Docusign Envelope ID: 6E8CD4EA-3D52-4E97-971C-9FB9695154A3

TGS ENGINEERS
706 HILLSBOROUGH ST. SUITE 200
RALEIGH, NC 27603
PH (919) 773-8887
CORP. LICENSE NO.: C-0275

PROJECT REFERENCE NO.	SHEET NO.
R-5739	65

ROADWAY DESIGN ENGINEER
NORTH CAROLINA PROFESSIONAL SEAL 19724 ENGINEER DAVID BURKE EVANS
Digitally signed by DAVID BURKE EVANS
DocuSigned by: 10F0A5B6A0A4D4...
8/13/2025

HYDRAULICS ENGINEER
NORTH CAROLINA PROFESSIONAL SEAL 16600 ENGINEER RAYMOND HERMSMEYER
Digitally signed by RAYMOND HERMSMEYER
DocuSigned by: 7A7A1A0A0A0A4D4...
8/13/2025

DOCUMENT NOT CONSIDERED FINAL UNLESS ALL SIGNATURES COMPLETED

EXISTING GROUND	
PROPOSED GRADE	
LEFT DITCH GRADE	
RIGHT DITCH GRADE	

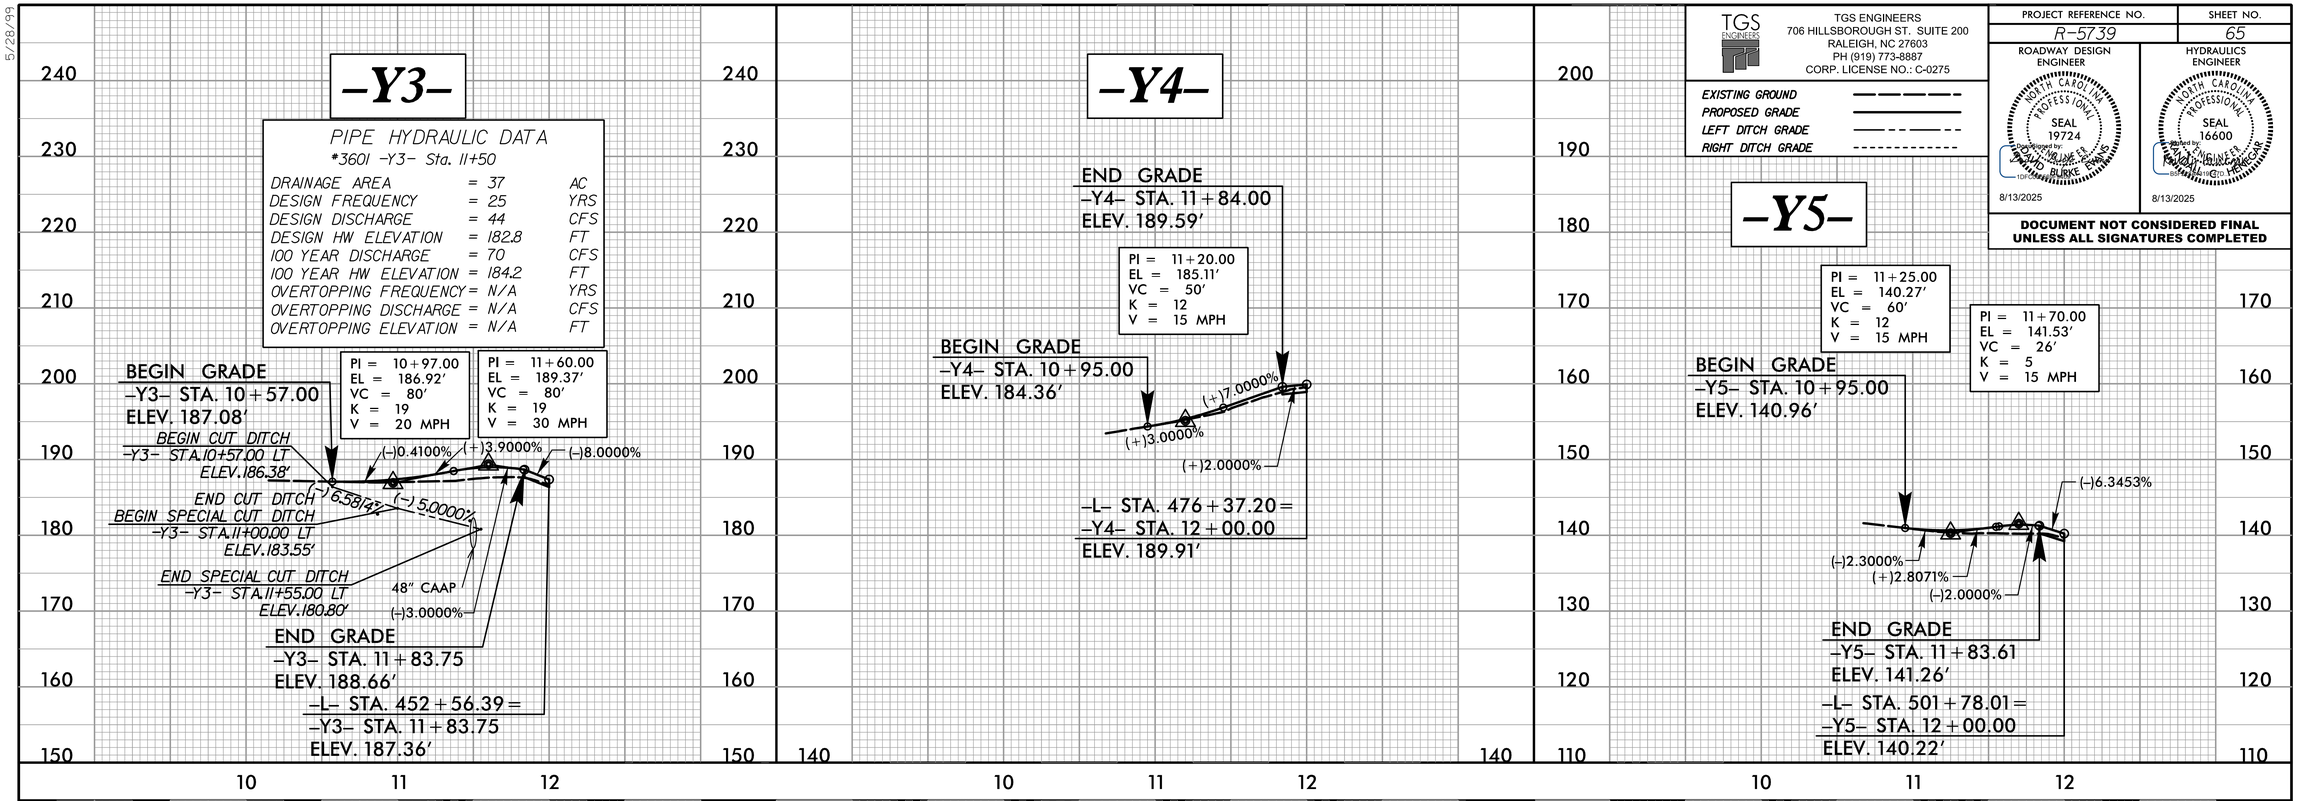

5/28/99

5/28/2025
x:\ncdot\r-5739\roadway\proj\R5739_RDY_PFL.dgn
usarpevans