Docusign Envelope ID: 52301AB8-28DF-4359-BAA6-7A7F578E386E

6/2/99

-L-

PI Sta 439+12.93	PI Sta 451+90.14
△ = 0° 12' 14.2" (LT)	△ = 18° 45' 19.8" (RT)
D = 0° 34' 22.6"	D = 5° 33' 45.7"
L = 35.59'	L = 337.17'
T = 17.80'	T = 170.10'
R = 10,000.00'	R = 1,030.00'
SE = NC	SE = 08
V = 55 mph	V = 55 mph

I , Karen E. Stone, certify that this map was drawn under my supervision to the extent noted below from an actual survey (see certification note), that all horizontal closures had a minimum ratio of precision of 1:10,000 (Class A). Field work was performed on 22FEB2022, and all coordinates are based on NAD83/2011: That this survey was performed to meet the requirements of 21NCAC 56.1600 as applicable.

Witness my original signature, registration number and seal this 13th day of January, A.D., 2025

DocuSigned by:
Karen E. Stone
B3A35A2575A5412...

Professional Land Surveyor L-4468

Certification Note - Work performed under the supervision of Karen E. Stone includes revisions to Right of Way and Permanent Easement monuments. This is a revision to a survey performed under the responsible charge of the preceding surveyor, Stephen R. Wolfe, PLS (L-3259), signature date June 14, 2022.

Field data, traverse adjustment, and mapping performed under the preceding surveyor have been reviewed by Karen E. Stone, PLS.

PROJECT REFERENCE NO.	SHEET NO.
R-5739	RW35

Location and Surveys

JoynerKeeny, PLLC
1051 N. Winstead Avenue
Rocky Mount, NC 27804
252-977-3124
North Carolina Firm Number P-0551

PROJECT SURVEYOR

NORTH CAROLINA PROFESSIONAL SEAL L-4468 LAND SURVEYOR KAREN E. STONE

DOCUMENT NOT CONSIDERED FINAL UNLESS ALL SIGNATURES COMPLETED

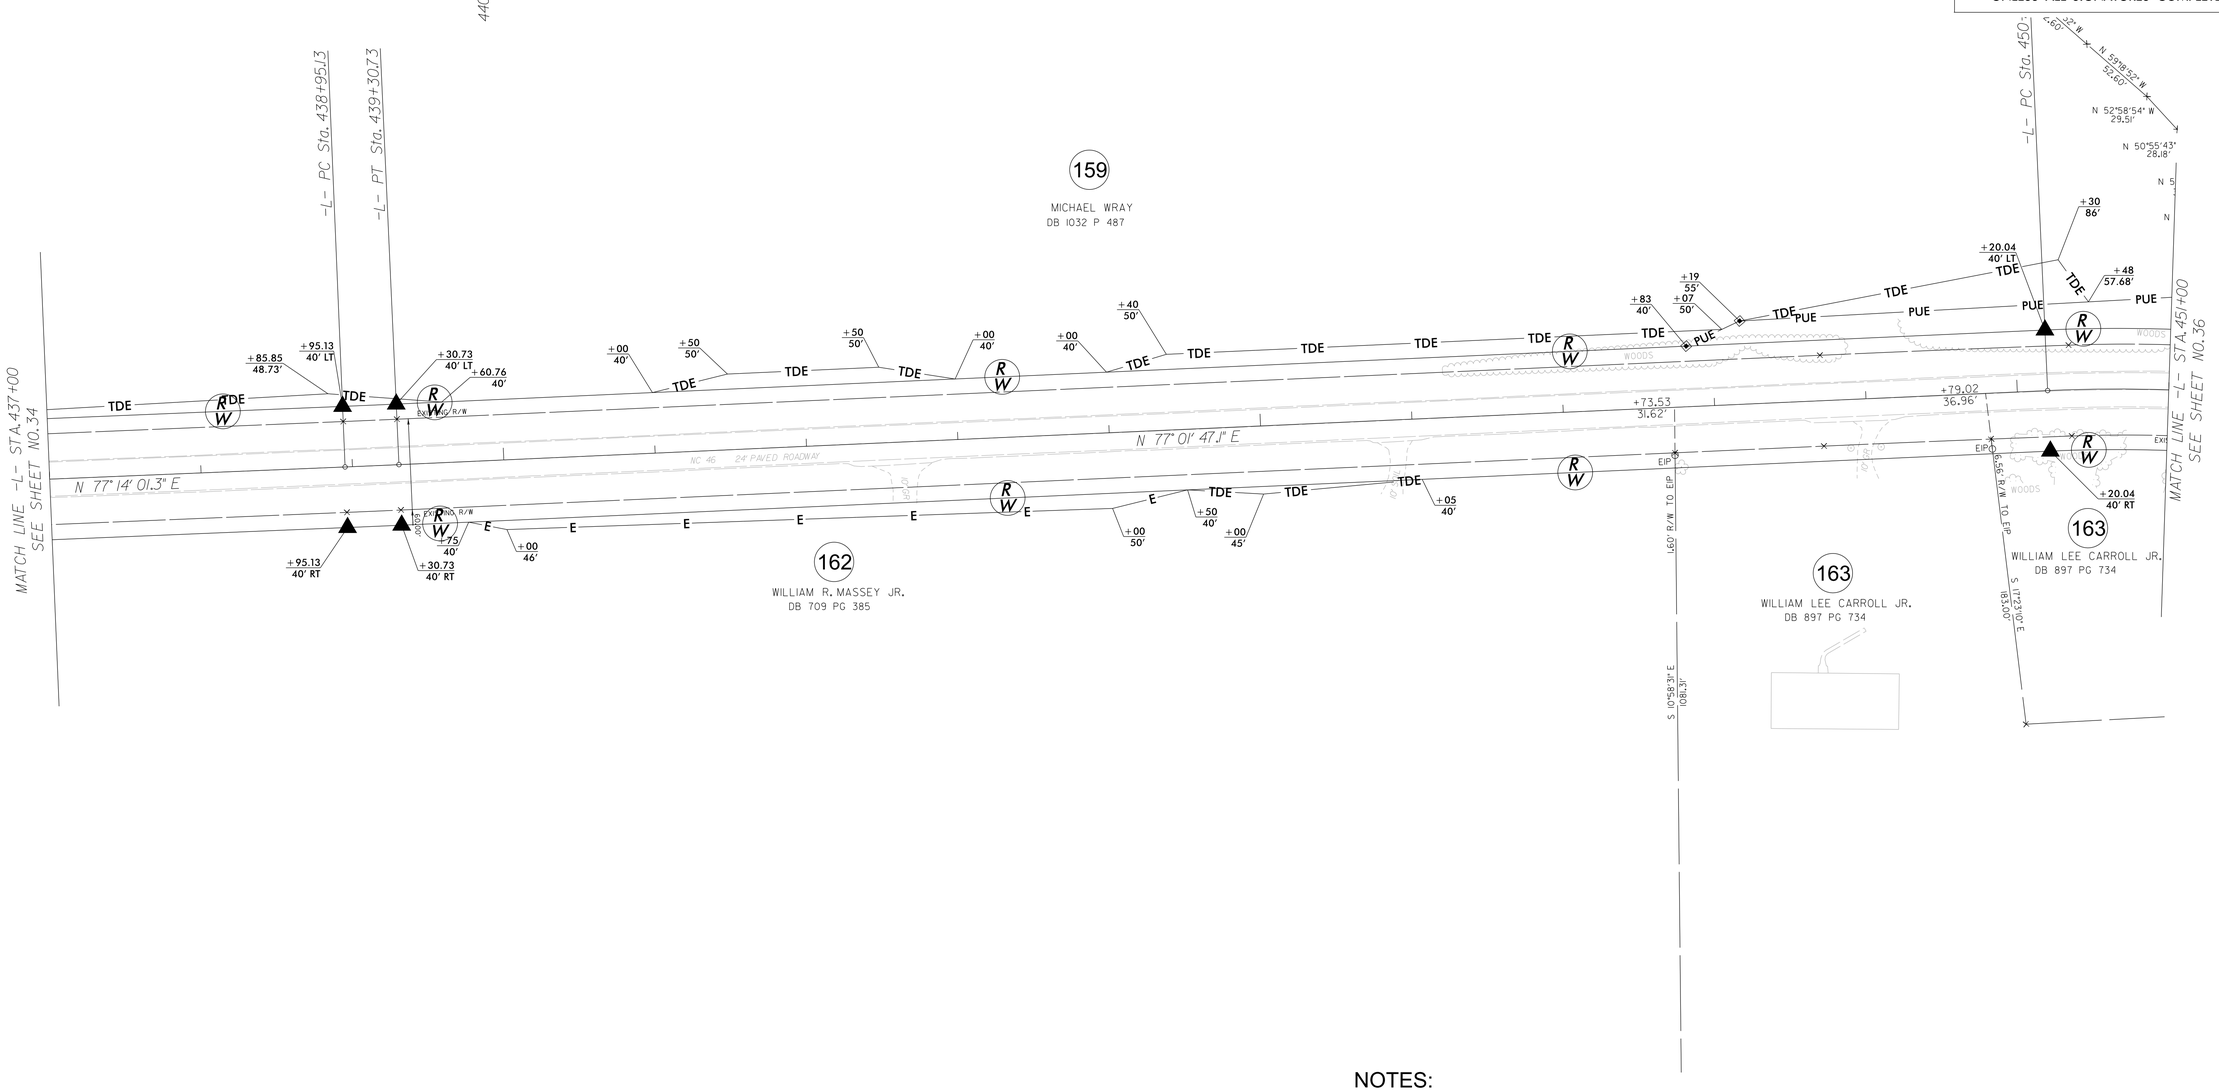

NOTES:

1. IF FURTHER INFORMATION REGARDING PROJECT CONTROL IS NEEDED PLEASE CONTACT THE LOCATION AND SURVEYS UNIT.
2. PROJECT CONTROL WAS ESTABLISHED USING GNSS, THE GLOBAL NAVIGATION SATELLITE SYSTEM.
3. RIGHT OF WAY MONUMENTATION ESTABLISHED 14FEB2022 TO 19NOV2024 .

13-JAN-2025 11:38
C:\Users\jmatthews\AppData\Local\Temp\20015K_R5739_CON_JKA_7_ROW STAKING\SURVEY\DGN\WORK\RW\rick\previous plan sheets\rw series files\r5739_ls_rw35.dgn
JKA-042