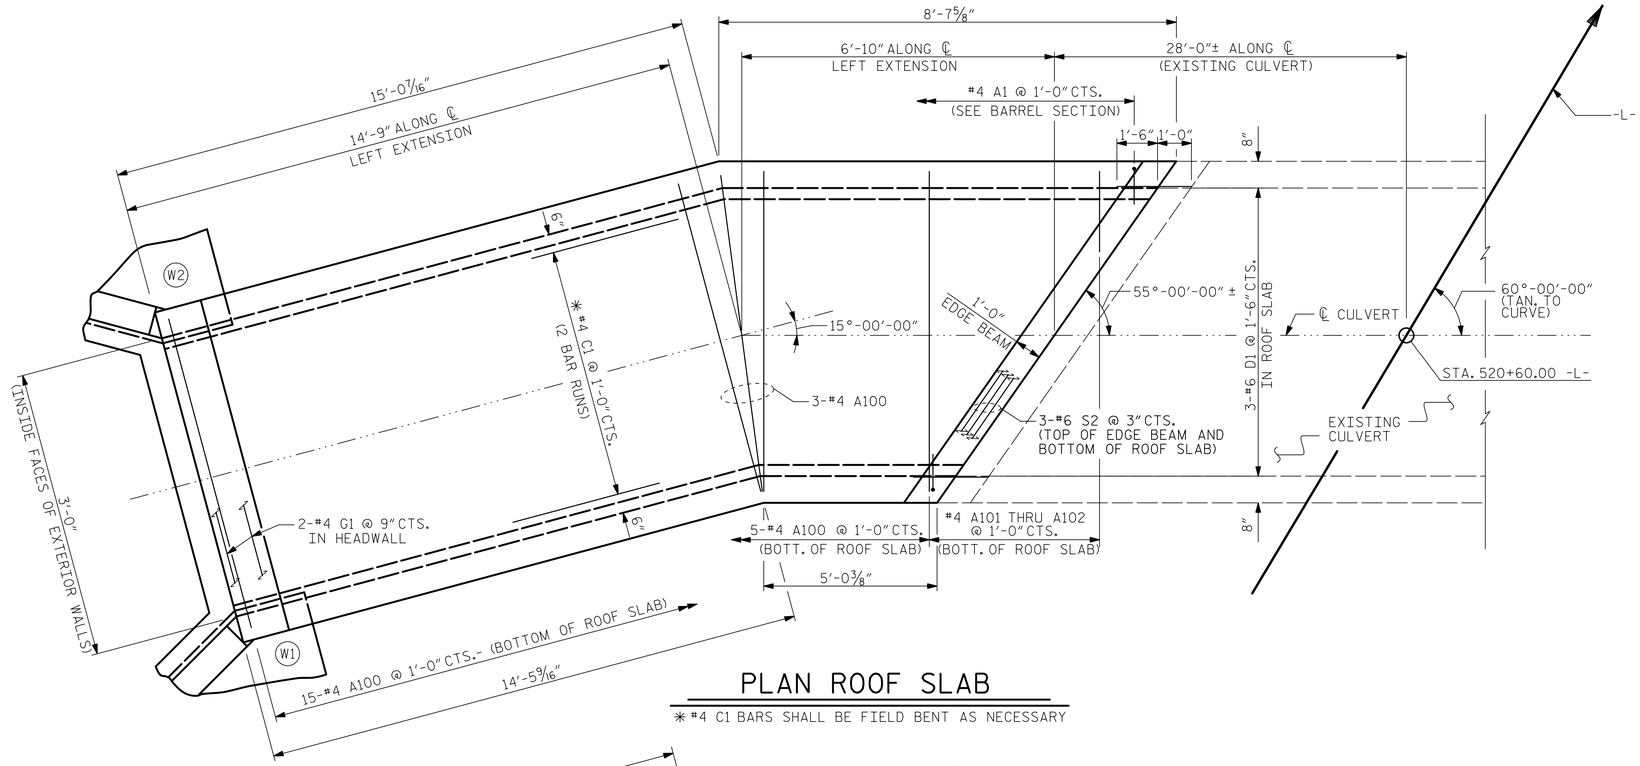

PLAN ROOF SLAB

✳ #4 C1 BARS SHALL BE FIELD BENT AS NECESSARY

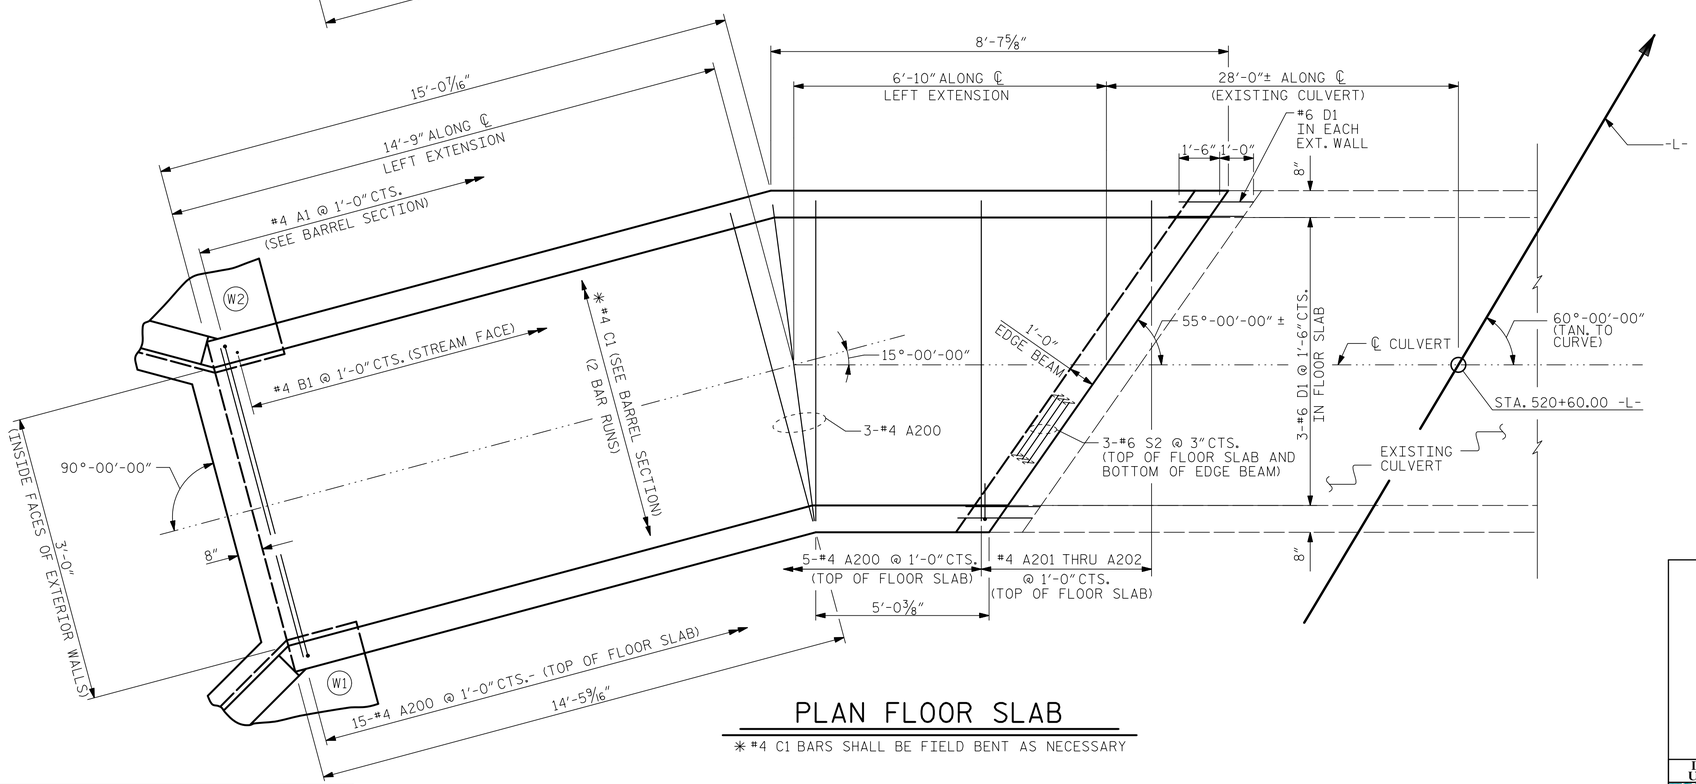

PLAN FLOOR SLAB

✳ #4 C1 BARS SHALL BE FIELD BENT AS NECESSARY

PROJECT NO. R-5739

NORTHAMPTON COUNTY

STATION: 520+60.00 -L-

SHEET 4 OF 11

STATE OF NORTH CAROLINA
DEPARTMENT OF TRANSPORTATION
RALEIGH

SINGLE 3 FT. X 4 FT.
CONCRETE BOX CULVERT
60° SKEW
LEFT EXTENSION

NORTH CAROLINA PROFESSIONAL SEAL 20125 ENGINEER MARSHALL G. CHECK, JR.

DocuSigned by: Marshall G. Check, Jr.
5FBCC2F3A4DC413...

7/23/2025

DOCUMENT NOT CONSIDERED FINAL UNLESS ALL SIGNATURES COMPLETED

TGS ENGINEERS
706 HILLSBOROUGH STREET
SUITE 200
RALEIGH, NC 27603
PH (919) 773-8887
CORP. LICENSE NO.: C-0275

REVISIONS						SHEET NO.
NO.	BY:	DATE:	NO.	BY:	DATE:	C6-4
1			3			TOTAL SHEETS
2			4			11

STR. #6

DRAWN BY :	ZCS	DATE :	8/22
CHECKED BY :	MGC	DATE :	1/23
DESIGN ENGINEER OF RECORD:	ZCS	DATE :	1/23

11/28/2023
X:\NCDOT\R-5739\Structures\Str. #6 (520 + 60.00 -L-)\Final Plans\DGNs\416_001_R-5739_SMU_C6-4.dgn
User:ZSmith