PROJ. REFERENCE NO.	SHEET NO.
U-5875	TMP-12

SEE NOTE H. TMP-2

ALL PAVEMENT MARKINGS ARE EXISTING UNLESS OTHERWISE CALLED OUT

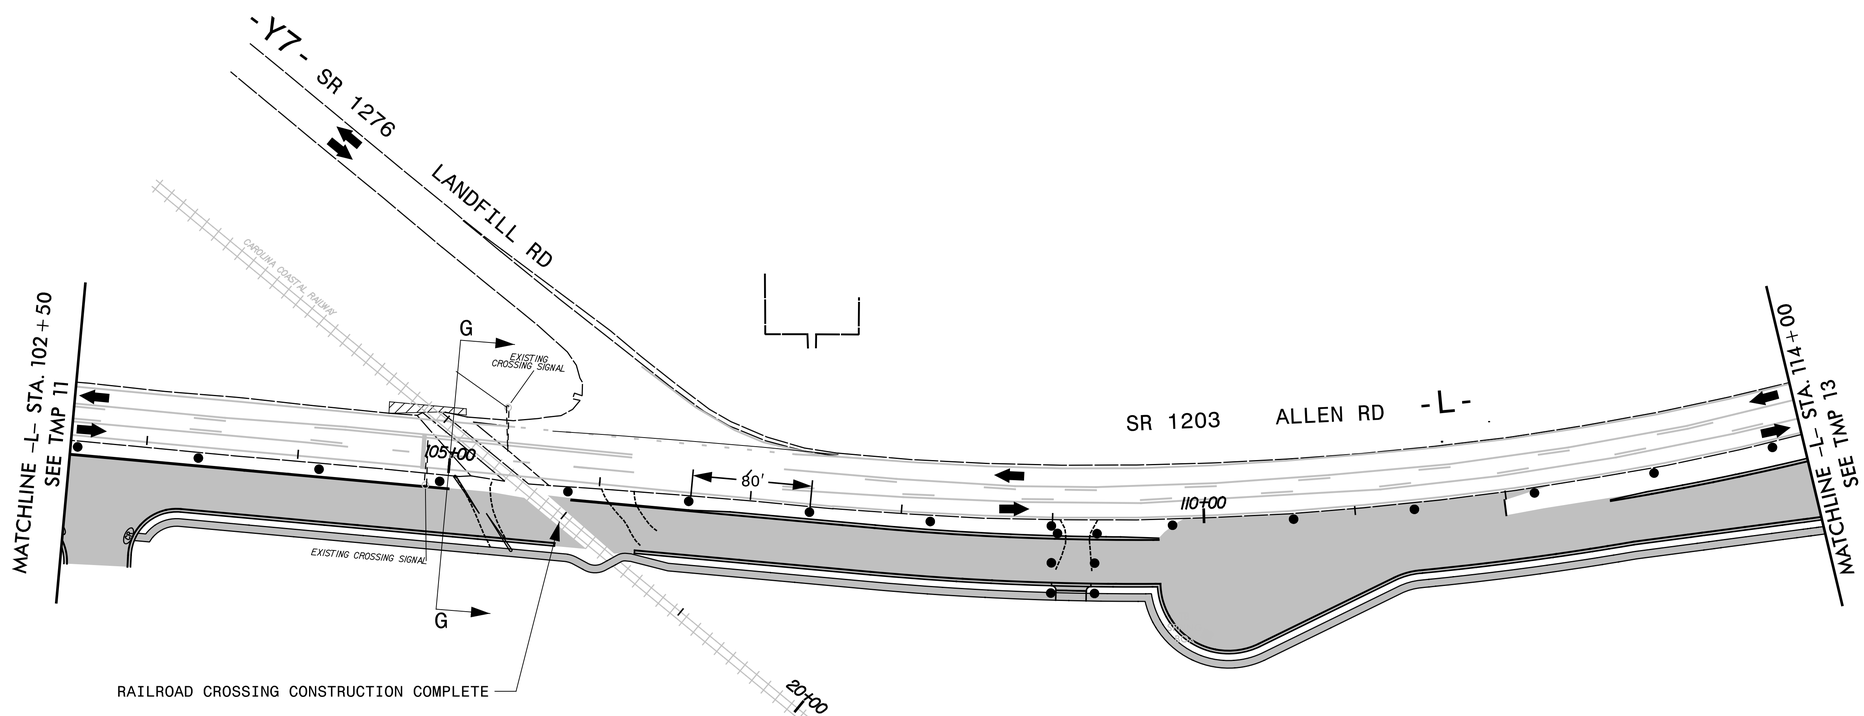

G-G STA. 105+00

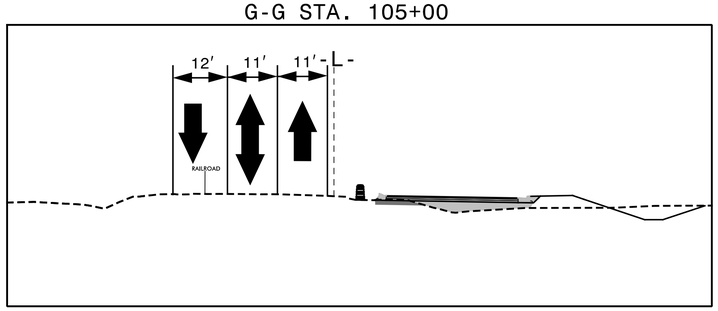

APPROVED: John Bauman
DATE: 9/10/2025
SEAL

NORTH CAROLINA PROFESSIONAL SEAL 052428 ENGINEER JOHN BAUMAN

DOCUMENT NOT CONSIDERED FINAL UNLESS ALL SIGNATURES COMPLETED

DIVISION OF HIGHWAYS STATE OF NORTH CAROLINA DEPARTMENT OF TRANSPORTATION WORK ZONE TRAFFIC CONTROL

PHASE I

TRANSYSTEMS
1 Glenwood Avenue
Raleigh, NC 27603
Tel:919.789.9977
Fax:919.789.9591
License: F-0453

7/24/2025
X:\2016\R016.010.00_U-5875\TP\Traffic\TMP\U-5875 TMP-12.dgn
jbauman