PROJ. REFERENCE NO.	SHEET NO.
U-5875	TMP-20A

-SEE NOTE H. TMP-2

-AFTER PAVEMENT COURSE IS PLACED, REPLACE EXISTING MARKINGS.

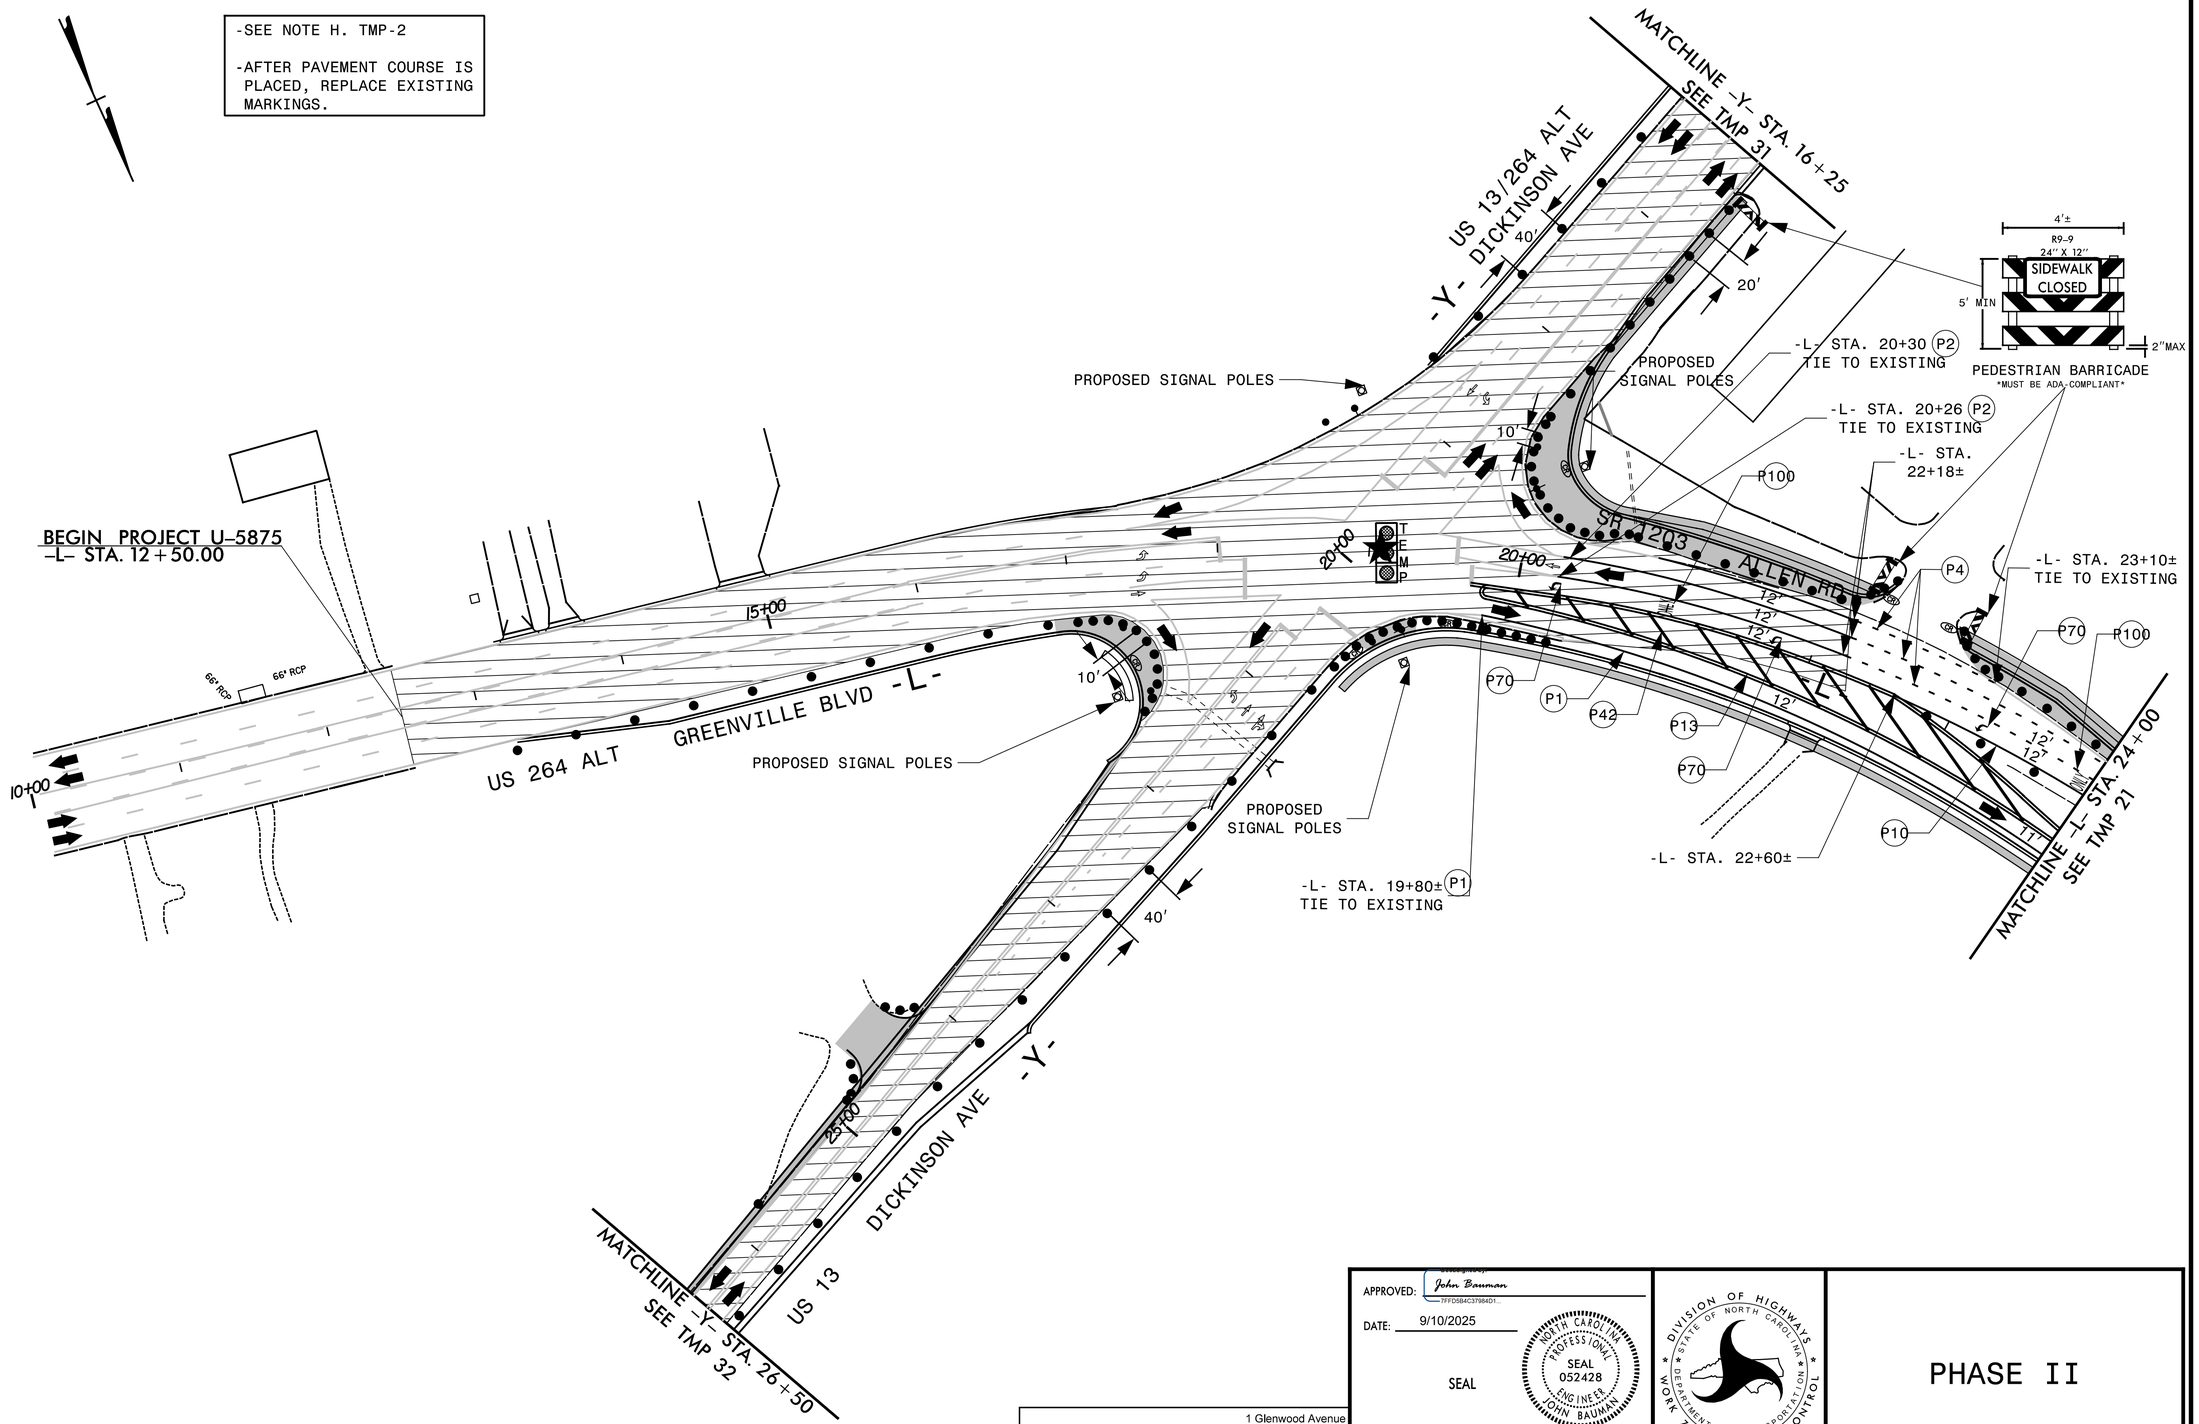

APPROVED: John Bauman
7FFD584C37984D1...

DATE: 9/10/2025

SEAL

NORTH CAROLINA PROFESSIONAL SEAL 052428 ENGINEER JOHN BAUMAN

DOCUMENT NOT CONSIDERED FINAL UNLESS ALL SIGNATURES COMPLETED

DIVISION OF HIGHWAYS
STATE OF NORTH CAROLINA
DEPARTMENT OF TRANSPORTATION
WORK ZONE TRAFFIC CONTROL

PHASE II

TRANSYSTEMS
1 Glenwood Avenue
Raleigh, NC 27603
Tel:919.789.9977
Fax:919.789.9591
License: F-0453

7/24/2025
X:\2016\R016.010.00_U-5875\TP\Traffic\TMP\U-5875 TMP-20A.dgn
Jbauman