PROJ. REFERENCE NO.	SHEET NO.
U-5875	TMP-21

SEE NOTE H. TMP-2

-REPLACE WITH SHEET TMP-21A AFTER CULVERT AT -L- 26+50 IS COMPLETE.

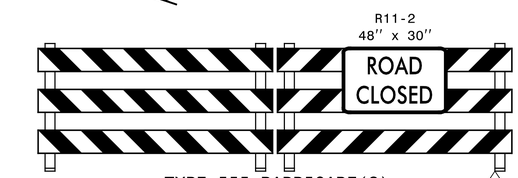

TYPE III BARRICADE(S)

PEDESTRIAN BARRICADE
MUST BE ADA-COMPLIANT

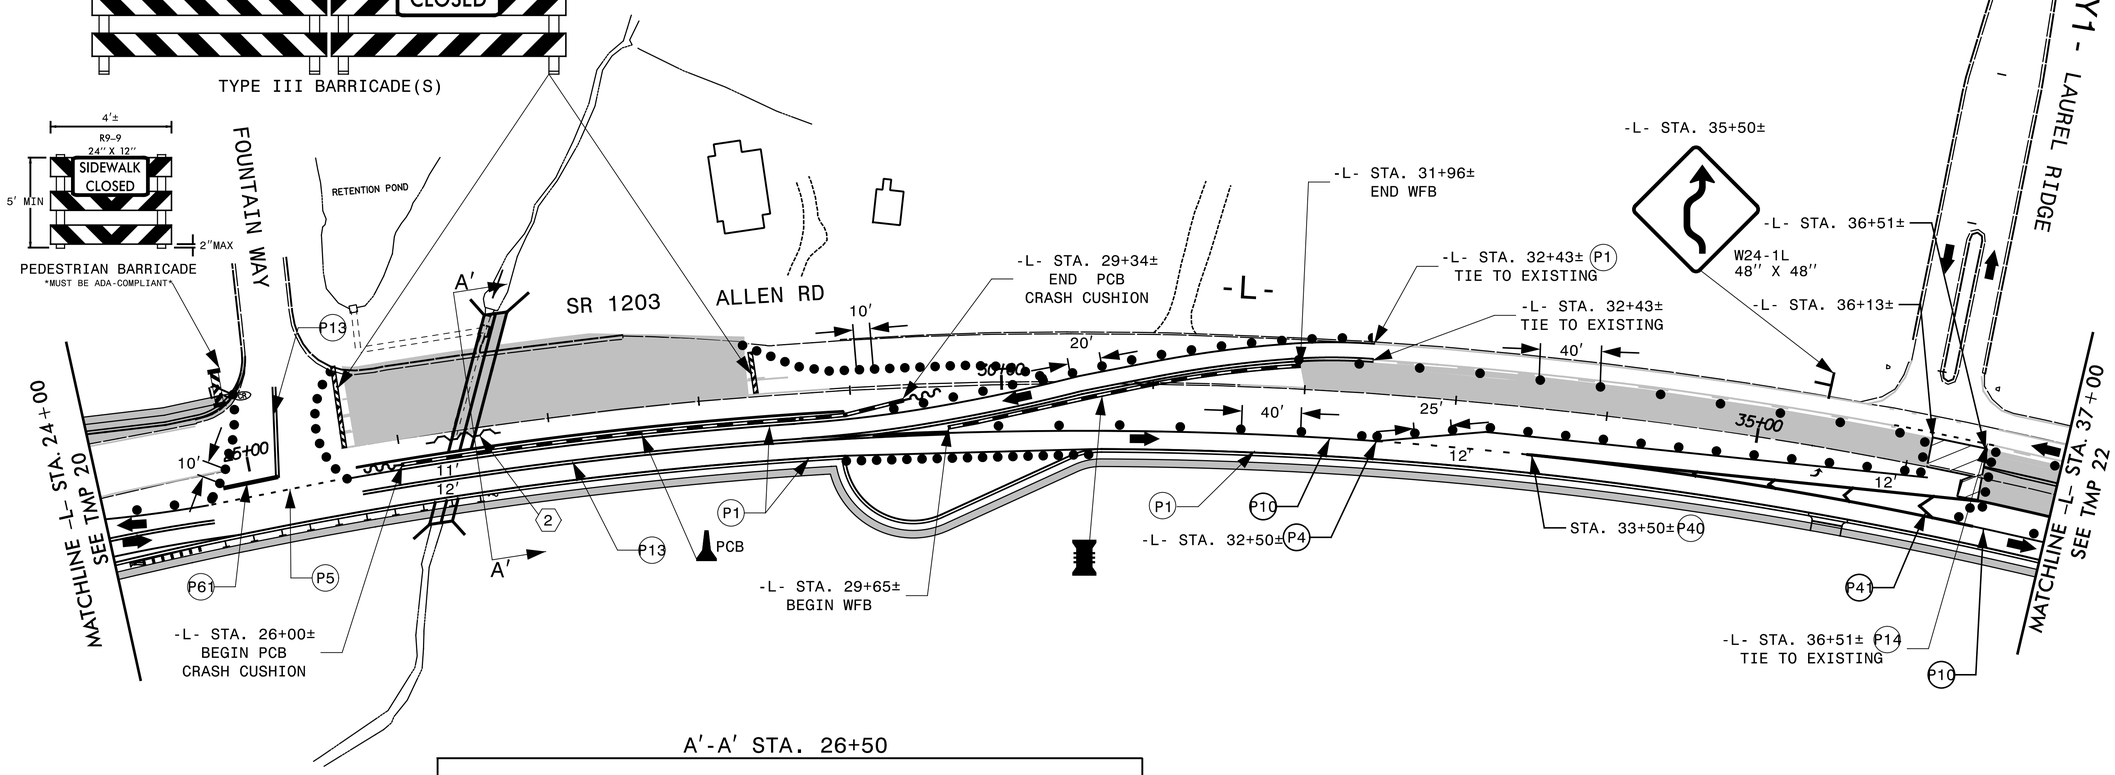

A'-A' STA. 26+50

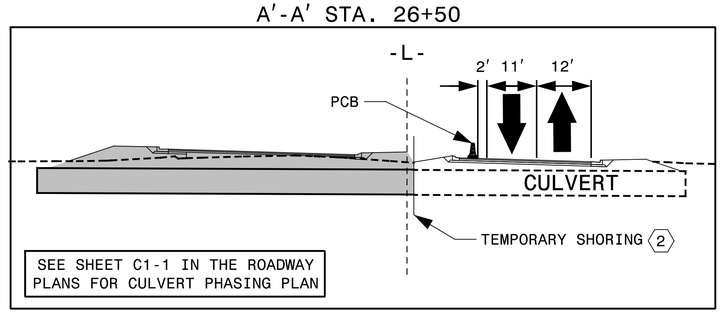

SEE SHEET C1-1 IN THE ROADWAY PLANS FOR CULVERT PHASING PLAN

APPROVED: John Bauman
DATE: 9/10/2025
SEAL

NORTH CAROLINA PROFESSIONAL SEAL 052428 ENGINEER JOHN BAUMAN

DOCUMENT NOT CONSIDERED FINAL UNLESS ALL SIGNATURES COMPLETED

DIVISION OF HIGHWAYS STATE OF NORTH CAROLINA DEPARTMENT OF TRANSPORTATION WORK ZONE TRAFFIC CONTROL

PHASE II

TRANSYSTEMS
1 Glenwood Avenue
Raleigh, NC 27603
Tel:919.789.9977
Fax:919.789.9591
License: F-0453

7/24/2025
X:\2016\R016.010.00_U-5875\TP\Traffic\TMP\U-5875_TMP-21.dgn
jbauman