PROJ. REFERENCE NO.	SHEET NO.
U-5875	TMP-24

SEE NOTE H. TMP-2

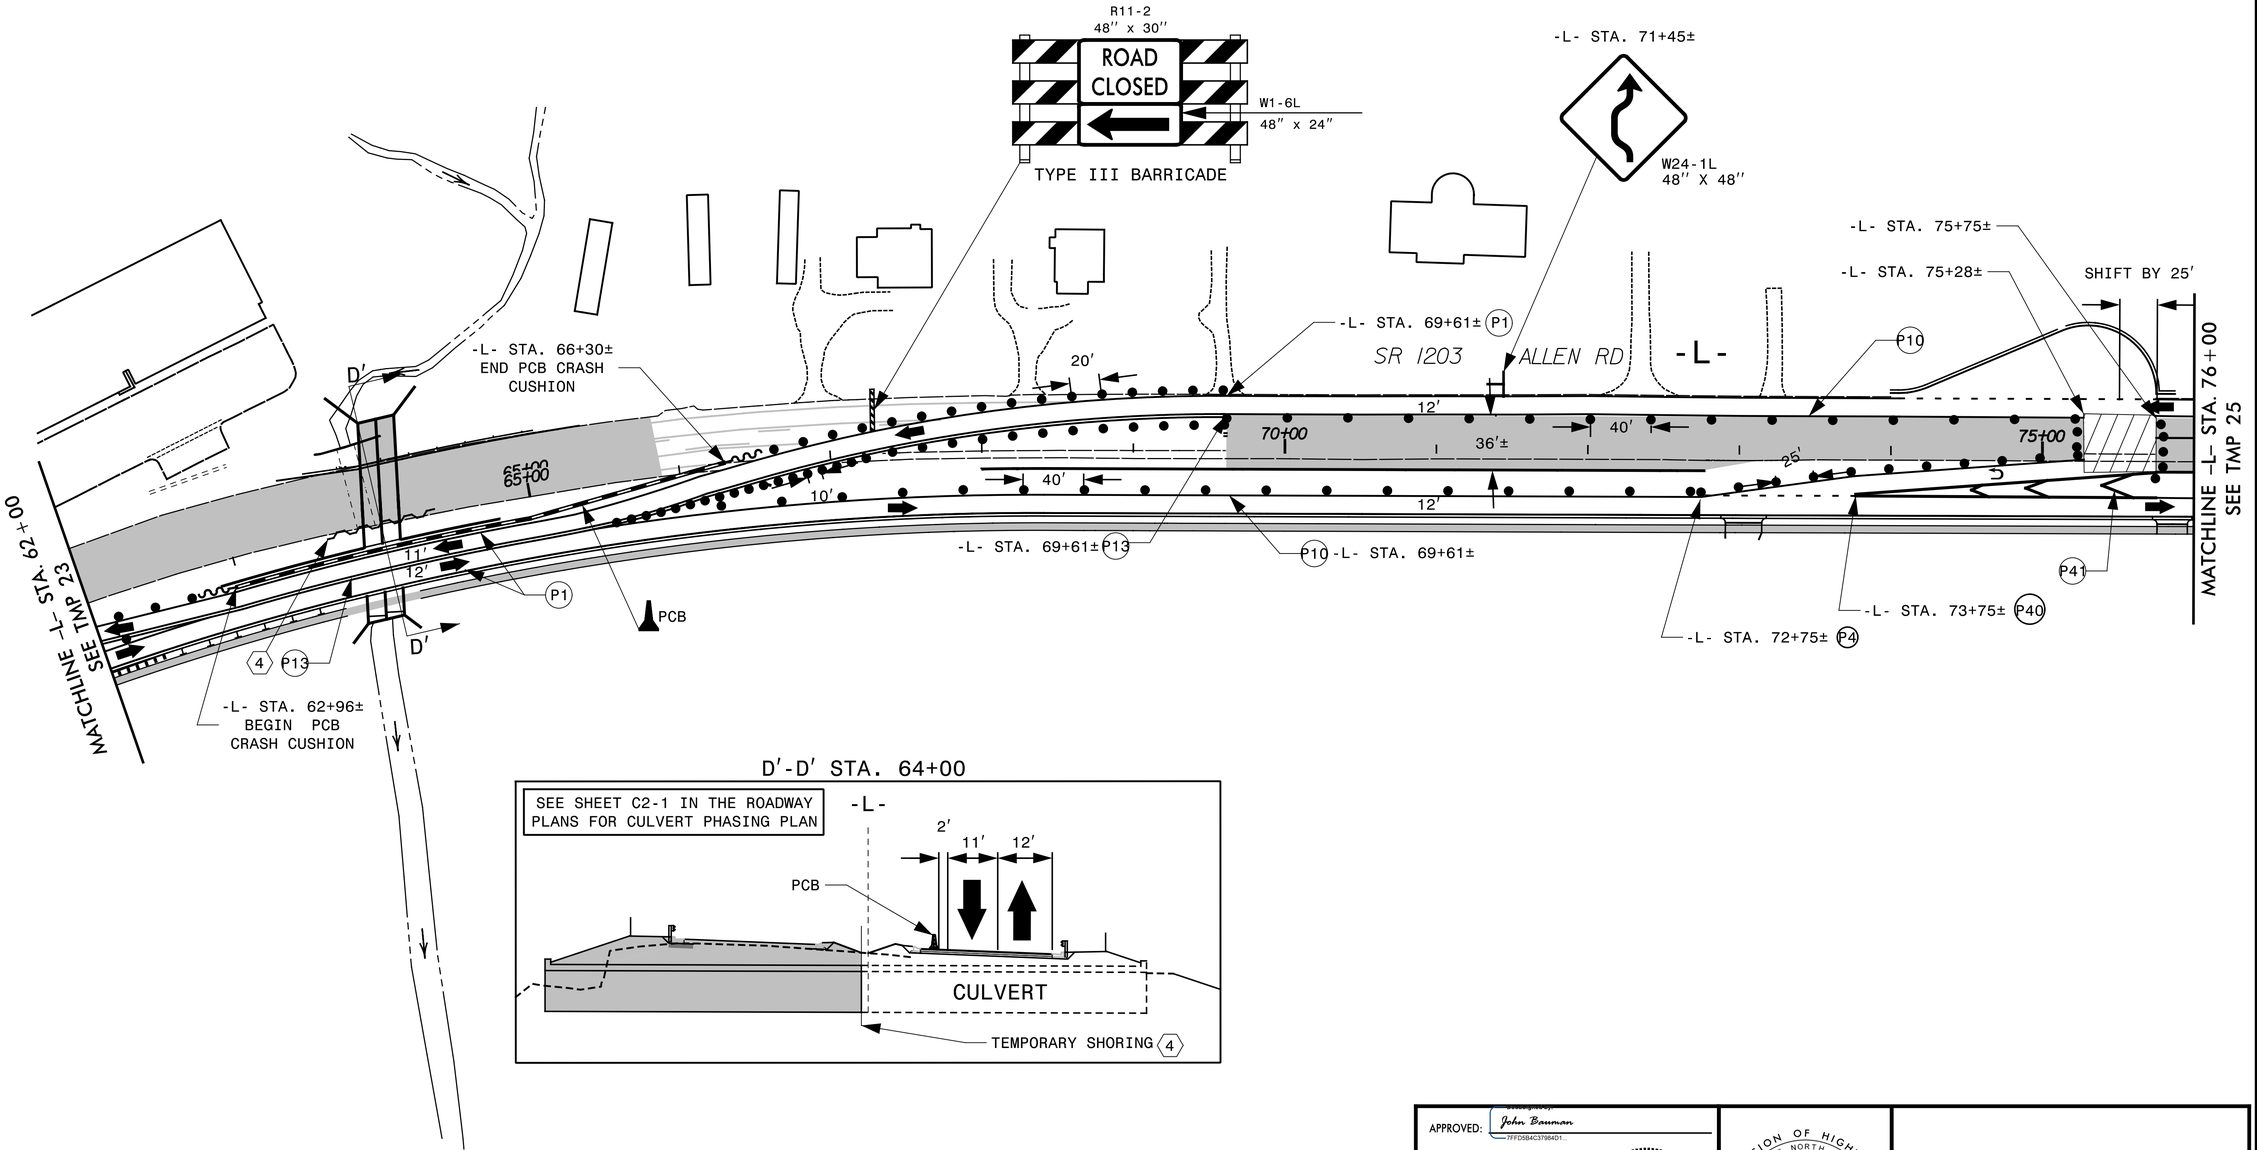

D'-D' STA. 64+00

TRANSYSTEMS
1 Glenwood Avenue
Raleigh, NC 27603
Tel:919.789.9977
Fax:919.789.9591
License: F-0453

APPROVED: John Bauman
7FFD5B4C37984D1...

DATE: 9/10/2025

SEAL

NORTH CAROLINA PROFESSIONAL SEAL 052428 ENGINEER JOHN BAUMAN

DOCUMENT NOT CONSIDERED FINAL UNLESS ALL SIGNATURES COMPLETED

DIVISION OF HIGHWAYS * STATE OF NORTH CAROLINA * DEPARTMENT OF TRANSPORTATION * WORK ZONE TRAFFIC CONTROL

PHASE II

7/24/2025
X:\2016\R016.010.00_U-5875\TP\Traffic\TMP\U-5875 TMP-24.dgn
jbauman