PROJ. REFERENCE NO.	SHEET NO.
U-5875	TMP-55

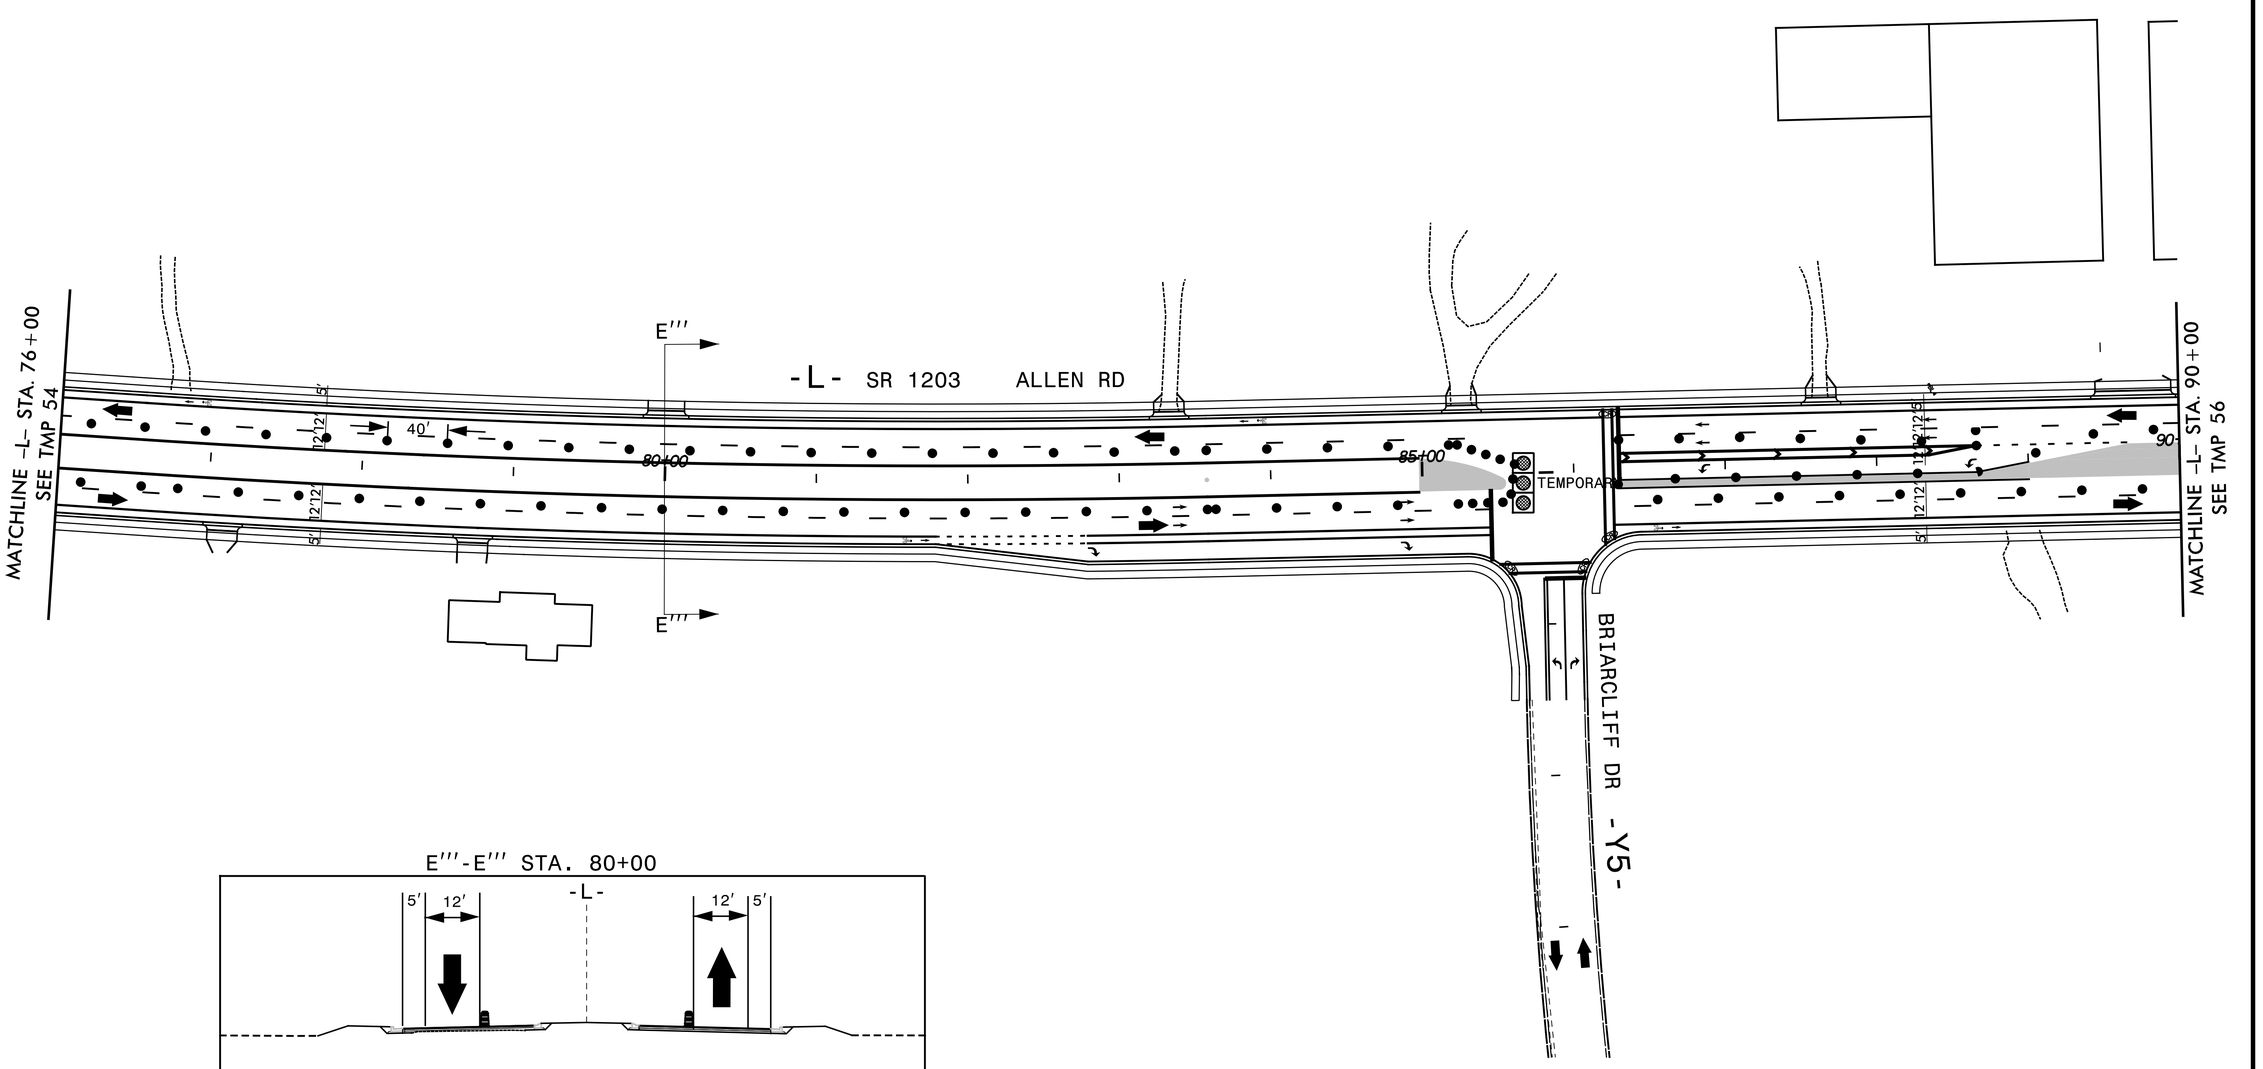

E'''-E''' STA. 80+00

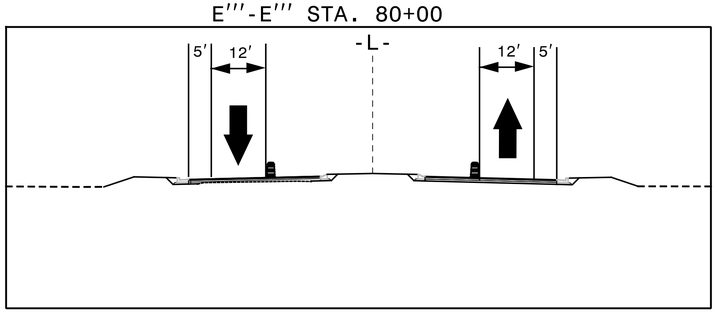

APPROVED: John Bauman
7FFD5B4C37984D1...

DATE: 9/10/2025

SEAL

NORTH CAROLINA PROFESSIONAL SEAL 052428 ENGINEER JOHN BAUMAN

DOCUMENT NOT CONSIDERED FINAL UNLESS ALL SIGNATURES COMPLETED

DIVISION OF HIGHWAYS * STATE OF NORTH CAROLINA * DEPARTMENT OF TRANSPORTATION * WORK ZONE TRAFFIC CONTROL

PHASE IV

TRANSYSTEMS
1 Glenwood Avenue
Raleigh, NC 27603
Tel:919.789.9977
Fax:919.789.9591
License: F-0453

7/24/2025
X:\2016\R016.010.00_U-5875\TP\Traffic\TMP\Phase 4\U-5875 TMP-55.dgn
jbauman