TIP NO.	SHEET NO.
U-5875	PMP-1

APPROVED: DocuSigned by: John Bauman 7FFD5B4C37984D1...

DATE: 9/10/2025

SEAL

NORTH CAROLINA PROFESSIONAL SEAL 052428 ENGINEER JOHN BAUMAN

DOCUMENT NOT CONSIDERED FINAL UNLESS ALL SIGNATURES COMPLETED

STATE OF NORTH CAROLINA
DEPARTMENT OF TRANSPORTATION

PAVEMENT MARKING PLAN
PITT COUNTY

LOCATION: SR 1203 (ALLEN ROAD)
FROM SR 1467 (STANTONSBURG ROAD)
TO US 13 (DICKINSON AVENUE EXTENSION)

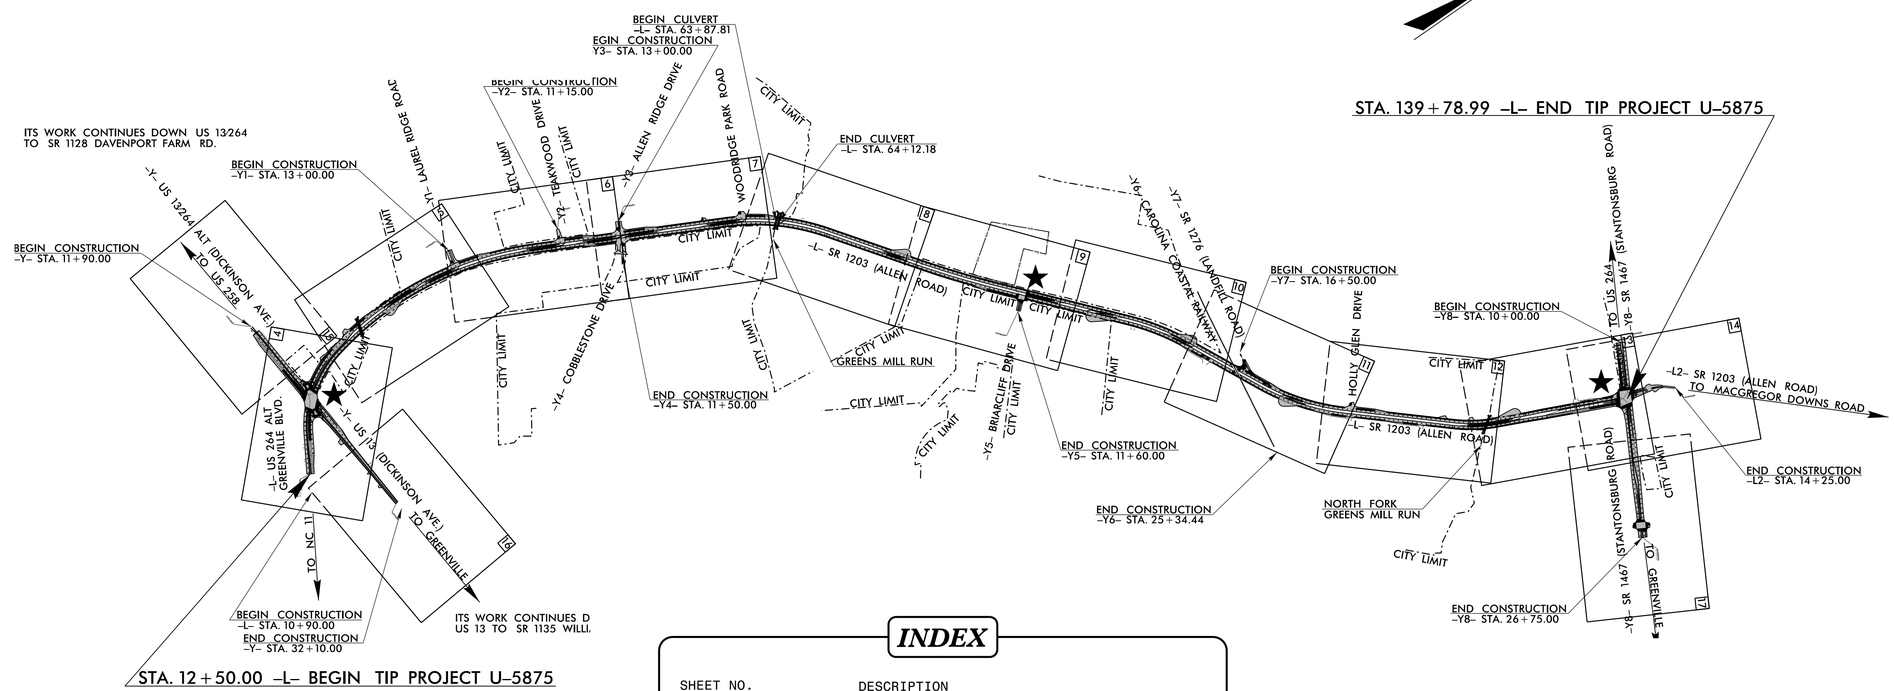

INDEX

SHEET NO.	DESCRIPTION
PMP-1	PAVEMENT MARKING PLAN TITLE SHEET
PMP-1A	PAVEMENT MARKER SPECIAL DETAIL
PMP-2	PAVEMENT MARKING SCHEDULE & QUANTITIES
PMP-3	GENERAL NOTES & ROADWAY STANDARD DRAWINGS
PMP-4-17	PAVEMENT MARKING DETAILS

TIP PROJECT: U-5875

CONTRACT: –

N.C.D.O.T. CONTACT INFORMATION

Mitch Eaton, PE — SIGNING AND DELINEATION REGIONAL ENGINEER

Stacey Johns — SIGNING AND DELINEATION PROJECT DESIGN ENGINEER

STATE OF NORTH CAROLINA DEPARTMENT OF TRANSPORTATION

PLAN PREPARED BY:

John Bauman, PE — PROJECT MANAGER

DESIGN ENGINEER

TRANSYSTEMS
1 Glenwood Avenue
Raleigh, NC 27603
Tel:919.789.9977
Fax:919.789.9591
License: F-0453

7/28/2025
S:\Traffic\PMP\PMP-1.dgn
USER:jbauman