TIP NO.	SHEET NO.
U-5875	PMP-5

APPROVED: DocuSigned by: John Bauman 7FFD5B4C37984D1...

DATE: 9/10/2025

SEAL

NORTH CAROLINA PROFESSIONAL SEAL 052428 ENGINEER JOHN BAUMAN

DOCUMENT NOT CONSIDERED FINAL UNLESS ALL SIGNATURES COMPLETED

NUMBER	CURB RAMP	STATION
1	TYPE 1 MODIFIED	-L-STA 24+95
2	TYPE 1 MODIFIED	-L-STA 25+62
3	TYPE 3 MODIFIED	-L-STA 35+85
4	TYPE 1 MODIFIED	-L-STA 36+54

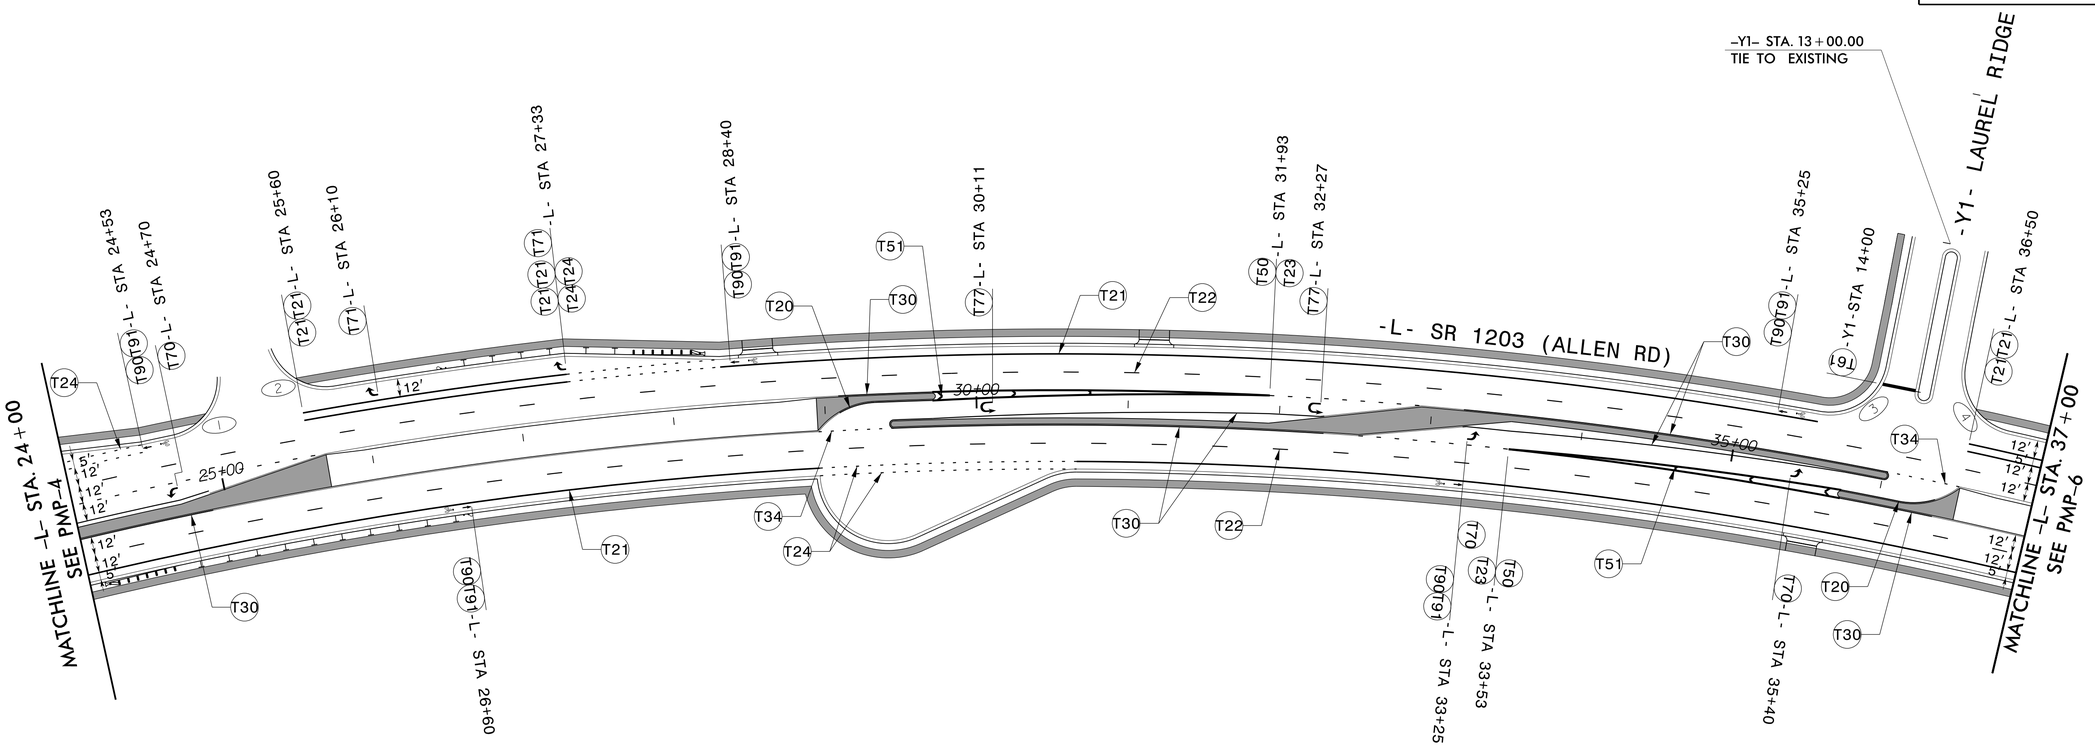

TRANSYSTEMS
1 Glenwood Avenue
Raleigh, NC 27603
Tel:919.789.9977
Fax:919.789.9591
License: F-0453

PAVEMENT MARKING DETAIL

7/28/2025
R:\Office\PMP\PMP-5.dgn
USER: bauman