TIP NO.	SHEET NO.
U-5875	PMP-8

APPROVED: DocuSigned by: John Bauman 7FFD5B4C37984D1...

DATE: 9/10/2025

SEAL

NORTH CAROLINA PROFESSIONAL SEAL 052428 ENGINEER JOHN BAUMAN

DOCUMENT NOT CONSIDERED FINAL UNLESS ALL SIGNATURES COMPLETED

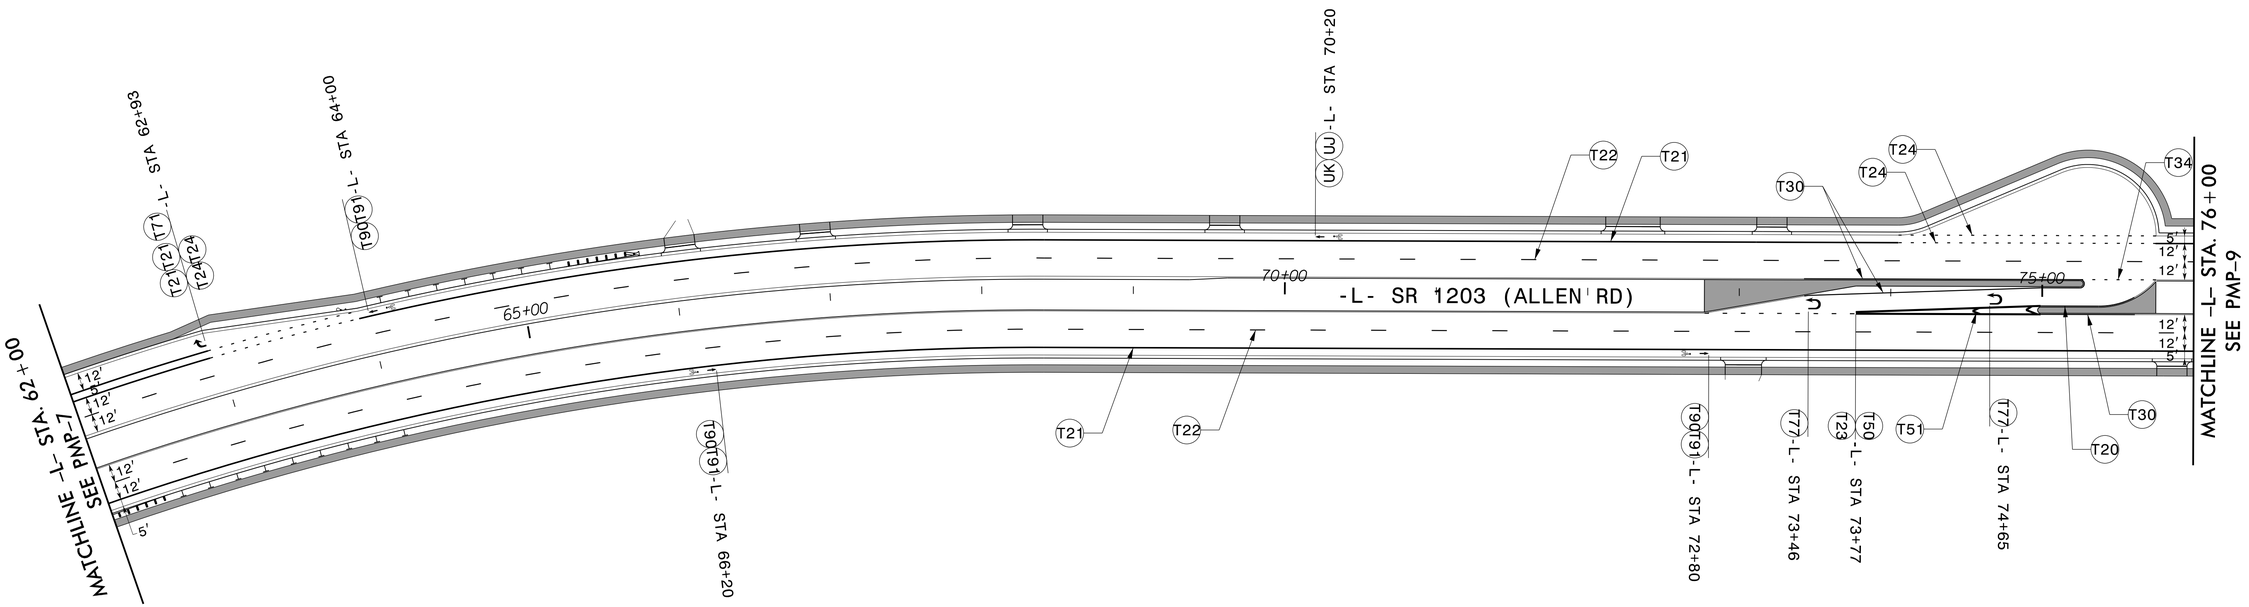

TRANSYSTEMS
1 Glenwood Avenue
Raleigh, NC 27603
Tel:919.789.9977
Fax:919.789.9591
License: F-0453

PAVEMENT MARKING DETAIL

7/1/2025
12:04:
Office\PMP\PMP-8.dgn
USER: bauman