| TIP NO. | SHEET NO. |
|---|---|
| U-5875 | PMP-13 |

APPROVED: DocuSigned by: John Bauman 7FFD5B4C37984D1...

DATE: 9/10/2025

SEAL

NORTH CAROLINA PROFESSIONAL SEAL 052428 ENGINEER JOHN BAUMAN

**DOCUMENT NOT CONSIDERED FINAL UNLESS ALL SIGNATURES COMPLETED**

| NUMBER | CURB RAMP | STATION |
|---|---|---|
| 1 | TYPE 1A | -L-STA 135+22 |
| 2 | TYPE 1 MODIFIED | -L-STA 135+62 |

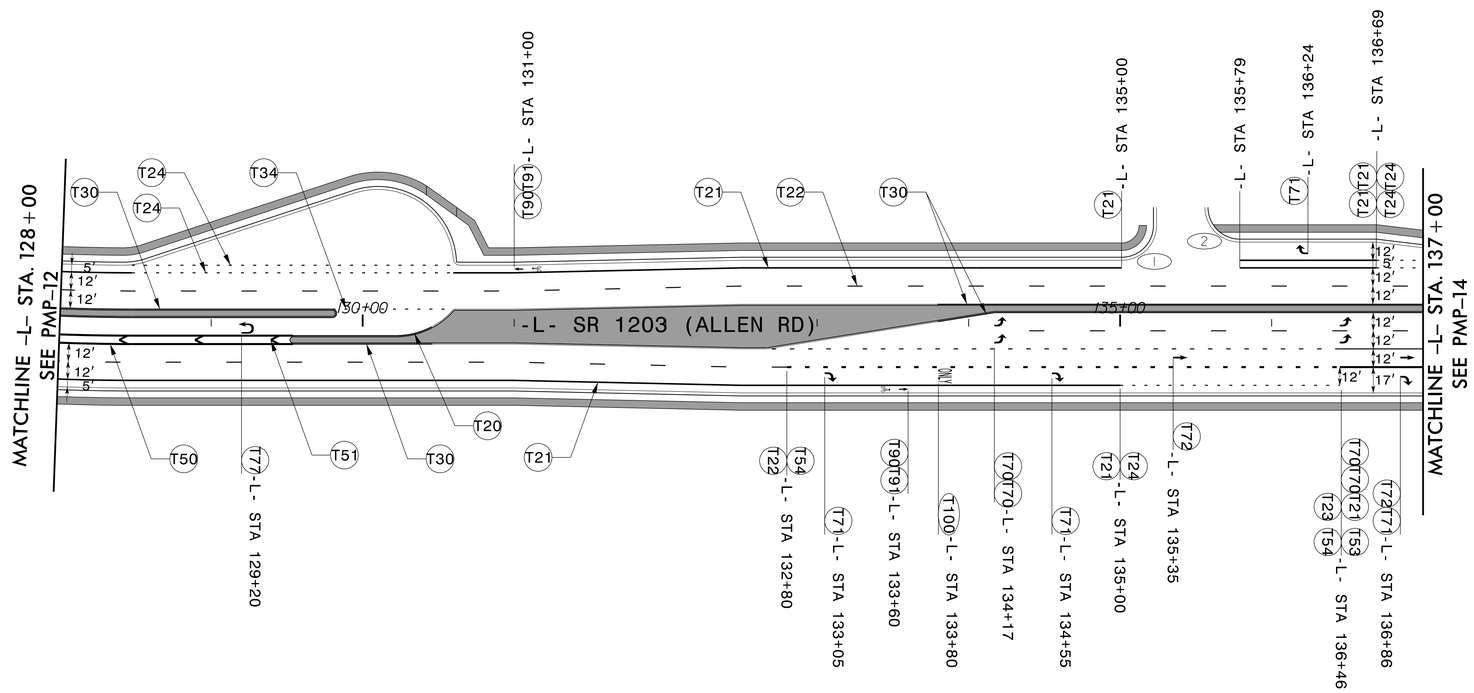



TRANSYSTEMS
1 Glenwood Avenue
Raleigh, NC 27603
Tel:919.789.9977
Fax:919.789.9591
License: F-0453


# PAVEMENT MARKING DETAIL

7/11/2025
R:\Roadway\Proj\Office\PMP\PMP-13.dgn
USER: jbauman