| NUMBER | CURB RAMP | STATION |
|---|---|---|
| 1 | TYPE 4A | -Y8-STA 25+33 |
| 2 | TYPE 4A | -Y8-STA 25+52 |
| 3 | TYPE 4A | -Y8-STA 26+08 |

| TIP NO. | SHEET NO. |
|---|---|
| U-5875 | PMP-17 |

APPROVED: DocuSigned by: John Bauman 7FFD5B84C37984D1...

DATE: 9/10/2025

SEAL

NORTH CAROLINA PROFESSIONAL SEAL 052428 ENGINEER JOHN BAUMAN

**DOCUMENT NOT CONSIDERED FINAL UNLESS ALL SIGNATURES COMPLETED**

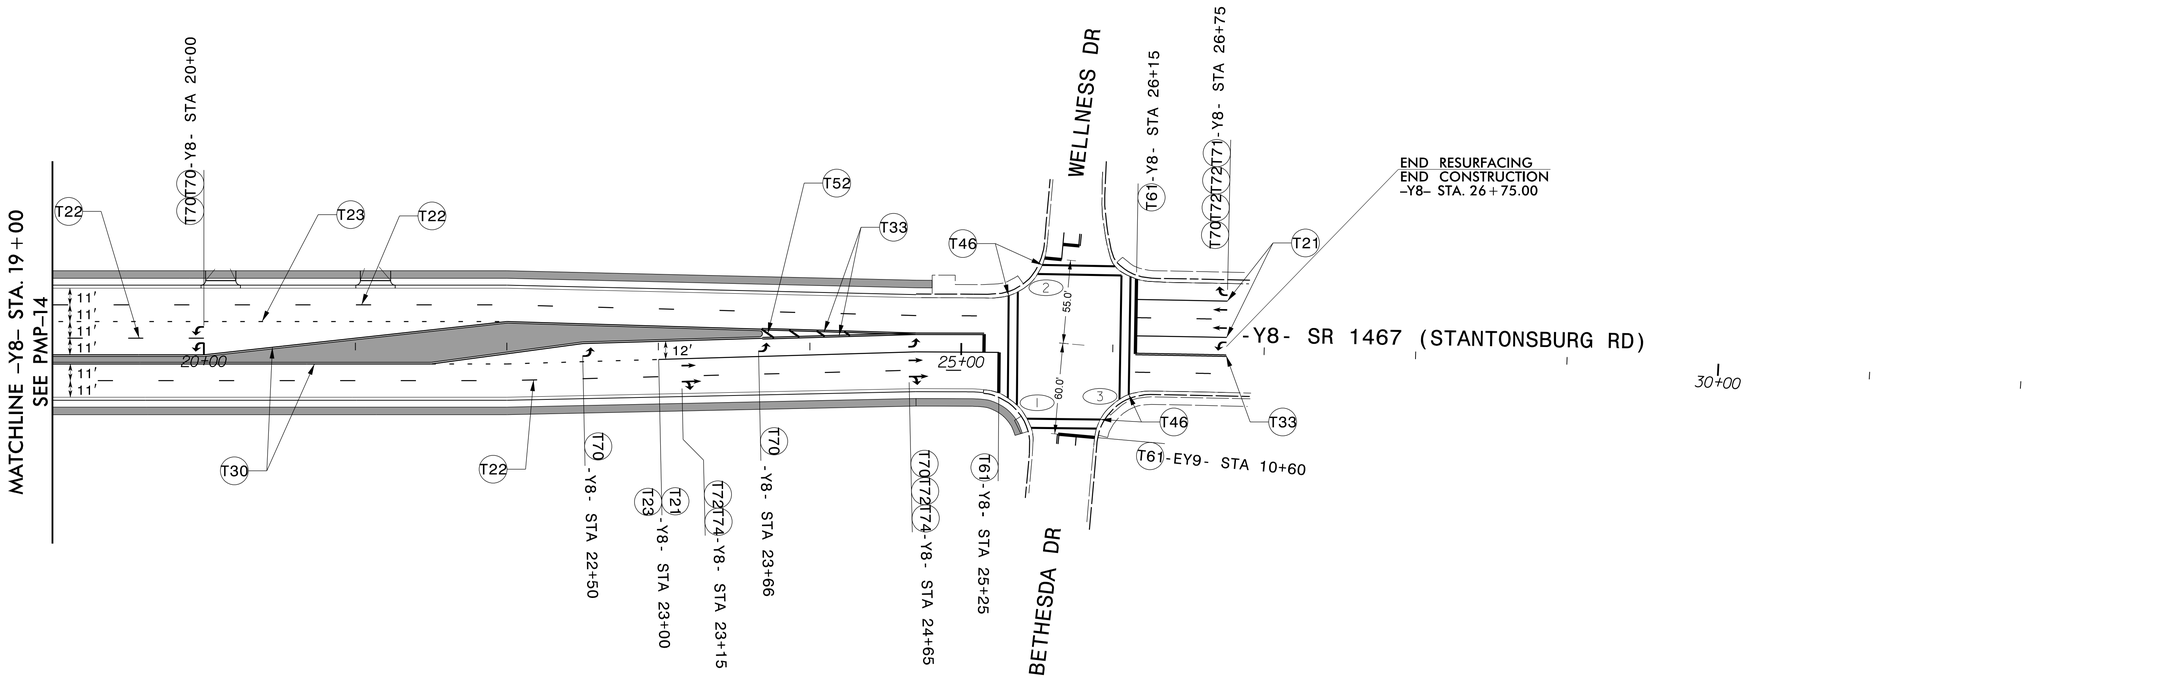



TRANSYSTEMS
1 Glenwood Avenue
Raleigh, NC 27603
Tel:919.789.9977
Fax:919.789.9591
License: F-0453


# PAVEMENT MARKING DETAIL


7/1/2025
C:\Projects\Proffitt\PMP\PMP-17.dgn
USER: bpumpo