Docusign Envelope ID: 36580773-415B-476F-A36B-758F4DD8E07D

PROJECT REFERENCE NO.	SHEET NO.
U-5875	SCP-22

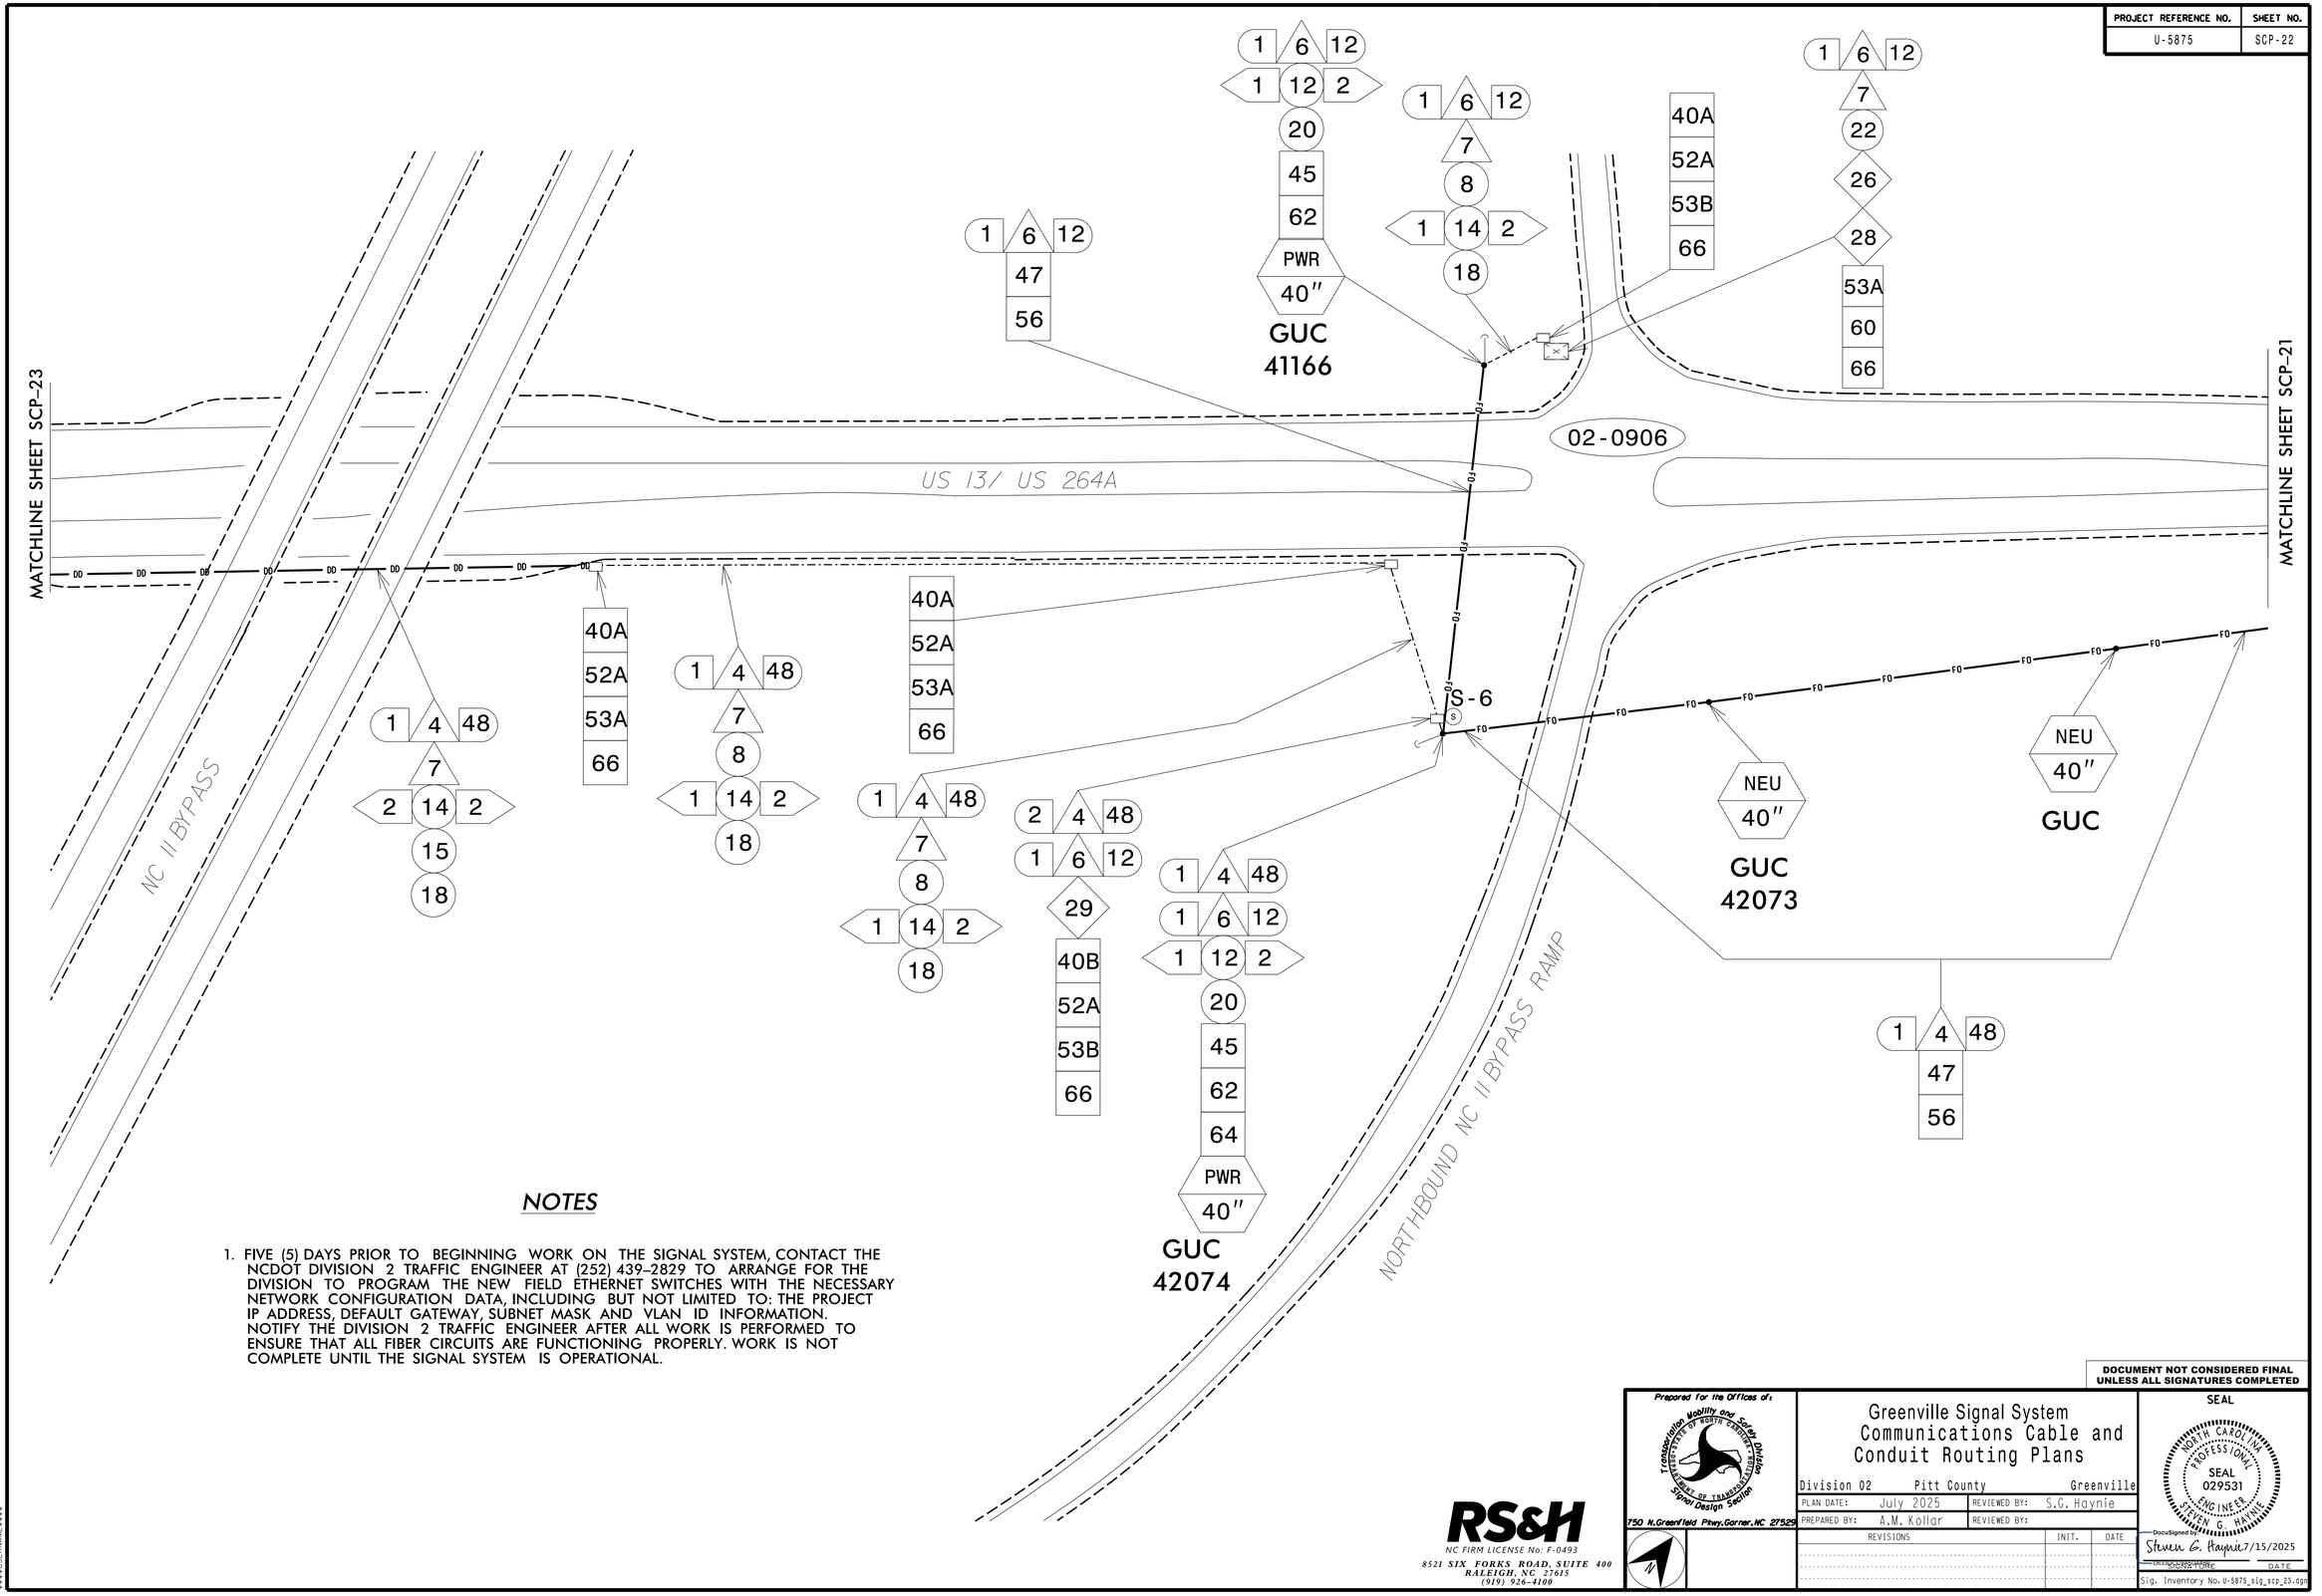

NOTES

1. FIVE (5) DAYS PRIOR TO BEGINNING WORK ON THE SIGNAL SYSTEM, CONTACT THE NCDOT DIVISION 2 TRAFFIC ENGINEER AT (252) 439-2829 TO ARRANGE FOR THE DIVISION TO PROGRAM THE NEW FIELD ETHERNET SWITCHES WITH THE NECESSARY NETWORK CONFIGURATION DATA, INCLUDING BUT NOT LIMITED TO: THE PROJECT IP ADDRESS, DEFAULT GATEWAY, SUBNET MASK AND VLAN ID INFORMATION. NOTIFY THE DIVISION 2 TRAFFIC ENGINEER AFTER ALL WORK IS PERFORMED TO ENSURE THAT ALL FIBER CIRCUITS ARE FUNCTIONING PROPERLY. WORK IS NOT COMPLETE UNTIL THE SIGNAL SYSTEM IS OPERATIONAL.

DOCUMENT NOT CONSIDERED FINAL UNLESS ALL SIGNATURES COMPLETED

RS&H
NC FIRM LICENSE No: F-0493
8521 SIX FORKS ROAD, SUITE 400
RALEIGH, NC 27615
(919) 926-4100

Prepared for the Offices of:
Transportation Mobility and Safety Division
Signal Design Section
750 N.Greenfield Pkwy.Garner,NC 27529

Greenville Signal System Communications Cable and Conduit Routing Plans

Division 02 | Pitt County | Greenville

PLAN DATE:	July 2025	REVIEWED BY:	S.G. Haynie
PREPARED BY:	A.M. Kollar	REVIEWED BY:	

REVISIONS	INIT.	DATE

SEAL
NORTH CAROLINA PROFESSIONAL SEAL 029531 ENGINEER STEVEN G. HAYNIE
DocuSigned by: Steven G. Haynie 7/15/2025
DESIGN ENGINEER SIGNATURE | DATE

Sig. Inventory No. U-5875_sig_scp_23.dgn

$$$$USERNAME$$$$
$$$$SYSTIME$$$$
$$$$SYSTIME$$$$
$$$$SYSTI