GANNETT FLEMING
One Glenwood Avenue
Suite 900
Raleigh, NC 27603
919-420-7660
NC Lic. No. F-0370

PROJECT REFERENCE NO.	SHEET NO.
HE-0001B	EC-4//CONST.4
R/W SHEET NO.	

CLEARING AND GRUBBING EROSION CONTROL FOR CONSTRUCTION SHEET 4

NOTE:
PLACE TEMPORARY ROCK SEDIMENT DAMS TYPE – B AND TEMPORARY ROCK SILT CHECKS TYPE – A AT DRAINAGE OUTLETS.

NOTE:
PERIMETER EROSION CONTROL MEASURES SHALL BE INSTALLED DURING CLEARING AND GRUBBING PHASE.

NOTE:
UTILIZE TEMPORARY SEDIMENT BASIN OR SPECIAL STILLING BASIN(S) AS STILLING BASIN WHERE APPLICABLE.

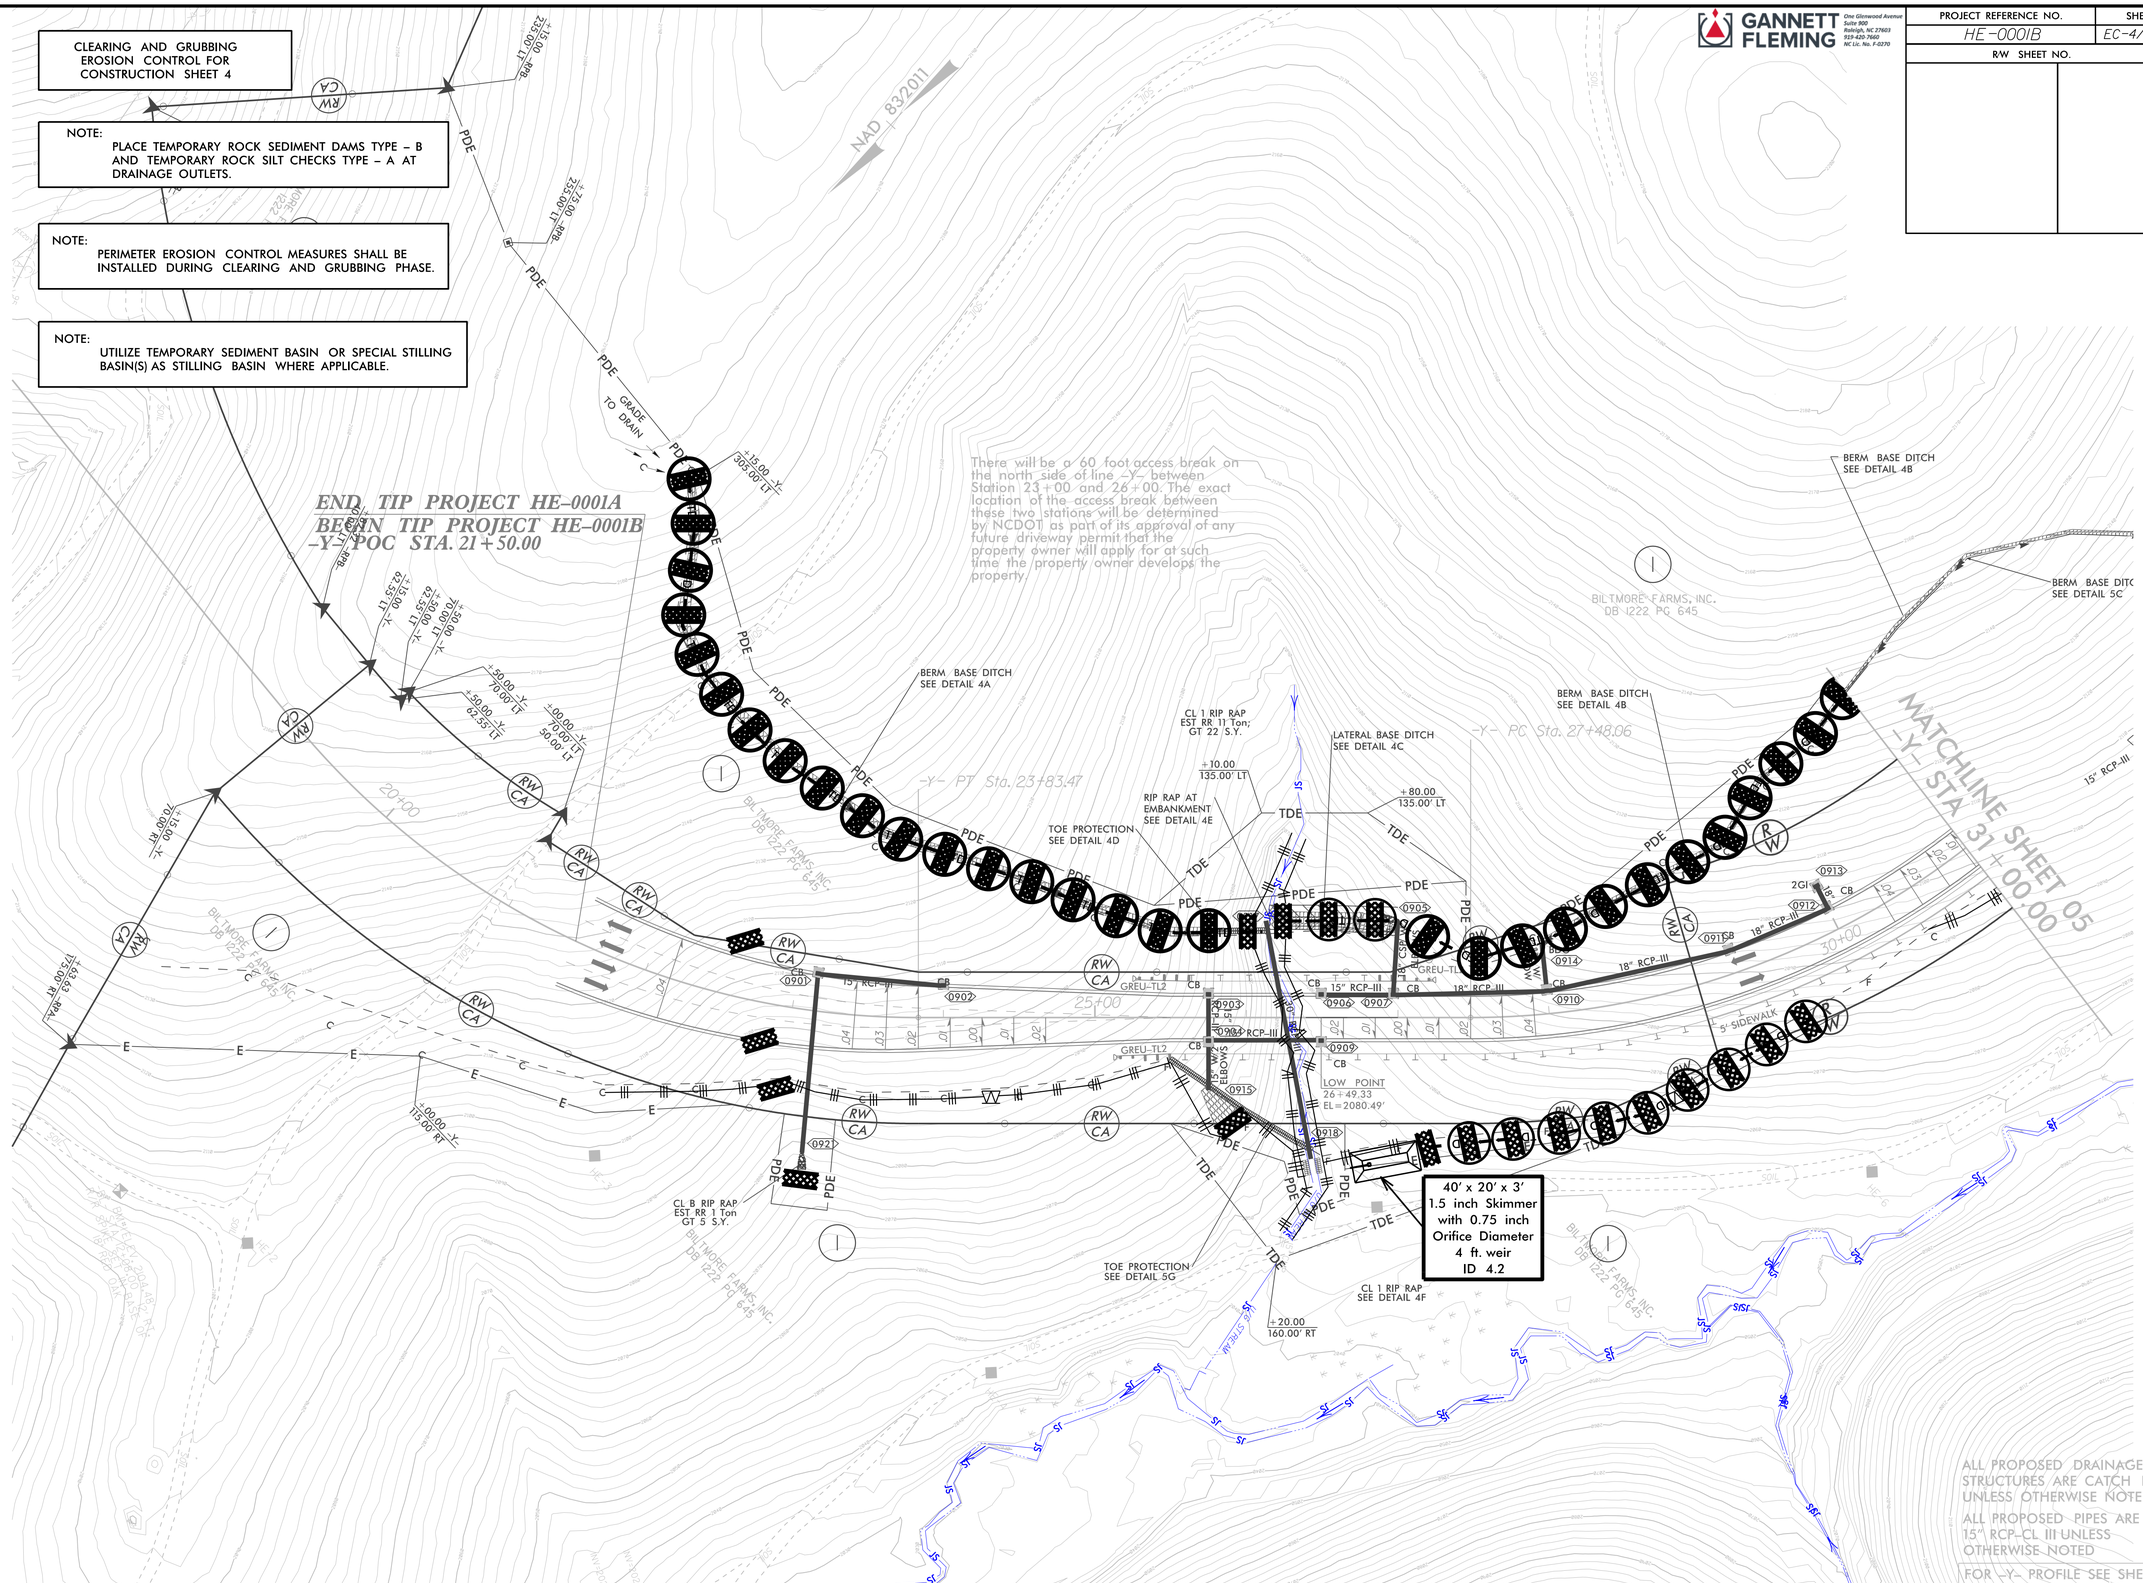

ALL PROPOSED DRAINAGE STRUCTURES ARE CATCH BASINS UNLESS OTHERWISE NOTED

ALL PROPOSED PIPES ARE 15" RCP-CL III UNLESS OTHERWISE NOTED

FOR -Y- PROFILE SEE SHEET 7

8/17/99

$$$$$$SYSTIME$$$$$$
$$$$$$DGN$$$$$$
$$$$$$RNAME$$$$$$