Docusign Envelope ID: 3C256B9F-2427-4D8D-81E2-F454B666ED99

HDR Engineering, Inc. of the Carolinas
555 Fayetteville St, Suite 900 Raleigh, N.C. 27601
N.C.B.E.L.S. License Number: F-0116

TIP NO.	SHEET NO.
R-5600	PMP-6

APPROVED: Michael T. Rzepka

DATE: 10/14/2025

SEAL

NORTH CAROLINA PROFESSIONAL SEAL 15876 ENGINEER MICHAEL T. RZEPKA

DOCUMENT NOT CONSIDERED FINAL UNLESS ALL SIGNATURES COMPLETED

T61 STOPBAR LOCATIONS	
1	-Y10- STA. 10+64.44, 0.00′ LT to -Y10- STA. 10+64.20, 19.21′ LT
2	-L- STA. 63+59.28, 8.75 RT to -L- STA. 63+59.28, 41.82′ RT
3	-Y9- STA. 15+59.76, 0.00′ RT to -Y9- STA. 15+63.81, 15.81′ RT
4	-L- STA. 64+66.93, 38.32′ LT to -L- STA. 64+66.93, 3.25′ RT

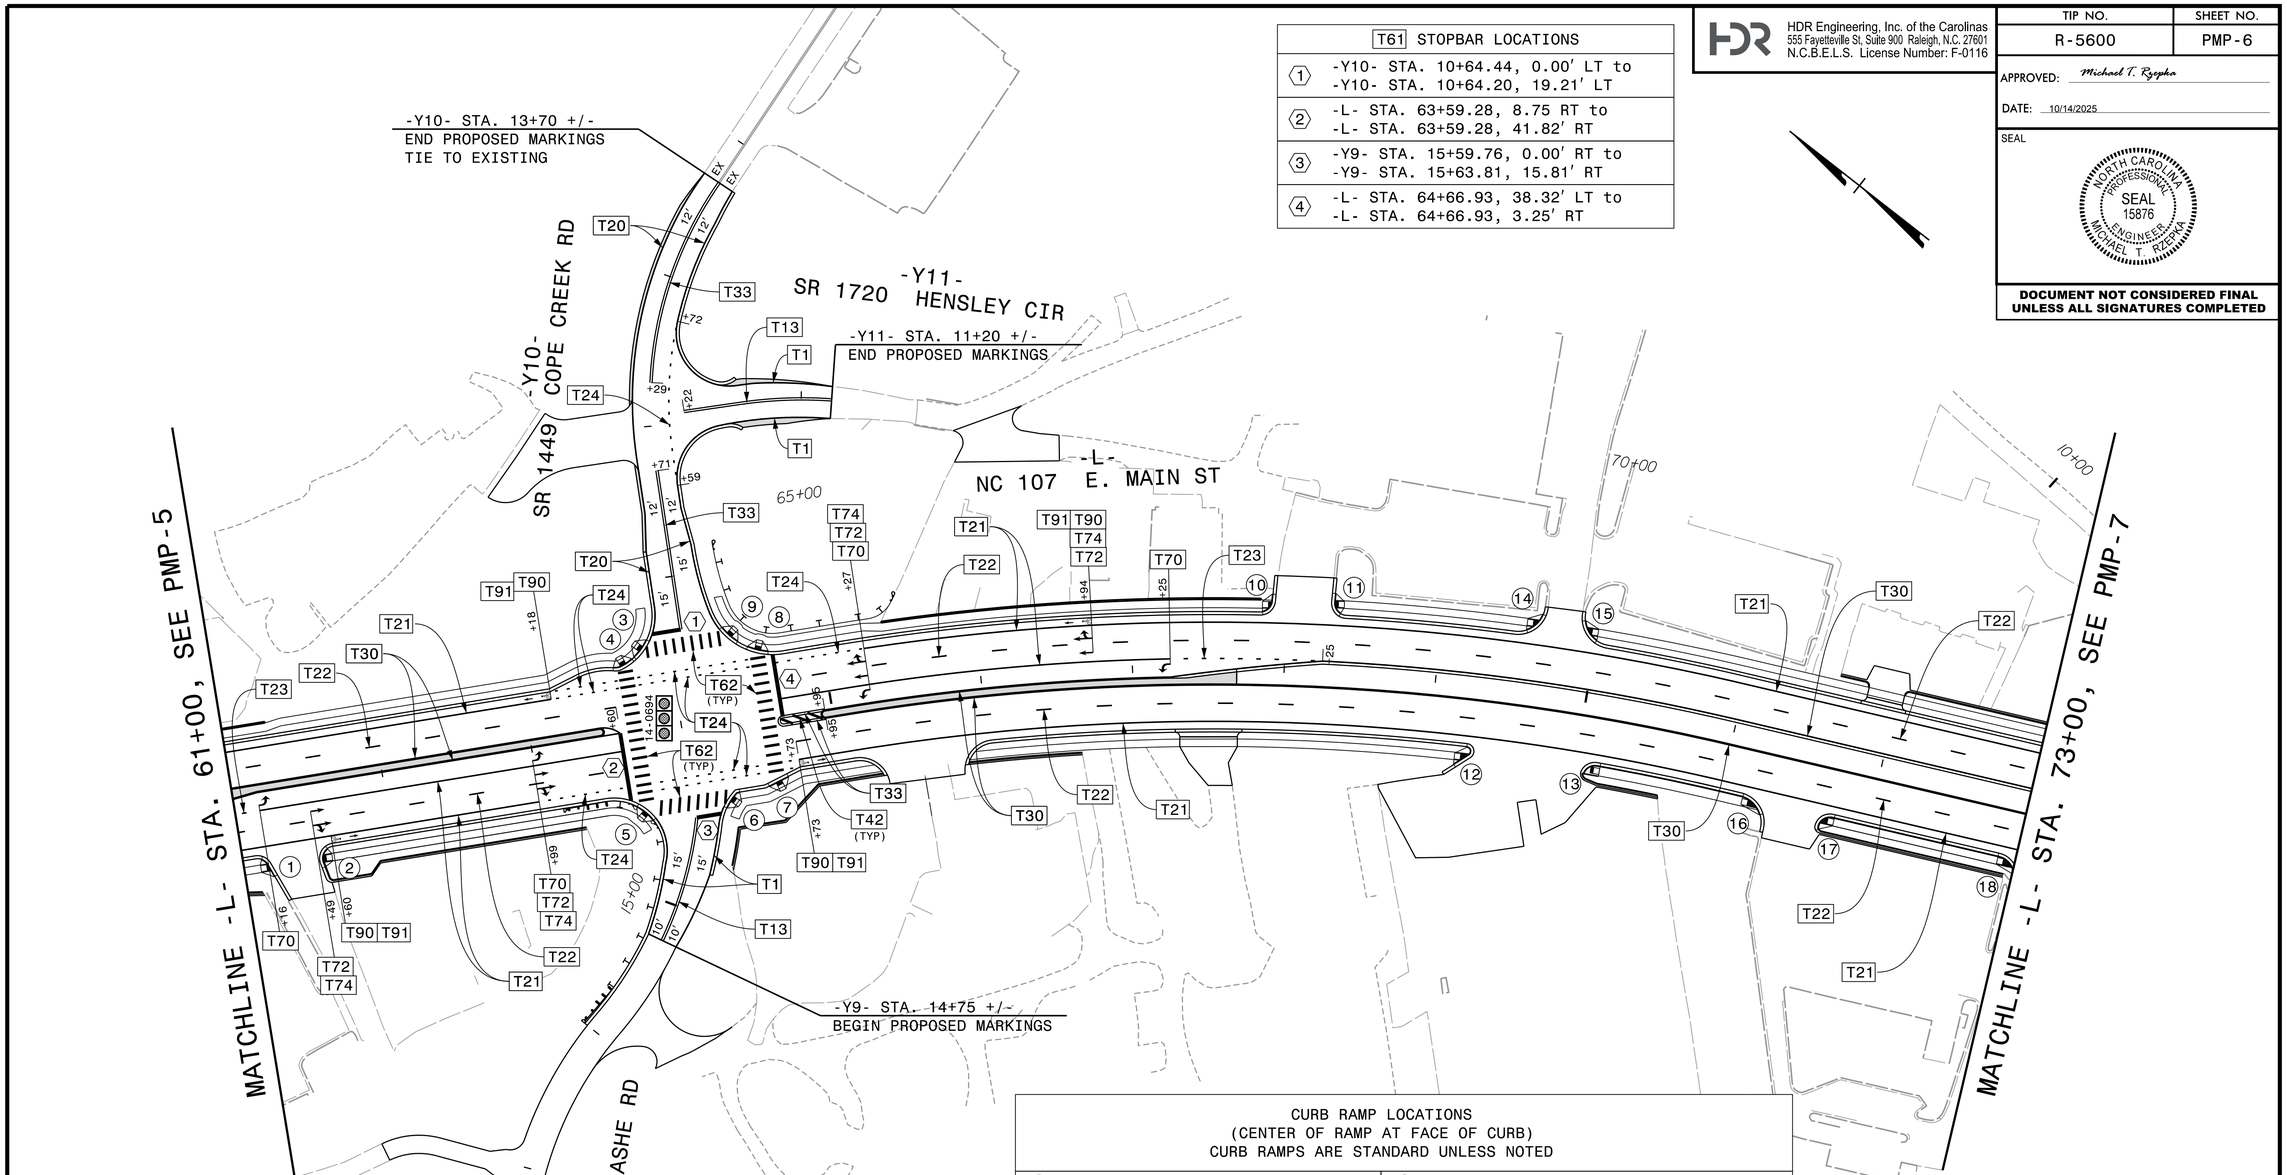

CURB RAMP LOCATIONS (CENTER OF RAMP AT FACE OF CURB) CURB RAMPS ARE STANDARD UNLESS NOTED	
1 -L- STA. 61+16.71, 46.75′ RT	10 -L- STA. 67+90.54, 44.75′ LT
2 -L- STA. 61+52.12, 46.75′ RT	11 -L- STA. 68+30.98, 46.75′ LT
3 -Y10- STA. 10+55.51, 27.82′ LT	12 -L- STA. 69+25.39, 46.75′ RT
4 -L- STA. 63+68.57, 47.23′ LT	13 -L- STA. 70+07.85, 43.25′ RT (TYPE 1)
5 -L- STA. 63+67.77, 51.06′ RT	14 -L- STA. 69+61.30, 46.75′ LT
6 -Y9- STA. 15+73.42, 22.20′ RT	15 -L- STA. 69+94.41, 46.75′ LT
7 -L- STA. 64+57.54, 44.78′ RT	16 -L- STA. 71+28.07, 47.25′ RT
8 -L- STA. 64+57.69, 42.99′ LT	17 -L- STA. 71+69.88, 42.75′ RT
9 -Y10- STA. 10+56.09, 30.92′ RT	18 -L- STA. 72+97.20, 42.75′ RT

ALL LANES ARE 12′ UNLESS OTHERWISE NOTED.
ALL BIKE LANES ARE 5′ UNLESS OTHERWISE NOTED.

PAVEMENT MARKING DETAIL

PLOT DRIVER: NCDOT_pdf_color_eng_50.plt PENTABLE: NCDOT_PMP.tbl
USER: CHARNDEN DATE: 8/27/2025 TIME: 9:03:47 AM
FILE: pw:\\pwhdrusea01:HDR_US_East_01\Documents\3322\10000286\10082183\6.0_CAD_BIM\6.2_Work_In_Progress\R-5600_NCDOT_File_Structure\Traffic\Pavement Marking\R5600_PM_PMP-06.dgn