8/17/99

PROJ. REFERENCE NO.	SHEET NO.
R-5600	X-1
DOCUMENT NOT CONSIDERED FINAL UNLESS ALL SIGNATURES COMPLETED	

SYLVA – NC 107
JACKSON COUNTY

T.I.P PROJECT R–5600

LINE	SHEET NO.
–L–	X–2 TO X–109
–Y–	X–110 TO X–126
–Y1–	X–127 TO X–129
–Y2–	X–130 TO X–133
–Y4–	X–134 TO X–136
–Y5A–	X–137 TO X–139
–Y5B–	X–140 TO X–141
–Y6–	X–142 TO X–144
–Y7–	X–145 TO X–147
–Y8–	X–148 TO X–149
–Y9–	X–150 TO X–153
–Y10–	X–154 TO X–156
–Y11–	X–157 TO X–159
–Y12–	X–160 TO X–162
–Y13–	X–163 TO X–164
–Y14–	X–165 TO X–169
–Y15–	X–170 TO X–173
–Y16–	X–174 TO X–176
–Y17–	X–177 TO X–178
–Y18–	X–179 TO X–180
–Y19–	X–181 TO X–182
–Y20–	X–183 TO X–184
–Y21–	X–185
–Y22–	X–186 TO X–188
–Y23–	X–189 TO X–191
–Y24–	X–192 TO X–193
–DR1–	X–194
–DR2–	X–195 TO X–197
–DR3–	X–198 TO X–199
–DR4–	X–200 TO X–201
–DR5–	X–202 TO X–206
–R5000_Y4–	X–207

6/26/2025
12:38:50 PM
R5600_Rdy_xpl_index.dgn

Quantities are approximate only. The Resident Engineer will use methods including but not limited to recross-sectioning, truck measurements, and aerial surveys to compute final quantities which the contractor will be paid.

PROJ. REFERENCE NO.	SHEET NO.
R-5600	X-1A

STATE OF NORTH CAROLINA
DIVISION OF HIGHWAYS

CROSS-SECTION SUMMARY

NOTE: EMBANKMENT COLUMN DOES NOT INCLUDE BACKFILL FOR UNDERCUT

Station -L- RT. 11+50 to 34+00	Uncl. Exc. (cu. yd.)	Embt (cu. yd.)	Undercut Excavation (cu. yd.)
11+50.00	0	0	
12+00.00	11	3	
12+50.00	11	4	
13+00.00	8	8	
13+50.00	11	4	
14+00.00	0	0	
14+50.00	0	0	
15+00.00	0	0	
15+50.00	125	12	
16+00.00	17	7	
16+50.00	35	3	
17+00.00	33	0	
17+50.00	24	3	
18+00.00	20	7	
18+50.00	32	14	
19+00.00	28	15	
19+50.00	9	10	
20+00.00	10	5	
20+50.00	12	4	
21+00.00	12	4	
21+50.00	16	0	
22+00.00	16	0	
22+50.00	13	5	
23+00.00	10	11	
23+50.00	11	15	
24+00.00	7	17	
24+50.00	1	27	
25+00.00	0	84	
25+50.00	0	140	
26+00.00	0	116	
26+50.00	52	40	
27+00.00			
27+50.00			
28+00.00	0	0	
28+50.00	27	15	
29+00.00	34	7	
29+50.00	28	4	
30+00.00	20	2	
30+50.00	19	0	
31+00.00	30	0	
31+50.00	30	0	
32+00.00	20	1	
32+50.00	14	1	
33+00.00	15	4	
33+50.00	11	4	
34+00.00	21	1	

Station -Y7-	Uncl. Exc. (cu. yd.)	Embt (cu. yd.)	Undercut Excavation (cu. yd.)
10+50.00	0	0	
11+00.00	1772	1	
11+50.00	2921	0	
12+00.00	1524	4	
12+50.00	436	6	
13+00.00	91	5	

Station -Y9-	Uncl. Exc. (cu. yd.)	Embt (cu. yd.)	Undercut Excavation (cu. yd.)
11+00.00	0	0	
11+50.00	46	14	
12+00.00	85	22	
12+50.00	64	54	
13+00.00	55	175	
13+50.00	42	233	
14+00.00	44	161	
14+50.00	31	282	
15+00.00	0	475	
15+50.00	0	470	

Station -Y10-	Uncl. Exc. (cu. yd.) (cu. yd.)	Embt (cu. yd.) (cu. yd.)	Undercut Excavation (cu. yd.) (cu. yd.)
10+50.00	0	0	
11+00.00	99	57	
11+50.00	49	13	
12+00.00	22	6	
12+50.00	2	6	
13+00.00	5	35	
13+50.00	6	67	
13+70.00	1	16	

Station -Y11-	Uncl. Exc. (cu. yd.)	Embt (cu. yd.)	Undercut Excavation (cu. yd.)
10+25.00	0	0	
10+50.00	3	28	
10+75.00	6	24	
11+00.00	12	11	
11+20.00	5	4	

Station -Y12-	Uncl. Exc. (cu. yd.)	Embt (cu. yd.)	Undercut Excavation (cu. yd.)
12+30.00	0	0	
12+50.00	8	0	

Station -Y13-	Uncl. Exc. (cu. yd.)	Embt (cu. yd.)	Undercut Excavation (cu. yd.)
10+50.00	0	0	
10+75.00	50	33	
11+00.00	62	0	
11+08.00	12	0	

Station -L- LT. 64+50 to 99+00	Uncl. Exc. (cu. yd.)	Embt (cu. yd.)	Undercut Excavation (cu. yd.)
64+50.00	0	0	13
65+00.00	3	129	22
65+50.00	0	80	
66+00.00	1	29	
66+50.00	2	31	
67+00.00	1	49	
67+50.00	3	41	
68+00.00	9	26	
68+50.00	11	19	
69+00.00	7	18	
69+50.00	5	23	
70+00.00	4	24	
70+50.00	3	26	
71+00.00	4	29	
71+50.00	4	26	
72+00.00	10	19	
72+50.00	18	12	
73+00.00	21	10	
73+50.00	20	12	
74+00.00	15	21	
74+50.00	12	23	
75+00.00	115	16	
75+50.00	234	11	
76+00.00	217	9	
76+50.00	161	9	
77+00.00	100	11	
77+50.00	32	20	
78+00.00	3	26	
78+50.00	54	16	
79+00.00	81	8	
79+50.00	33	10	
80+00.00	7	17	
80+50.00	5	23	
81+00.00	3	26	
81+50.00	2	29	
82+00.00	2	42	
82+50.00	2	45	
83+00.00	2	32	
83+50.00	5	20	
84+00.00	4	19	
84+50.00	60	25	
85+00.00	705	19	
85+50.00	1441	15	
86+00.00	1609	12	
86+50.00	1855	5	
87+00.00	2292	2	
87+50.00	2164	0	
88+00.00	1372	0	
88+50.00	497	0	
89+00.00	99	0	
89+50.00	137	0	
90+00.00	201	0	
90+50.00	297	0	
91+00.00	476	0	
91+50.00	727	0	
92+00.00	991	0	

Station -L- LT. 64+50 to 99+00	Uncl. Exc. (cu. yd.)	Embt (cu. yd.)	Undercut Excavation (cu. yd.)
92+50.00	1191	3	
93+00.00	1435	9	
93+50.00	1654	13	
94+00.00	1670	13	
94+50.00	1504	13	
95+00.00	955	14	
95+50.00	561	17	
96+00.00	467	19	
96+50.00	361	9	
97+00.00	362	0	
97+50.00	360	1	
98+00.00	370	2	
98+50.00	470	3	
99+00.00	317	9	

Station -DR3-	Uncl. Exc. (cu. yd.)	Embt (cu. yd.)	Undercut Excavation (cu. yd.)
10+37.75	0	0	
10+50.00	2	5	
10+75.00	60	8	
11+00.00	157	0	
11+25.00	140	0	
11+50.00	65	0	
11+75.00	32	0	
12+00.00	13	1	

Station -L- RT. 131+50 to 149+50	Uncl. Exc. (cu. yd.)	Embt (cu. yd.)	Undercut Excavation (cu. yd.)
131+50.00	0	0	
132+00.00	11	7	
132+50.00	8	8	
133+00.00	3	15	
133+50.00	0	24	
134+00.00	1	40	
134+50.00	2	70	
135+00.00	3	116	
135+50.00	2	340	51
136+00.00	0	268	9
136+50.00	2	3	
137+00.00	6	4	
137+50.00	4	1	
138+00.00	32	0	
138+50.00	67	4	
139+00.00	35	33	
139+50.00	1	56	
140+00.00	2	54	
140+50.00	3	52	
141+00.00	2	50	
141+50.00	2	47	
142+00.00	5	40	
142+50.00	5	26	
143+00.00	6	30	
143+50.00	4	49	

Quantities are approximate only. The Resident Engineer will use methods including but not limited to recross-sectioning, truck measurements, and aerial surveys to compute final quantities which the contractor will be paid.

PROJ. REFERENCE NO.	SHEET NO.
R-5600	X-1B

STATE OF NORTH CAROLINA
DIVISION OF HIGHWAYS

CROSS-SECTION SUMMARY

NOTE: EMBANKMENT COLUMN DOES NOT INCLUDE BACKFILL FOR UNDERCUT

Station -L- RT. 131+50 to 149+50	Uncl. Exc. (cu. yd.)	Embt (cu. yd.)	Undercut Excavation (cu. yd.)
144+00.00	7	54	
144+50.00	11	51	
145+00.00	7	53	
145+50.00	3	62	
146+00.00	2	75	
146+50.00	2	84	
147+00.00	13	94	
147+50.00	18	101	
148+00.00	8	80	
148+50.00	4	51	
149+00.00	10	32	
149+50.00	20	11	

Station -L- LT. 131+50 to 149+50	Uncl. Exc. (cu. yd.)	Embt (cu. yd.)	Undercut Excavation (cu. yd.)
131+50.00	0	0	
132+00.00	100	7	
132+50.00	94	5	
133+00.00	43	12	
133+50.00	3	25	
134+00.00	6	24	
134+50.00	10	13	
135+00.00	11	11	
135+50.00	9	122	51
136+00.00	10	167	9
136+50.00	12	73	
137+00.00	9	48	
137+50.00	4	37	
138+00.00	4	19	
138+50.00	4	19	
139+00.00	2	26	
139+50.00	0	36	
140+00.00	0	50	
140+50.00	0	49	
141+00.00	0	34	
141+50.00	1	28	
142+00.00	1	34	
142+50.00	1	34	
143+00.00	1	23	
143+50.00	7	14	
144+00.00	7	21	
144+50.00	0	59	
145+00.00	0	122	
145+50.00	1	85	
146+00.00	1	62	
146+50.00	2	95	
147+00.00	9	58	
147+50.00	11	34	
148+00.00	8	38	
148+50.00	9	37	
149+00.00	11	30	
149+50.00	14	35	

Station -L- RT. 34+50 to 99+00	Uncl. Exc. (cu. yd.)	Embt (cu. yd.)	Undercut Excavation (cu. yd.)
34+50.00	0	0	
35+00.00	200	0	
35+50.00	120	0	
36+00.00	54	7	
36+50.00	25	20	
37+00.00	6	66	
37+50.00	1	129	
38+00.00	0	155	
38+50.00	1	105	
39+00.00	13	31	
39+50.00	20	13	
40+00.00	12	19	
40+50.00	5	54	
41+00.00	3	525	185
41+50.00	7	840	165
42+00.00	5	357	
42+50.00	5	36	
43+00.00	10	62	
43+50.00	22	40	
44+00.00	25	22	
44+50.00	12	15	
45+00.00	16	7	
45+50.00	27	4	
46+00.00	25	8	
46+50.00	16	14	
47+00.00	8	27	
47+50.00	1	278	
48+00.00	0	523	
48+50.00	2	287	
49+00.00	2	63	
49+50.00	3	87	
50+00.00	3	152	
50+50.00	0	250	
51+00.00	0	322	
51+50.00	0	246	
52+00.00	4	87	
52+50.00	6	92	
53+00.00	3	174	
53+50.00	4	161	
54+00.00	10	99	
54+50.00	15	64	
55+00.00	35	37	
55+50.00	60	17	
56+00.00	67	13	
56+50.00	70	13	
57+00.00	47	21	
57+50.00	22	27	
58+00.00	19	27	
58+50.00	15	31	
59+00.00	14	37	
59+50.00	21	25	
60+00.00	50	12	
60+50.00	66	8	

Station -L- RT. 34+50 to 99+00	Uncl. Exc. (cu. yd.)	Embt (cu. yd.)	Undercut Excavation (cu. yd.)
61+00.00	39	4	
61+50.00	14	17	
62+00.00	10	27	
62+50.00	13	26	
63+00.00	14	25	
63+50.00	13	27	
64+00.00	12	15	25
64+50.00	0	0	15
65+00.00	33	5	30
65+50.00	39	1	
66+00.00	41	3	
66+50.00	32	8	
67+00.00	38	6	
67+50.00	44	0	
68+00.00	32	41	
68+50.00	27	55	
69+00.00	39	21	
69+50.00	121	13	
70+00.00	113	13	
70+50.00	21	33	
71+00.00	15	122	
71+50.00	83	107	
72+00.00	99	21	
72+50.00	43	19	
73+00.00	26	16	
73+50.00	28	14	
74+00.00	32	13	
74+50.00	18	17	
75+00.00	16	20	
75+50.00	14	29	
76+00.00	10	48	
76+50.00	10	55	
77+00.00	9	62	
77+50.00	9	66	
78+00.00	14	58	
78+50.00	23	40	
79+00.00	53	17	
79+50.00	95	8	
80+00.00	148	8	
80+50.00	196	9	
81+00.00	224	10	
81+50.00	272	10	
82+00.00	309	10	
82+50.00	290	11	
83+00.00	238	11	
83+50.00	194	11	
84+00.00	150	13	
84+50.00	89	9	
85+00.00	53	3	
85+50.00	41	1	
86+00.00	23	2	
86+50.00	10	8	
87+00.00	10	8	

Station -L- RT. 34+50 to 99+00	Uncl. Exc. (cu. yd.)	Embt (cu. yd.)	Undercut Excavation (cu. yd.)
87+50.00	11	4	
88+00.00	7	7	
88+50.00	8	5	
89+00.00	2034	19	
89+50.00	4147	17	
90+00.00	3414	0	
90+50.00	2024	0	
91+00.00	1046	0	
91+50.00	463	2	
92+00.00	181	9	
92+50.00	38	25	
93+00.00	5	25	
93+50.00	6	24	
94+00.00	5	32	
94+50.00	31	22	
95+00.00	141	15	
95+50.00	211	16	
96+00.00	178	14	
96+50.00	117	13	
97+00.00	48	14	
97+50.00	20	13	
98+00.00	27	8	
98+50.00	45	2	
99+00.00	27	0	

Station -Y14-	Uncl. Exc. (cu. yd.)	Embt (cu. yd.)	Undercut Excavation (cu. yd.)
10+70.00	0	0	
11+00.00	38	92	
11+25.00	17	77	
11+50.00	25	60	
11+75.00	32	37	
12+00.00	65	20	
12+25.00	117	17	
12+50.00	106	15	
13+00.00	75	33	

Station -DR5-	Uncl. Exc. (cu. yd.)	Embt (cu. yd.)	Undercut Excavation (cu. yd.)
10+50.00	0	0	
11+00.00	78	15	
11+50.00	236	6	
11+75.00	297	0	
12+00.00	472	0	
12+25.00	600	0	
12+50.00	631	0	

Station -DR1-	Uncl. Exc. (cu. yd.)	Embt (cu. yd.)	Undercut Excavation (cu. yd.)
11+50.00	0	0	
12+00.00	54	13	

Quantities are approximate only. The Resident Engineer will use methods including but not limited to recross-sectioning, truck measurements, and aerial surveys to compute final quantities which the contractor will be paid.

PROJ. REFERENCE NO.	SHEET NO.
R-5600	X-1C

STATE OF NORTH CAROLINA
DIVISION OF HIGHWAYS

CROSS-SECTION SUMMARY

NOTE: EMBANKMENT COLUMN DOES NOT INCLUDE BACKFILL FOR UNDERCUT

Station -L- RT. 99+50 to 131+00	Uncl. Exc. (cu. yd.)	Embt (cu. yd.)	Undercut Excavation (cu. yd.)
99+50.00	0	0	
100+00.00	42	1	
100+50.00	66	0	
101+00.00	46	1	
101+50.00	44	1	
102+00.00	37	2	
102+50.00	15	26	
103+00.00	1	58	
103+50.00	3	76	
104+00.00	2	120	
104+50.00	2	131	
105+00.00	5	72	
105+50.00	8	74	
106+00.00	20	62	
106+50.00	18	233	35
107+00.00	5	430	185
107+50.00	2	351	185
108+00.00	3	250	180
108+50.00	7	238	
109+00.00	13	162	
109+50.00	19	27	
110+00.00	28	2	
110+50.00	33	10	
111+00.00	35	9	
111+50.00	36	8	
112+00.00	29	22	
112+50.00	32	14	
113+00.00	35	0	
113+50.00	47	0	
114+00.00	63	0	
114+50.00	49	12	
115+00.00	37	12	
115+50.00	51	1	
116+00.00	80	0	
116+50.00	75	0	
117+00.00	82	0	
117+50.00	70	1	
118+00.00	22	1	
118+50.00	18	3	
119+00.00	17	3	
119+50.00	13	2	
120+00.00	6	6	
120+50.00	5	8	
121+00.00	5	9	
121+50.00	3	12	
122+00.00	3	121	
122+50.00	6	119	
123+00.00	9	17	
123+50.00	9	21	
124+00.00	7	25	
124+50.00	11	18	
125+00.00	10	9	
125+50.00	3	12	

Station -L- RT. 99+50 to 131+00	Uncl. Exc. (cu. yd.)	Embt (cu. yd.)	Undercut Excavation (cu. yd.)
126+00.00	4	11	
126+50.00	4	9	
127+00.00	5	8	
127+50.00	6	5	
128+00.00	5	5	
128+50.00	5	8	
129+00.00	7	10	
129+50.00	11	8	
130+00.00	14	7	
130+50.00	21	6	
131+00.00	13	2	

Station -Y15-	Uncl. Exc. (cu. yd.)	Embt (cu. yd.)	Undercut Excavation (cu. yd.)
10+50.00	0	0	
11+00.00	180	69	
11+50.00	132	204	
12+00.00	223	222	
12+50.00	427	63	
13+00.00	504	0	
13+50.00	264	4	
14+00.00	70	104	30
14+50.00	69	420	350

Station -Y18-	Uncl. Exc. (cu. yd.)	Embt (cu. yd.)	Undercut Excavation (cu. yd.)
10+25.00	0	0	
10+50.00	13	2	
11+00.00	32	6	
11+50.00	187	3	

Station -Y21-	Uncl. Exc. (cu. yd.)	Embt (cu. yd.)	Undercut Excavation (cu. yd.)
11+60.00	0	0	
12+00.00	15	13	
12+50.00	29	110	

Station -Y- RT.	Uncl. Exc. (cu. yd.)	Embt (cu. yd.)	Undercut Excavation (cu. yd.)
11+00.00	0	0	
11+50.00	9	25	
12+00.00	12	23	
12+50.00	17	12	
13+00.00	19	6	
13+50.00	21	1	
14+00.00	17	7	
14+50.00	8	19	
15+00.00	207	15	
15+50.00	573	5	
16+00.00	697	3	
16+34.85	416	1	
16+50.00	154	1	
17+00.00	391	9	

Station -Y- RT.	Uncl. Exc. (cu. yd.)	Embt (cu. yd.)	Undercut Excavation (cu. yd.)
17+50.00	641	18	
18+00.00	1451	59	
18+50.00	3194	75	
19+00.00	2679	26	
19+50.00	497	4	
20+00.00	113	4	
20+50.00	106	0	
21+00.00	89	0	
21+50.00	91	0	
22+00.00	63	2	
22+50.00	35	2	
23+00.00	23	3	
23+50.00	5	14	
24+00.00	17	19	
24+50.00	31	14	
25+00.00	16	73	
25+50.00	6	92	
26+00.00	13	42	
26+50.00	23	18	
27+00.00	25	1	
27+50.00	26	3	
28+00.00	52	2	

Station -Y2-	Uncl. Exc. (cu. yd.)	Embt (cu. yd.)	Undercut Excavation (cu. yd.)
10+50.00	0	0	
11+00.00	223	1	
11+50.00	100	0	
12+00.00	31	2	
12+50.00	3	6	160
13+00.00	0	7	
13+25.00	0	1	

Station -Y4-	Uncl. Exc. (cu. yd.)	Embt (cu. yd.)	Undercut Excavation (cu. yd.)
10+50.00	0	0	
11+00.00	2	8	
11+50.00	2	10	
12+00.00	6	6	
12+50.00	47	2	160
13+00.00	183	0	
13+50.00	155	12	
14+00.00	57	19	

Station -Y5A-	Uncl. Exc. (cu. yd.)	Embt (cu. yd.)	Undercut Excavation (cu. yd.)
10+50.00	0	0	
11+00.00	6	10	
11+50.00	5	12	
12+00.00	2	10	
12+50.00	0	1	

Station -Y5B-	Uncl. Exc. (cu. yd.)	Embt (cu. yd.)	Undercut Excavation (cu. yd.)
10+50.00	0	0	
11+00.00	16	3	
11+50.00	91	4	
12+00.00	178	2	
12+50.00	215	19	
13+00.00	113	90	

Station -Y6-	Uncl. Exc. (cu. yd.)	Embt (cu. yd.)	Undercut Excavation (cu. yd.)
12+00.00	0	0	
12+50.00	0	40	
13+00.00	0	492	220
13+50.00	1	898	35
14+00.00	1	970	175
14+50.00	0	1078	200

Station -L- LT. 99+50 to 131+00	Uncl. Exc. (cu. yd.)	Embt (cu. yd.)	Undercut Excavation (cu. yd.)
99+50.00	0	0	
100+00.00	175	10	
100+50.00	353	1	
101+00.00	358	0	
101+50.00	348	0	
102+00.00	352	0	
102+50.00	299	0	
103+00.00	197	0	19
103+50.00	136	0	18
104+00.00	71	1	
104+50.00	41	1	
105+00.00	51	1	
105+50.00	35	34	
106+00.00	19	51	
106+50.00	23	24	
107+00.00	17	25	
107+50.00	6	31	
108+00.00	4	15	
108+50.00	11	4	
109+00.00	31	1	
109+50.00	25	12	
110+00.00	11	28	
110+50.00	30	18	
111+00.00	36	5	
111+50.00	51	2	
112+00.00	59	1	
112+50.00	39	1	
113+00.00	26	4	
113+50.00	48	3	
114+00.00	51	0	
114+50.00	36	0	
115+00.00	46	0	
115+50.00	45	0	
116+00.00	31	0	
116+50.00	11	23	10

Quantities are approximate only. The Resident Engineer will use methods including but not limited to recross-sectioning, truck measurements, and aerial surveys to compute final quantities which the contractor will be paid.

PROJ. REFERENCE NO.	SHEET NO.
R-5600	X-1D

STATE OF NORTH CAROLINA
DIVISION OF HIGHWAYS

CROSS-SECTION SUMMARY

NOTE: EMBANKMENT COLUMN DOES NOT INCLUDE BACKFILL FOR UNDERCUT

Station -L- LT. 99+50 to 131+00	Uncl. Exc. (cu. yd.)	Embt (cu. yd.)	Undercut Excavation (cu. yd.)
117+00.00	2	42	14
117+50.00	12	38	13
118+00.00	11	43	14
118+50.00	6	46	17
119+00.00	9	38	19
119+50.00	6	32	18
120+00.00	5	30	
120+50.00	4	57	
121+00.00	2	69	
121+50.00	2	58	
122+00.00	14	39	
122+50.00	39	9	
123+00.00	44	8	26
123+50.00	85	16	25
124+00.00	198	17	25
124+50.00	252	27	21
125+00.00	262	18	23
125+50.00	280	1	
126+00.00	301	0	
126+50.00	356	0	
127+00.00	382	0	
127+50.00	357	0	
128+00.00	320	1	
128+50.00	309	1	19
129+00.00	310	2	18
129+50.00	314	4	
130+00.00	307	6	
130+50.00	265	3	
131+00.00	119	0	

Station -DR4-	Uncl. Exc. (cu. yd.)	Embt (cu. yd.)	Undercut Excavation (cu. yd.)
10+50.00	0	0	
10+75.00	60	8	
11+00.00	157	0	
11+25.00	140	0	
11+50.00	65	0	
11+75.00	32	0	

Station -DR2-	Uncl. Exc. (cu. yd.)	Embt (cu. yd.)	Undercut Excavation (cu. yd.)
11+00.00	0	0	
11+50.00	45	1	
11+75.00	8	0	

Station -Y16-	Uncl. Exc. (cu. yd.)	Embt (cu. yd.)	Undercut Excavation (cu. yd.)
10+50.00	0	0	
11+00.00	5	271	
11+50.00	48	147	
12+00.00	44	1	
12+32.00	1	2	

Station -Y17-	Uncl. Exc. (cu. yd.)	Embt (cu. yd.)	Undercut Excavation (cu. yd.)
10+25.00	0	0	
10+50.00	4	2	

Station -Y19-	Uncl. Exc. (cu. yd.)	Embt (cu. yd.)	Undercut Excavation (cu. yd.)
10+50.00	0	0	
10+75.00	11	8	
11+00.00	7	6	

Station -Y20-	Uncl. Exc. (cu. yd.)	Embt (cu. yd.)	Undercut Excavation (cu. yd.)
10+50.00	0	0	
10+75.00	7	44	
11+00.00	4	29	
11+25.00	16	10	
11+50.00	13	0	

Station -Y22-	Uncl. Exc. (cu. yd.)	Embt (cu. yd.)	Undercut Excavation (cu. yd.)
10+50.00	0	0	
11+00.00	95	22	
11+50.00	52	4	
12+00.00	19	7	
12+10.00	2	1	

Station -Y23-	Uncl. Exc. (cu. yd.)	Embt (cu. yd.)	Undercut Excavation (cu. yd.)
10+50.00	0	0	
10+75.00	0	55	
11+00.00	15	31	
11+25.00	32	0	
11+40.00	10	0	

Station -Y24-	Uncl. Exc. (cu. yd.)	Embt (cu. yd.)	Undercut Excavation (cu. yd.)
10+50.00	0	0	
11+00.00	31	168	
11+50.00	32	12	
12+00.00	2	4	
12+20.00	0	2	

Station -L- LT. 12+50 to 64+00	Uncl. Exc. (cu. yd.)	Embt (cu. yd.)	Undercut Excavation (cu. yd.)
12+50.00	8	0	
13+00.00	16	0	
13+50.00	9	17	
14+00.00	8	19	
14+50.00	207	15	
15+00.00	0	0	
15+50.00	7	13	
16+00.00	9	6	
16+50.00	8	5	
17+00.00	6	8	

Station -L- LT. 12+50 to 64+00	Uncl. Exc. (cu. yd.)	Embt (cu. yd.)	Undercut Excavation (cu. yd.)
17+50.00	5	10	
18+00.00	11	6	
18+50.00	18	0	
19+00.00	11	7	
19+50.00	4	12	
20+00.00	5	8	
20+50.00	7	5	
21+00.00	8	6	
21+50.00	8	8	
22+00.00	5	13	
22+50.00	3	12	
23+00.00	2	19	
23+50.00	1	27	
24+00.00	5	11	
24+50.00	6	10	
25+00.00	2	19	
25+50.00	4	23	
26+00.00	4	44	
26+50.00	6	43	
27+00.00	0	0	
27+50.00	0	0	
28+00.00	0	0	
28+50.00	15	10	
29+00.00	22	1	
29+50.00	33	1	
30+00.00	68	0	
30+50.00	108	0	
31+00.00	90	0	
31+50.00	42	3	
32+00.00	9	26	
32+50.00	1	83	
33+00.00	7	59	
33+50.00	37	4	
34+00.00	53	9	
34+50.00	0	0	42
35+00.00	200	0	74
35+50.00	120	0	
36+00.00	54	7	
36+50.00	25	20	
37+00.00	6	66	
37+50.00	1	129	
38+00.00	0	155	
38+50.00	1	105	
39+00.00	13	31	
39+50.00	20	13	18
40+00.00	12	19	18
40+50.00	5	54	18
41+00.00	3	525	
41+50.00	7	840	
42+00.00	5	357	
42+50.00	5	36	
43+00.00	10	62	
43+50.00	22	40	

Station -L- LT 12+50 to 64+00	Uncl. Exc. (cu. yd.)	Embt (cu. yd.)	Undercut Excavation (cu. yd.)
44+00.00	25	22	
44+50.00	12	15	
45+00.00	16	7	
45+50.00	27	4	
46+00.00	25	8	
46+50.00	16	14	
47+00.00	8	27	
47+50.00	1	278	
48+00.00	0	523	
48+50.00	2	287	
49+00.00	2	63	
49+50.00	3	87	
50+00.00	3	152	
50+50.00	0	250	
51+00.00	0	322	
51+50.00	0	246	
52+00.00	4	87	
52+50.00	6	92	
53+00.00	3	174	
53+50.00	4	161	
54+00.00	10	99	
54+50.00	15	64	
55+00.00	35	37	
55+50.00	60	17	
56+00.00	67	13	
56+50.00	70	13	
57+00.00	47	21	
57+50.00	22	27	
58+00.00	19	27	
58+50.00	15	31	
59+00.00	14	37	
59+50.00	21	25	
60+00.00	50	12	
60+50.00	66	8	
61+00.00	39	4	
61+50.00	14	17	
62+00.00	10	27	
62+50.00	13	26	
63+00.00	14	25	
63+50.00	13	27	
64+00.00	12	15	

Station -Y8-	Uncl. Exc. (cu. yd.)	Embt (cu. yd.)	Undercut Excavation (cu. yd.)
10+50.00	0	0	
10+75.00	11	18	
11+00.00	6	11	

Quantities are approximate only. The Resident Engineer will use methods including but not limited to recross-sectioning, truck measurements, and aerial surveys to compute final quantities which the contractor will be paid.

PROJ. REFERENCE NO.	SHEET NO.
R-5600	X-1E

STATE OF NORTH CAROLINA
DIVISION OF HIGHWAYS

CROSS-SECTION SUMMARY

NOTE: EMBANKMENT COLUMN DOES NOT INCLUDE BACKFILL FOR UNDERCUT

Station -Y- LT.	Uncl. Exc. (cu. yd.)	Embt (cu. yd.)	Undercut Excavation (cu. yd.)	Station R5000 -Y4-	Uncl. Exc. (cu. yd.)	Embt (cu. yd.)	Undercut Excavation (cu. yd.)
10+50.00	0	0		32+00.00	0	0	
11+00.00	0	65		32+50.00	59	0	
11+50.00	0	91		33+00.00	206	0	
12+00.00	0	43		33+50.00	240	0	
12+50.00	4	19		34+00.00	118	0	
13+00.00	8	6					
13+50.00	8	7					
14+00.00	6	11					
14+50.00	5	14					
15+00.00	6	13					
15+50.00	6	10					
16+00.00	6	11					
16+34.85	3	10					
16+50.00	1	4					
17+00.00	3	17					
17+50.00	2	19					
18+00.00	2	19					
18+50.00	3	15					
19+00.00	9	6					
19+50.00	9	6					
20+00.00	5	14					
20+50.00	6	35					
21+00.00	3	102					
21+50.00	0	115					
22+00.00	1	45					
22+50.00	1	15					
23+00.00	3	27					
23+50.00	4	53					
24+00.00	2	56					
24+50.00	4	44					
25+00.00	6	47					
25+50.00	5	72					
26+00.00	9	65					
26+50.00	19	16					
27+00.00	51	0					
27+50.00	59	1					
28+00.00	31	2					

Station -Y1-	Uncl. Exc. (cu. yd.)	Embt (cu. yd.)	Undercut Excavation (cu. yd.)
11+00.00	0	0	
11+50.00	21	86	
12+00.00	22	42	
12+50.00	6	50	
13+00.00	3	70	
13+50.00	4	80	
14+00.00	13	68	

6/23/16

0 5 10	PROJ. REFERENCE NO.	SHEET NO.
	R-5600	X-2

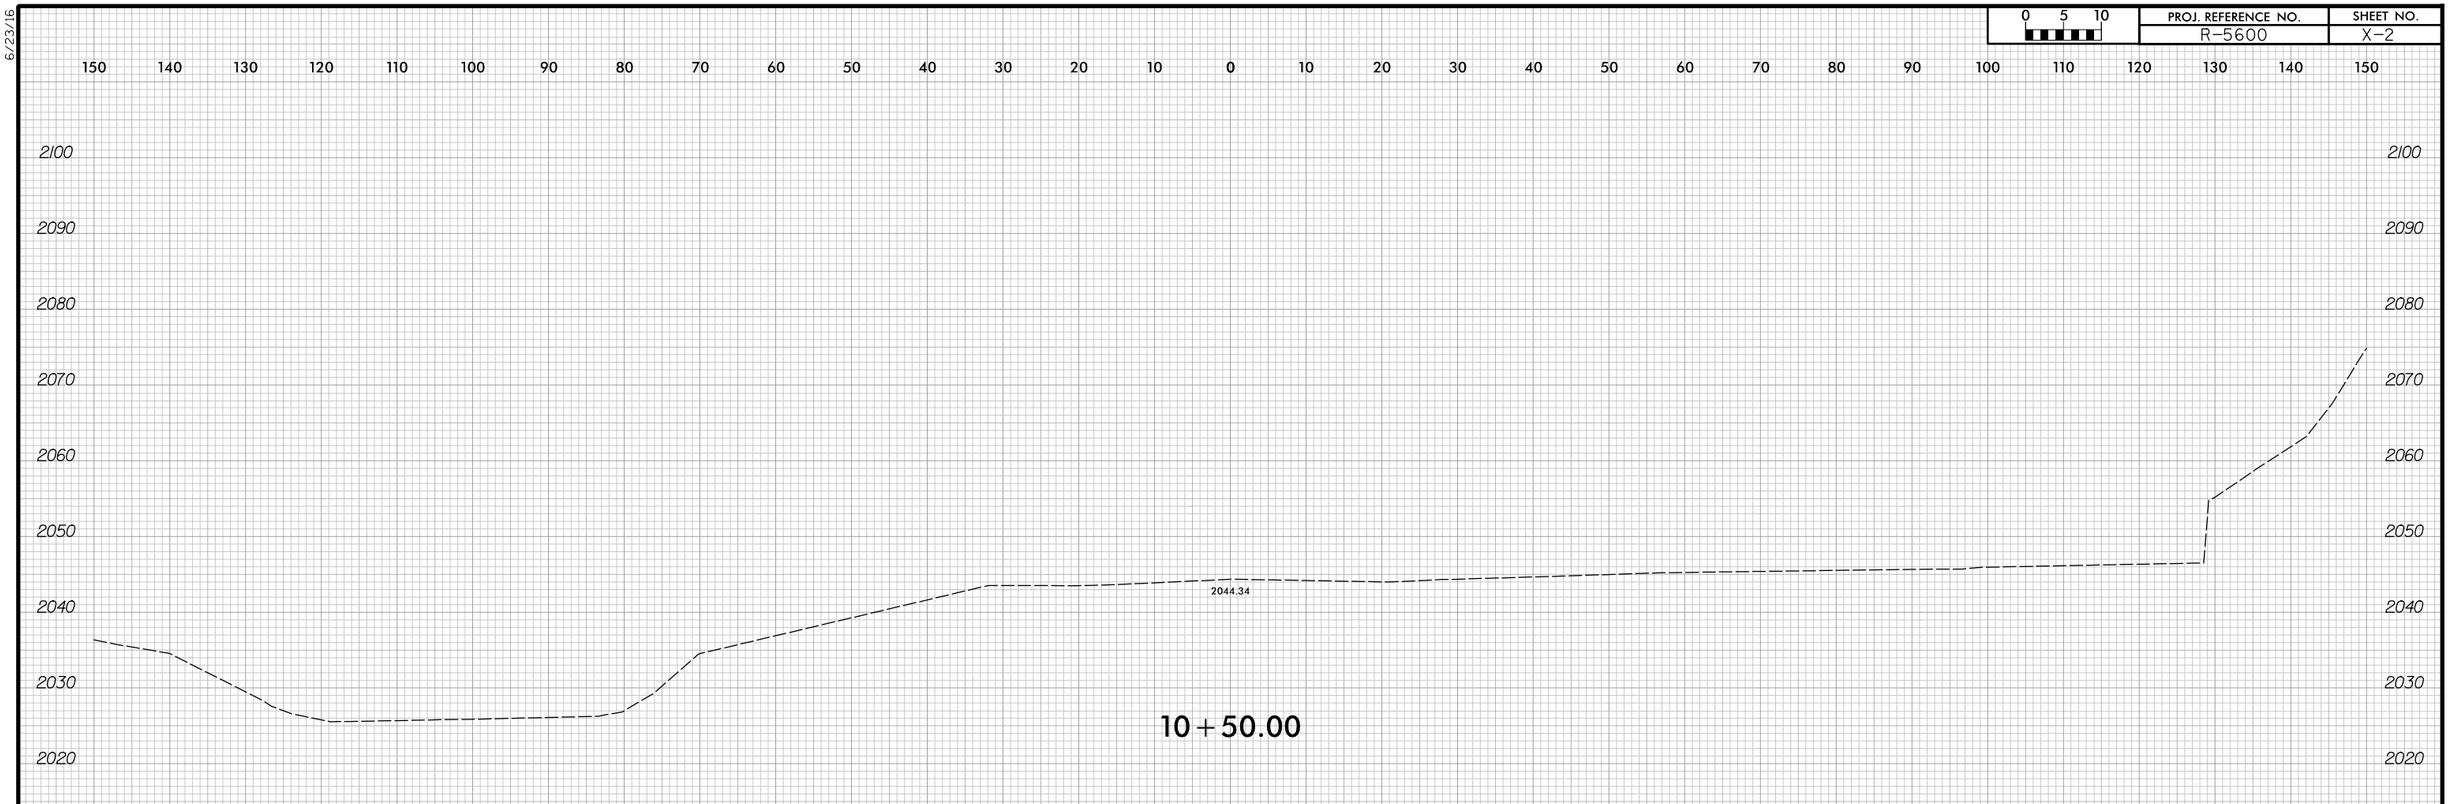

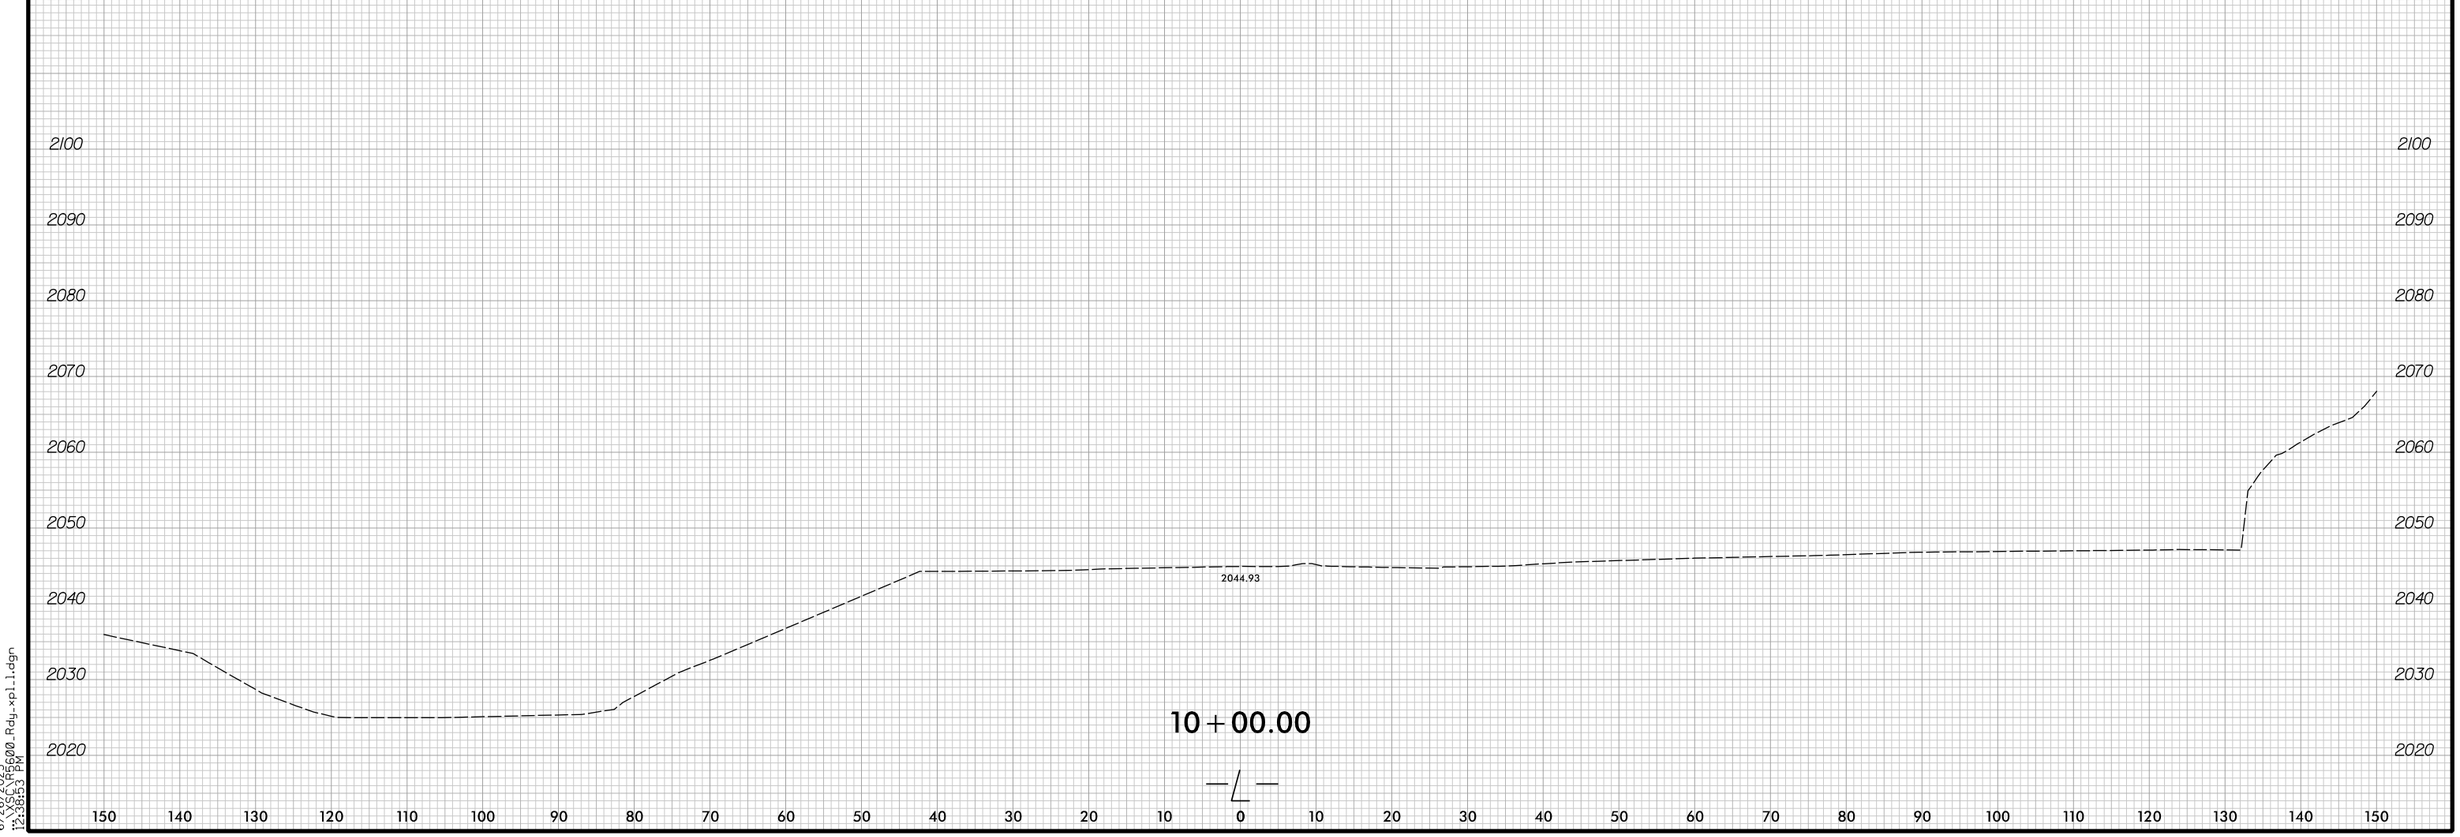

6/26/2025
12:28:53 PM
X:\SDC\R5600\Rdy_xpl1.dgn

6/23/16

0 5 10	PROJ. REFERENCE NO.	SHEET NO.
	R-5600	X-3

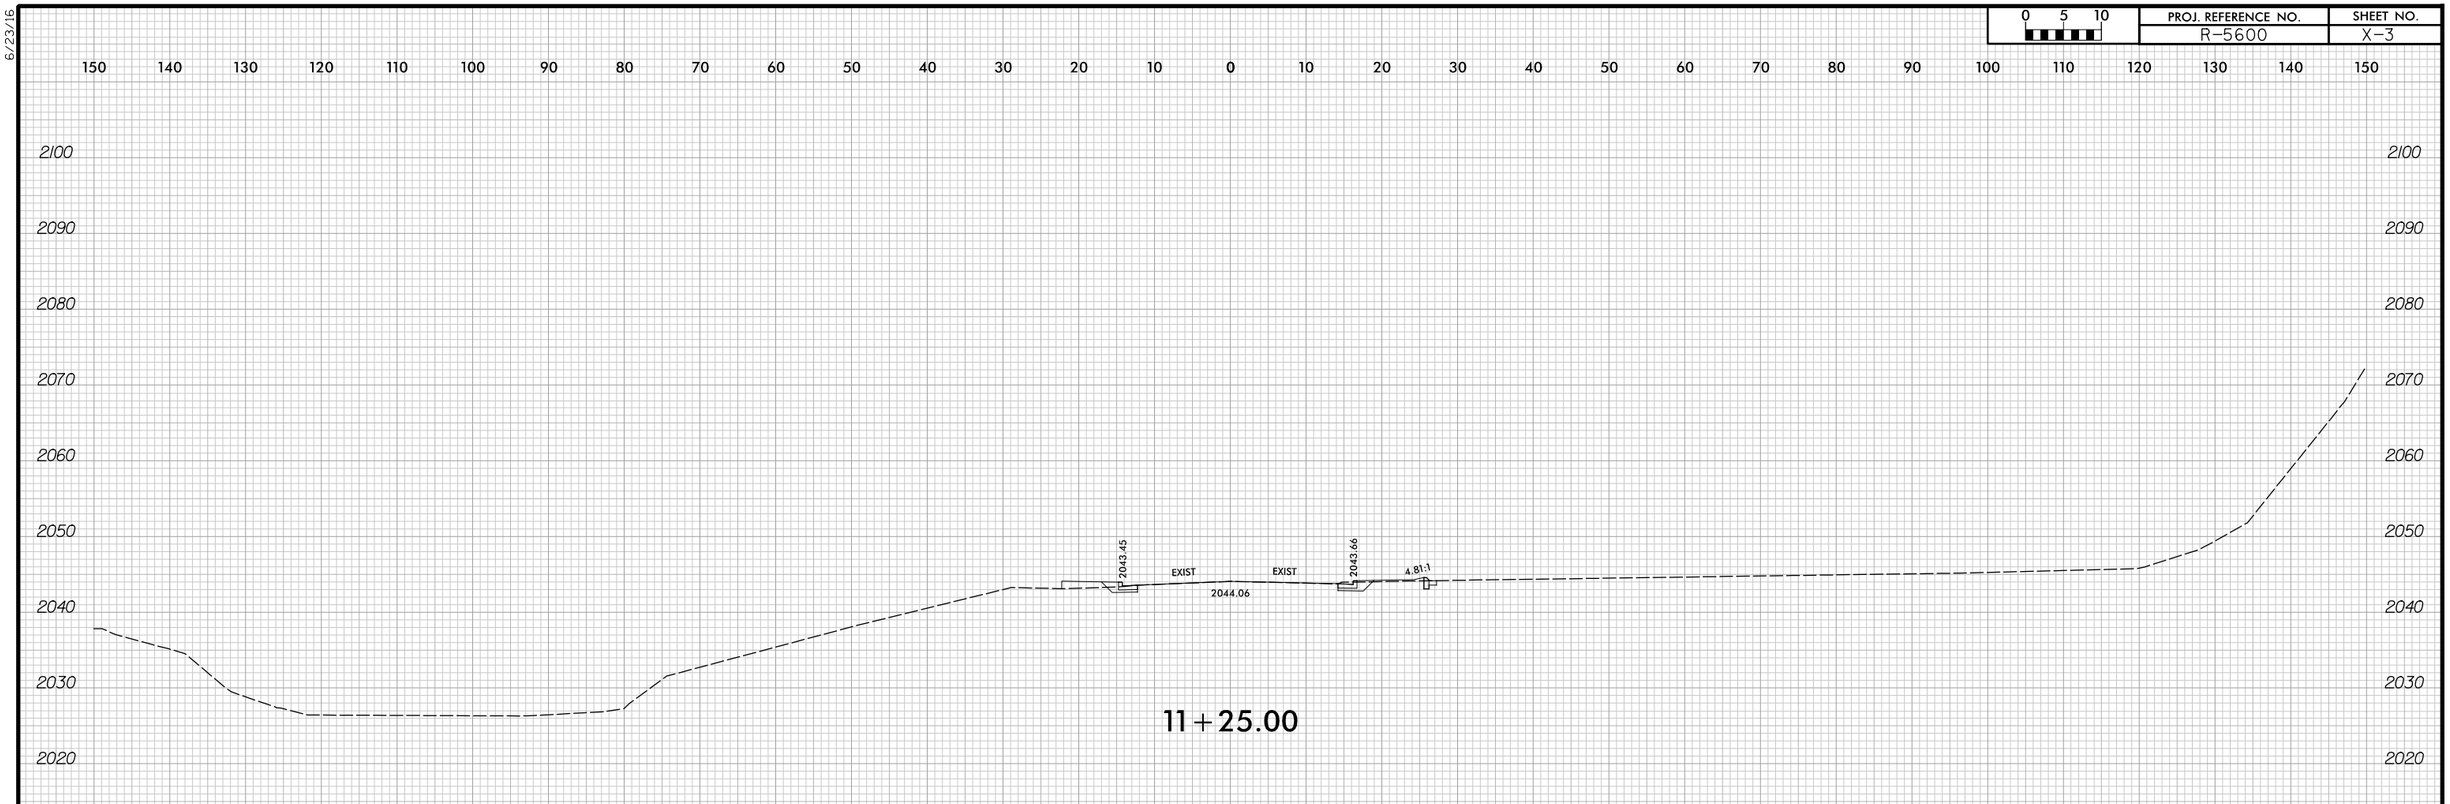

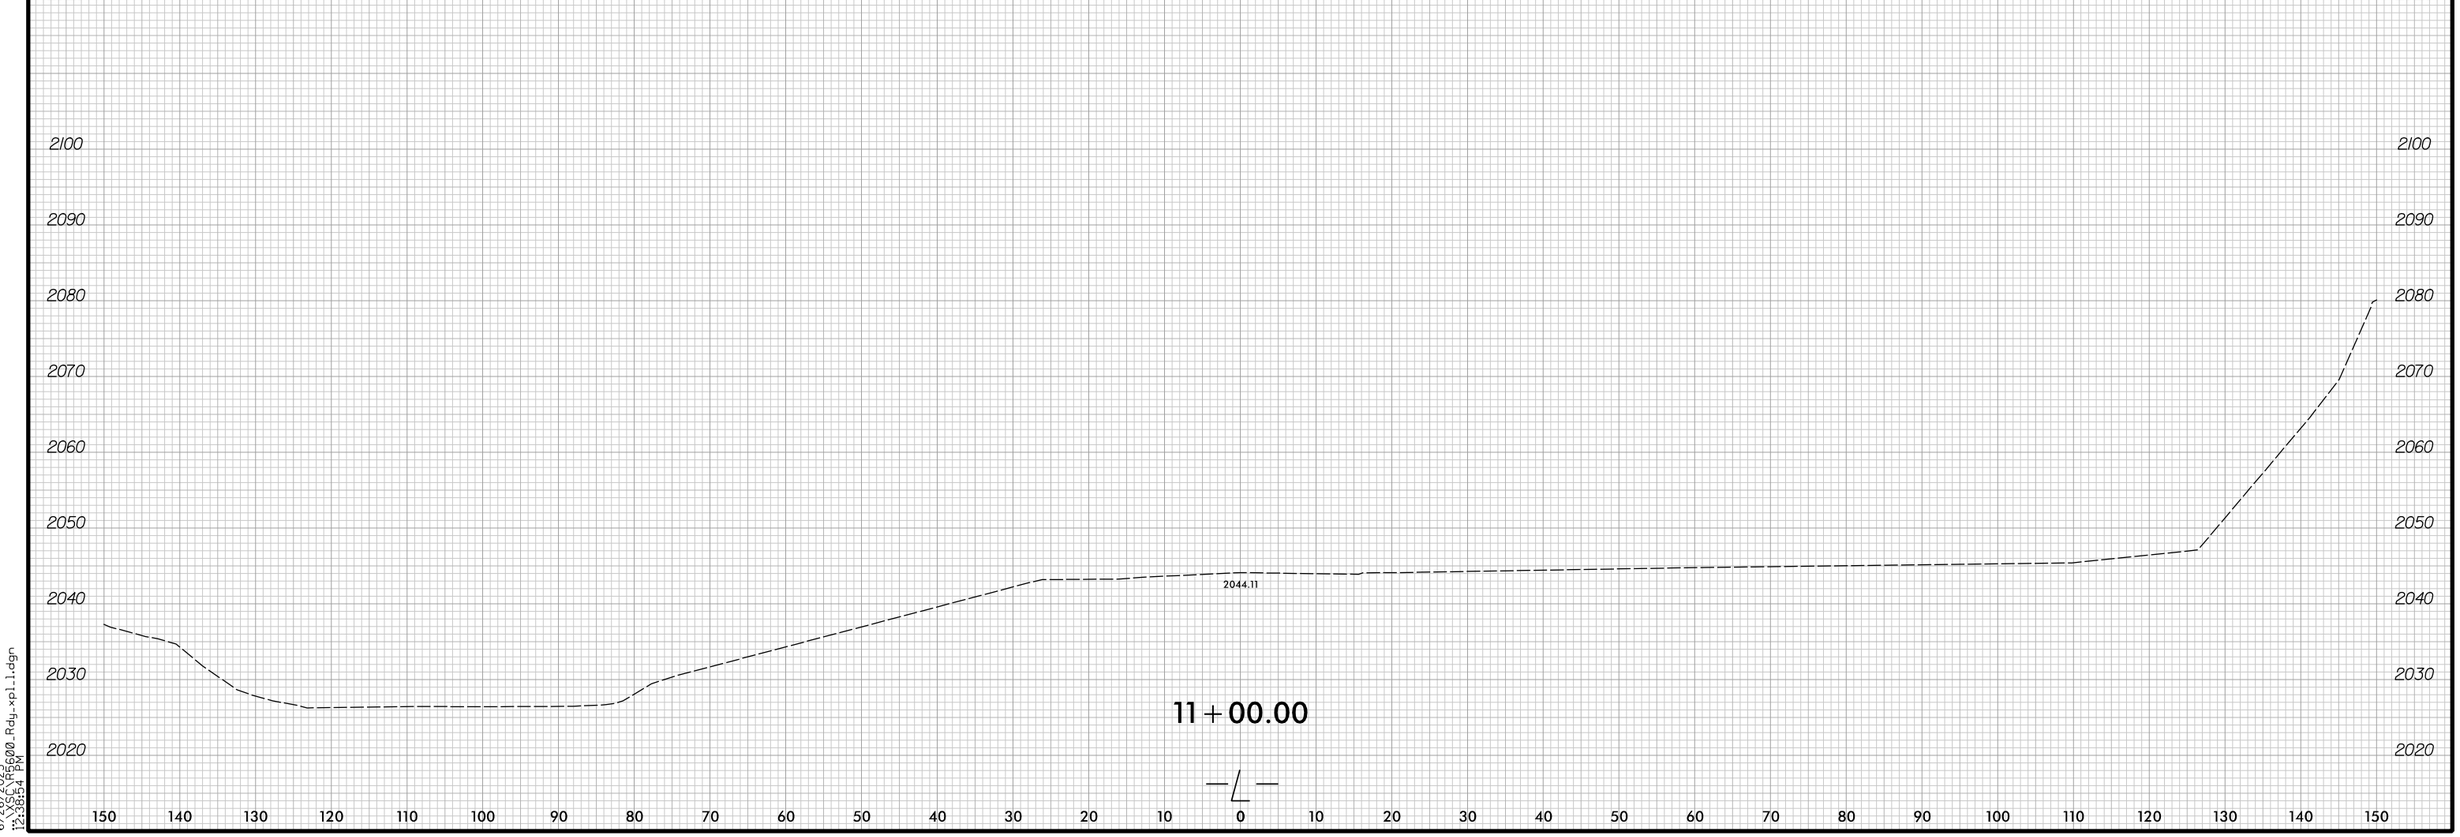

6/26/2025
12:38:54 PM
X:\SCDOT\R5600.Rdy.xpl.1.dgn

6/23/16

0 5 10	PROJ. REFERENCE NO.	SHEET NO.
	R-5600	X-4

150 140 130 120 110 100 90 80 70 60 50 40 30 20 10 0 10 20 30 40 50 60 70 80 90 100 110 120 130 140 150

2090
2080
2070
2060
2050
2040
2030
2020

0.035 0.020
2043.75

12+00.00

2100
2090
2080
2070
2060
2050
2040
2030
2020

2043.45 0.040 0.020 2043.70 50.05:1
2044.06

11+50.00

150 140 130 120 110 100 90 80 70 60 50 40 30 20 10 0 10 20 30 40 50 60 70 80 90 100 110 120 130 140 150

6/26/2025
C:\SCDOT\R5600.Rdy.xpl.l.dgn
12:38:55 PM

6/23/16

0 5 10	PROJ. REFERENCE NO.	SHEET NO.
	R-5600	X-5

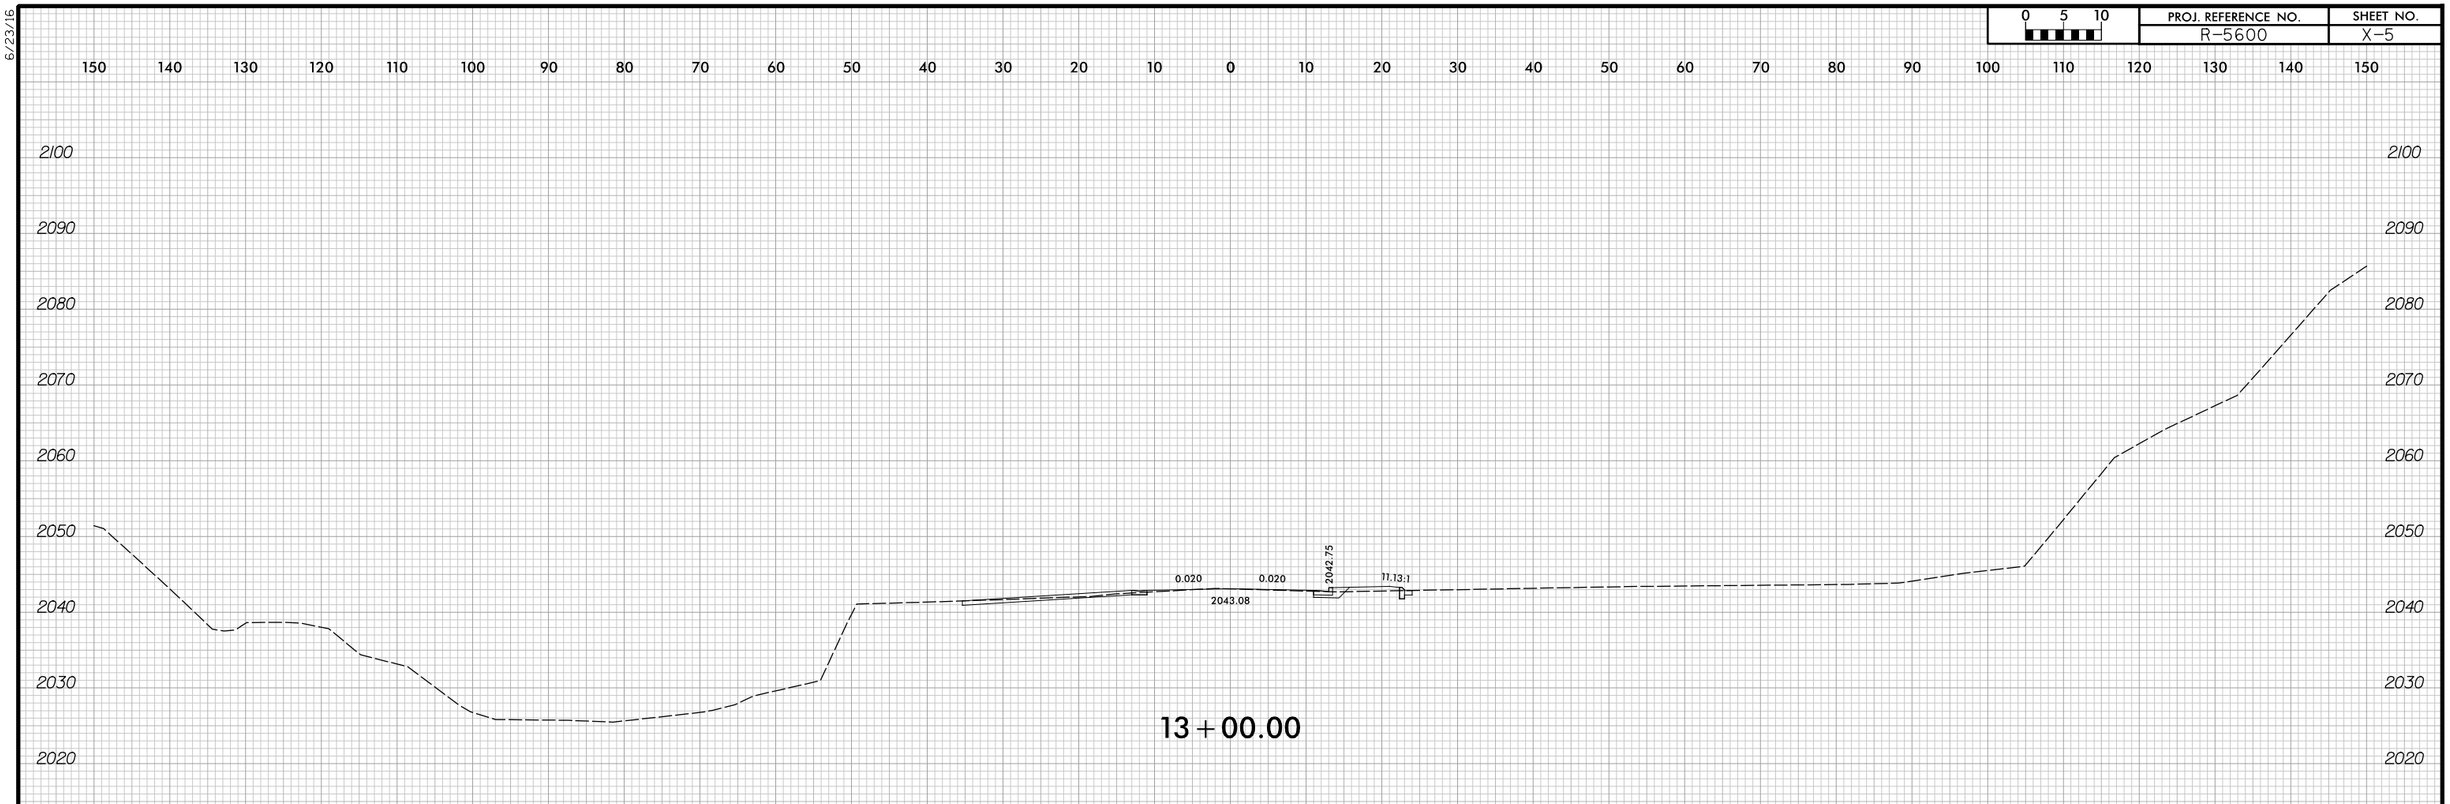

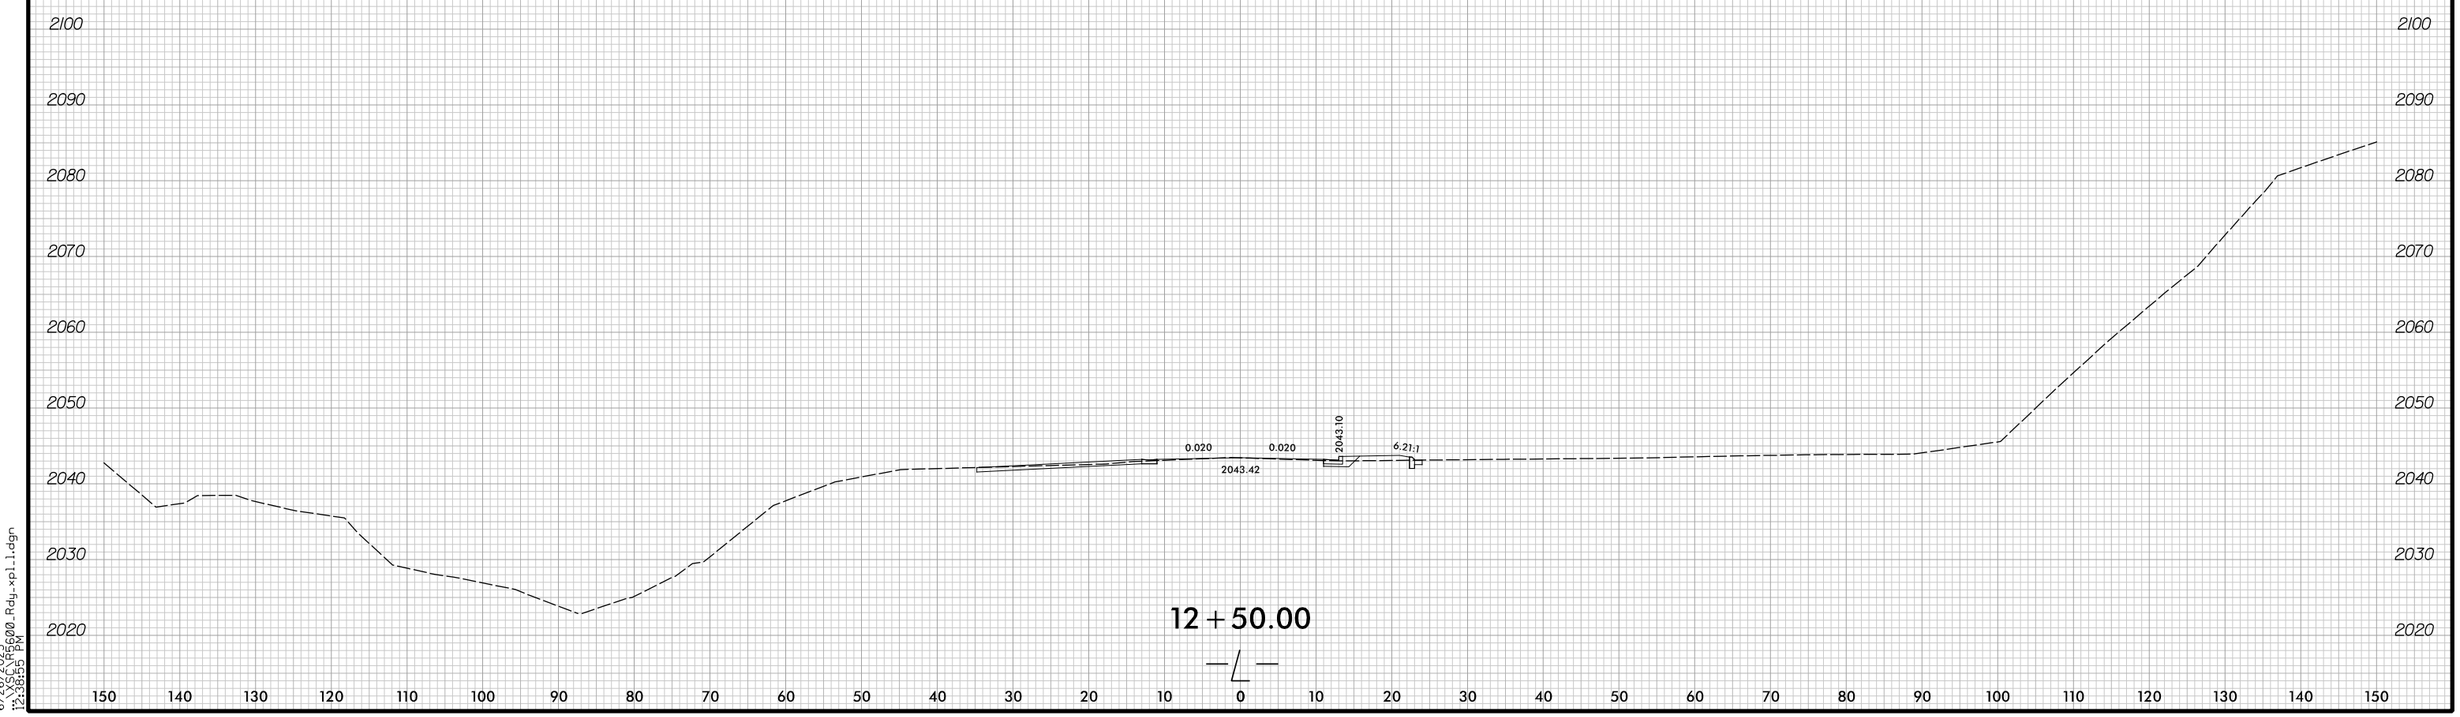

6/26/2025
12:28:55 PM
X:\SC\R5600.Rdy_xpl1.dgn

6/23/16

0 5 10	PROJ. REFERENCE NO.	SHEET NO.
	R-5600	X-6

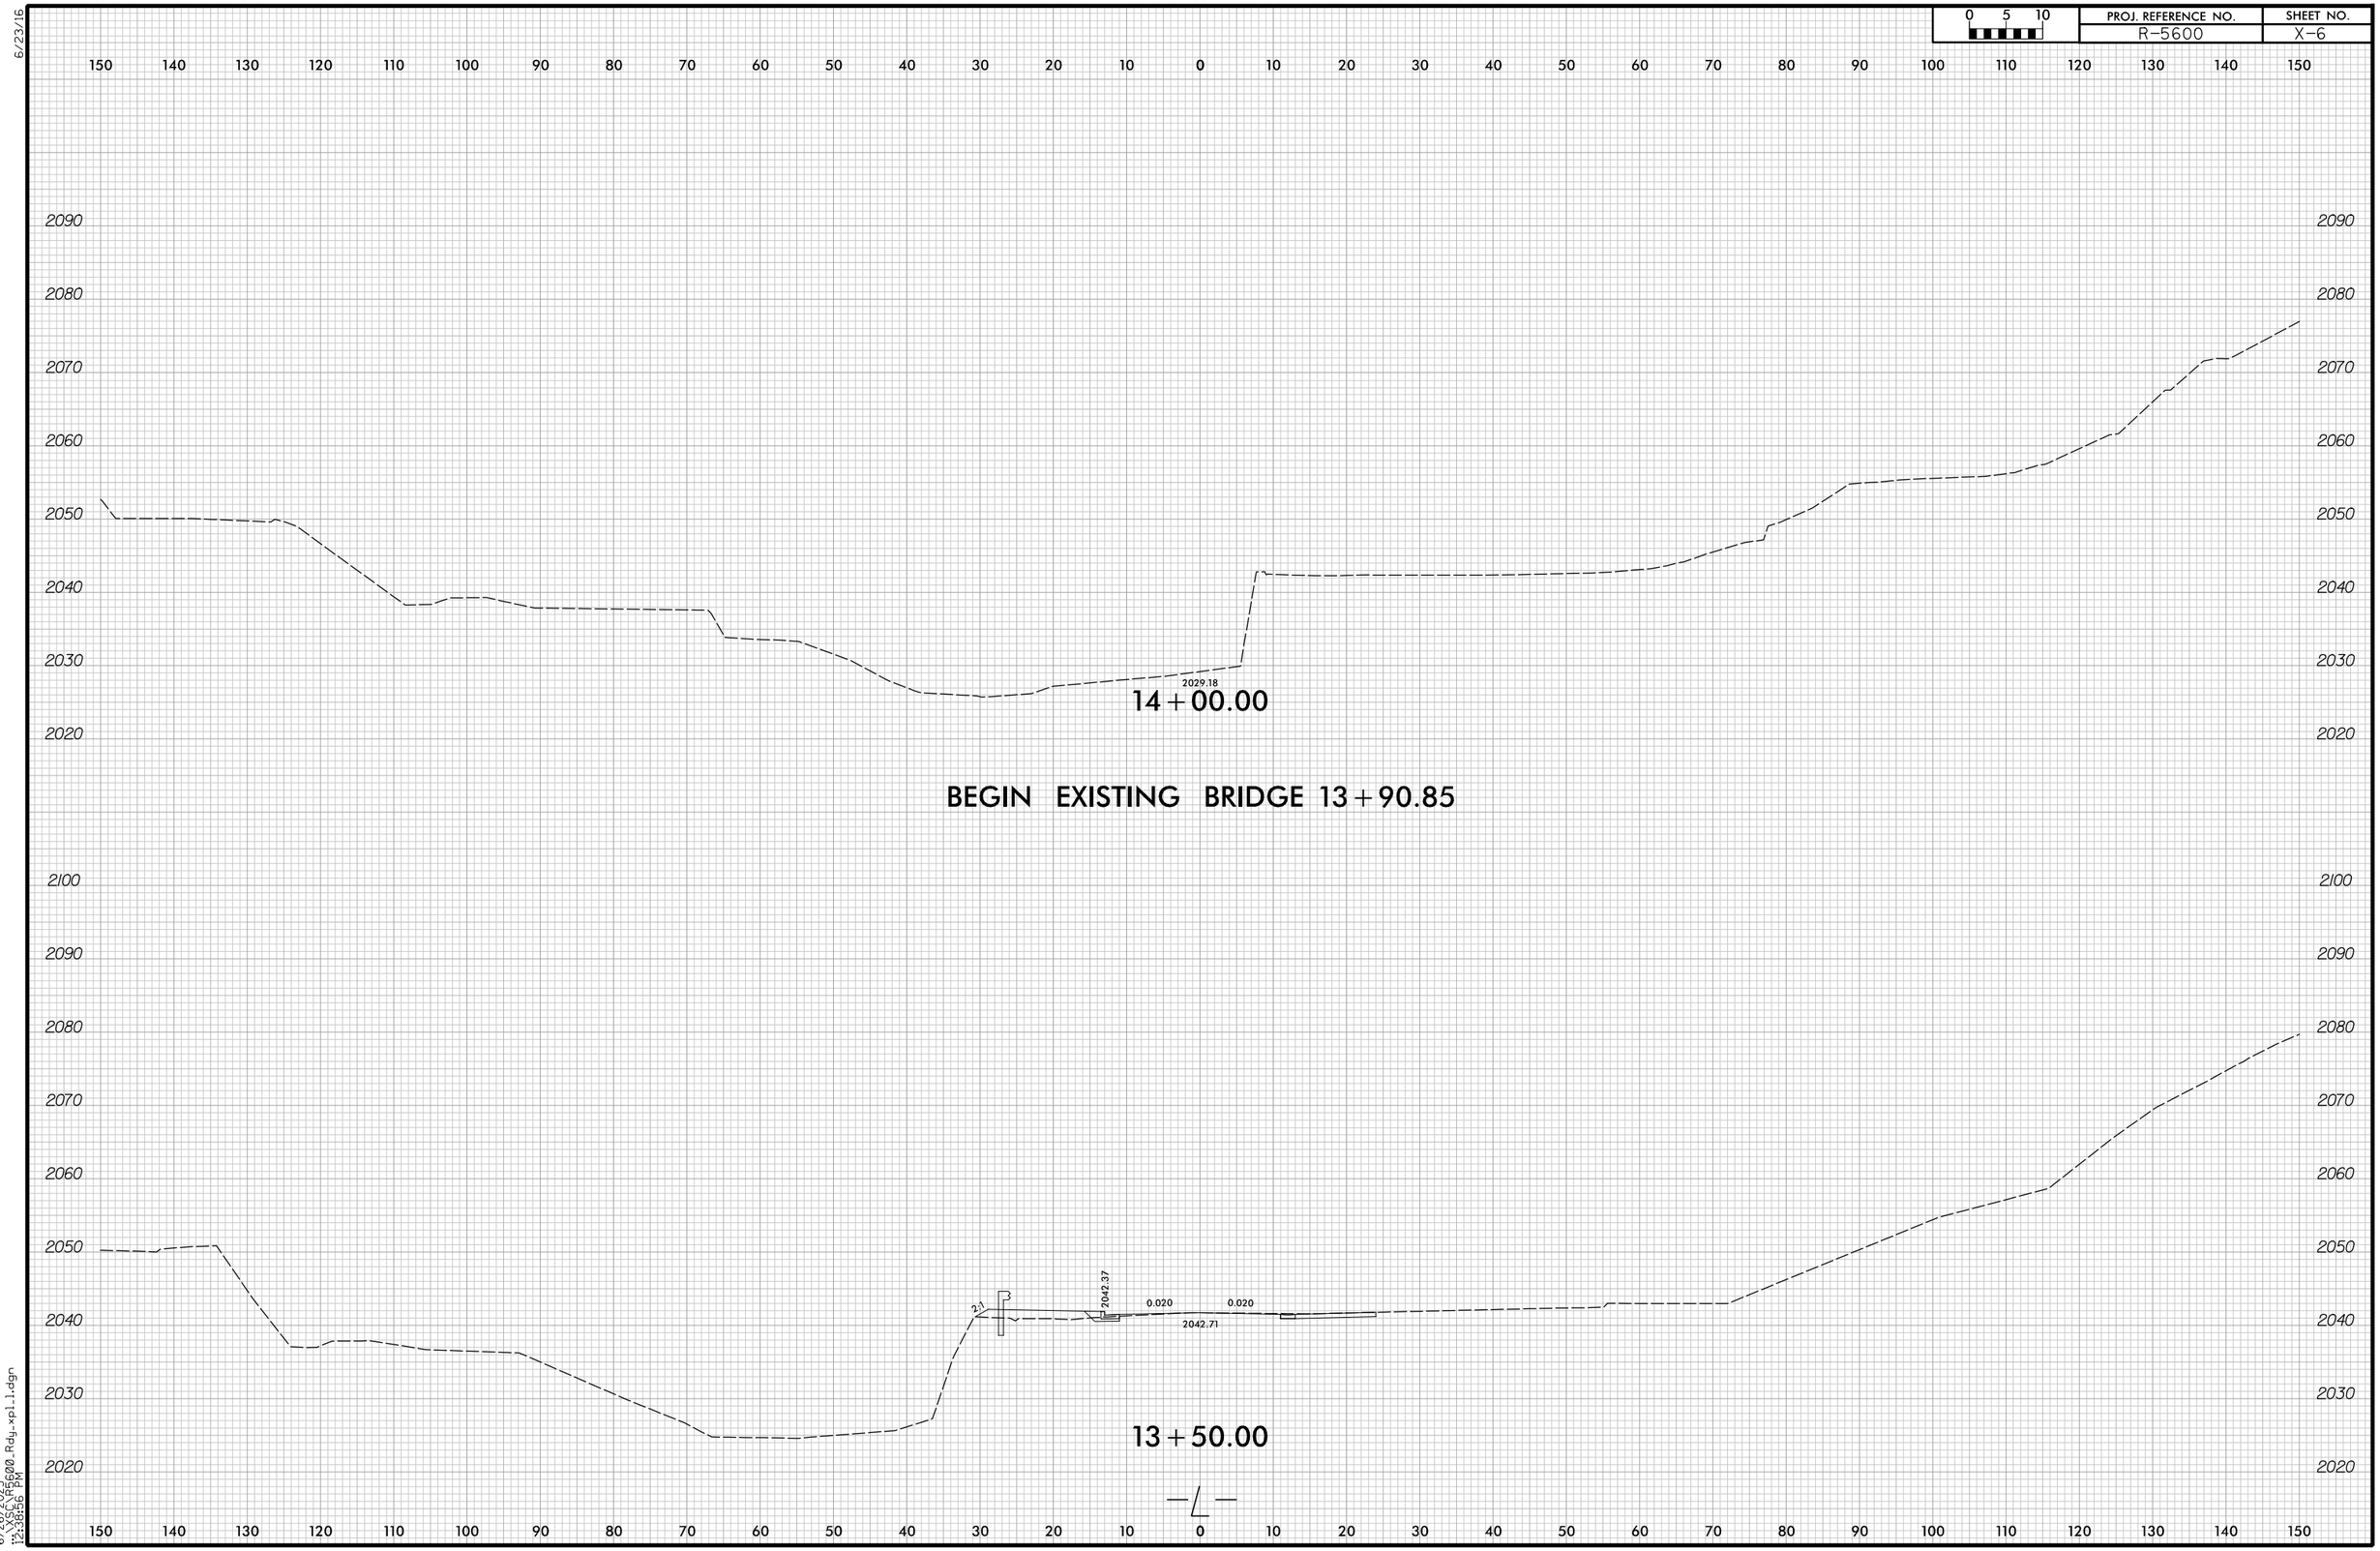

6/26/2025
12:28:56 PM
X:\SCDOT\R5600_Rdy_xpl1.dgn

6/23/16

0 5 10	PROJ. REFERENCE NO.	SHEET NO.
	R-5600	X-7

150 140 130 120 110 100 90 80 70 60 50 40 30 20 10 0 10 20 30 40 50 60 70 80 90 100 110 120 130 140 150

2090
2080
2070
2060
2050
2040
2030
2020

2:1
2041.83
0.020
0.020
2041.83
2042.30

15+00.00

END EXISTING BRIDGE 14+66.75

2027.89

14+50.00

150 140 130 120 110 100 90 80 70 60 50 40 30 20 10 0 10 20 30 40 50 60 70 80 90 100 110 120 130 140 150

6/26/2025
12:38:56 PM
X-Sec R-5600 Rdy_xpll.dgn

6/23/16

0 5 10	PROJ. REFERENCE NO.	SHEET NO.
	R-5600	X-8

150 140 130 120 110 100 90 80 70 60 50 40 30 20 10 0 10 20 30 40 50 60 70 80 90 100 110 120 130 140 150

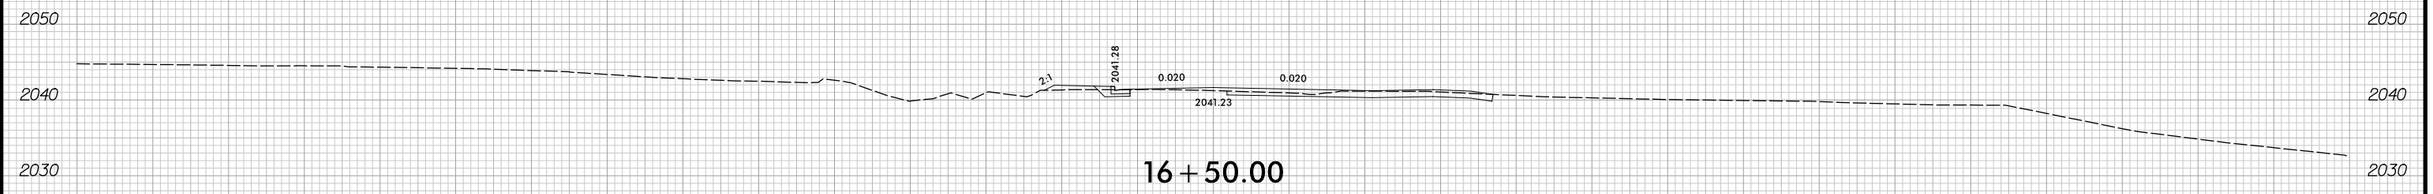

16+50.00

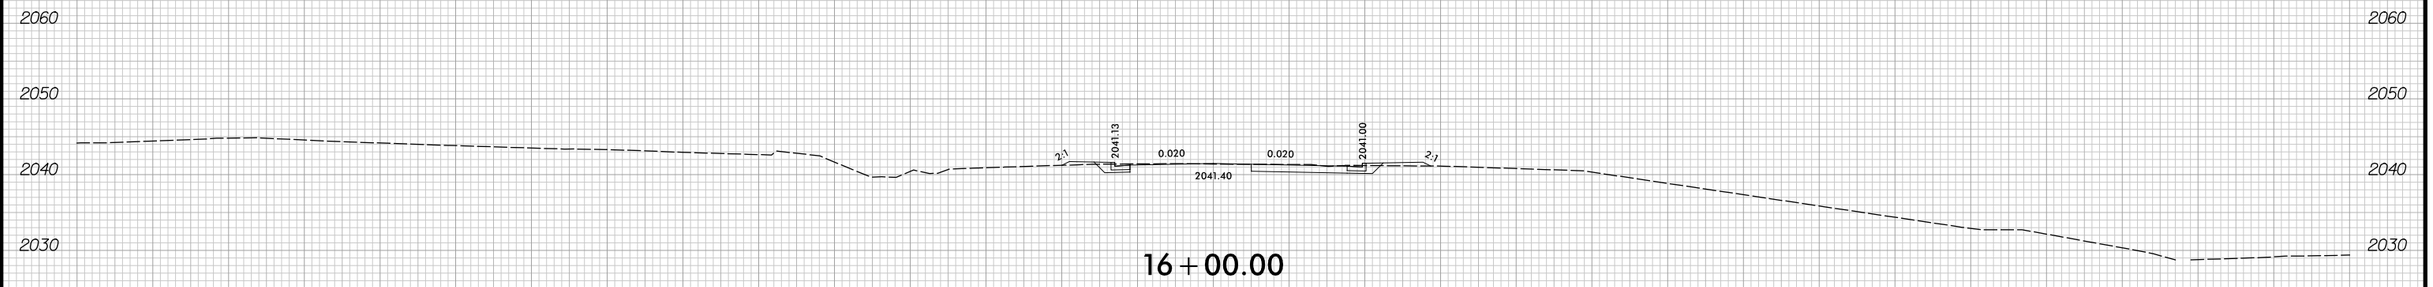

16+00.00

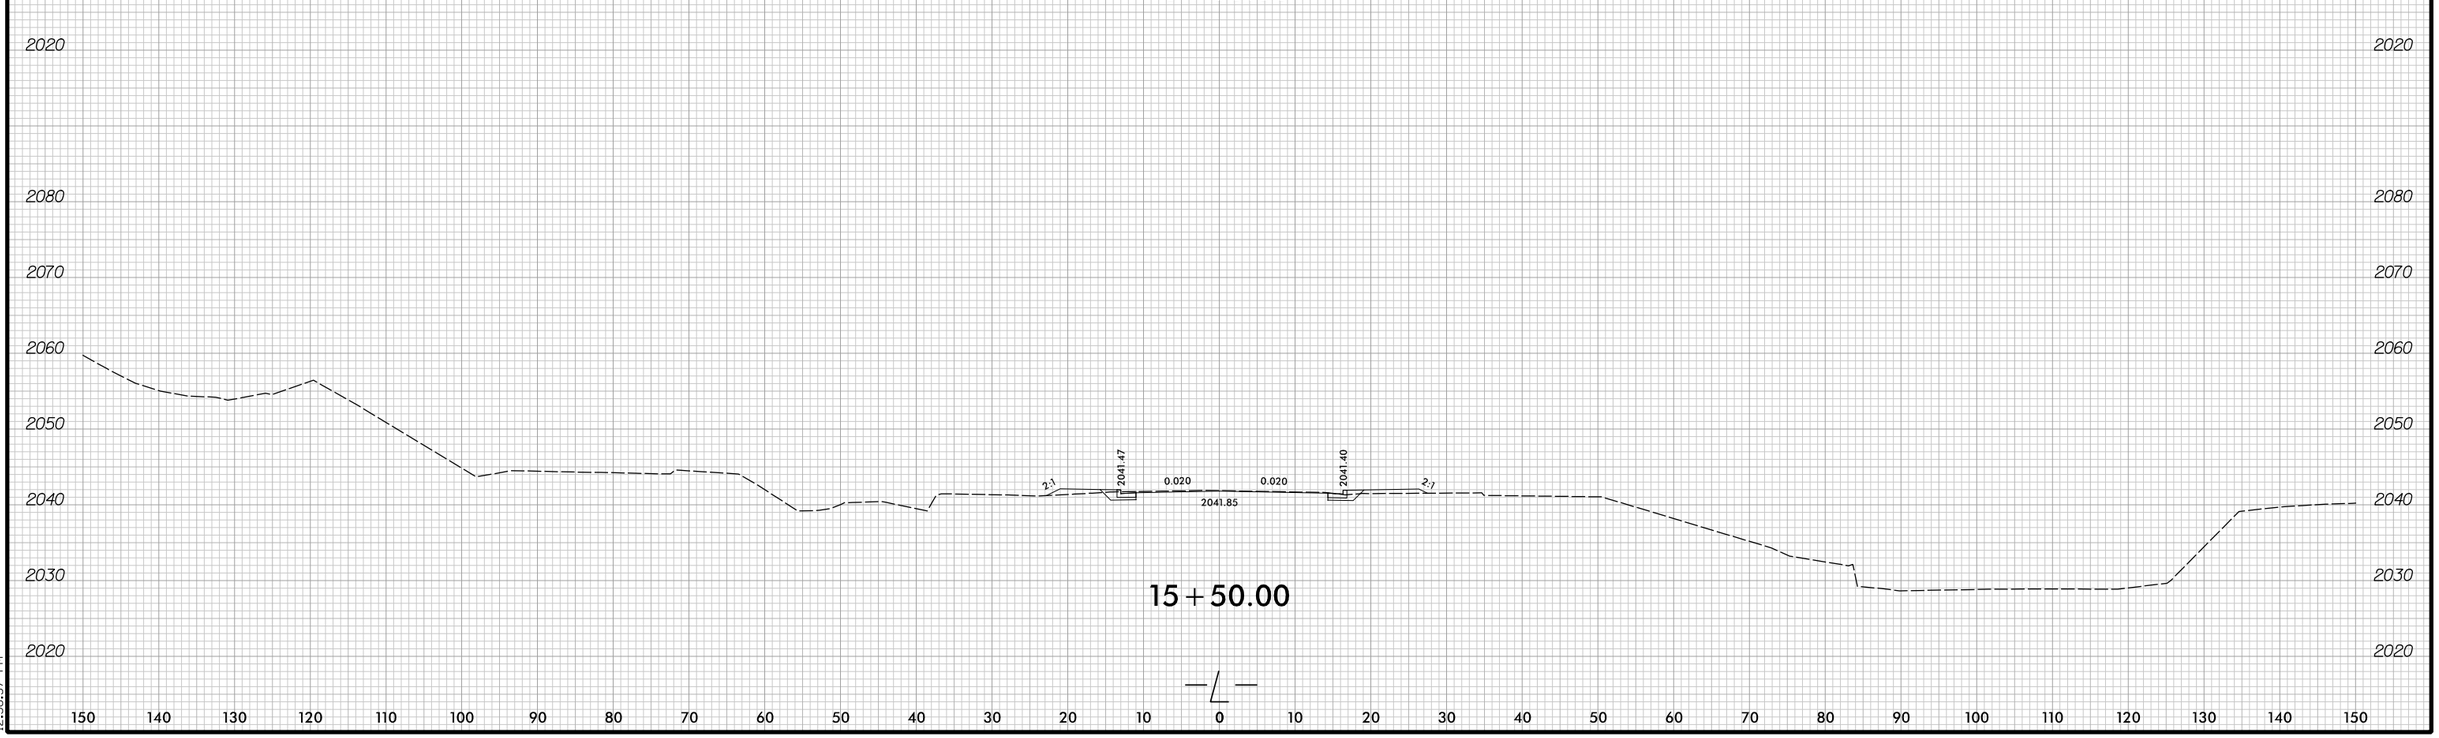

15+50.00

150 140 130 120 110 100 90 80 70 60 50 40 30 20 10 0 10 20 30 40 50 60 70 80 90 100 110 120 130 140 150

6/26/2025
12:38:57 PM
C:\Projects\R5600_Rdy_xpl1.dgn

6/23/16

0 5 10	PROJ. REFERENCE NO.	SHEET NO.
	R-5600	X-9

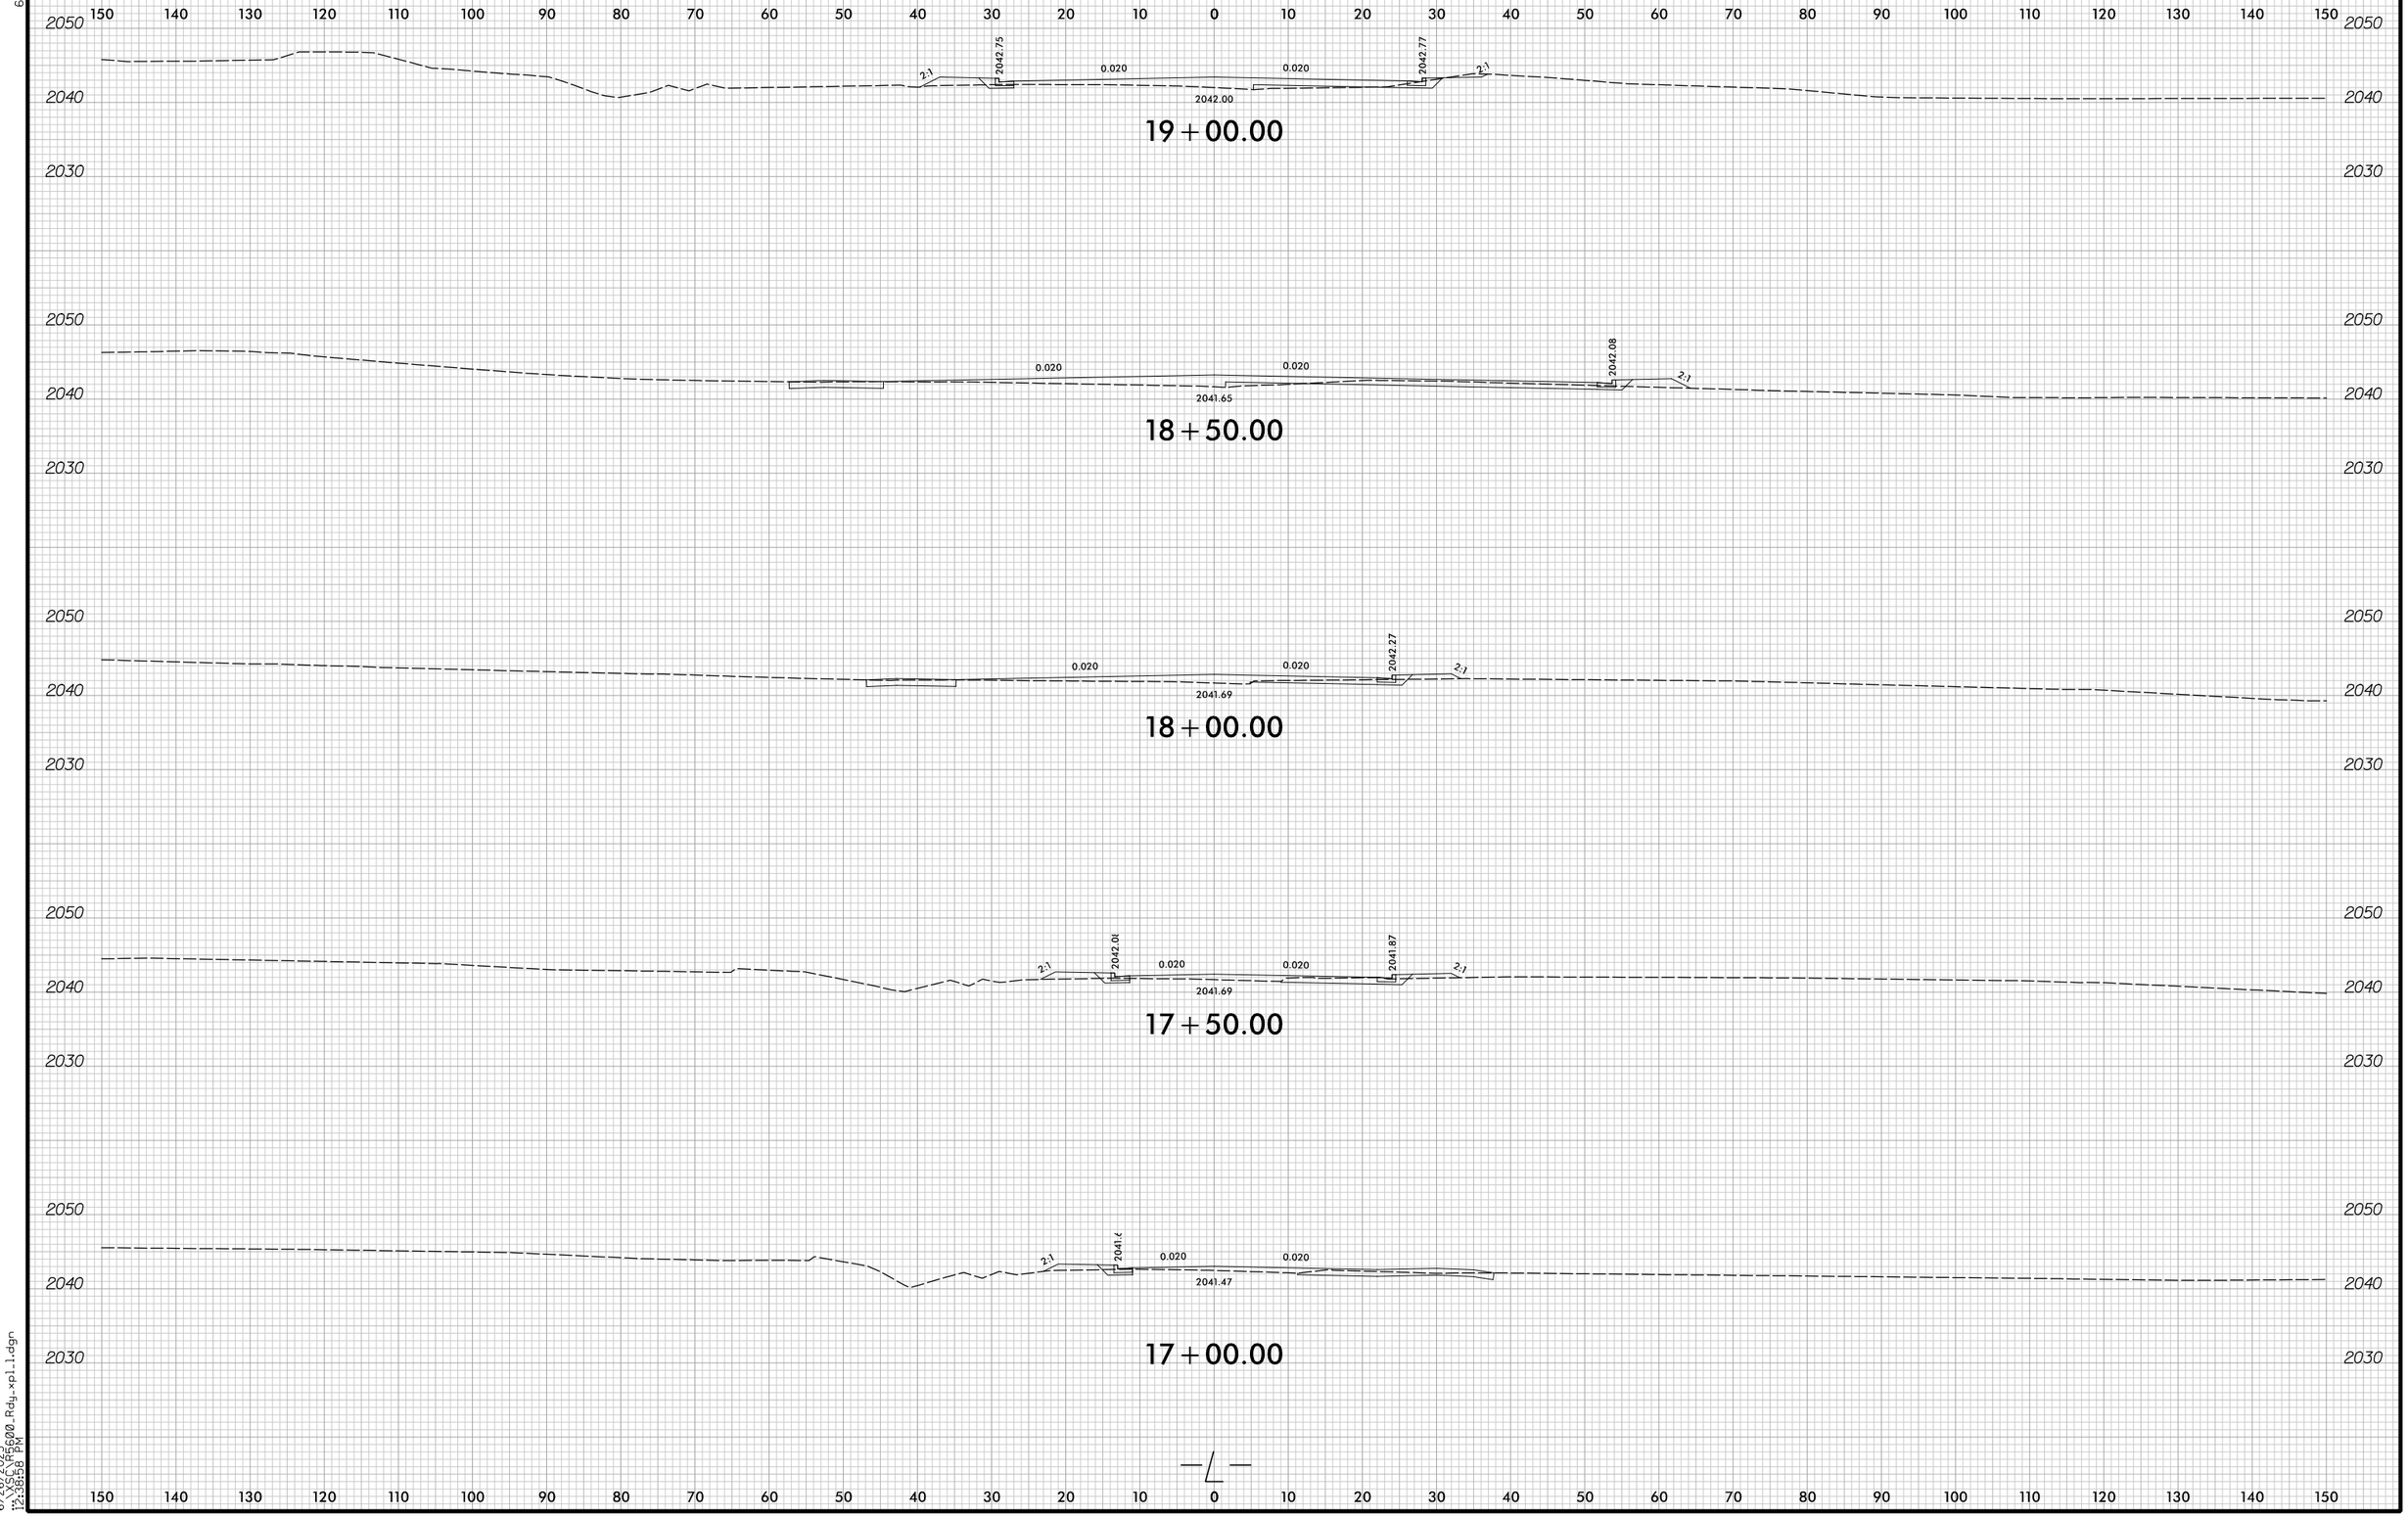

6/25/2025
12:38:58 PM
R5600_Rdy_xpl1.dgn

6/23/16

0 5 10	PROJ. REFERENCE NO.	SHEET NO.
	R-5600	X-10

150 140 130 120 110 100 90 80 70 60 50 40 30 20 10 0 10 20 30 40 50 60 70 80 90 100 110 120 130 140 150

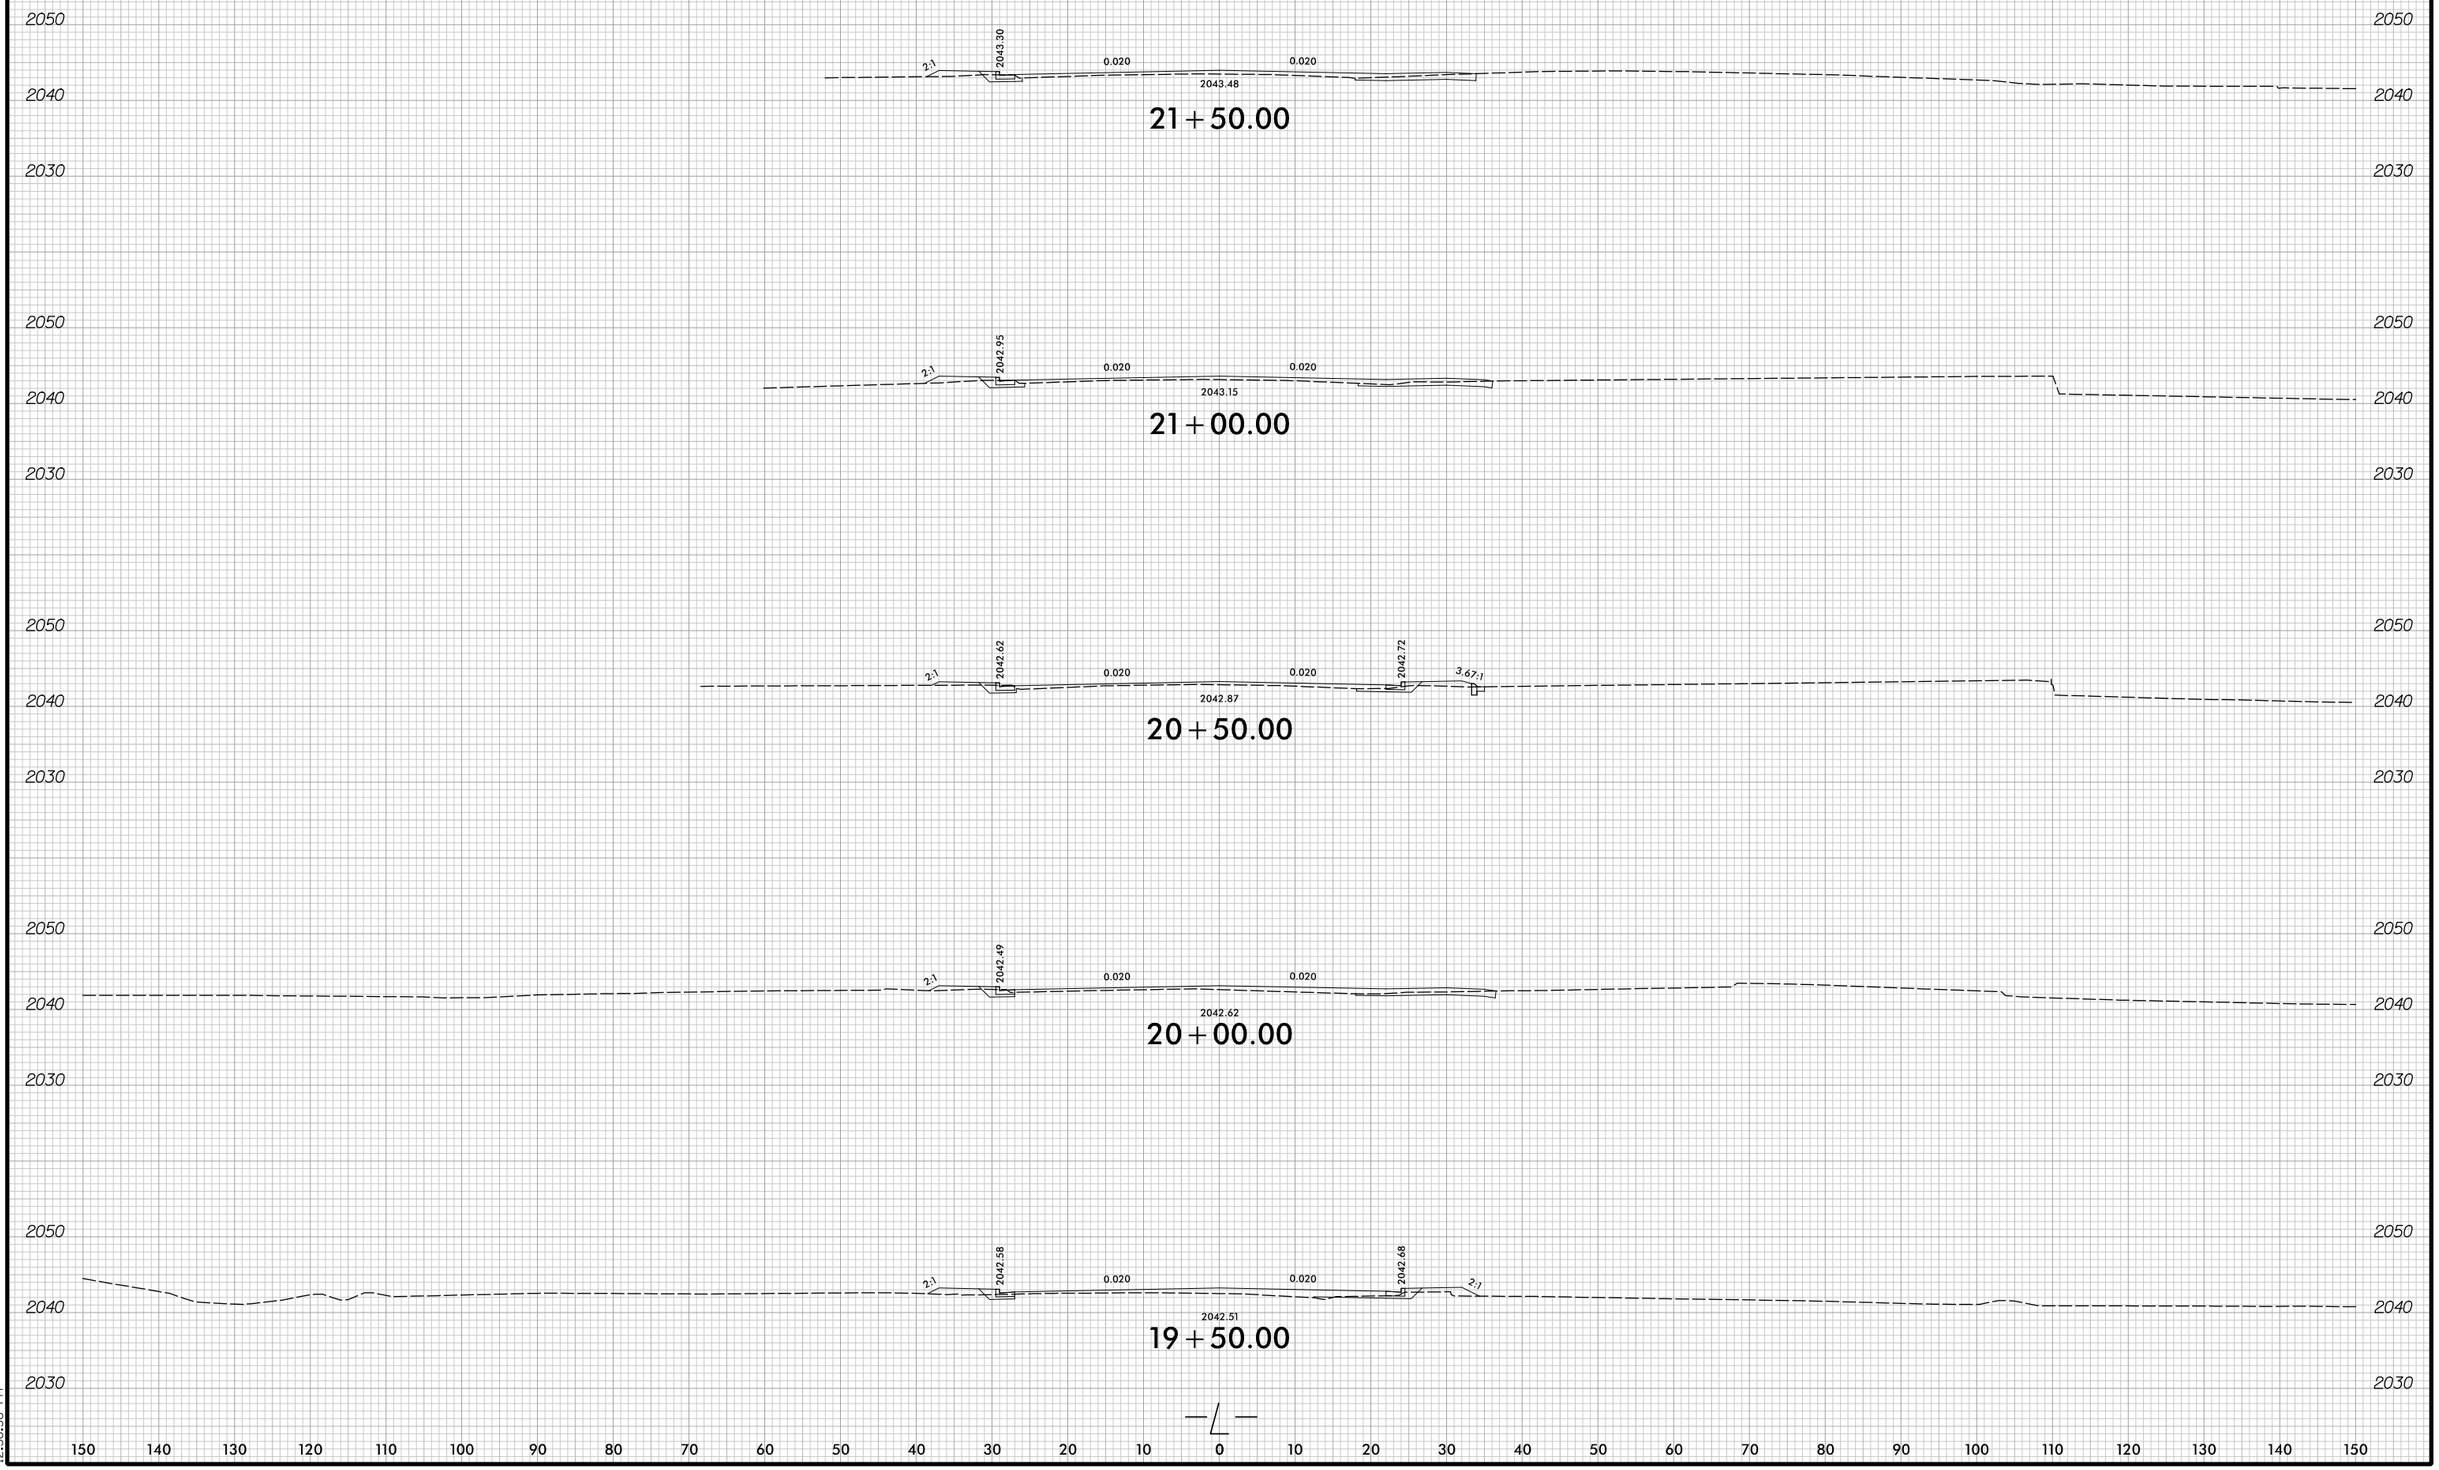

6/26/2025
12:38:58 PM
R-5600_Rdy_xpl1.dgn

6/23/16

0 5 10	PROJ. REFERENCE NO.	SHEET NO.
	R-5600	X-11

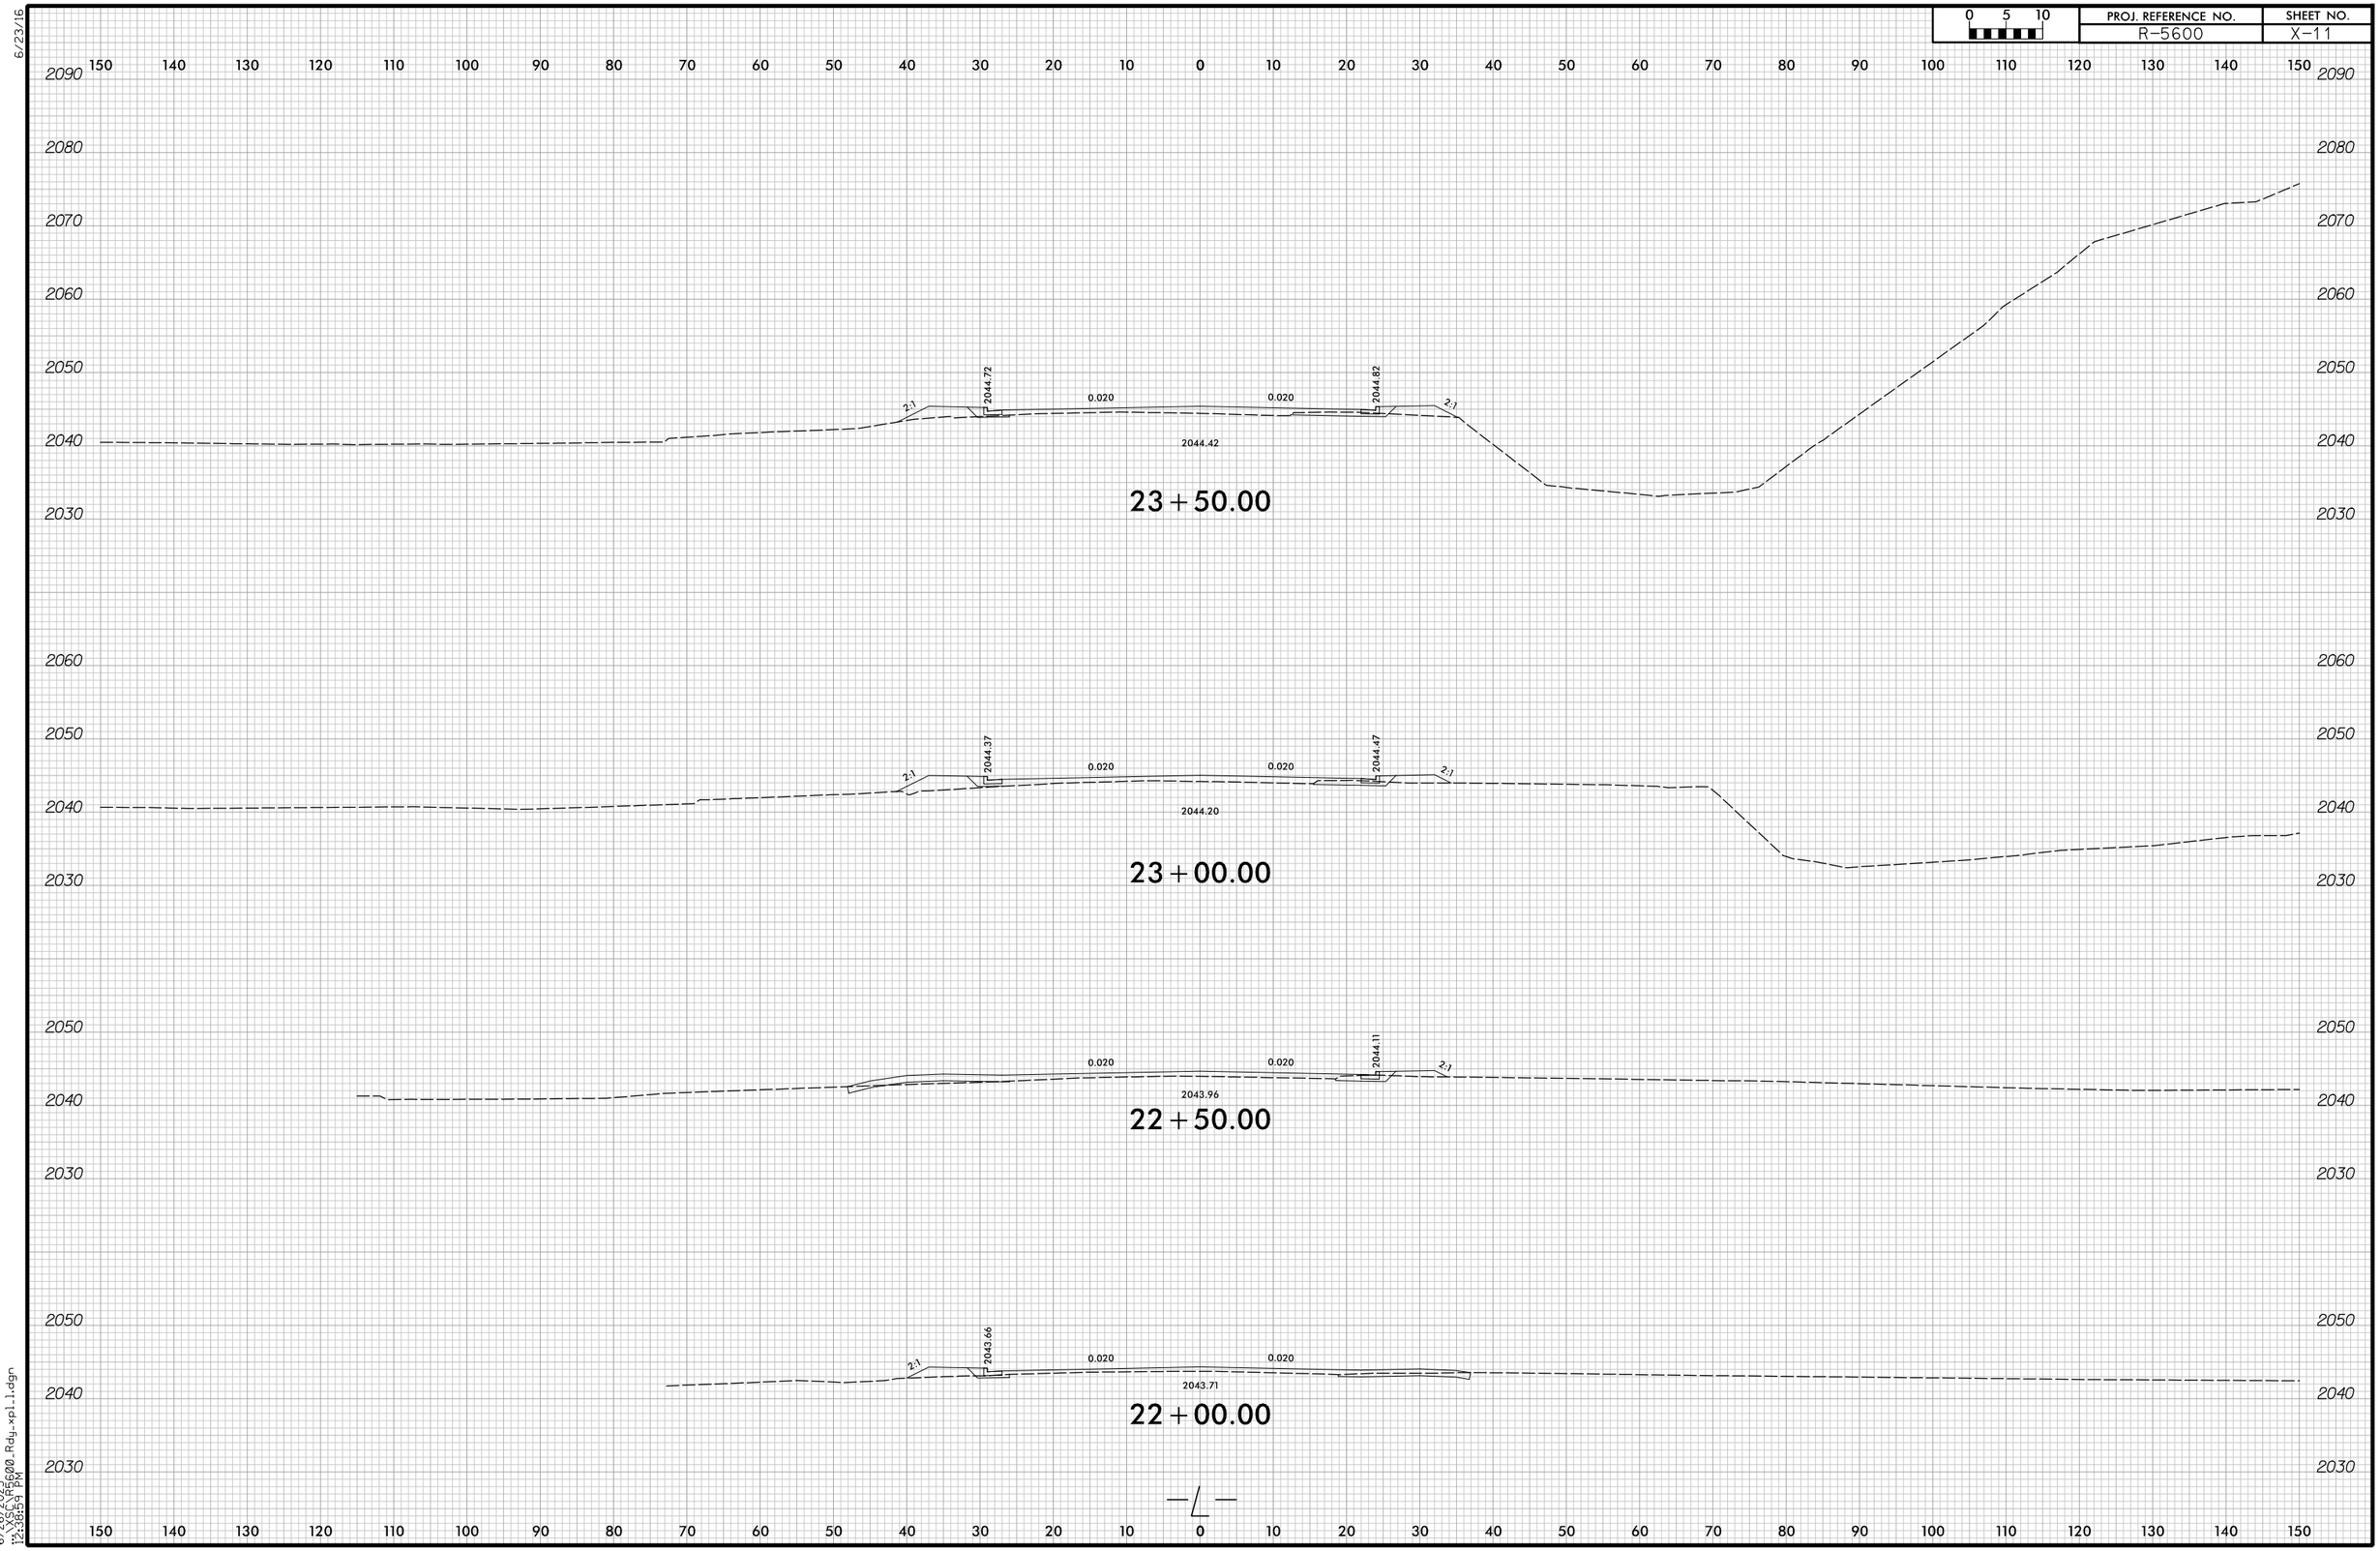

6/26/2025
12:38:54 PM
C:\Projects\R5600_Rdy_xpl_1.dgn

6/23/16

0 5 10	PROJ. REFERENCE NO.	SHEET NO.
	R-5600	X-12

150 140 130 120 110 100 90 80 70 60 50 40 30 20 10 0 10 20 30 40 50 60 70 80 90 100 110 120 130 140 150

2060 2050 2040 2030

2:1 2045.75 0.020 0.020 2045.75 2:1

2045.07

25+00.00

2070 2060 2050 2040 2030

2:1 2045.43 0.020 0.020 2045.65 2:1

2044.63

24+50.00

2090 2080 2070 2060 2050 2040 2030

0.020 0.020 2045.18 2:1

2044.51

24+00.00

150 140 130 120 110 100 90 80 70 60 50 40 30 20 10 0 10 20 30 40 50 60 70 80 90 100 110 120 130 140 150

6/23/2025
X:\SUE\R5600.Rdy.xpl1.dgn
12:38:59 PM

6/23/16

0 5 10	PROJ. REFERENCE NO.	SHEET NO.
	R-5600	X-13

150 140 130 120 110 100 90 80 70 60 50 40 30 20 10 0 10 20 30 40 50 60 70 80 90 100 110 120 130 140 150

2060 2050 2040 2030

2039.35

27+00.00

BEGIN PROPOSED BRIDGE 26+79.00

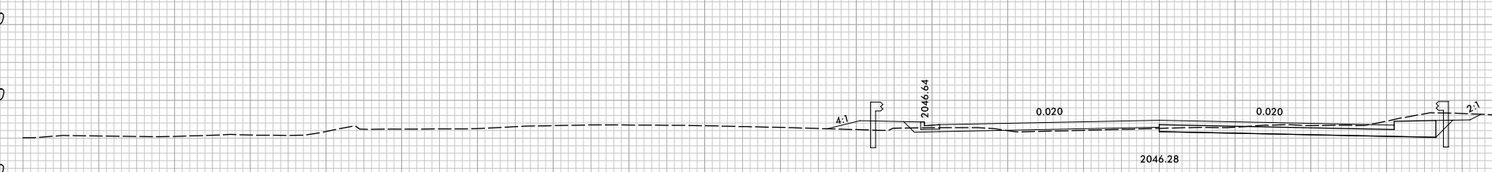

26+50.00

26+00.00

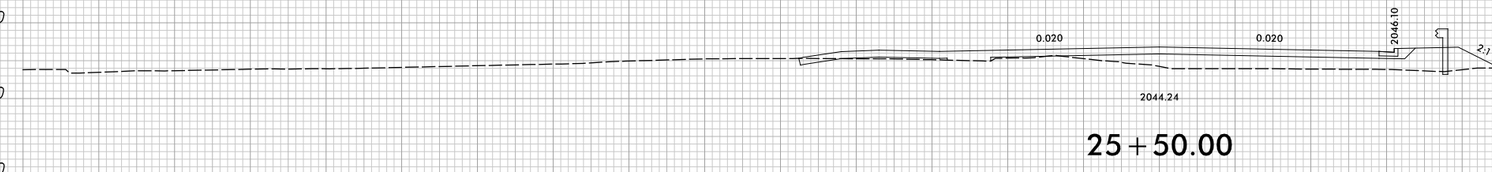

25+50.00

6/26/2025
C:\SCDOT\R5600.Rdy.xpl.l.dgn
12:39:00 PM

6/23/16

0 5 10	PROJ. REFERENCE NO.	SHEET NO.
	R-5600	X-14

SHALLOW UNDERCUT EXCAVATION

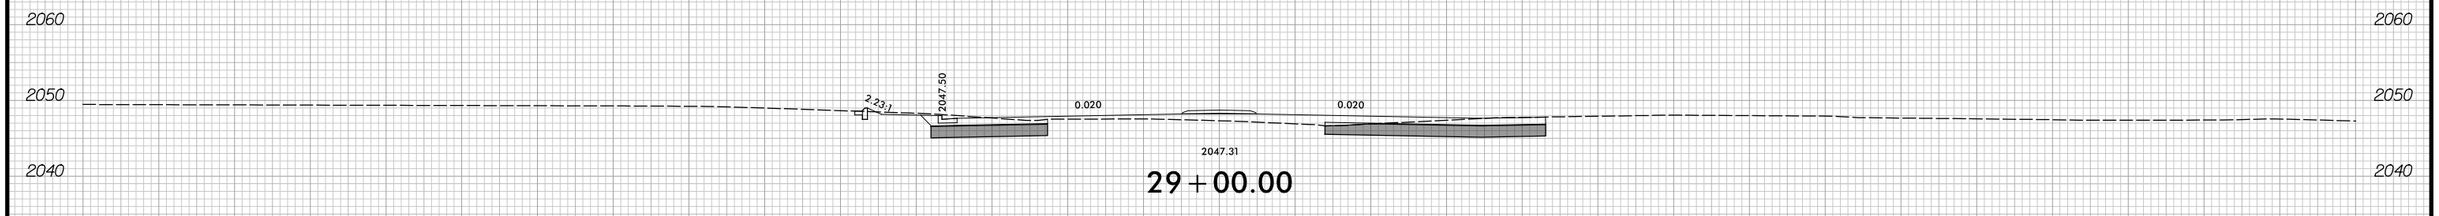

29+00.00

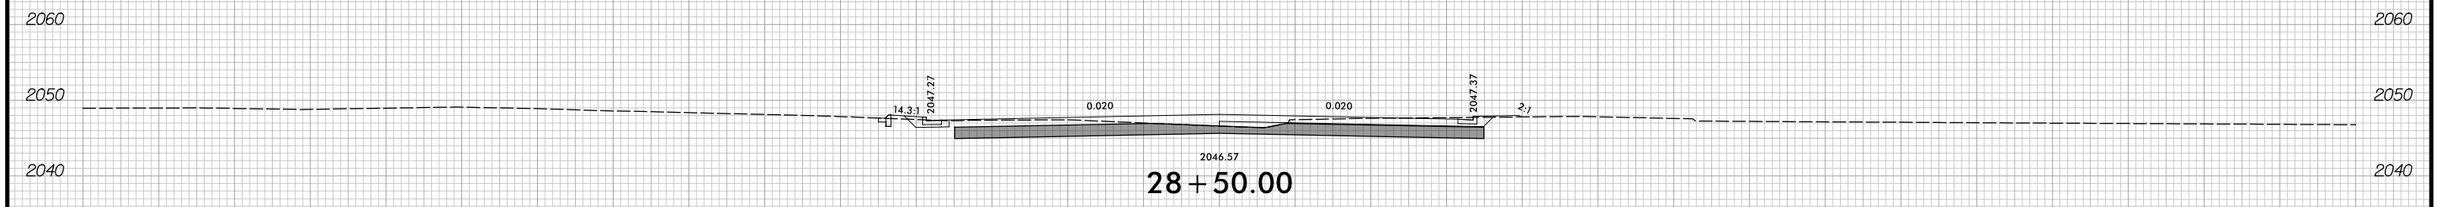

28+50.00

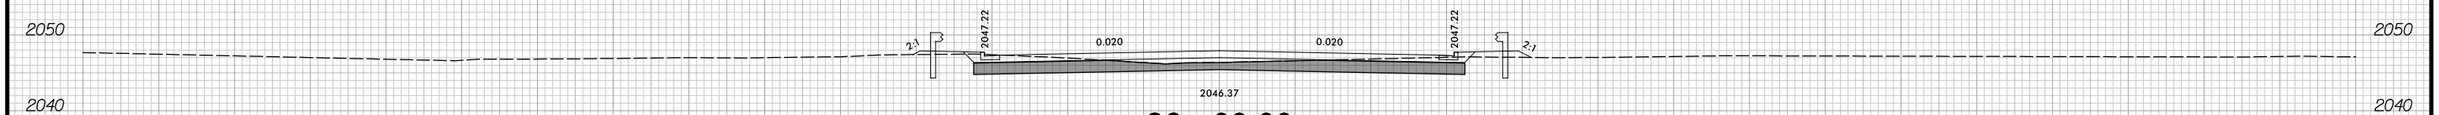

28+00.00

BEGIN SHALLOW UNDERCUT EXCAVATION STA. 27+67

END PROPOSED BRIDGE 27+69.00

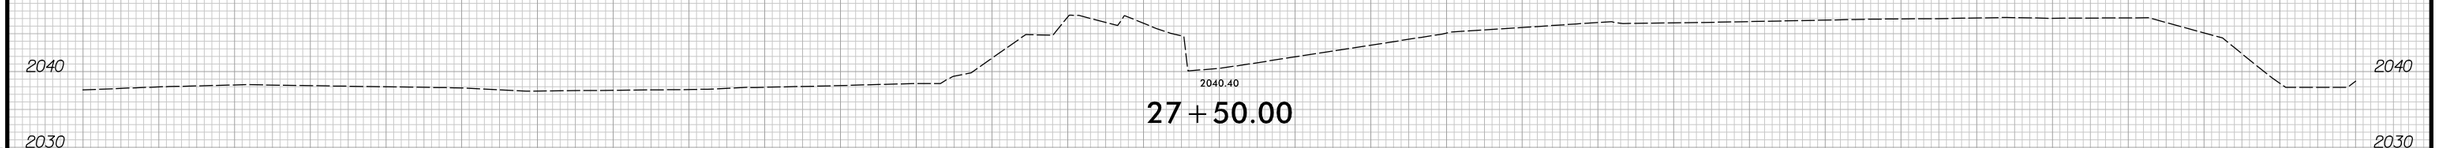

27+50.00

6/26/2025
12:39:00 PM
C:\Projects\R5600\Rdy_xpl1.dgn

6/23/16

0 5 10	PROJ. REFERENCE NO.	SHEET NO.
	R-5600	X-15

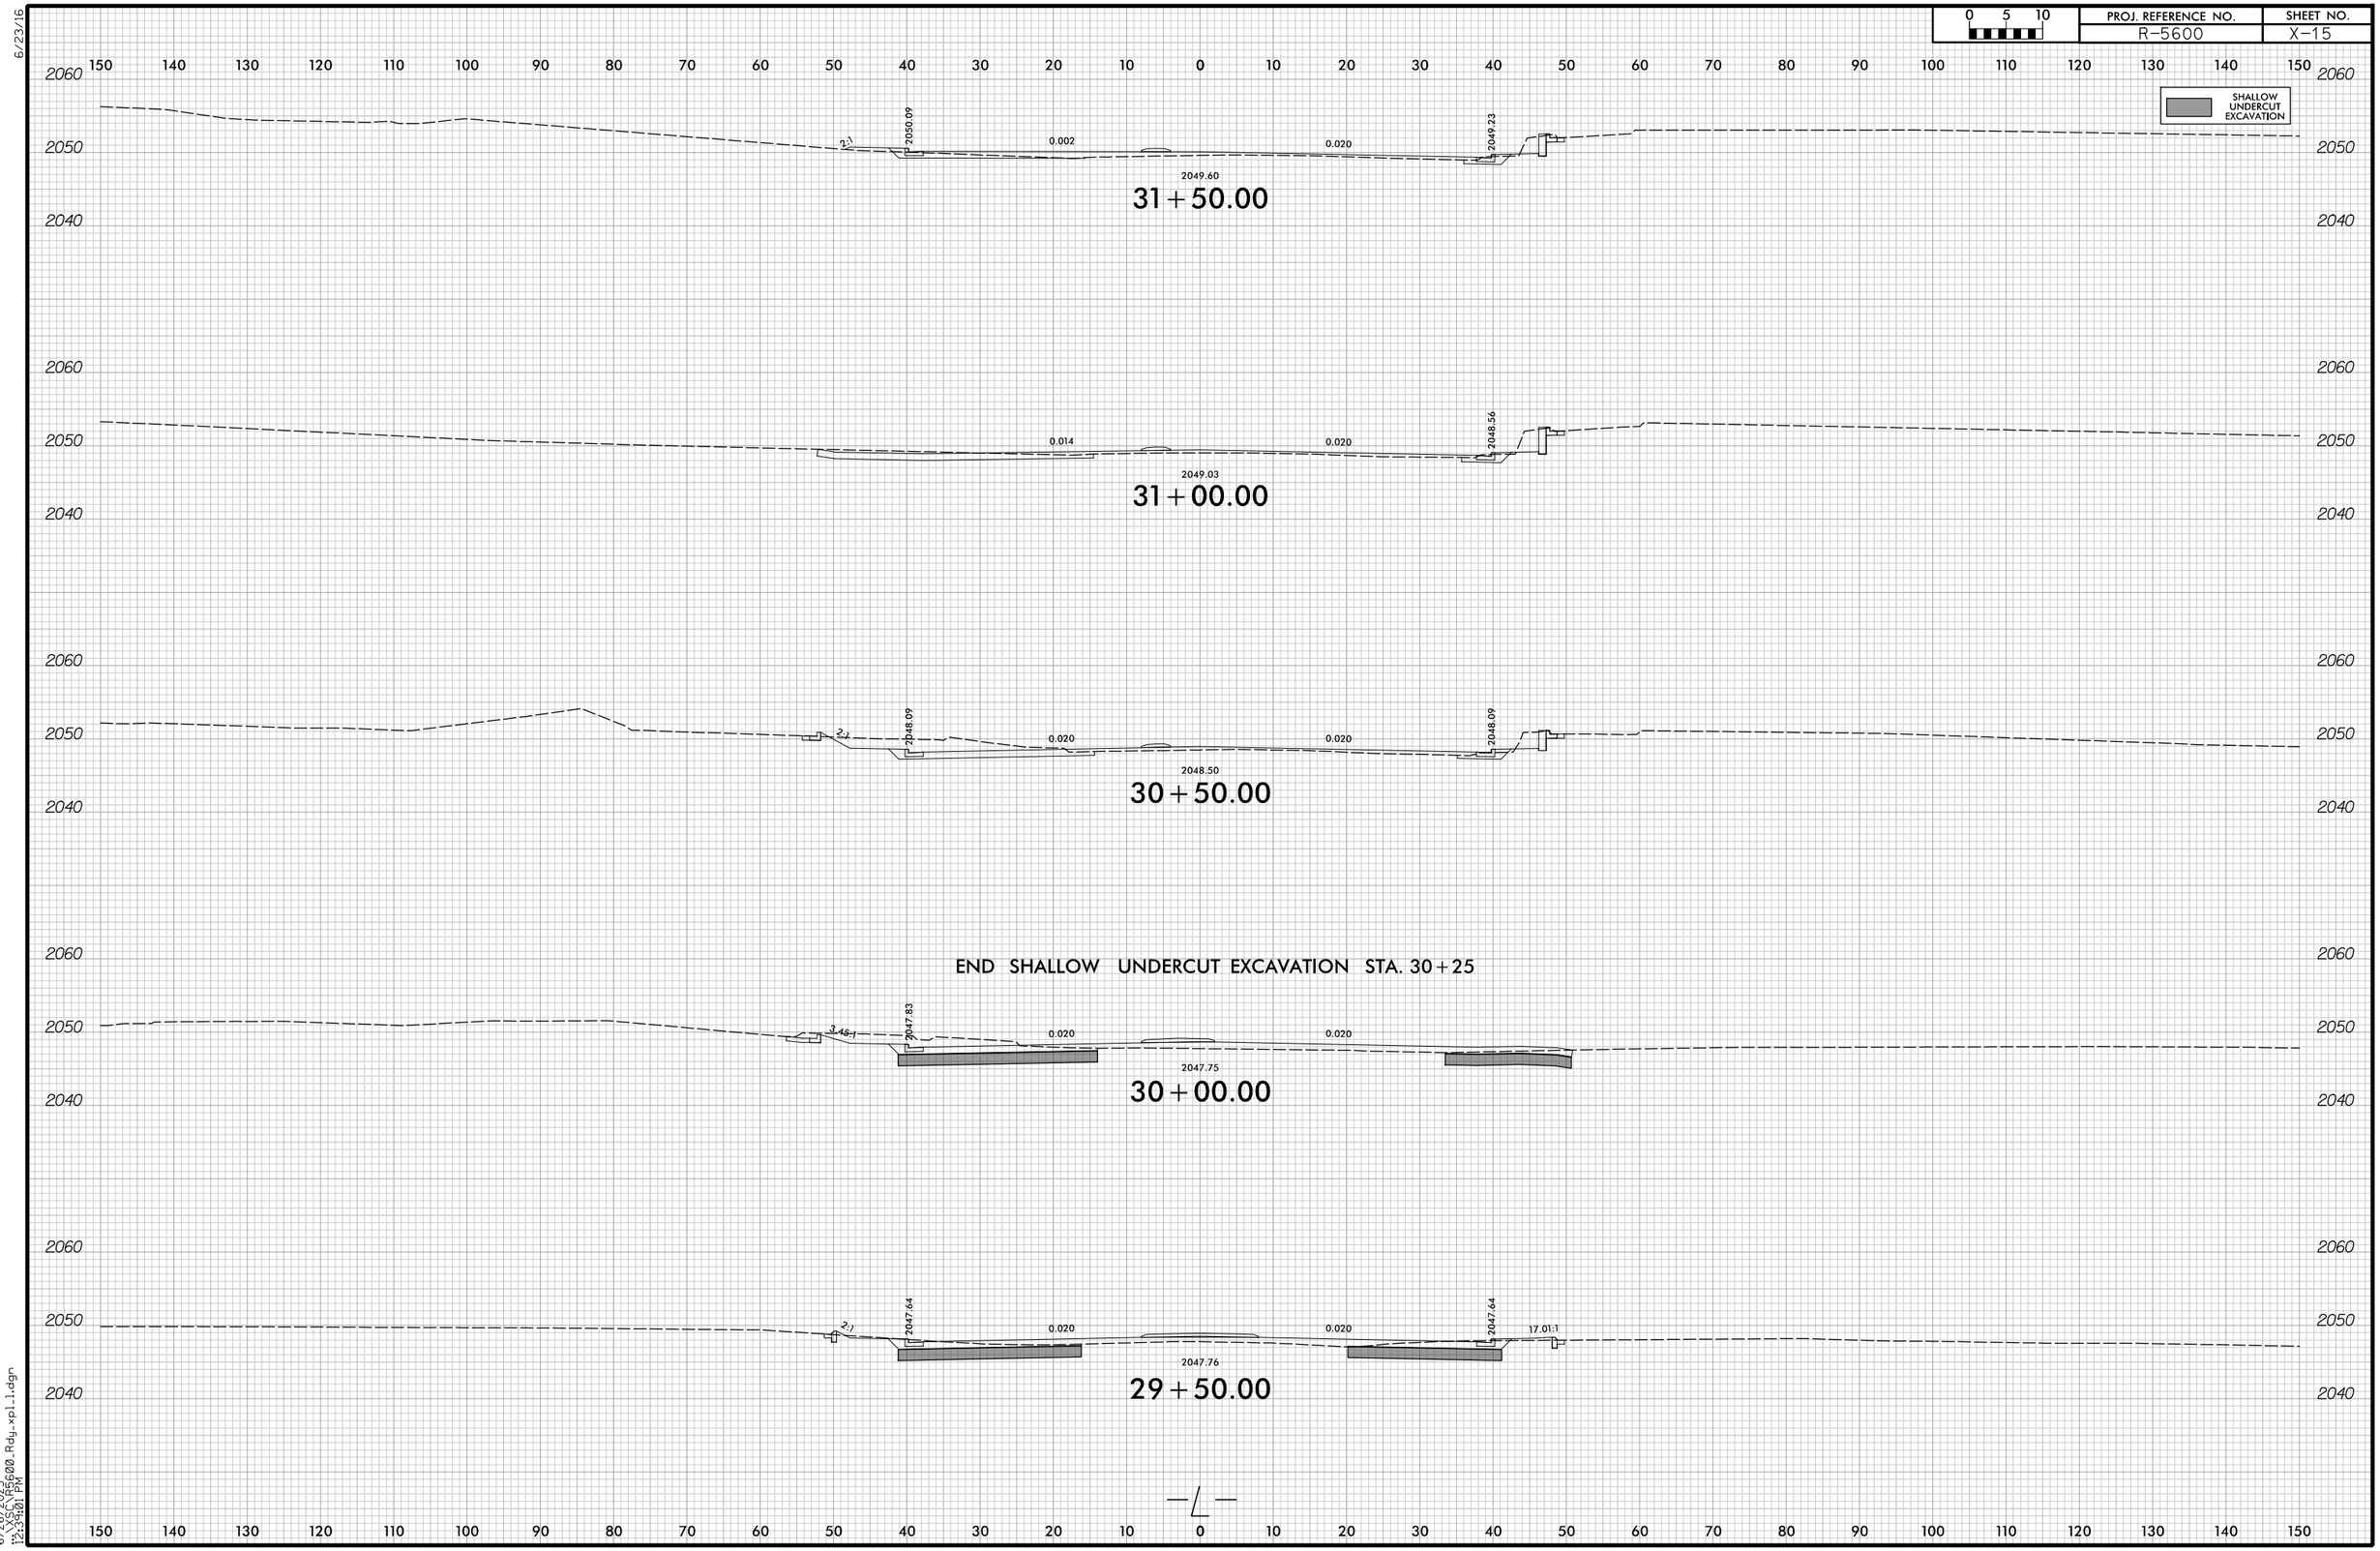

6/26/2025
12:39:01 PM
X:\5600\R5600.Rdy_xpl.dgn

6/23/16

0 5 10	PROJ. REFERENCE NO.	SHEET NO.
	R-5600	X-16

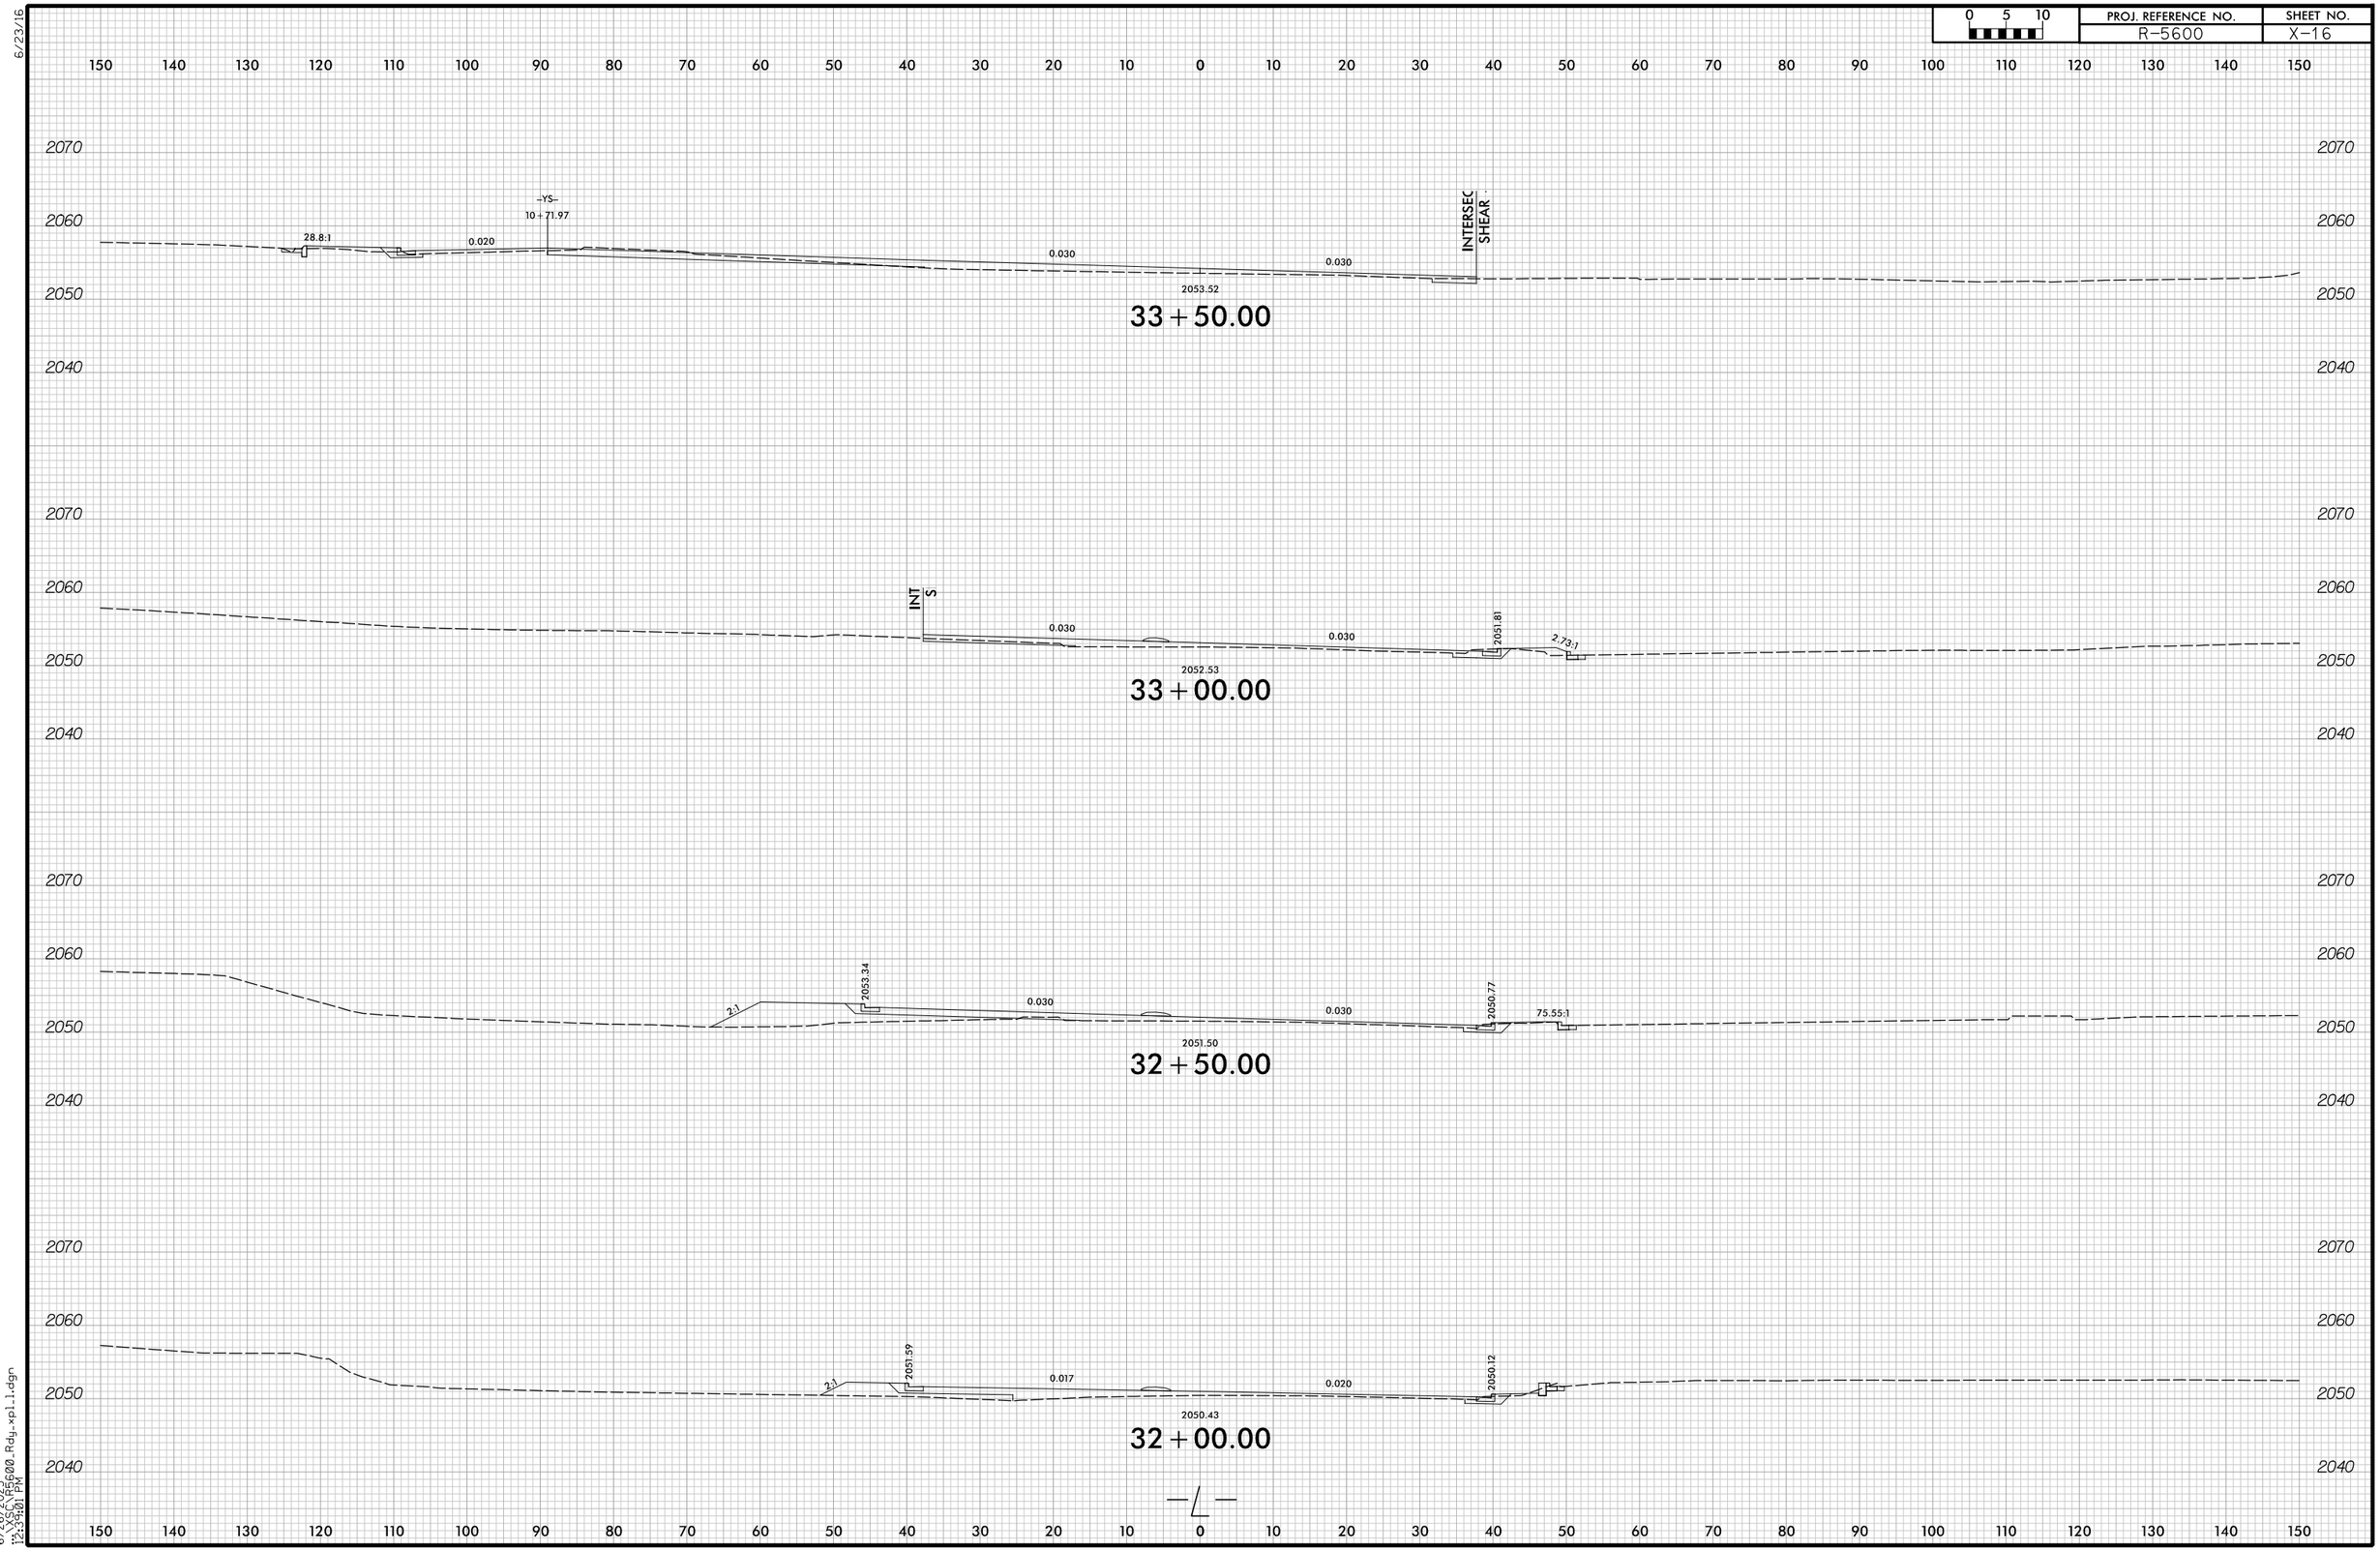

6/26/2025
12:39:01 PM
\\CVS\CVS600.Rdy_xpl1.dgn

6/23/16

0 5 10	PROJ. REFERENCE NO.	SHEET NO.
	R-5600	X-17

SHALLOW UNDERCUT EXCAVATION

END SHALLOW UNDERCUT EXCAVATION STA. 35+25

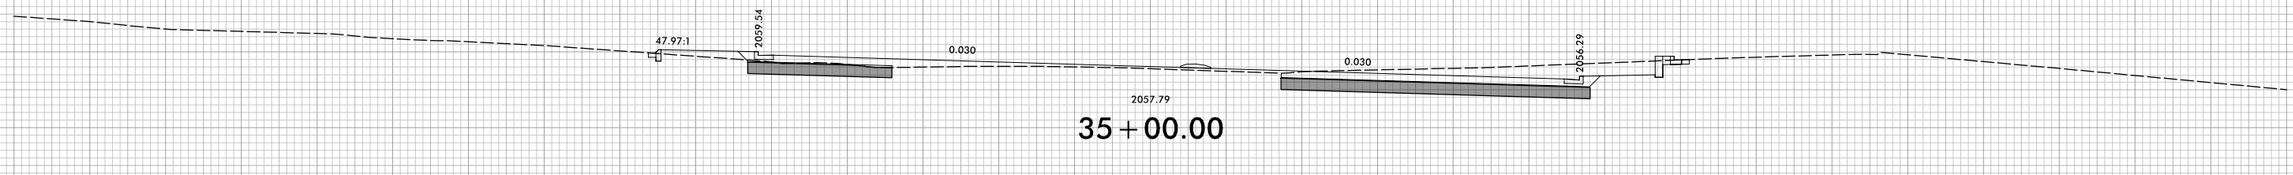

35+00.00

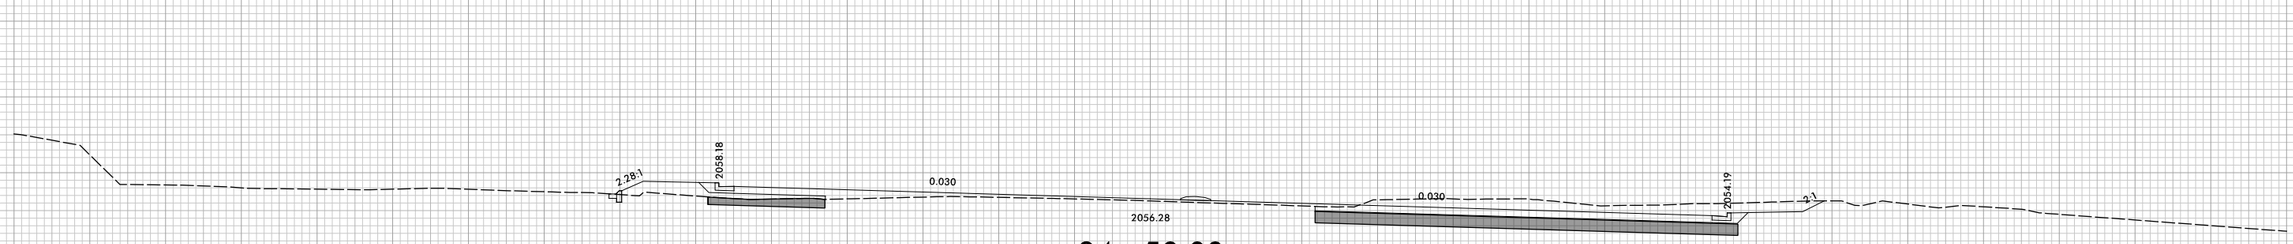

34+50.00

BEGIN SHALLOW UNDERCUT EXCAVATION STA. 34+25

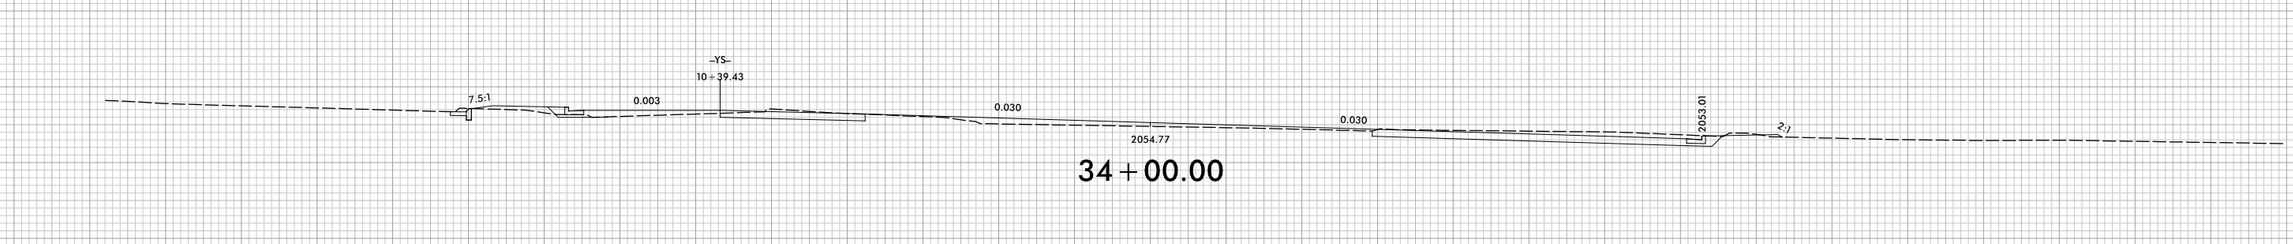

34+00.00

6/26/2025
12:39:02 PM
C:\Projects\R5600.Rdy.xpl.l.dgn

6/23/16

0 5 10	PROJ. REFERENCE NO.	SHEET NO.
	R-5600	X-18

150 140 130 120 110 100 90 80 70 60 50 40 30 20 10 0 10 20 30 40 50 60 70 80 90 100 110 120 130 140 150

2100
2090
2080
2070
2060
2050

0.020 0.020 2060.60 5.79:1

2060.95

36+00.00

2110
2100
2090
2080
2070
2060
2050

52.44:1 2061.17 0.030 0.030 2058.43 2.85:1

2059.31

35+50.00

150 140 130 120 110 100 90 80 70 60 50 40 30 20 10 0 10 20 30 40 50 60 70 80 90 100 110 120 130 140 150

6/26/2025
12:39:02 PM
C:\SCDOT\R5600.Rdy.xpl.1.dgn

6/23/16

0 5 10	PROJ. REFERENCE NO.	SHEET NO.
	R-5600	X-19

150 140 130 120 110 100 90 80 70 60 50 40 30 20 10 0 10 20 30 40 50 60 70 80 90 100 110 120 130 140 150

2090 2080 2070 2060

2:1 | 2066.74 | 0.020 | 2067.64 | 2067.60 | 0.020 | 2066.89 | 2:1

2066.01

37+50.00

2090 2080 2070 2060

8.42:1 | 2065.14 | 0.011 | 2065.62 | 0.020

2064.29

37+00.00

2070 2060 2050

2100 2090 2080 2070 2060 2050

26.30:1 | 2063.72 | 0.005 | 0.020 | 2062.67 | 2.04:1

2062.61

36+50.00

2070 2060 2050

150 140 130 120 110 100 90 80 70 60 50 40 30 20 10 0 10 20 30 40 50 60 70 80 90 100 110 120 130 140 150

6/26/2025
12:29:03 PM
C:\SCDOT\R5600.Rdy_xpl.l.dgn

6/23/16

0 5 10	PROJ. REFERENCE NO.	SHEET NO.
	R-5600	X-20

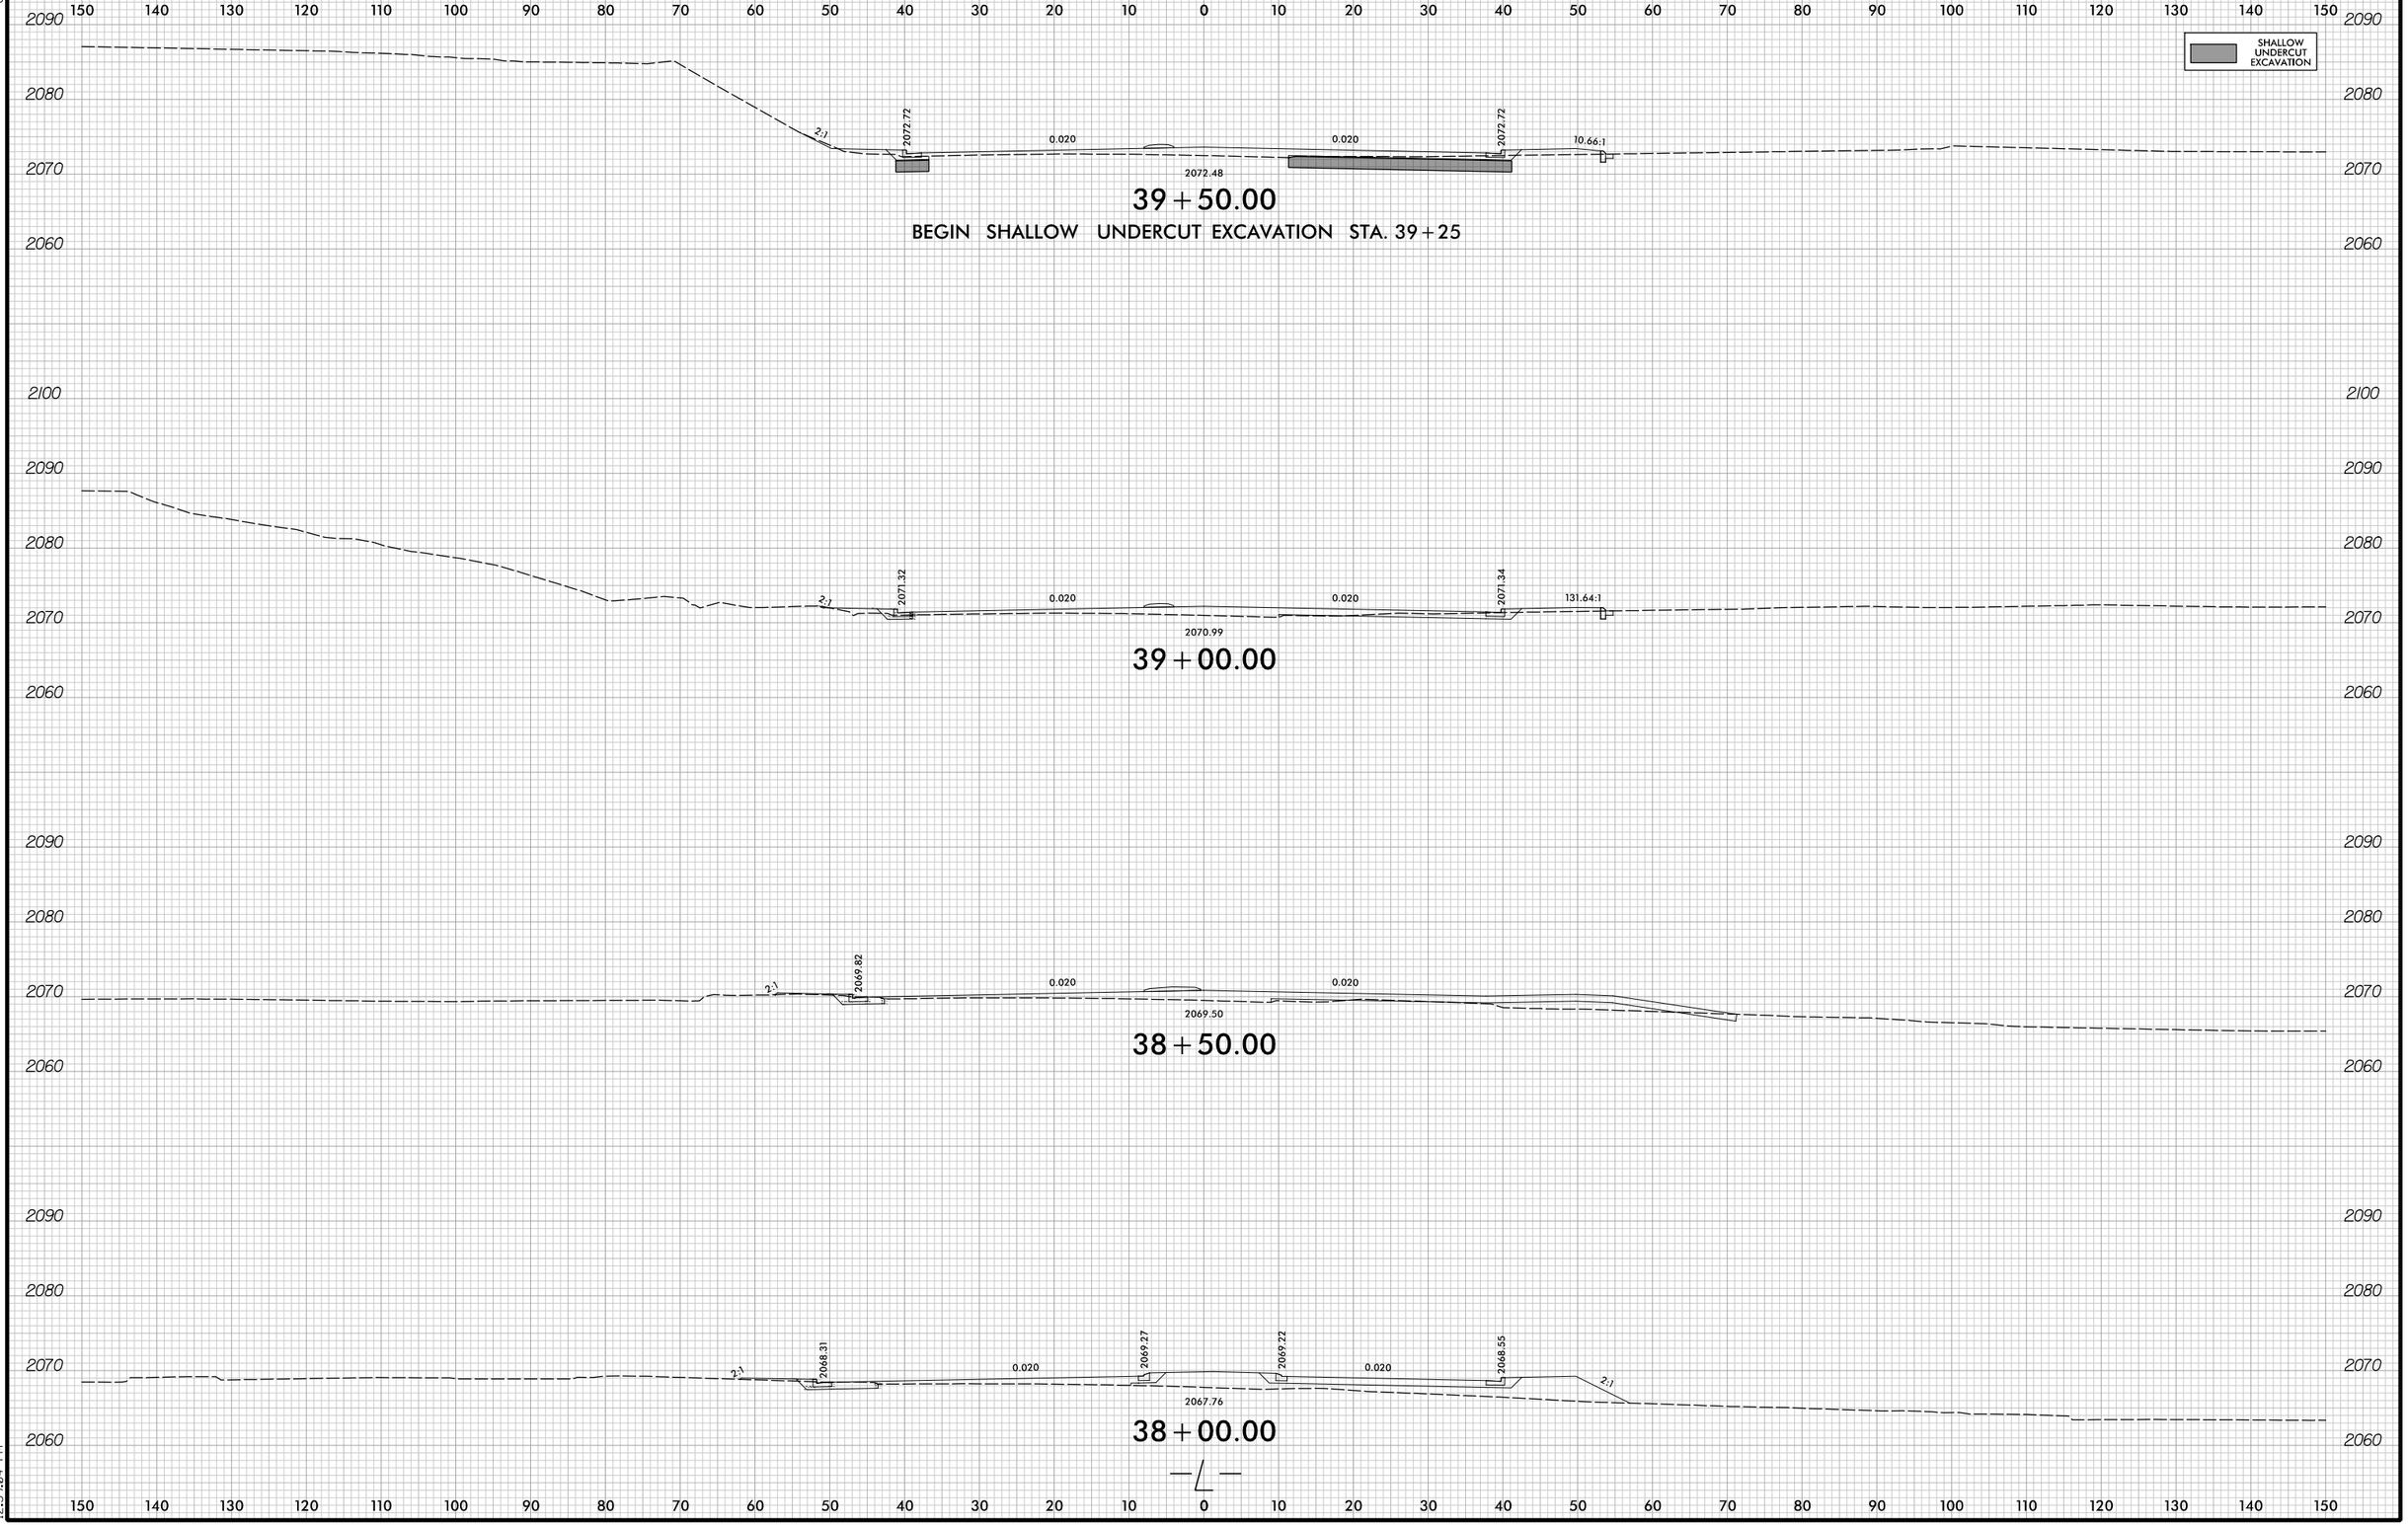

6/26/2025
12:39:04 PM
C:\Projects\R5600.Rdy_xpl.dgn

6/23/16

0 5 10	PROJ. REFERENCE NO.	SHEET NO.
	R-5600	X-21

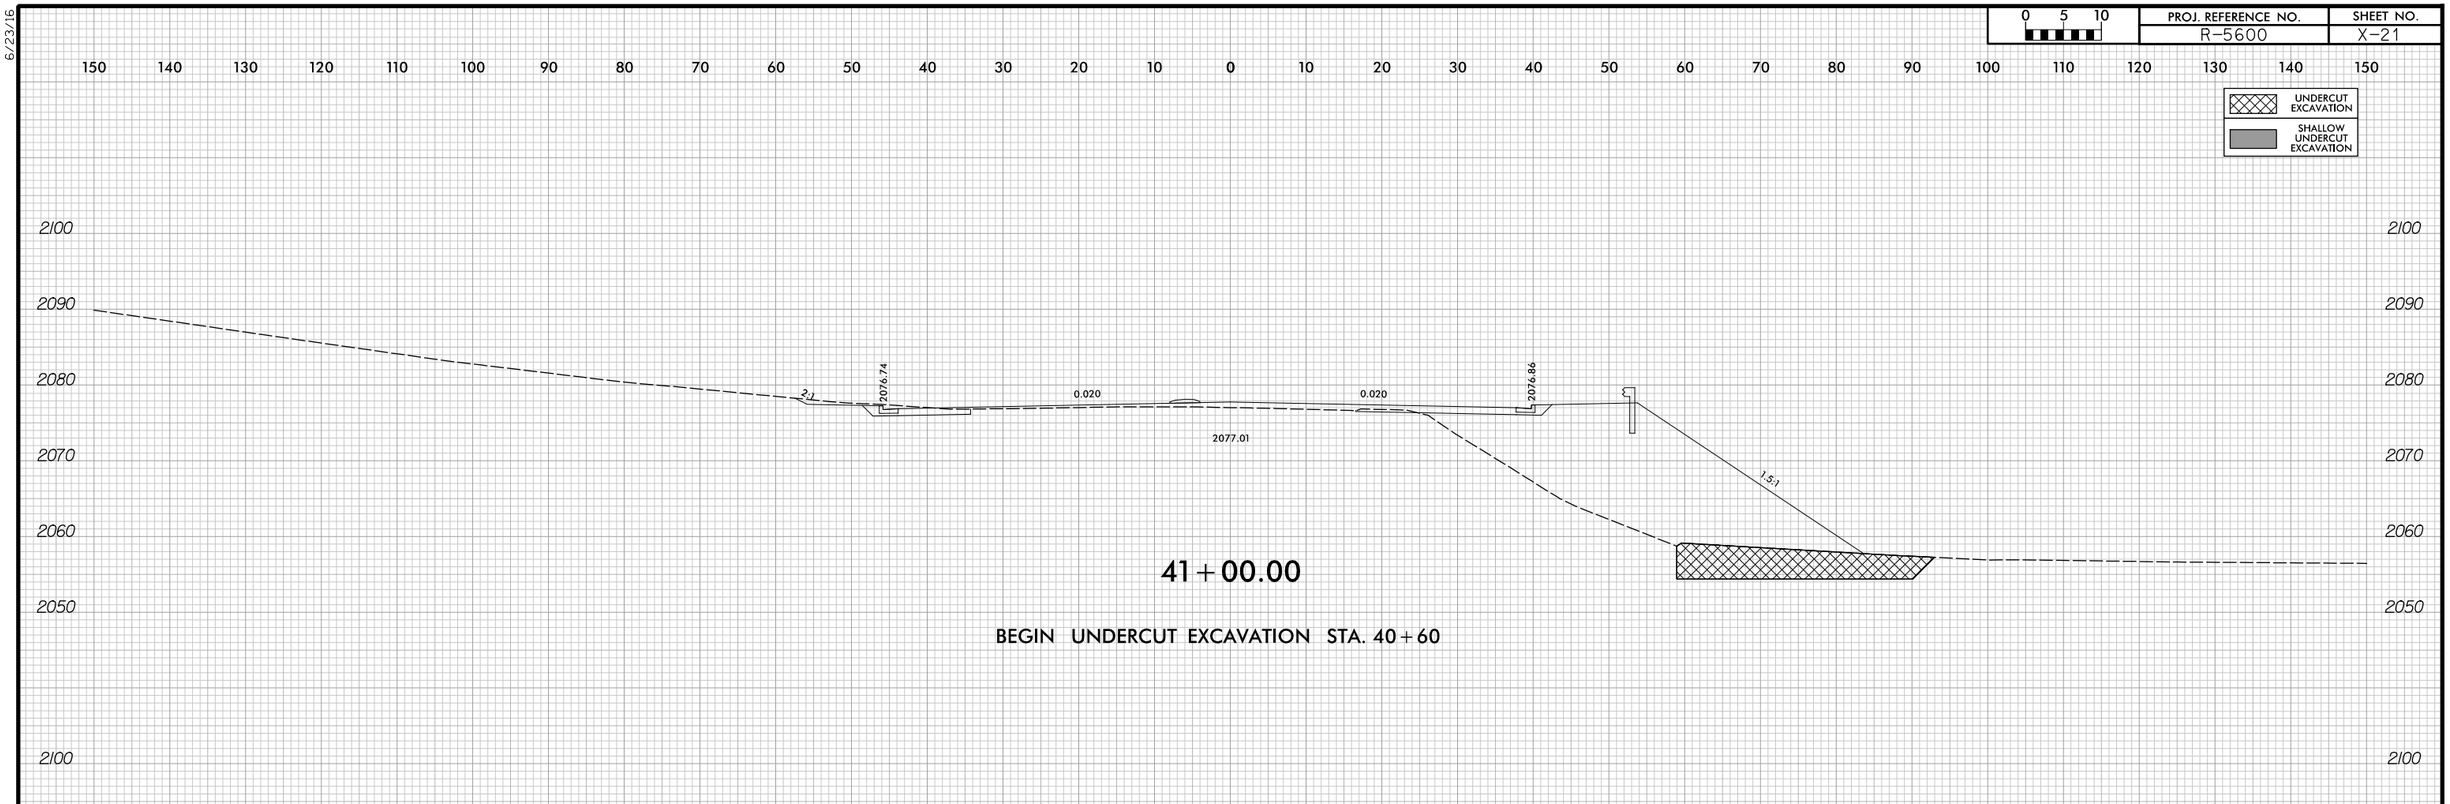

6/26/2025
12:39:04 PM
\\CO\CO\R5600.Rdy.xpl.l.dgn

6/23/16

0 5 10	PROJ. REFERENCE NO.	SHEET NO.
	R-5600	X-22

150 140 130 120 110 100 90 80 70 60 50 40 30 20 10 0 10 20 30 40 50 60 70 80 90 100 110 120 130 140 150

UNDERCUT EXCAVATION

2120
2110
2100
2090
2080
2070
2060
2050

2:1

2078.65

0.020

0.020

INTERSECTION SHEAR -Y6-

2078.87

42+00.00

INTERSECTION SHEAR -Y7-

END UNDERCUT EXCAVATION STA. 41+70

2078.12

2077.99

1.6:1

41+50.00

2120
2110
2100
2090
2080
2070
2060
2050

150 140 130 120 110 100 90 80 70 60 50 40 30 20 10 0 10 20 30 40 50 60 70 80 90 100 110 120 130 140 150

6/25/2025
12:39:05 PM
R5600_Rdy_xpl1.dgn

6/23/16

0 5 10	PROJ. REFERENCE NO.	SHEET NO.
	R-5600	X-23

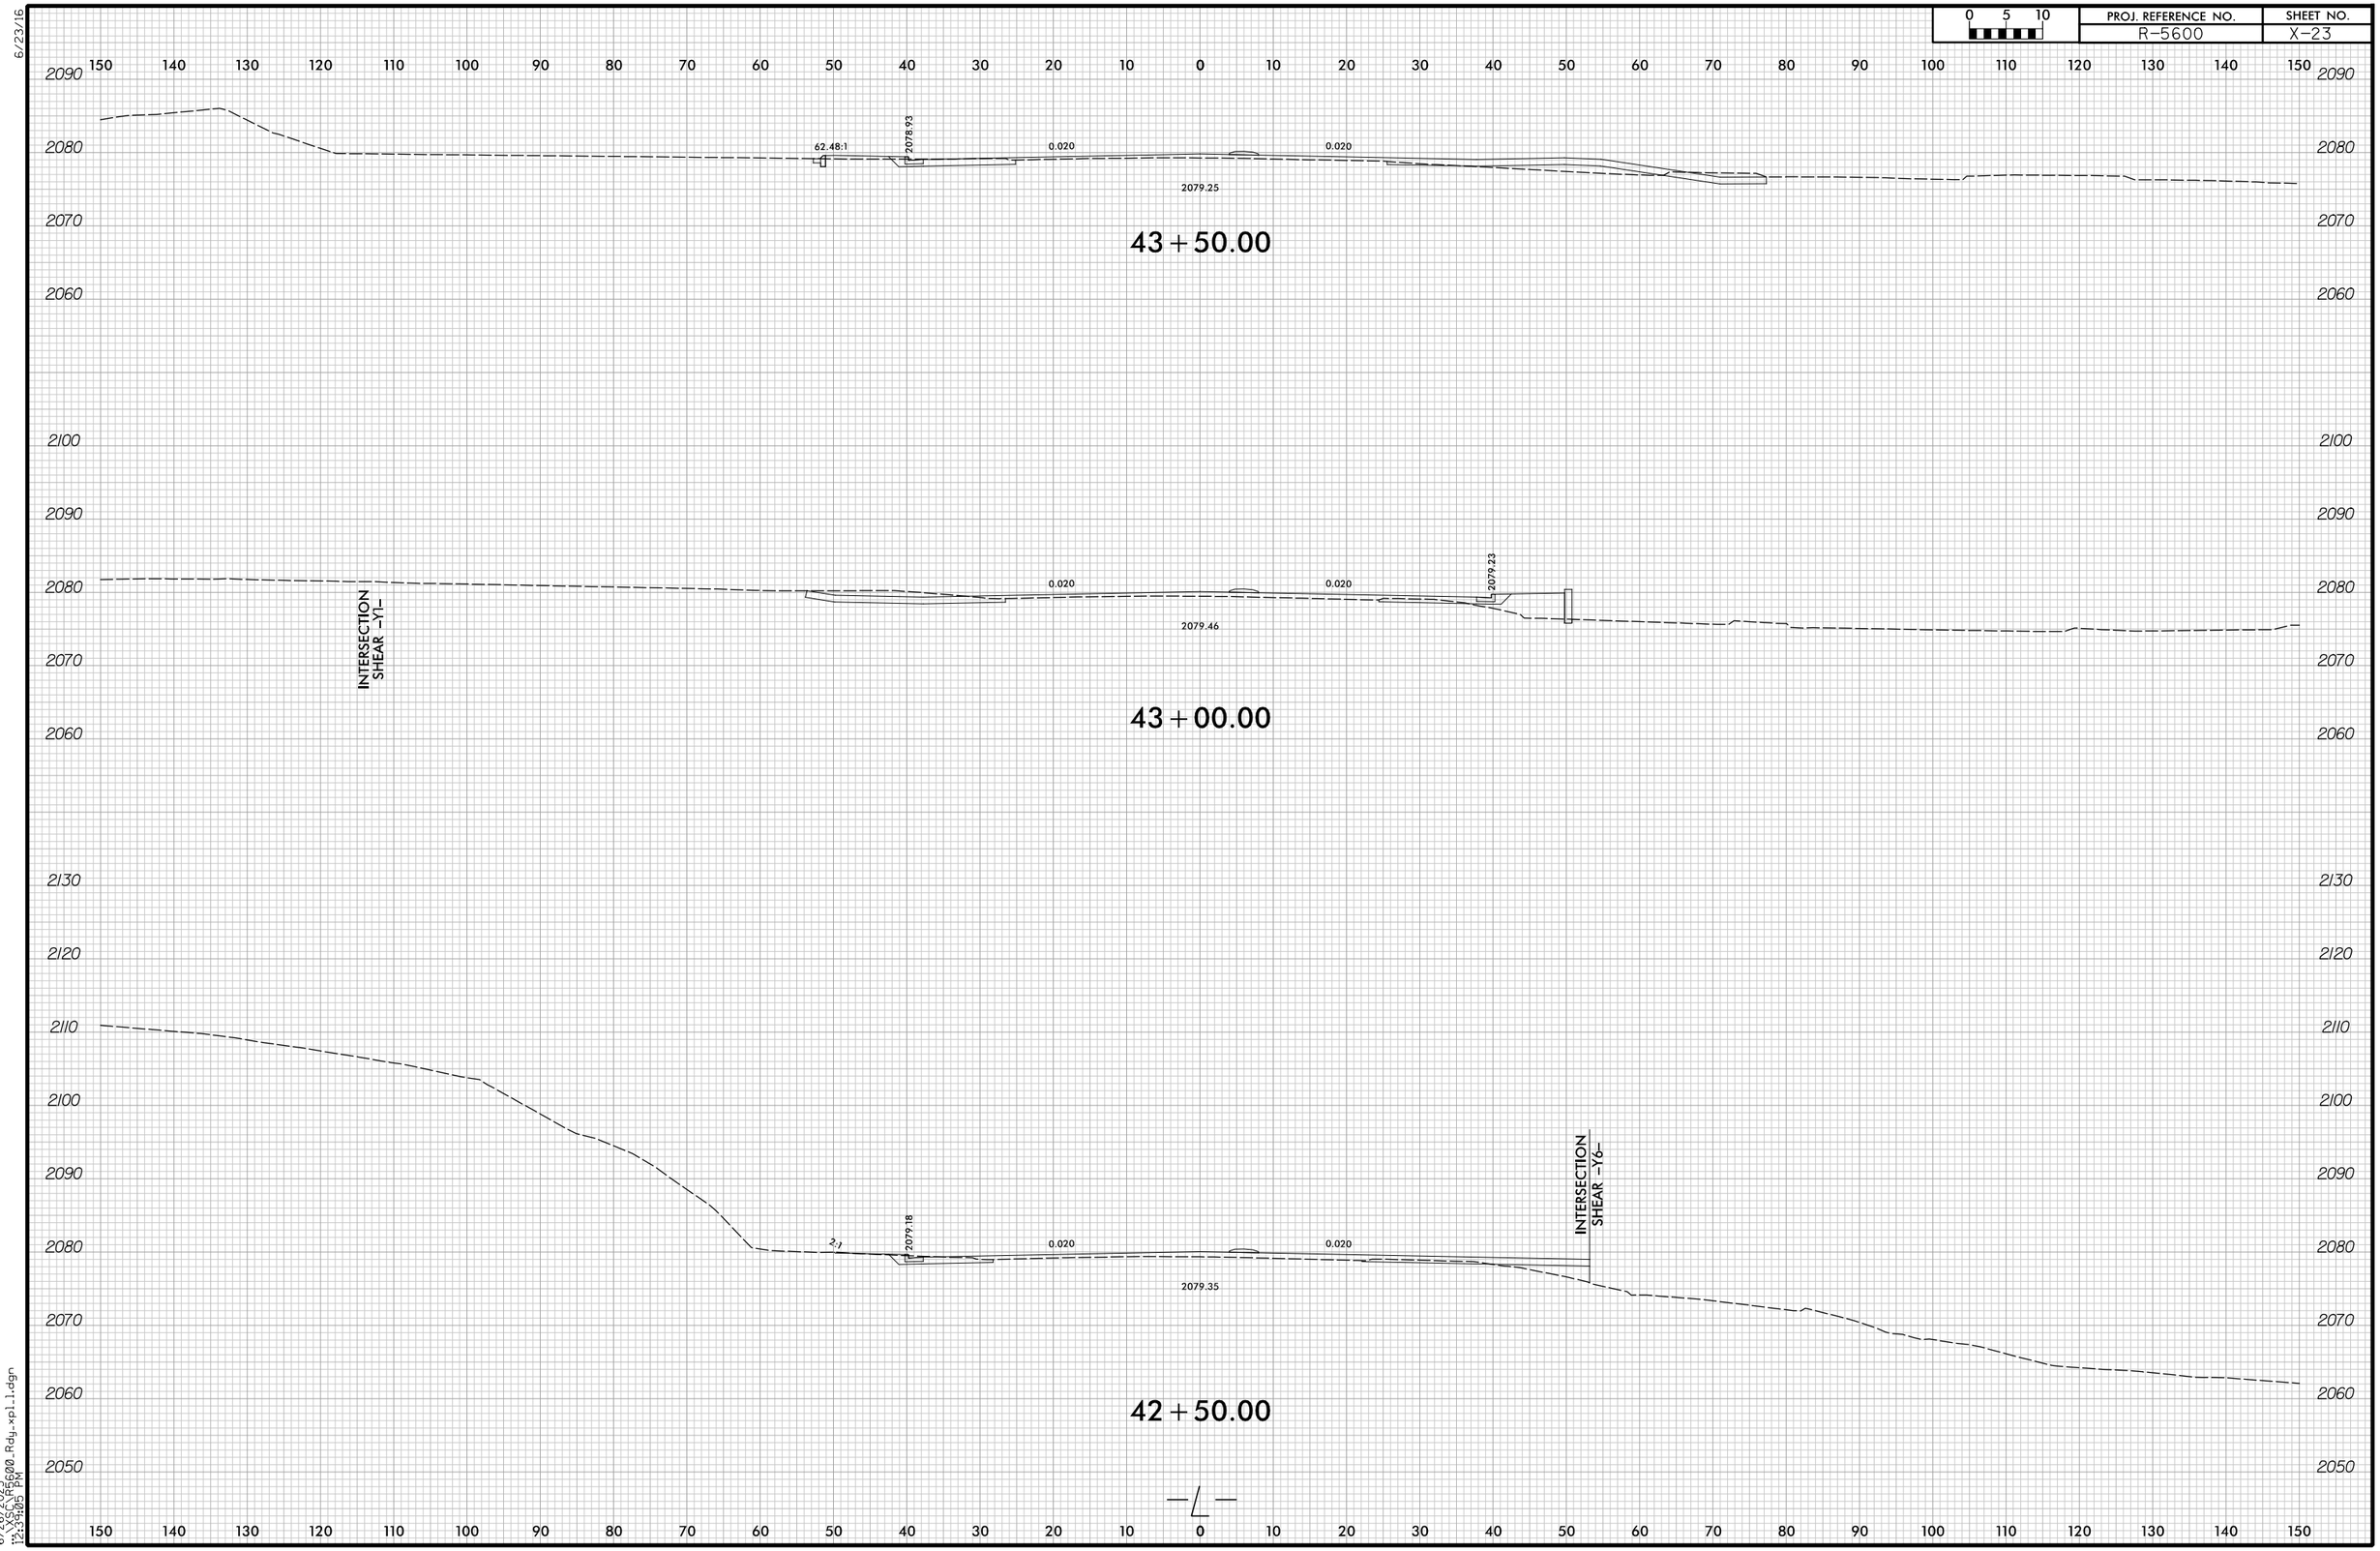

6/26/2025
12:39:05 PM
C:\Projects\R5600.Rdy_xpl.l.dgn

6/23/16

0 5 10	PROJ. REFERENCE NO.	SHEET NO.
	R-5600	X-24

150 140 130 120 110 100 90 80 70 60 50 40 30 20 10 0 10 20 30 40 50 60 70 80 90 100 110 120 130 140 150

2090 2080 2070 2060

519.87:1 | 2077.33 | 0.020 | 2078.11 | 2078.07 | 0.020 | 2077.33 | 2.97:1

2077.66

45+50.00

2090 2080 2070 2060

3.56:1 | 2077.67 | 0.020 | 0.020

2078.00

45+00.00

2090 2080 2070 2060

24.37:1 | 2078.09 | 0.020 | 0.020 | 2078.09 | 2.97:1

2078.48

44+50.00

2090 2080 2070 2060

14.27:1 | 2078.51 | 0.020 | 0.020 | 2078.51 | 2.26:1

2078.95

44+00.00

150 140 130 120 110 100 90 80 70 60 50 40 30 20 10 0 10 20 30 40 50 60 70 80 90 100 110 120 130 140 150

6/26/2025
12:39:06 PM
C:\SCDOT\R5600.Rdy.xpl.l.dgn

6/23/16

0 5 10	PROJ. REFERENCE NO.	SHEET NO.
	R-5600	X-25

150 140 130 120 110 100 90 80 70 60 50 40 30 20 10 0 10 20 30 40 50 60 70 80 90 100 110 120 130 140 150

2120
2110
2100
2090
2080
2070
2060

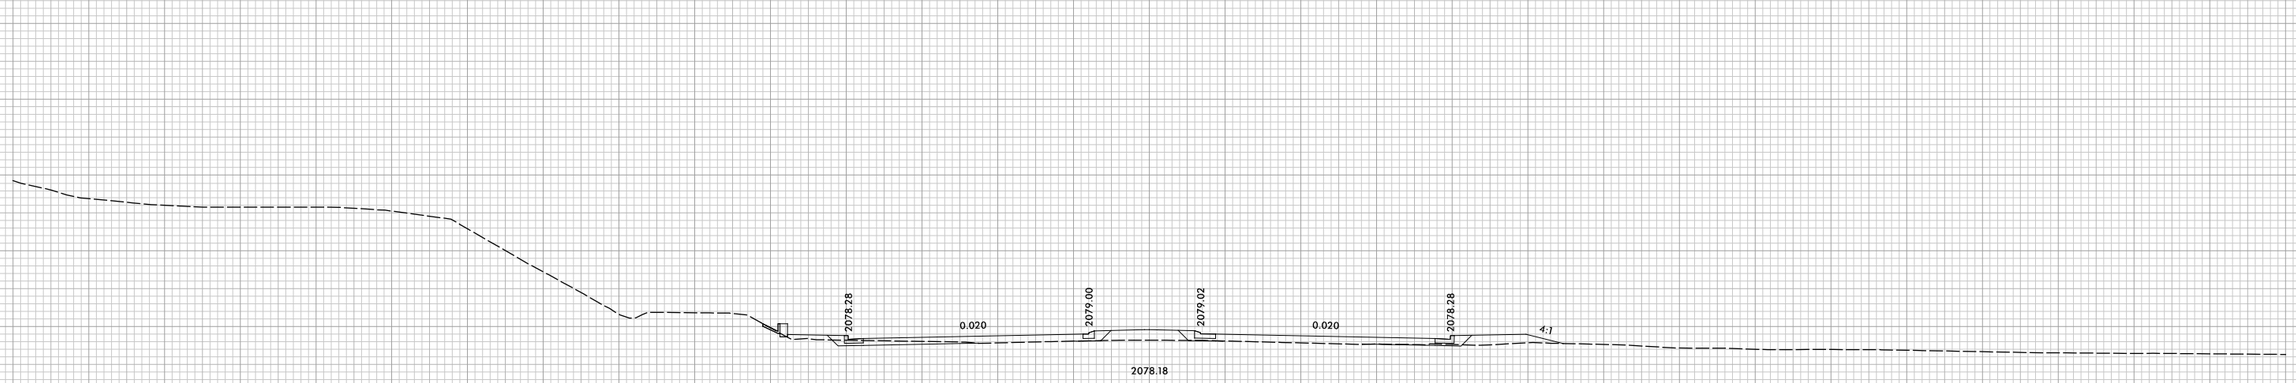

47+00.00

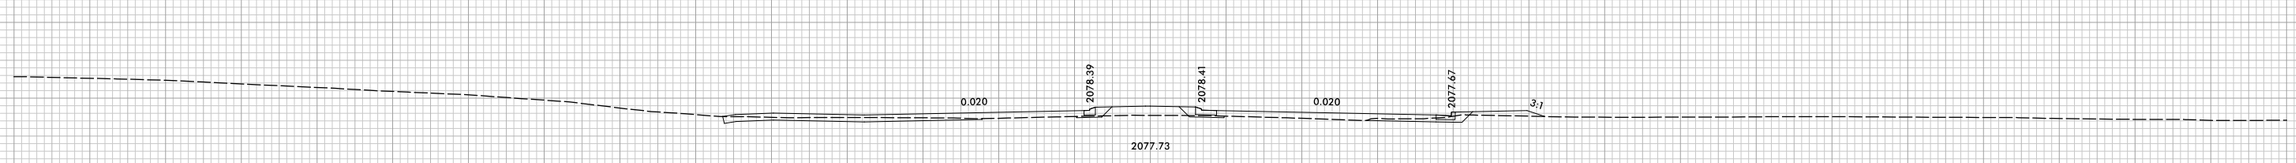

46+50.00

46+00.00

6/26/2025
12:39:06 PM
C:\Projects\R5600.Rdy.xpl.l.dgn

6/23/16

0 5 10	PROJ. REFERENCE NO.	SHEET NO.
	R-5600	X-26

150 140 130 120 110 100 90 80 70 60 50 40 30 20 10 0 10 20 30 40 50 60 70 80 90 100 110 120 130 140 150

2110
2100
2090
2080
2070

2079.52 | 0.020 | 2080.23 | 2080.41 | 0.002 | 2080.41 | 4:1

2079.38

48+00.00

2060
2120
2110
2100
2090
2080
2070
2060

2078.90 | 0.020 | 2079.62 | 2079.69 | 0.013 | 2079.17 | 4:1

2078.75

47+50.00

150 140 130 120 110 100 90 80 70 60 50 40 30 20 10 0 10 20 30 40 50 60 70 80 90 100 110 120 130 140 150

6/26/2025
12:39:07 PM
V:\R5600_Rdy_xpl1.dgn

6/23/16

0 5 10	PROJ. REFERENCE NO.	SHEET NO.
	R-5600	X-27

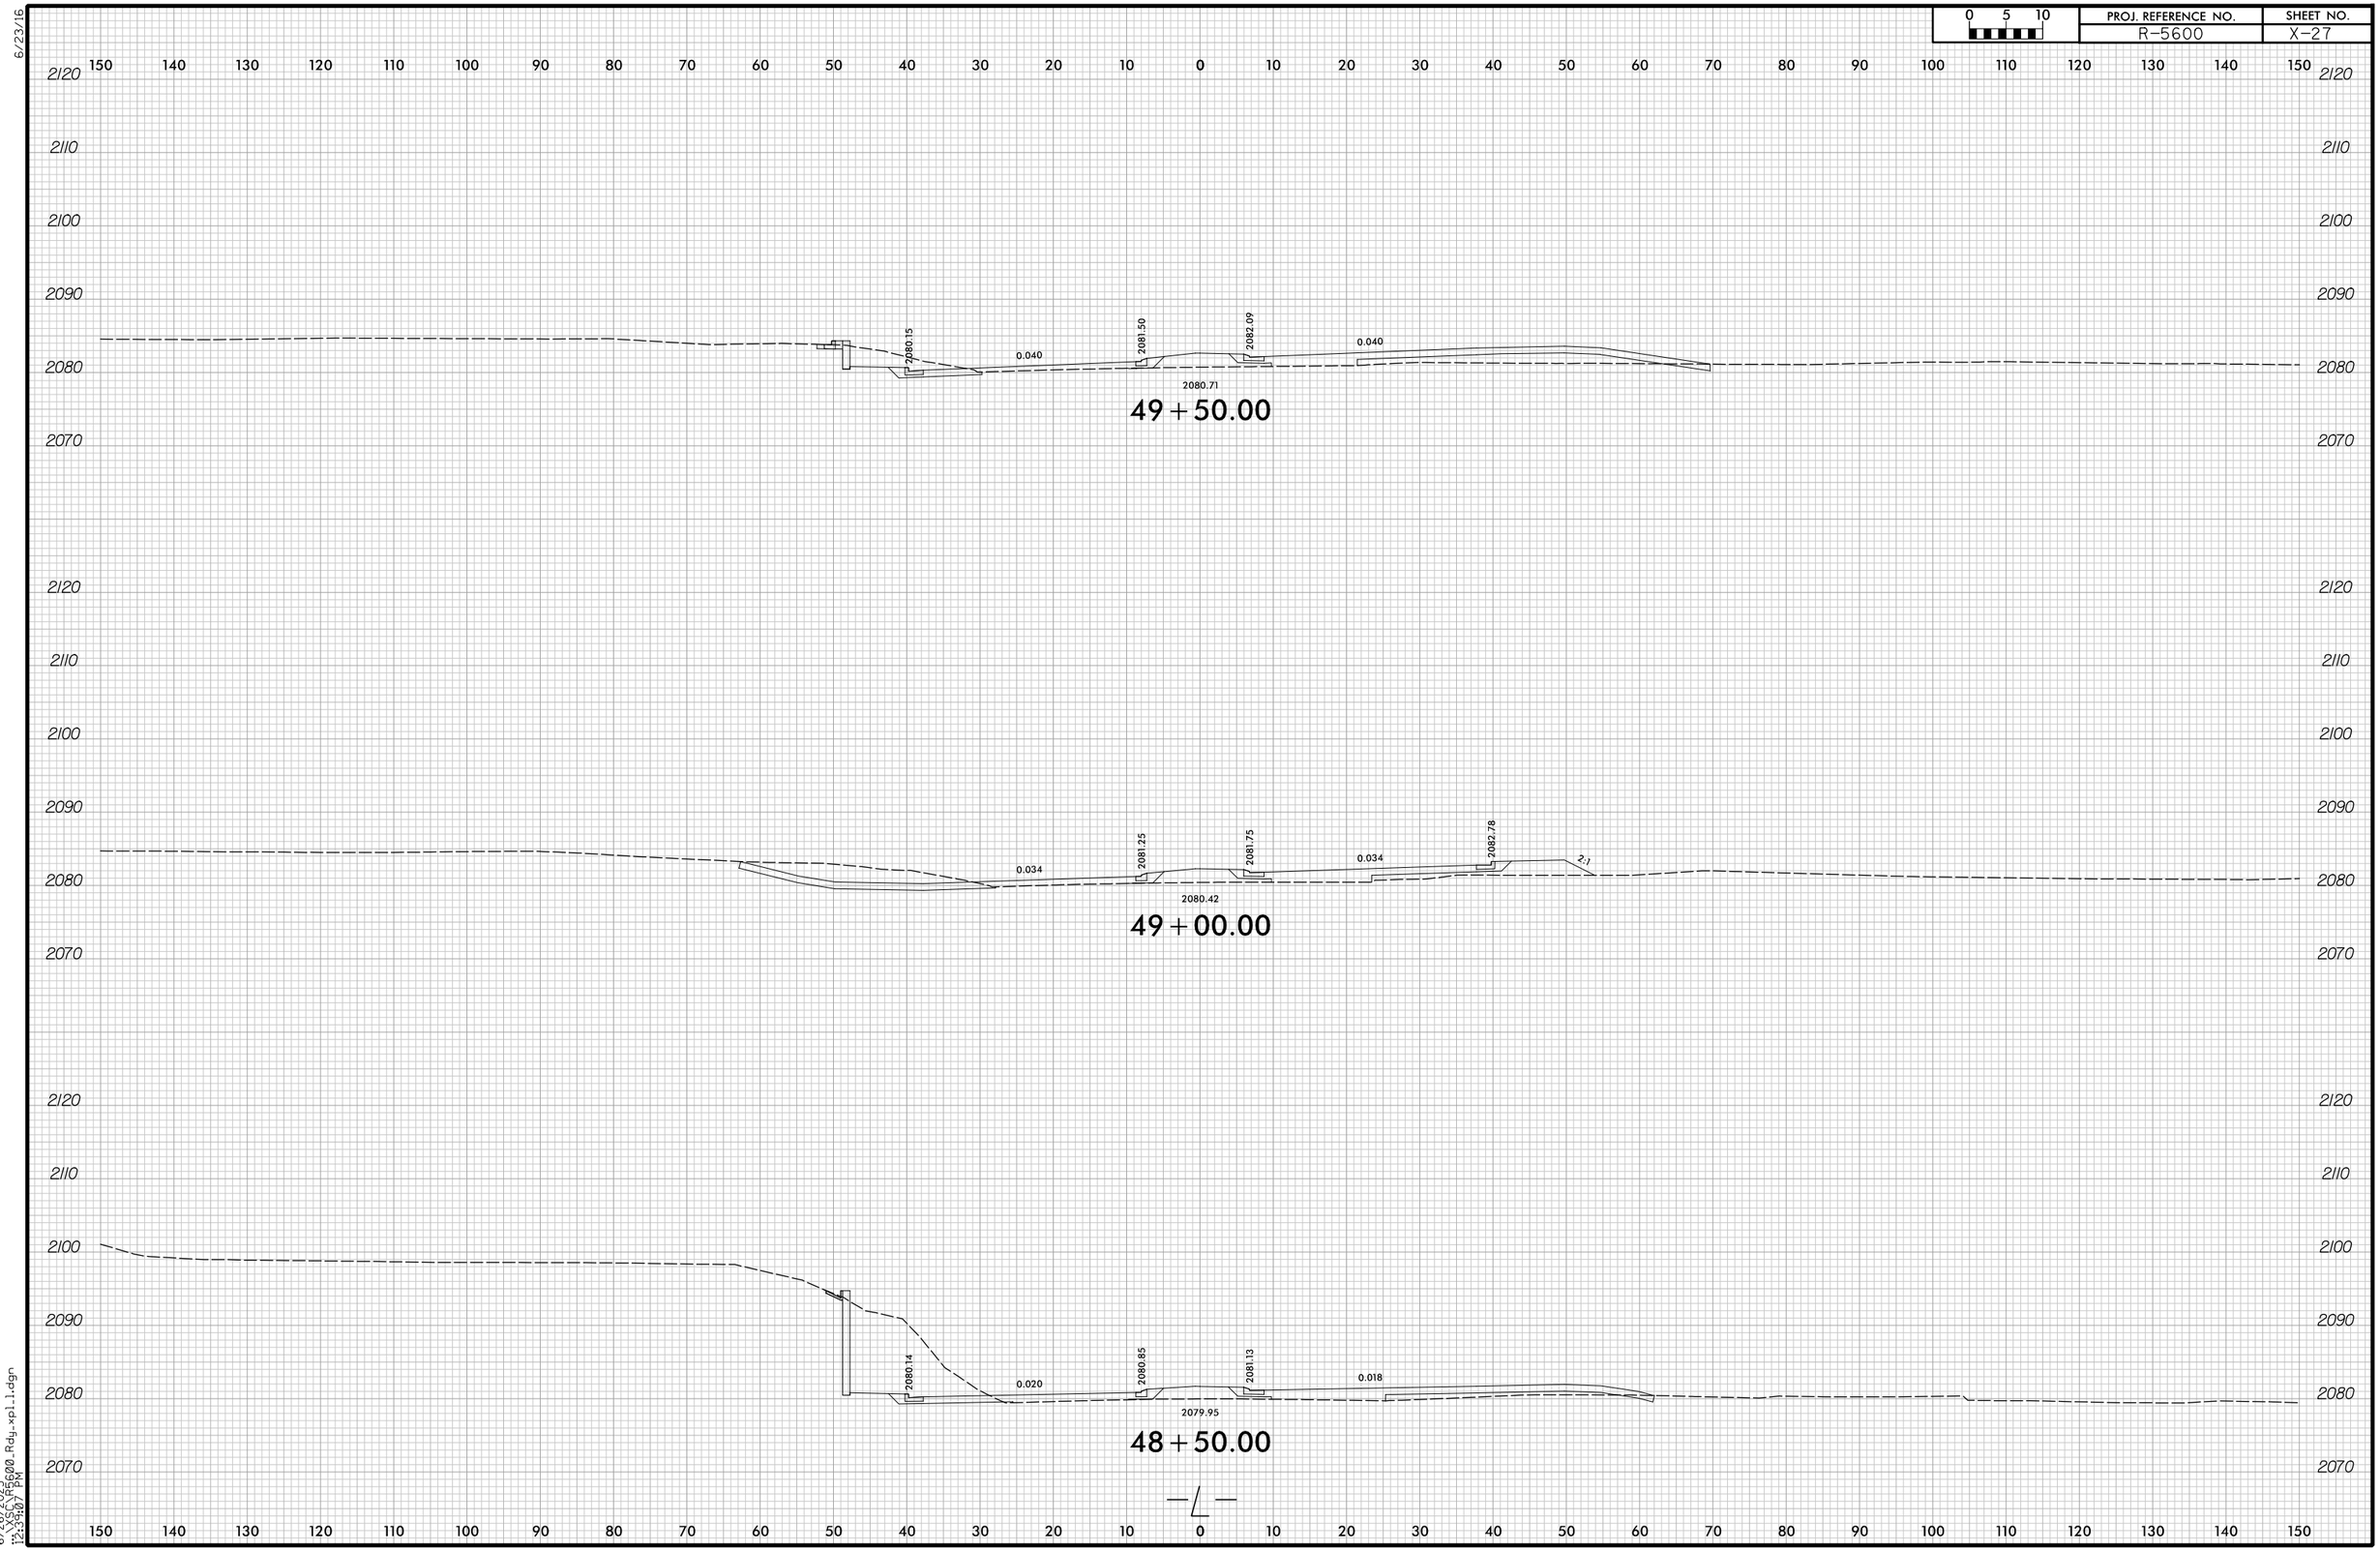

6/26/2025
C:\SCDOT\R5600.Rdy.xpl.dgn
12:39:07 PM

6/23/16

0 5 10	PROJ. REFERENCE NO.	SHEET NO.
	R-5600	X-28

6/26/2025
12:39:07 PM
C:\Projects\R5600.Rdy_xpl1.dgn

6/23/16

0 5 10	PROJ. REFERENCE NO.	SHEET NO.
	R-5600	X-29

150 140 130 120 110 100 90 80 70 60 50 40 30 20 10 0 10 20 30 40 50 60 70 80 90 100 110 120 130 140 150

2130
2120
2110
2100
2090
2080
2070
2060

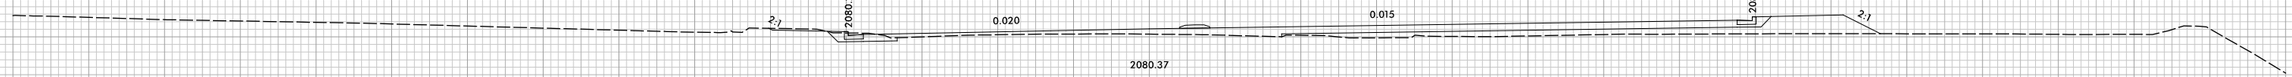

51+50.00

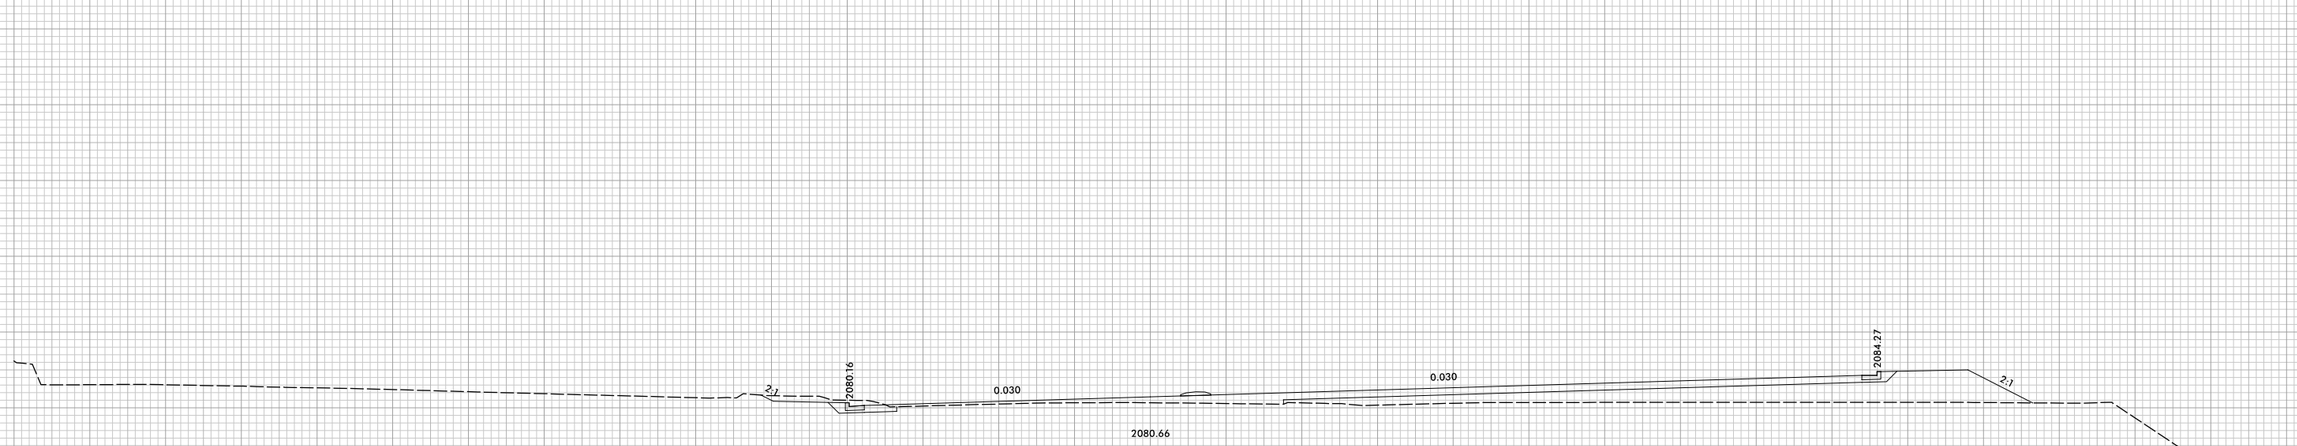

51+00.00

6/25/2025
12:39:08 PM
R5600.Rdy.xpl.1.dgn

6/23/16

0 5 10	PROJ. REFERENCE NO.	SHEET NO.
	R-5600	X-30

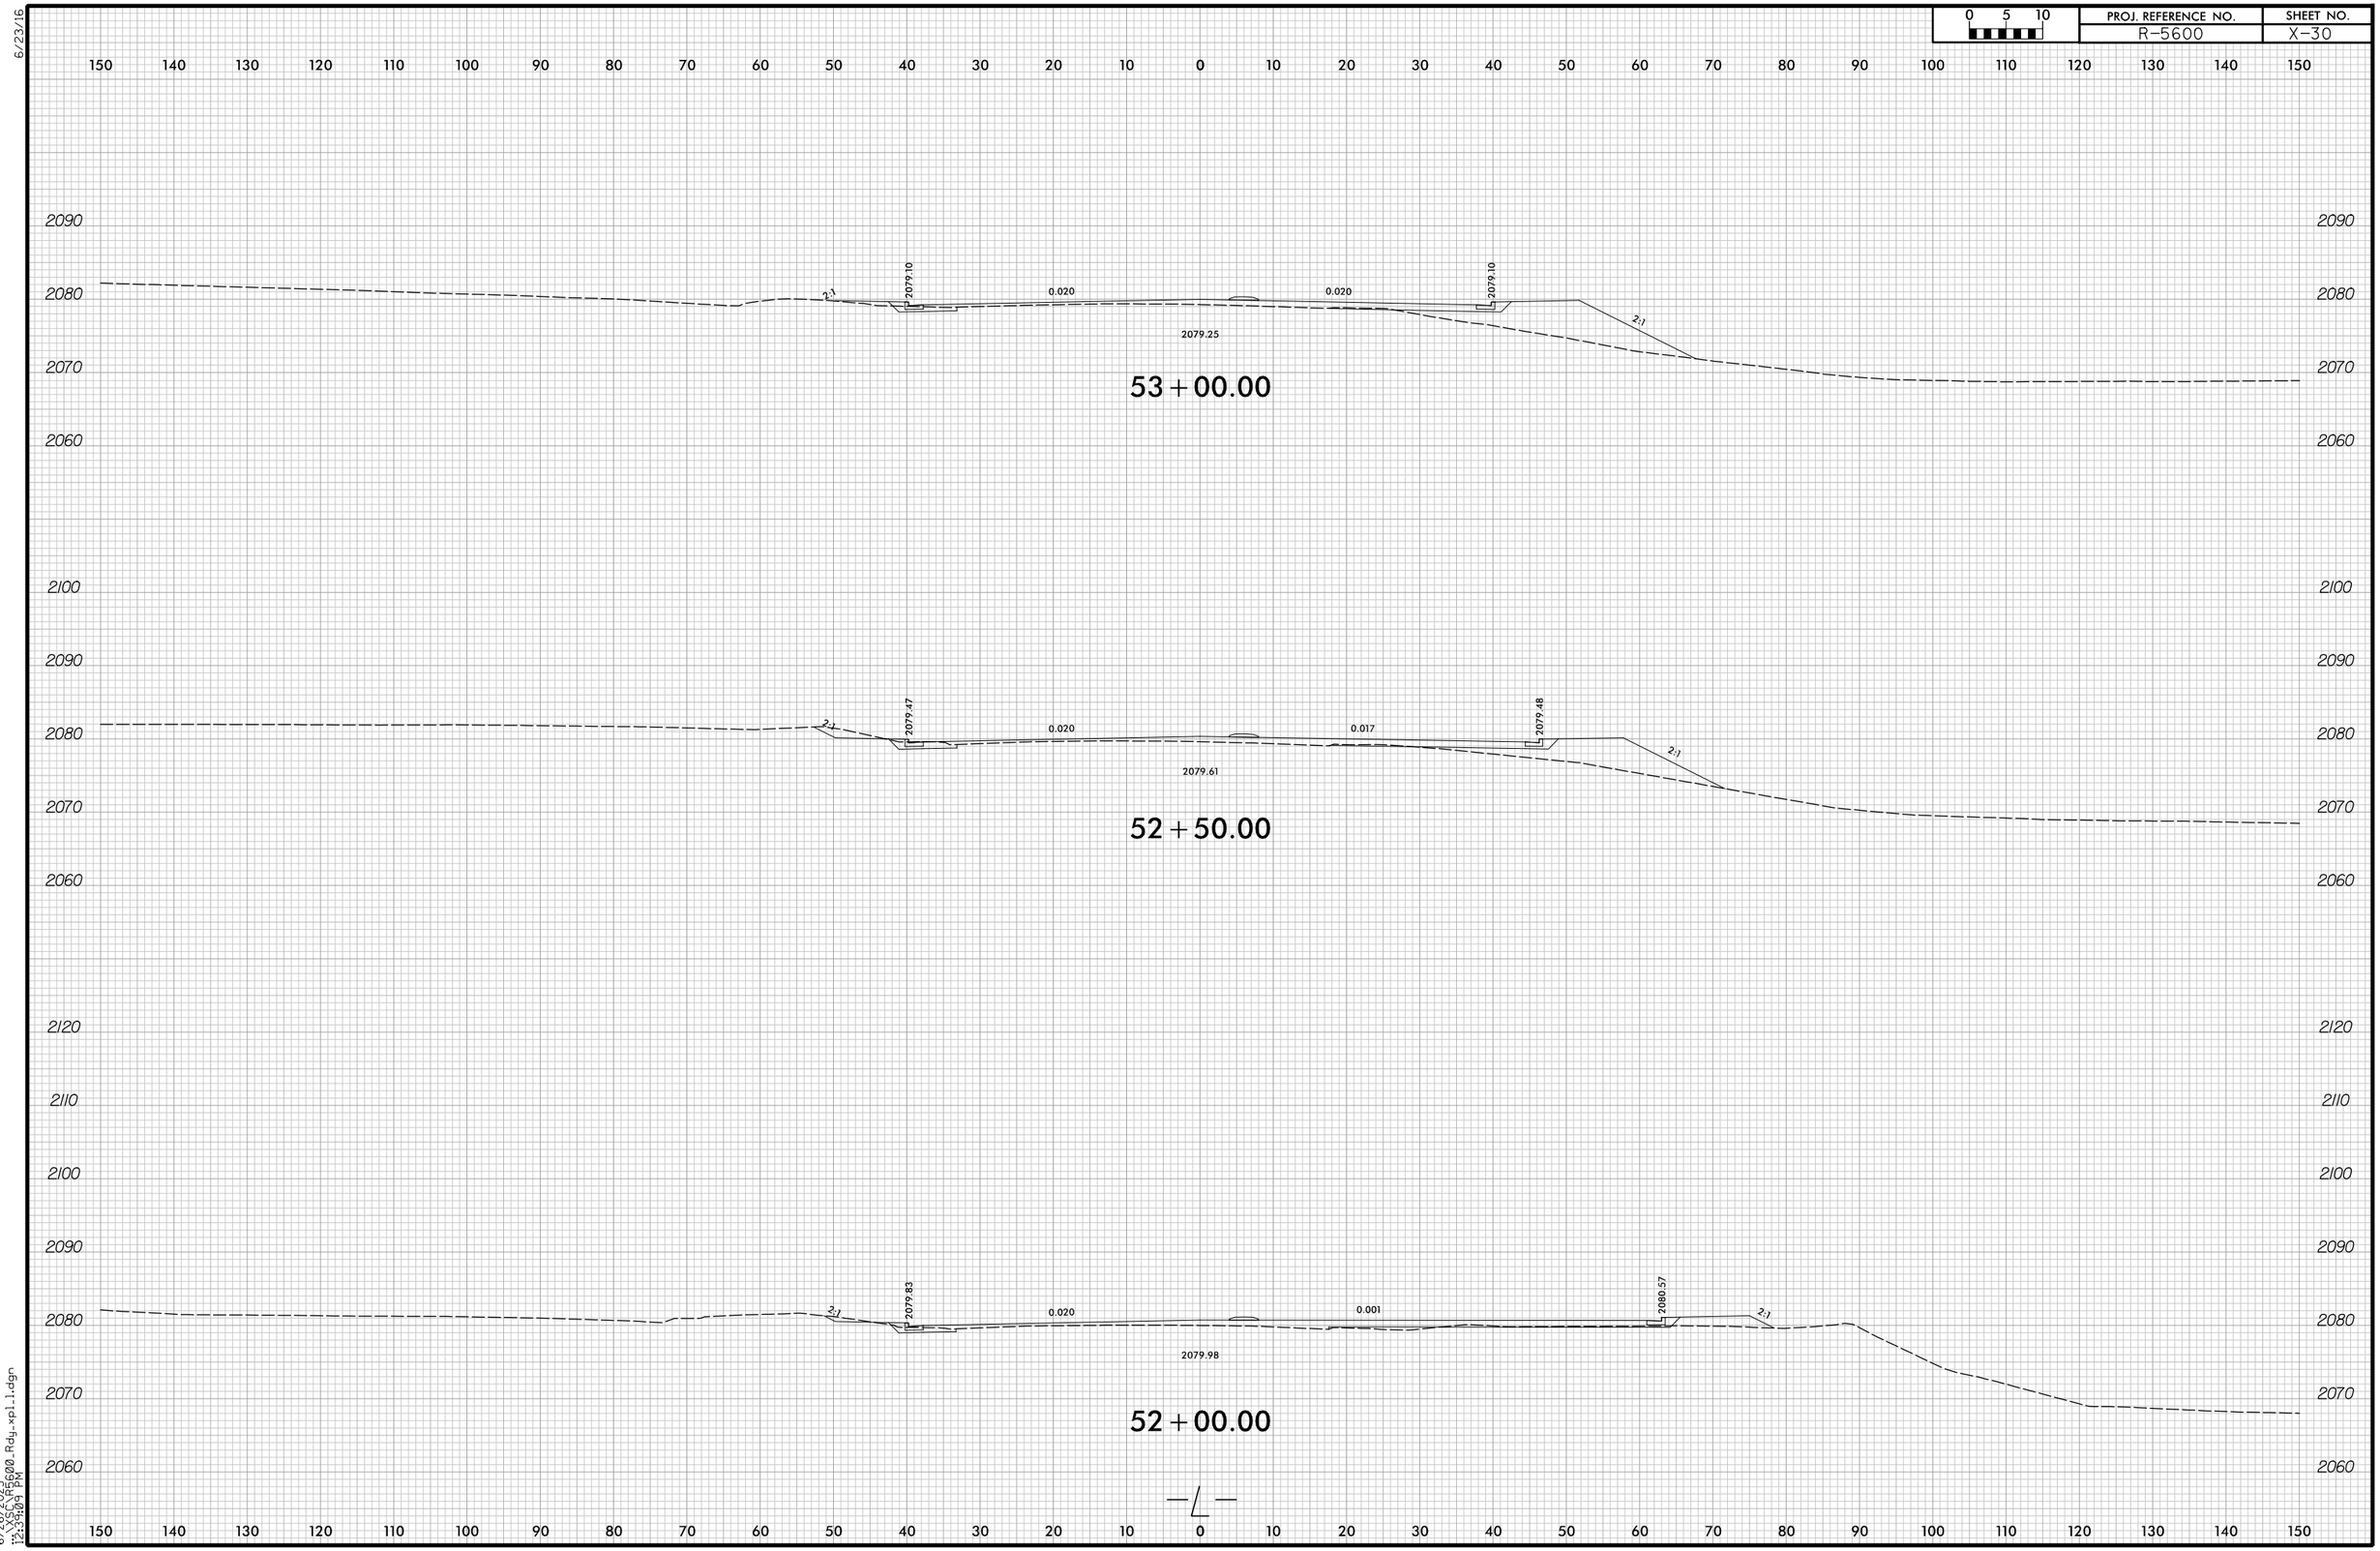

6/26/2025
12:39:09 PM
R-5600_Rdy_xpl.1.dgn

6/23/16

0 5 10	PROJ. REFERENCE NO.	SHEET NO.
	R-5600	X-31

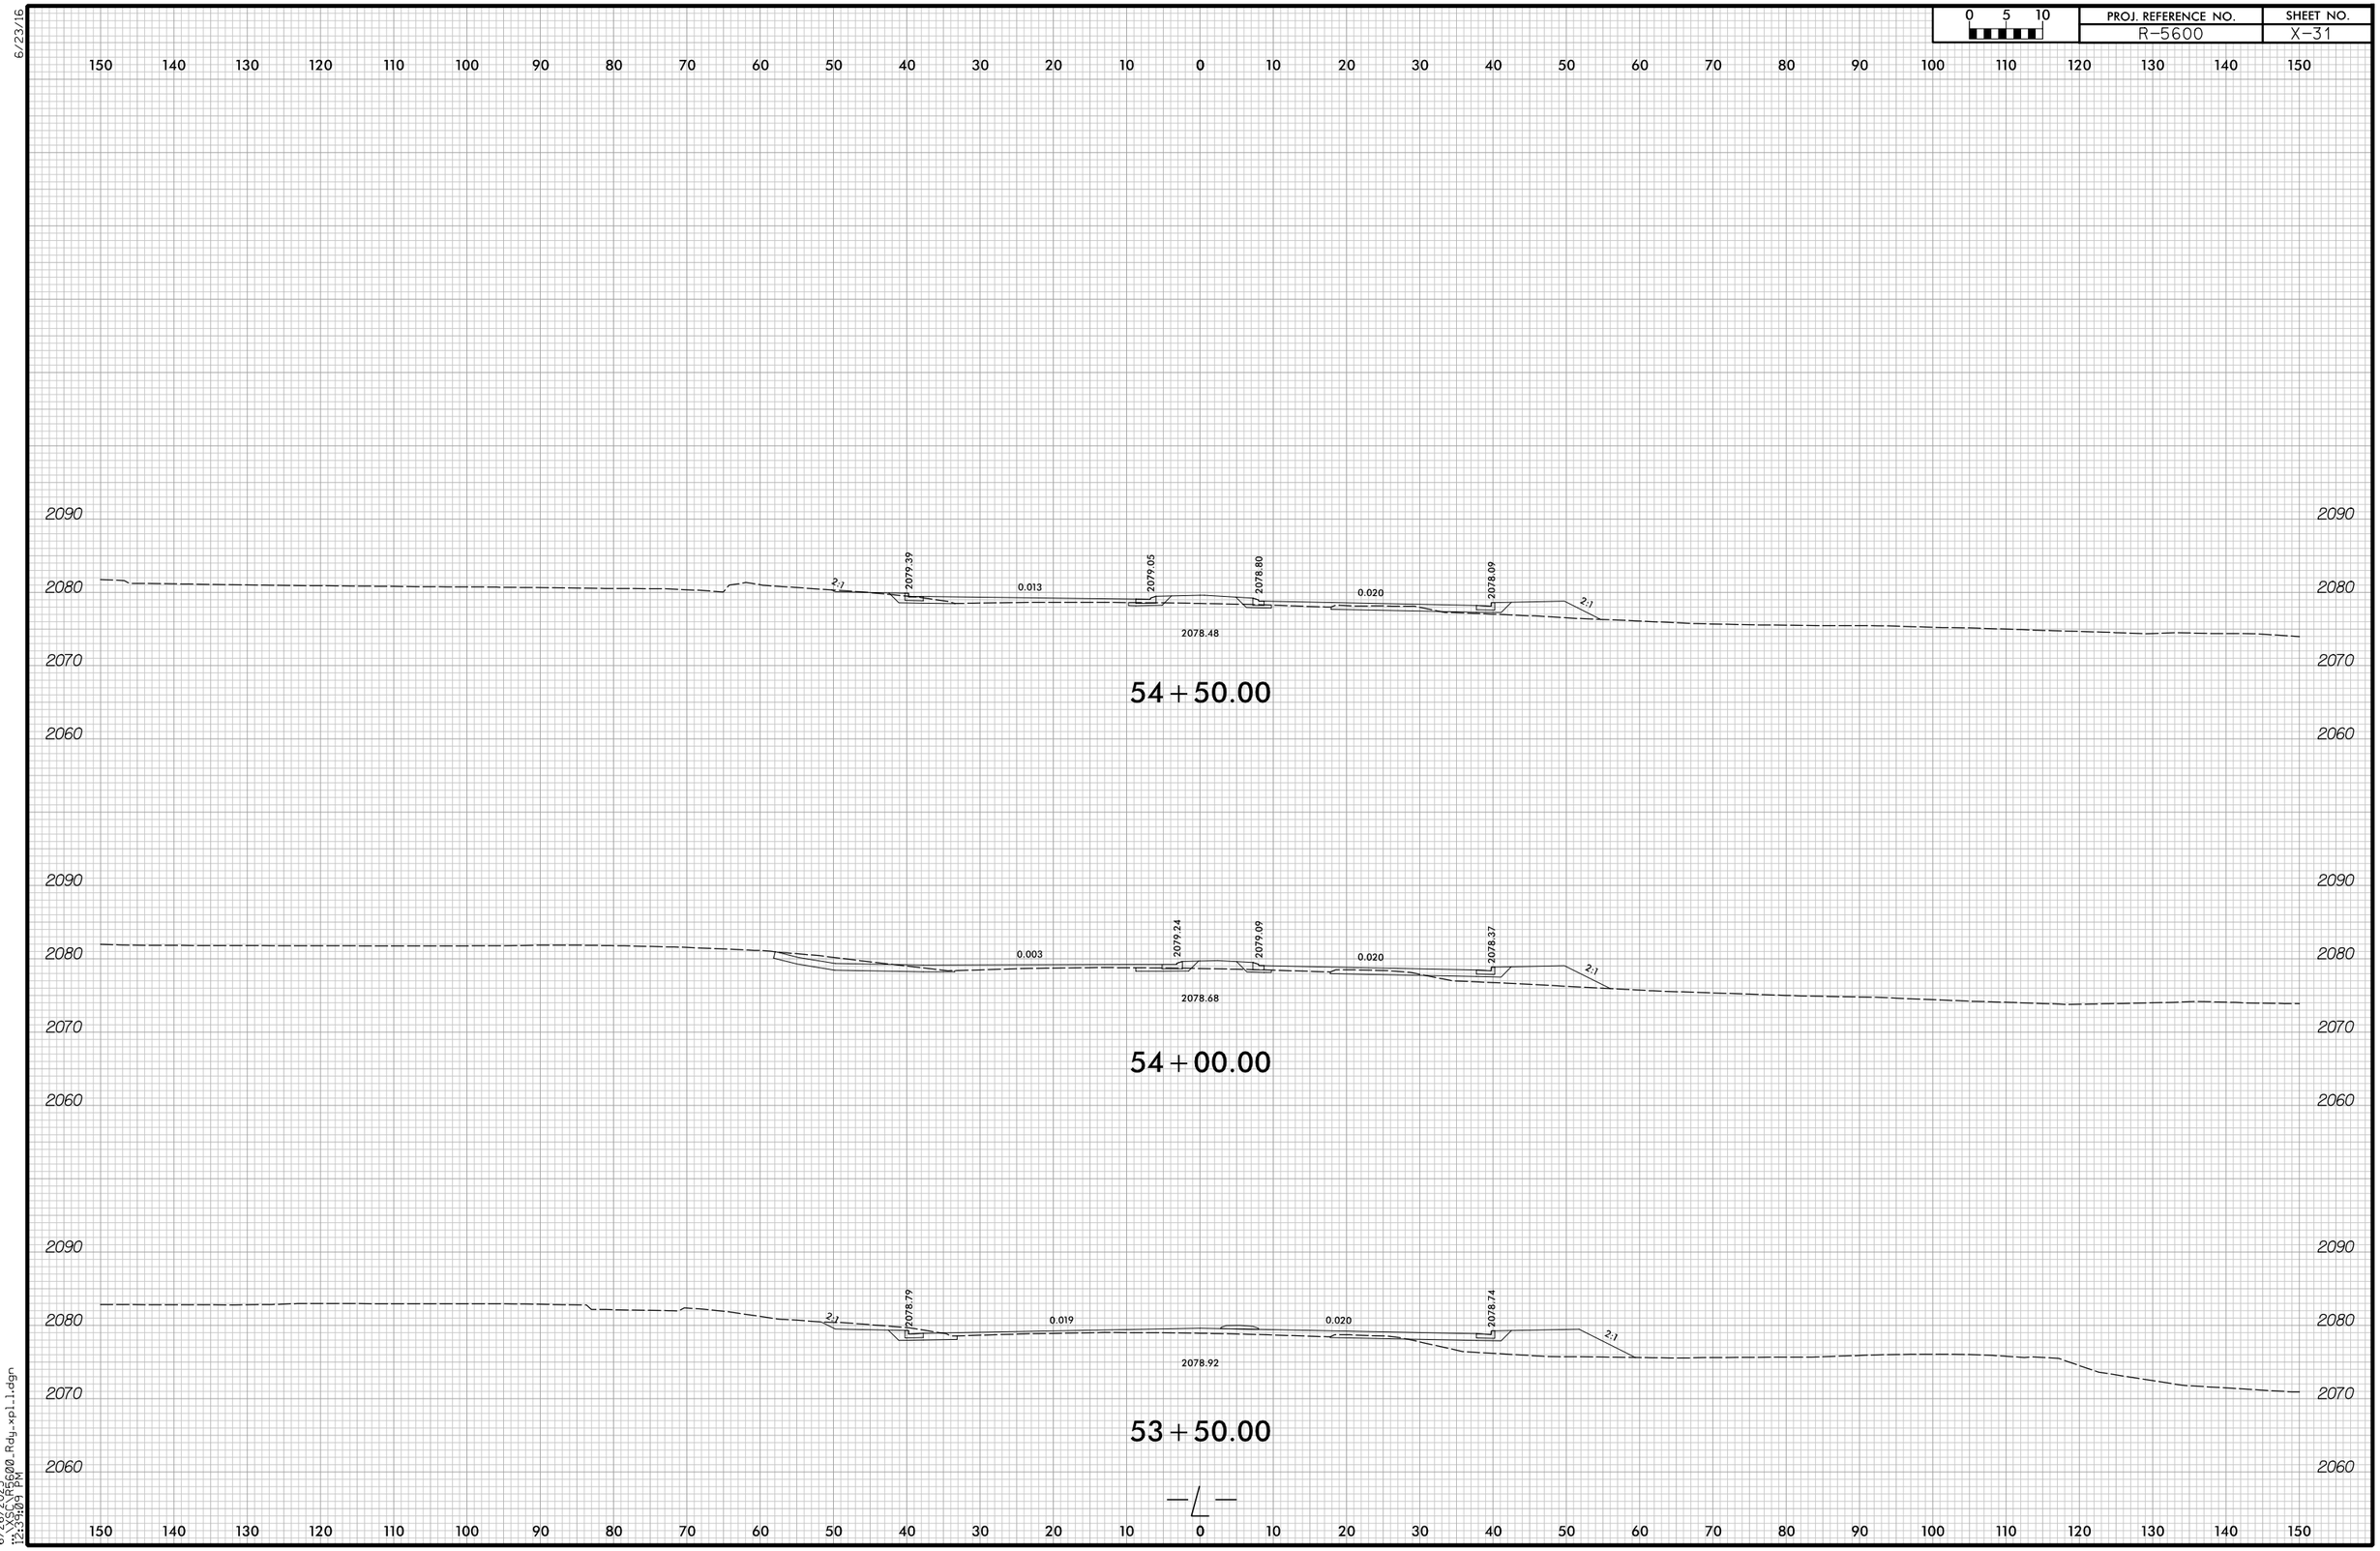

6/26/2025
12:39:09 PM
C:\Projects\R5600.Rdy_xpl1.dgn

6/23/16

0 5 10	PROJ. REFERENCE NO.	SHEET NO.
	R-5600	X-32

150 140 130 120 110 100 90 80 70 60 50 40 30 20 10 0 10 20 30 40 50 60 70 80 90 100 110 120 130 140 150

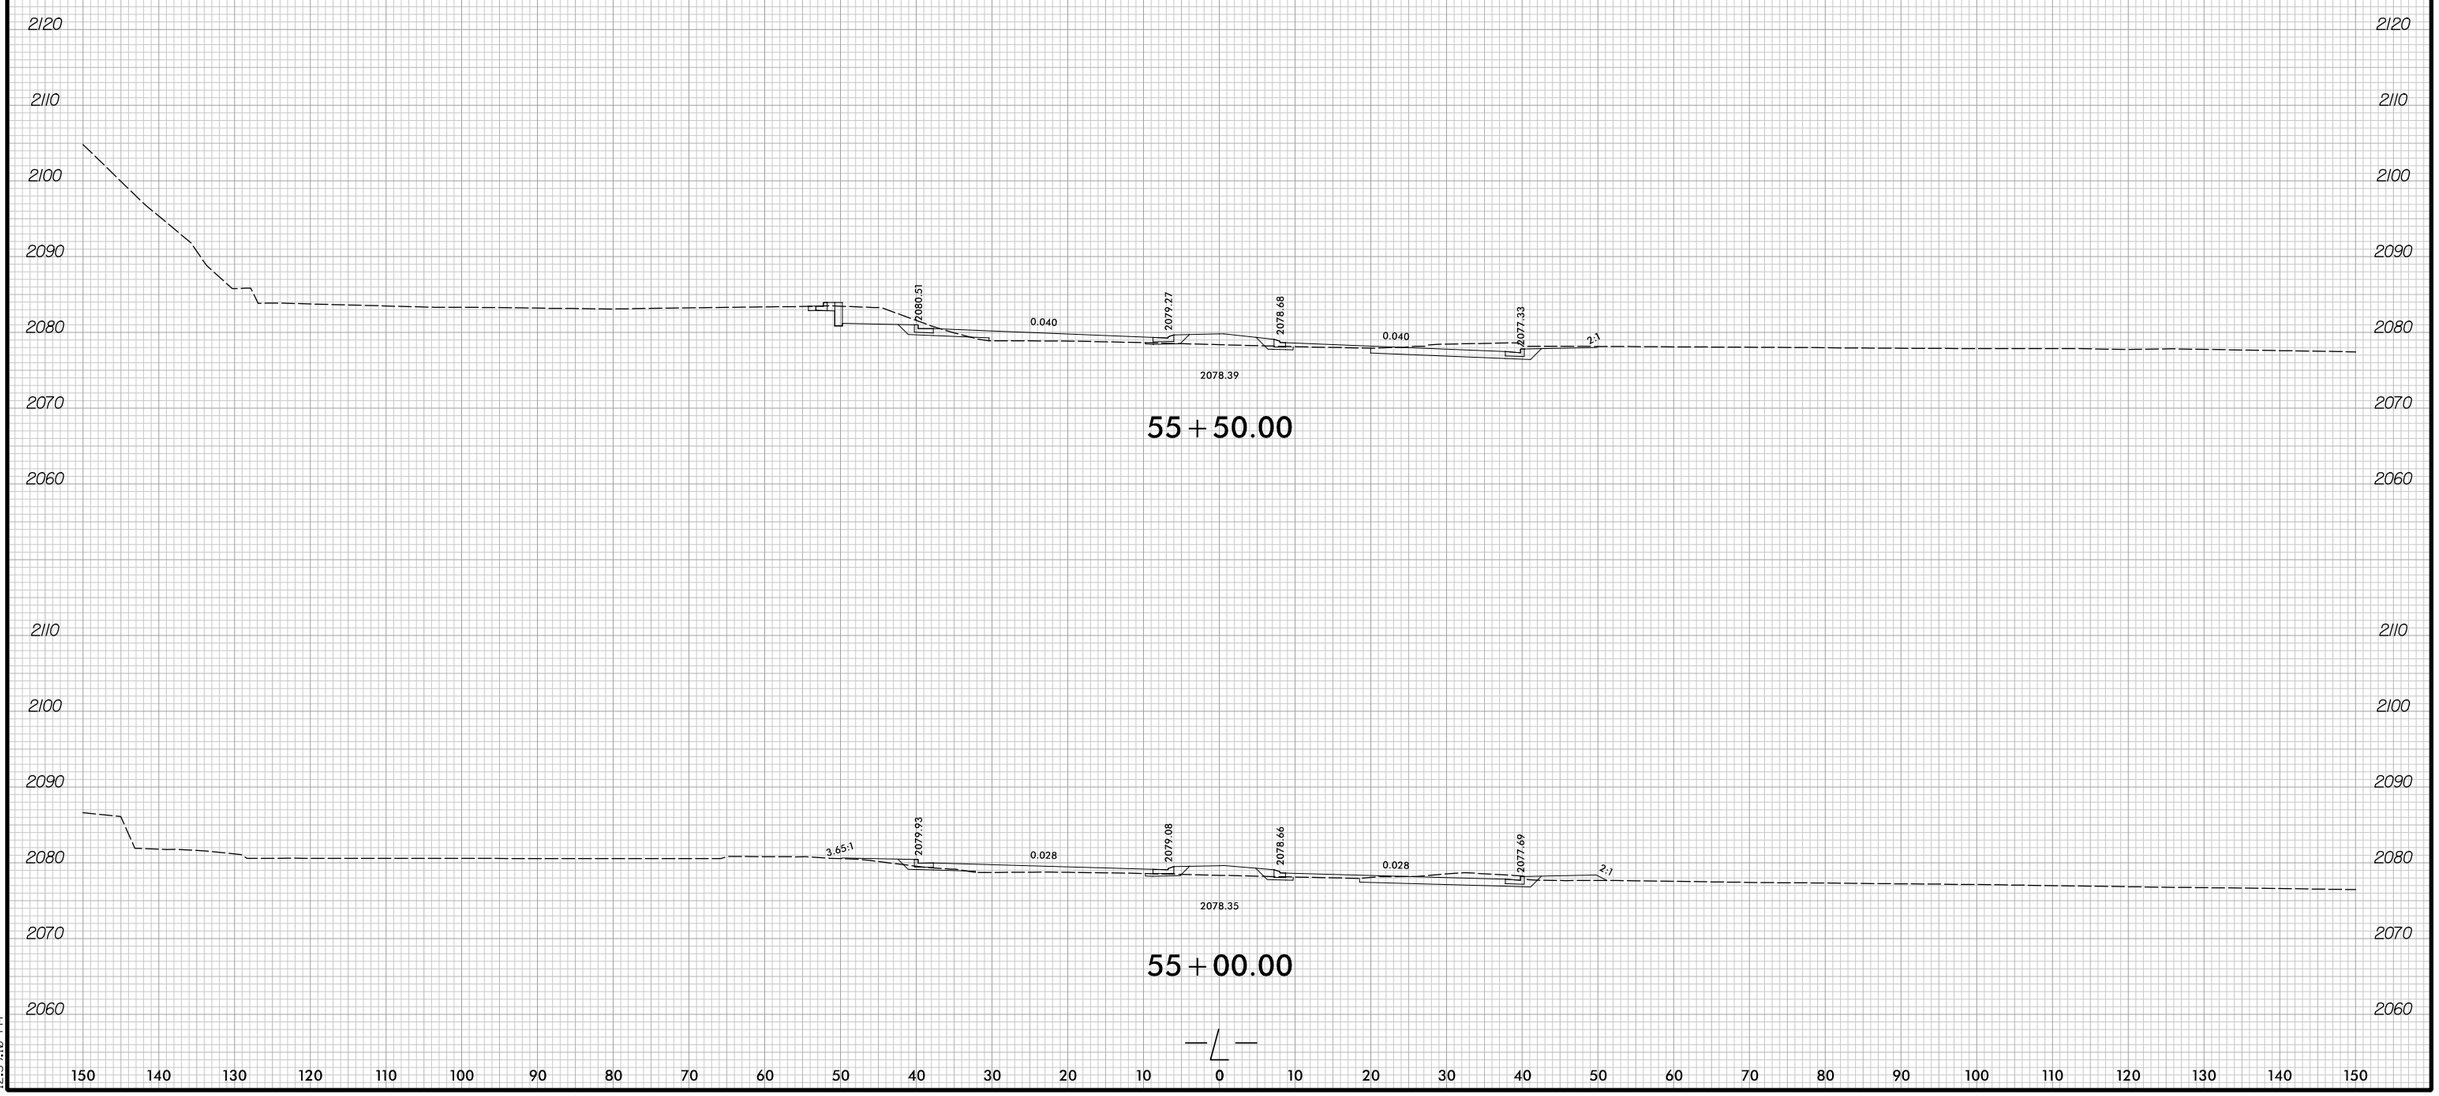

150 140 130 120 110 100 90 80 70 60 50 40 30 20 10 0 10 20 30 40 50 60 70 80 90 100 110 120 130 140 150

6/25/2025
12:39:10 PM
R5600_Rdy_xpl1.dgn

6/23/16

0 5 10	PROJ. REFERENCE NO.	SHEET NO.
	R-5600	X-33

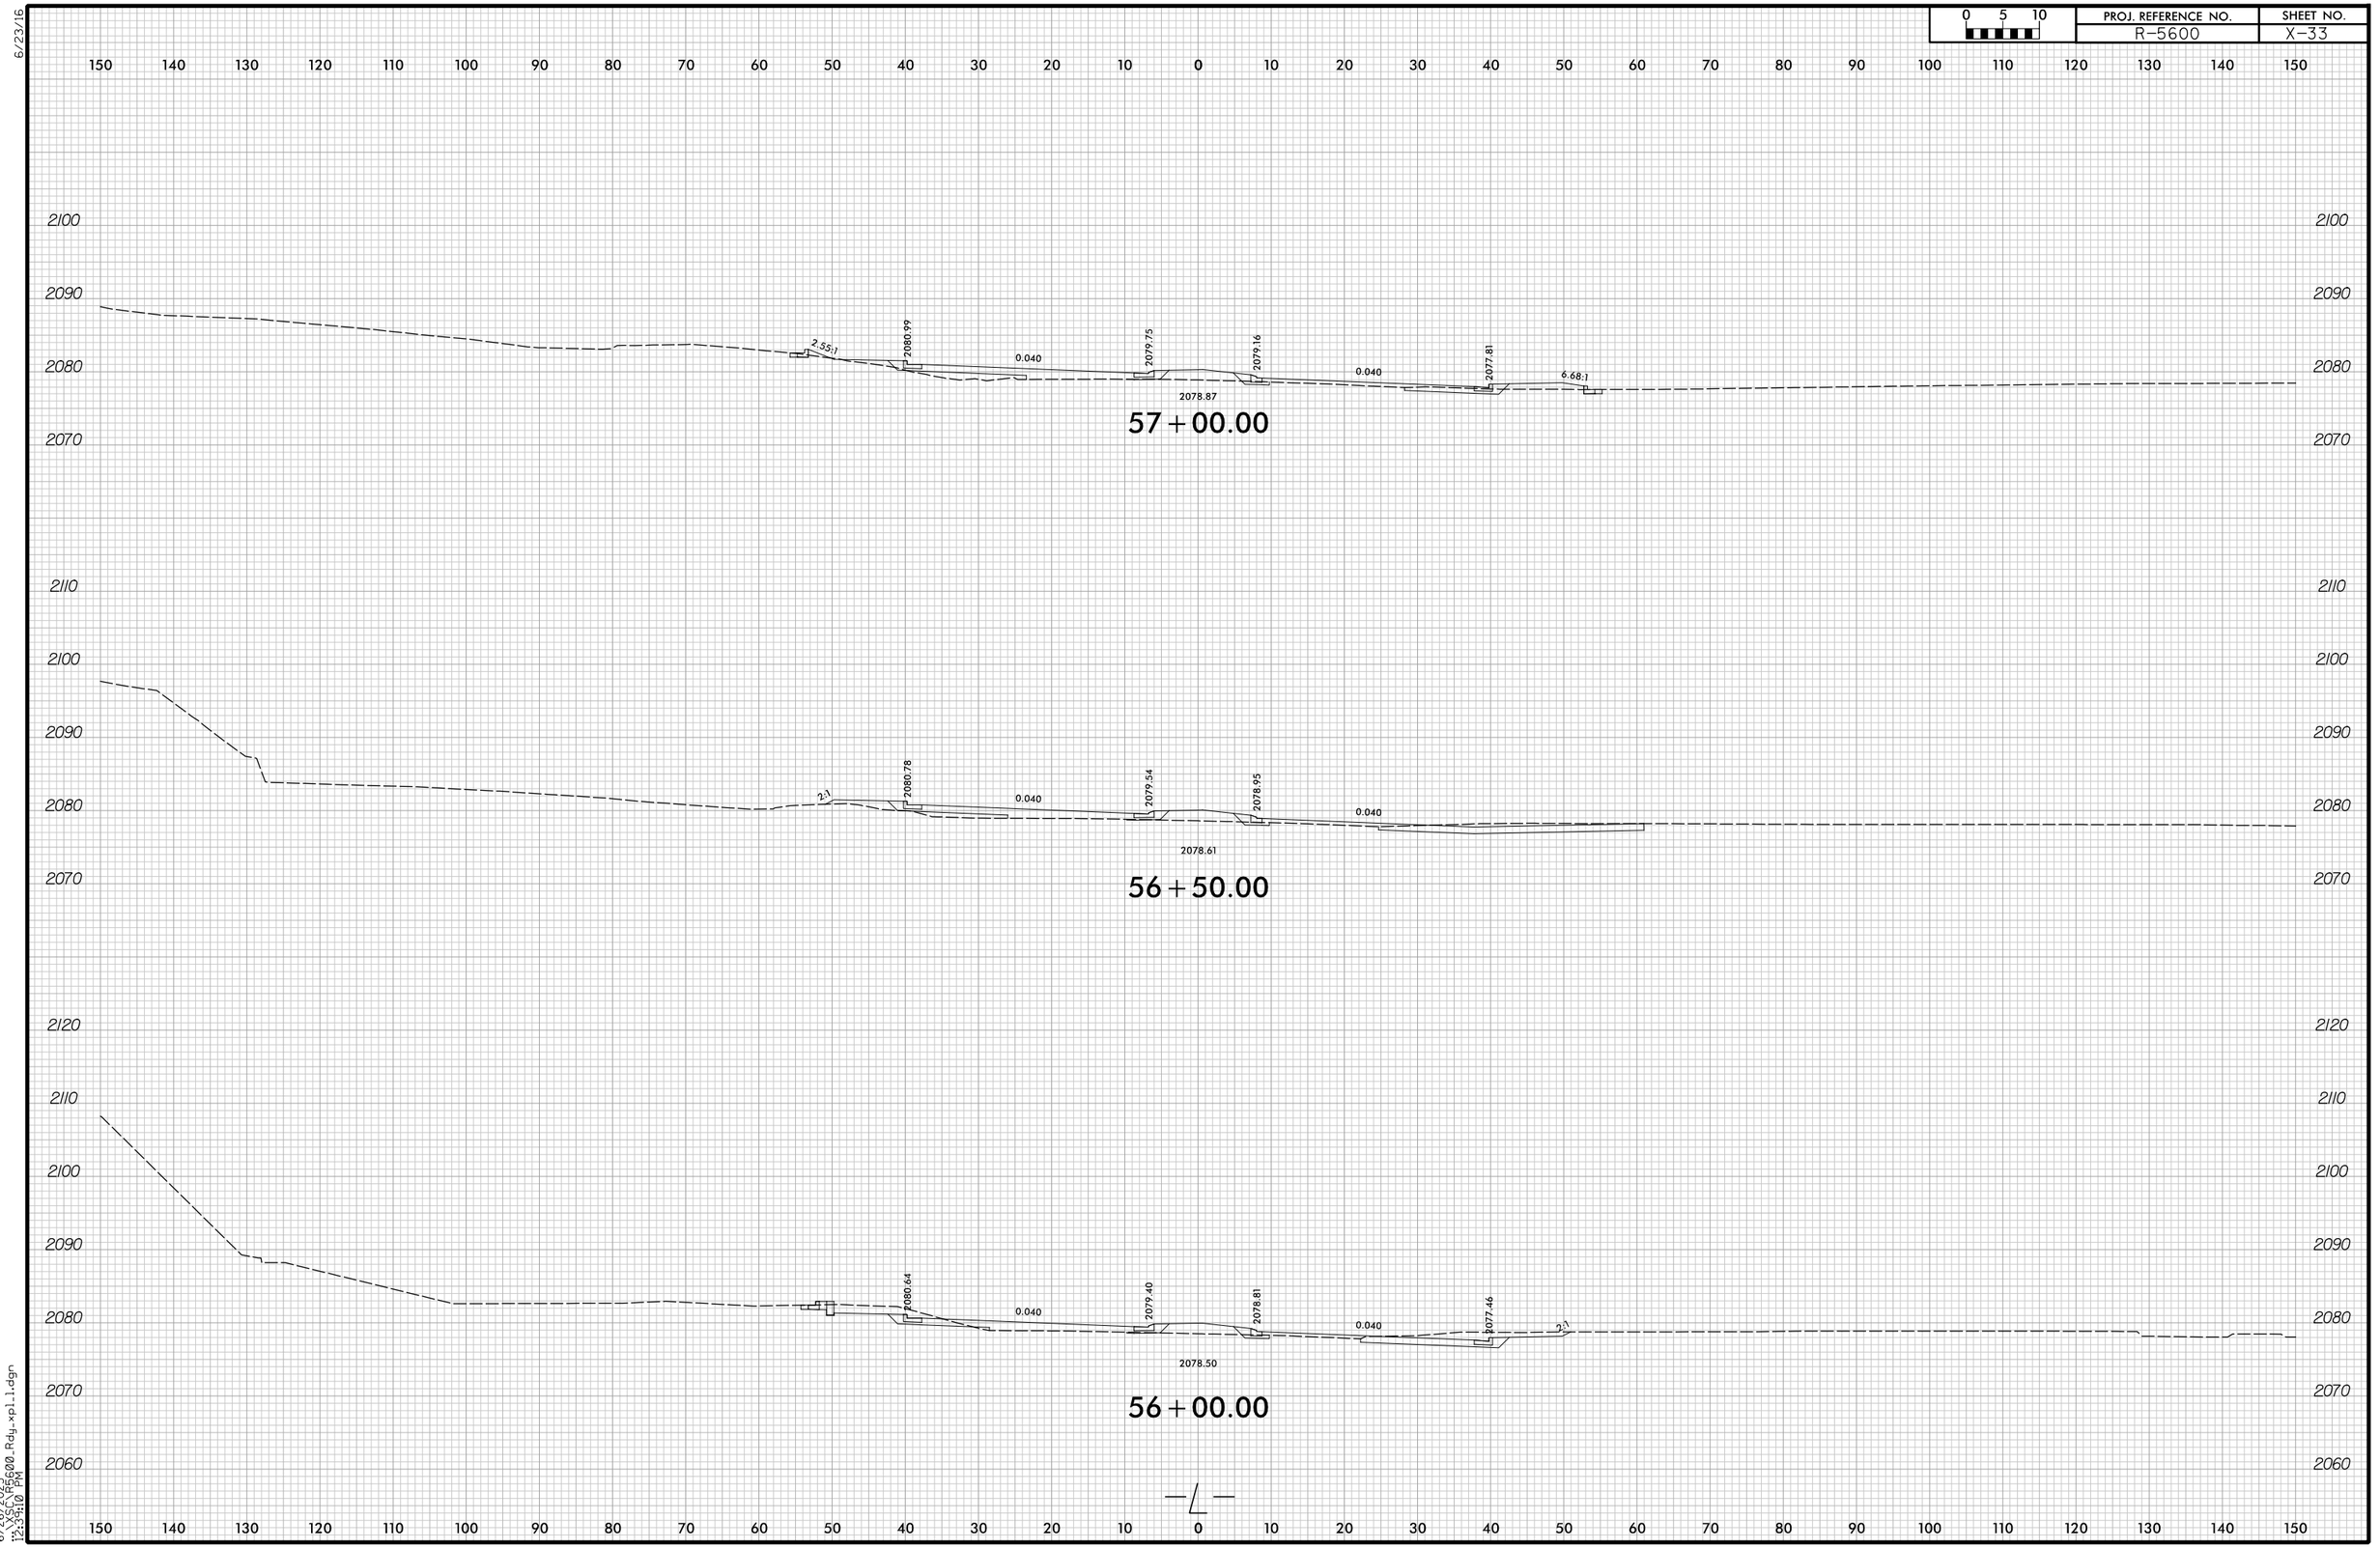

6/25/2025
12:39:10 PM
R5600_Rdy_xpl1.dgn

6/23/16

0 5 10	PROJ. REFERENCE NO.	SHEET NO.
	R-5600	X-34

150 140 130 120 110 100 90 80 70 60 50 40 30 20 10 0 10 20 30 40 50 60 70 80 90 100 110 120 130 140 150

2120
2110
2100
2090
2080
2070

0.013 | 2080.69 | 2080.44 | 0.020 | 2079.73 | 2.54:1
2079.90

58+50.00

2100
2090
2080
2070

0.029 | 2080.34 | 2079.91 | 0.029 | 2078.92 | 6.22:1
2079.47

58+00.00

2100
2090
2080
2070

2.58:1 | 2081.28 | 0.040 | 2080.04 | 2079.45 | 0.040 | 2078.10 | 14.96:1
2079.11

57+50.00

150 140 130 120 110 100 90 80 70 60 50 40 30 20 10 0 10 20 30 40 50 60 70 80 90 100 110 120 130 140 150

6/26/2025
12:39:11 PM
X:\SDG\R5600\Rdy_xpl1.dgn

6/23/16

0 5 10	PROJ. REFERENCE NO.	SHEET NO.
	R-5600	X-35

150 140 130 120 110 100 90 80 70 60 50 40 30 20 10 0 10 20 30 40 50 60 70 80 90 100 110 120 130 140 150

2090
2080
2070

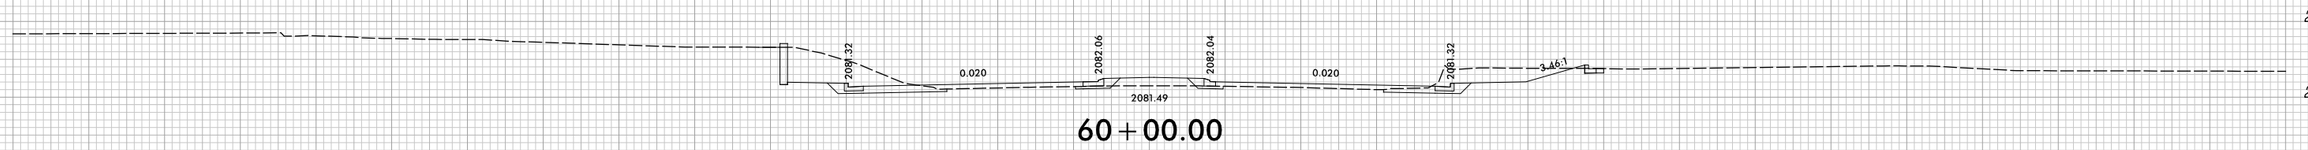

60+00.00

2120
2110
2100
2090
2080
2070

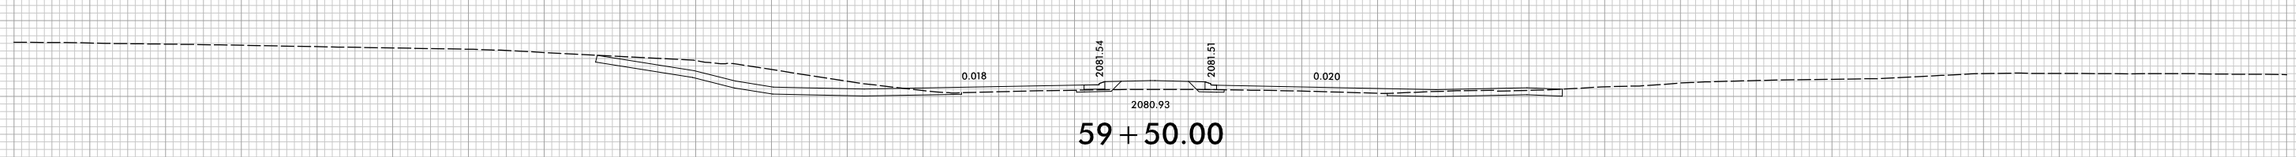

59+50.00

2130
2120
2110
2100
2090
2080
2070

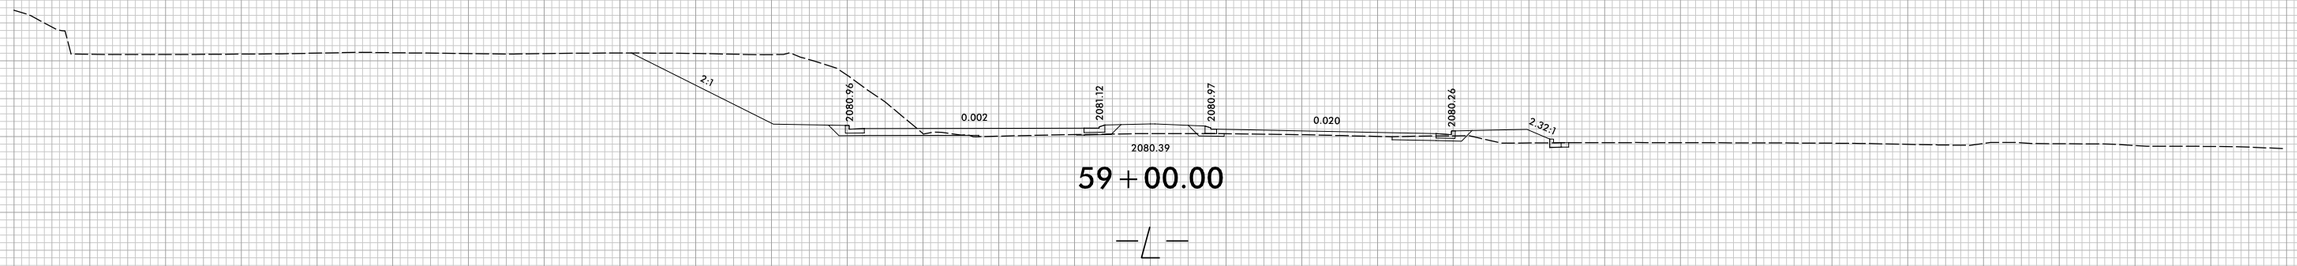

59+00.00

150 140 130 120 110 100 90 80 70 60 50 40 30 20 10 0 10 20 30 40 50 60 70 80 90 100 110 120 130 140 150

6/25/2025
12:39:11 PM
XS_R5600_Rdy_xpl1.dgn

6/23/16

0 5 10	PROJ. REFERENCE NO.	SHEET NO.
	R-5600	X-36

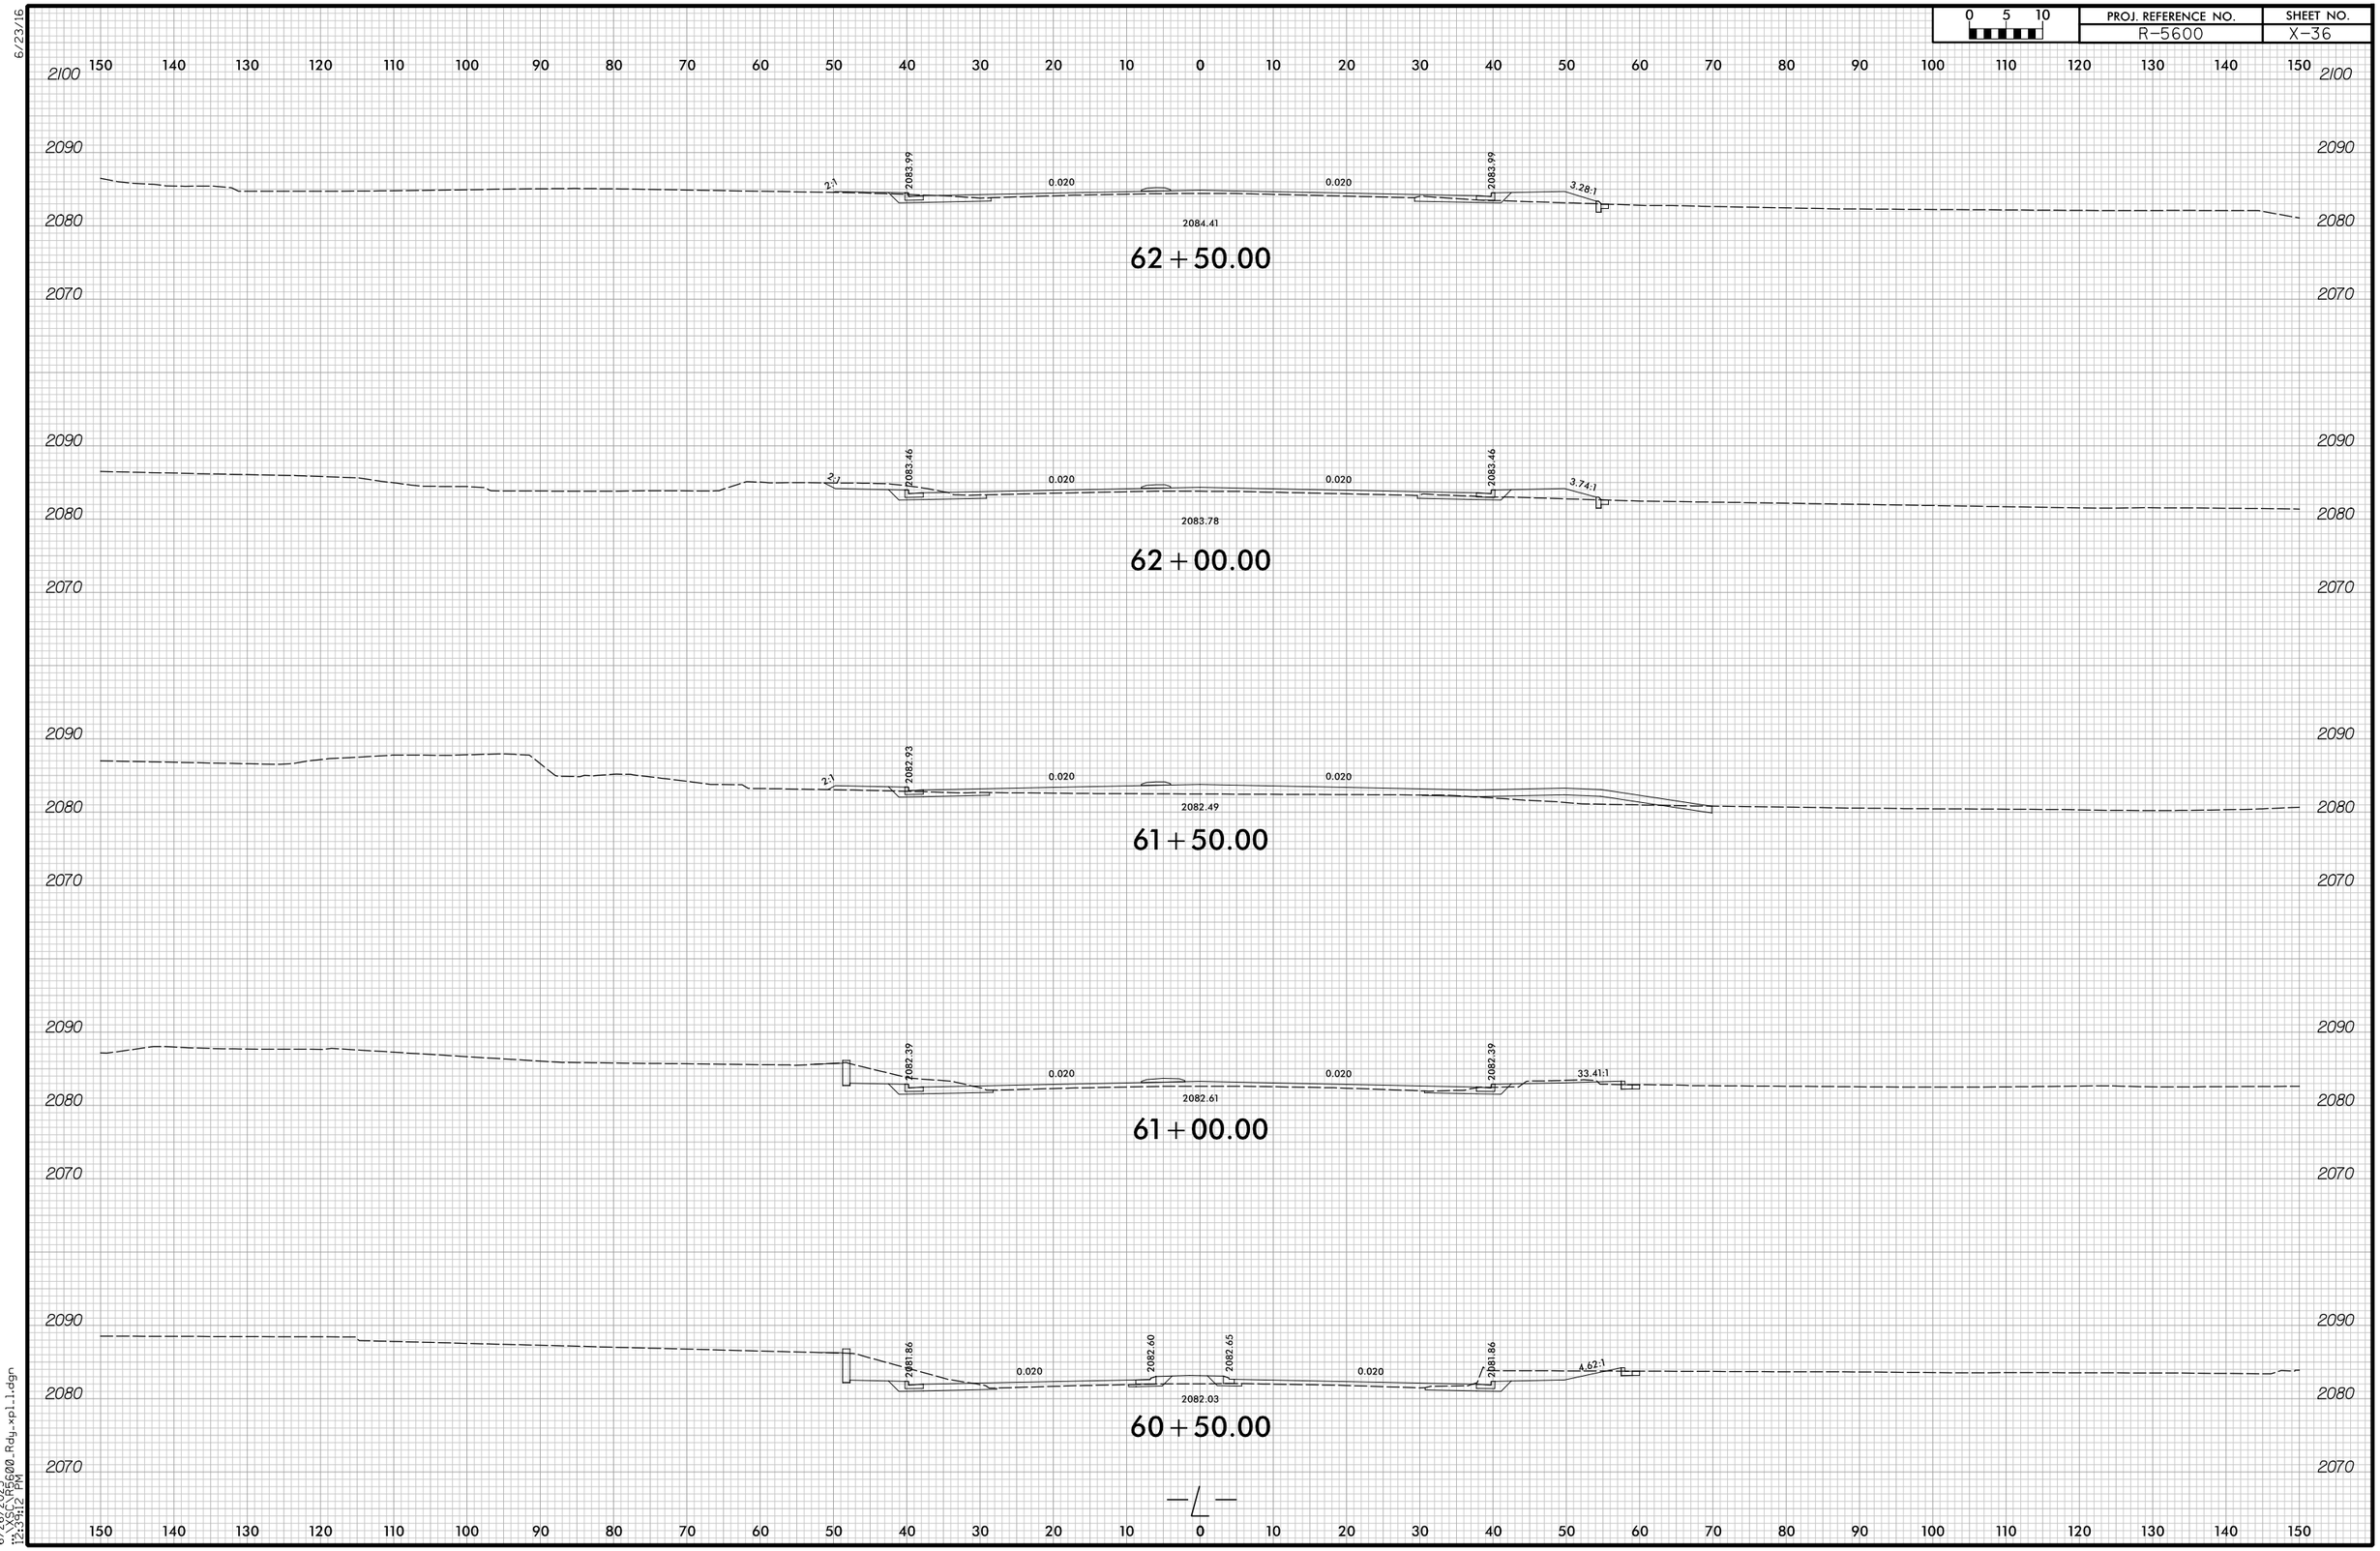

6/26/2025
12:34:12 PM
X:\SCDOT\R5600.Rdy_xpl1.dgn

6/23/16

0 5 10	PROJ. REFERENCE NO.	SHEET NO.
	R-5600	X-37

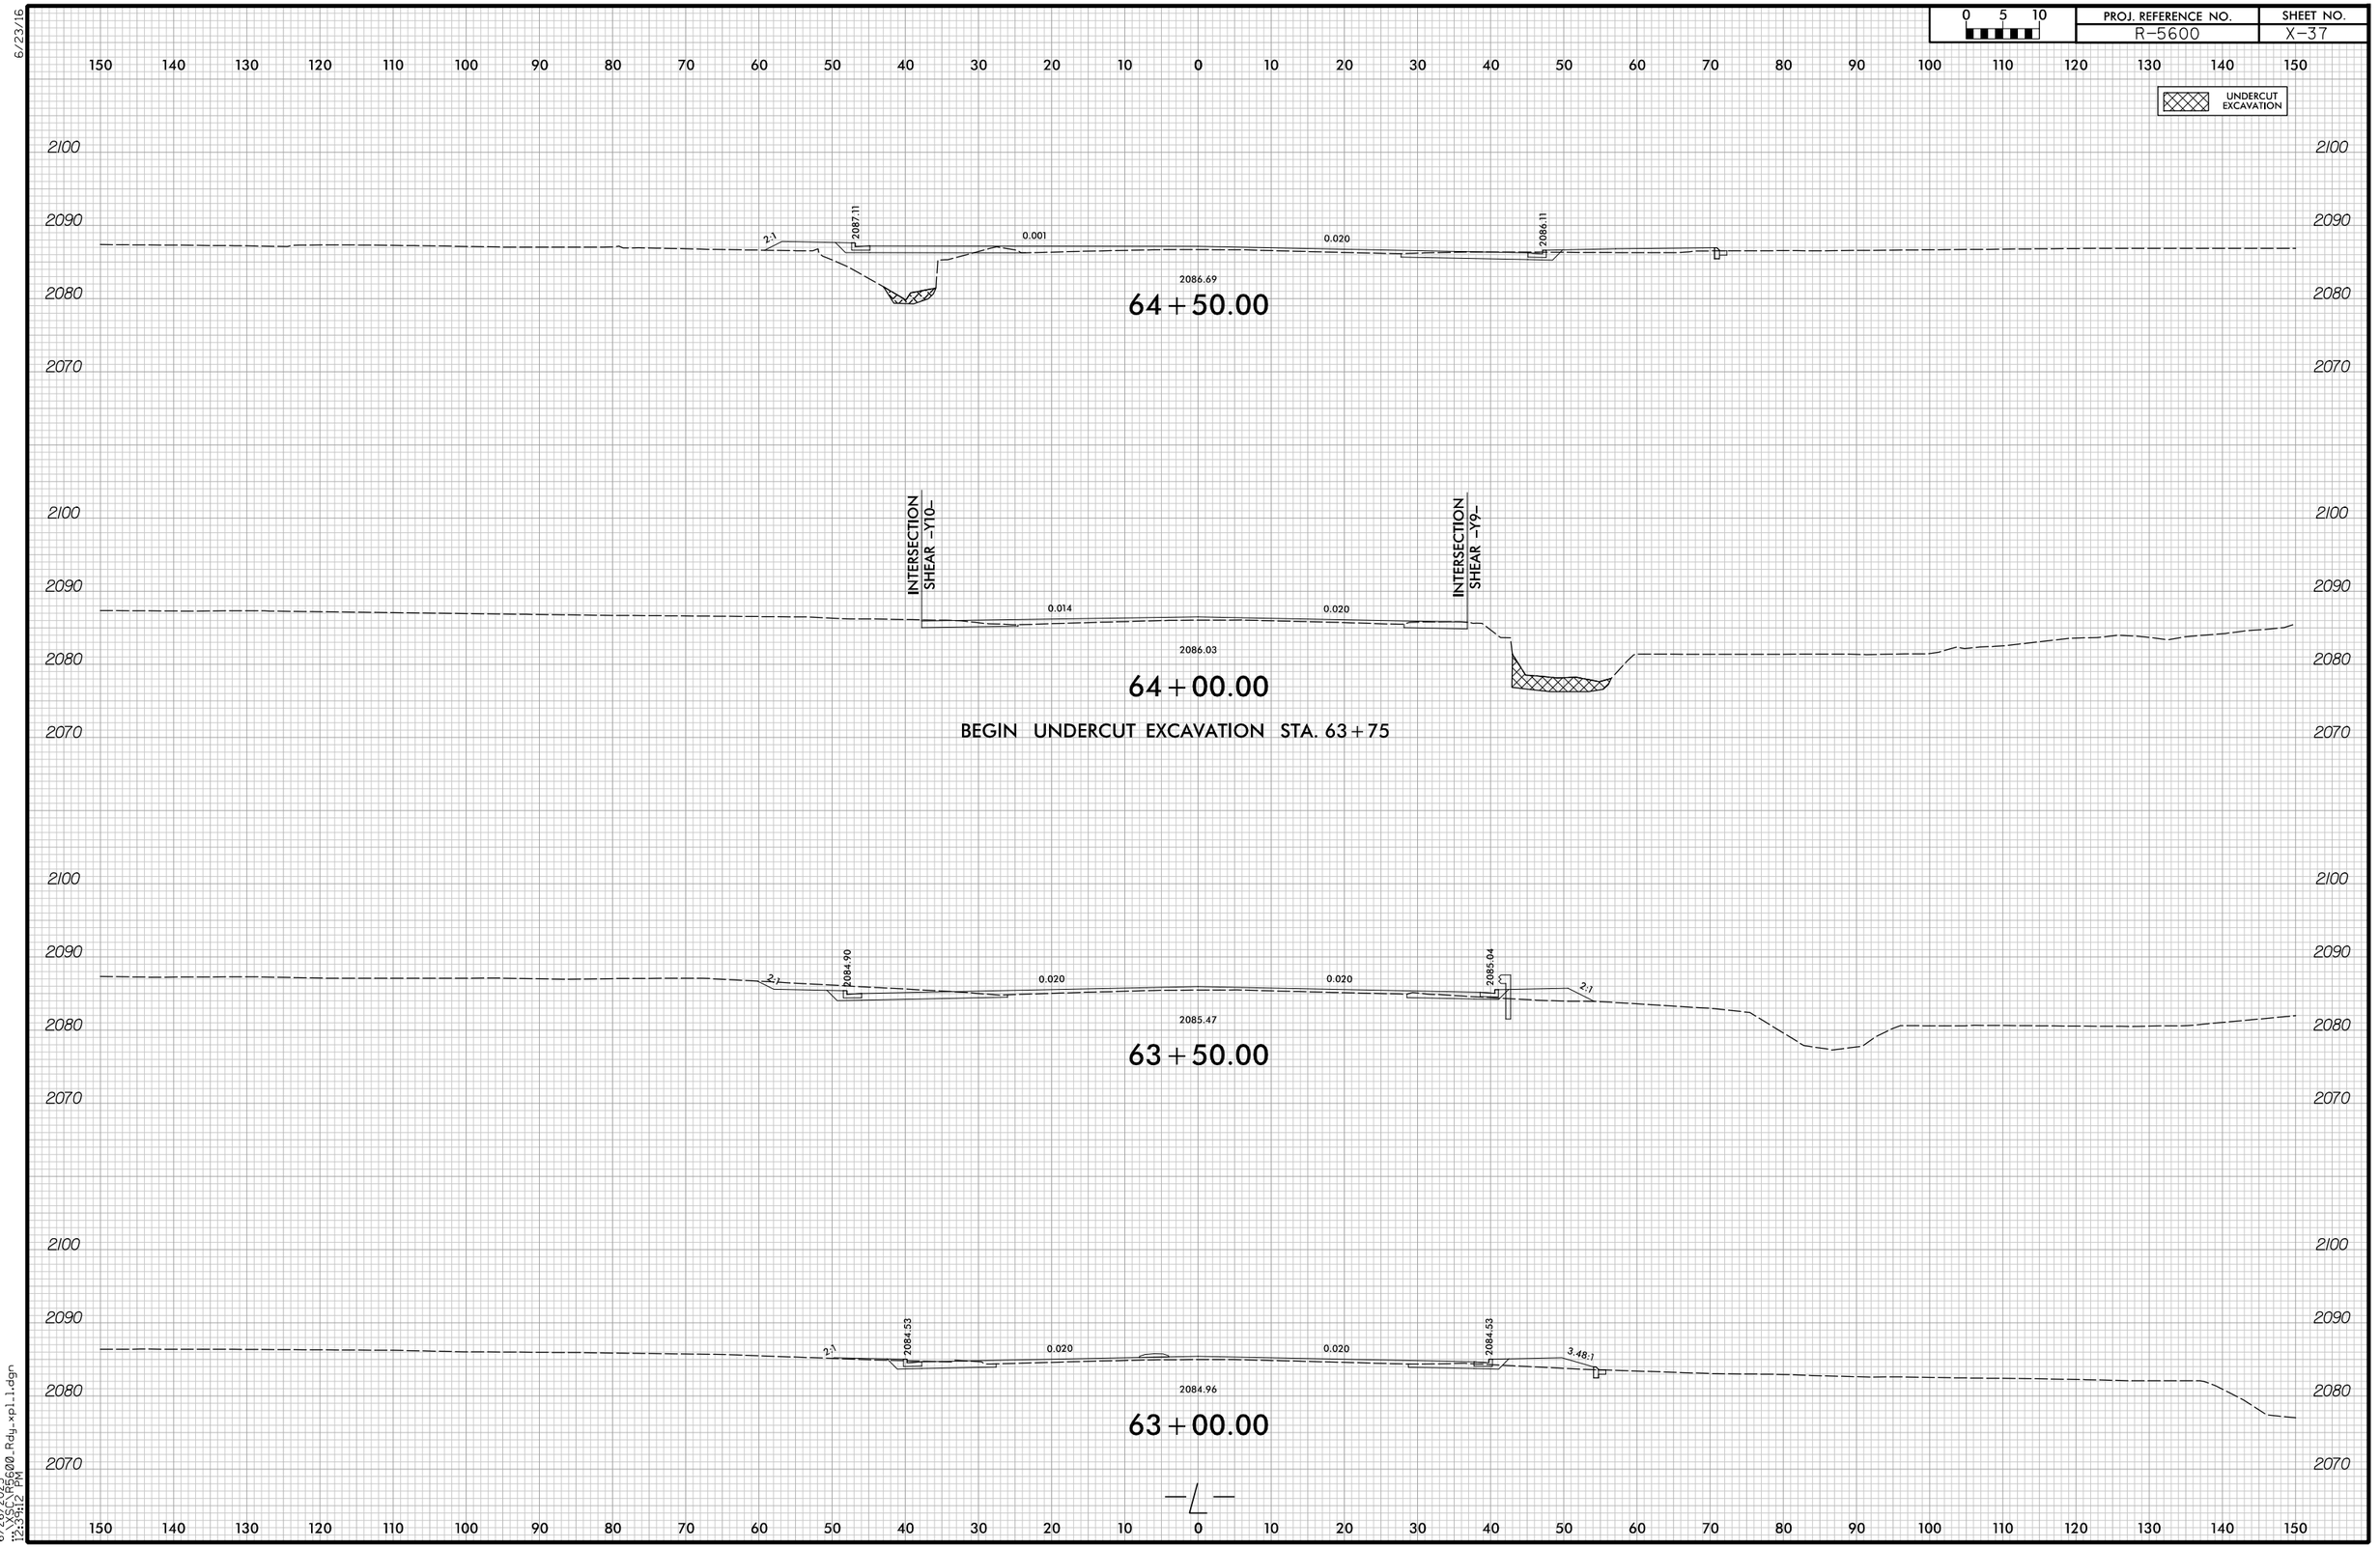

6/26/2025
X:\GEO\R5600.Rdy_xpl1.dgn
12:39:12 PM

6/23/16

0 5 10	PROJ. REFERENCE NO.	SHEET NO.
	R-5600	X-38

UNDERCUT EXCAVATION

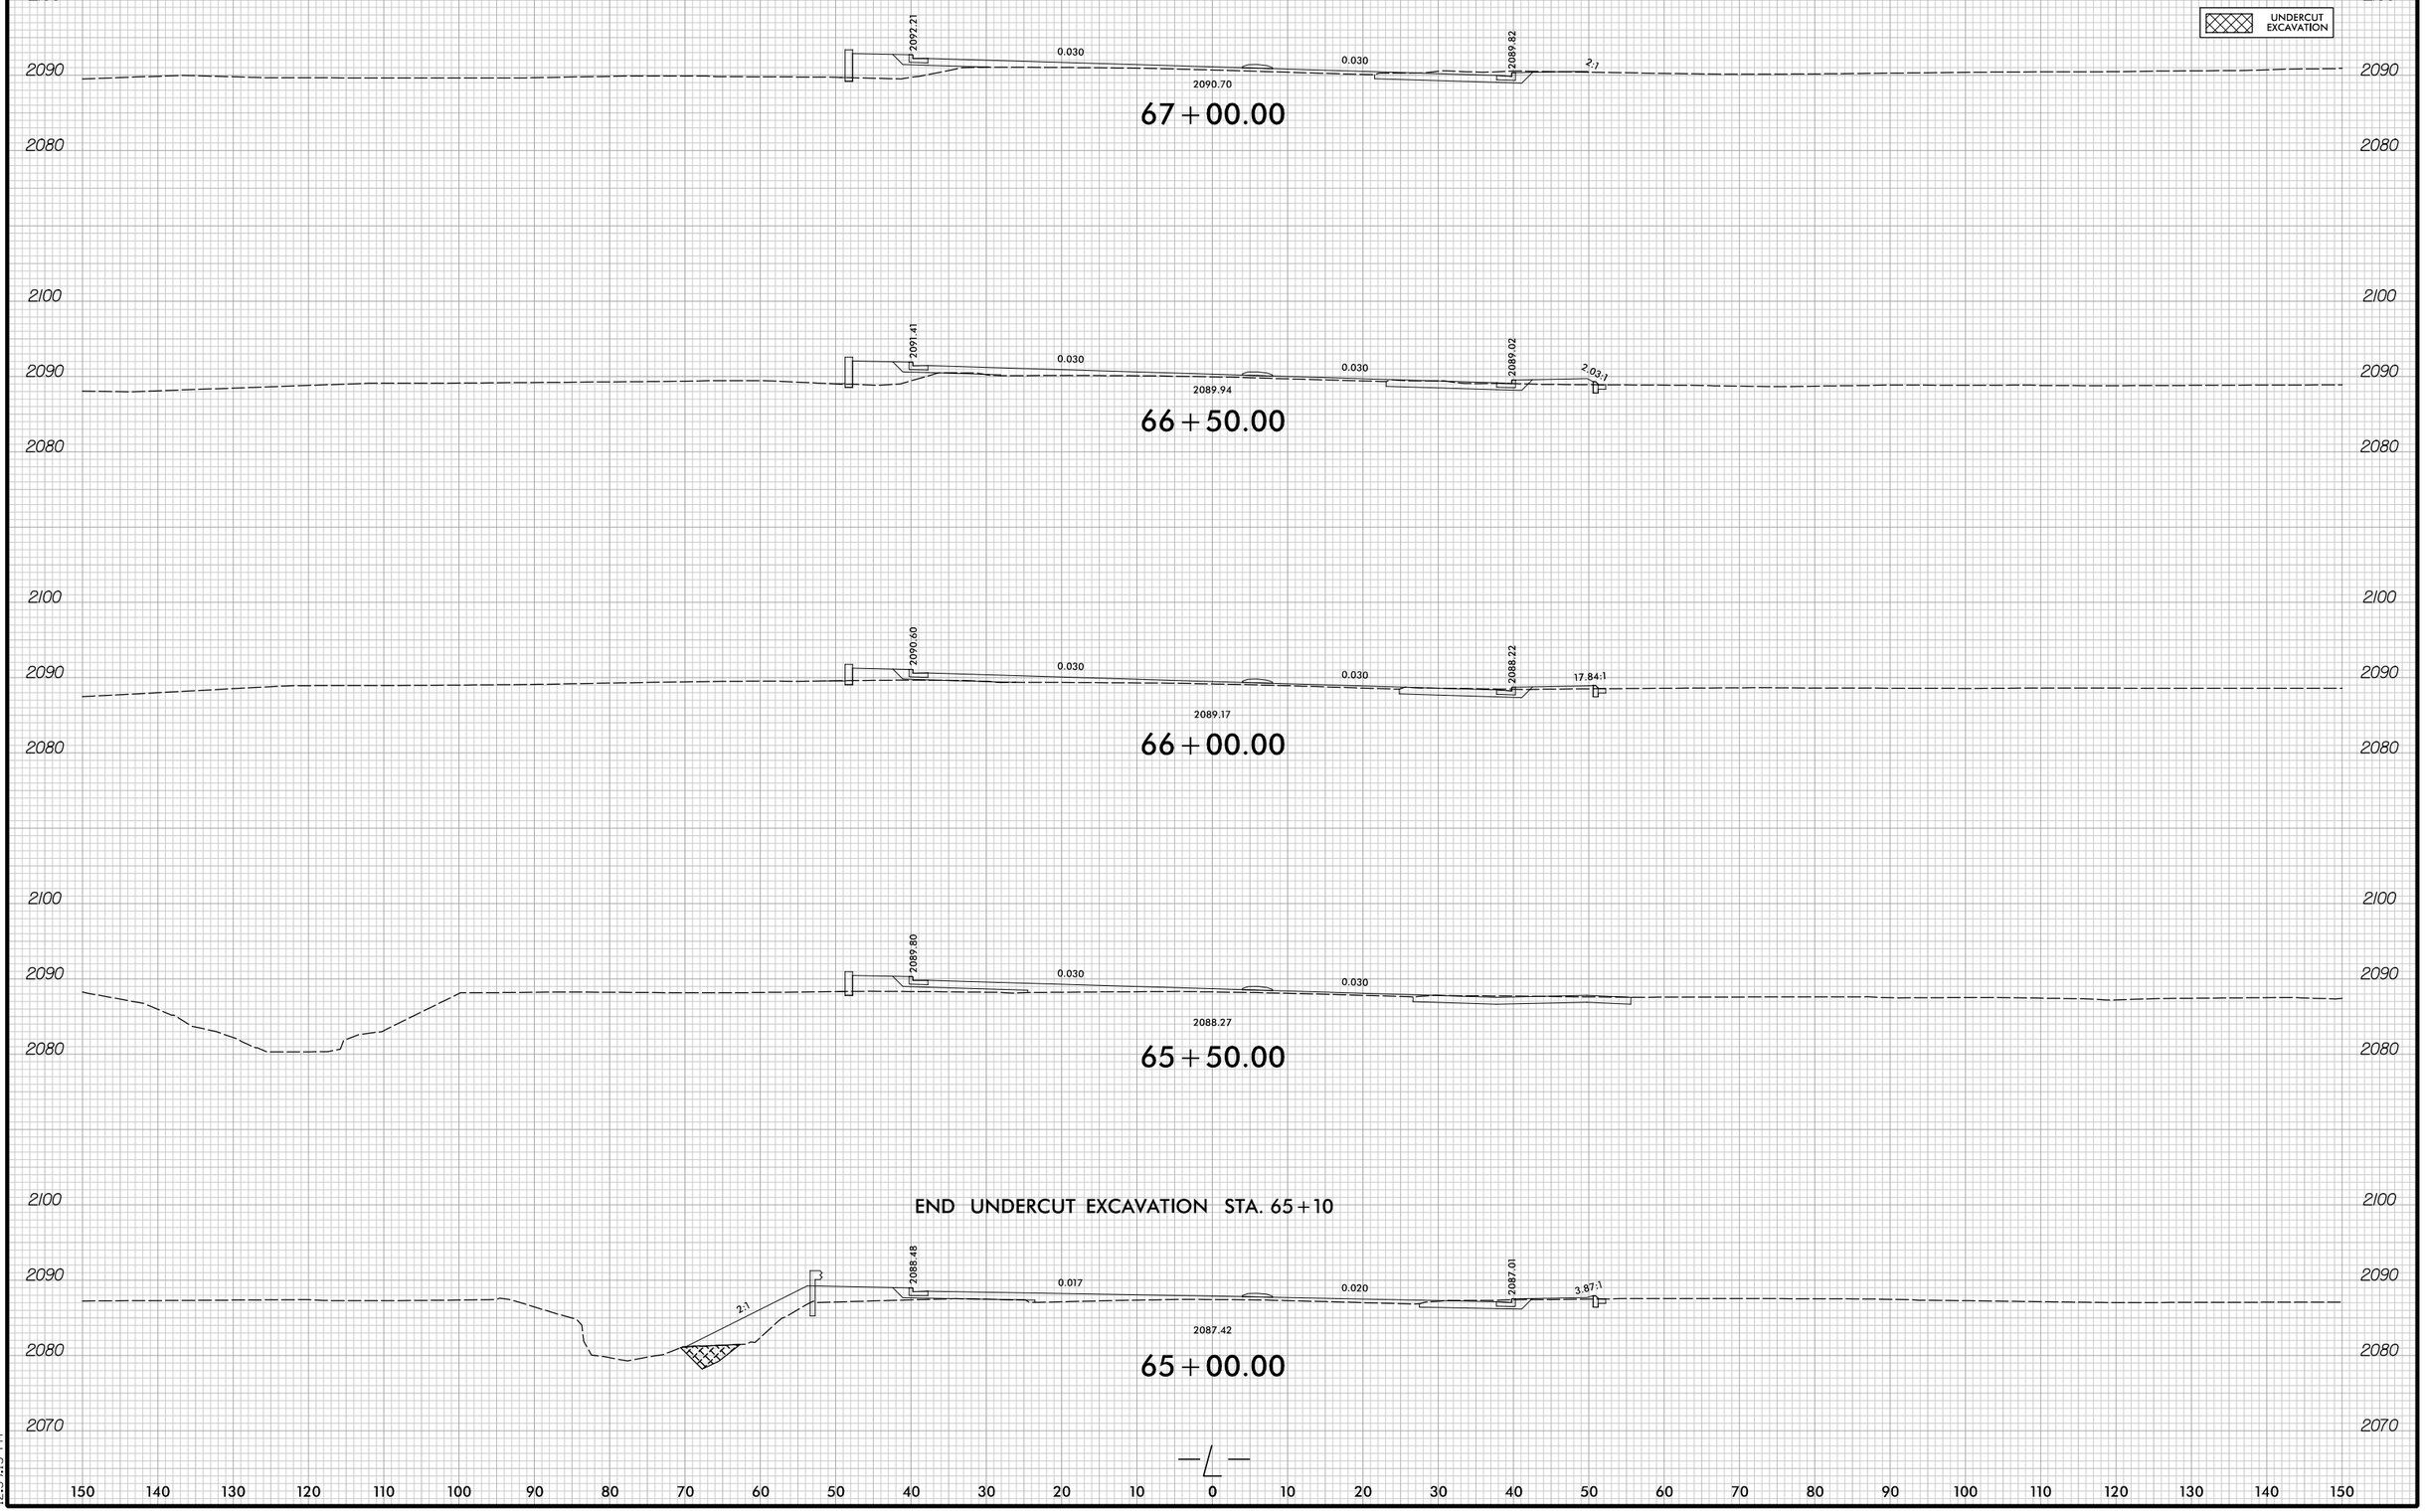

6/25/2025
C:\SUE\R5600.Rdy.xpl.1.dgn
12:39:13 PM

6/23/16

0 5 10	PROJ. REFERENCE NO.	SHEET NO.
	R-5600	X-39

150 140 130 120 110 100 90 80 70 60 50 40 30 20 10 0 10 20 30 40 50 60 70 80 90 100 110 120 130 140 150

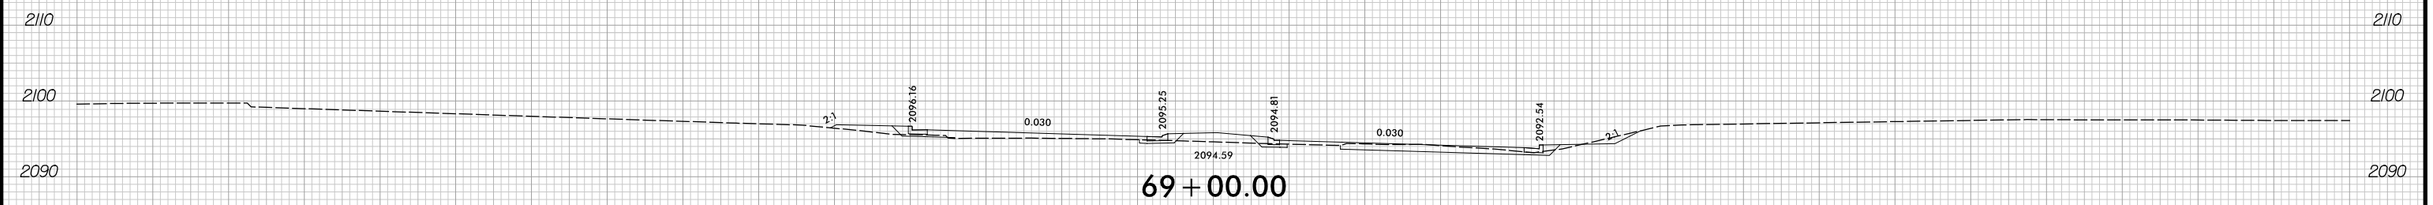

69+00.00

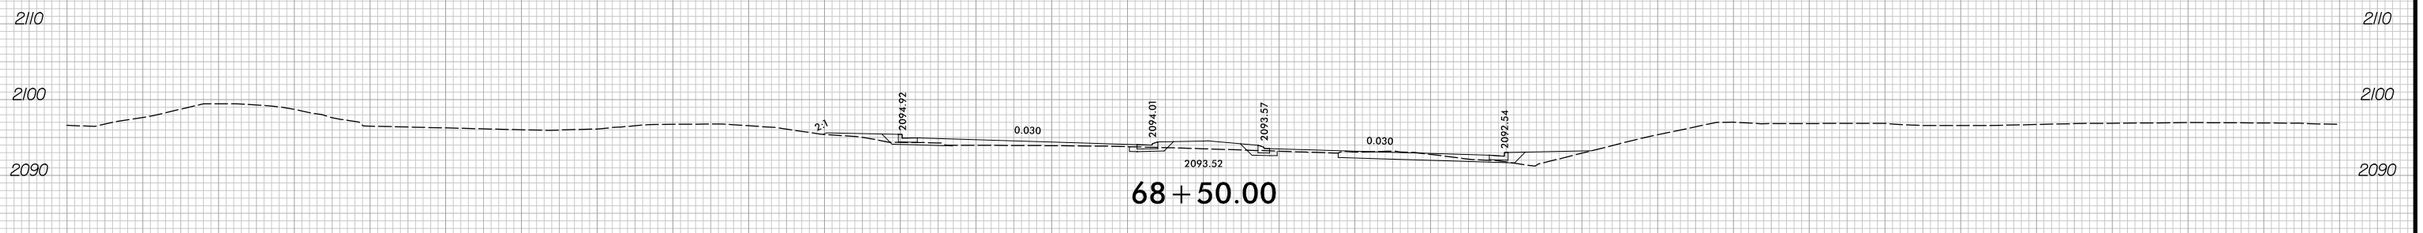

68+50.00

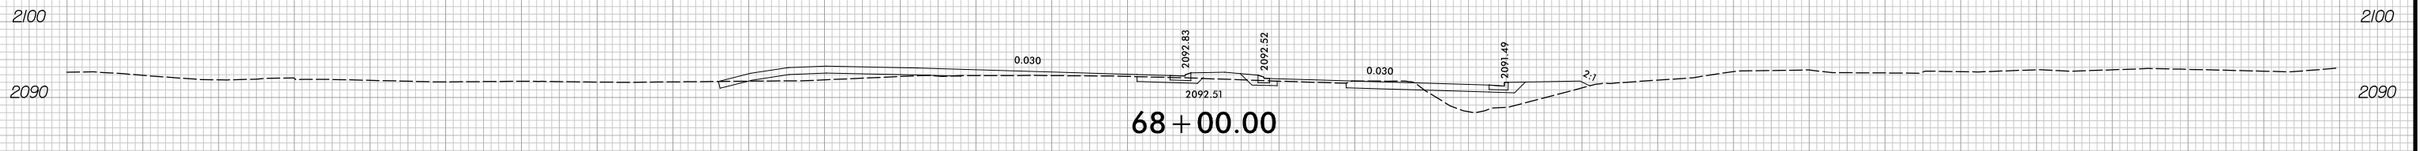

68+00.00

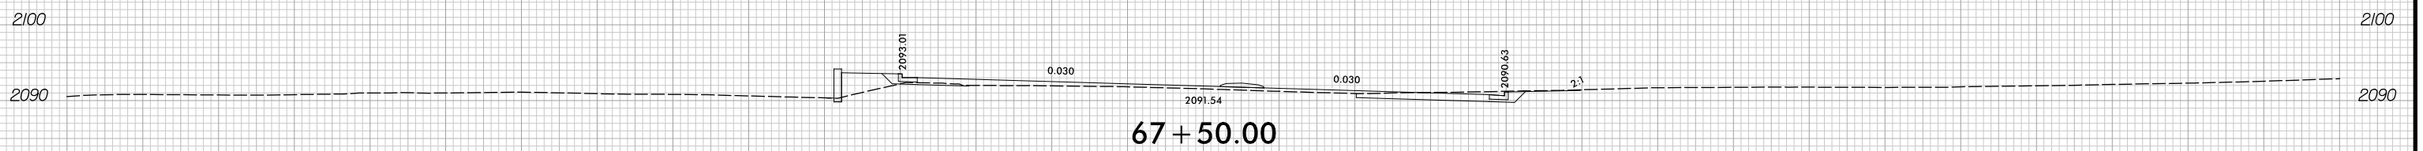

67+50.00

150 140 130 120 110 100 90 80 70 60 50 40 30 20 10 0 10 20 30 40 50 60 70 80 90 100 110 120 130 140 150

6/23/2025
X:\SCL\PE\5600.Rdy.xpl1.dgn
12:39:14 PM

6/23/16

0 5 10	PROJ. REFERENCE NO.	SHEET NO.
	R-5600	X-40

150 140 130 120 110 100 90 80 70 60 50 40 30 20 10 0 10 20 30 40 50 60 70 80 90 100 110 120 130 140 150

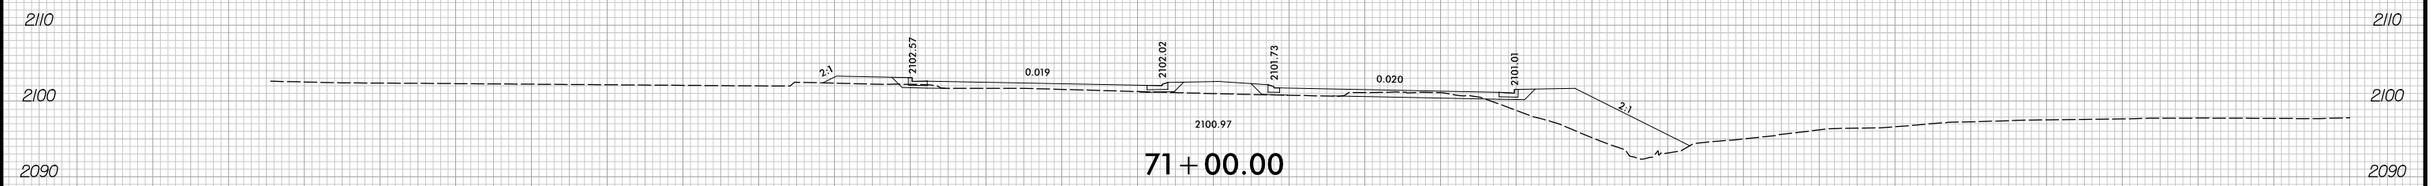

71+00.00

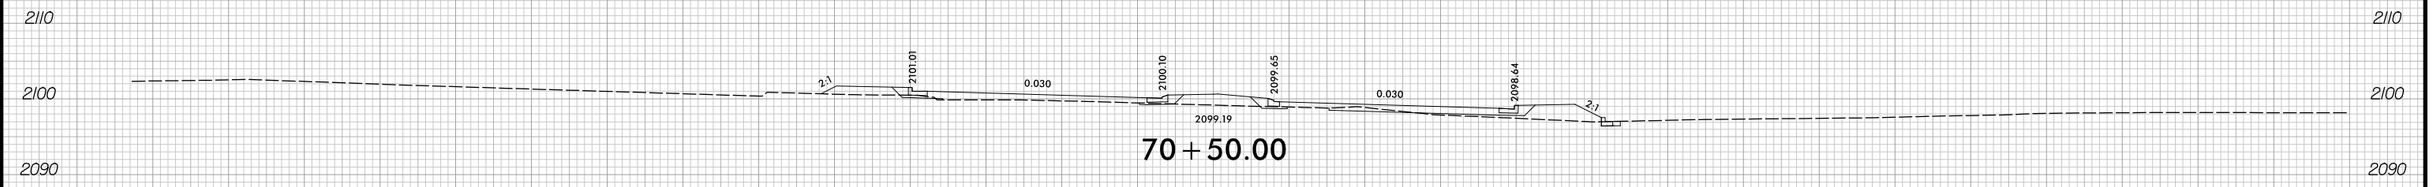

70+50.00

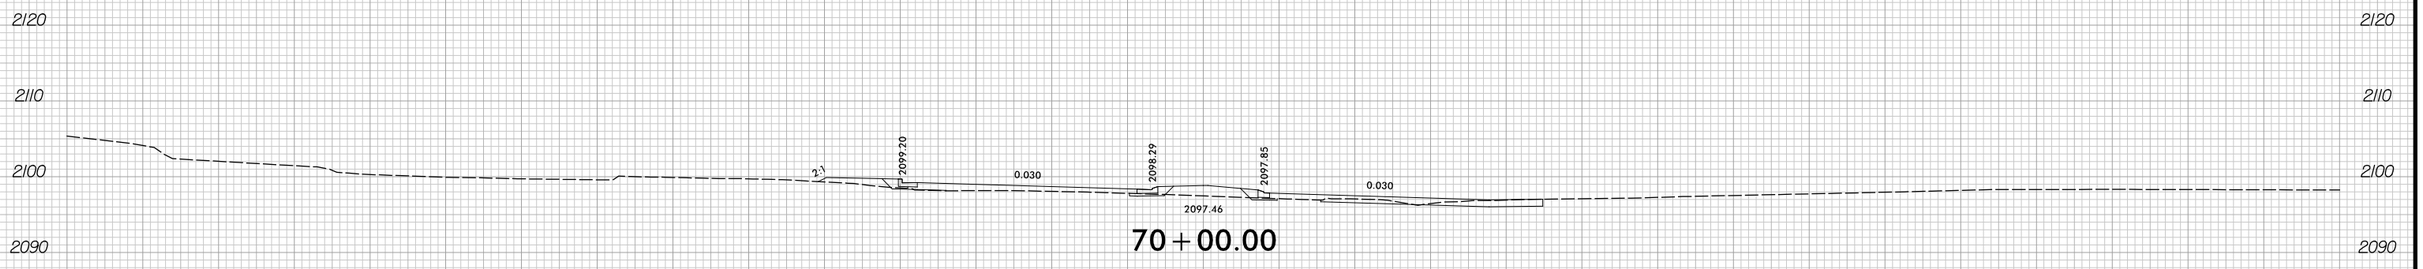

70+00.00

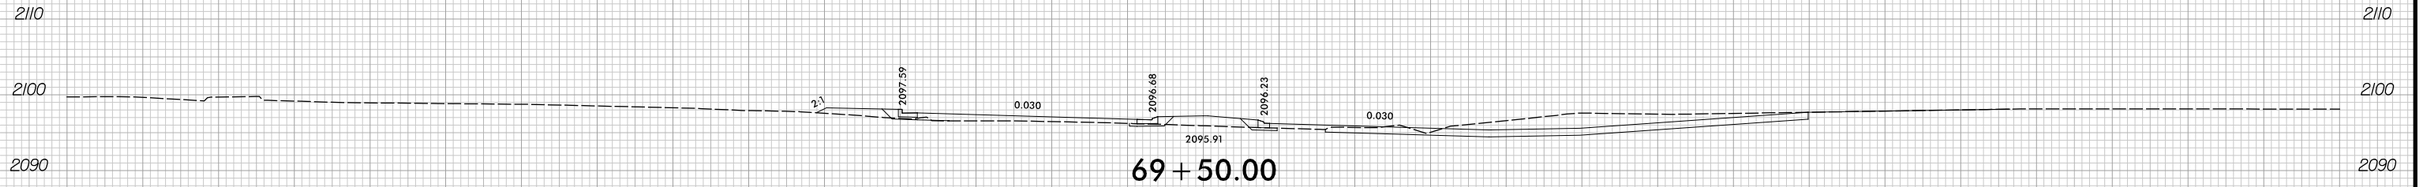

69+50.00

150 140 130 120 110 100 90 80 70 60 50 40 30 20 10 0 10 20 30 40 50 60 70 80 90 100 110 120 130 140 150

6/26/2025
12:39:14 PM
X-5600.Rdy_xpl.1.dgn

6/23/16

0 5 10	PROJ. REFERENCE NO.	SHEET NO.
	R-5600	X-41

150 140 130 120 110 100 90 80 70 60 50 40 30 20 10 0 10 20 30 40 50 60 70 80 90 100 110 120 130 140 150

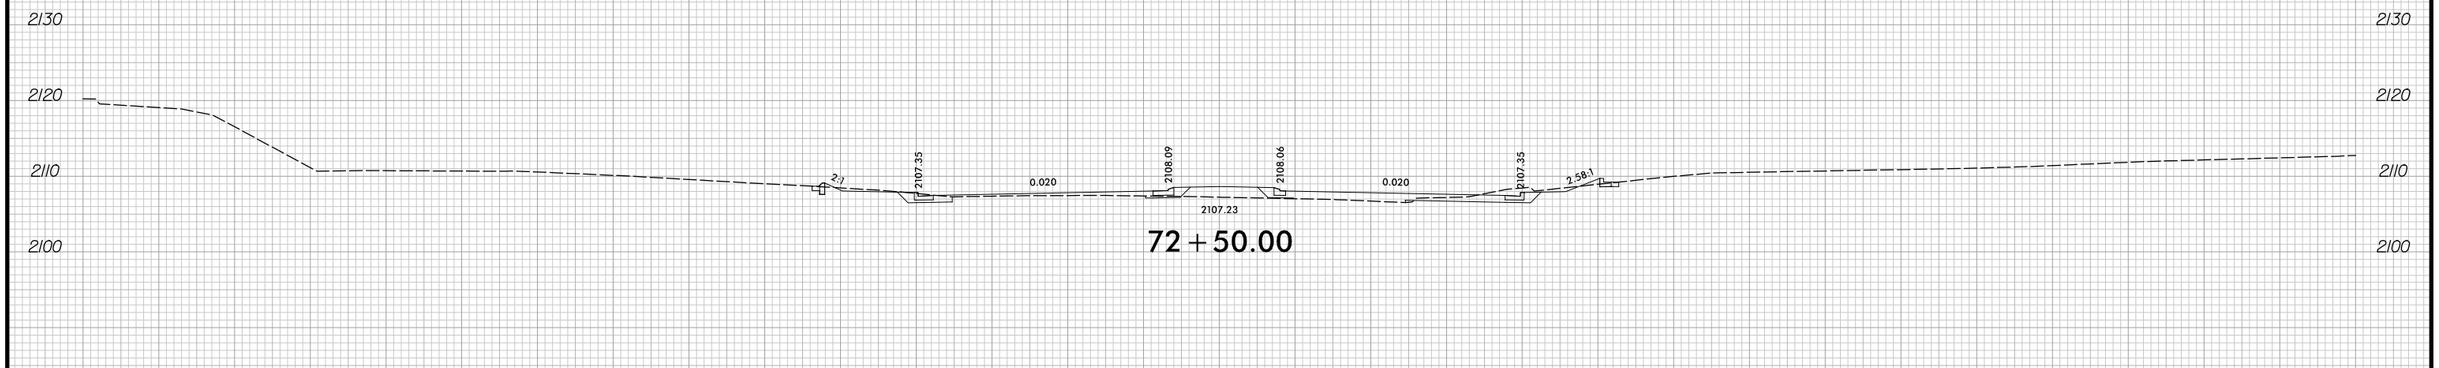

72+50.00

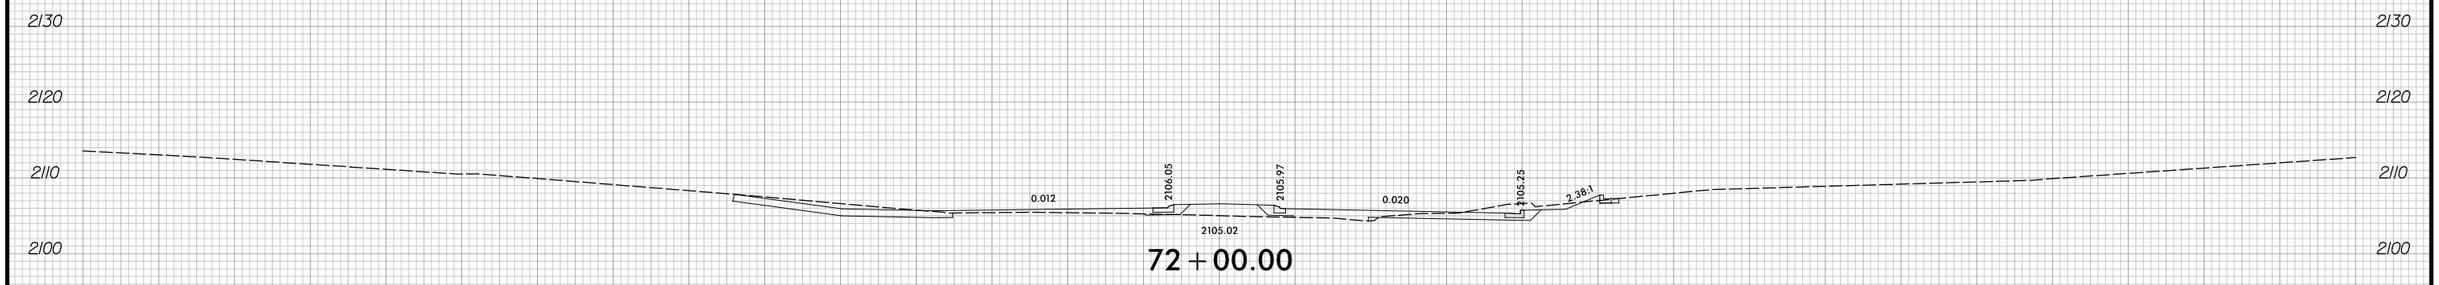

72+00.00

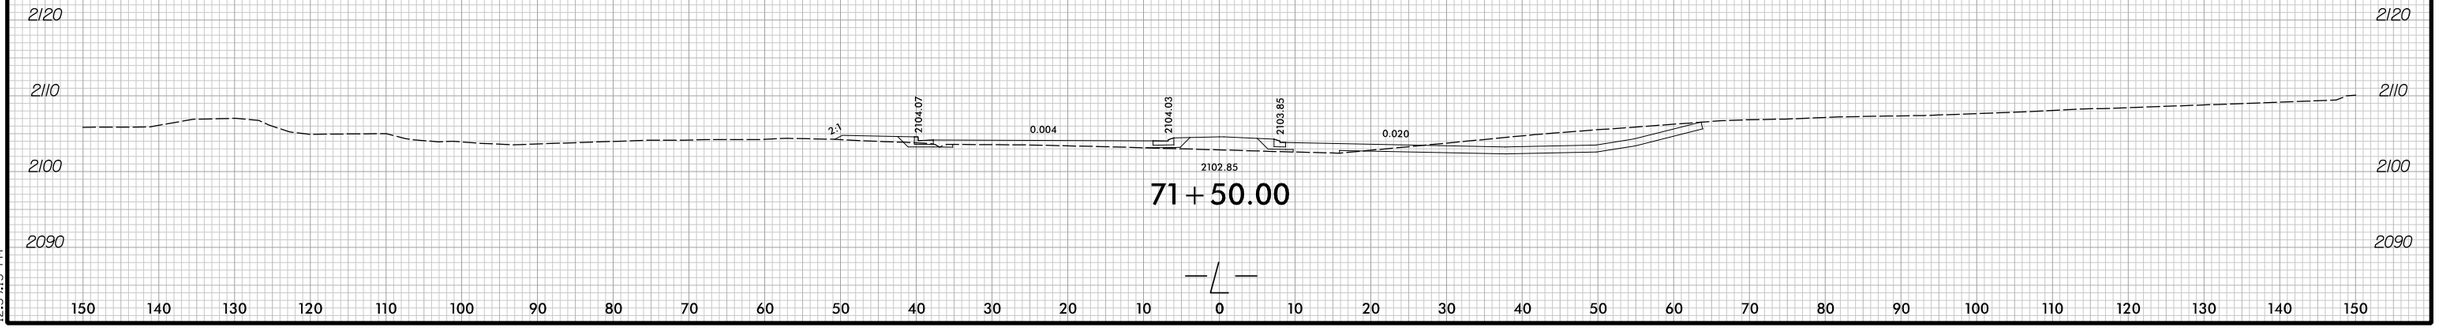

71+50.00

150 140 130 120 110 100 90 80 70 60 50 40 30 20 10 0 10 20 30 40 50 60 70 80 90 100 110 120 130 140 150

6/26/2025
12:39:15 PM
X:\SCDOT\R5600.Rdy.xpl.l.dgn

6/23/16

0 5 10	PROJ. REFERENCE NO.	SHEET NO.
	R-5600	X-42

150 140 130 120 110 100 90 80 70 60 50 40 30 20 10 0 10 20 30 40 50 60 70 80 90 100 110 120 130 140 150

2150 2140 2130 2120 2110 2100

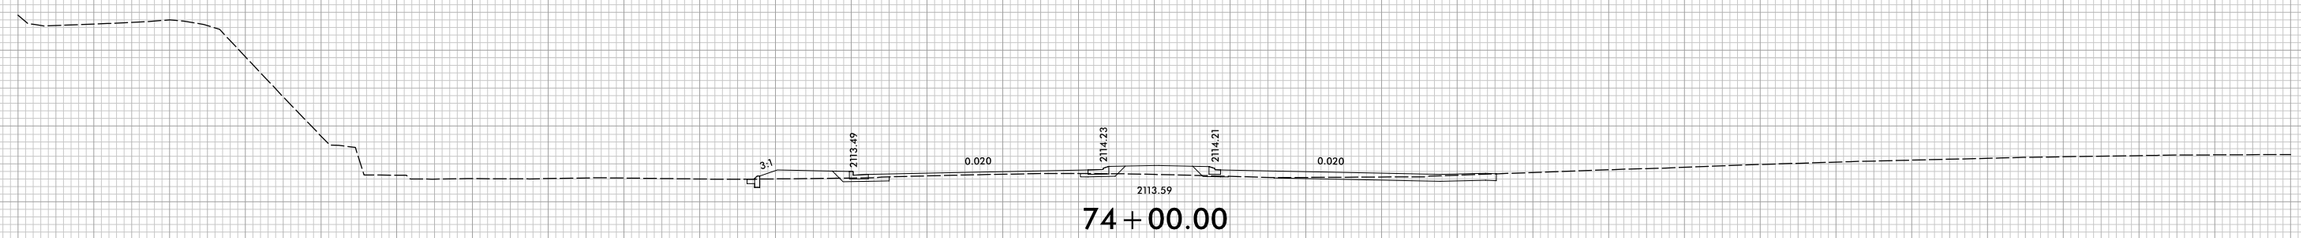

74+00.00

2150 2140 2130 2120 2110 2100

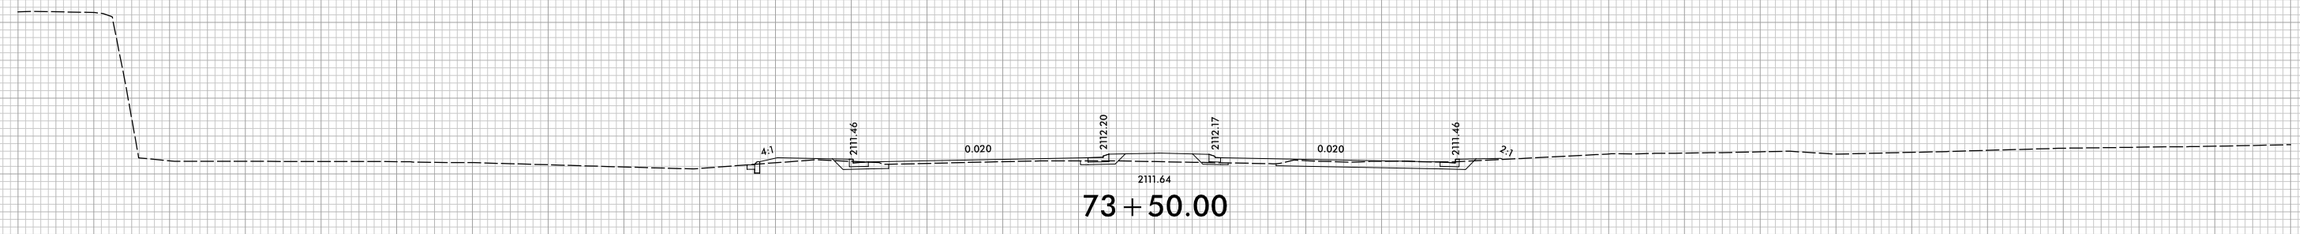

73+50.00

2140 2130 2120 2110 2100

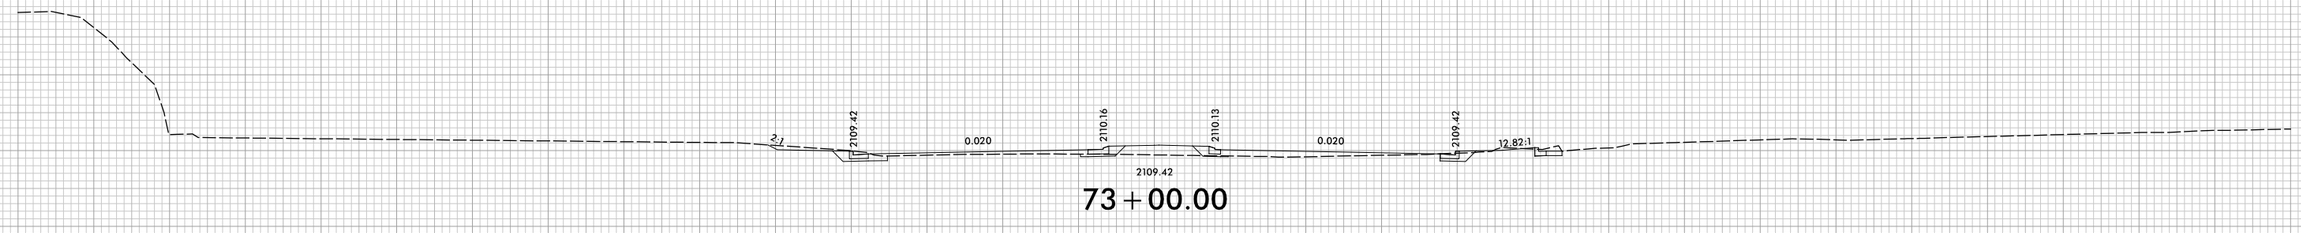

73+00.00

150 140 130 120 110 100 90 80 70 60 50 40 30 20 10 0 10 20 30 40 50 60 70 80 90 100 110 120 130 140 150

6/26/2025
12:39:15 PM
X:\SDG\R5600\Rdy_xpl1.dgn

6/23/16

0 5 10	PROJ. REFERENCE NO.	SHEET NO.
	R-5600	X-43

150 140 130 120 110 100 90 80 70 60 50 40 30 20 10 0 10 20 30 40 50 60 70 80 90 100 110 120 130 140 150

2150
2140
2130
2120
2110

PROP. ROW

–Y12–
STA. T2 = 55.91

℄

2:1

2116.28

0.020

2117.56

2:1

2117.42

75+00.00

2160
2150
2140
2130
2120
2110

67:1

2115.53

0.020

2116.27

2116.24

0.020

2115.53

2:1

2115.38

74+50.00

℄

150 140 130 120 110 100 90 80 70 60 50 40 30 20 10 0 10 20 30 40 50 60 70 80 90 100 110 120 130 140 150

6/26/2025
12:34:16 PM
X:\SCL\R5600.Rdy-xpl1.dgn

6/23/16

0 5 10	PROJ. REFERENCE NO.	SHEET NO.
	R-5600	X-44

150 140 130 120 110 100 90 80 70 60 50 40 30 20 10 0 10 20 30 40 50 60 70 80 90 100 110 120 130 140 150

2170
2160
2150
2140
2130
2120
2110

2:1
2121.64
0.020
2122.38
2122.35
0.020
2121.64
2:1
2121.82

76+00.00

2170
2160
2150
2140
2130
2120
2110

PROP. ROW
-Y12-
STA: 13+09.42
2:1
2120.32
0.020
2119.60
2:1
2119.67

75+50.00

150 140 130 120 110 100 90 80 70 60 50 40 30 20 10 0 10 20 30 40 50 60 70 80 90 100 110 120 130 140 150

6/23/2025
12:34:16 PM
X:\SCS\R5600.Rdy_xpl1.dgn

6/23/16

0 5 10	PROJ. REFERENCE NO.	SHEET NO.
	R-5600	X-45

150 140 130 120 110 100 90 80 70 60 50 40 30 20 10 0 10 20 30 40 50 60 70 80 90 100 110 120 130 140 150

2160 2150 2140 2130 2120

2:1 2128.65 0.020 2128.00 2127.71 0.020 2126.99 2:1

2127.12

77+50.00

2160 2150 2140 2130 2120

2:1 2126.58 0.009 2126.37 2126.15 0.020 2125.44 2:1

2125.49

77+00.00

2170 2160 2150 2140 2130 2120 2110

2:1 2124.17 0.007 2124.47 2124.36 0.020 2123.64 2:1

2123.78

76+50.00

150 140 130 120 110 100 90 80 70 60 50 40 30 20 10 0 10 20 30 40 50 60 70 80 90 100 110 120 130 140 150

6/26/2025
12:39:17 PM
C:\Projects\R5600_Rdy_xpl.1.dgn

6/23/16

0 5 10	PROJ. REFERENCE NO.	SHEET NO.
	R-5600	X-46

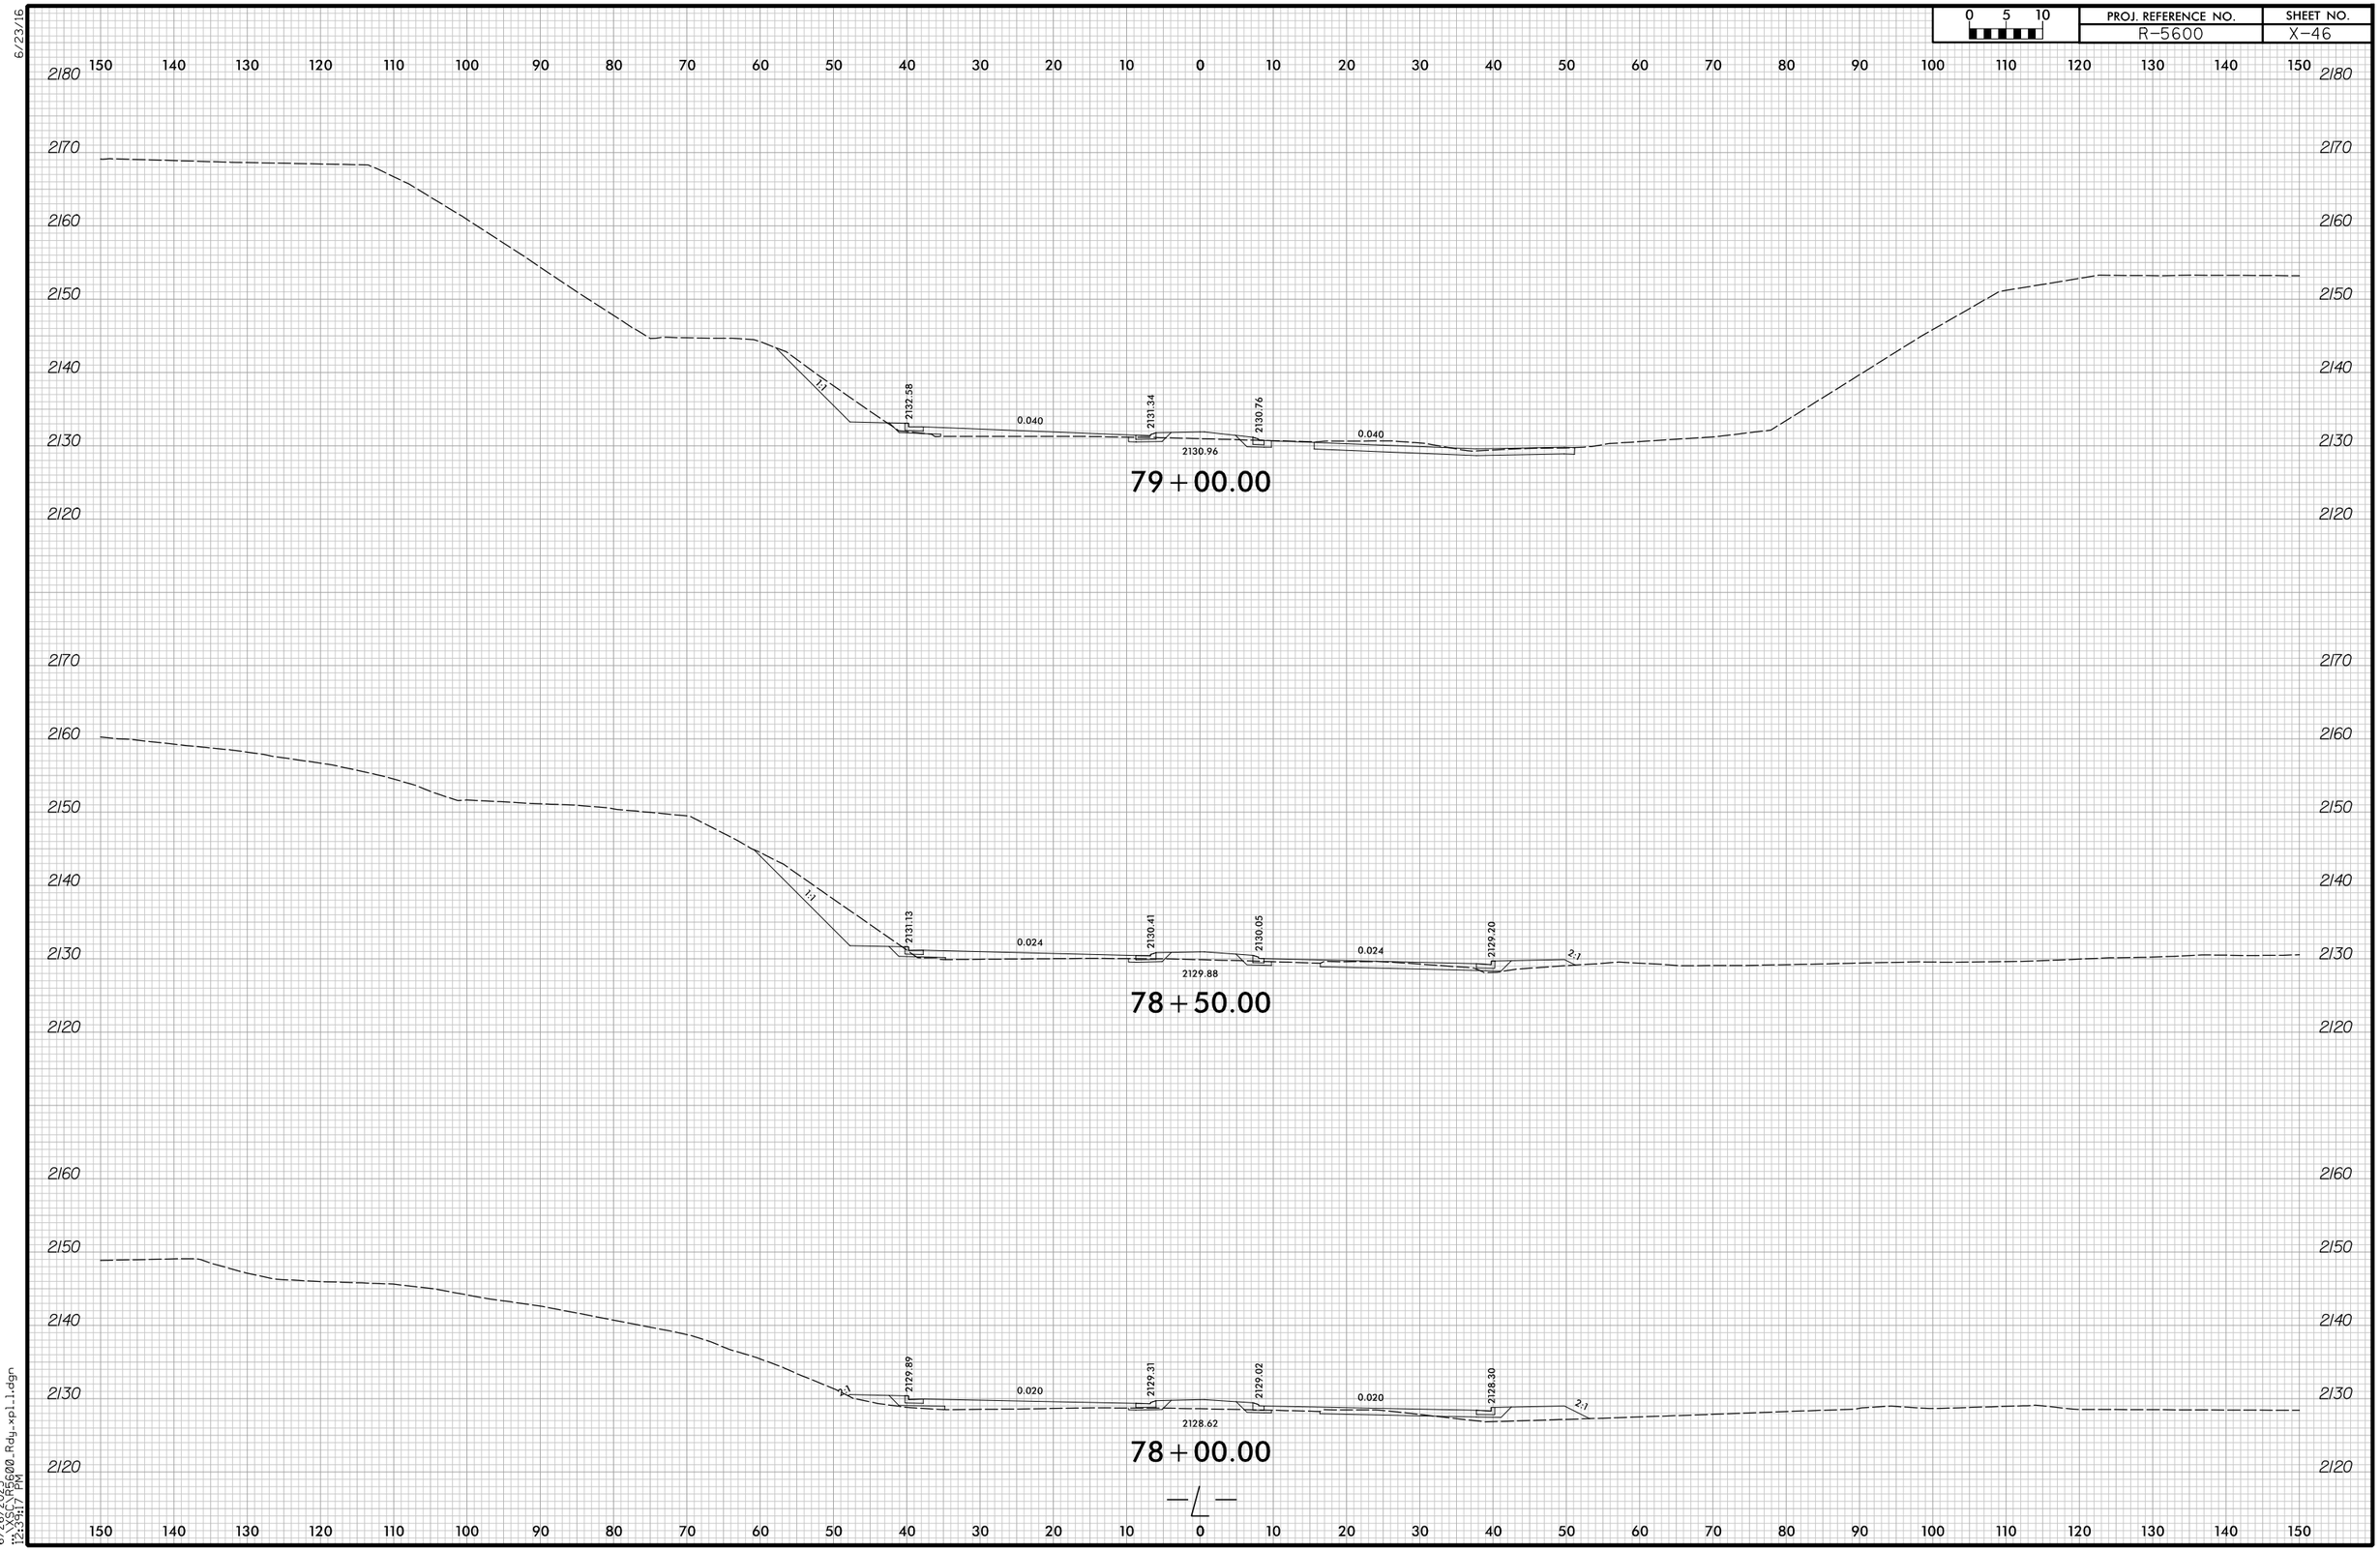

6/26/2025
12:34:17 PM
X:\SCDOT\R5600_Rdy_xpl1.dgn

6/23/16

0 5 10	PROJ. REFERENCE NO.	SHEET NO.
	R-5600	X-47

150 140 130 120 110 100 90 80 70 60 50 40 30 20 10 0 10 20 30 40 50 60 70 80 90 100 110 120 130 140 150

2180
2170
2160
2150
2140
2130
2120

INTERSECTION
SHEAR -DR3-

0.040 2132.28 2131.69 0.040 2130.34 2:1
2131.85

80+00.00

2180
2170
2160
2150
2140
2130
2120

2:1 2133.17 0.040 2131.93 2131.34 0.040 2129.99 2:1
2131.45

79+50.00

150 140 130 120 110 100 90 80 70 60 50 40 30 20 10 0 10 20 30 40 50 60 70 80 90 100 110 120 130 140 150

6/26/2025
12:34:17 PM
R5600_Rdy_xpl1.dgn

6/23/16

0 5 10	PROJ. REFERENCE NO.	SHEET NO.
	R-5600	X-48

150 140 130 120 110 100 90 80 70 60 50 40 30 20 10 0 10 20 30 40 50 60 70 80 90 100 110 120 130 140 150

2180 2170 2160 2150 2140 2130 2120

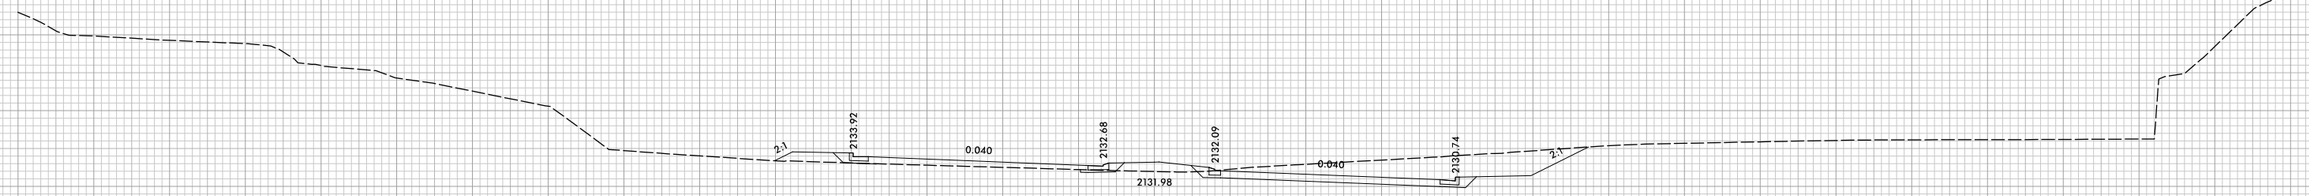

81+00.00

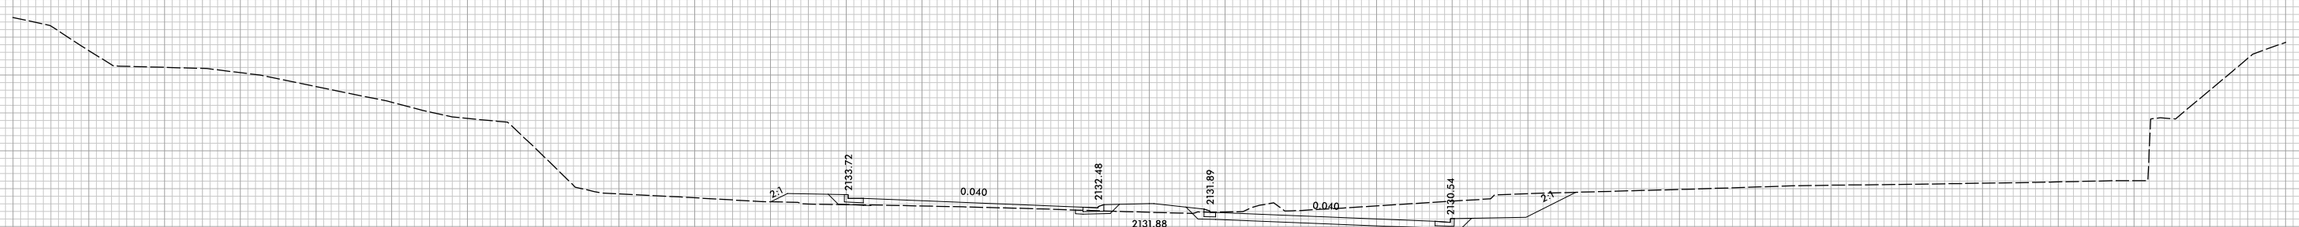

80+50.00

2180 2170 2160 2150 2140 2130 2120

150 140 130 120 110 100 90 80 70 60 50 40 30 20 10 0 10 20 30 40 50 60 70 80 90 100 110 120 130 140 150

6/26/2025
12:34:18 PM
R5600_Rdy_xpl1.dgn

6/23/16

0 5 10	PROJ. REFERENCE NO.	SHEET NO.
	R-5600	X-49

150 140 130 120 110 100 90 80 70 60 50 40 30 20 10 0 10 20 30 40 50 60 70 80 90 100 110 120 130 140 150

2200
2190
2180
2170
2160
2150
2140
2130
2120

2135.09
0.040
2133.85
2133.26
0.040
2133.05
2131.91
2:1

82+00.00

2:1
2134.31
0.040
2133.07
2132.48
0.040
2132.34
2131.13
2:1

81+50.00

150 140 130 120 110 100 90 80 70 60 50 40 30 20 10 0 10 20 30 40 50 60 70 80 90 100 110 120 130 140 150

6/26/2025
12:39:18 PM
X:\SCDOT\R5600.Rdy.xpl.l.dgn

6/23/16

0 5 10	PROJ. REFERENCE NO.	SHEET NO.
	R-5600	X-50

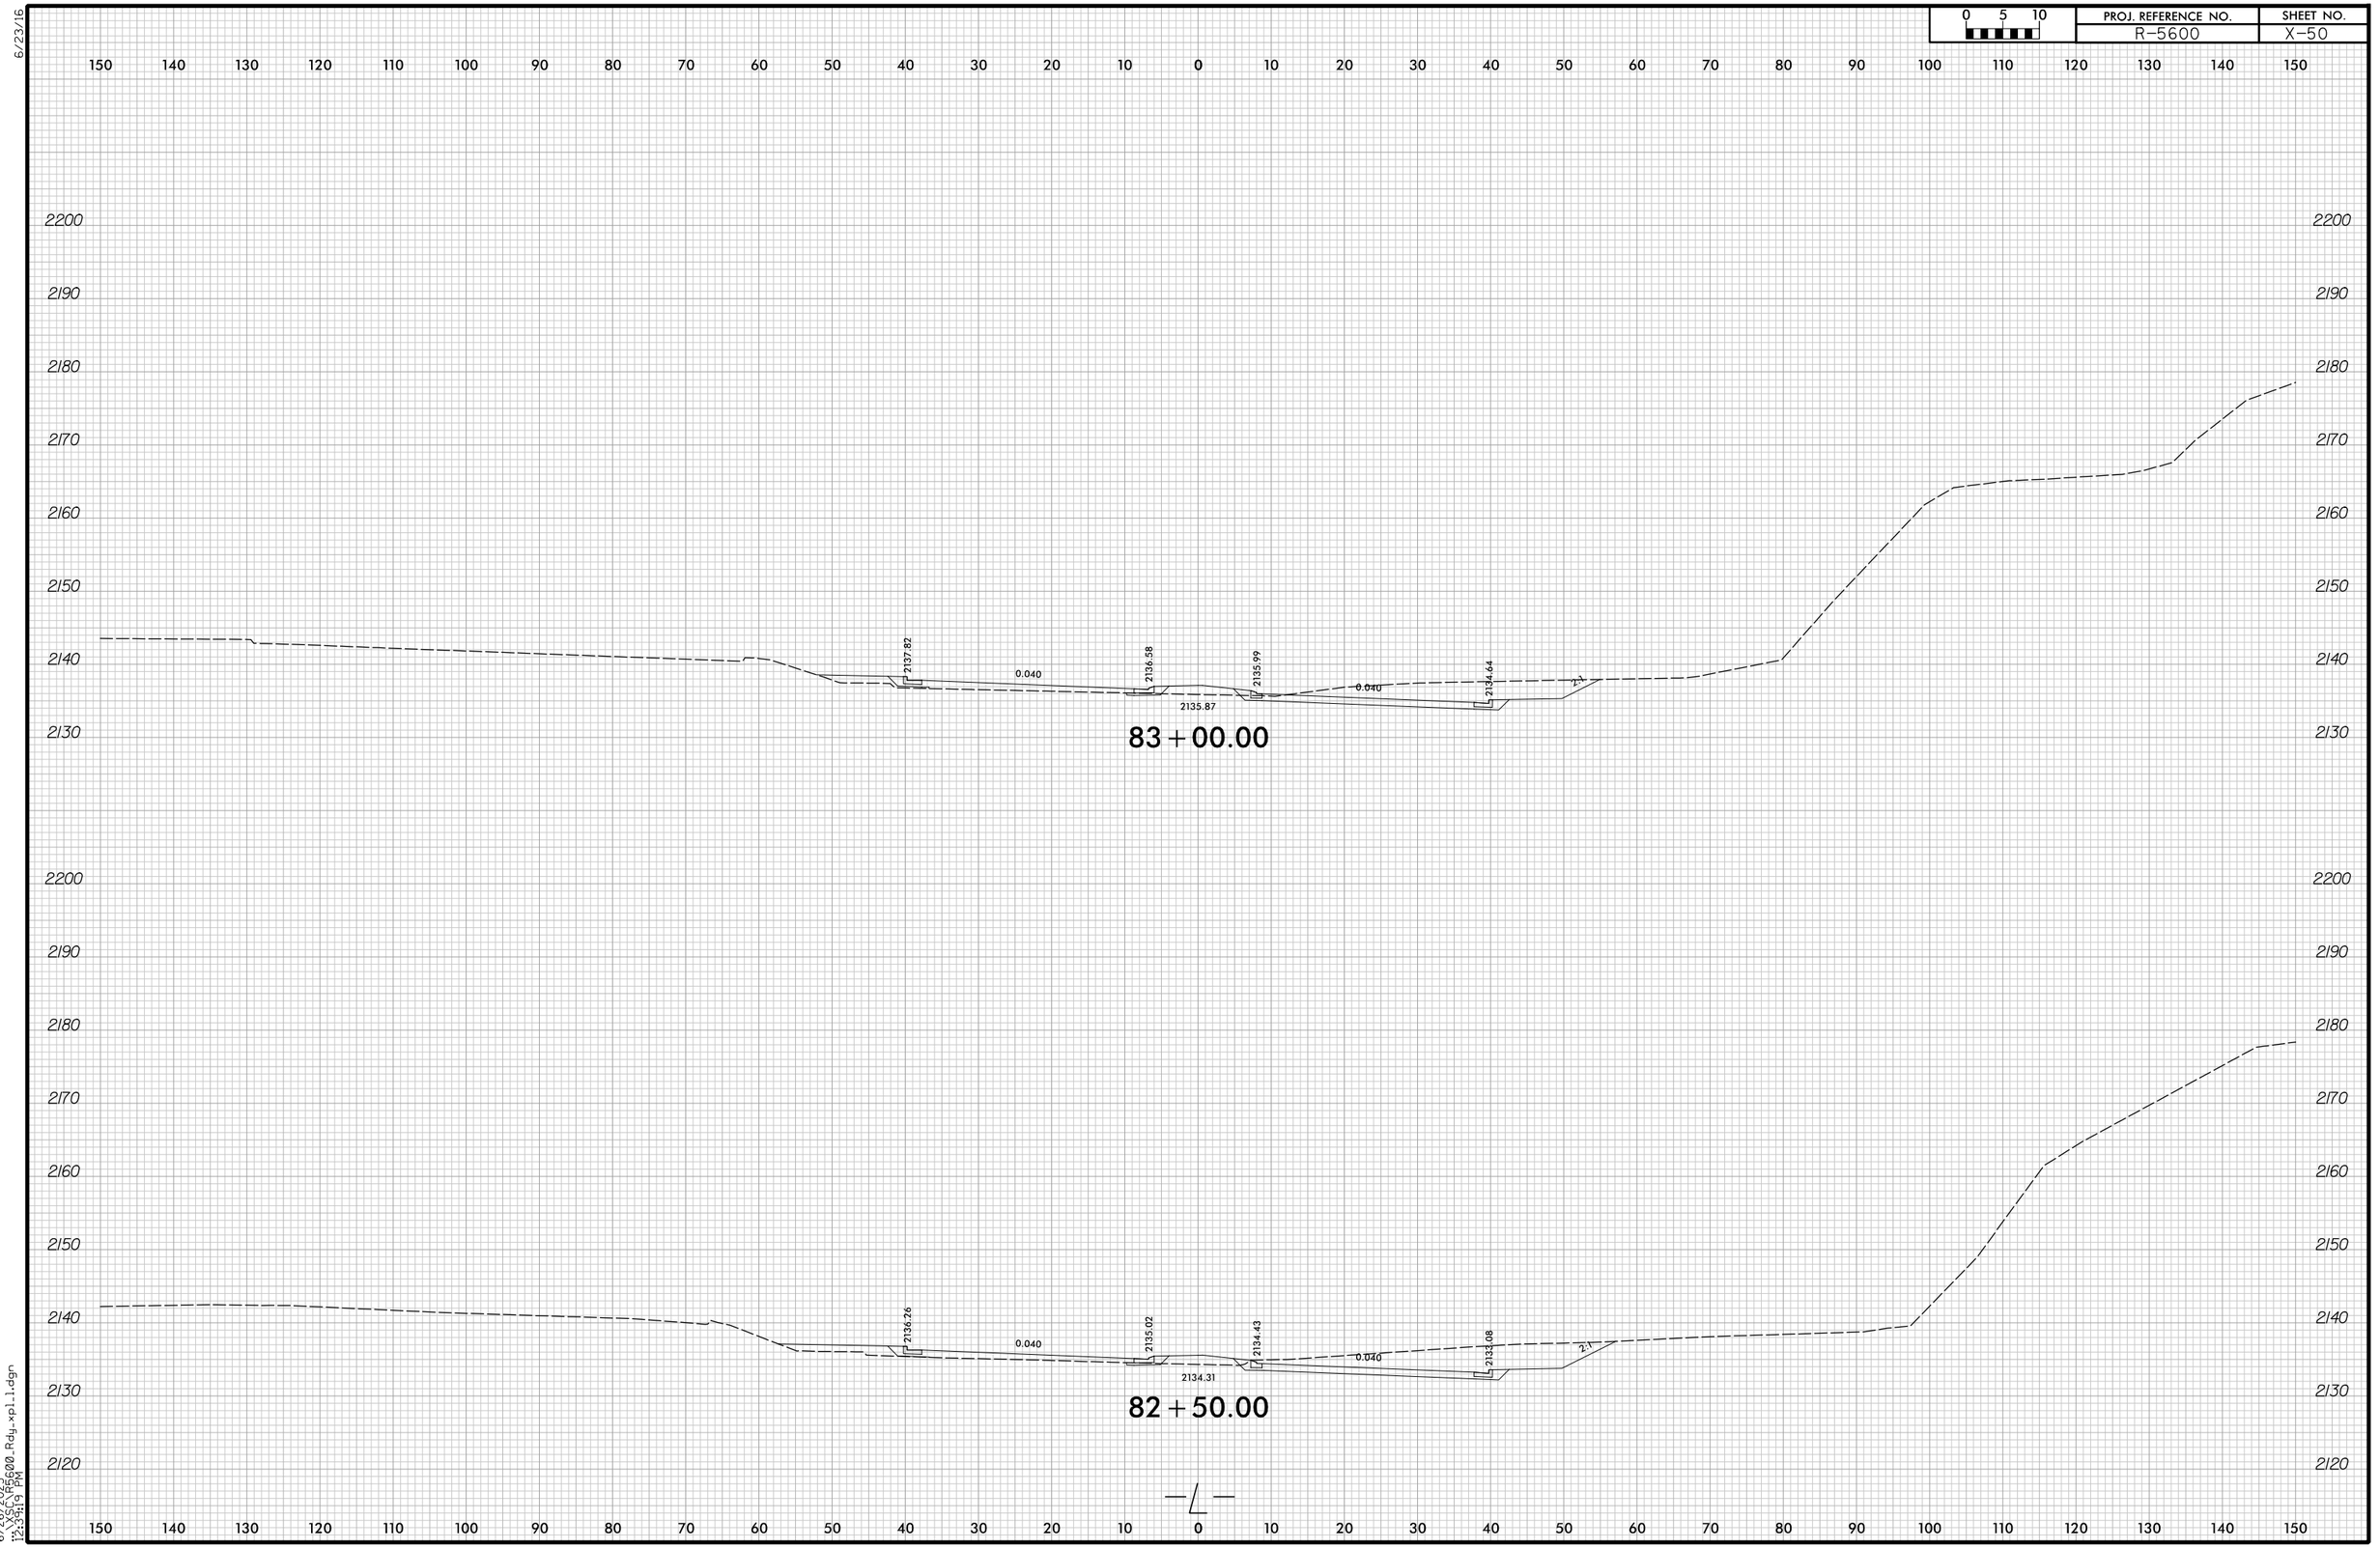

6/26/2025
12:39:19 PM
X50_R5600.Rdy_xpl.dgn

6/23/16

0 5 10	PROJ. REFERENCE NO.	SHEET NO.
	R-5600	X-51

150 140 130 120 110 100 90 80 70 60 50 40 30 20 10 0 10 20 30 40 50 60 70 80 90 100 110 120 130 140 150

2200 2190 2180 2170 2160 2150 2140 2130

2142.03 0.040 2140.79 2140.20 0.040 2138.85 2:1

2139.81

84+00.00

2200 2190 2180 2170 2160 2150 2140 2130

2138.52 0.040 2137.93 0.040 2136.58 2:1

2137.72

83+50.00

150 140 130 120 110 100 90 80 70 60 50 40 30 20 10 0 10 20 30 40 50 60 70 80 90 100 110 120 130 140 150

6/25/2025
12:39:19 PM
R-5600_Rdy_xpl.1.dgn

6/23/16

0 5 10	PROJ. REFERENCE NO.	SHEET NO.
	R-5600	X-52

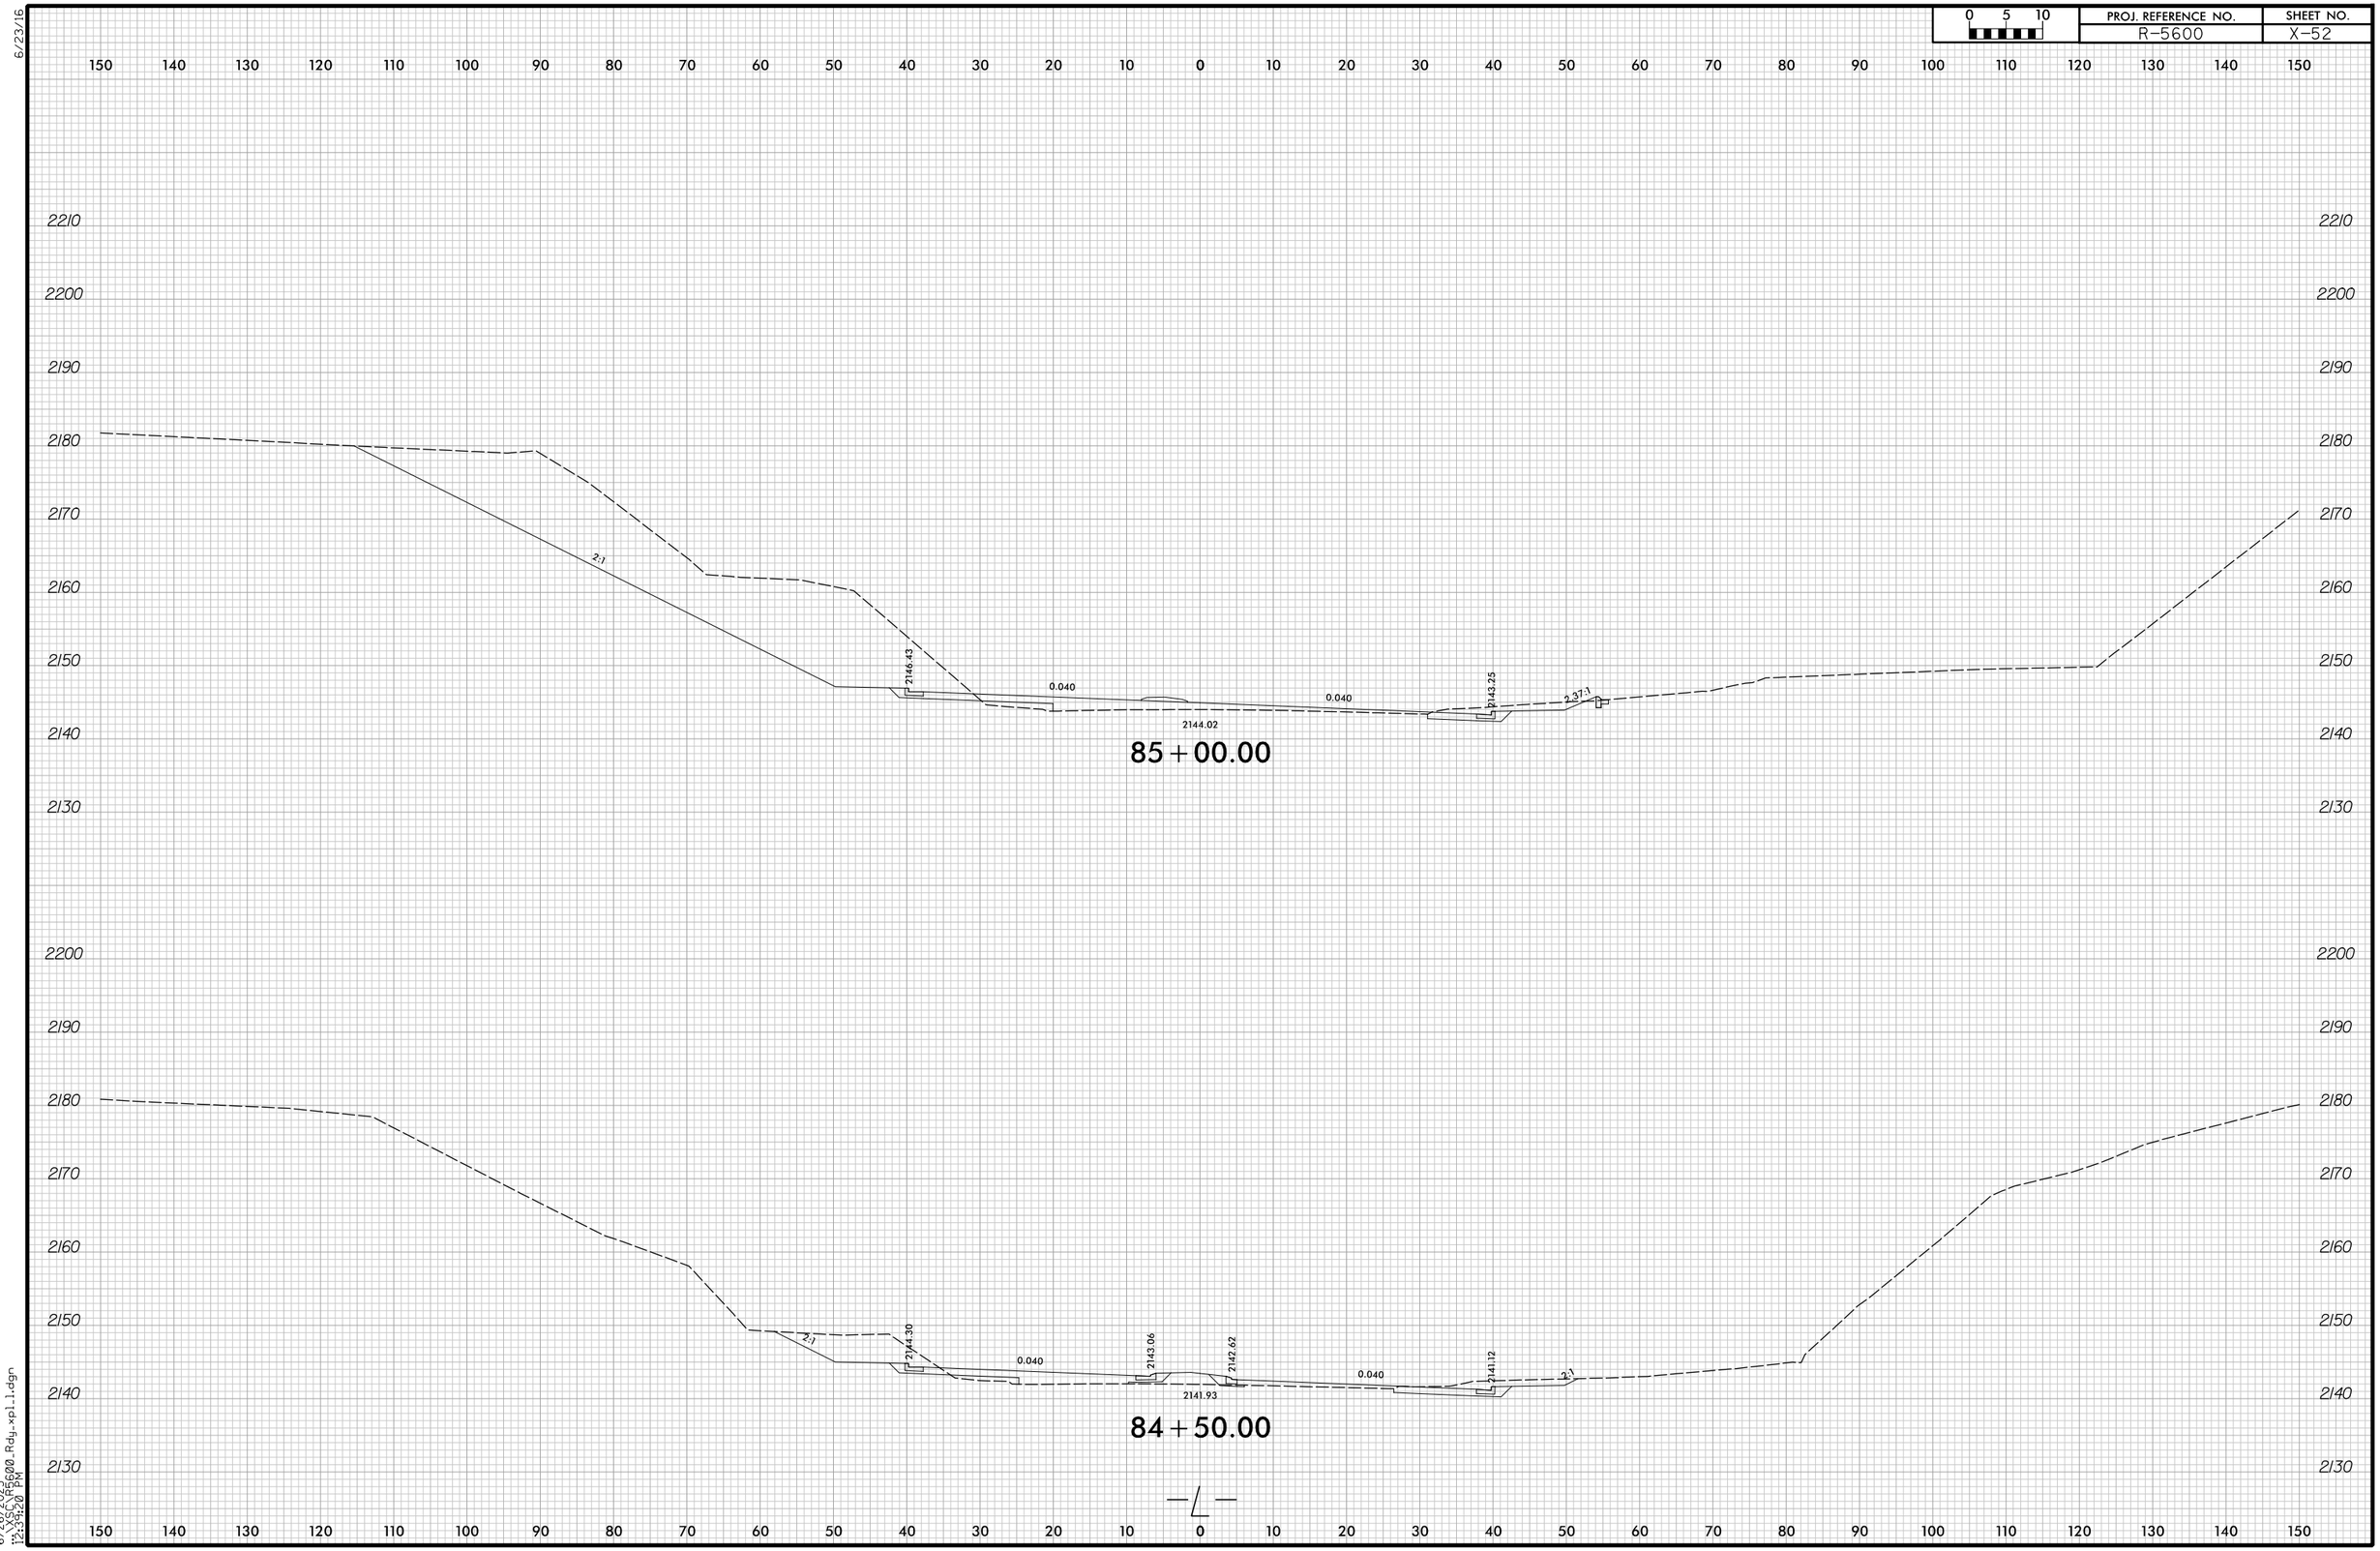

6/26/2025
12:39:20 PM
C:\SCDOT\R5600.Rdy.xpl.l.dgn

6/23/16

0 5 10	PROJ. REFERENCE NO.	SHEET NO.
	R-5600	X-53

150 140 130 120 110 100 90 80 70 60 50 40 30 20 10 0 10 20 30 40 50 60 70 80 90 100 110 120 130 140 150

2210
2200
2190
2180
2170
2160
2150
2140

2:1
2149.55
0.024
2147.68
0.025
2147.59
5.12:1

86+00.00

2210
2200
2190
2180
2170
2160
2150
2140

2:1
2148.38
0.040
2145.89
0.040
2145.20
2.05:1

85+50.00

150 140 130 120 110 100 90 80 70 60 50 40 30 20 10 0 10 20 30 40 50 60 70 80 90 100 110 120 130 140 150

6/26/2025
C:\SCDOT\R5600.Rdy_xpl.l.dgn
12:39:20 PM

6/23/16

0 5 10	PROJ. REFERENCE NO.	SHEET NO.
	R-5600	X-54

150 140 130 120 110 100 90 80 70 60 50 40 30 20 10 0 10 20 30 40 50 60 70 80 90 100 110 120 130 140 150

2200
2190
2180
2170
2160
2150
2140

2:1 2:1
2172.62
2:1
2151.55
0.007
2151.22
0.020
2151.26
2:1

87+00.00

2200
2190
2180
2170
2160
2150
2140

2:1 2:1
2173.85
2:1
2150.80
0.009
2149.42
2149.51
28.37:1

86+50.00

150 140 130 120 110 100 90 80 70 60 50 40 30 20 10 0 10 20 30 40 50 60 70 80 90 100 110 120 130 140 150

6/26/2025
12:34:21 PM
R5600_Rdy_xpl1.dgn

6/23/16

0 5 10	PROJ. REFERENCE NO.	SHEET NO.
	R-5600	X-55

150 140 130 120 110 100 90 80 70 60 50 40 30 20 10 0 10 20 30 40 50 60 70 80 90 100 110 120 130 140 150

2190
2180
2170
2160
2150
2140

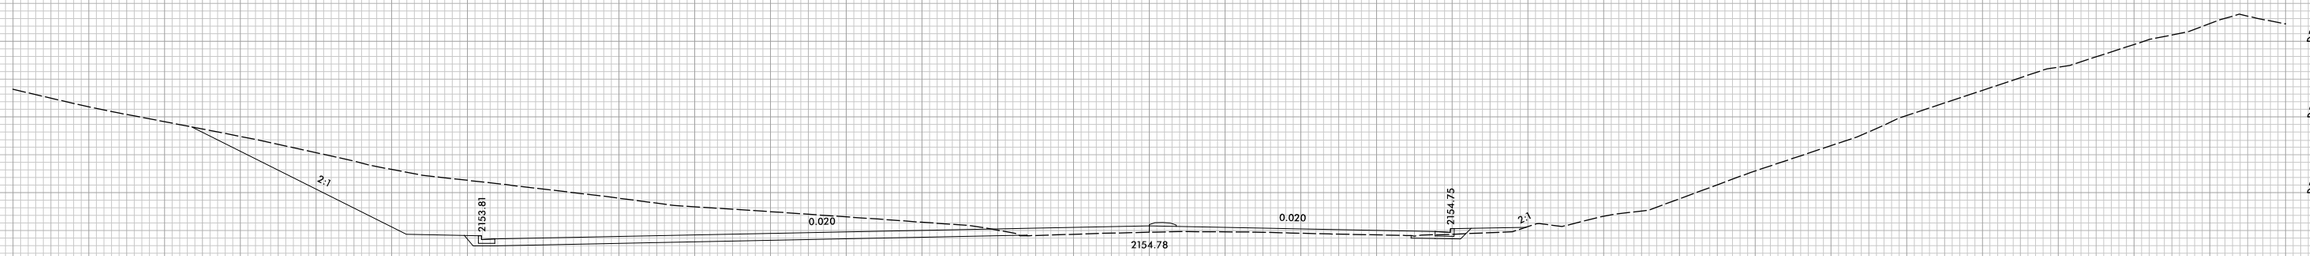

88+00.00

2200
2190
2180
2170
2160
2150
2140

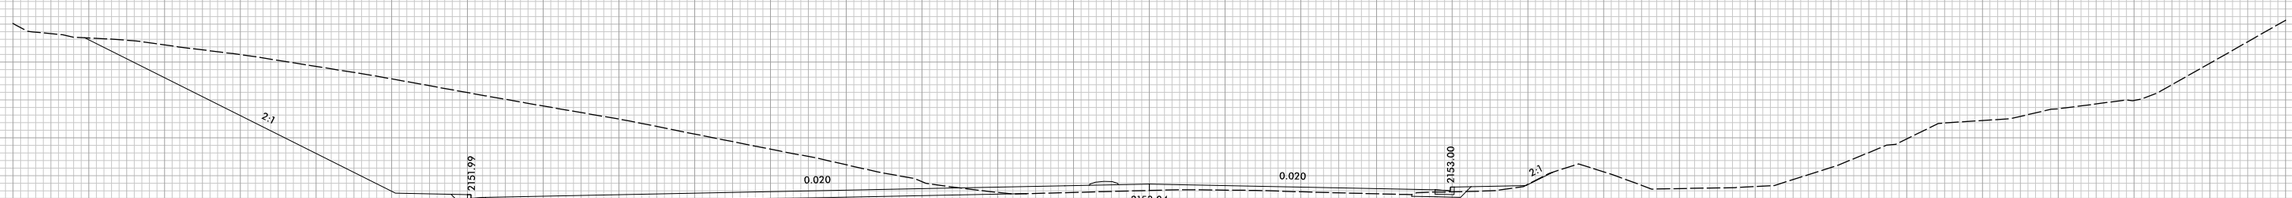

87+50.00

150 140 130 120 110 100 90 80 70 60 50 40 30 20 10 0 10 20 30 40 50 60 70 80 90 100 110 120 130 140 150

6/26/2025
12:39:21 PM
X:\CO\R5600_Rdy_xpl.1.dgn

6/23/16

0 5 10	PROJ. REFERENCE NO.	SHEET NO.
	R-5600	X-56

80 70 60 50 40 30 20 10 0 10 20 30 40 50 60 70 80 90 100 110 120 130 140 150 160 170 180 190 200 210 220

2210
2200
2190
2180
2170
2160
2150

INTERSECTION
SHEAR -DR4-

0.020
2158.35
0.020
2157.23
2:1

89+00.00

2220
2210
2200
2190
2180
2170
2160
2150

2:1
2156.49
0.020
2156.49
0.020
2156.49
2:1

88+50.00

80 70 60 50 40 30 20 10 0 10 20 30 40 50 60 70 80 90 100 110 120 130 140 150 160 170 180 190 200 210 220

6/26/2025
12:39:22 PM
C:\OCS\R5600.Rdy.xpl.1.dgn

6/23/16

0 5 10	PROJ. REFERENCE NO.	SHEET NO.
	R-5600	X-57

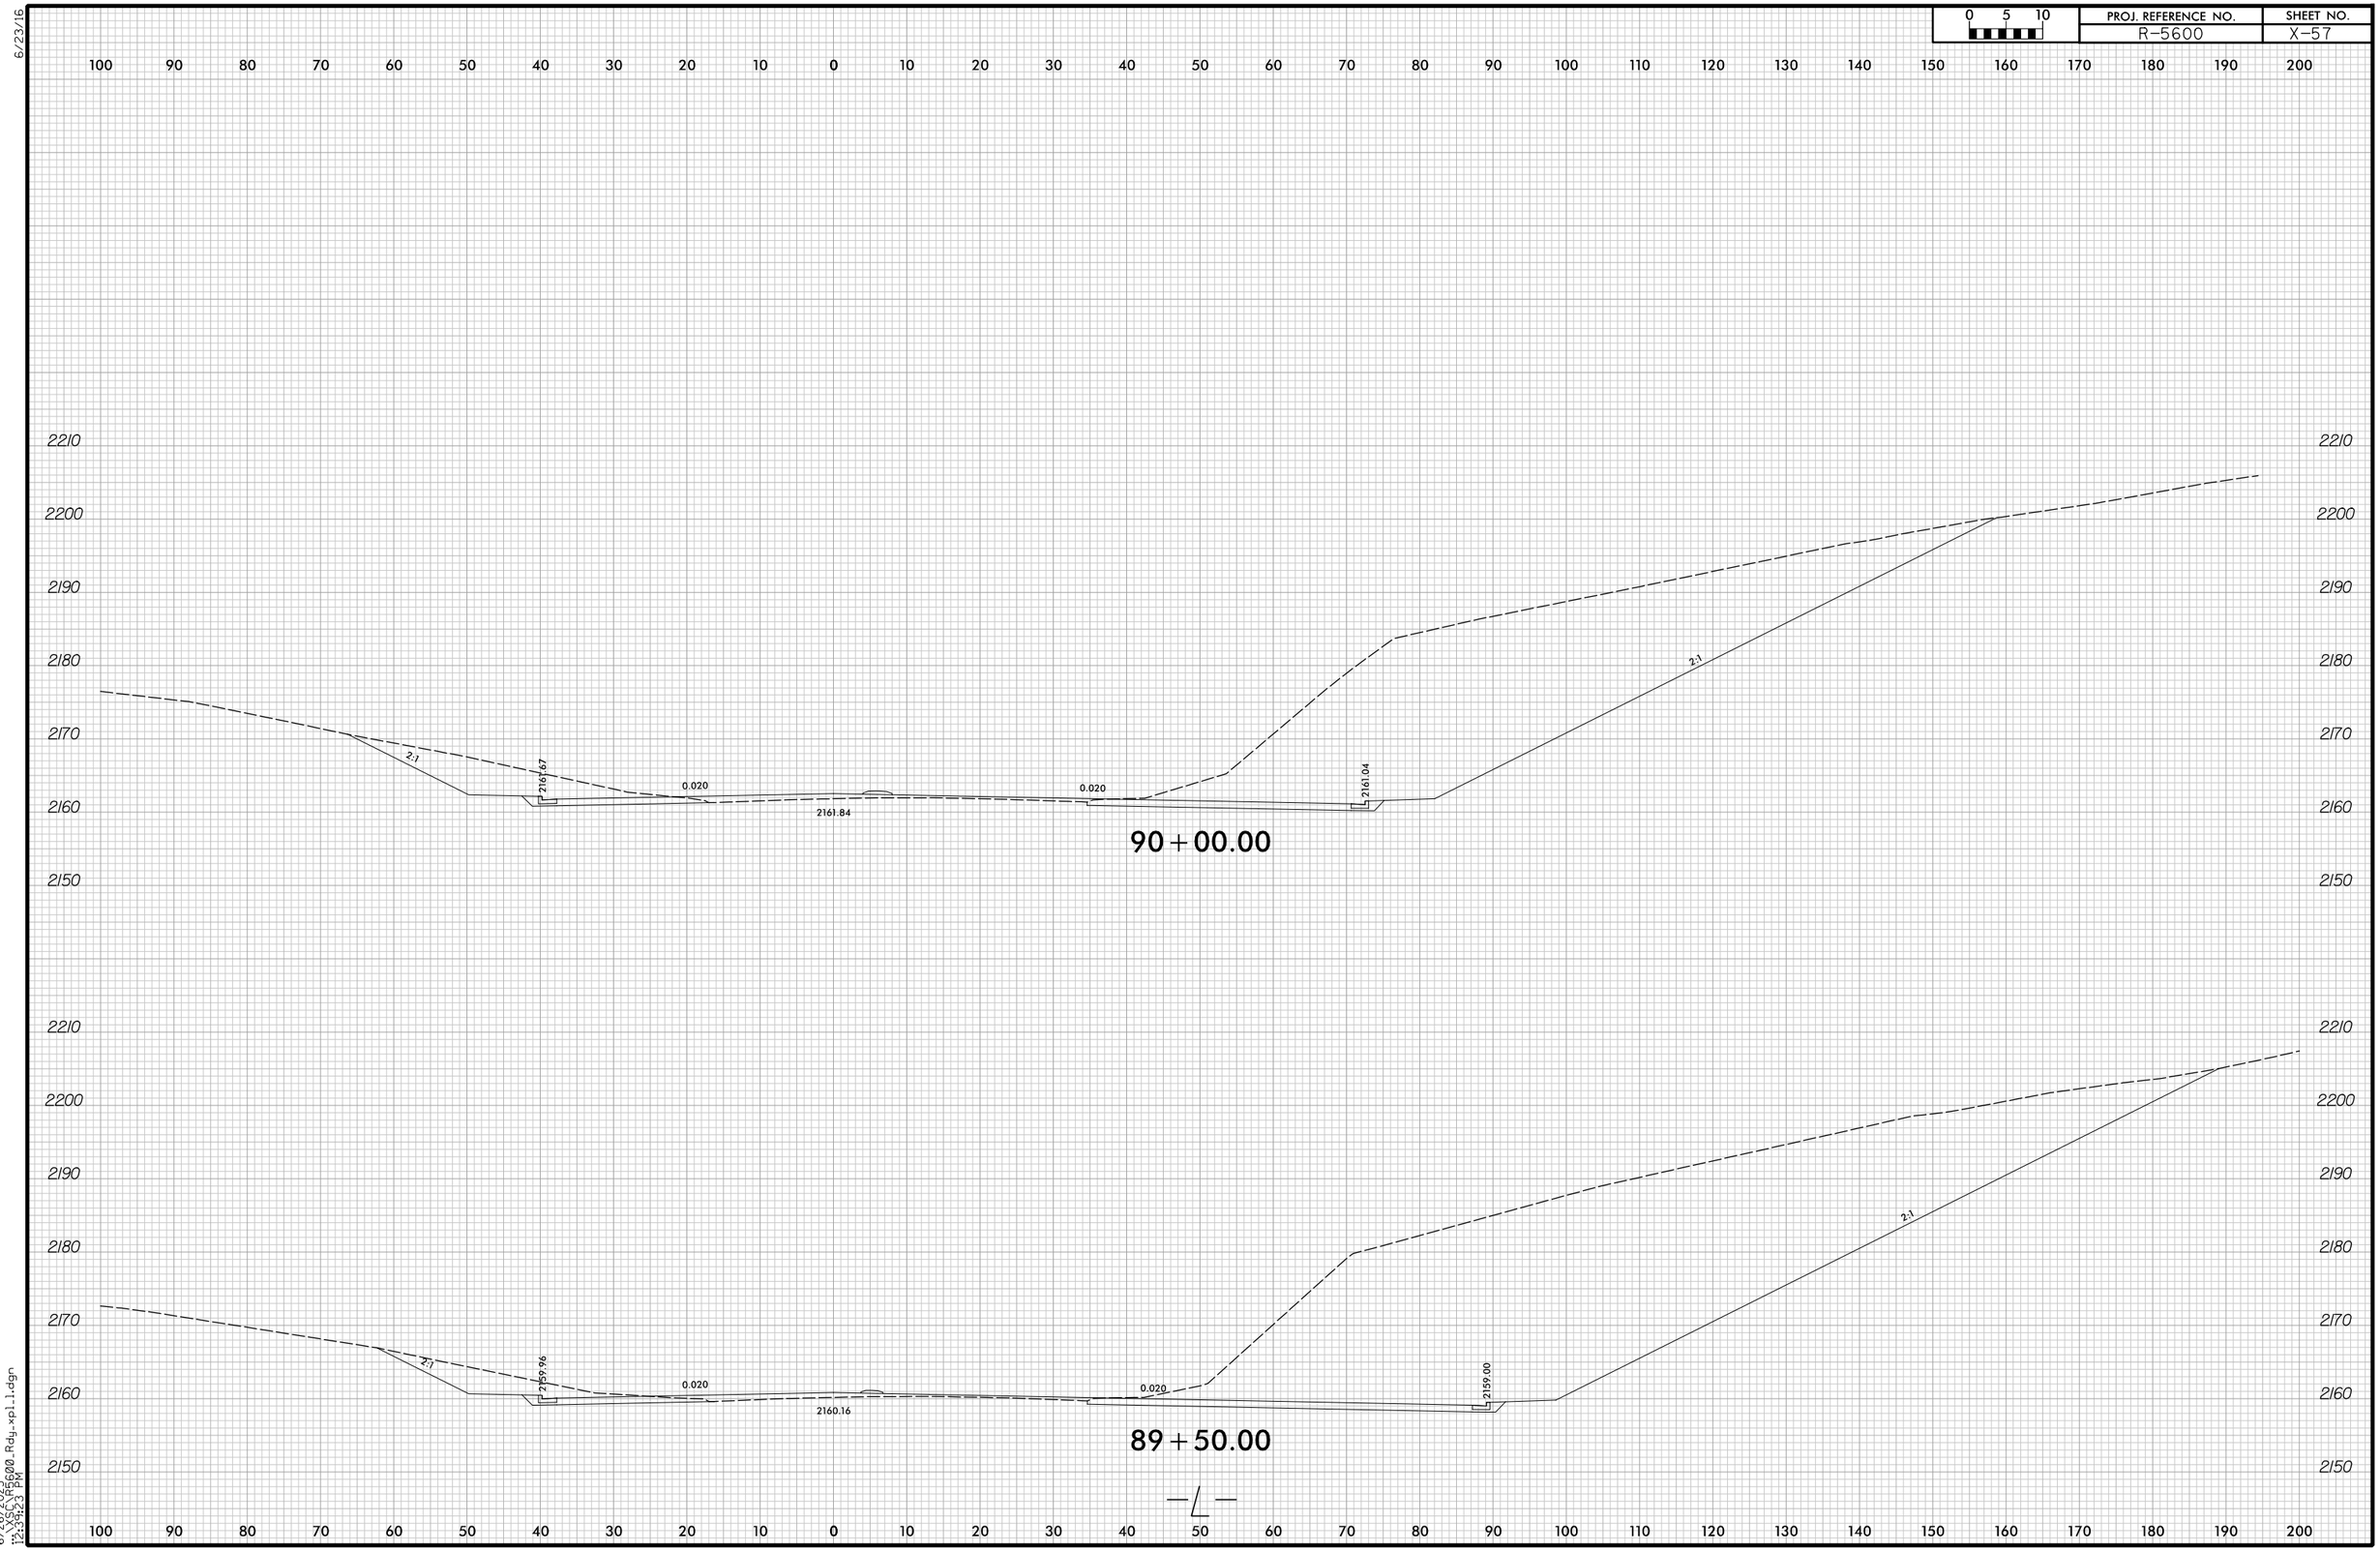

6/26/2025
12:34:23 PM
C:\PE\5600.Rdy_xpl1.dgn

6/23/16

0 5 10	PROJ. REFERENCE NO.	SHEET NO.
	R-5600	X-58

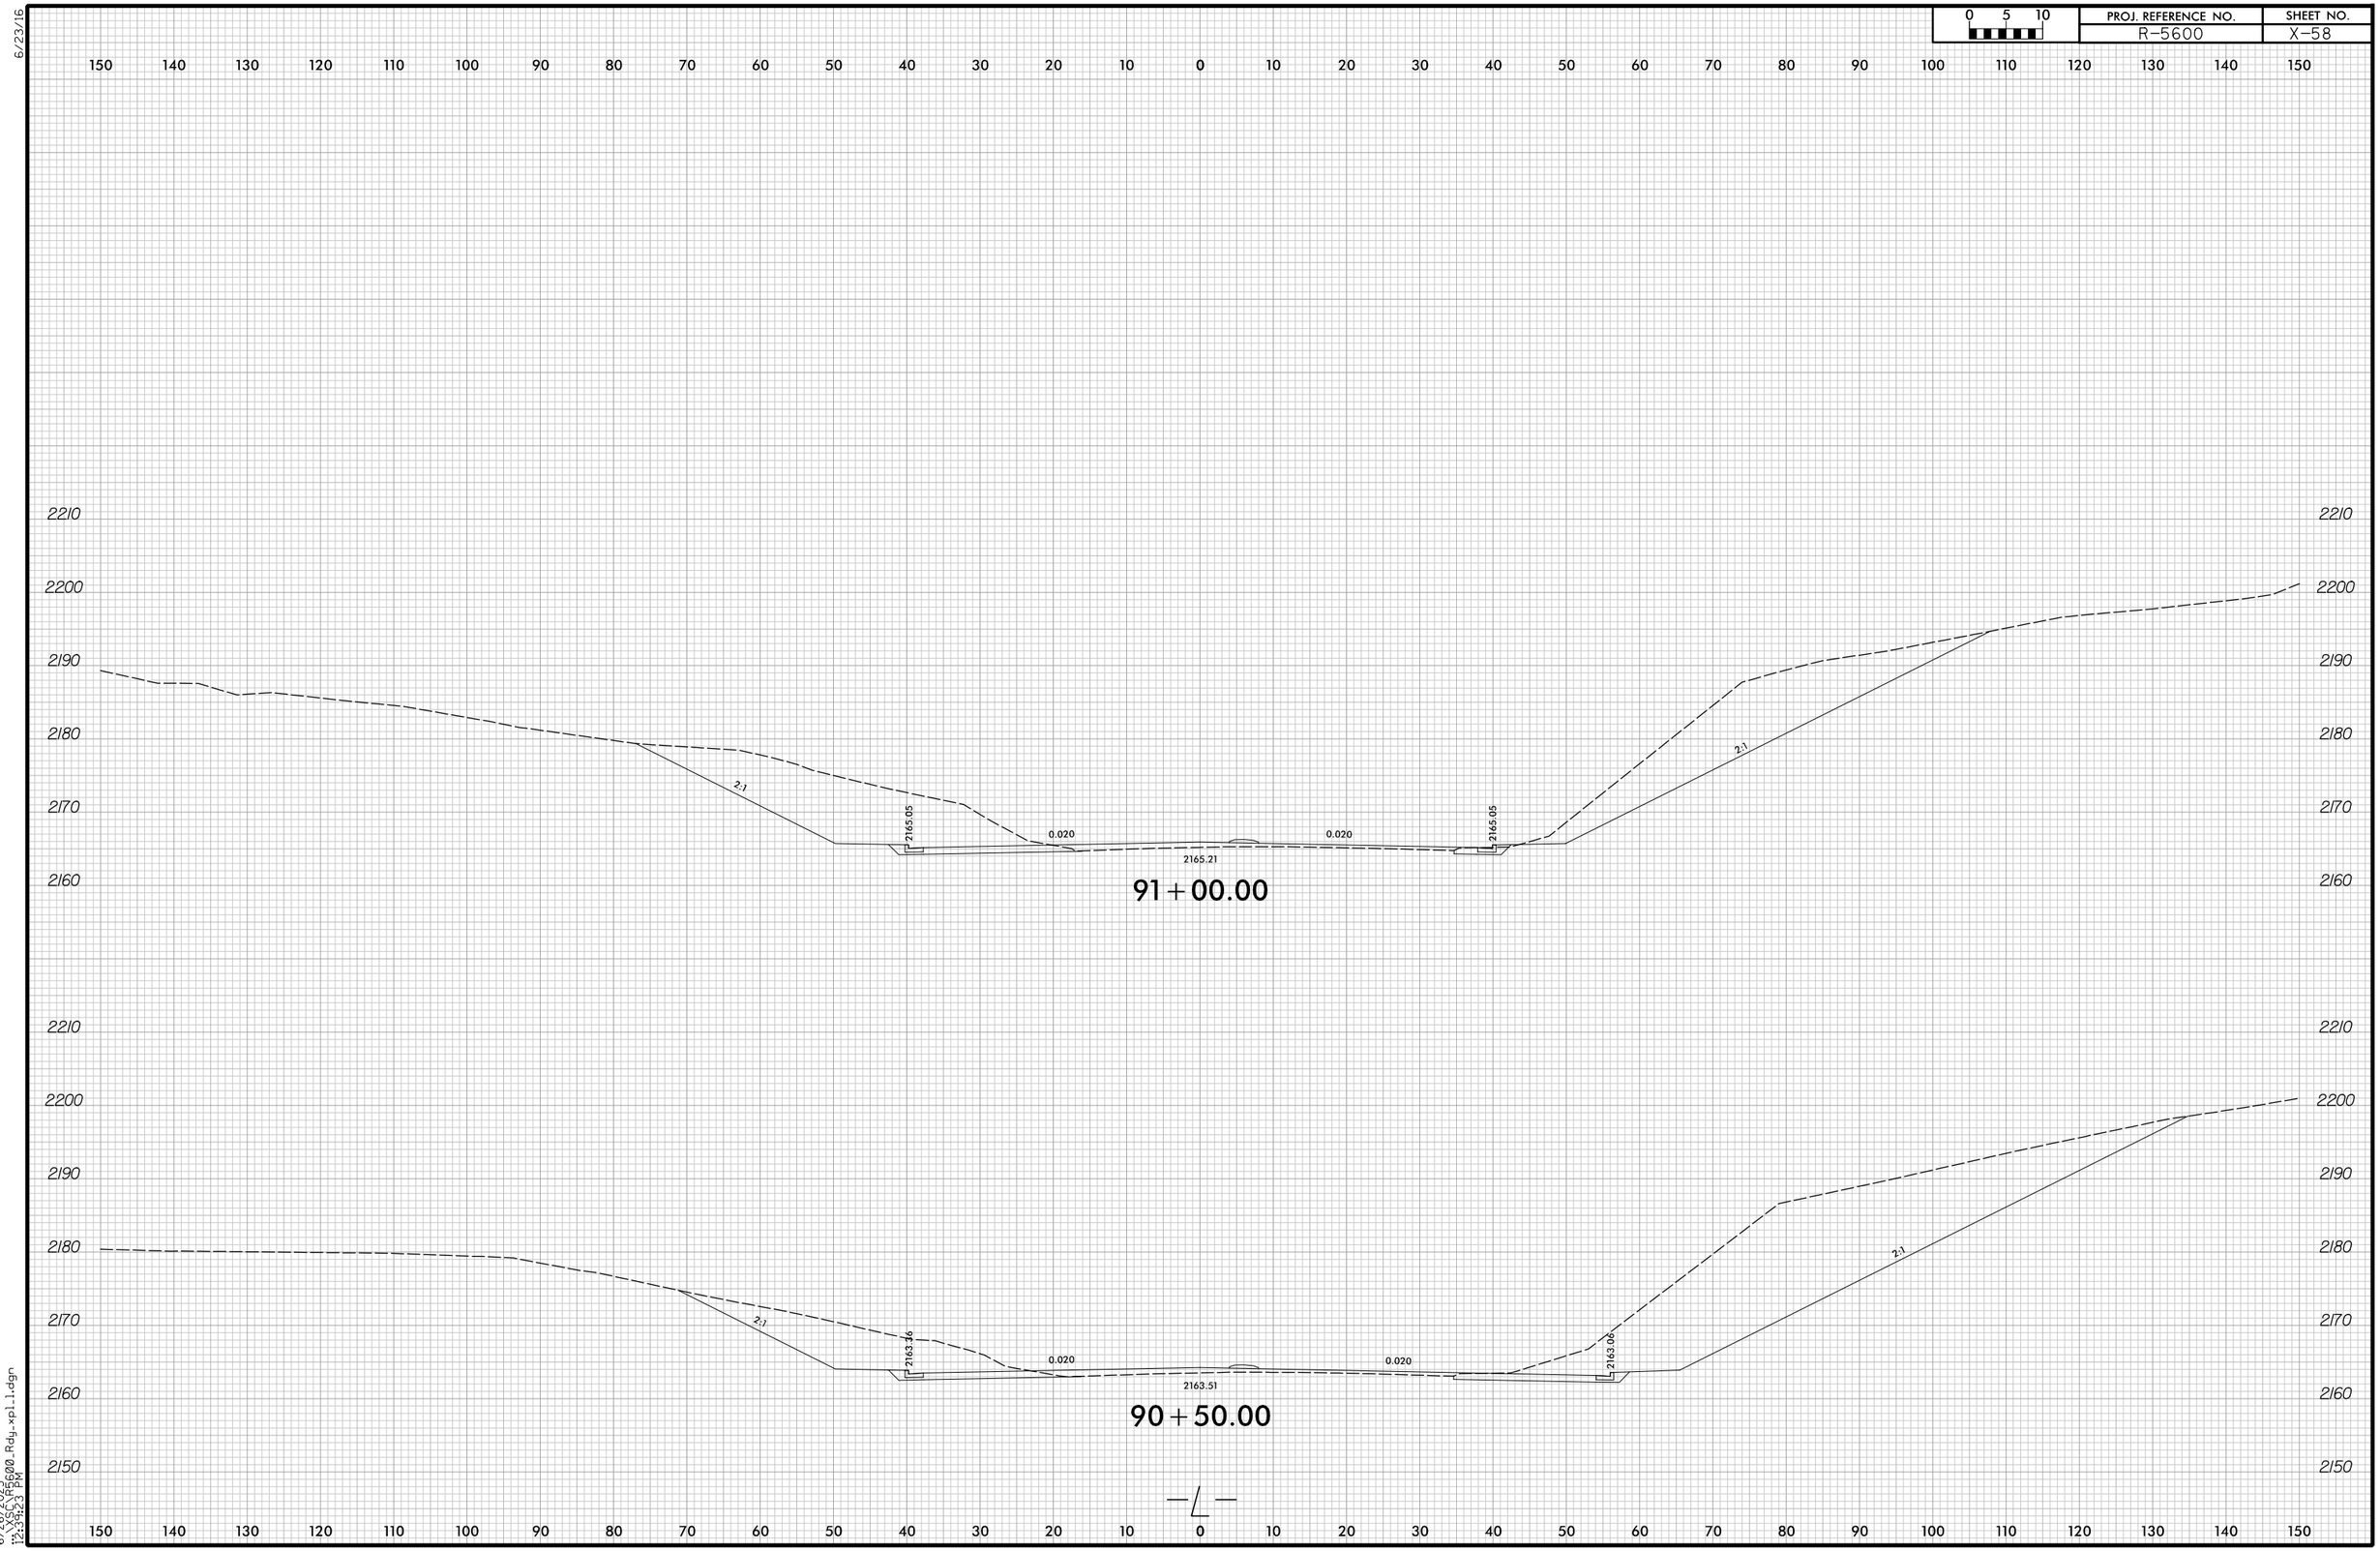

6/25/2025
12:39:23 PM
C:\SCDOT\R5600_Rdy_xpl1.dgn

6/23/16

0 5 10	PROJ. REFERENCE NO.	SHEET NO.
	R-5600	X-59

150 140 130 120 110 100 90 80 70 60 50 40 30 20 10 0 10 20 30 40 50 60 70 80 90 100 110 120 130 140 150

2230 2220 2210 2200 2190 2180 2170 2160

2:1

4:1

2168.43

0.020

2167.77

2168.64

0.010

2169.62

2:1

92+00.00

2230 2220 2210 2200 2190 2180 2170 2160

2:1

2166.74

0.020

2166.91

0.006

2167.32

2:1

91+50.00

150 140 130 120 110 100 90 80 70 60 50 40 30 20 10 0 10 20 30 40 50 60 70 80 90 100 110 120 130 140 150

6/26/2025
12:39:24 PM
C:\Projects\R5600.Rdy_xpl.l.dgn

6/23/16

0 5 10	PROJ. REFERENCE NO.	SHEET NO.
	R-5600	X-60

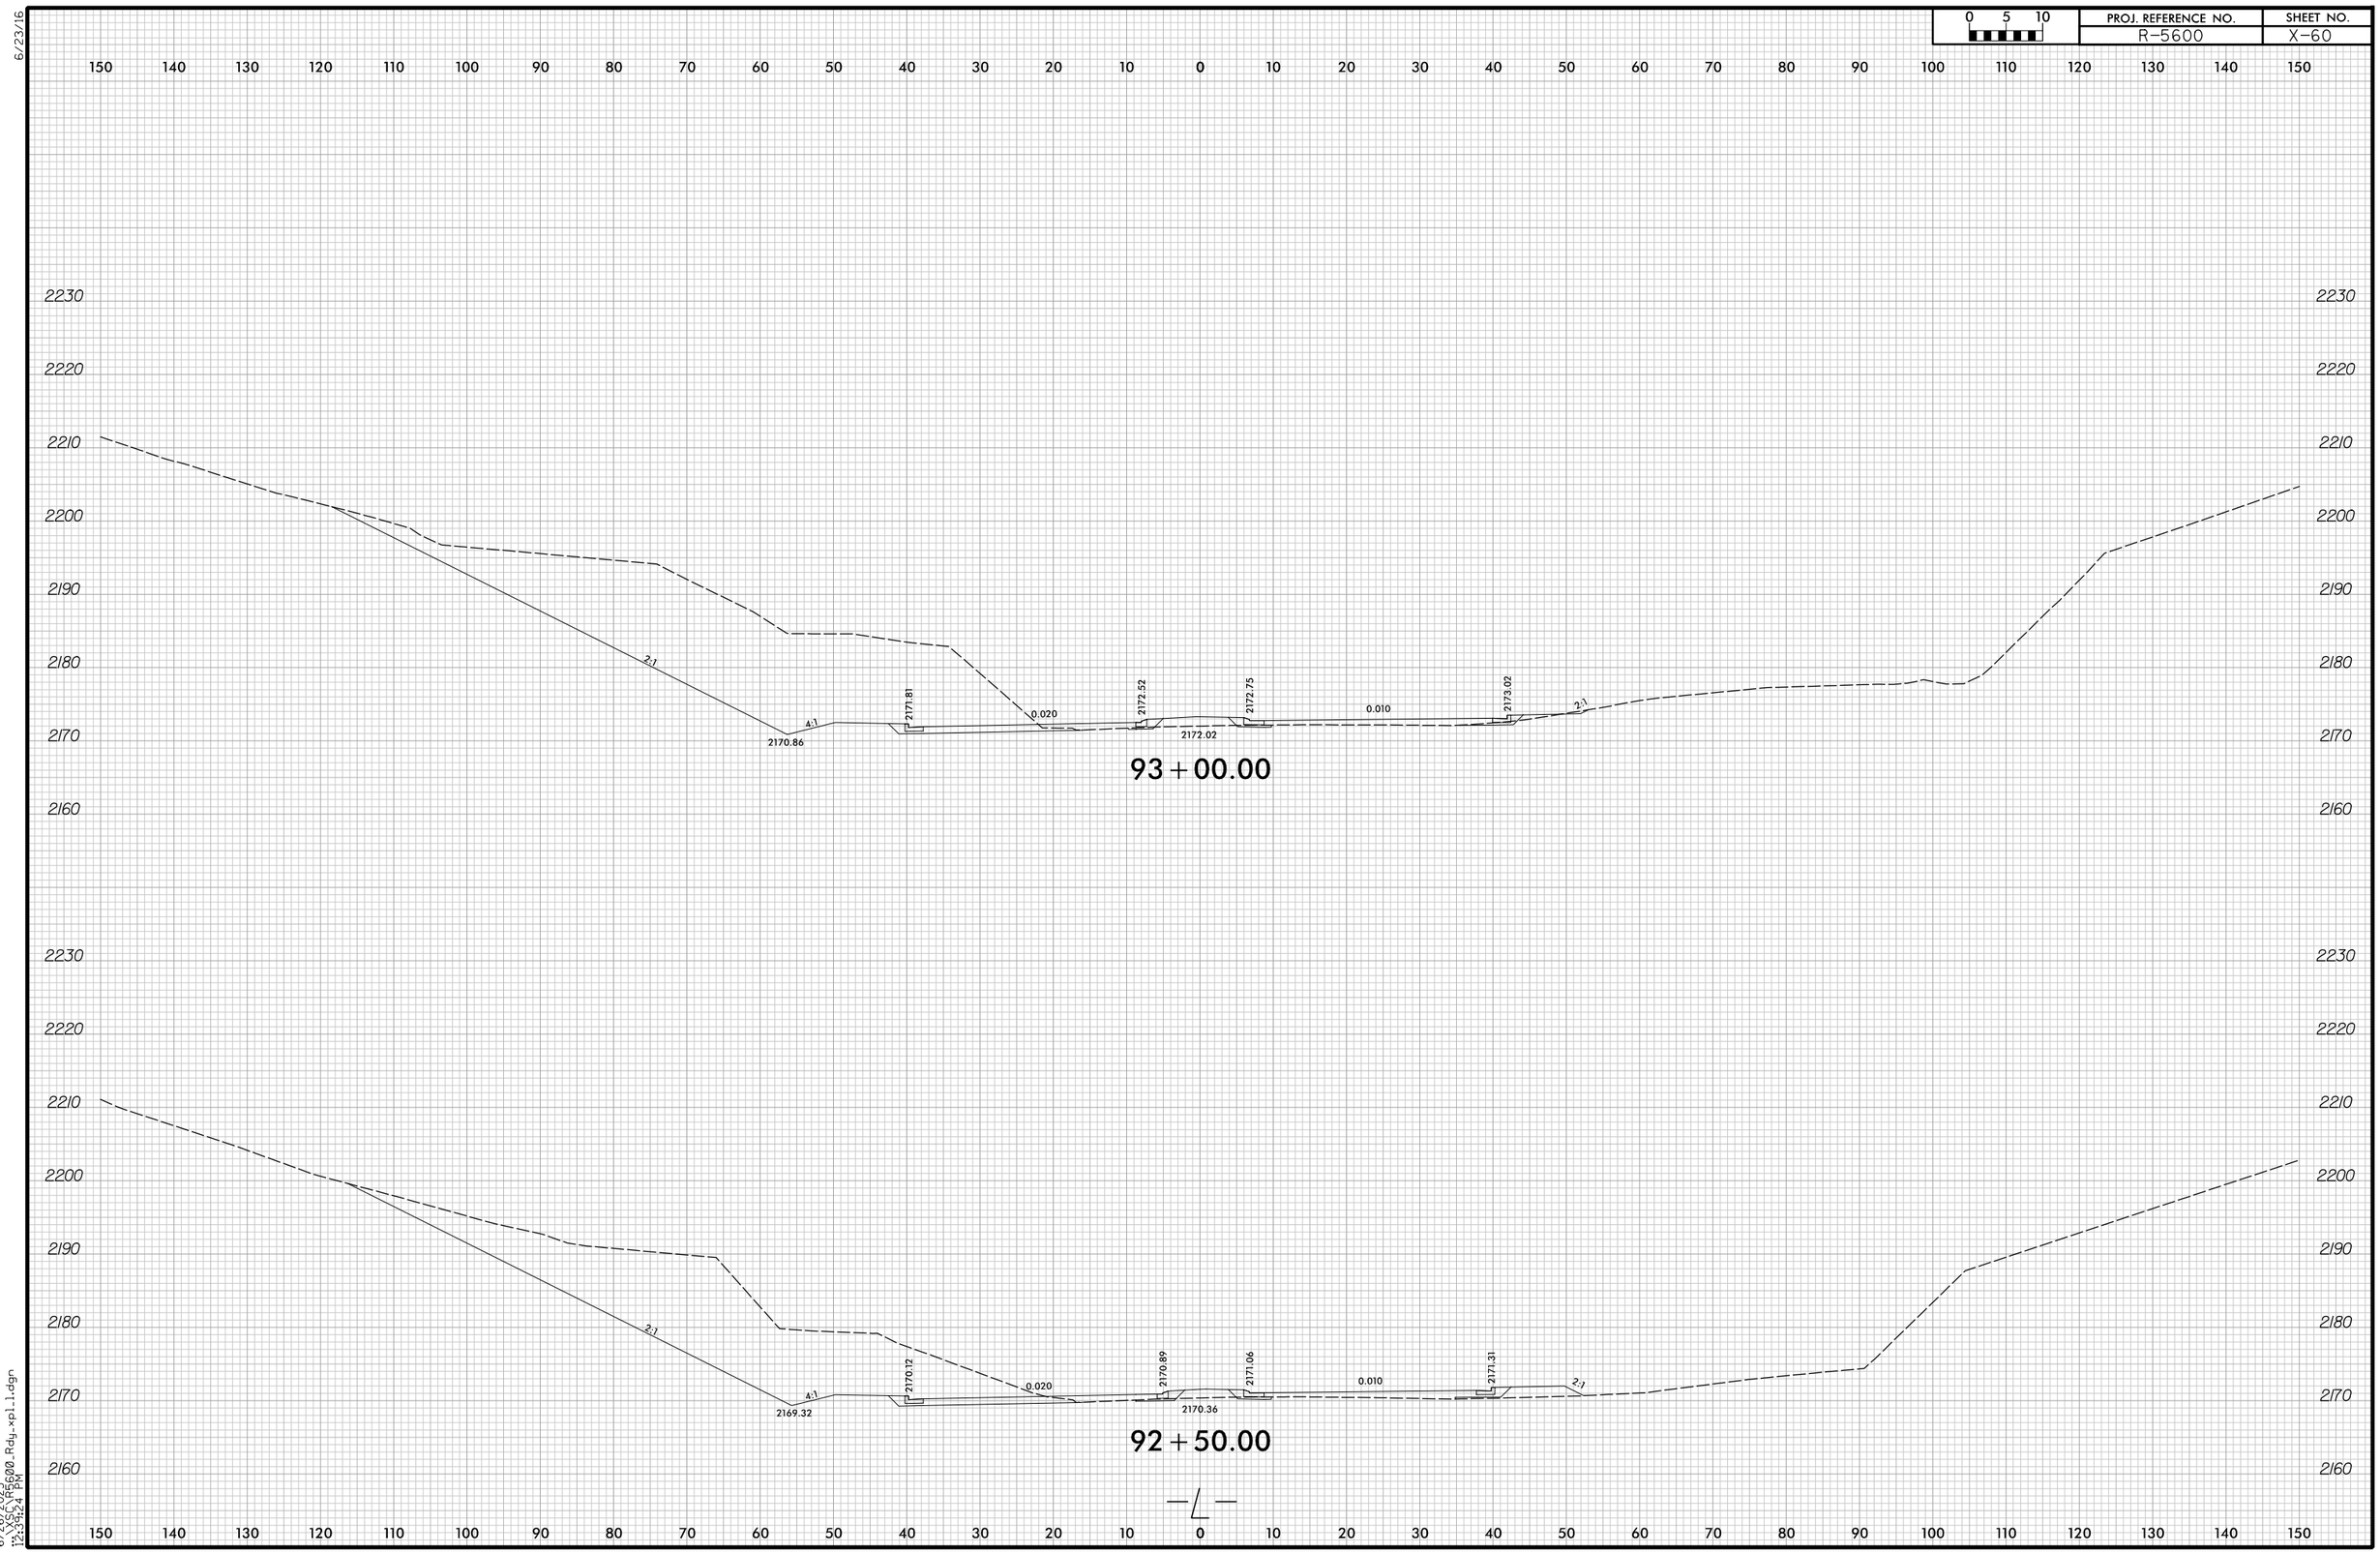

6/25/2025
12:39:24 PM
C:\SCS\R5600.Rdy.xpl.1.dgn

6/23/16

0 5 10	PROJ. REFERENCE NO.	SHEET NO.
	R-5600	X-61

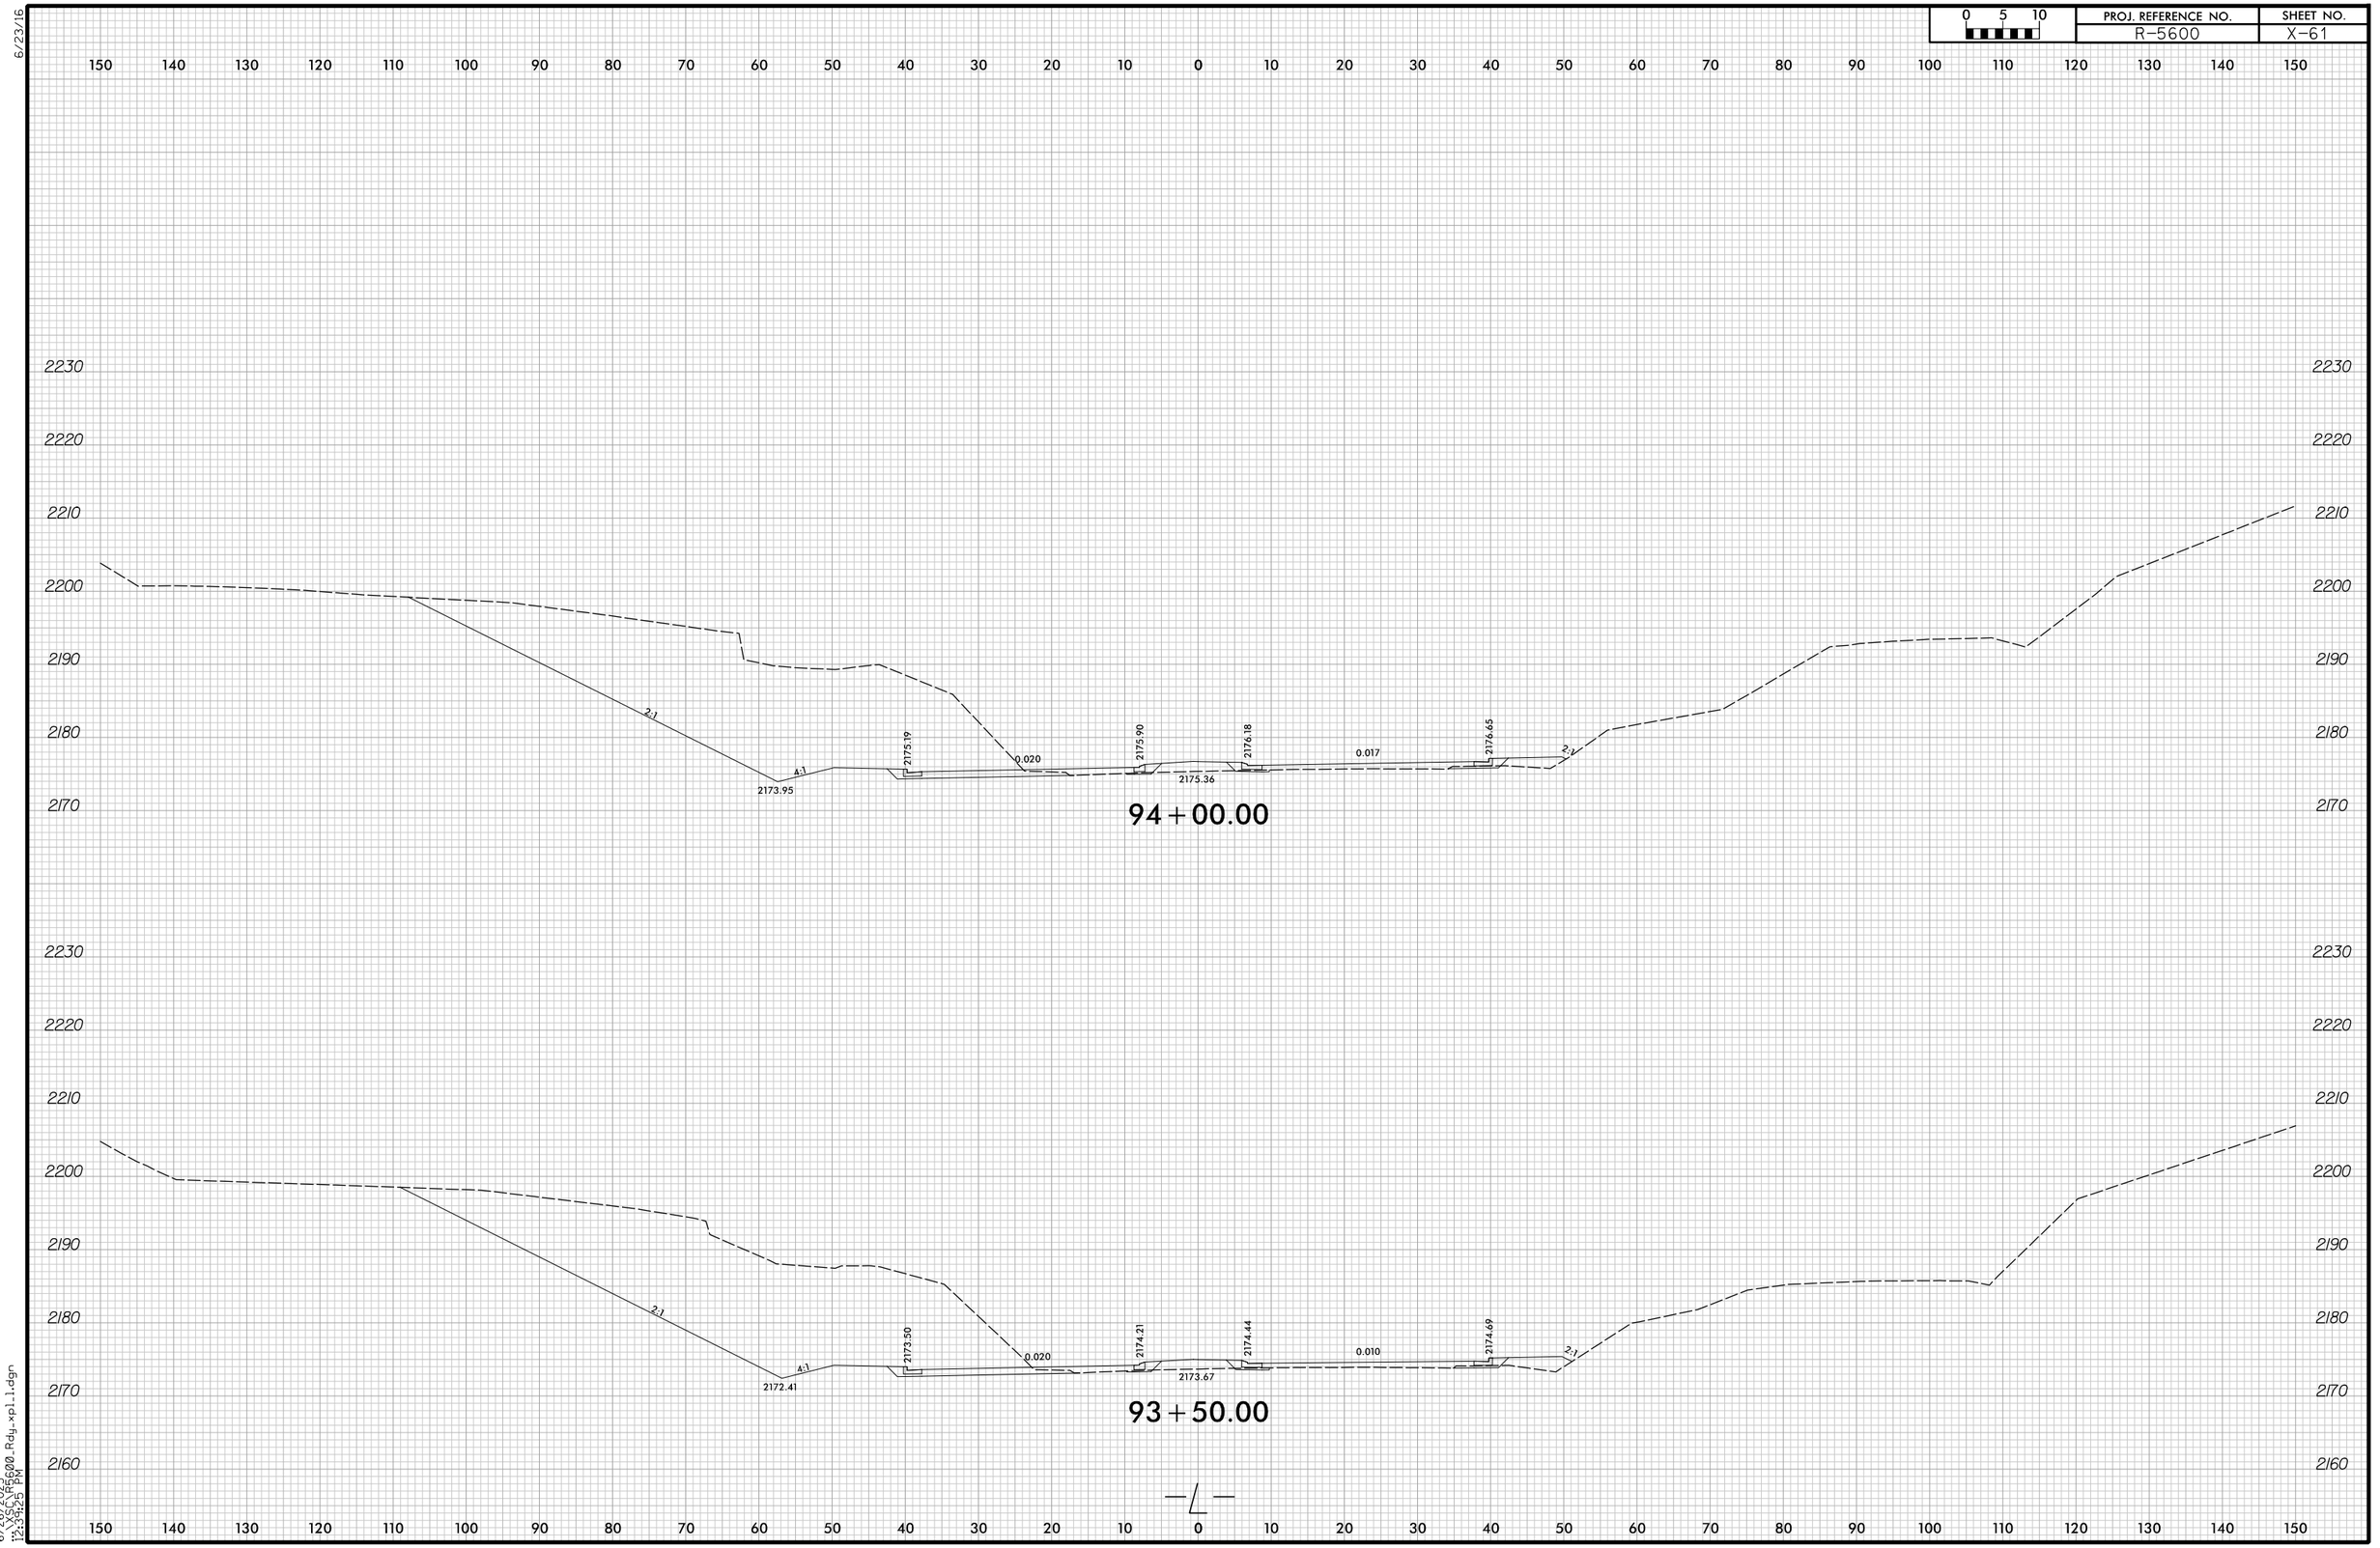

6/26/2025
12:39:25 PM
C:\CAD\R5600_Rdy_xpl_1.dgn

6/23/16

0 5 10	PROJ. REFERENCE NO.	SHEET NO.
	R-5600	X-62

150 140 130 120 110 100 90 80 70 60 50 40 30 20 10 0 10 20 30 40 50 60 70 80 90 100 110 120 130 140 150

2230
2220
2210
2200
2190
2180
2170

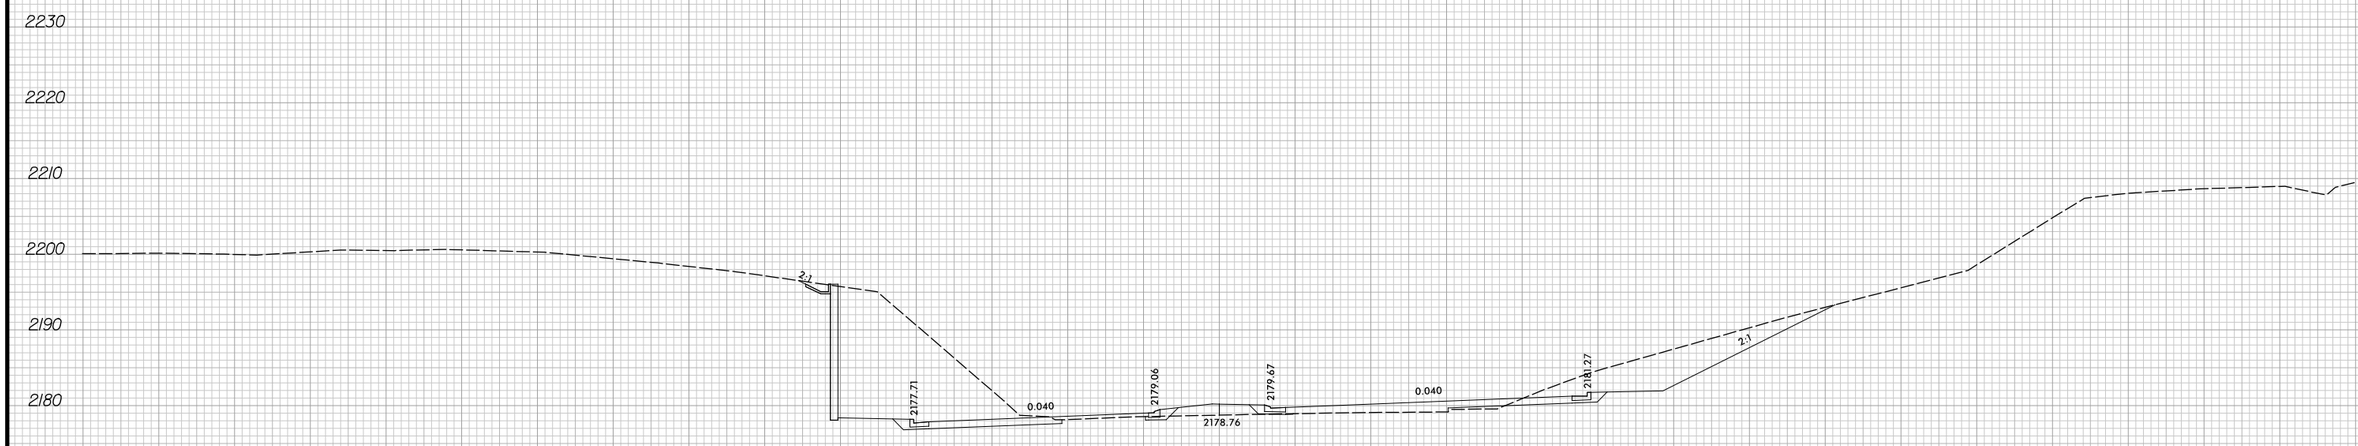

95+00.00

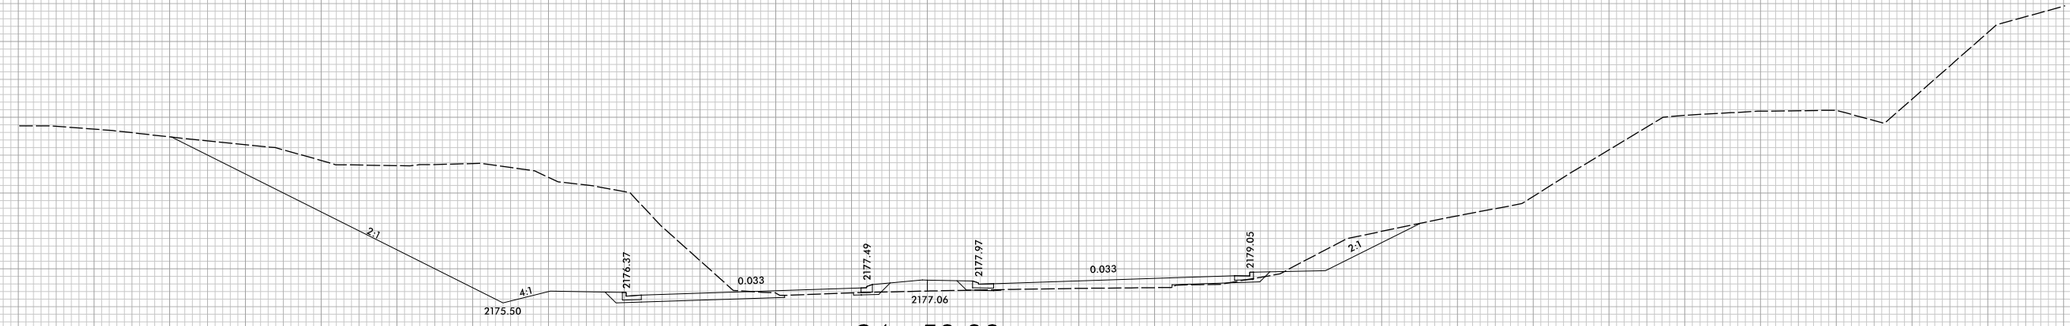

94+50.00

150 140 130 120 110 100 90 80 70 60 50 40 30 20 10 0 10 20 30 40 50 60 70 80 90 100 110 120 130 140 150

6/26/2025
12:39:25 PM
\\CVG\R5600.Rdy_xpl1.dgn

6/23/16

0 5 10	PROJ. REFERENCE NO.	SHEET NO.
	R-5600	X-63

150 140 130 120 110 100 90 80 70 60 50 40 30 20 10 0 10 20 30 40 50 60 70 80 90 100 110 120 130 140 150

2230 2220 2210 2200 2190 2180 2170

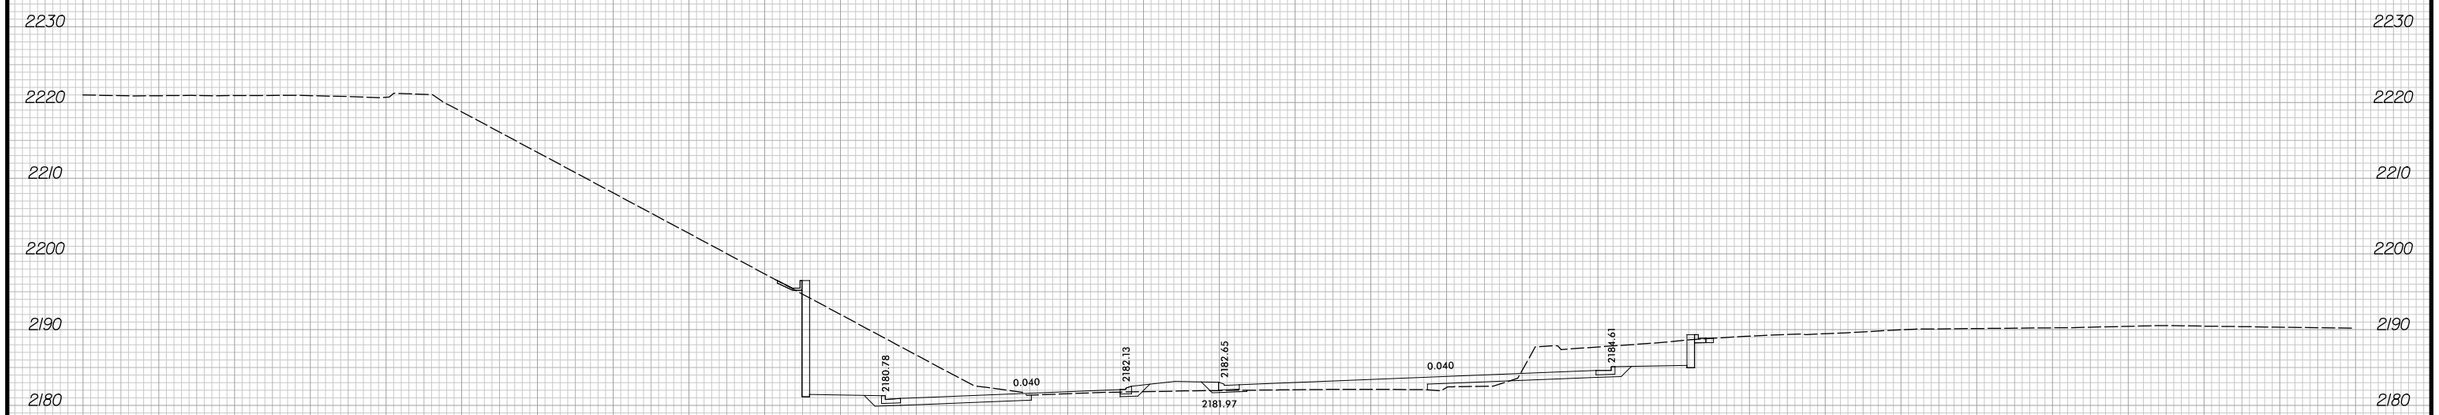

96+00.00

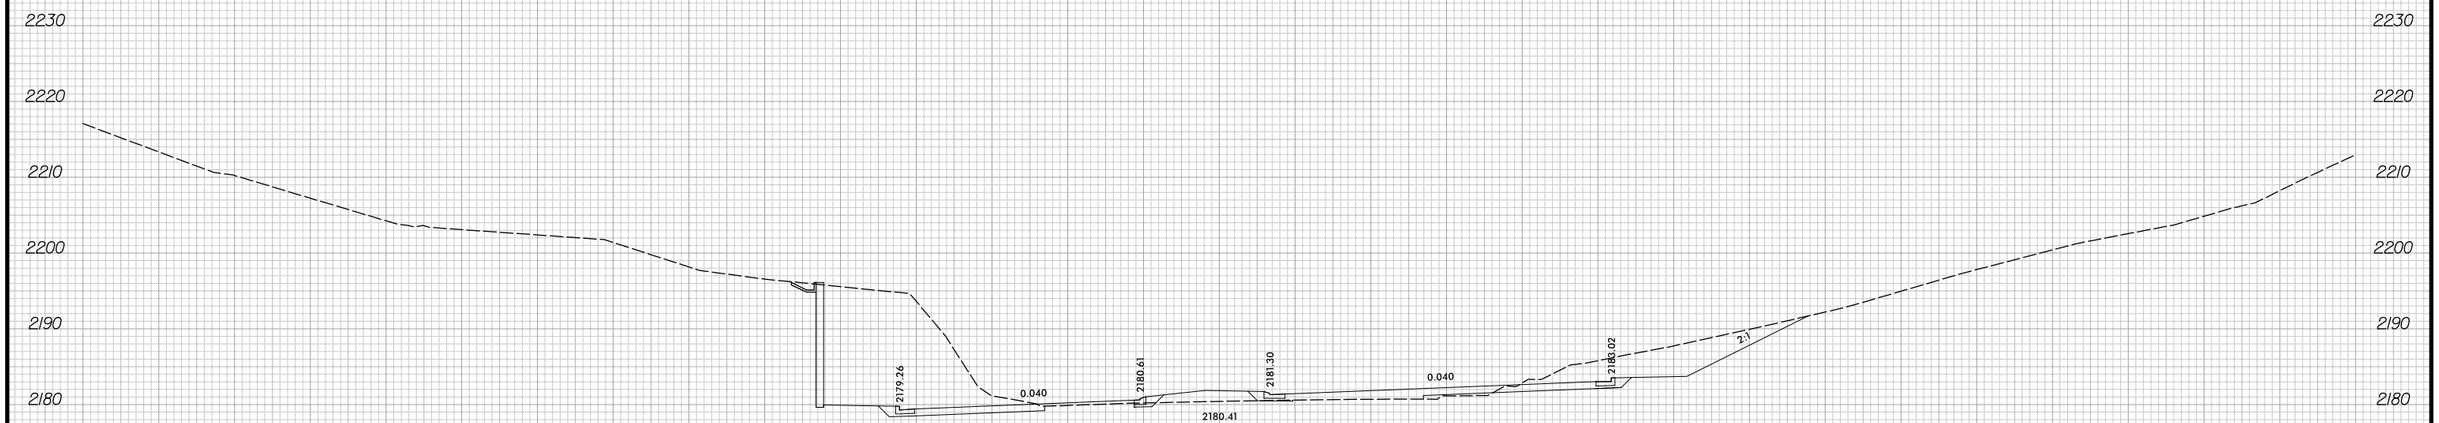

95+50.00

150 140 130 120 110 100 90 80 70 60 50 40 30 20 10 0 10 20 30 40 50 60 70 80 90 100 110 120 130 140 150

6/26/2025
12:34:25 PM
X:\SUE\R5600_Rdy_xpl1.dgn

6/23/16

0 5 10	PROJ. REFERENCE NO.	SHEET NO.
	R-5600	X-64

150 140 130 120 110 100 90 80 70 60 50 40 30 20 10 0 10 20 30 40 50 60 70 80 90 100 110 120 130 140 150

2230 2220 2210 2200 2190 2180 2170

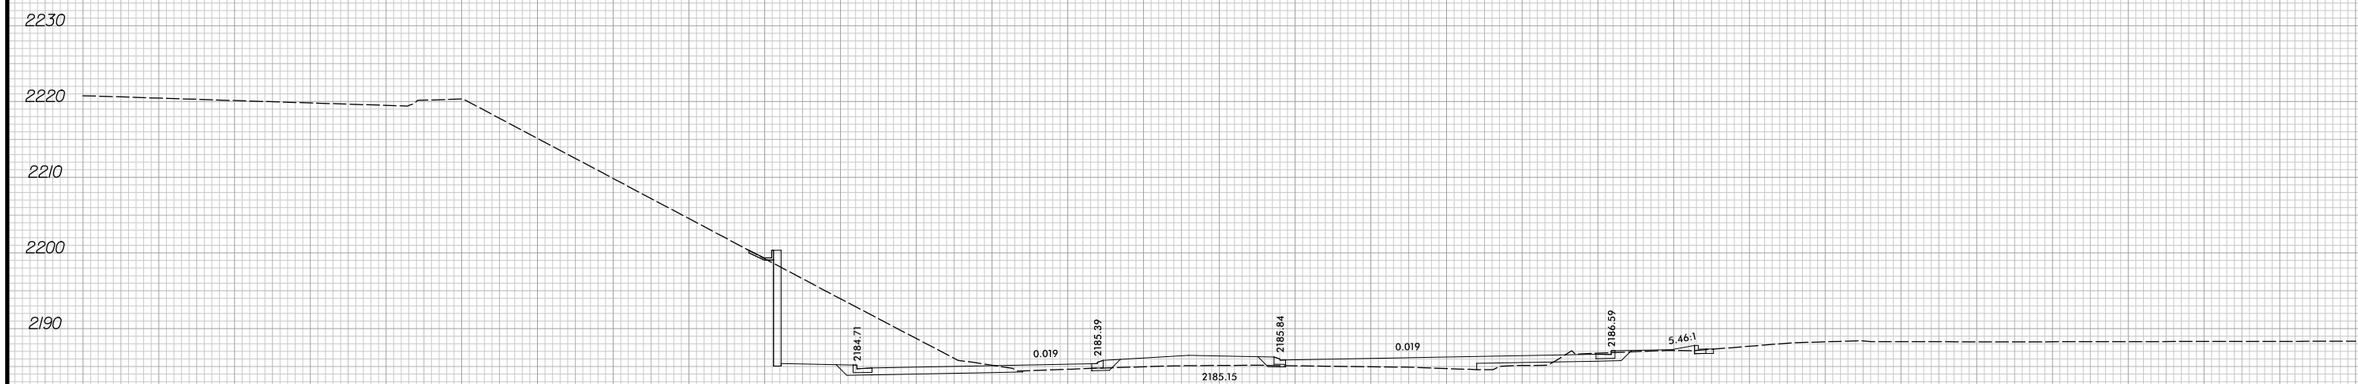

97+00.00

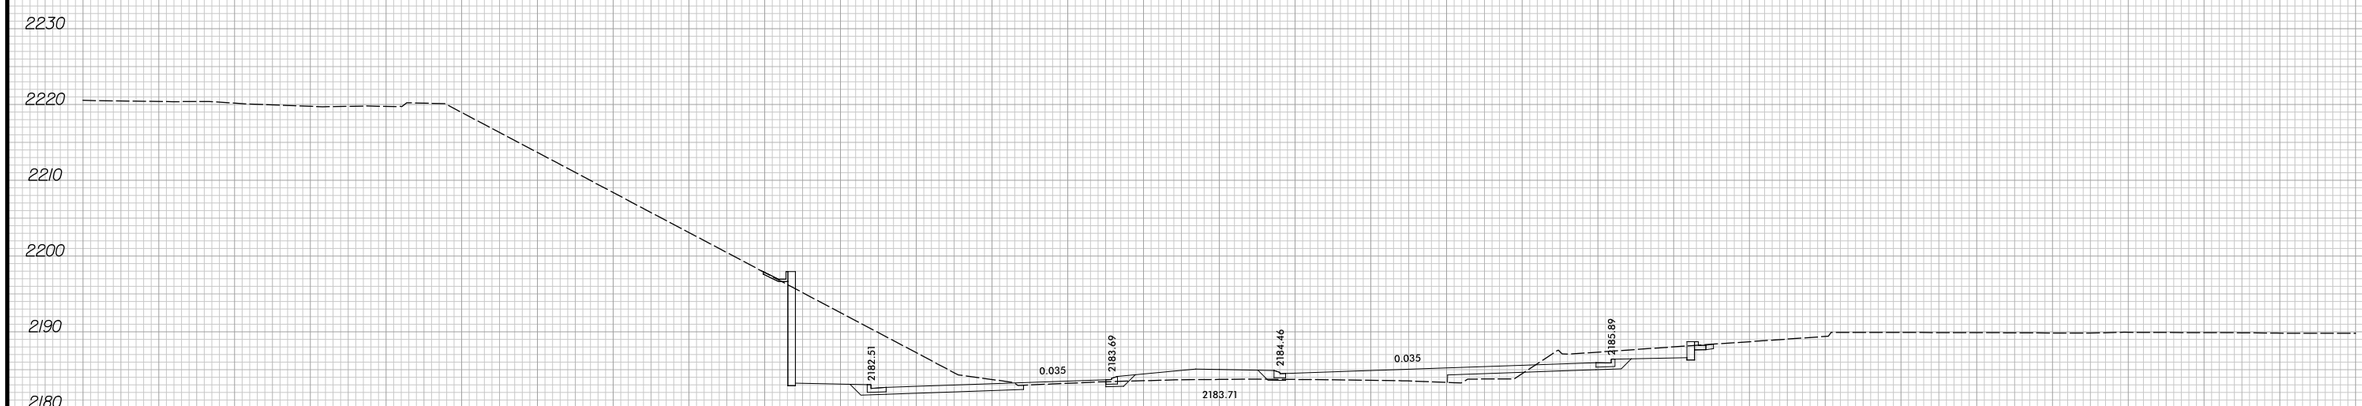

96+50.00

—℄—

150 140 130 120 110 100 90 80 70 60 50 40 30 20 10 0 10 20 30 40 50 60 70 80 90 100 110 120 130 140 150

6/26/2025
12:13:26 PM
X:\SC\R5600\Rdy_xpl1.dgn

6/23/16

0 5 10	PROJ. REFERENCE NO.	SHEET NO.
	R-5600	X-65

150 140 130 120 110 100 90 80 70 60 50 40 30 20 10 0 10 20 30 40 50 60 70 80 90 100 110 120 130 140 150

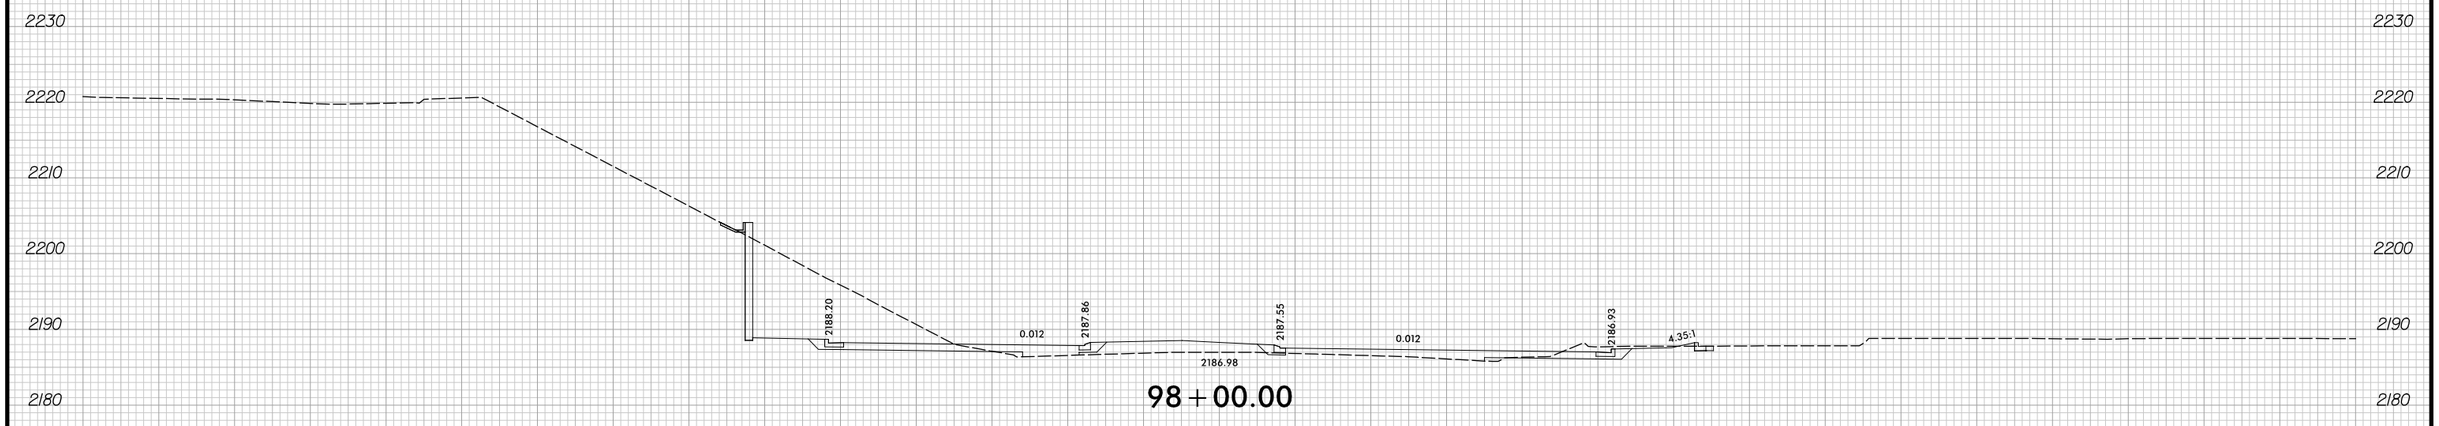

98+00.00

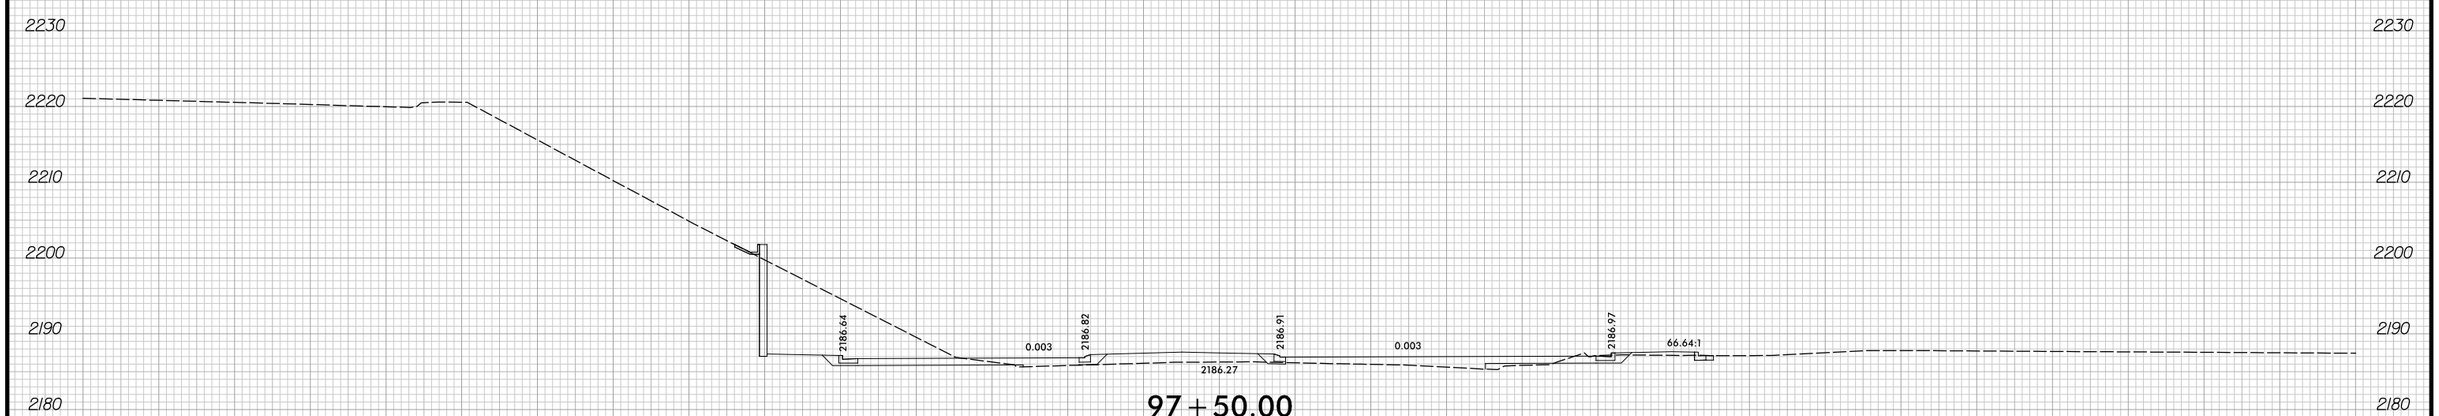

97+50.00

150 140 130 120 110 100 90 80 70 60 50 40 30 20 10 0 10 20 30 40 50 60 70 80 90 100 110 120 130 140 150

6/25/2025
12:39:26 PM
C:\SUE\R5600.Rdy.xpl.1.dgn

6/23/16

0 5 10	PROJ. REFERENCE NO.	SHEET NO.
	R-5600	X-66

150 140 130 120 110 100 90 80 70 60 50 40 30 20 10 0 10 20 30 40 50 60 70 80 90 100 110 120 130 140 150

2210 2200 2190 2180

INTERSECTION SHEAR –DR2–

INTERSECTION SHEAR –DR1–

0.020 0.020

2186.38

99+50.00

2220 2210 2200 2190 2180

INTERSECTION SHEAR –DR2–

INTERSECTION SHEAR –DR1–

0.020 0.020

2187.19

99+00.00

2230 2220 2210 2200 2190 2180

2189.03 2188.29 2187.83 2186.87

0.020 0.020

5.03:1

2187.28

98+50.00

150 140 130 120 110 100 90 80 70 60 50 40 30 20 10 0 10 20 30 40 50 60 70 80 90 100 110 120 130 140 150

6/25/2025
12:39:27 PM
X66_R5600_Rdy_xpl1.dgn

6/23/16

0 5 10	PROJ. REFERENCE NO.	SHEET NO.
	R-5600	X-67

6/26/2025
12:39:27 PM
R-5600_Rdy-xpl.1.dgn

6/23/16

0 5 10	PROJ. REFERENCE NO.	SHEET NO.
	R-5600	X-68

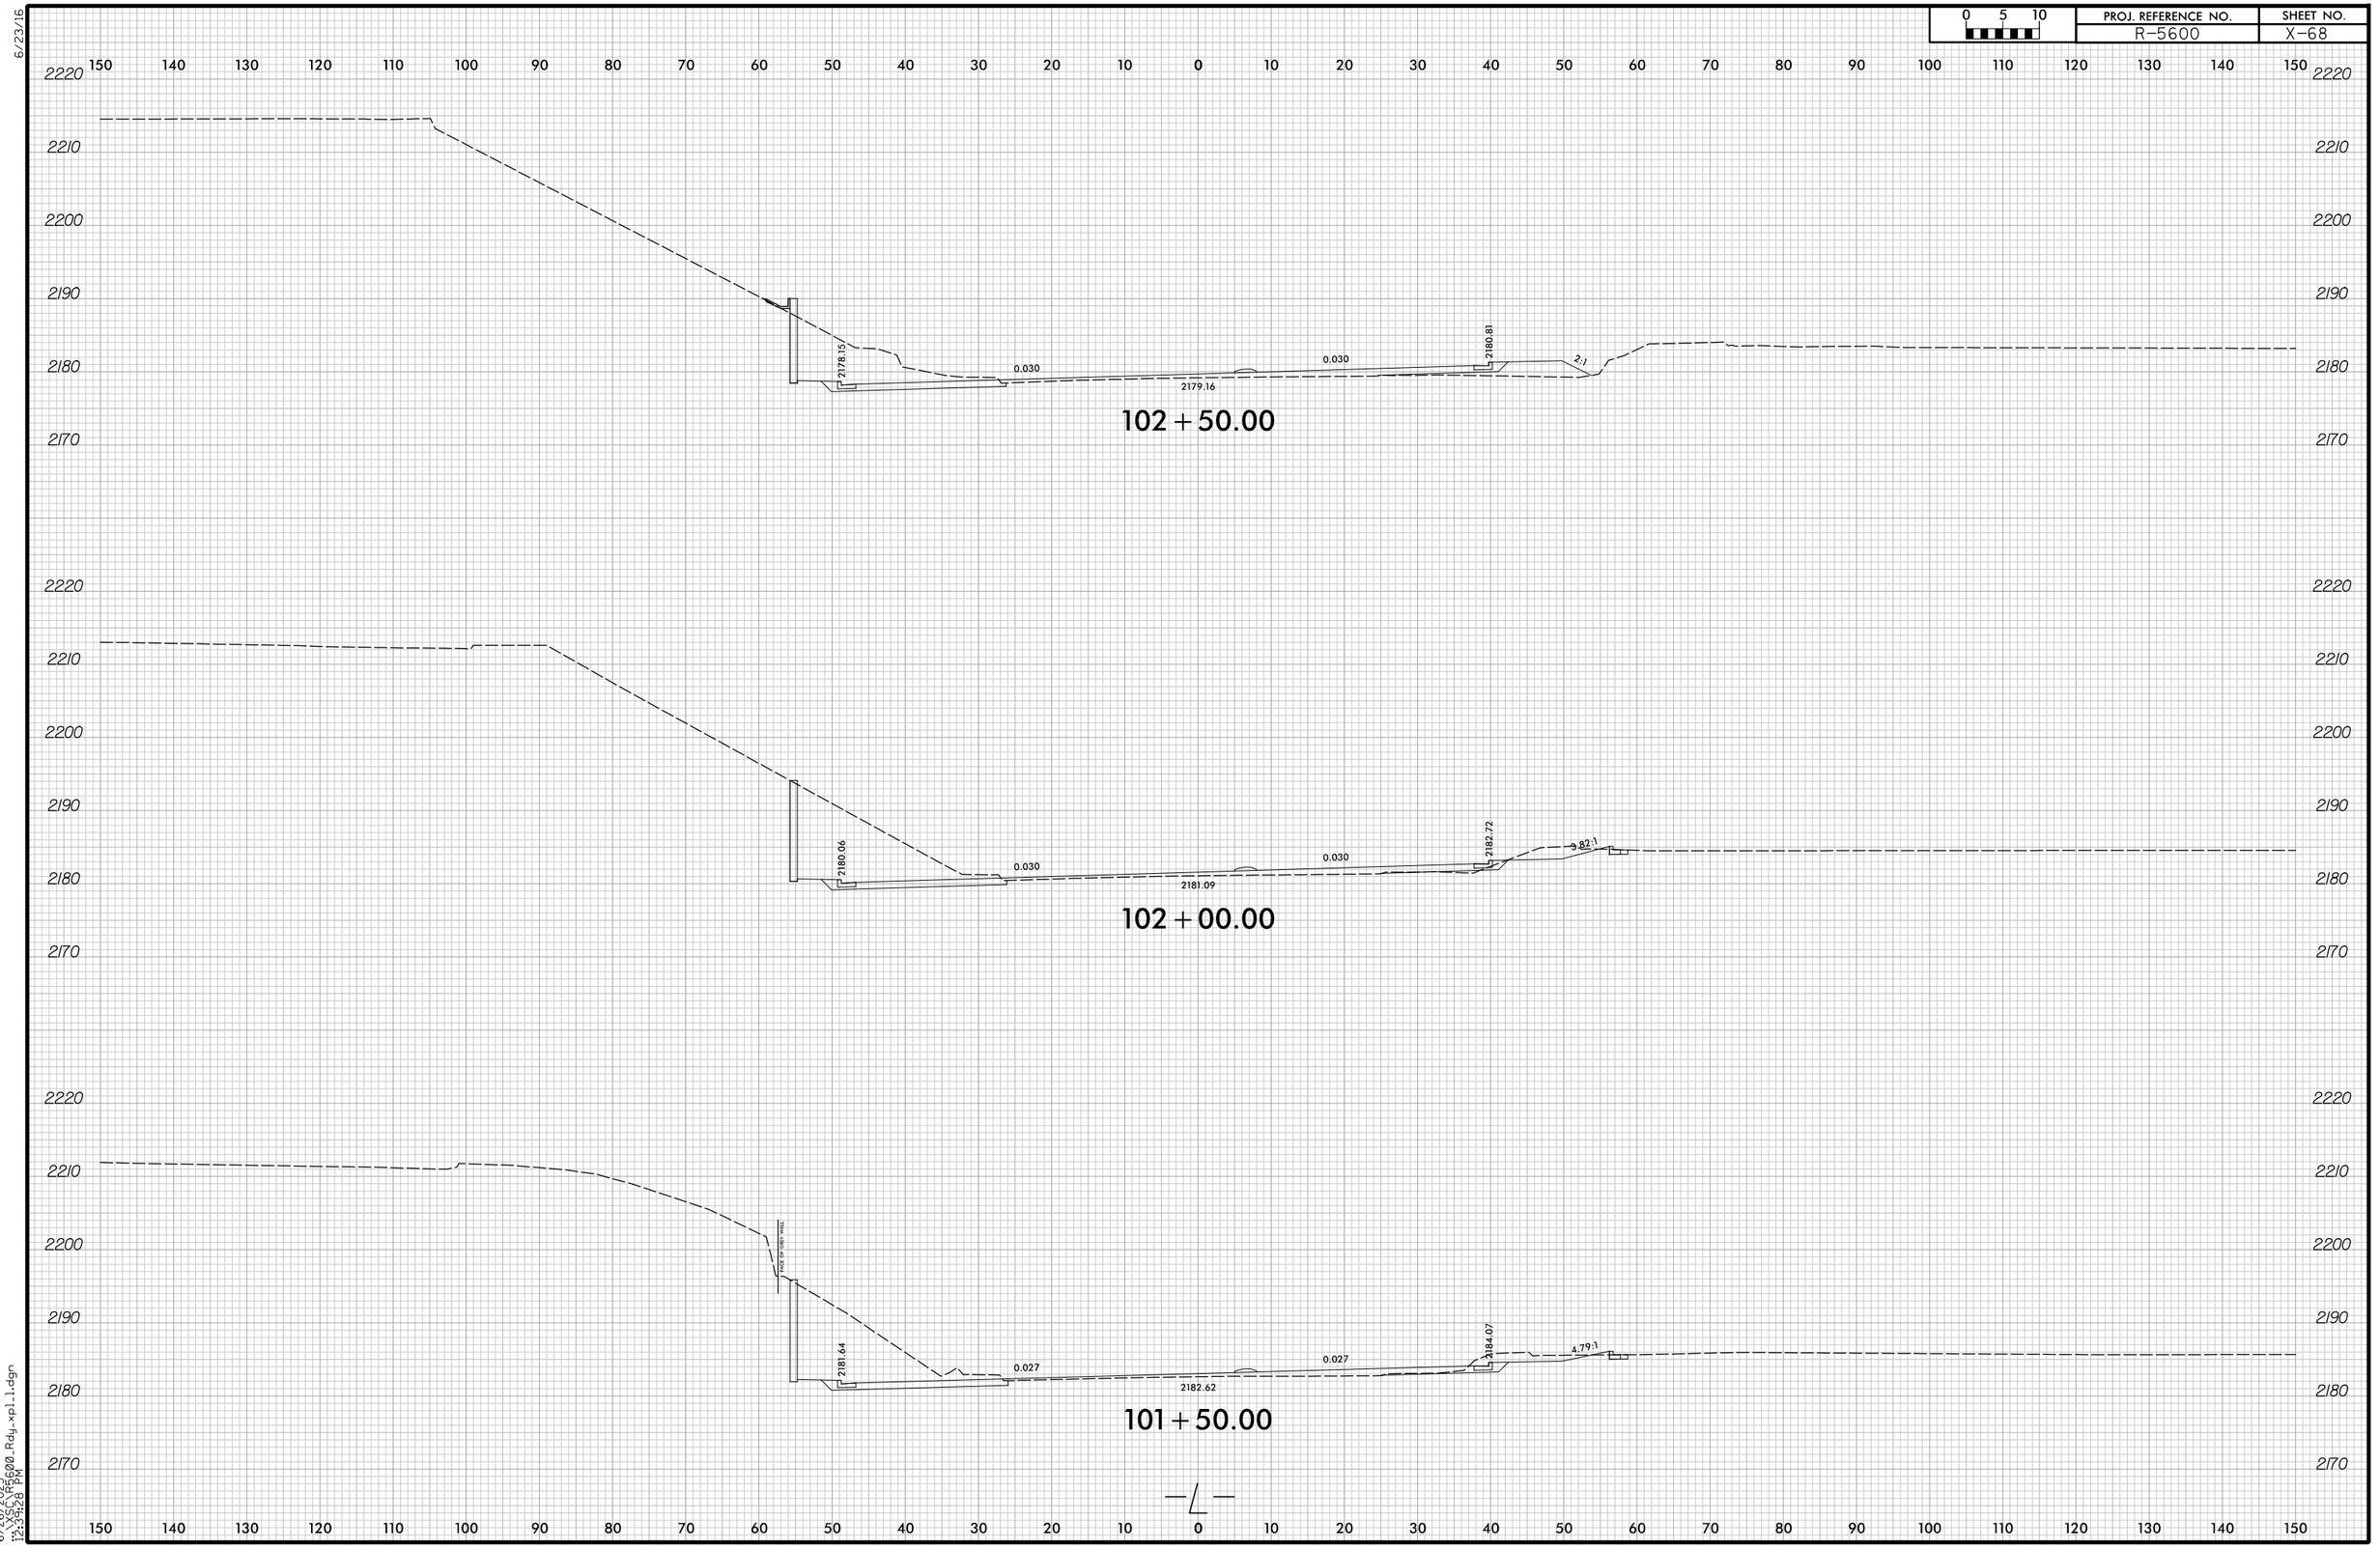

6/26/2025
C:\SCDOT\R5600.Rdy.xpl.l.dgn
12:39:28 PM

6/23/16

0 5 10	PROJ. REFERENCE NO.	SHEET NO.
	R-5600	X-69

150 140 130 120 110 100 90 80 70 60 50 40 30 20 10 0 10 20 30 40 50 60 70 80 90 100 110 120 130 140 150

SHALLOW UNDERCUT EXCAVATION

2220 2210 2200 2190 2180 2170 2160 2150

END SHALLOW UNDERCUT EXCAVATION STA. 103+75

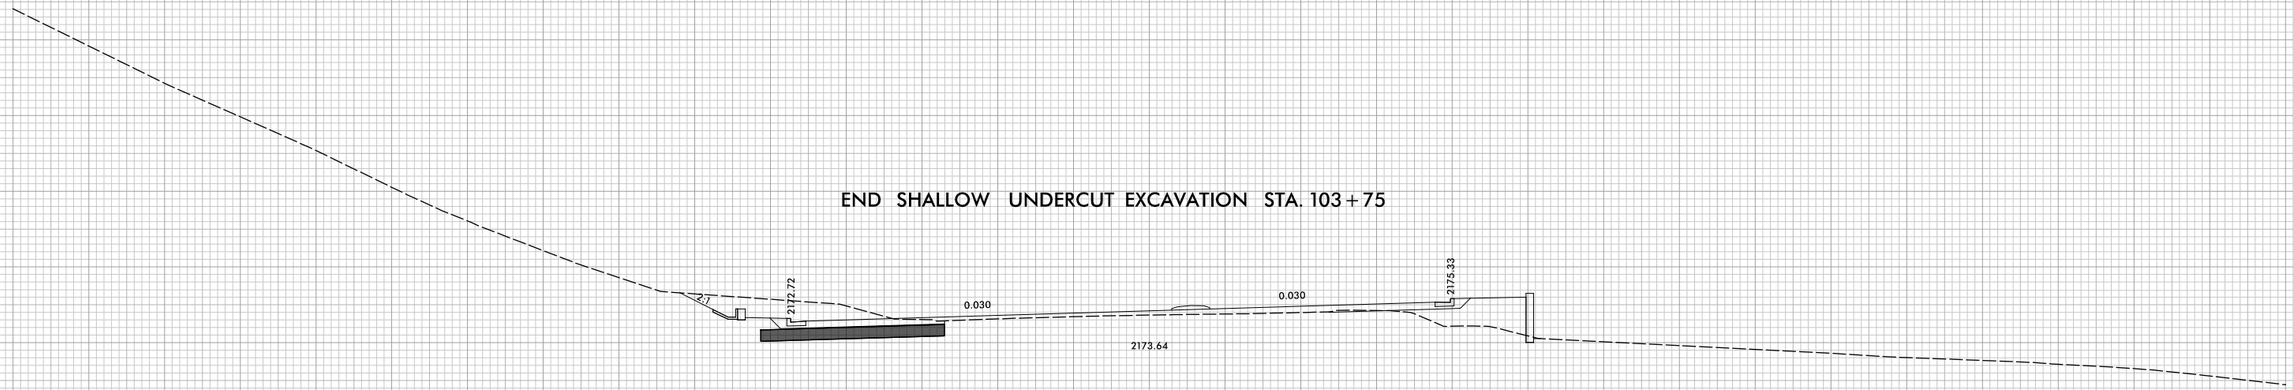

103+50.00

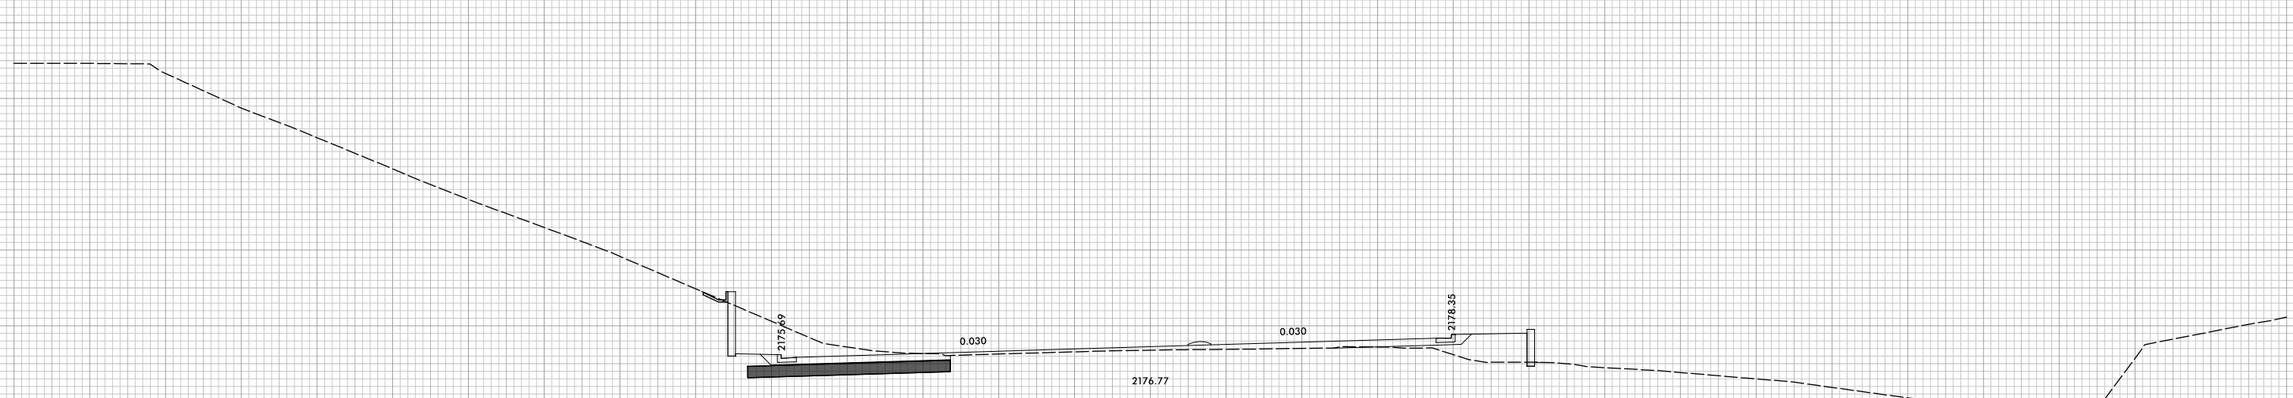

103+00.00

BEGIN SHALLOW UNDERCUT EXCAVATION STA. 102+75

150 140 130 120 110 100 90 80 70 60 50 40 30 20 10 0 10 20 30 40 50 60 70 80 90 100 110 120 130 140 150

6/25/2025
12:39:28 PM
R-5600_Rdy_xpl1.dgn

6/23/16

0 5 10	PROJ. REFERENCE NO.	SHEET NO.
	R-5600	X-70

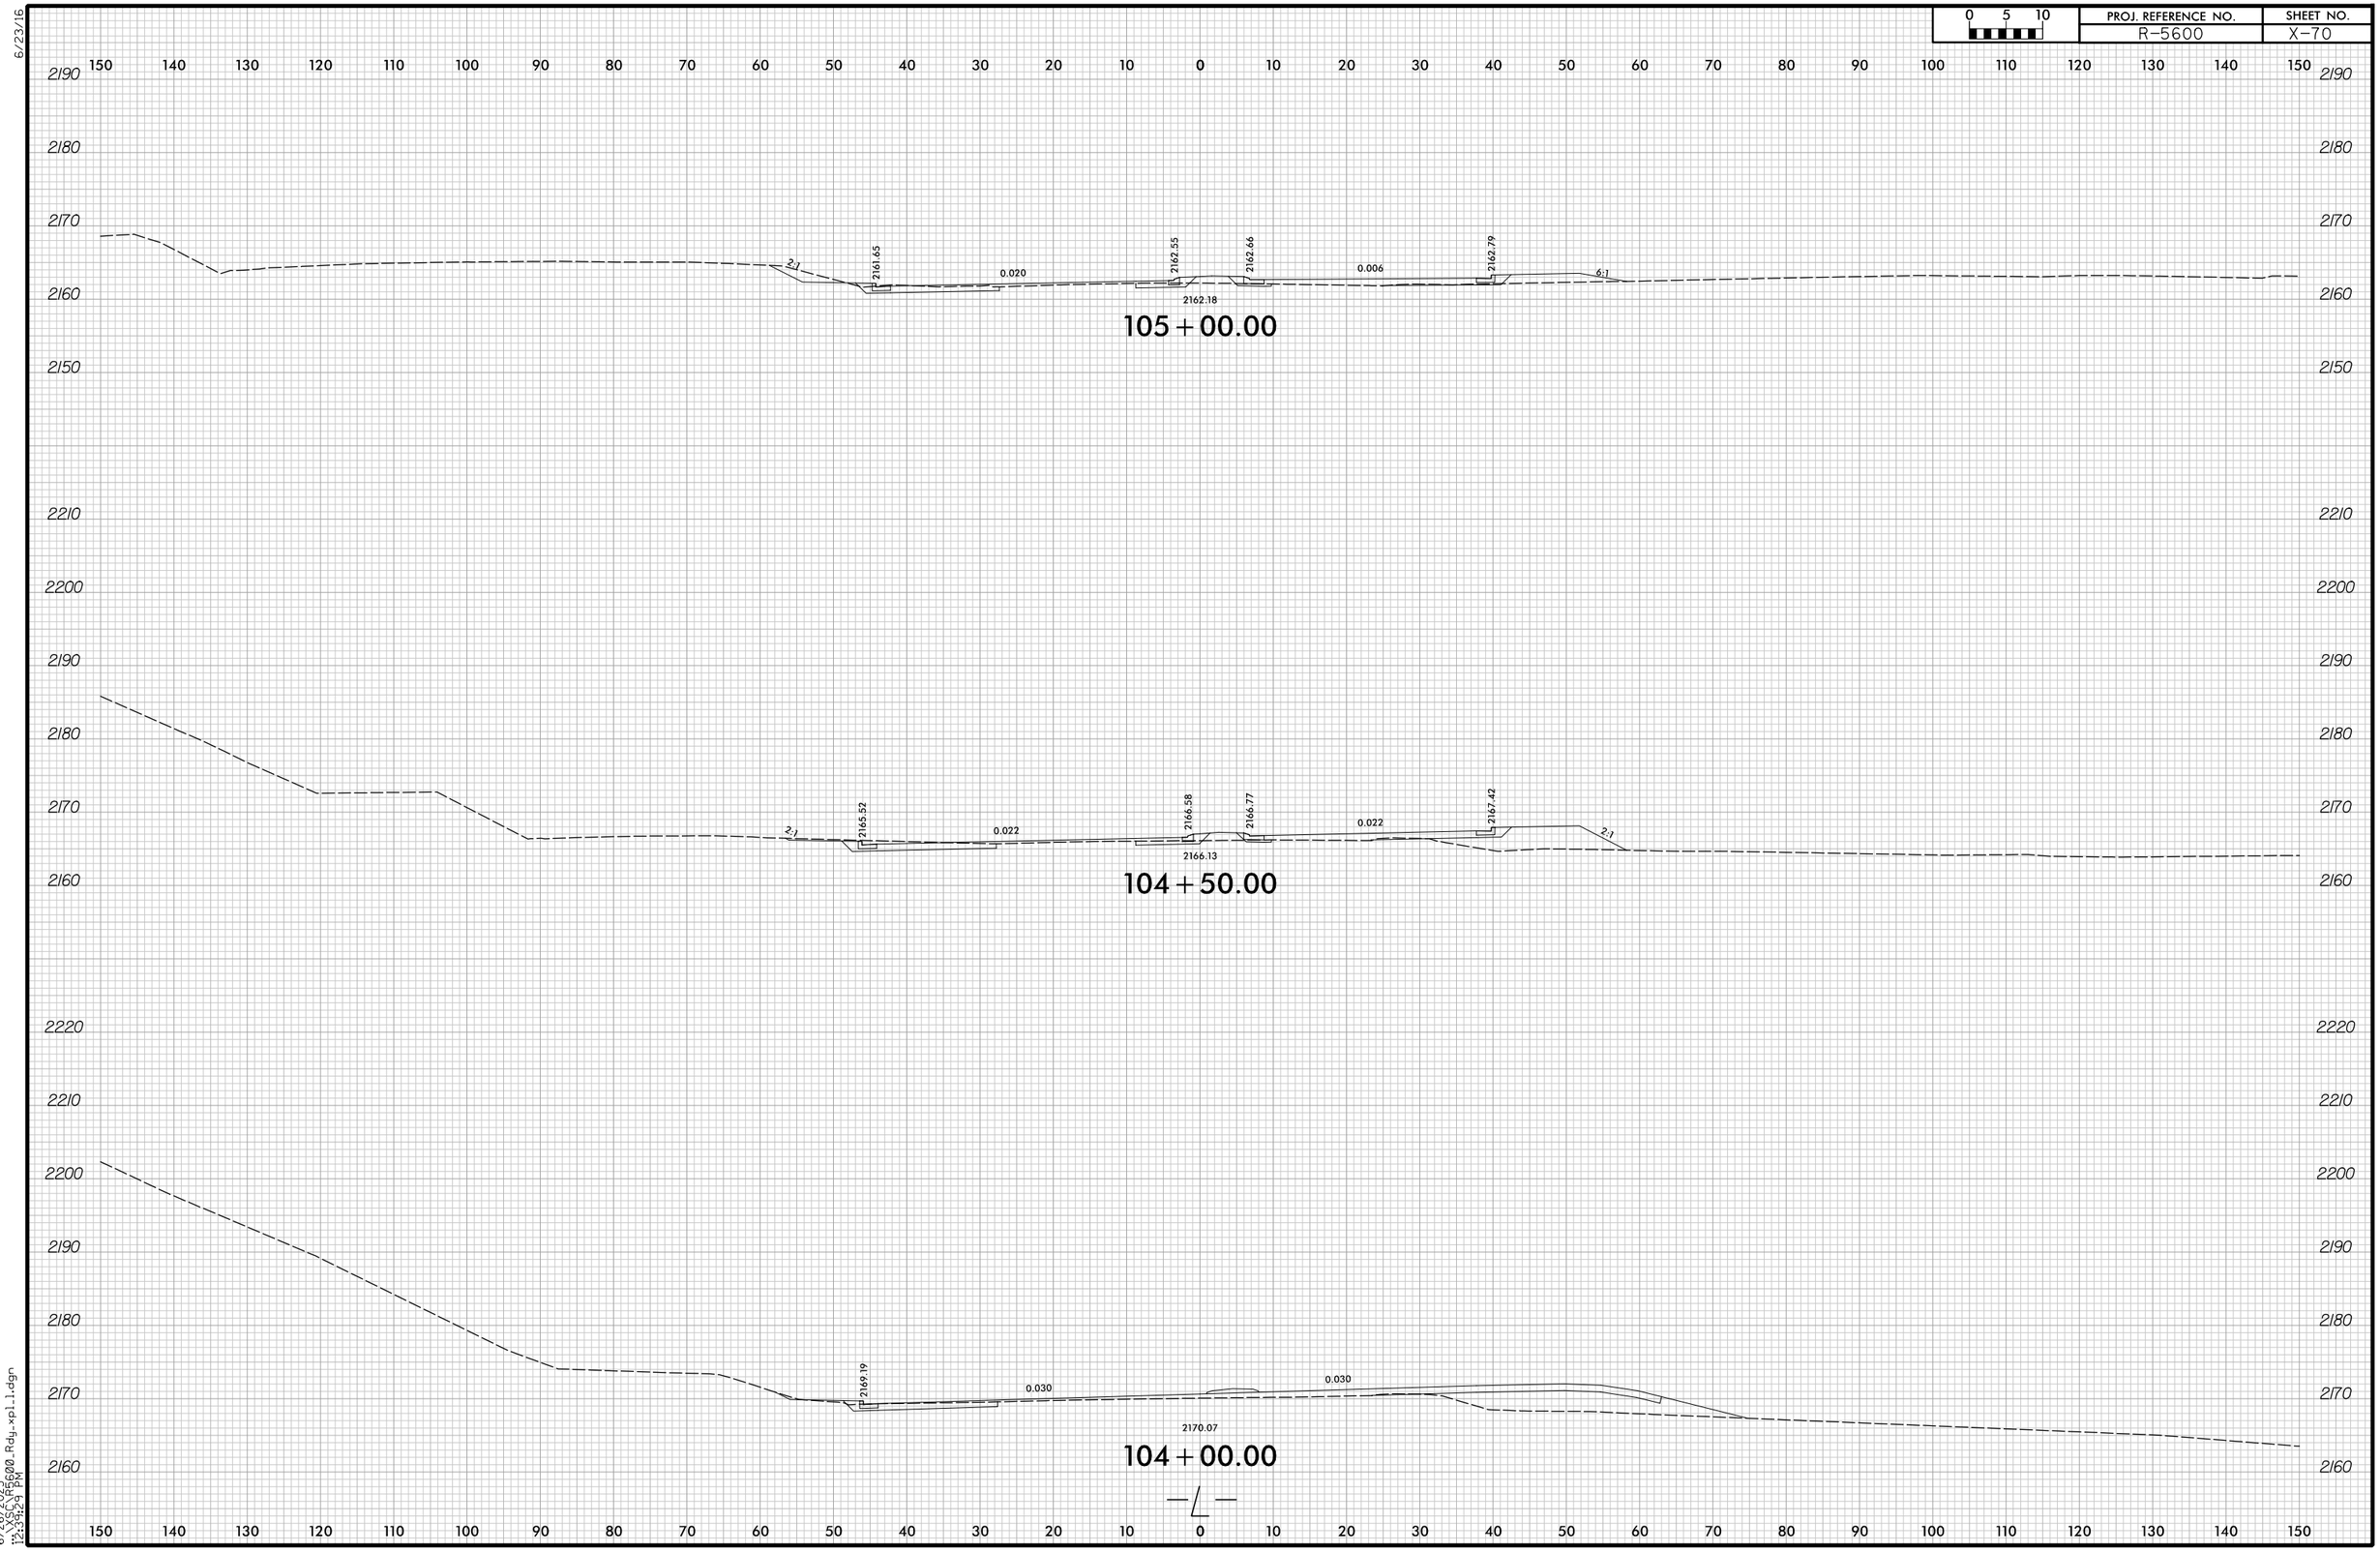

6/25/2025
12:39:29 PM
R5600_Rdy_xpl1.dgn

6/23/16

0 5 10	PROJ. REFERENCE NO.	SHEET NO.
	R-5600	X-71

UNDERCUT EXCAVATION

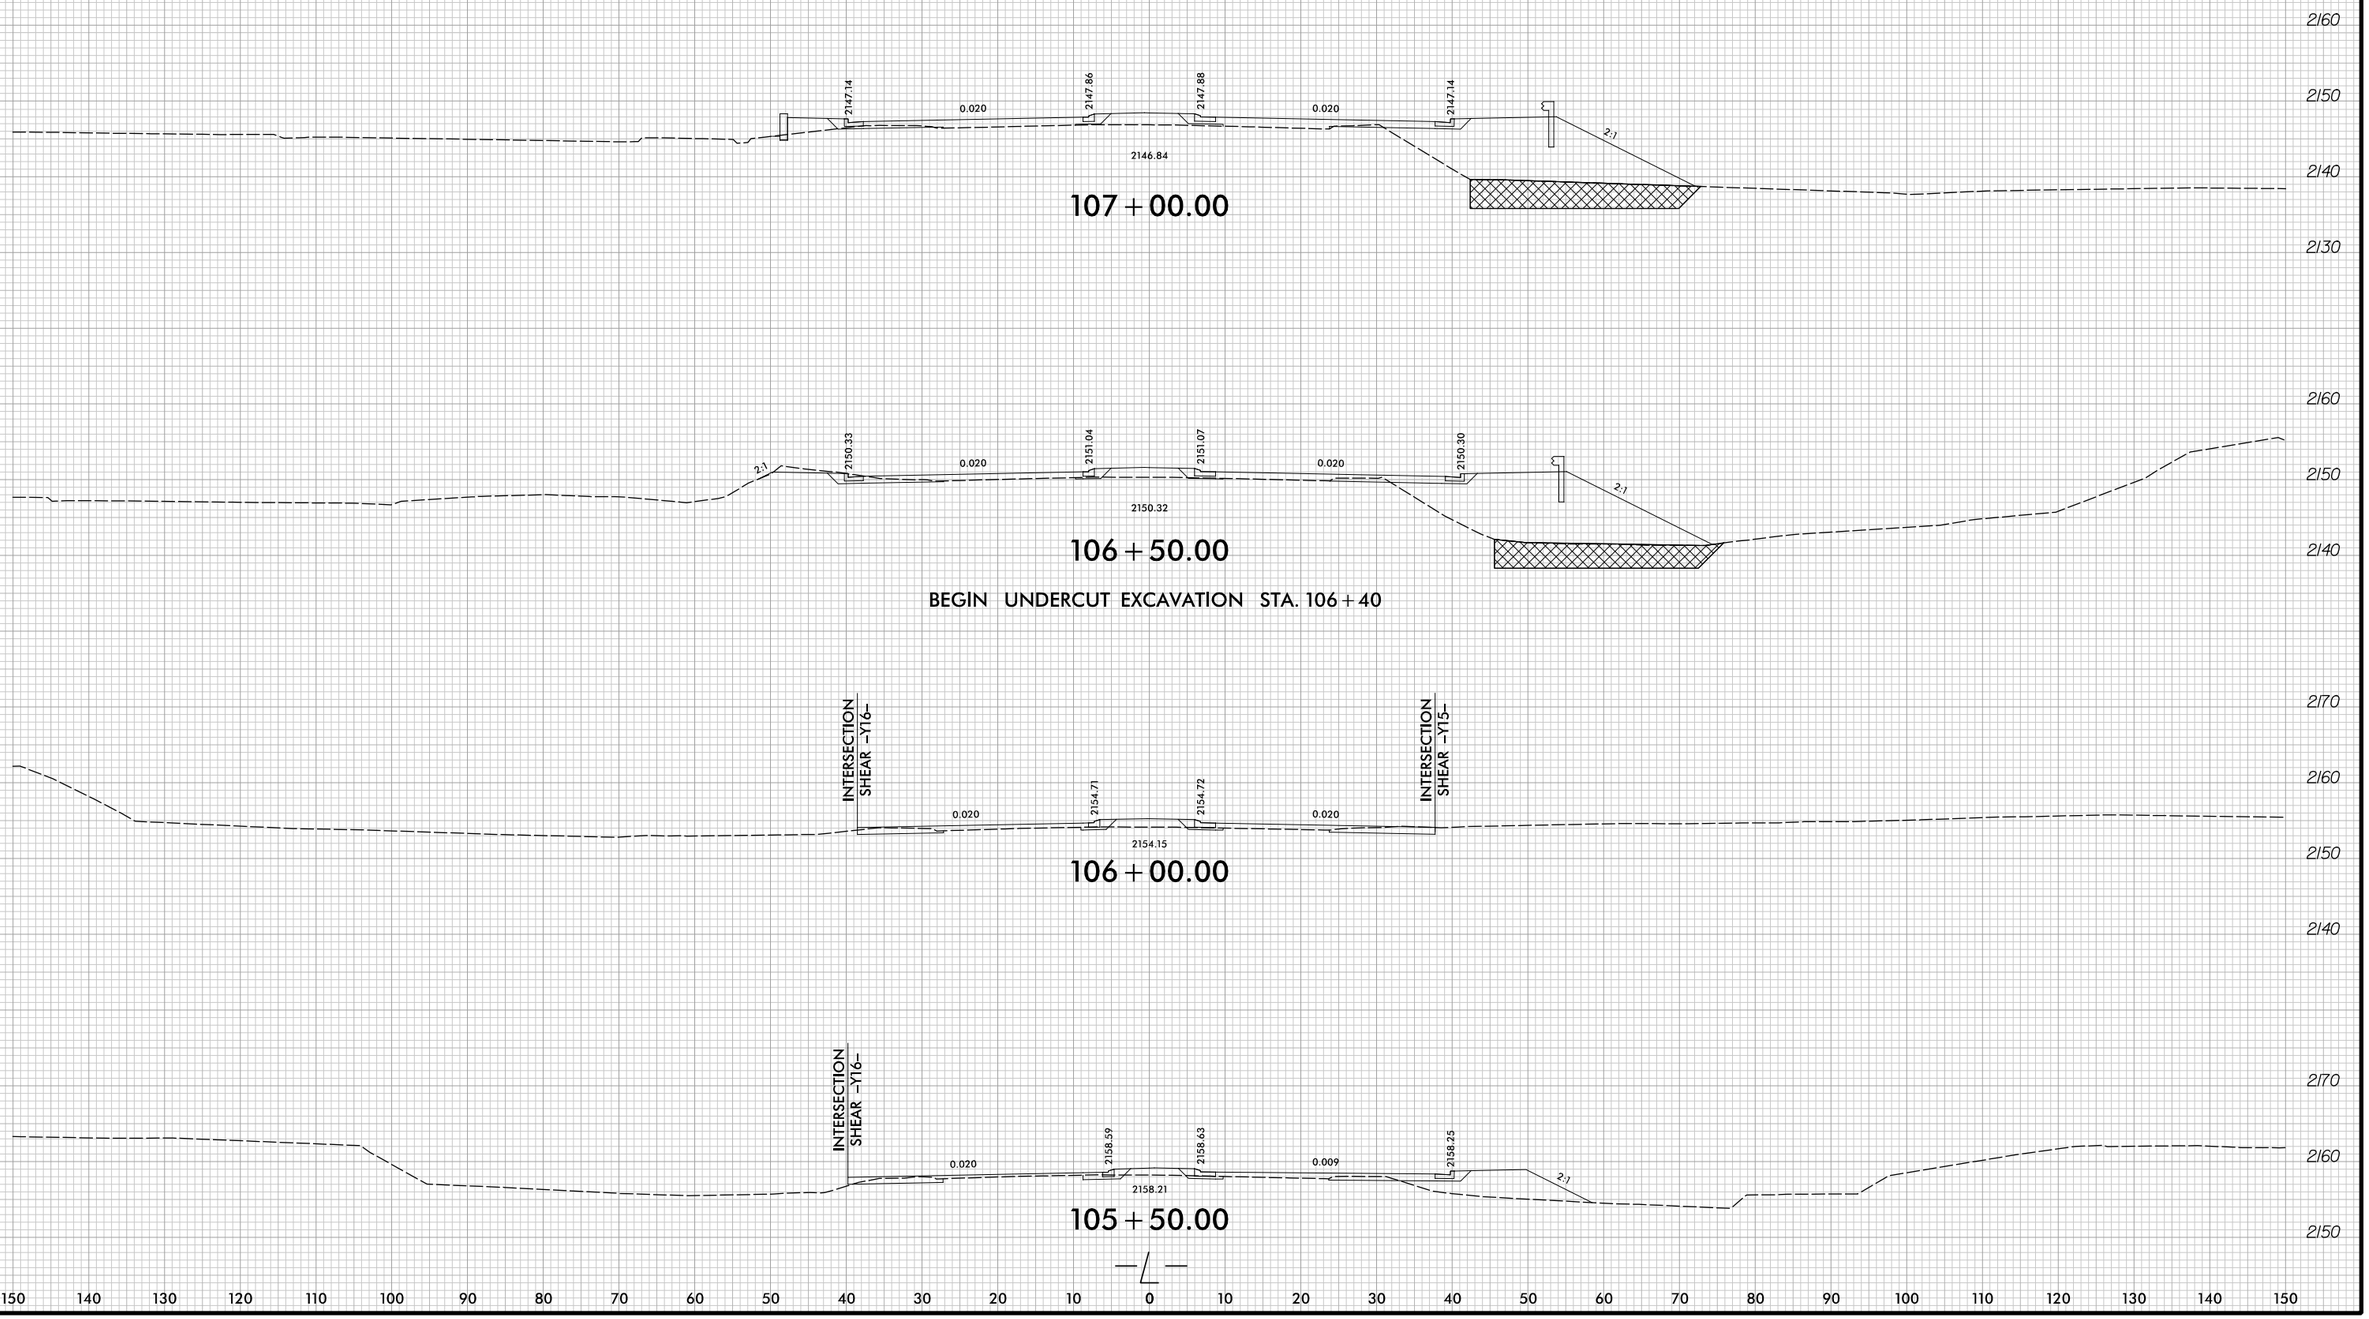

6/26/2025
12:39:29 PM
C:\SCDOT\R5600_Rdy_xpl1.dgn

6/23/16

0 5 10	PROJ. REFERENCE NO.	SHEET NO.
	R-5600	X-72

150 140 130 120 110 100 90 80 70 60 50 40 30 20 10 0 10 20 30 40 50 60 70 80 90 100 110 120 130 140 150

UNDERCUT EXCAVATION

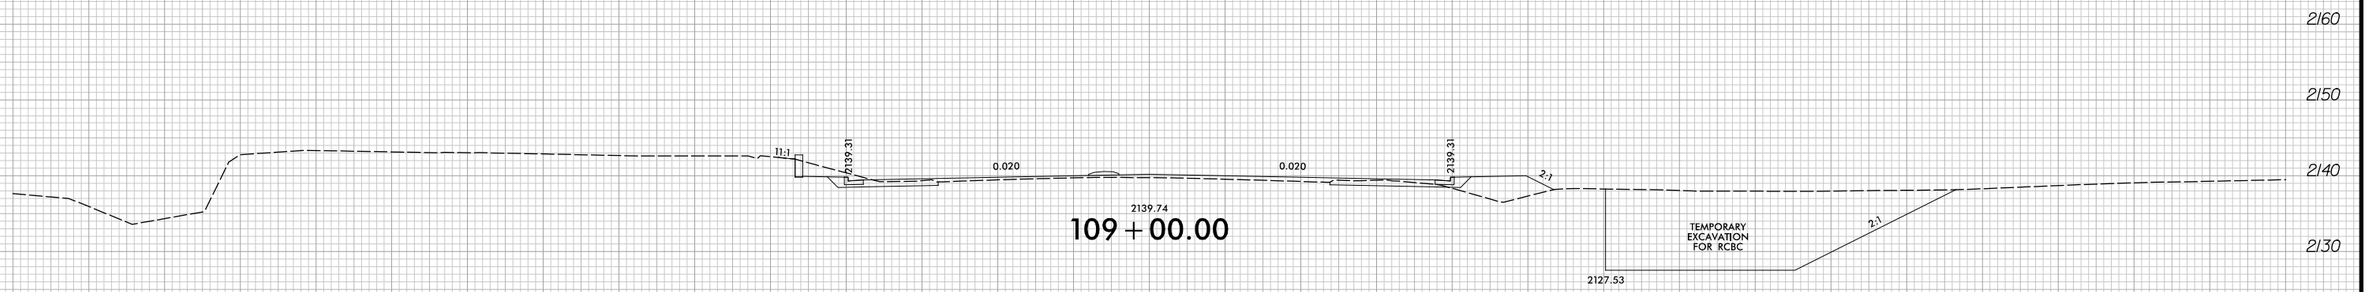

END UNDERCUT EXCAVATION STA. 108+80

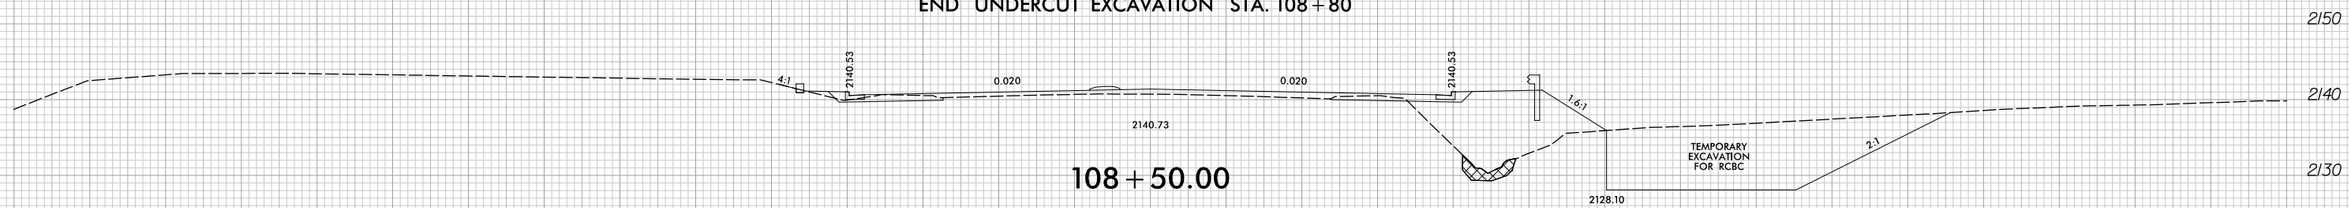

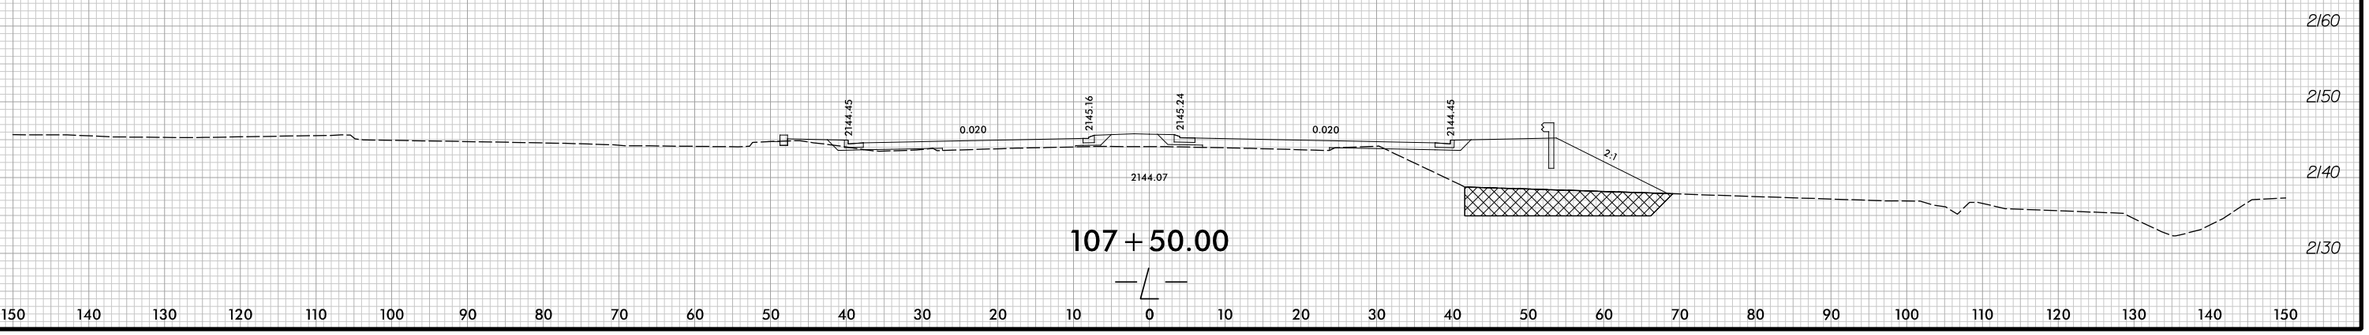

6/26/2025
12:39:30 PM
X:\Projects\R5600_Rdy_xpl1.dgn

6/23/16

0 5 10	PROJ. REFERENCE NO.	SHEET NO.
	R-5600	X-73

150 140 130 120 110 100 90 80 70 60 50 40 30 20 10 0 10 20 30 40 50 60 70 80 90 100 110 120 130 140 150

2160 2150 2140 2130

18.33:1 2136.12 0.020 2136.55 2:1

111+00.00

TEMPORARY EXCAVATION FOR RCBC 2:1 2125.25

2:1 2136.54 0.020 0.020 3.79:1 2137.19

110+50.00

TEMPORARY EXCAVATION FOR RCBC 2:1 2125.82

2:1 2137.62 0.020 2137.95 2:1

110+00.00

TEMPORARY EXCAVATION FOR RCBC 2:1 2126.39

2.42:1 2138.45 0.020 2138.88

109+50.00

TEMPORARY EXCAVATION FOR RCBC 2:1 2126.96

6/25/2025
12:39:30 PM
R-5600_Rdy_xpl1.dgn

6/23/16

0 5 10	PROJ. REFERENCE NO.	SHEET NO.
	R-5600	X-74

150 140 130 120 110 100 90 80 70 60 50 40 30 20 10 0 10 20 30 40 50 60 70 80 90 100 110 120 130 140 150

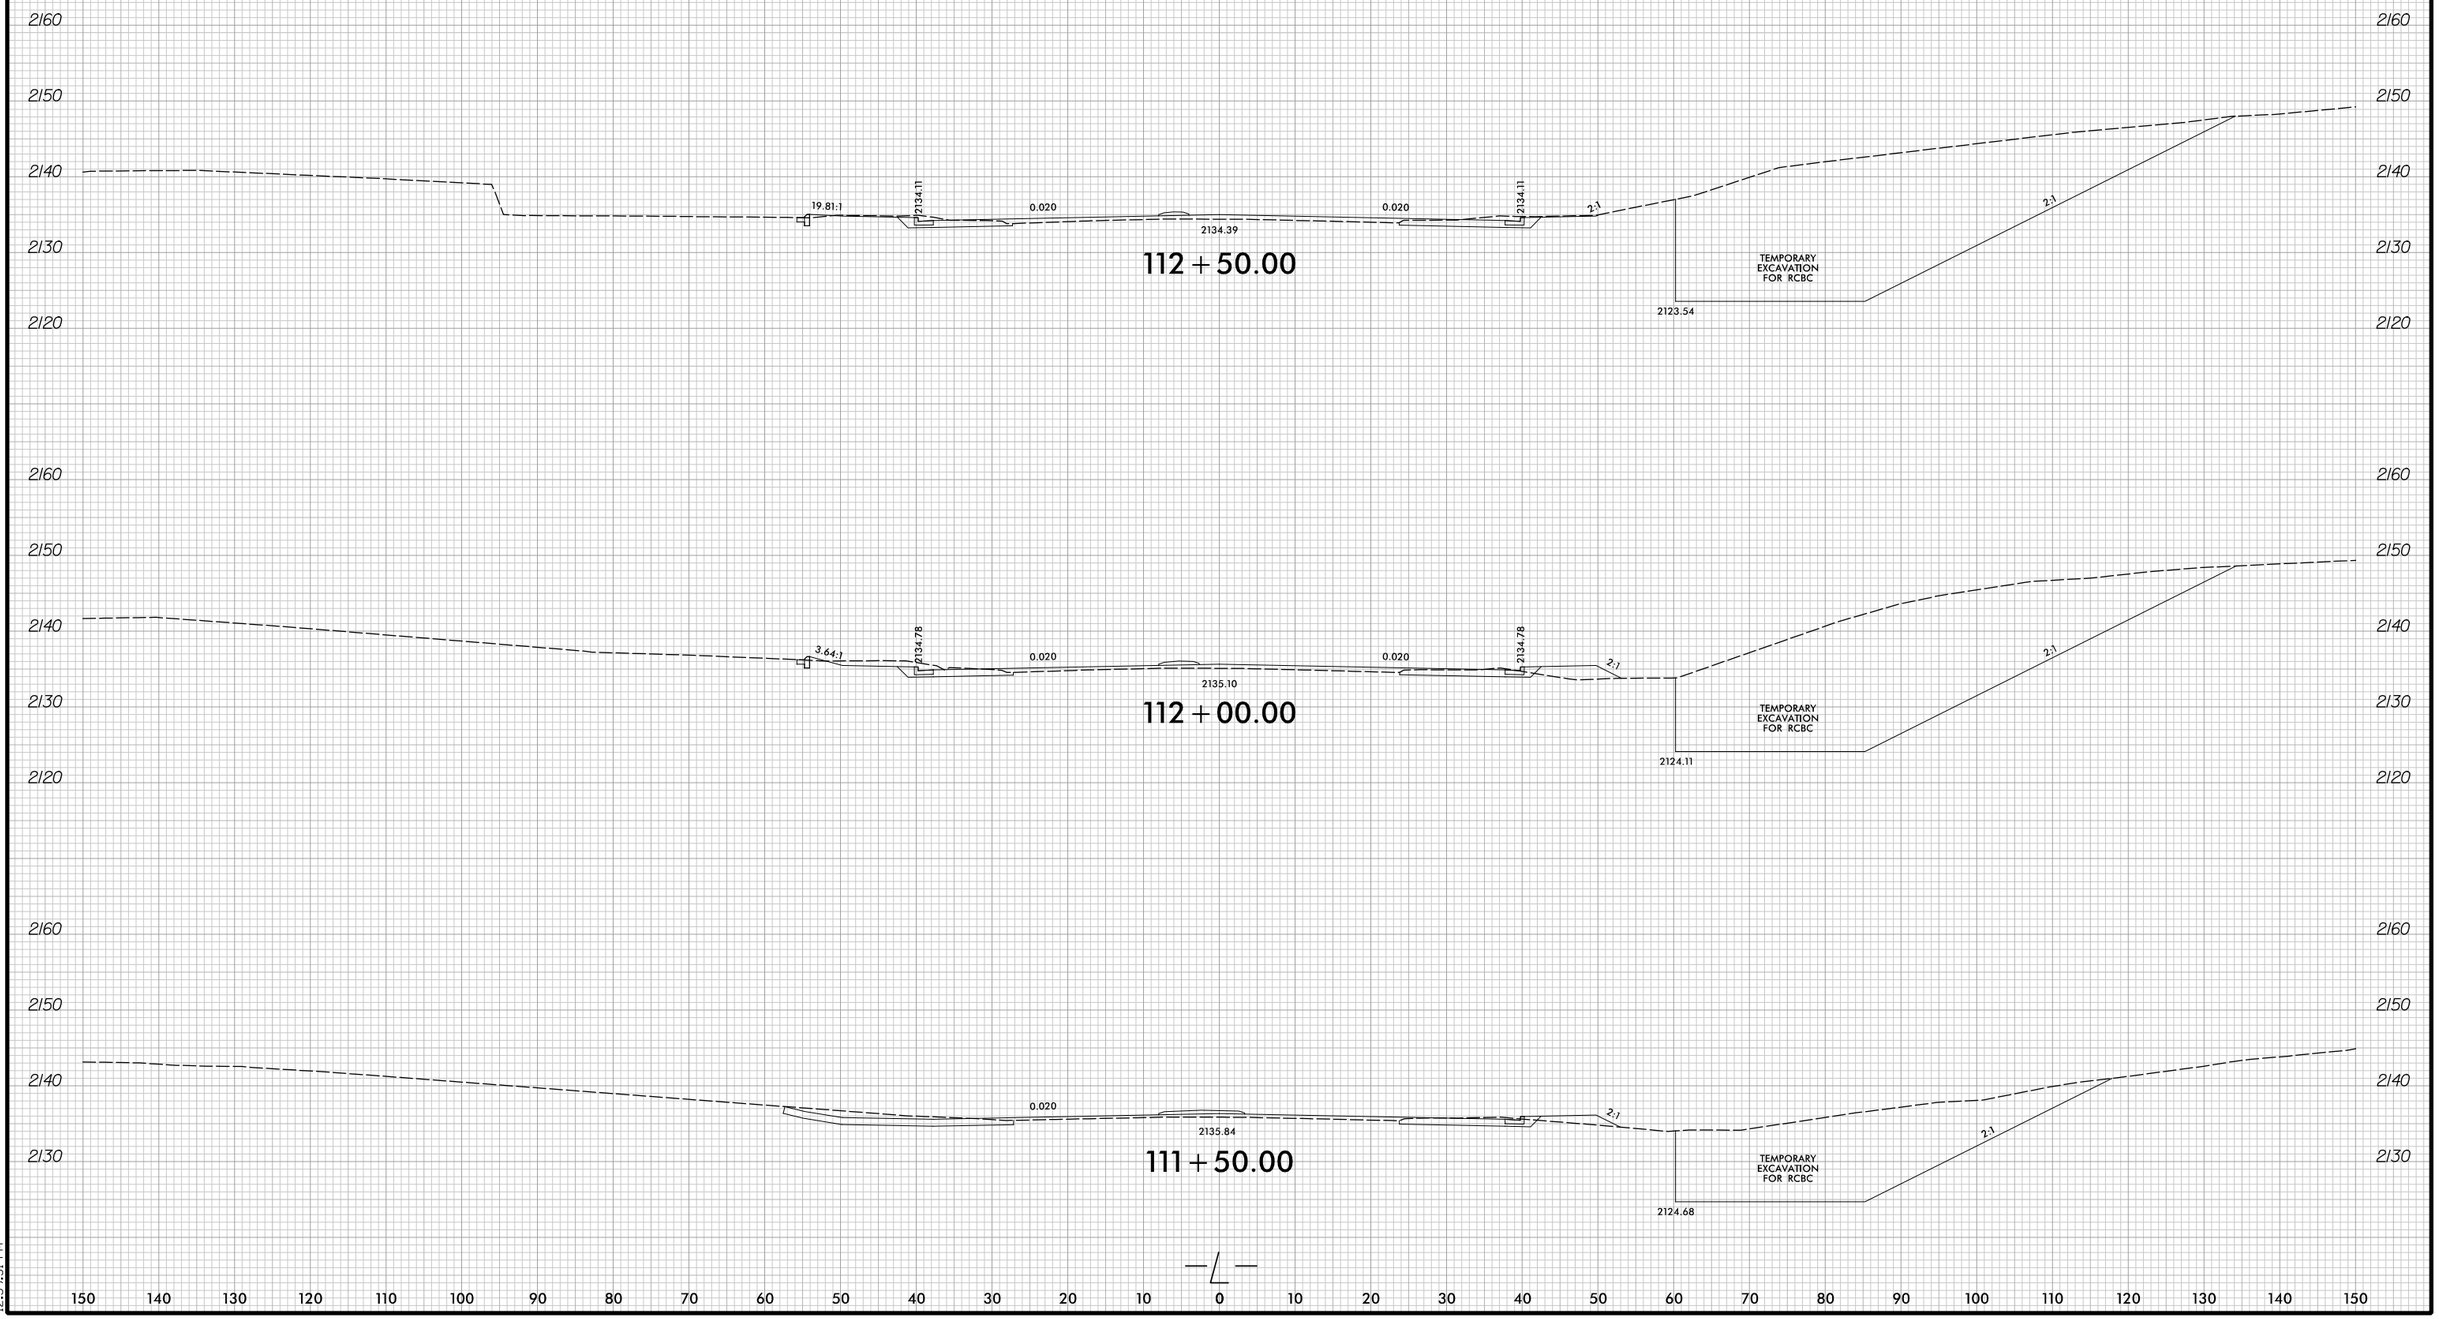

150 140 130 120 110 100 90 80 70 60 50 40 30 20 10 0 10 20 30 40 50 60 70 80 90 100 110 120 130 140 150

6/26/2025
C:\Projects\R5600\Rdy_xpl1.dgn
12:39:31 PM

6/23/16

0 5 10	PROJ. REFERENCE NO.	SHEET NO.
	R-5600	X-75

150 140 130 120 110 100 90 80 70 60 50 40 30 20 10 0 10 20 30 40 50 60 70 80 90 100 110 120 130 140 150

2150 2140 2130 2120

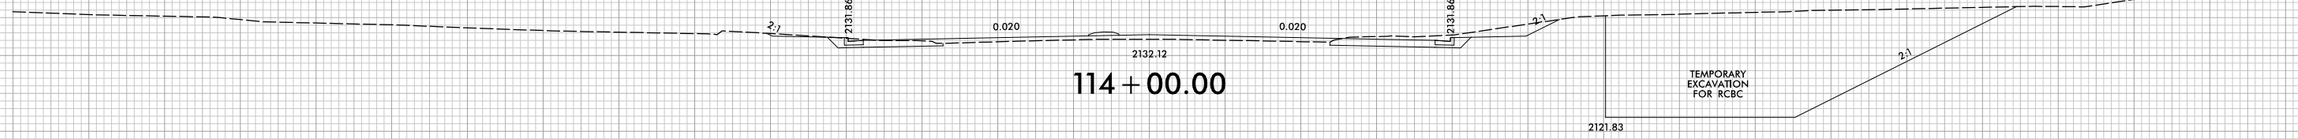

114 + 00.00

2160 2150 2140 2130 2120

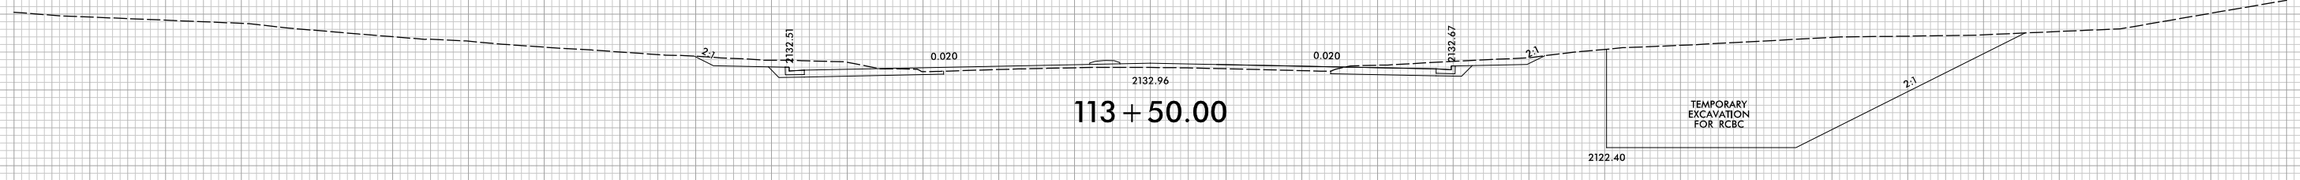

113 + 50.00

2160 2150 2140 2130 2120

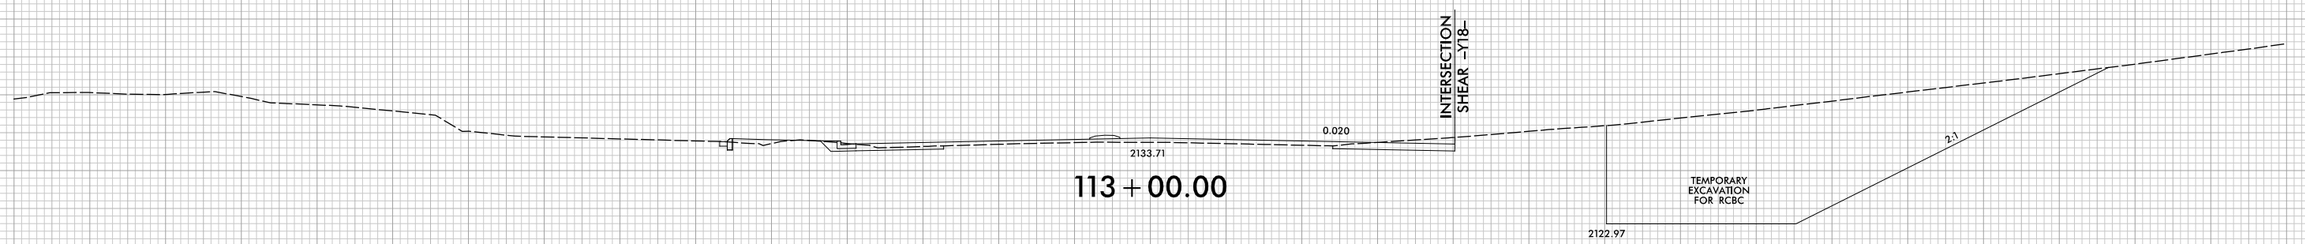

113 + 00.00

150 140 130 120 110 100 90 80 70 60 50 40 30 20 10 0 10 20 30 40 50 60 70 80 90 100 110 120 130 140 150

6/26/2025
C:\Projects\R5600\Rdy_xpl1.dgn
12:39:31 PM

6/23/16

0 5 10	PROJ. REFERENCE NO.	SHEET NO.
	R-5600	X-76

150 140 130 120 110 100 90 80 70 60 50 40 30 20 10 0 10 20 30 40 50 60 70 80 90 100 110 120 130 140 150

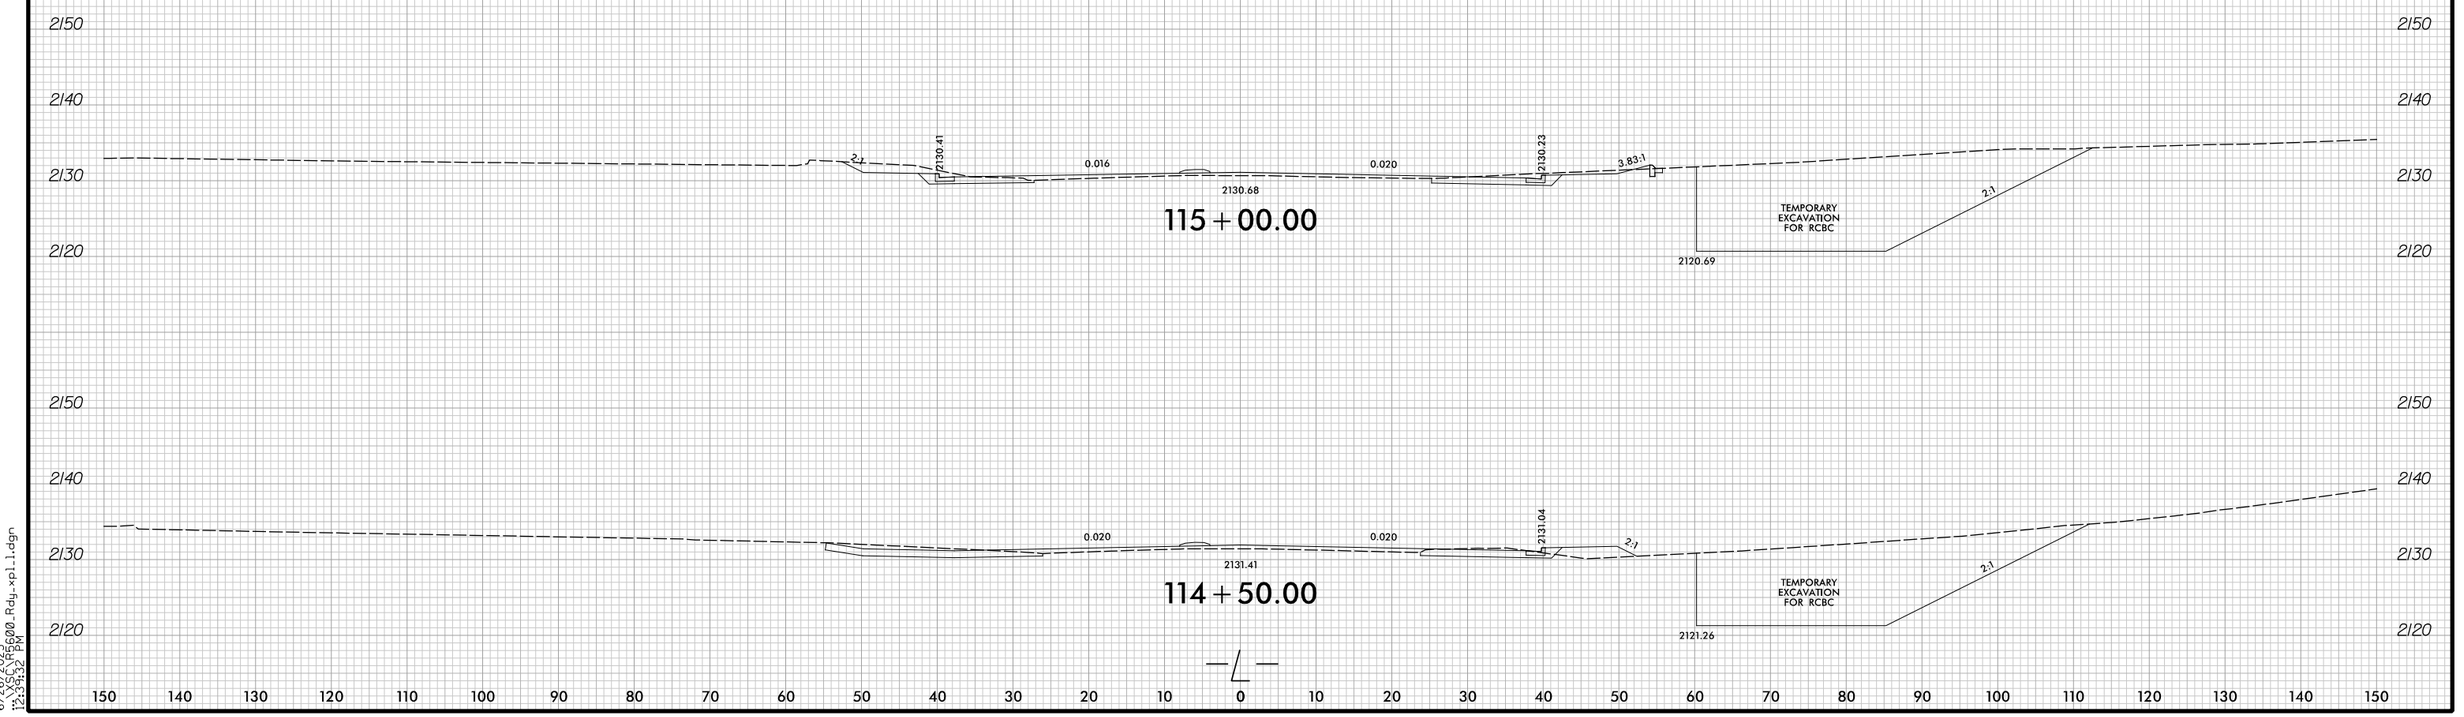

150 140 130 120 110 100 90 80 70 60 50 40 30 20 10 0 10 20 30 40 50 60 70 80 90 100 110 120 130 140 150

6/26/2025
C:\OOS\R5600.Rdy_xpl1.dgn
12:39:32 PM

6/23/16

0 5 10	PROJ. REFERENCE NO.	SHEET NO.
	R-5600	X-77

150 140 130 120 110 100 90 80 70 60 50 40 30 20 10 0 10 20 30 40 50 60 70 80 90 100 110 120 130 140 150

2150 2140 2130 2120 2110 2100 2090 2080 2070 2060 2050

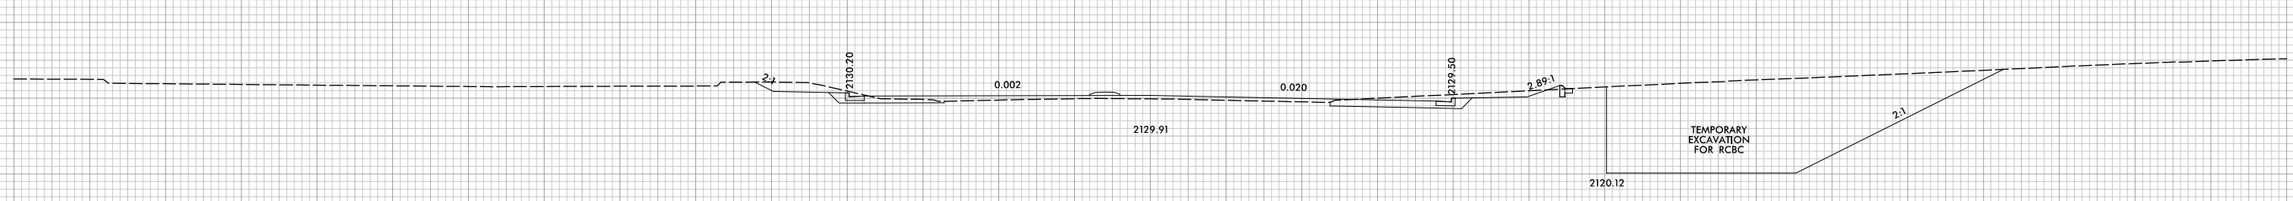

115 + 50.00

6/26/2025
C:\XFER\R5600.Rdy_xpl1.dgn
12:39:32 PM

6/23/16

0 5 10	PROJ. REFERENCE NO.	SHEET NO.
	R-5600	X-78

150 140 130 120 110 100 90 80 70 60 50 40 30 20 10 0 10 20 30 40 50 60 70 80 90 100 110 120 130 140 150

2150 2140 2130 2120 2110 2100 2090 2080 2070 2060 2050

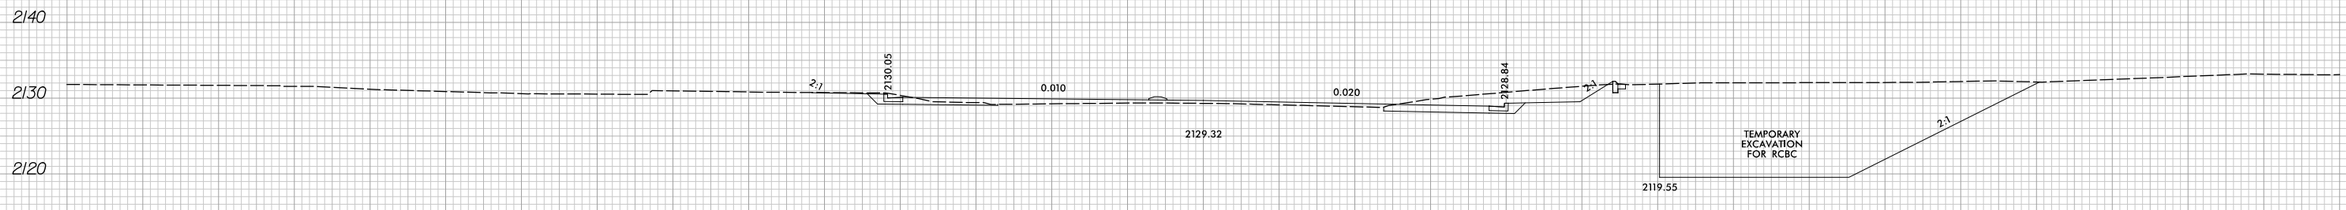

116+00.00

—∠—

6/26/2025
12:39:32 PM
X:\5600\Rdy_xpl1.dgn

6/23/16

0 5 10	PROJ. REFERENCE NO.	SHEET NO.
	R-5600	X-79

150 140 130 120 110 100 90 80 70 60 50 40 30 20 10 0 10 20 30 40 50 60 70 80 90 100 110 120 130 140 150

SHALLOW UNDERCUT EXCAVATION

2140 2130 2120 2110 2100 2090 2080 2070 2060 2050

INTEI SHE/

0.010

0.020

2128.61

TEMPORARY EXCAVATION FOR RCBC

2:1

2118.98

BEGIN SHALLOW UNDERCUT EXCAVATION STA. 116+25

116+50.00

6/25/2025
X:\SS\5600.Rdy.xpl.dgn
12:39:33 PM

6/23/16

0 5 10	PROJ. REFERENCE NO.	SHEET NO.
	R-5600	X-80

150 140 130 120 110 100 90 80 70 60 50 40 30 20 10 0 10 20 30 40 50 60 70 80 90 100 110 120 130 140 150

SHALLOW UNDERCUT EXCAVATION

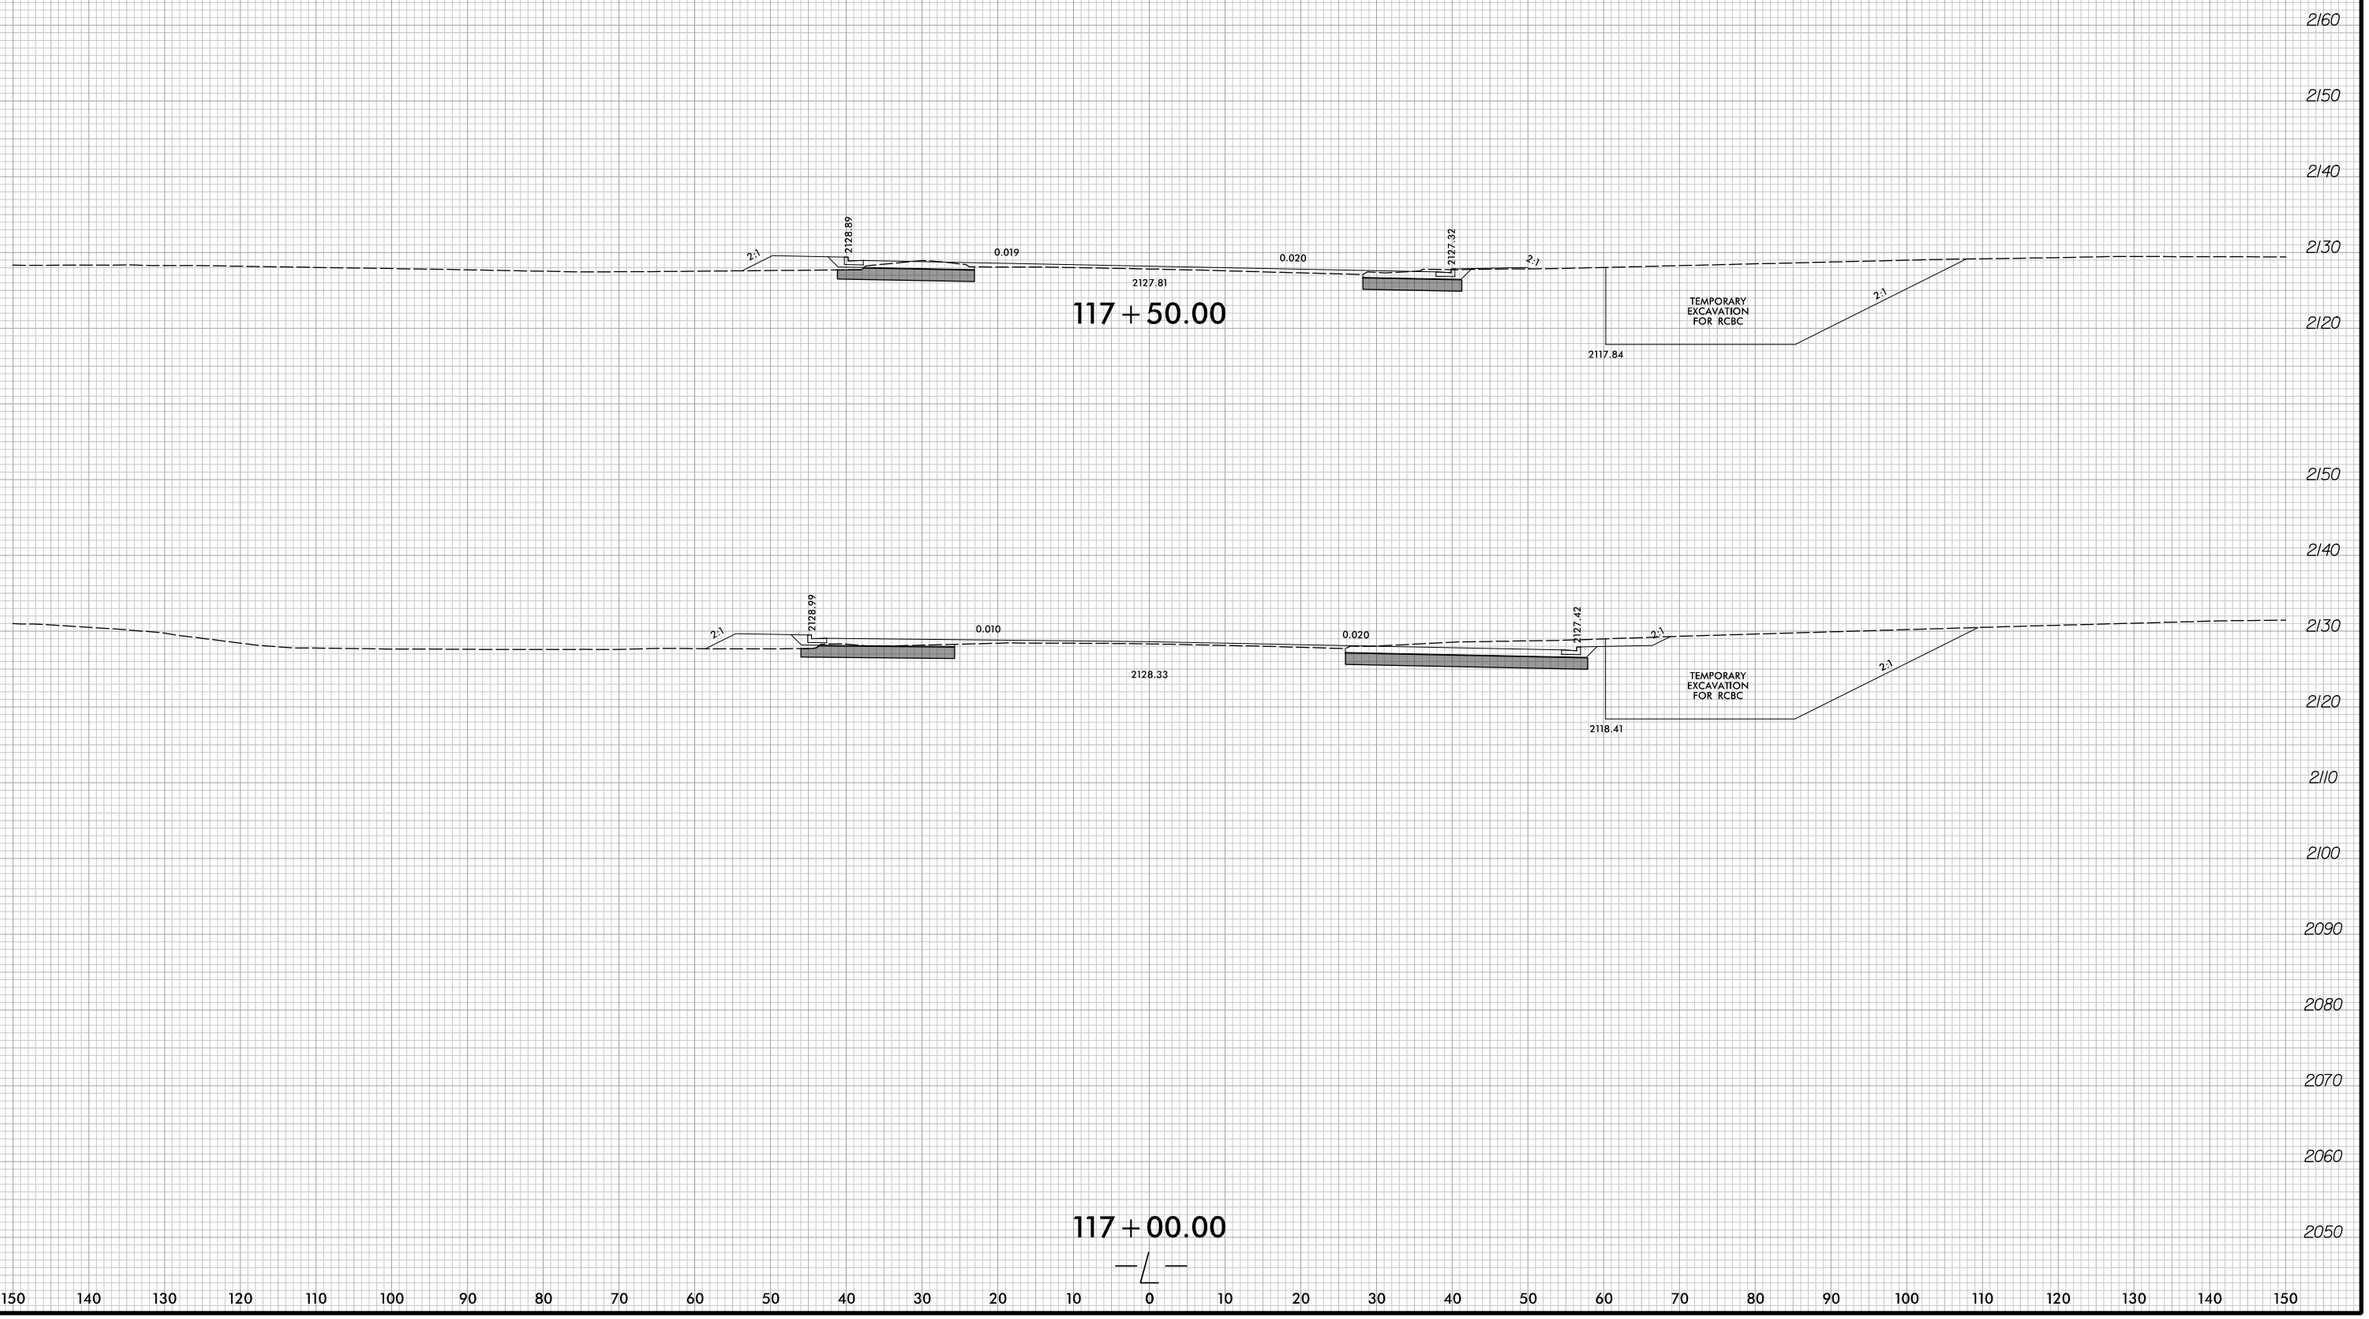

150 140 130 120 110 100 90 80 70 60 50 40 30 20 10 0 10 20 30 40 50 60 70 80 90 100 110 120 130 140 150

6/26/2025
12:29:33 PM
X:\5600\Rdy_xpl1.dgn

6/23/16

0 5 10	PROJ. REFERENCE NO.	SHEET NO.
	R-5600	X-81

150 140 130 120 110 100 90 80 70 60 50 40 30 20 10 0 10 20 30 40 50 60 70 80 90 100 110 120 130 140 150

SHALLOW UNDERCUT EXCAVATION

END SHALLOW UNDERCUT EXCAVATION STA. 119+75

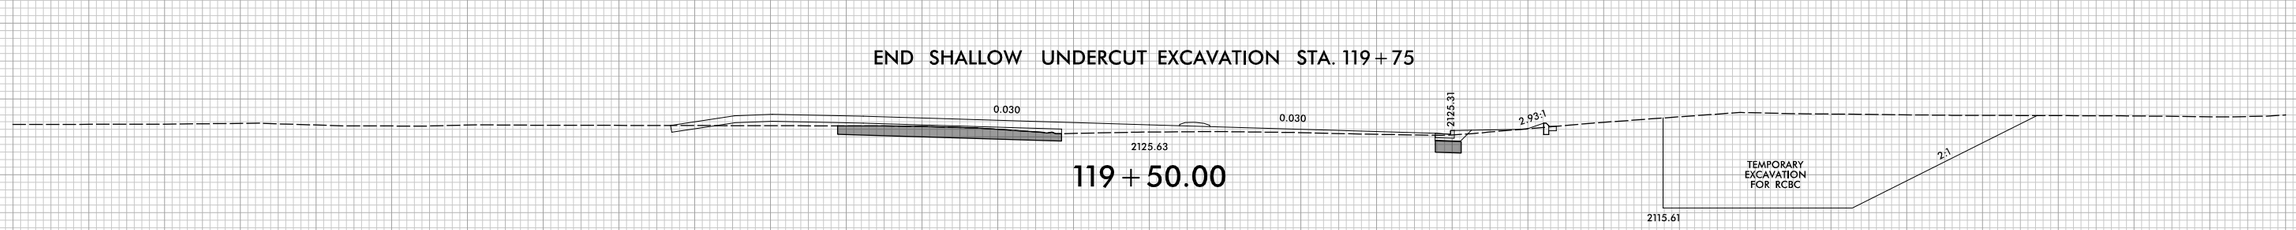

119+50.00

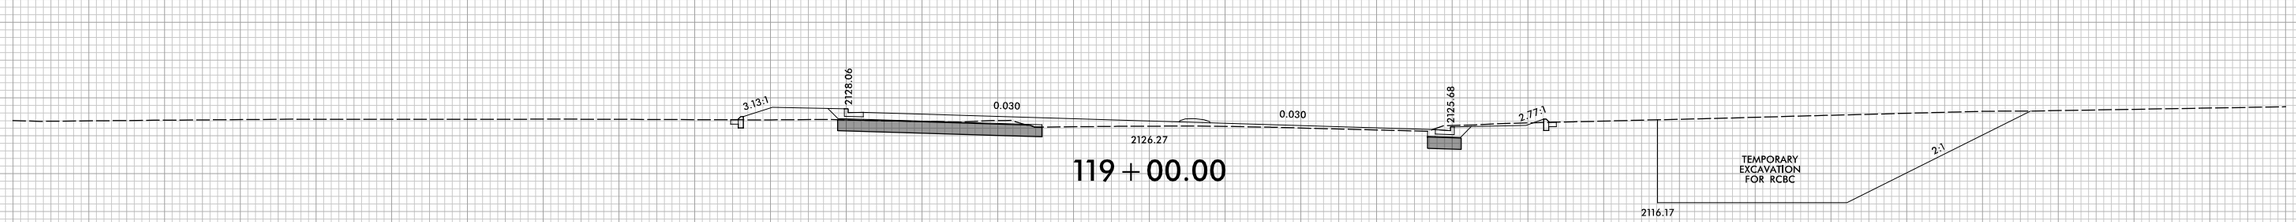

119+00.00

118+50.00

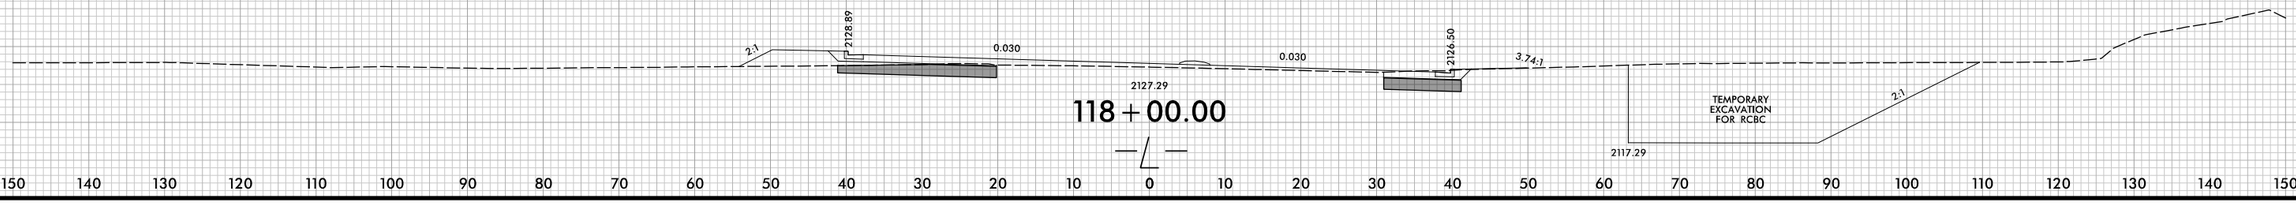

118+00.00

150 140 130 120 110 100 90 80 70 60 50 40 30 20 10 0 10 20 30 40 50 60 70 80 90 100 110 120 130 140 150

6/25/2025
12:39:34 PM
R5600_Rdy_xpl1.dgn

6/23/16

0 5 10	PROJ. REFERENCE NO.	SHEET NO.
	R-5600	X-82

150 140 130 120 110 100 90 80 70 60 50 40 30 20 10 0 10 20 30 40 50 60 70 80 90 100 110 120 130 140 150

2150 2140 2130 2120 2110

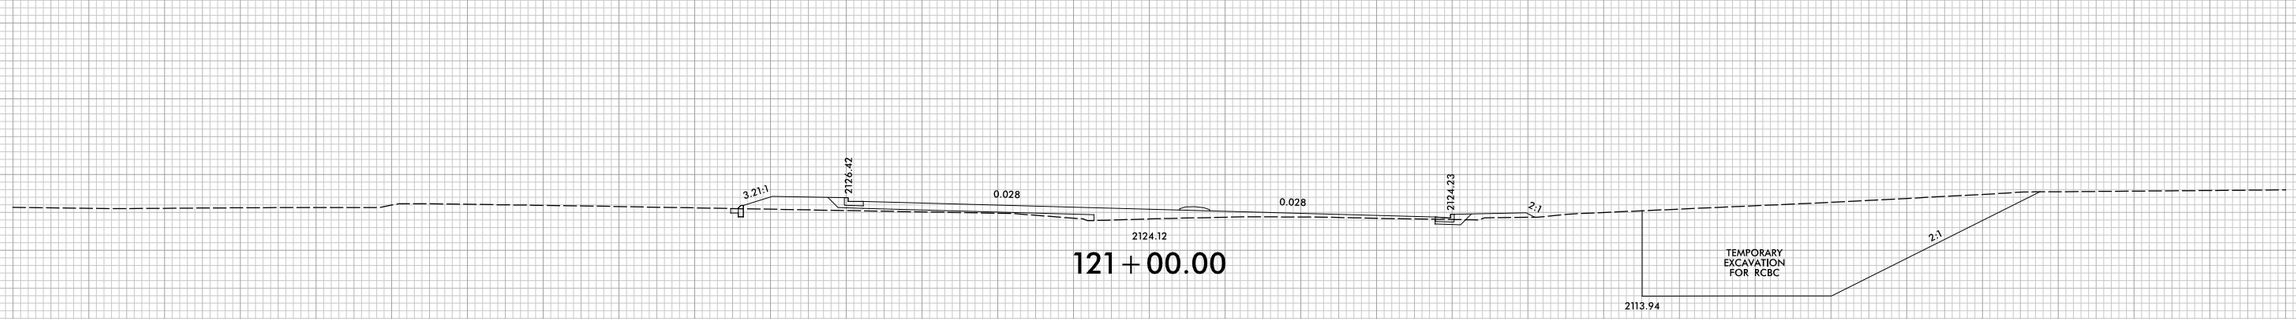

121+00.00

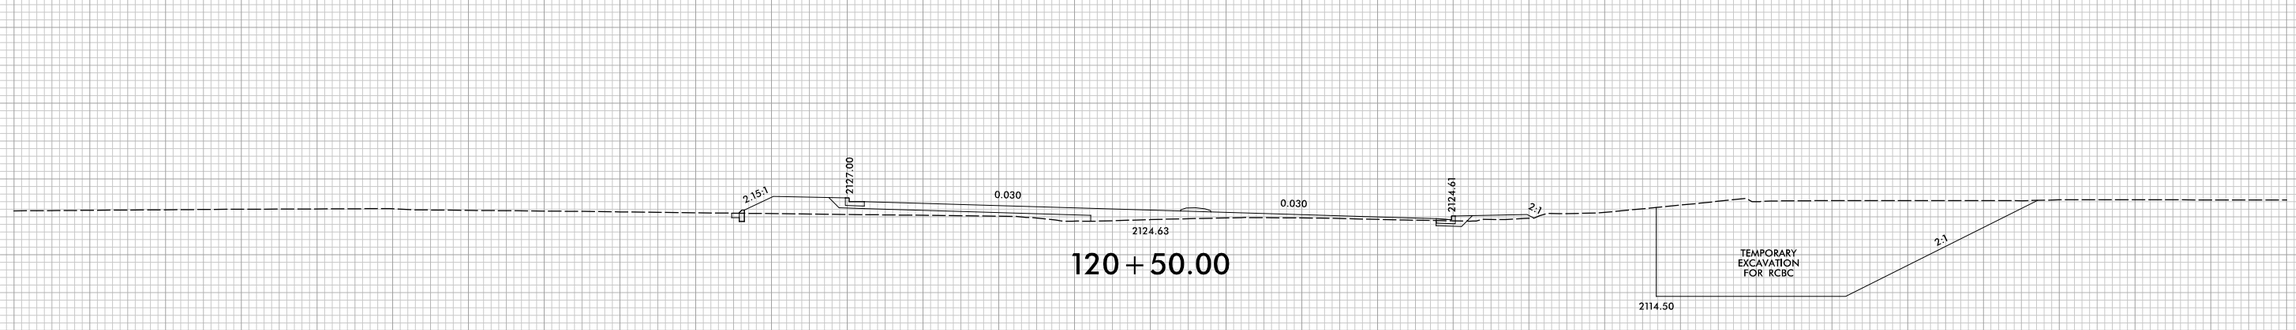

120+50.00

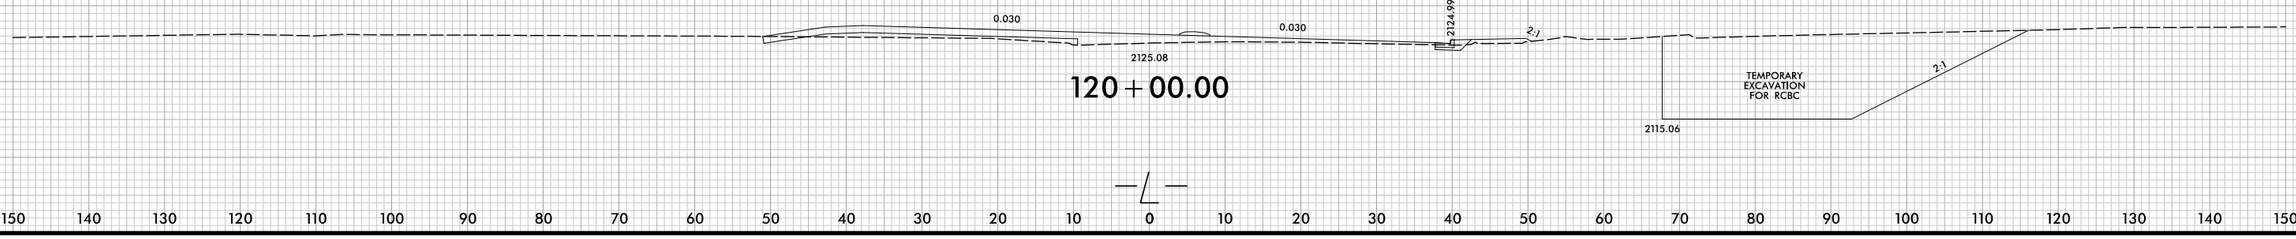

120+00.00

6/26/2025
12:29:34 PM
X:\Projects\R-5600\Rdy_xpl1.dgn

6/23/16

0 5 10	PROJ. REFERENCE NO.	SHEET NO.
	R-5600	X-83

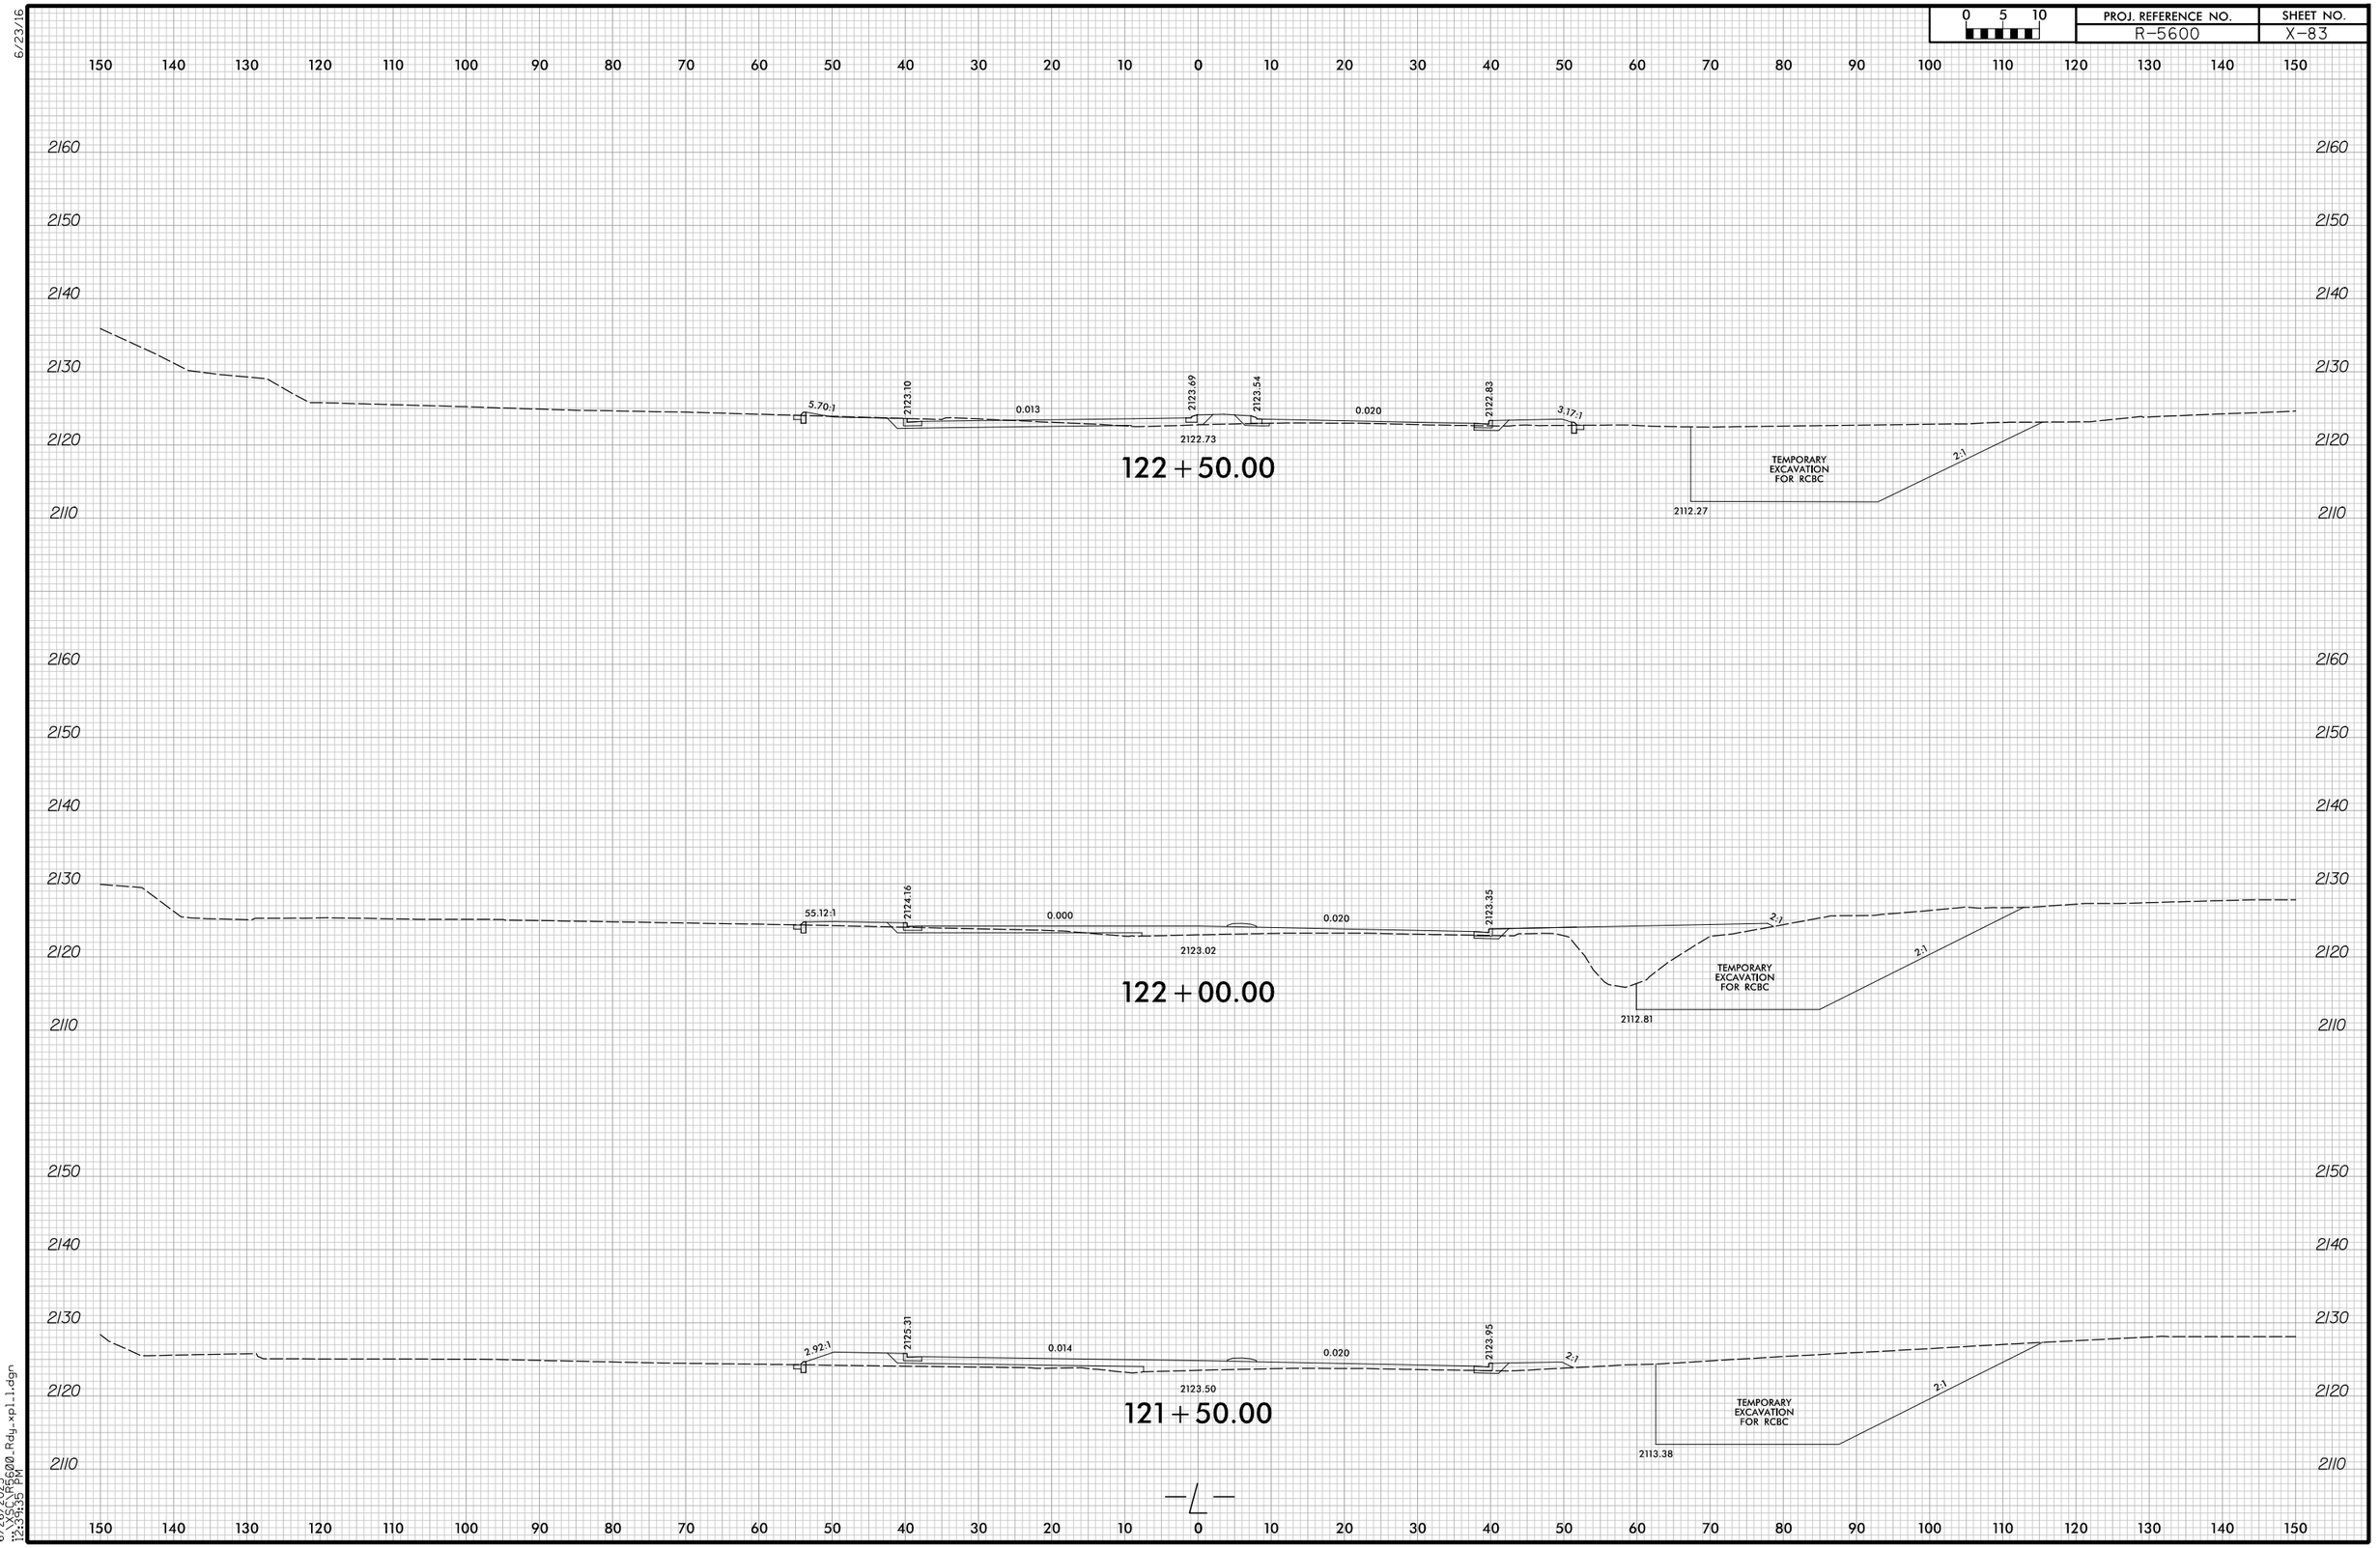

6/26/2025
12:29:35 PM
X:\CAD\R5600.Rdy_xpl1.dgn

6/23/16

0 5 10	PROJ. REFERENCE NO.	SHEET NO.
	R-5600	X-84

SHALLOW UNDERCUT EXCAVATION

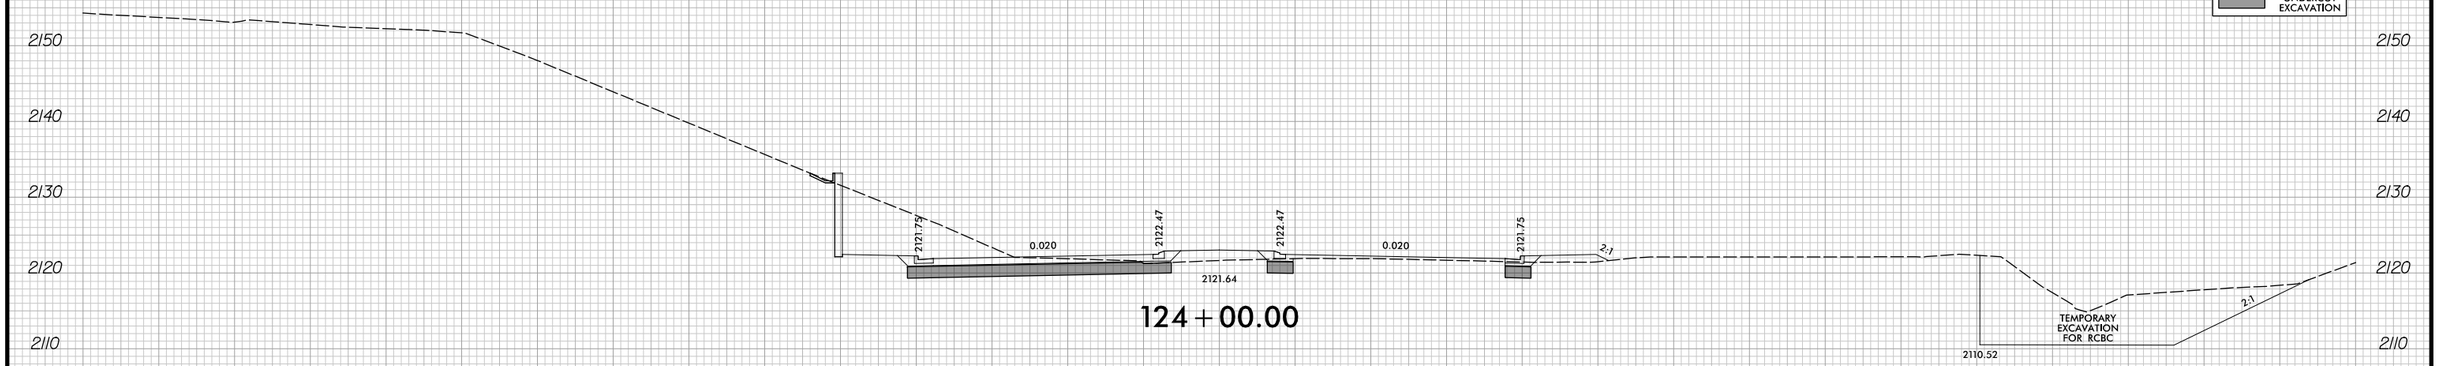

124+00.00

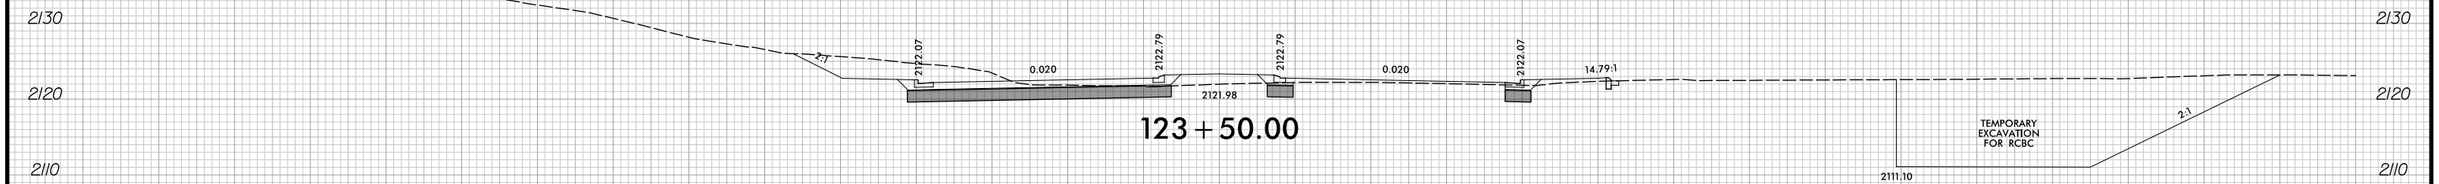

123+50.00

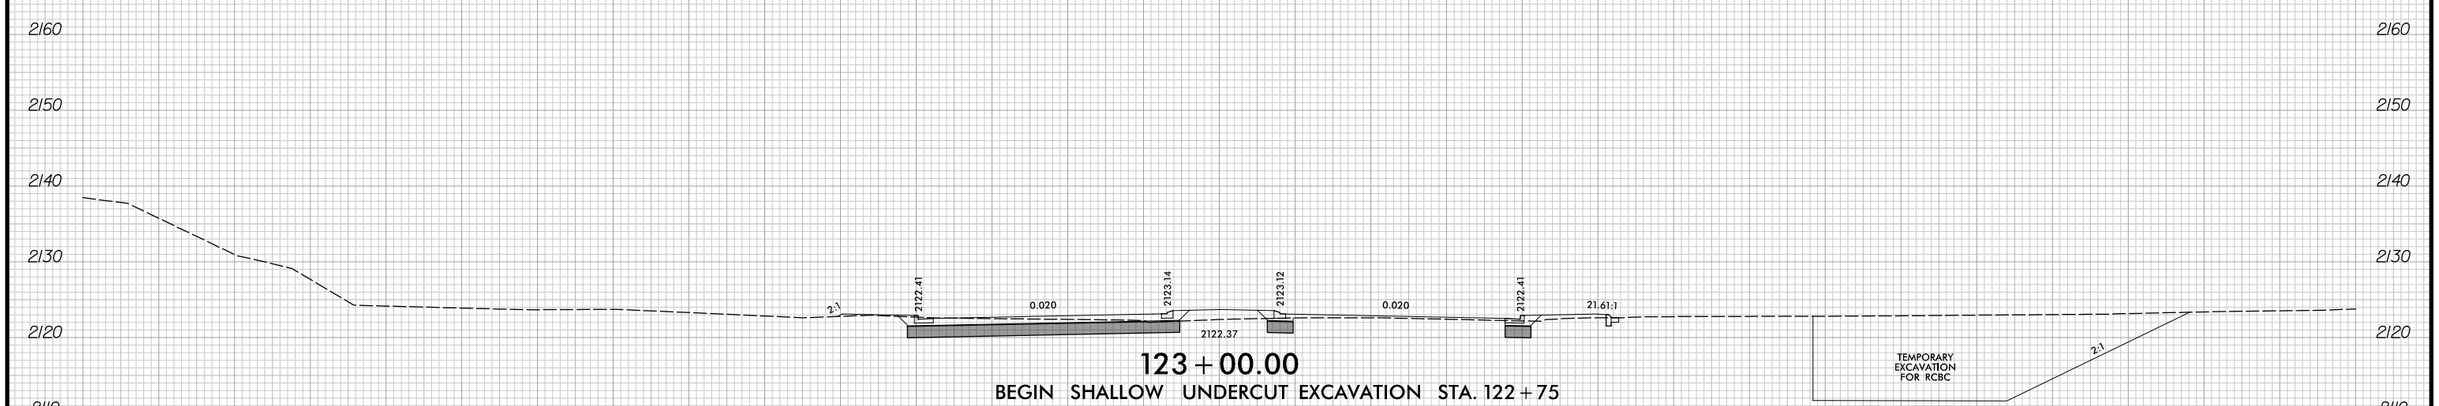

123+00.00

BEGIN SHALLOW UNDERCUT EXCAVATION STA. 122+75

6/26/2025
12:39:35 PM
R5600_Rdy-xpl.1.dgn

6/23/16

0 5 10	PROJ. REFERENCE NO.	SHEET NO.
	R-5600	X-85

SHALLOW UNDERCUT EXCAVATION

125+50.00

END SHALLOW UNDERCUT EXCAVATION STA. 125+25

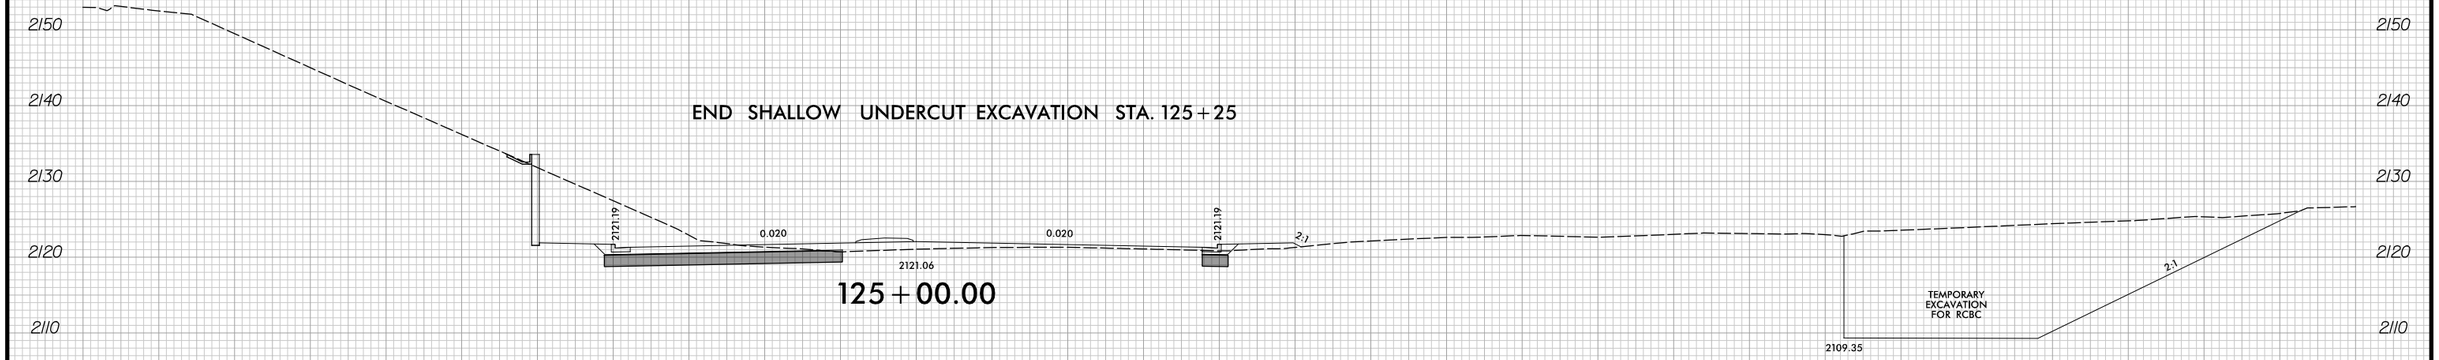

125+00.00

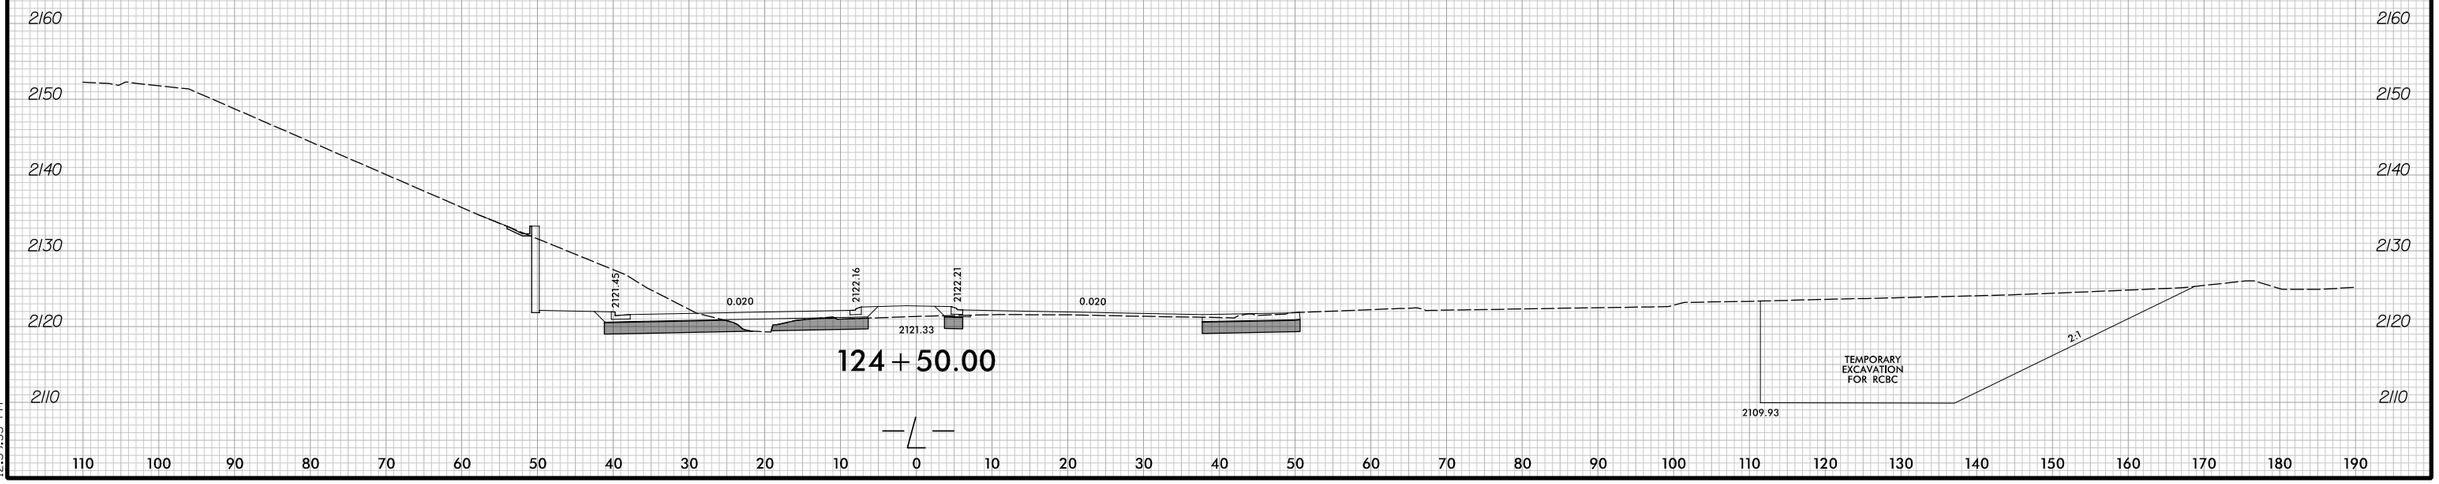

124+50.00

6/25/2025
12:39:35 PM
R5600_Rdy_xpl1.dgn

6/23/16

0 5 10	PROJ. REFERENCE NO.	SHEET NO.
	R-5600	X-86

150 140 130 120 110 100 90 80 70 60 50 40 30 20 10 0 10 20 30 40 50 60 70 80 90 100 110 120 130 140 150

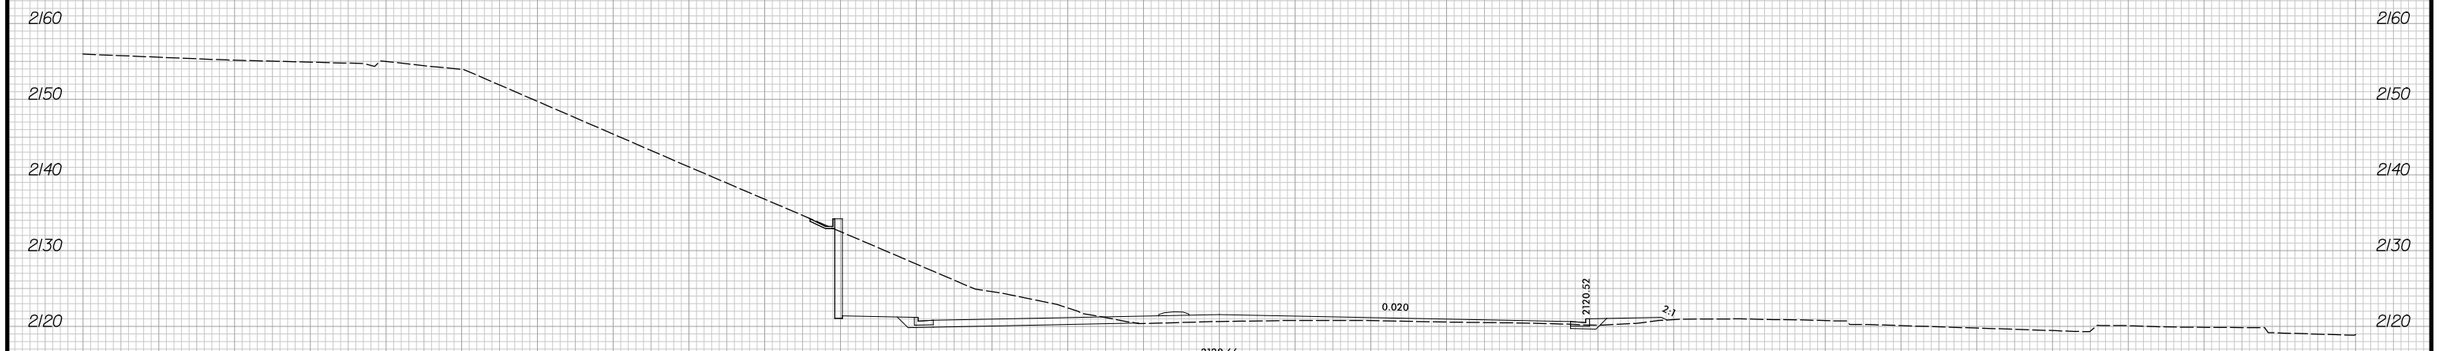

126+50.00

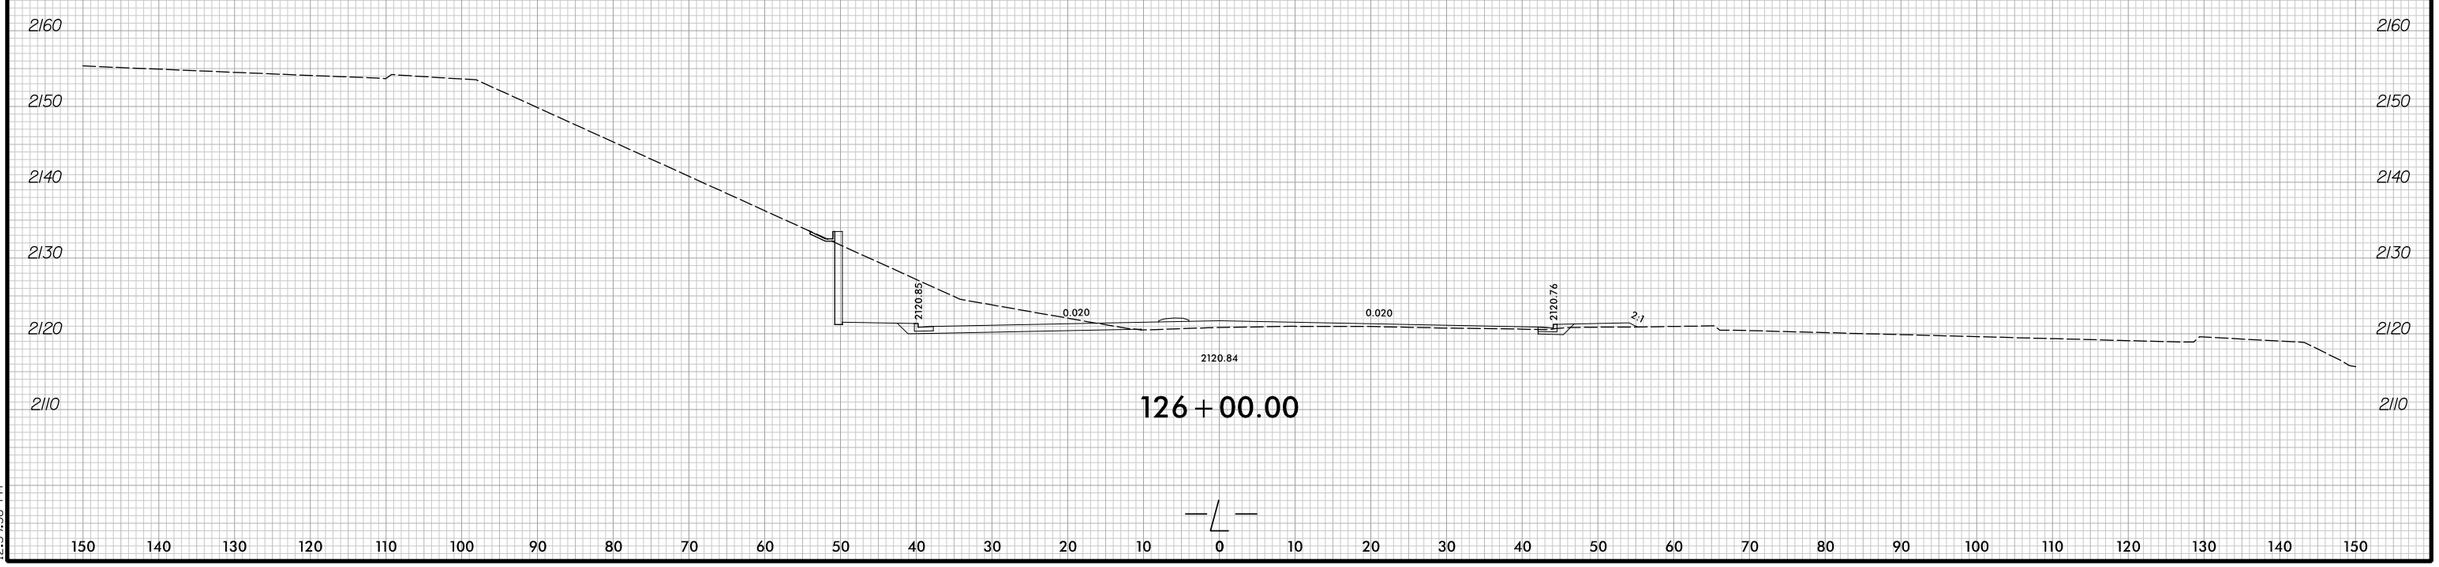

126+00.00

150 140 130 120 110 100 90 80 70 60 50 40 30 20 10 0 10 20 30 40 50 60 70 80 90 100 110 120 130 140 150

6/26/2025
12:39:36 PM
C:\Projects\R5600_Rdy_xpl1.dgn

6/23/16

0 5 10	PROJ. REFERENCE NO.	SHEET NO.
	R-5600	X-87

150 140 130 120 110 100 90 80 70 60 50 40 30 20 10 0 10 20 30 40 50 60 70 80 90 100 110 120 130 140 150

2160
2150
2140
2130
2120
2110

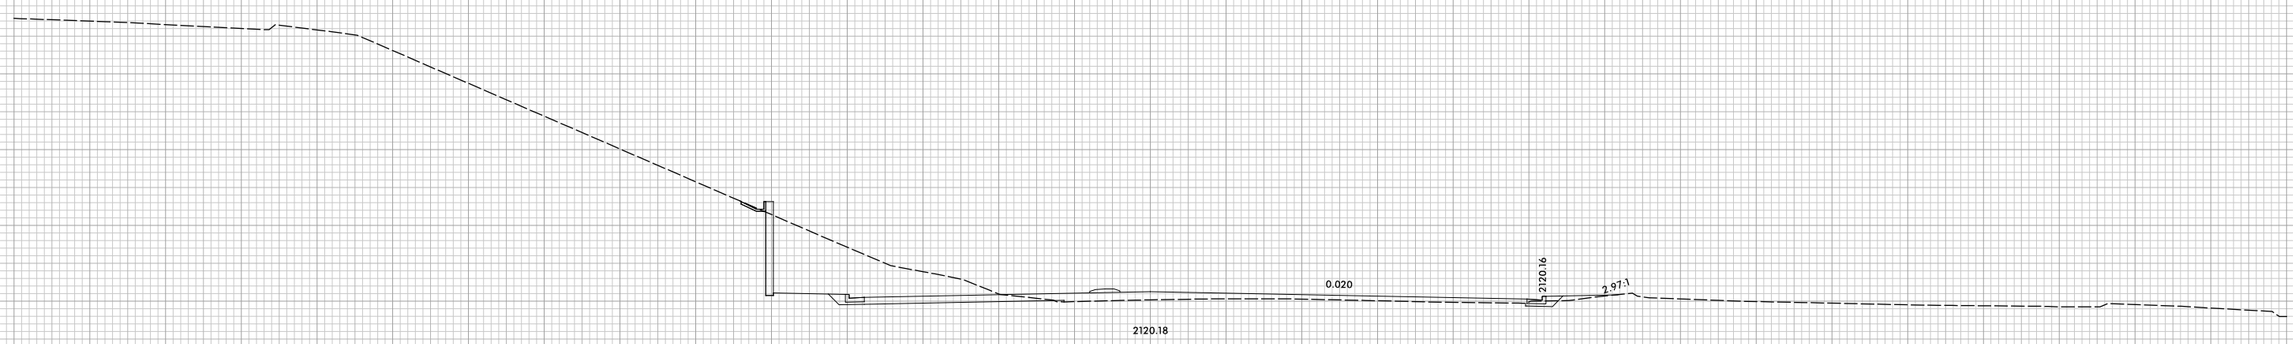

127+50.00

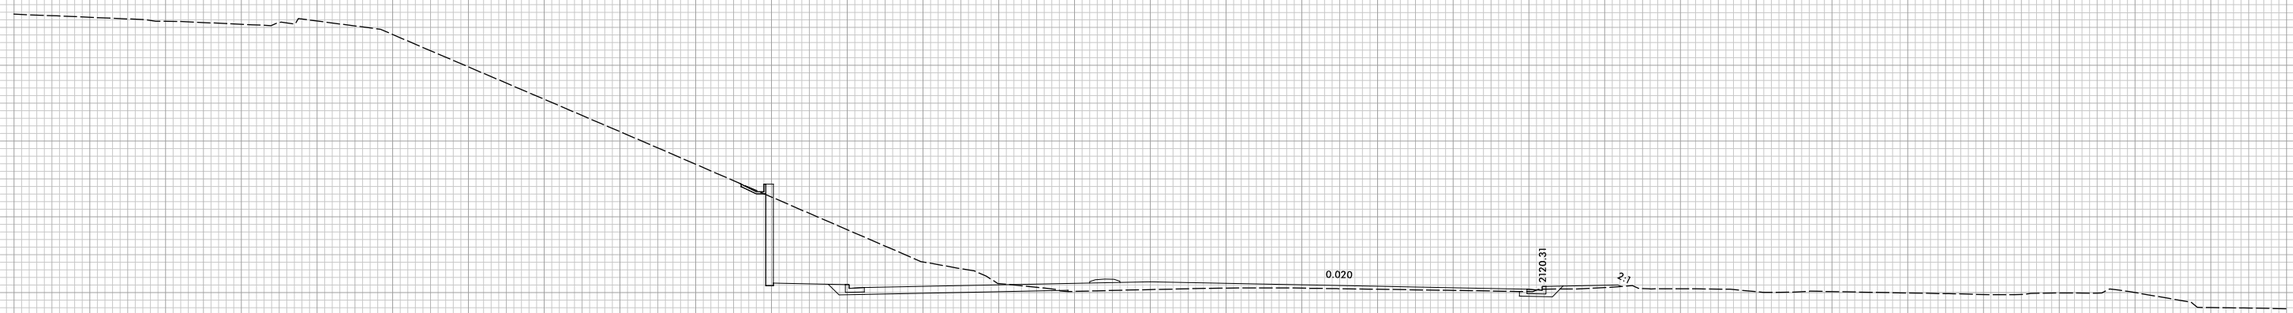

127+00.00

6/25/2025
12:39:37 PM
R-5600_Rdy_xpl1.dgn

6/23/16

0 5 10	PROJ. REFERENCE NO.	SHEET NO.
	R-5600	X-88

150 140 130 120 110 100 90 80 70 60 50 40 30 20 10 0 10 20 30 40 50 60 70 80 90 100 110 120 130 140 150

SHALLOW UNDERCUT EXCAVATION

2170
2160
2150
2140
2130
2120
2110

0.020

2119.86

2:1

2119.52

128+50.00

BEGIN SHALLOW UNDERCUT EXCAVATION STA. 128+25

2170
2160
2150
2140
2130
2120
2110

0.020

2120.01

12.38:1

2119.86

128+00.00

150 140 130 120 110 100 90 80 70 60 50 40 30 20 10 0 10 20 30 40 50 60 70 80 90 100 110 120 130 140 150

6/25/2025
R5600Rdy_xpl1.dgn
12:39:37 PM

6/23/16

0 5 10	PROJ. REFERENCE NO.	SHEET NO.
	R-5600	X-89

150 140 130 120 110 100 90 80 70 60 50 40 30 20 10 0 10 20 30 40 50 60 70 80 90 100 110 120 130 140 150

SHALLOW UNDERCUT EXCAVATION

2170
2160
2150
2140
2130
2120
2110

0.020 0.020 2119.56 2:1

2119.02

129+50.00

END SHALLOW UNDERCUT EXCAVATION STA. 129+25

2119.95 0.020 0.020 2119.71 2:1

2119.29

129+00.00

6/26/2025
12:39:38 PM
C:\Projects\R5600_Rdy_xpl1.dgn

6/23/16

0 5 10	PROJ. REFERENCE NO.	SHEET NO.
	R-5600	X-90

150 140 130 120 110 100 90 80 70 60 50 40 30 20 10 0 10 20 30 40 50 60 70 80 90 100 110 120 130 140 150

2160
2150
2140
2130
2120
2110
2100
2090
2080
2070
2060
2050
2040

0.020
0.020
2119.41
2:1
2118.76

130+00.00
—℄—

6/26/2025
12:39:38 PM
R5600_Rdy_xpl.1.dgn

6/23/16

0 5 10	PROJ. REFERENCE NO.	SHEET NO.
	R-5600	X-91

150 140 130 120 110 100 90 80 70 60 50 40 30 20 10 0 10 20 30 40 50 60 70 80 90 100 110 120 130 140 150

2160
2150
2140
2130
2120
2110
2100
2090
2080
2070
2060
2050
2040

0.020
0.020
2119.12
2:1
2118.50

130+50.00

6/25/2025
R5600.Rdy.xpl.dgn
12:39:39 PM

150 140 130 120 110 100 90 80 70 60 50 40 30 20 10 0 10 20 30 40 50 60 70 80 90 100 110 120 130 140 150

6/23/16

0 5 10	PROJ. REFERENCE NO.	SHEET NO.
	R-5600	X-92

150 140 130 120 110 100 90 80 70 60 50 40 30 20 10 0 10 20 30 40 50 60 70 80 90 100 110 120 130 140 150

2160
2150
2140
2130
2120
2110
2100
2090
2080
2070
2060
2050
2040

INTERSECTION SHEAR -Y22-

INTERSECTION SHEAR -Y21-

0.020

0.020

0.030

2118.38

131+00.00

6/25/2025
R5600.Rdy.xpl.dgn
12:39:39 PM

6/23/16

0 5 10	PROJ. REFERENCE NO.	SHEET NO.
	R-5600	X-93

150 140 130 120 110 100 90 80 70 60 50 40 30 20 10 0 10 20 30 40 50 60 70 80 90 100 110 120 130 140 150

2140
2130
2120
2110

2:1
2118.17
0.020
0.013
2118.47
2:1
2117.76

132 + 50.00

2150
2140
2130
2120
2110

2:1
2118.71
0.020
0.020
2118.63
2:1
2117.87

132 + 00.00

2160
2150
2140
2130
2120
2110

2:1
2119.07
0.020
0.020
2118.71
2:1
2118.15

131 + 50.00

—L—

150 140 130 120 110 100 90 80 70 60 50 40 30 20 10 0 10 20 30 40 50 60 70 80 90 100 110 120 130 140 150

6/26/2025
6:\SOC\R5600_Rdy_xpl1.dgn
12:39:39 PM

0 5 10	PROJ. REFERENCE NO.	SHEET NO.
	R-5600	X-94

150 140 130 120 110 100 90 80 70 60 50 40 30 20 10 0 10 20 30 40 50 60 70 80 90 100 110 120 130 140 150

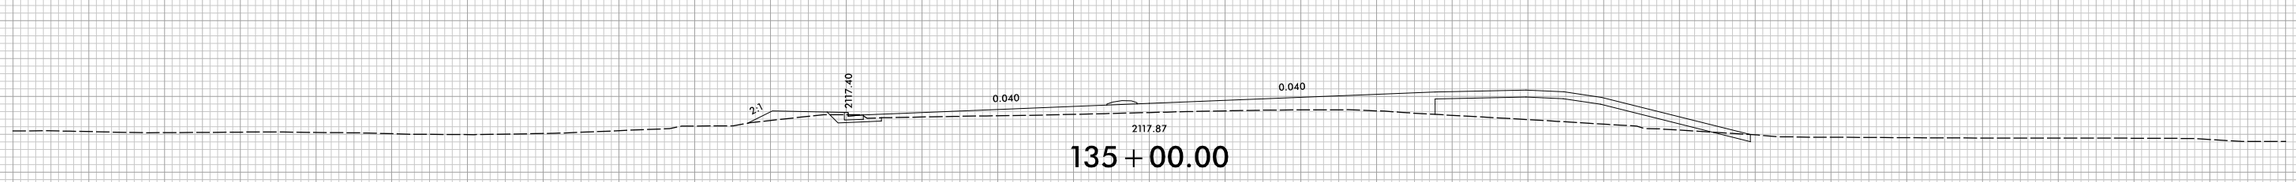

135 + 00.00

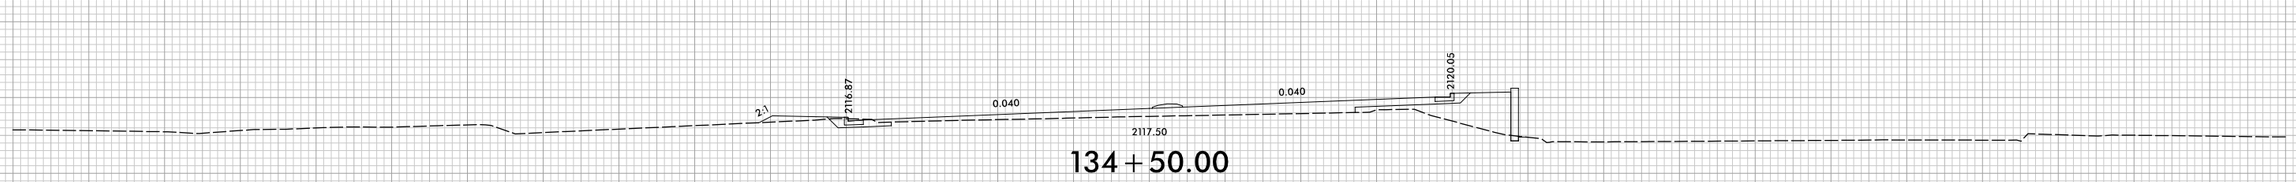

134 + 50.00

134 + 00.00

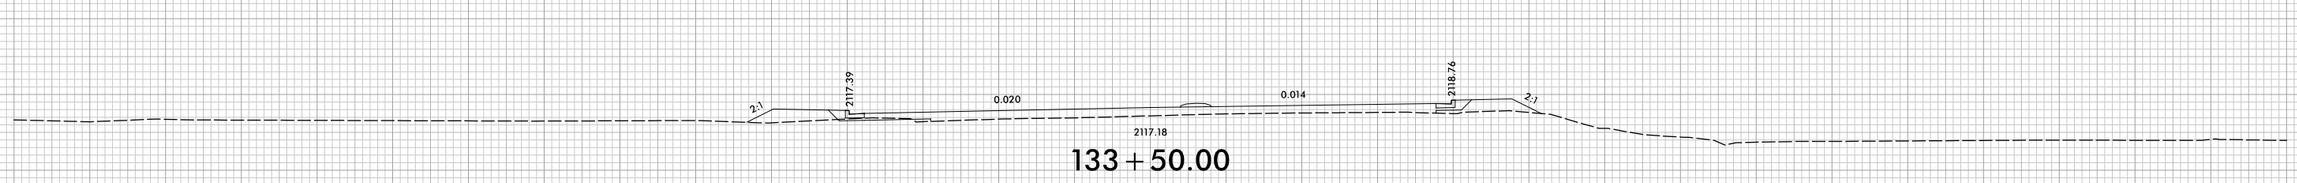

133 + 50.00

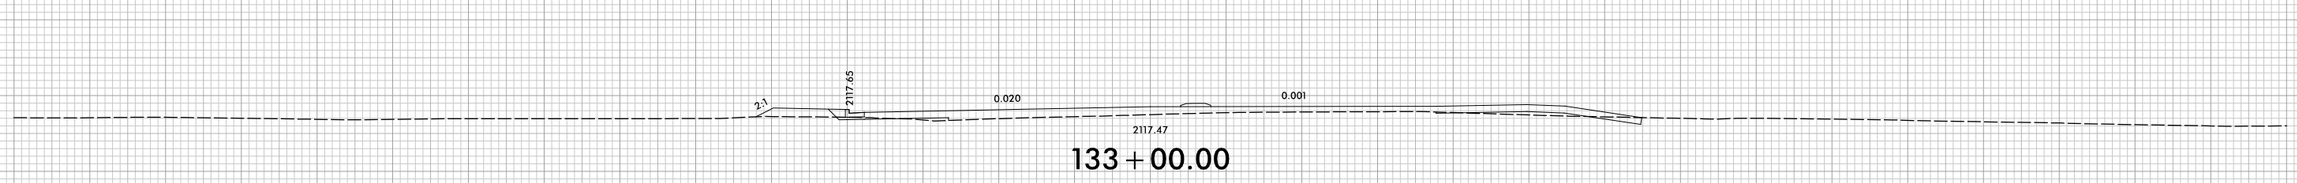

133 + 00.00

6/23/16

0 5 10	PROJ. REFERENCE NO.	SHEET NO.
	R-5600	X-95

150 140 130 120 110 100 90 80 70 60 50 40 30 20 10 0 10 20 30 40 50 60 70 80 90 100 110 120 130 140 150

UNDERCUT EXCAVATION

137 + 00.00

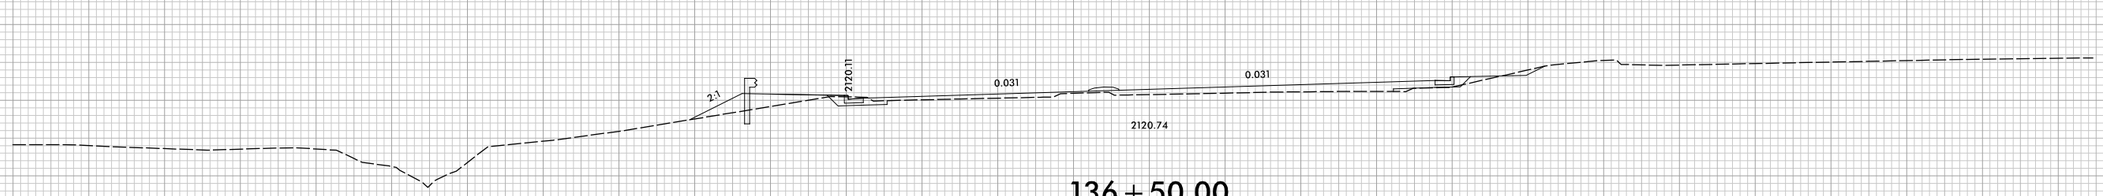

136 + 50.00

END UNDERCUT EXCAVATION STA. 136 + 20

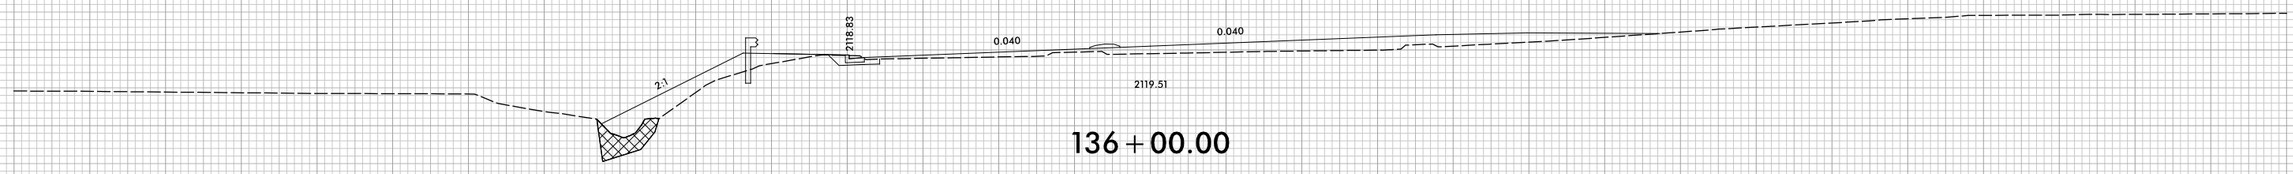

136 + 00.00

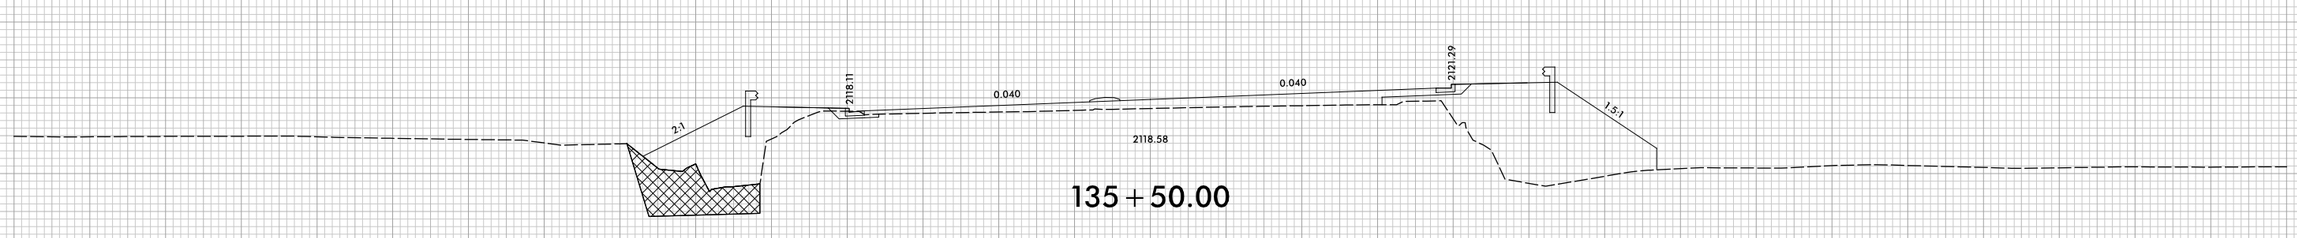

135 + 50.00

BEGIN UNDERCUT EXCAVATION STA. 135 + 30

150 140 130 120 110 100 90 80 70 60 50 40 30 20 10 0 10 20 30 40 50 60 70 80 90 100 110 120 130 140 150

6/26/2025
X-95 R5600.Rdy.xpl.dgn
12:39:40 PM

6/23/16

0 5 10	PROJ. REFERENCE NO.	SHEET NO.
	R-5600	X-96

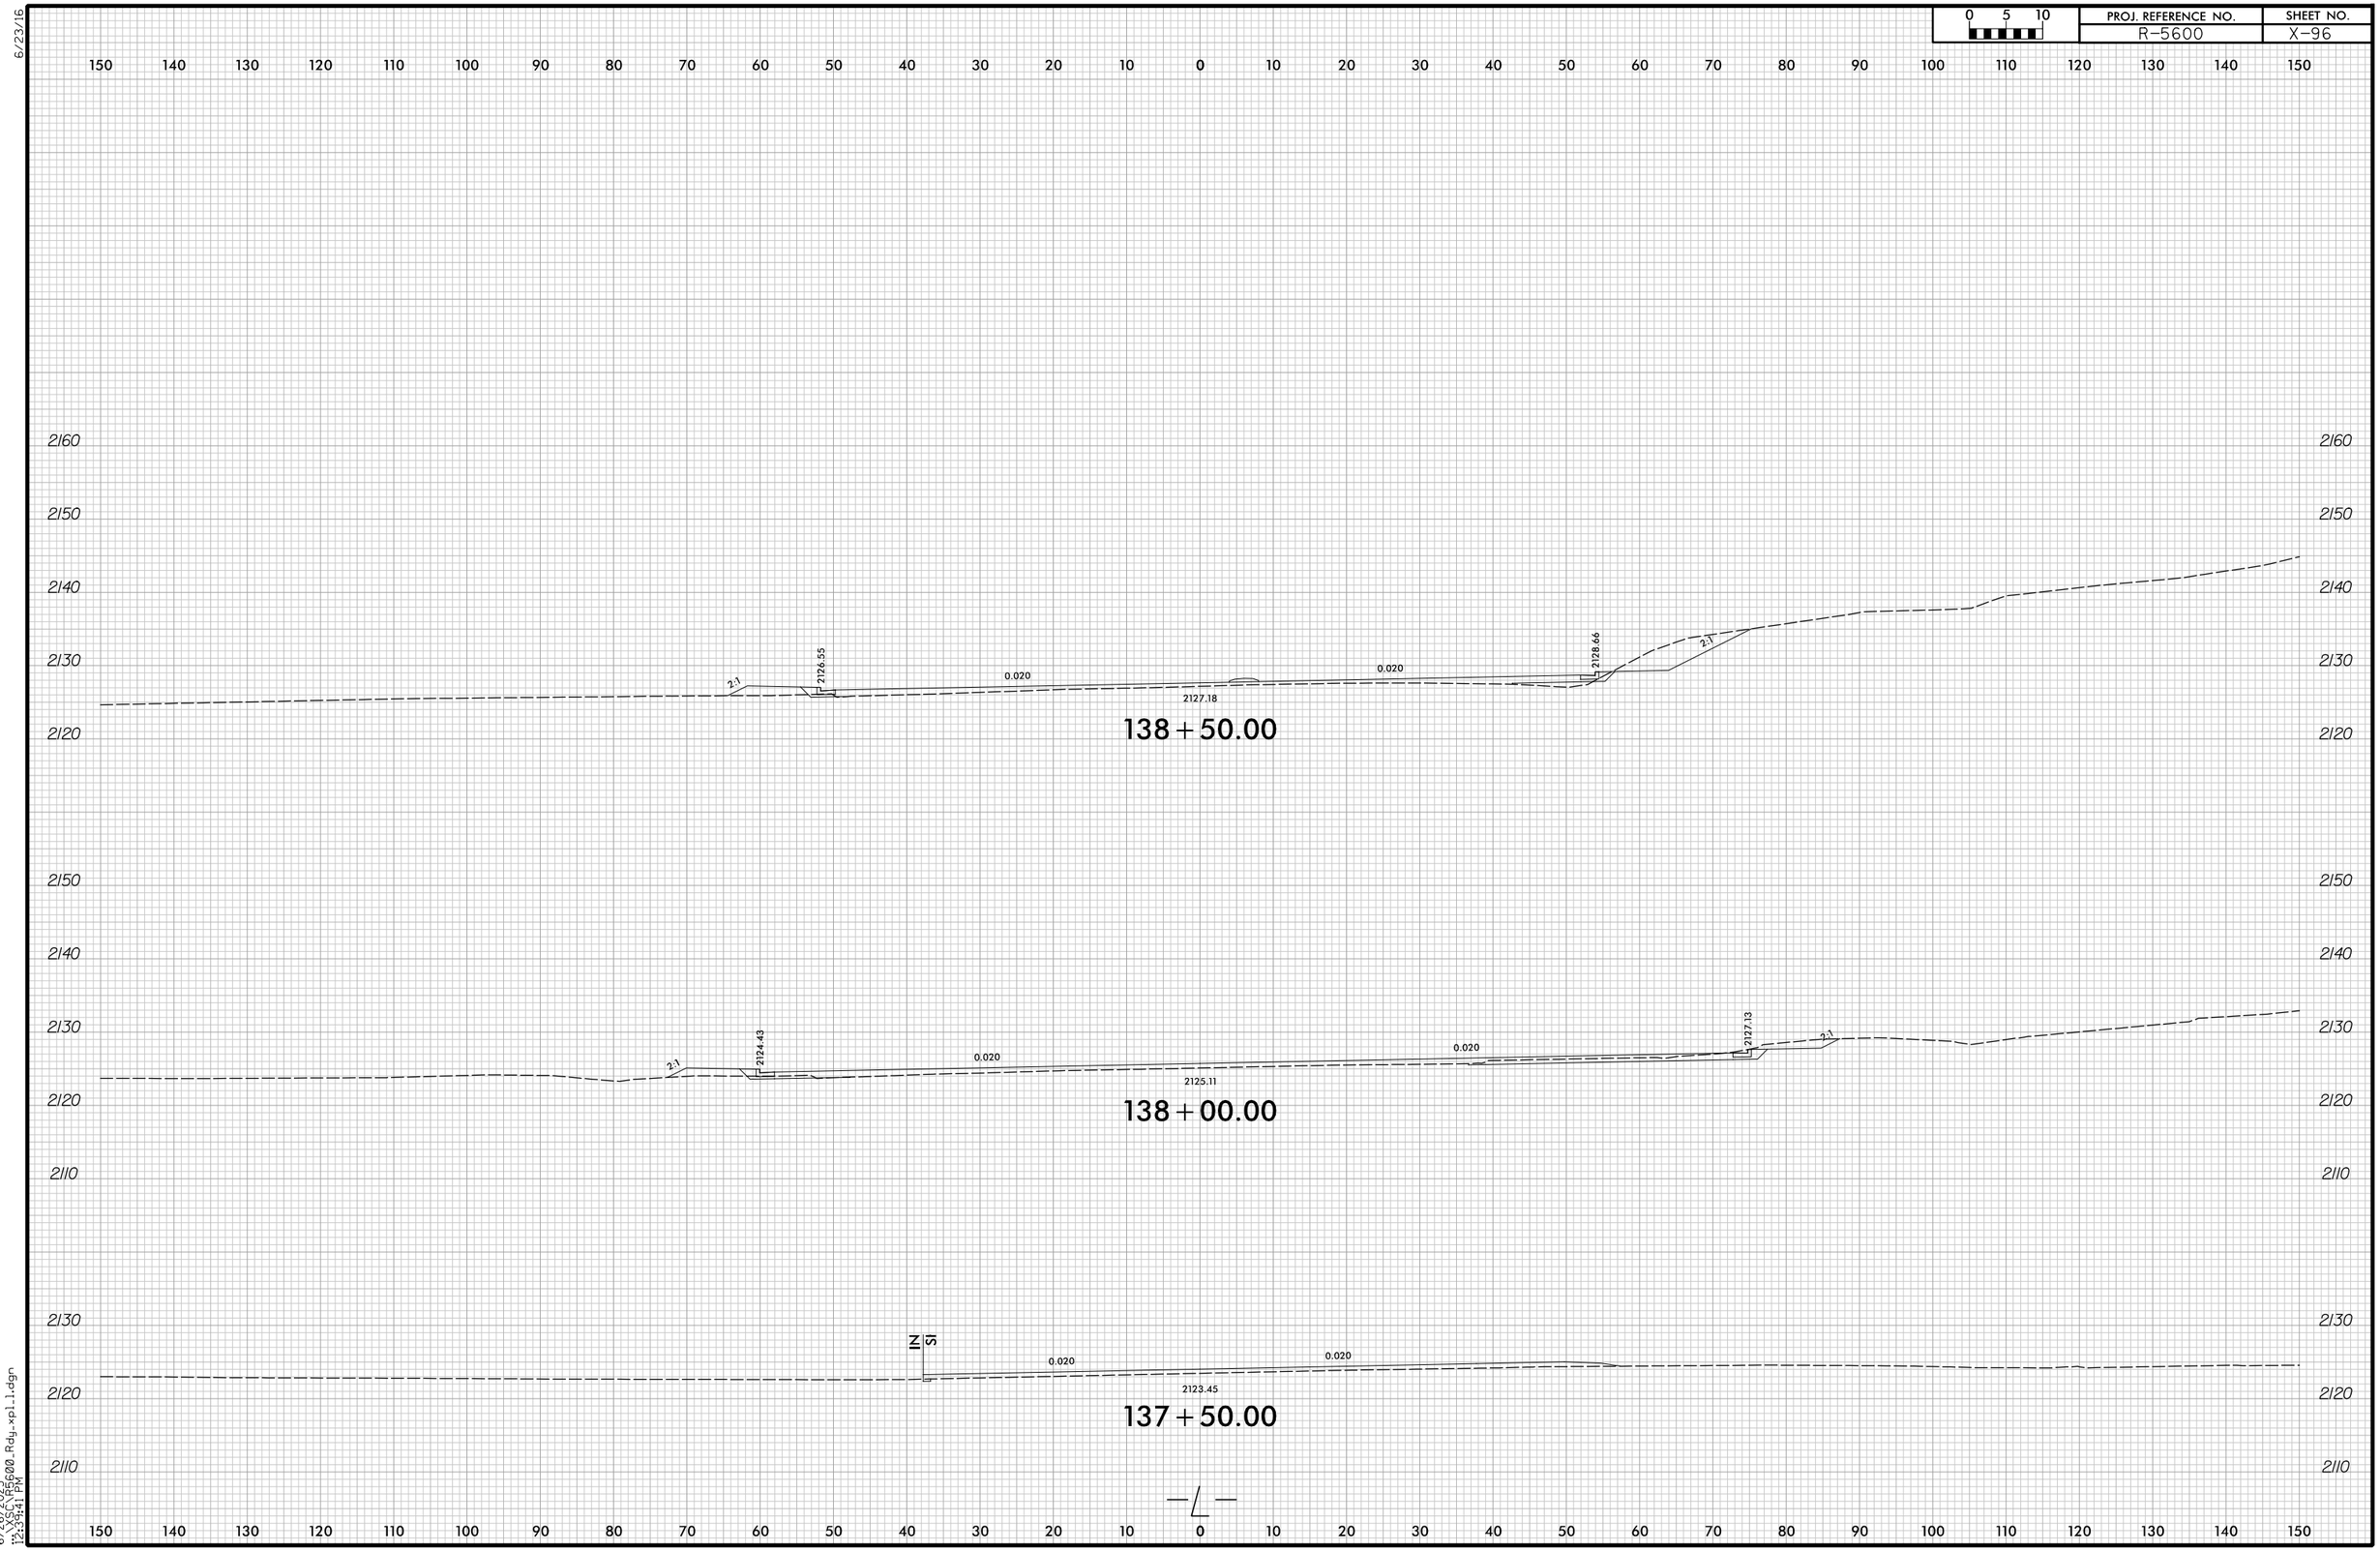

6/26/2025
12:39:41 PM
C:\Projects\R5600.Rdy.xpl.l.dgn

6/23/16

0 5 10	PROJ. REFERENCE NO.	SHEET NO.
	R-5600	X-97

150 140 130 120 110 100 90 80 70 60 50 40 30 20 10 0 10 20 30 40 50 60 70 80 90 100 110 120 130 140 150

2180
2170
2160
2150
2140
2130
2120

2:1 2131.10 0.020 2131.52 0.020 2132.93 2:1

139+50.00

2160
2150
2140
2130
2120

2:1 2128.75 0.020 2129.34 0.020 2130.58 2:1

139+00.00

150 140 130 120 110 100 90 80 70 60 50 40 30 20 10 0 10 20 30 40 50 60 70 80 90 100 110 120 130 140 150

6/26/2025
12:39:41 PM
C:\Projects\R5600_Rdy_xpl1.dgn

6/23/16

0 5 10	PROJ. REFERENCE NO.	SHEET NO.
	R-5600	X-98

150 140 130 120 110 100 90 80 70 60 50 40 30 20 10 0 10 20 30 40 50 60 70 80 90 100 110 120 130 140 150

2190 2180 2170 2160 2150 2140 2130 2120

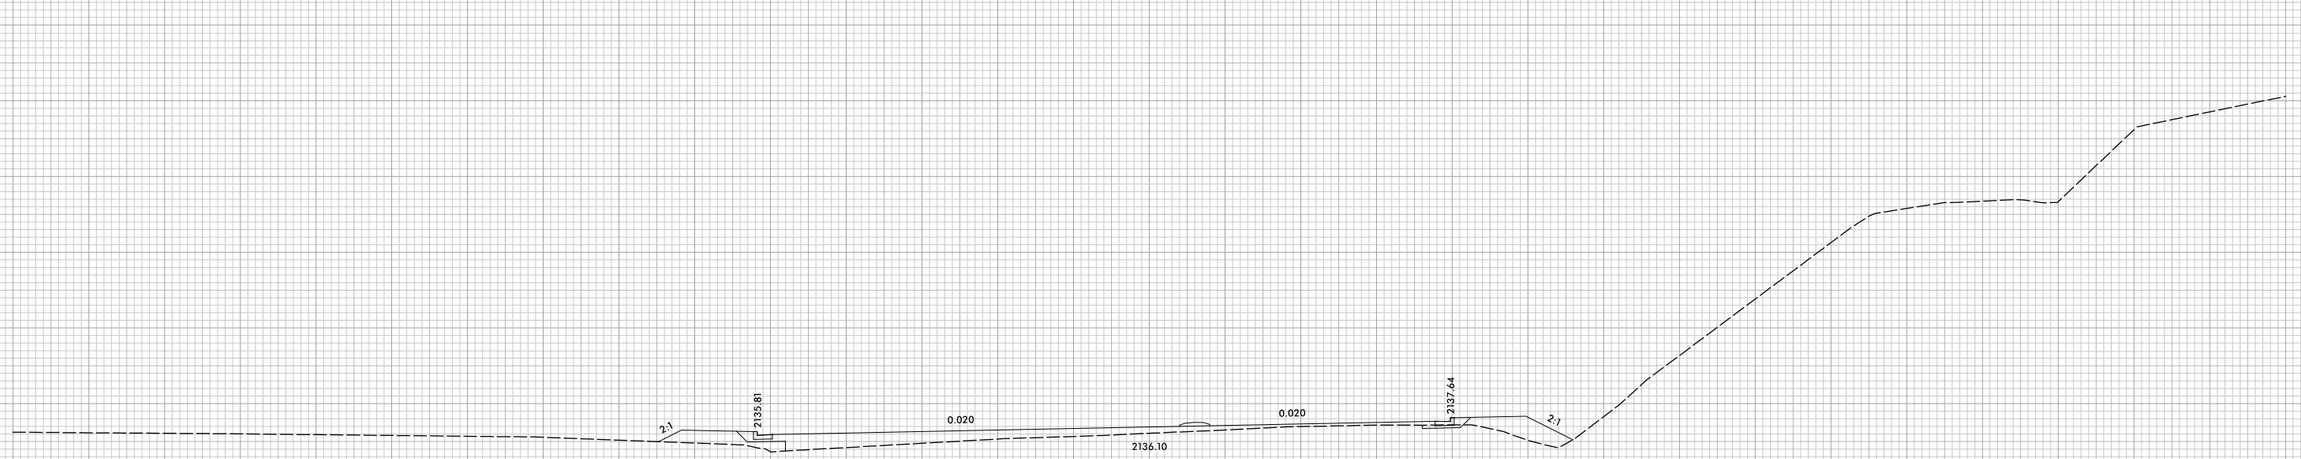

140+50.00

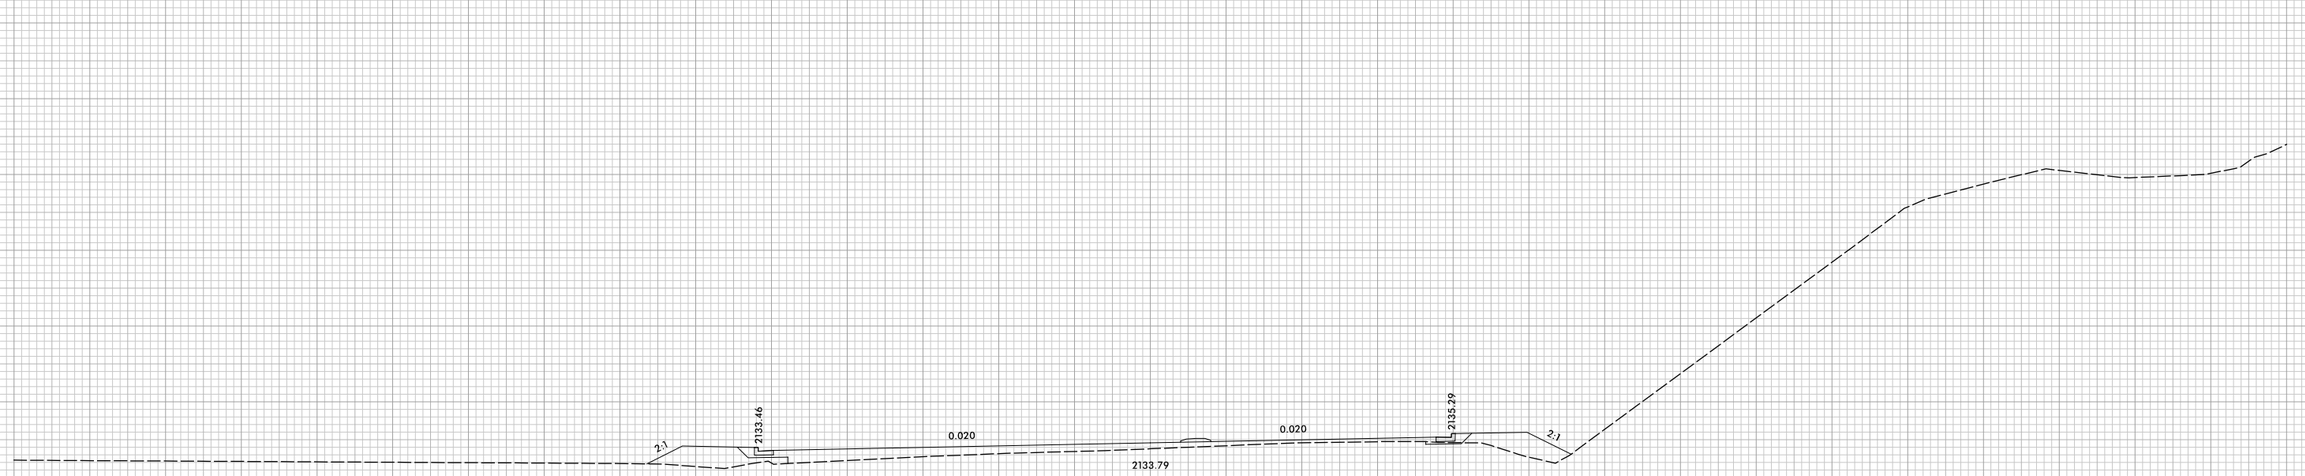

140+00.00

—℄—

150 140 130 120 110 100 90 80 70 60 50 40 30 20 10 0 10 20 30 40 50 60 70 80 90 100 110 120 130 140 150

6/26/2025
12:13:42 PM
R5600_Rdy_xs1.1.dgn

6/23/16

0 5 10	PROJ. REFERENCE NO.	SHEET NO.
	R-5600	X-99

150 140 130 120 110 100 90 80 70 60 50 40 30 20 10 0 10 20 30 40 50 60 70 80 90 100 110 120 130 140 150

2190
2180
2170
2160
2150
2140
2130

2:1 2139.78 0.040 2141.02 0.040 2143.15 2:1

141+50.00

2190
2180
2170
2160
2150
2140
2130

2:1 2137.60 0.032 2138.43 0.032 2140.47 2:1

141+00.00

150 140 130 120 110 100 90 80 70 60 50 40 30 20 10 0 10 20 30 40 50 60 70 80 90 100 110 120 130 140 150

6/25/2025
12:39:43 PM
R5600_Rdy_xpl1.dgn

6/23/16

0 5 10	PROJ. REFERENCE NO.	SHEET NO.
	R-5600	X-100

150 140 130 120 110 100 90 80 70 60 50 40 30 20 10 0 10 20 30 40 50 60 70 80 90 100 110 120 130 140 150

2200
2190
2180
2170
2160
2150
2140

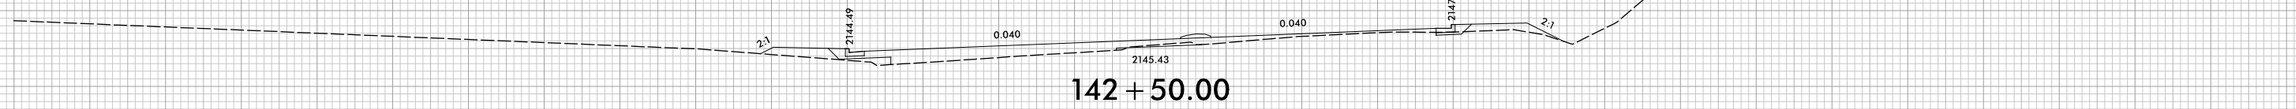

142 + 50.00

2200
2190
2180
2170
2160
2150
2140
2130

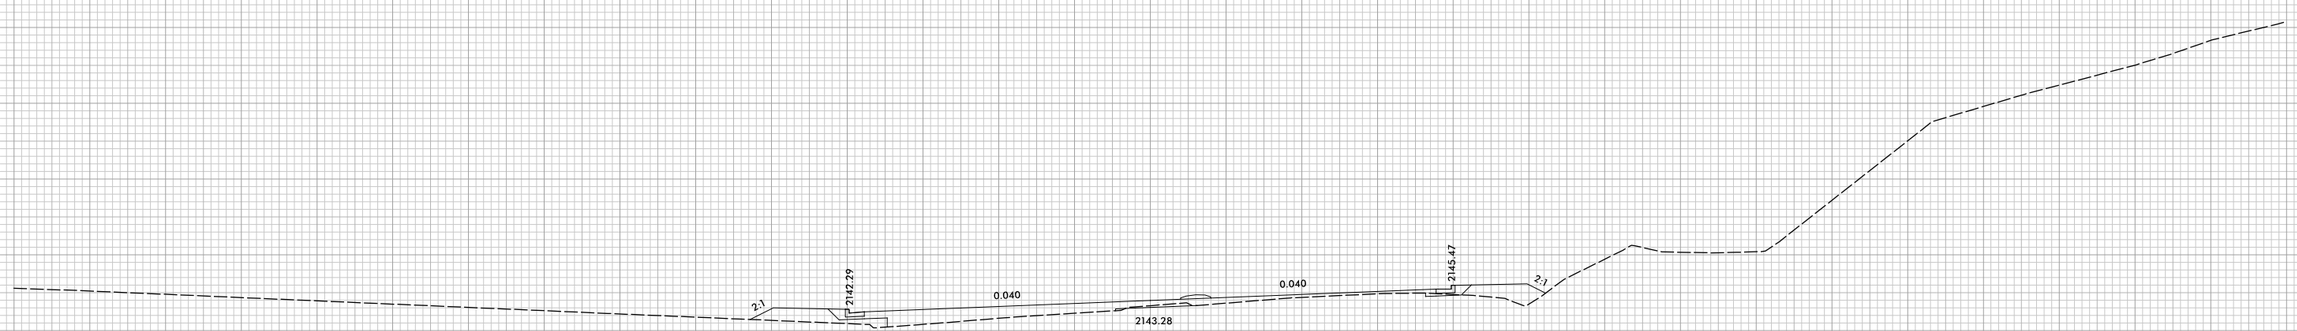

142 + 00.00

150 140 130 120 110 100 90 80 70 60 50 40 30 20 10 0 10 20 30 40 50 60 70 80 90 100 110 120 130 140 150

6/26/2025
12:39:43 PM
C:\CAD\R5600_Rdy_xpl.1.dgn

6/23/16

0 5 10	PROJ. REFERENCE NO.	SHEET NO.
	R-5600	X-101

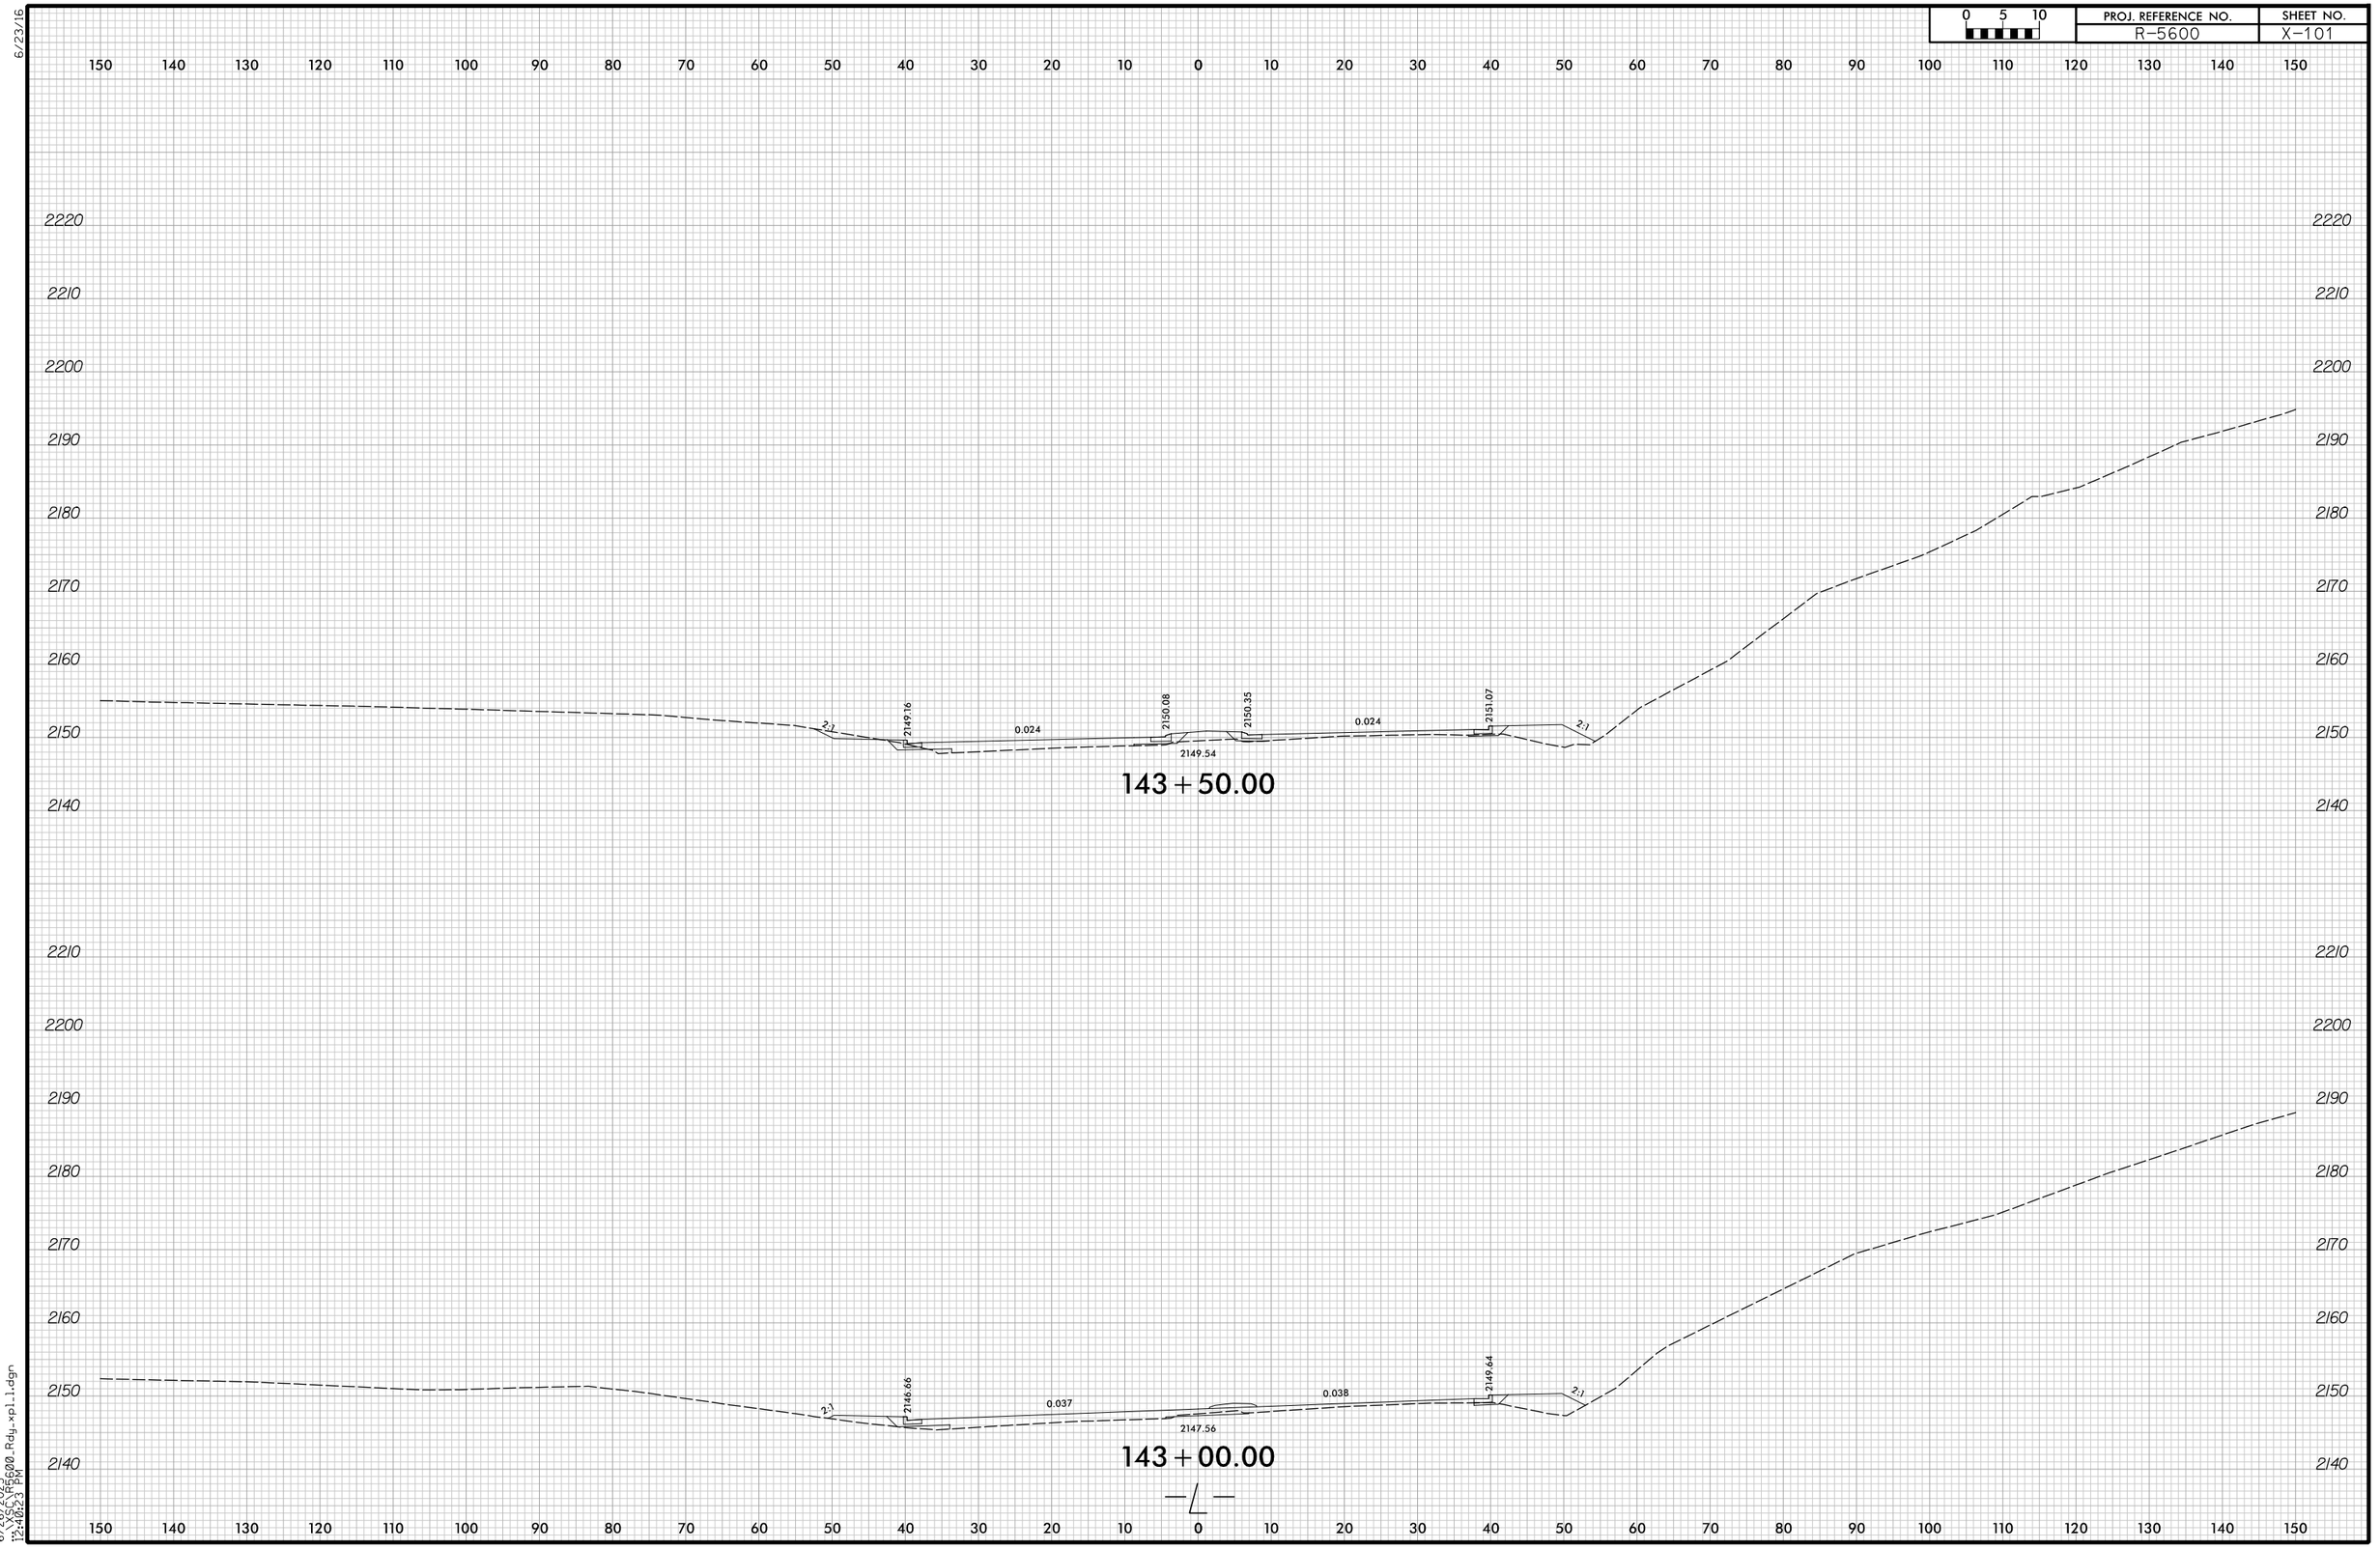

6/25/2025
12:40:23 PM
R5600_Rdy_xpl1.dgn

6/23/16

0 5 10	PROJ. REFERENCE NO.	SHEET NO.
	R-5600	X-102

150 140 130 120 110 100 90 80 70 60 50 40 30 20 10 0 10 20 30 40 50 60 70 80 90 100 110 120 130 140 150

2230
2220
2210
2200
2190
2180
2170
2160
2150
2140

2.1 2151.65 0.010 2152.08 2152.22 0.010 2152.49 2.1

2151.60

144+00.00

6/26/2025
C:\SCDOT\R5600.Rdy.xpl.l.dgn
12:40:24 PM

6/23/16

0 5 10	PROJ. REFERENCE NO.	SHEET NO.
	R-5600	X-103

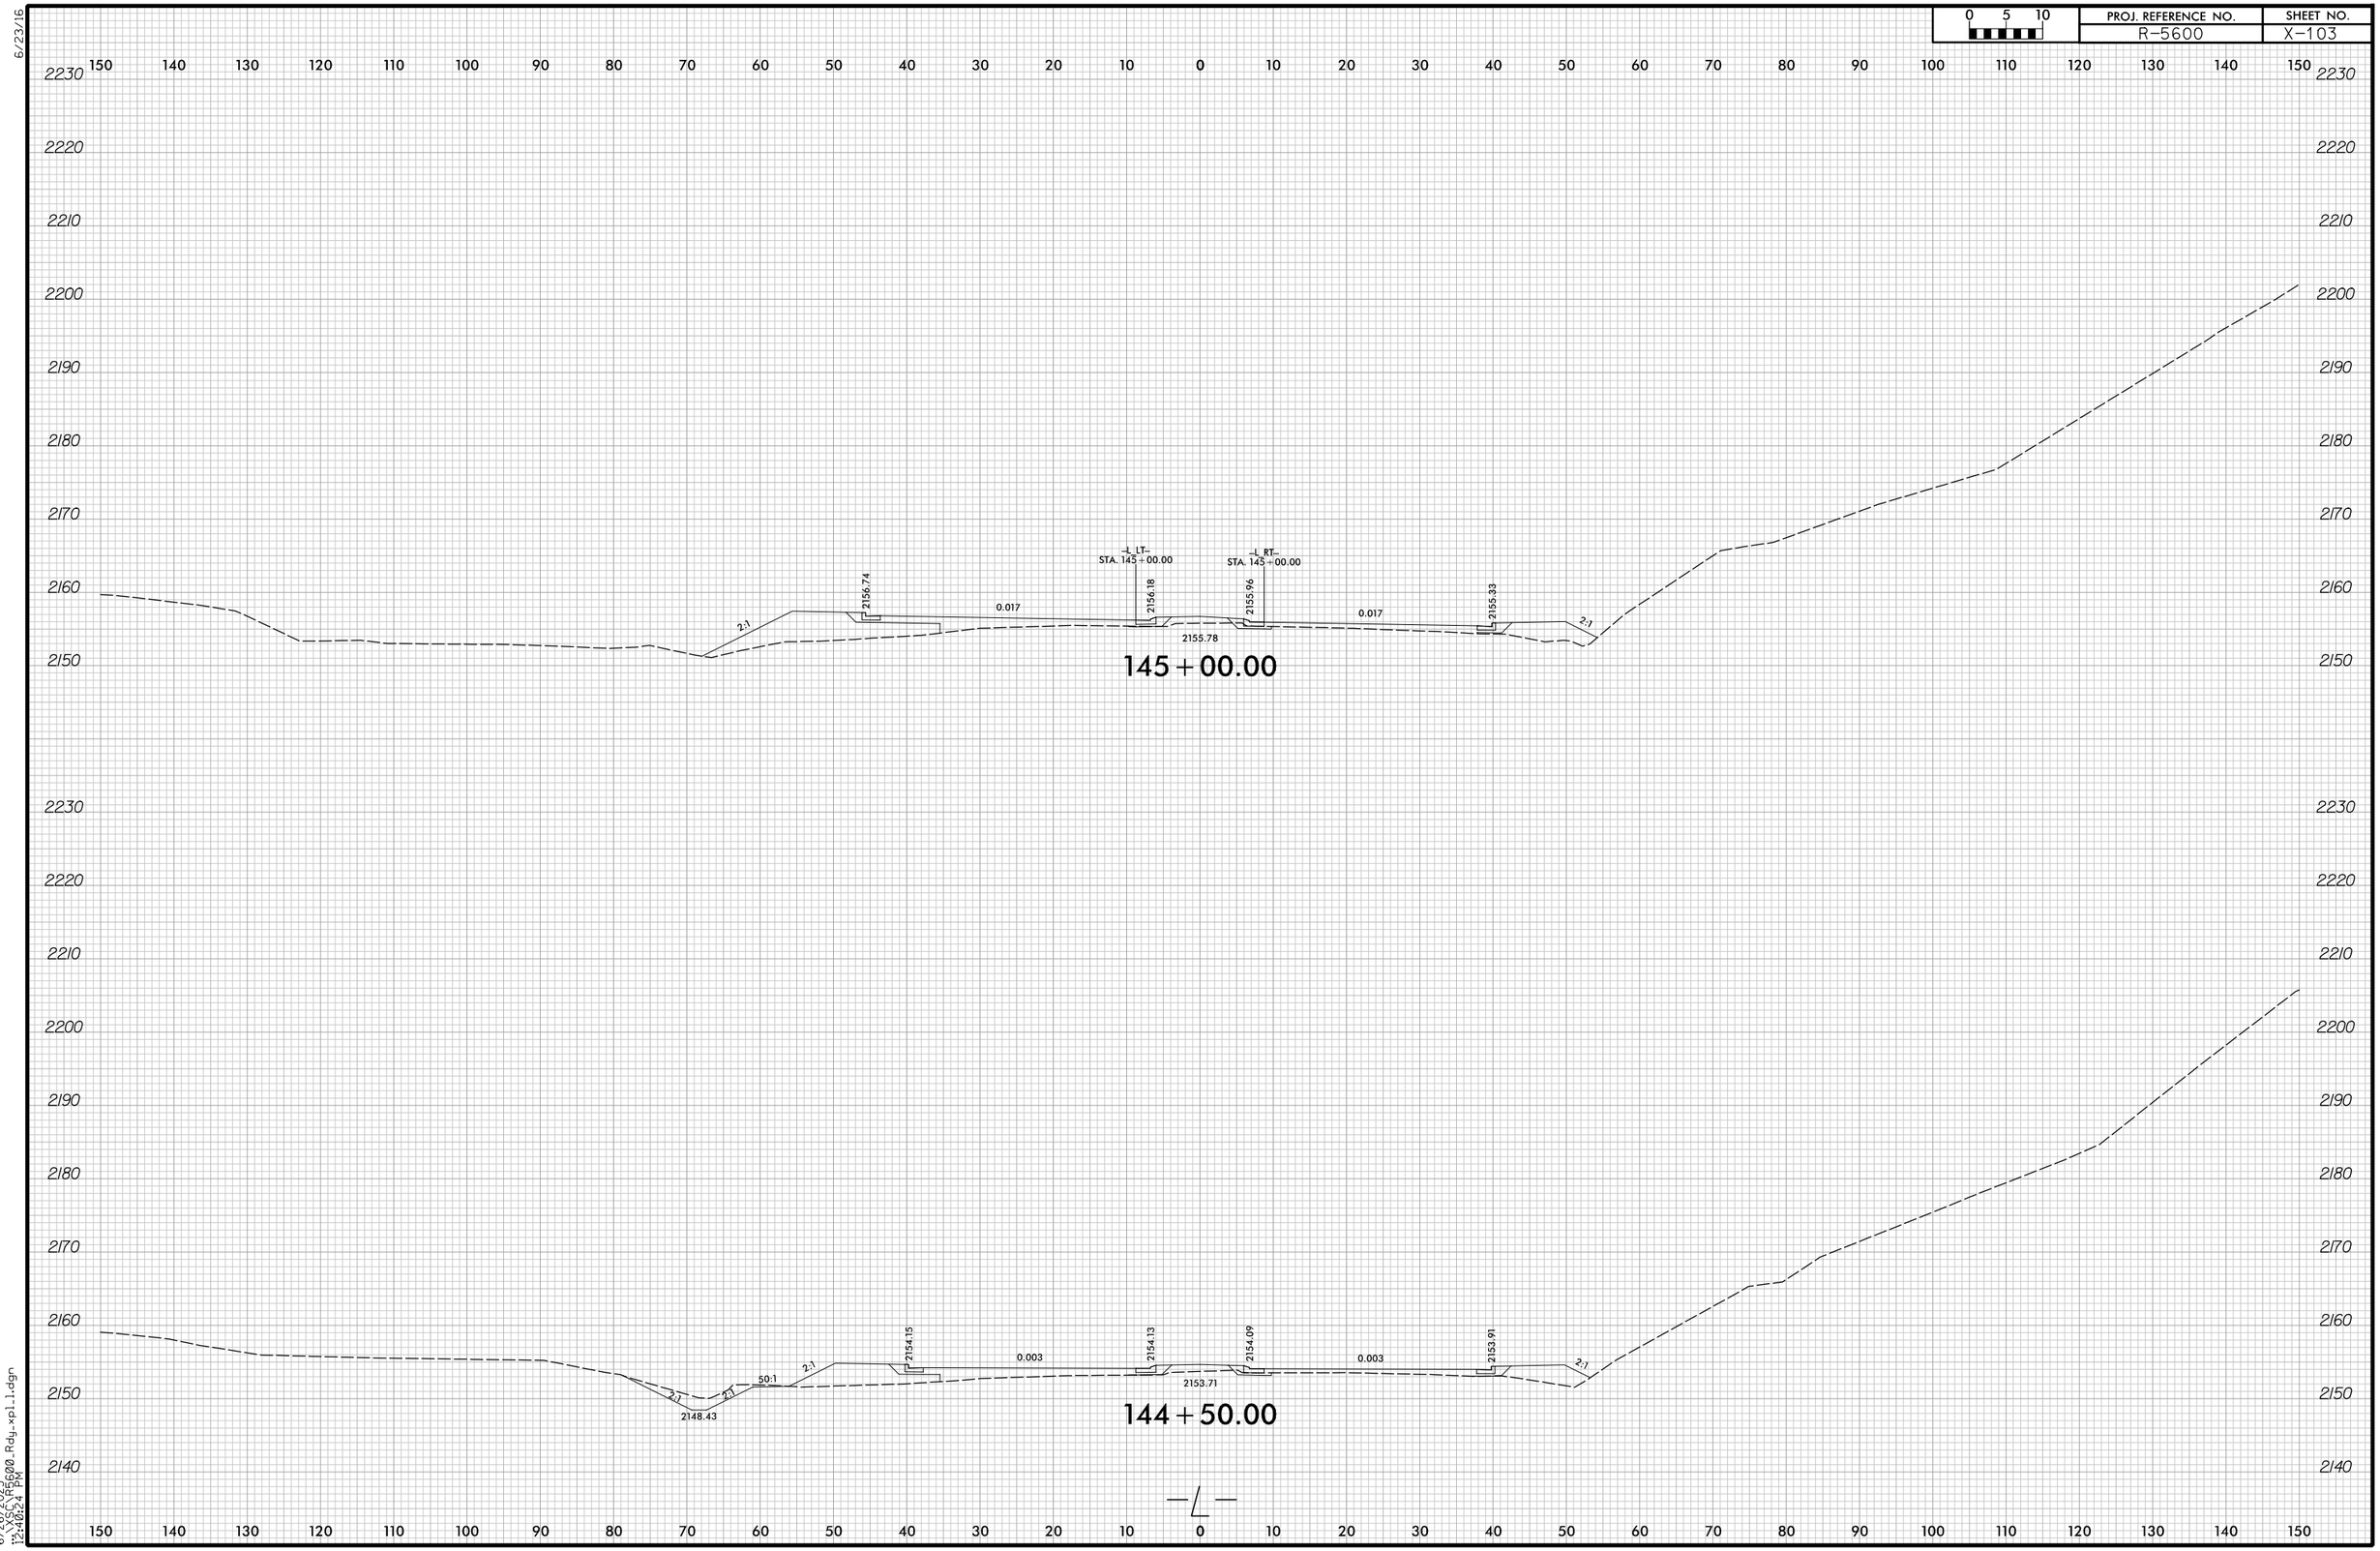

6/26/2025
C:\SCDOT\R5600.Rdy.xpl.l.dgn
12:48:24 PM

6/23/16

0 5 10	PROJ. REFERENCE NO.	SHEET NO.
	R-5600	X-104

150 140 130 120 110 100 90 80 70 60 50 40 30 20 10 0 10 20 30 40 50 60 70 80 90 100 110 120 130 140 150

2220 2210 2200 2190 2180 2170 2160 2150

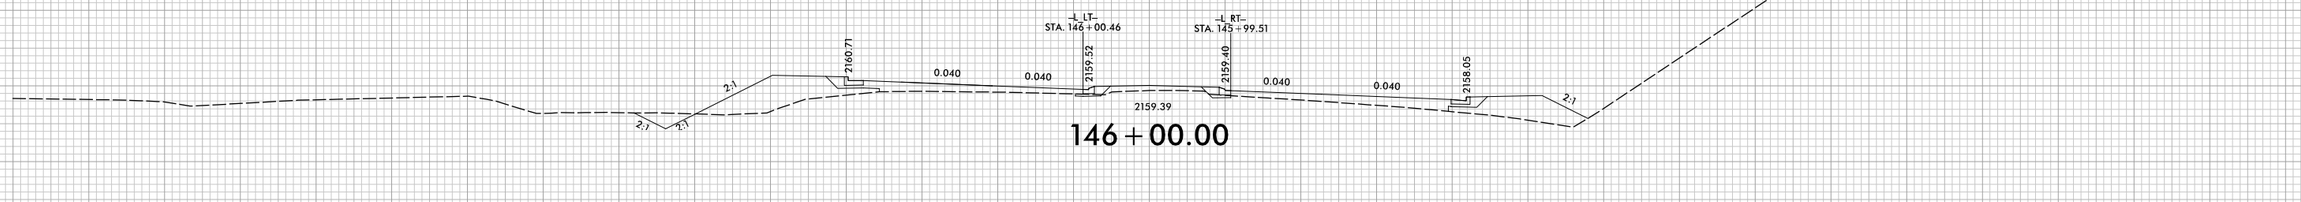

146+00.00

2230 2220 2210 2200 2190 2180 2170 2160 2150

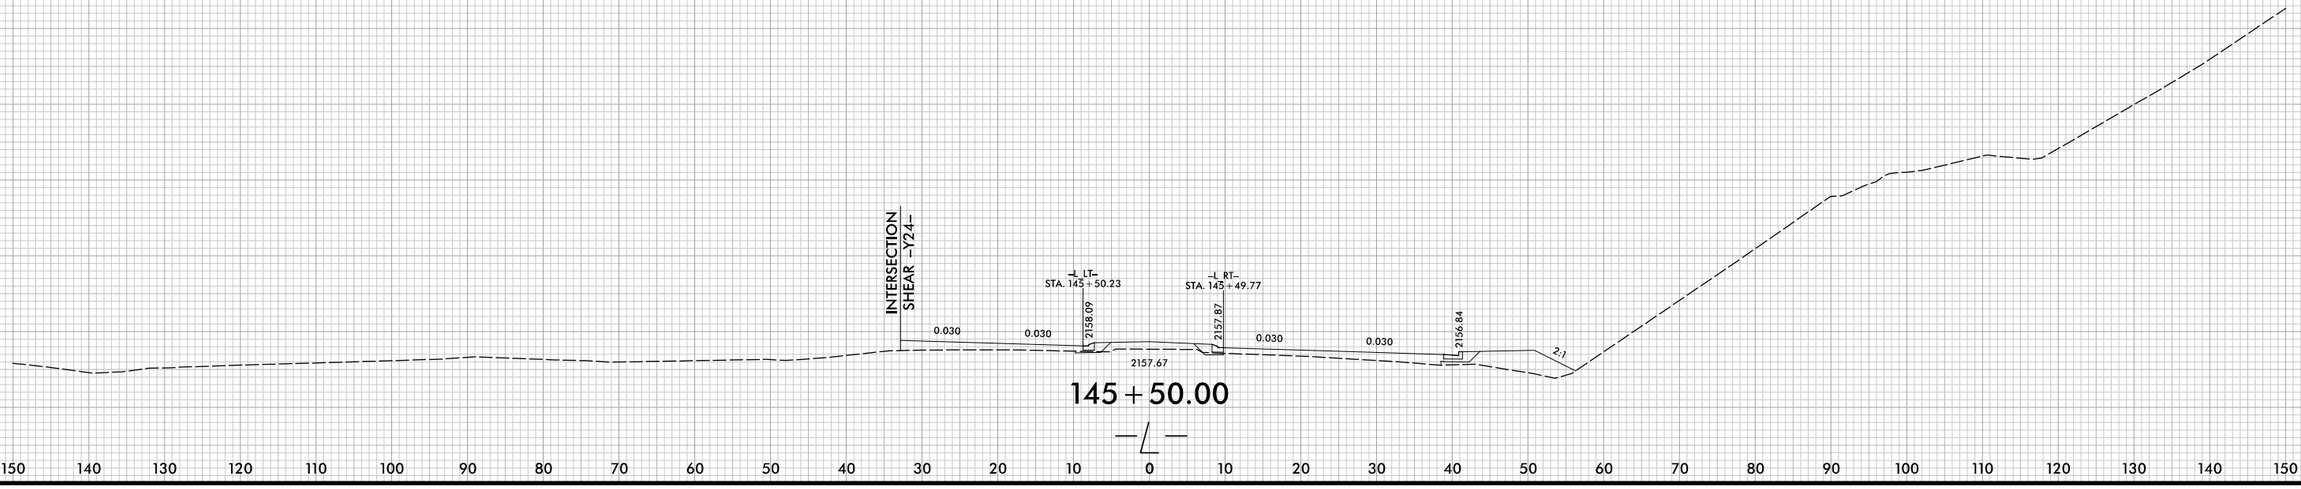

145+50.00

—L—

150 140 130 120 110 100 90 80 70 60 50 40 30 20 10 0 10 20 30 40 50 60 70 80 90 100 110 120 130 140 150

6/26/2025
12:40:25 PM
X-5600.Rdy_xpl1.dgn

6/23/16

0 5 10	PROJ. REFERENCE NO.	SHEET NO.
	R-5600	X-105

150 140 130 120 110 100 90 80 70 60 50 40 30 20 10 0 10 20 30 40 50 60 70 80 90 100 110 120 130 140 150

2210 2200 2190 2180 2170 2160 2150

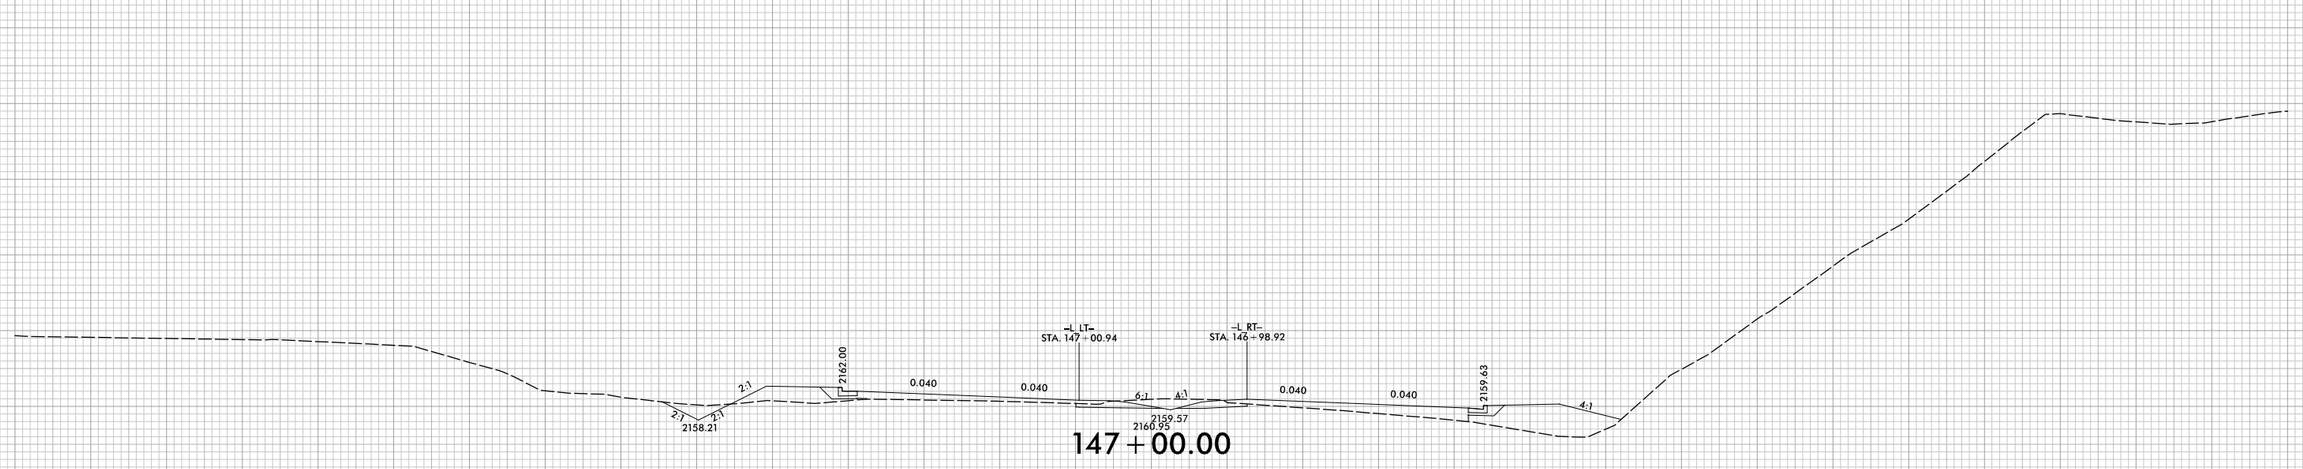

147+00.00

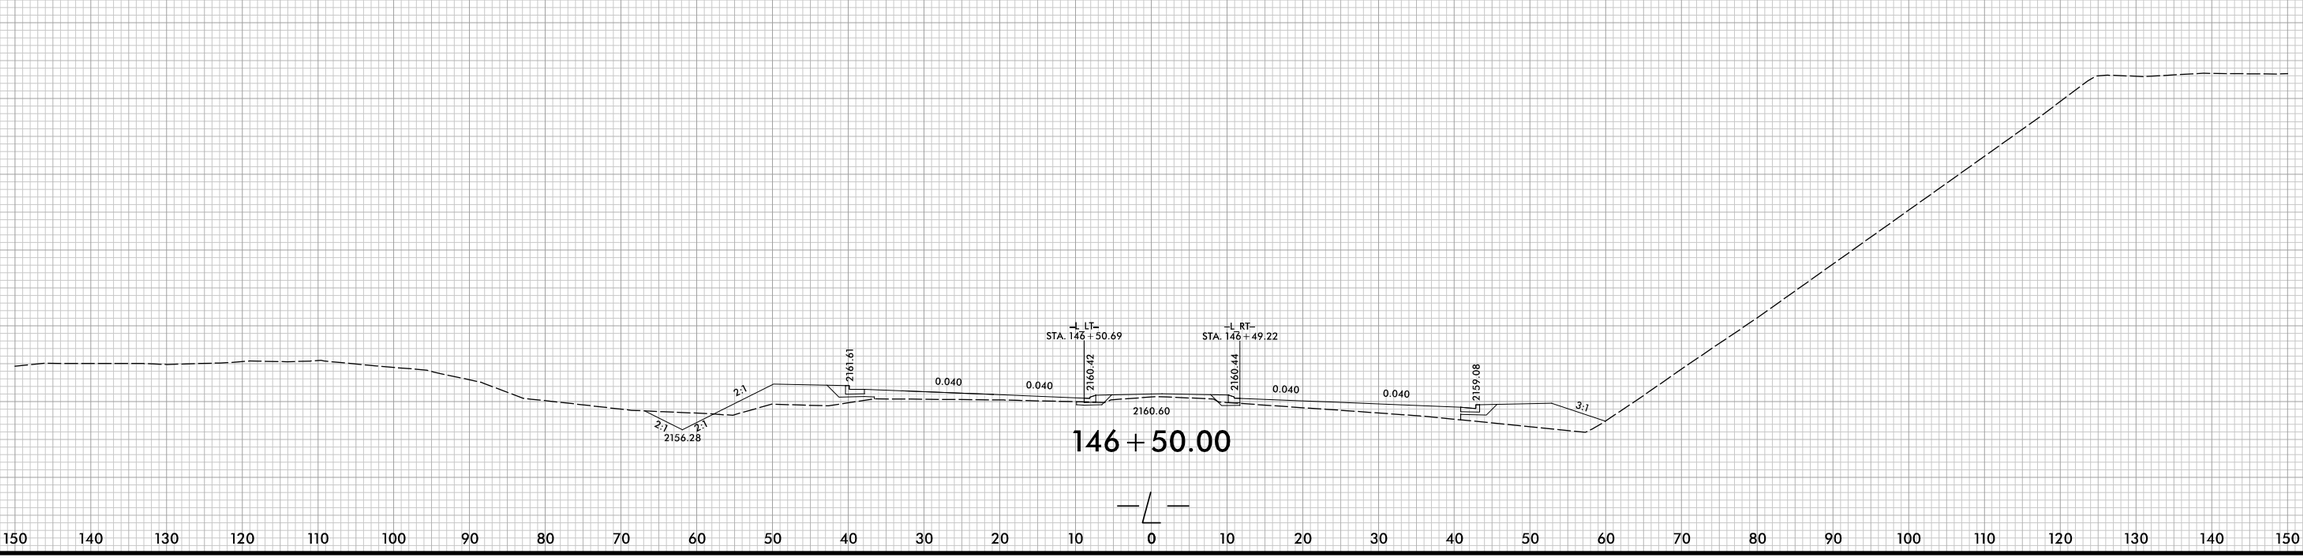

146+50.00

—L—

150 140 130 120 110 100 90 80 70 60 50 40 30 20 10 0 10 20 30 40 50 60 70 80 90 100 110 120 130 140 150

6/23/2025
X-105_R5600_Rdy_xpl1.dgn
12:40:25 PM

6/23/16

0 5 10	PROJ. REFERENCE NO.	SHEET NO.
	R-5600	X-106

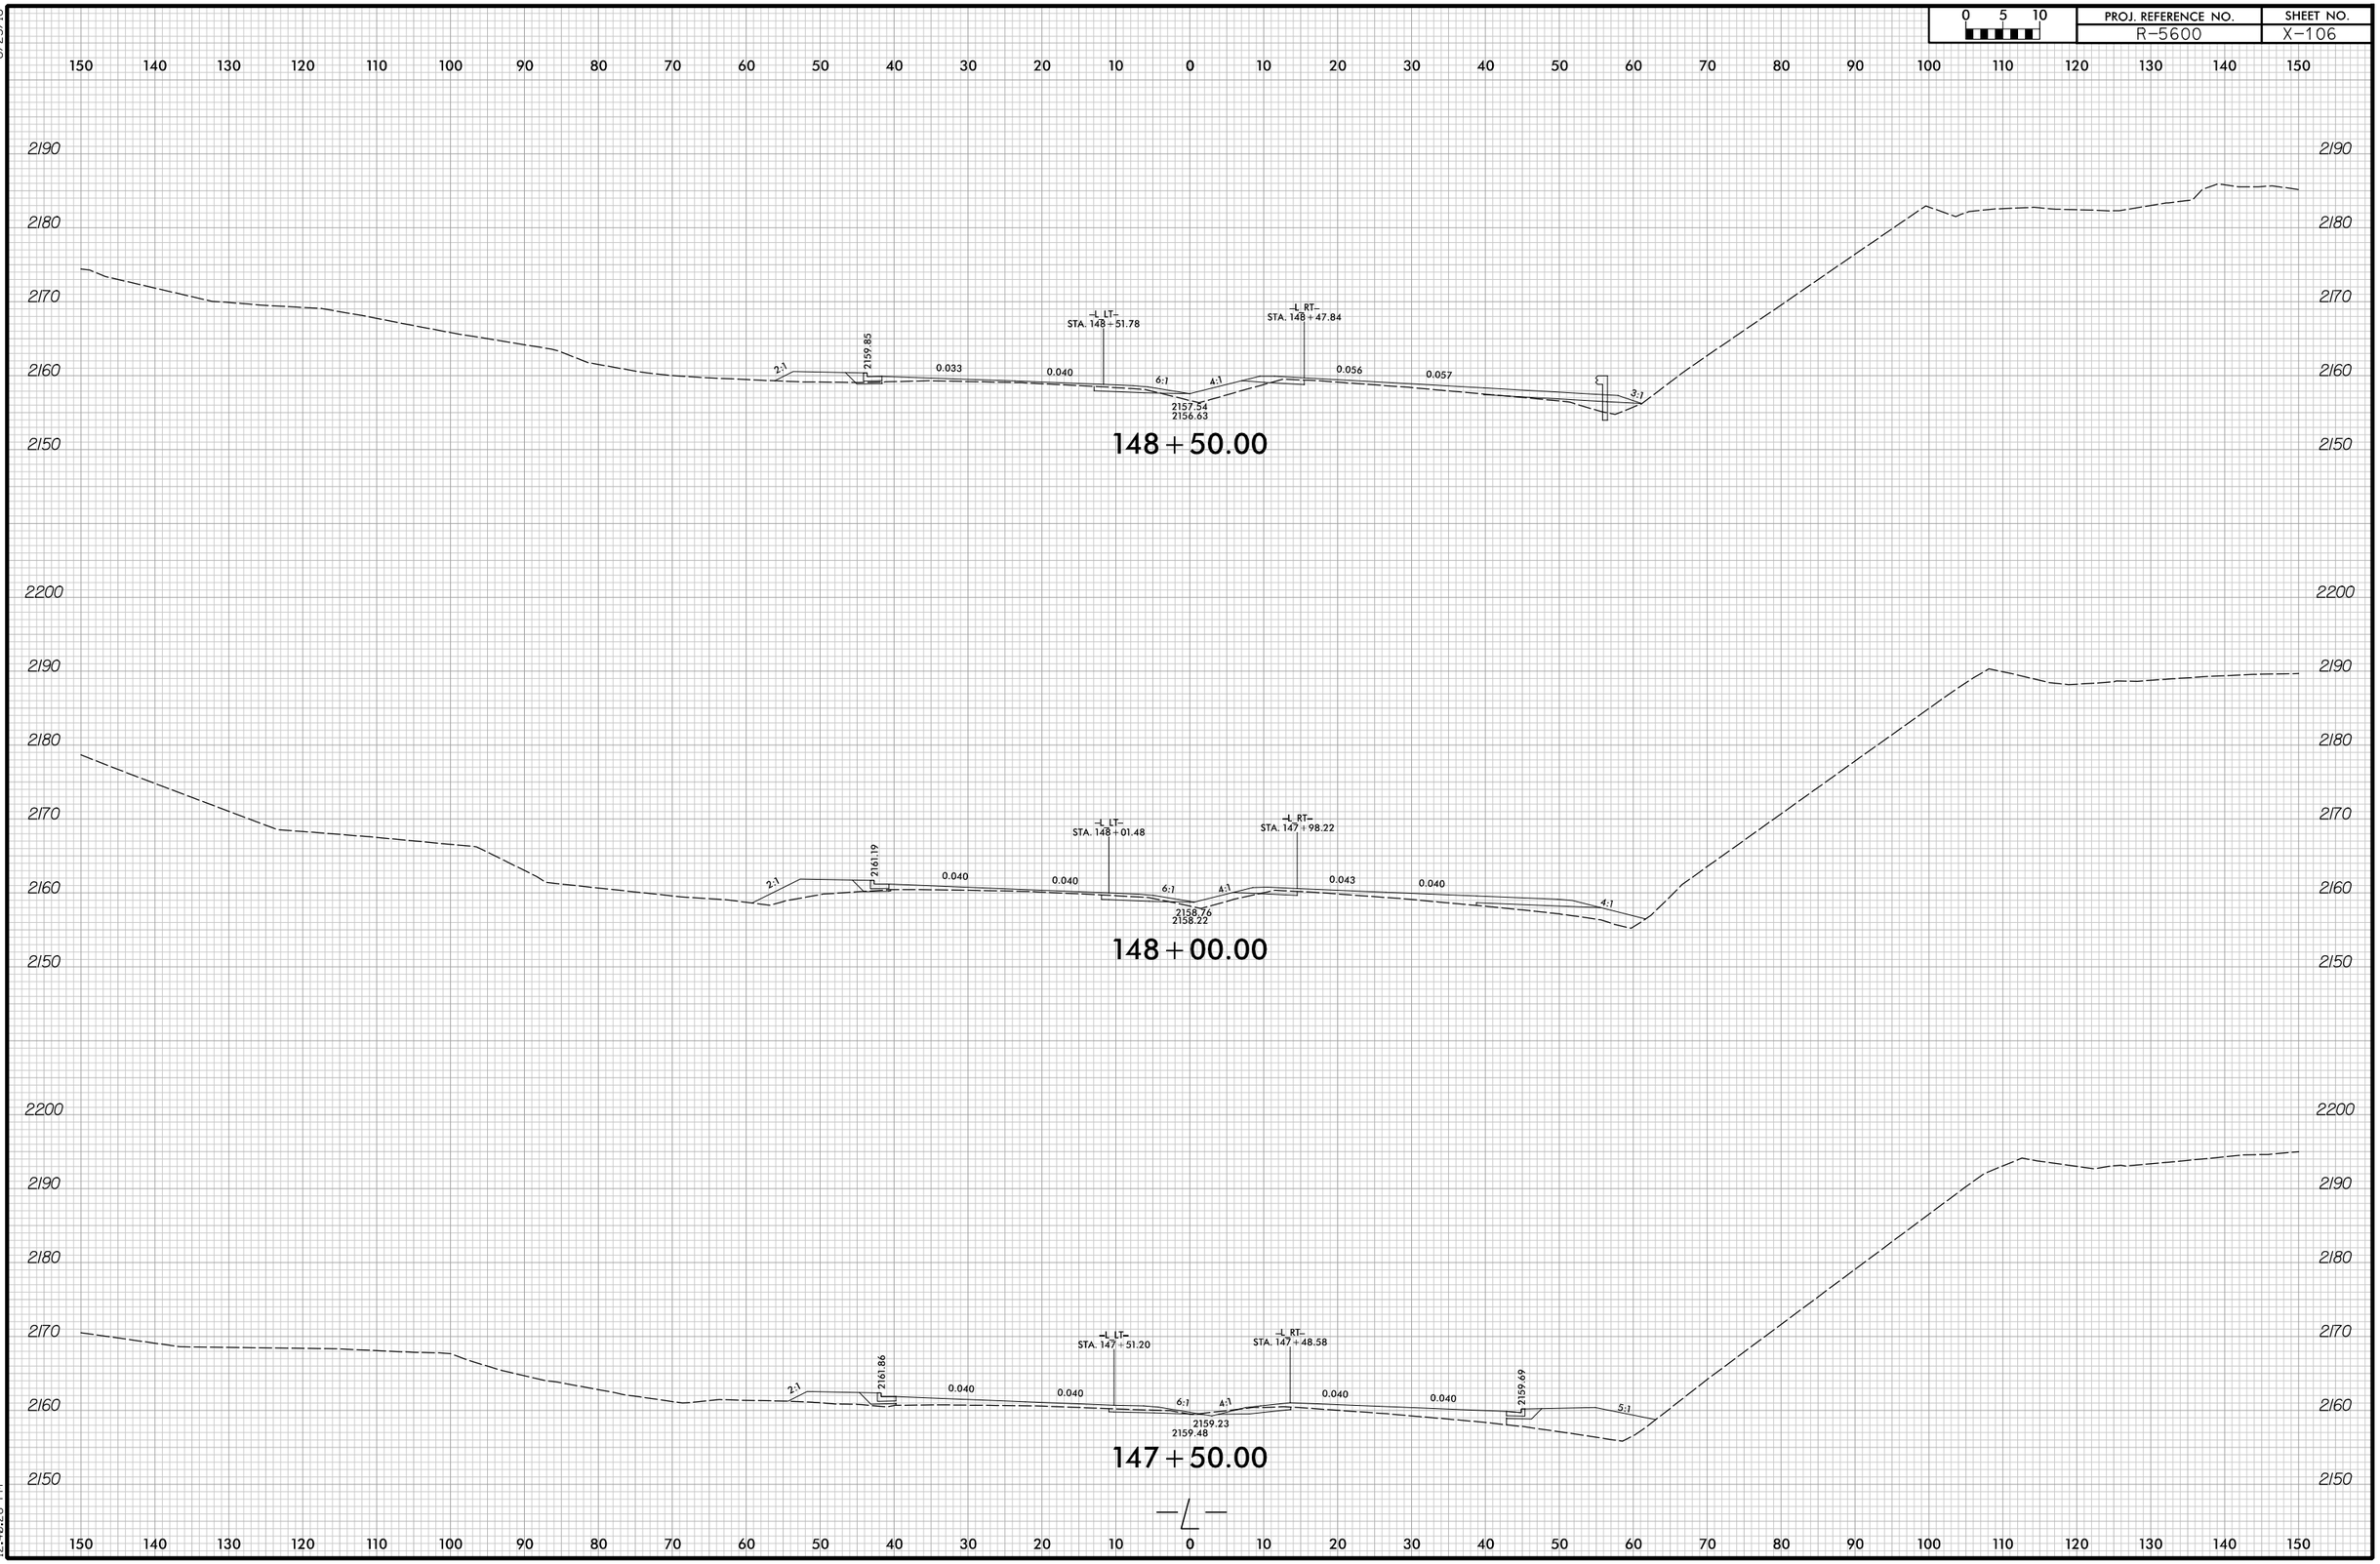

6/26/2025
12:40:26 PM
C:\Projects\R5600_Rdy_xpl1.dgn

6/23/16

0 5 10	PROJ. REFERENCE NO.	SHEET NO.
	R-5600	X-107

150 140 130 120 110 100 90 80 70 60 50 40 30 20 10 0 10 20 30 40 50 60 70 80 90 100 110 120 130 140 150

2200 2190 2180 2170 2160 2150 2140

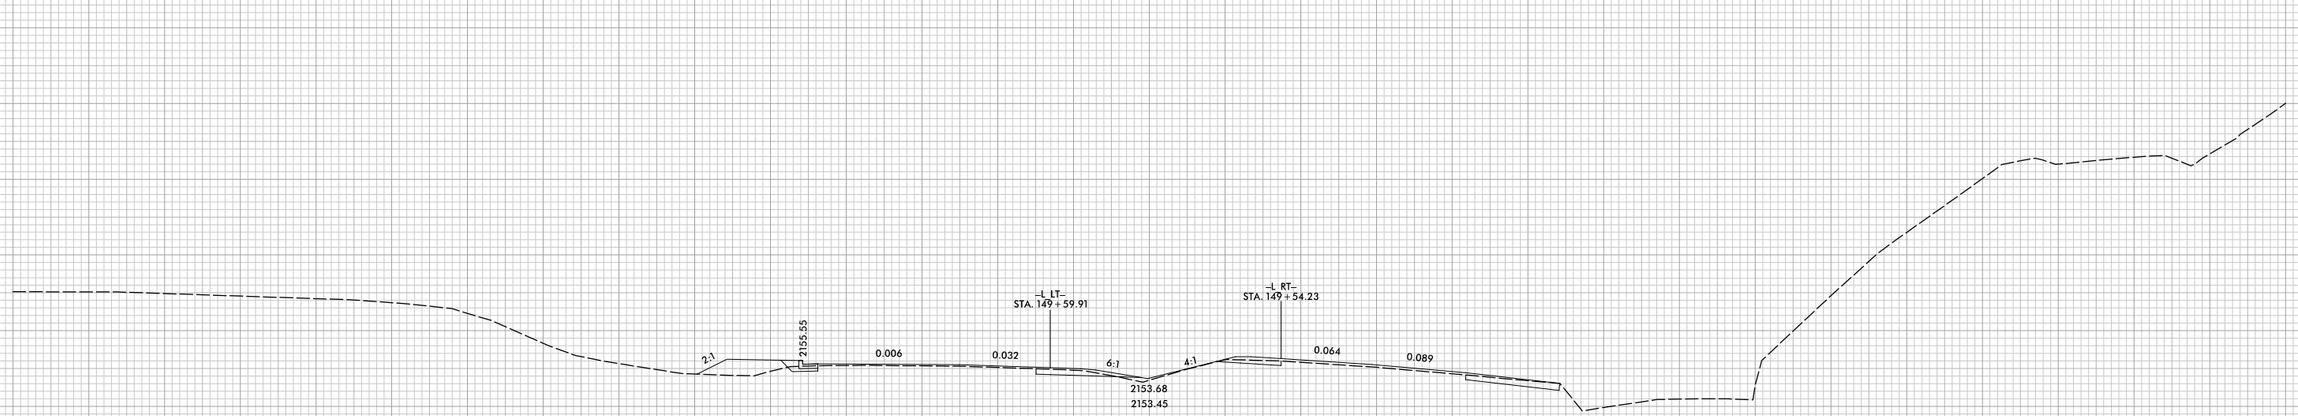

149 + 50.00

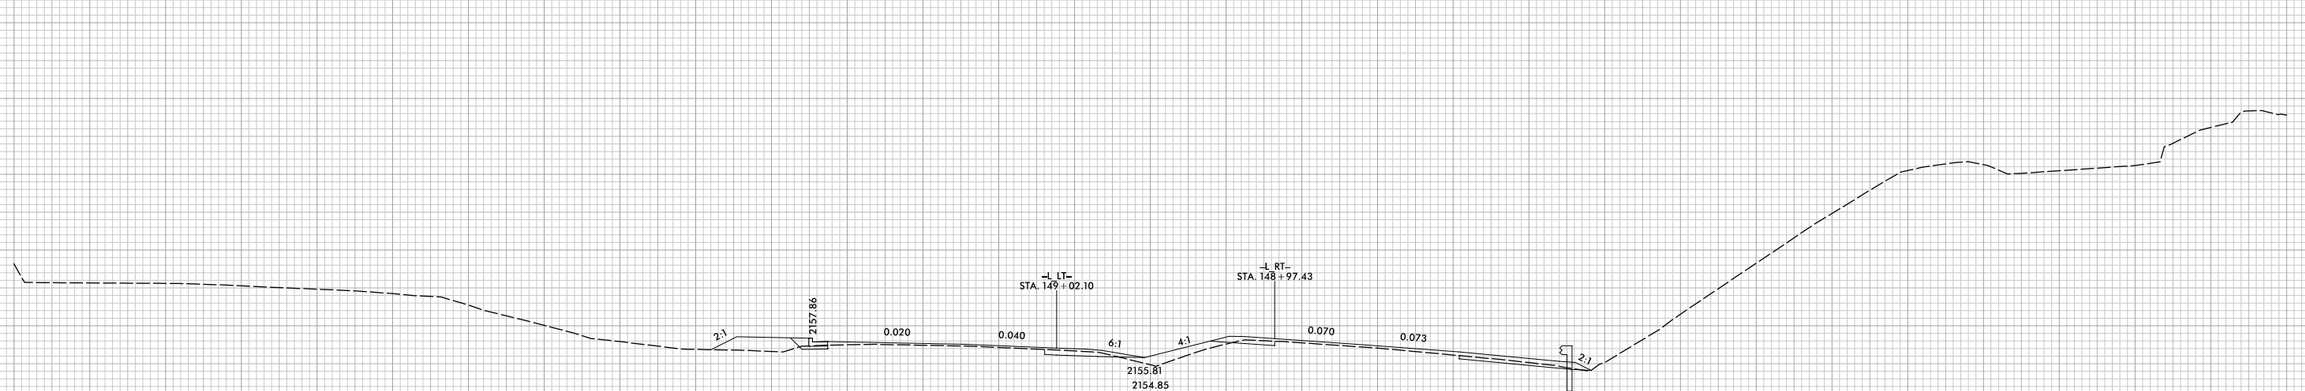

149 + 00.00

6/26/2025
12:40:26 PM
X:\5600\R5600.Rdy_xpl1.dgn

6/23/16

0 5 10	PROJ. REFERENCE NO.	SHEET NO.
	R-5600	X-108

150 140 130 120 110 100 90 80 70 60 50 40 30 20 10 0 10 20 30 40 50 60 70 80 90 100 110 120 130 140 150

2200
2190
2180
2170
2160
2150
2140

2152.28
150+00.00

2200
2190
2180
2170
2160
2150
2140

EXIST. EXIST. EXIST. EXIST.

2153.21
149+57.42

150 140 130 120 110 100 90 80 70 60 50 40 30 20 10 0 10 20 30 40 50 60 70 80 90 100 110 120 130 140 150

6/26/2025
12:40:27 PM
C:\SCDOT\R5600_Rdy_xpl_1.dgn

6/23/16

0 5 10	PROJ. REFERENCE NO.	SHEET NO.
	R-5600	X-109

150 140 130 120 110 100 90 80 70 60 50 40 30 20 10 0 10 20 30 40 50 60 70 80 90 100 110 120 130 140 150

2200
2190
2180
2170
2160
2150
2140

2150.03
150+50.00

150 140 130 120 110 100 90 80 70 60 50 40 30 20 10 0 10 20 30 40 50 60 70 80 90 100 110 120 130 140 150

6/26/2025
12:48:27 PM
X:\SDG\R5600\Rdy_xpl1.dgn

6/23/16

0 5 10	PROJ. REFERENCE NO.	SHEET NO.
	R-5600	X-110

150 140 130 120 110 100 90 80 70 60 50 40 30 20 10 0 10 20 30 40 50 60 70 80 90 100 110 120 130 140 150

2090 2080 2070 2060 2050

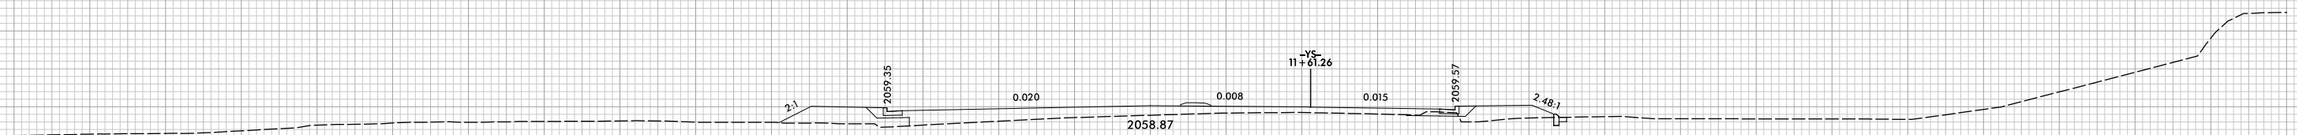

11+50.00

2070 2060 2050

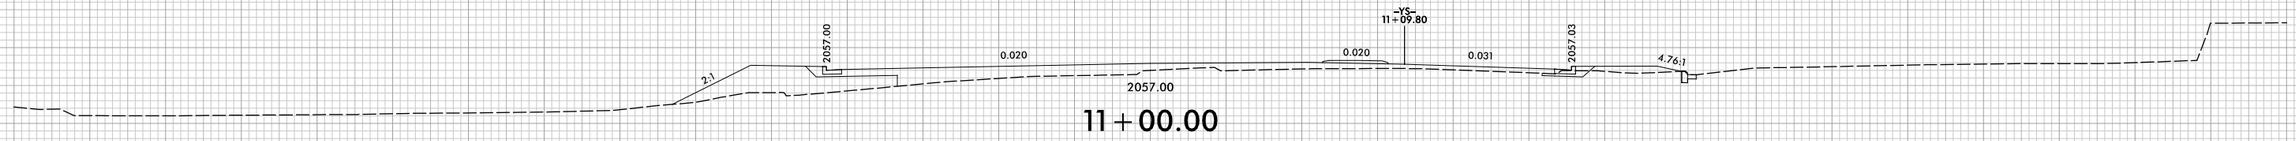

11+00.00

2070 2060 2050

2054.73

10+50.00

2040

2060 2050

2053.37

10+00.00

2040

150 140 130 120 110 100 90 80 70 60 50 40 30 20 10 0 10 20 30 40 50 60 70 80 90 100 110 120 130 140 150

6/26/2025
12:40:30 PM
C:\SCV\R5600_Rdy_xpl_y.dgn

6/23/16

0 5 10	PROJ. REFERENCE NO.	SHEET NO.
	R-5600	X-111

150 140 130 120 110 100 90 80 70 60 50 40 30 20 10 0 10 20 30 40 50 60 70 80 90 100 110 120 130 140 150

2110
2100
2090
2080
2070
2060
2050

2:1
2063.38
0.020
0.020
2063.51

12+50.00

2110
2100
2090
2080
2070
2060
2050

2:1
2061.40
0.020
0.020
2061.39
7.23:1
2061.29

12+00.00

150 140 130 120 110 100 90 80 70 60 50 40 30 20 10 0 10 20 30 40 50 60 70 80 90 100 110 120 130 140 150

6/26/2025
12:40:30 PM
C:\Projects\R5600_Rdy_xpl-y.dgn

6/23/16

0 5 10	PROJ. REFERENCE NO.	SHEET NO.
	R-5600	X-112

150 140 130 120 110 100 90 80 70 60 50 40 30 20 10 0 10 20 30 40 50 60 70 80 90 100 110 120 130 140 150

2110
2100
2090
2080
2070
2060

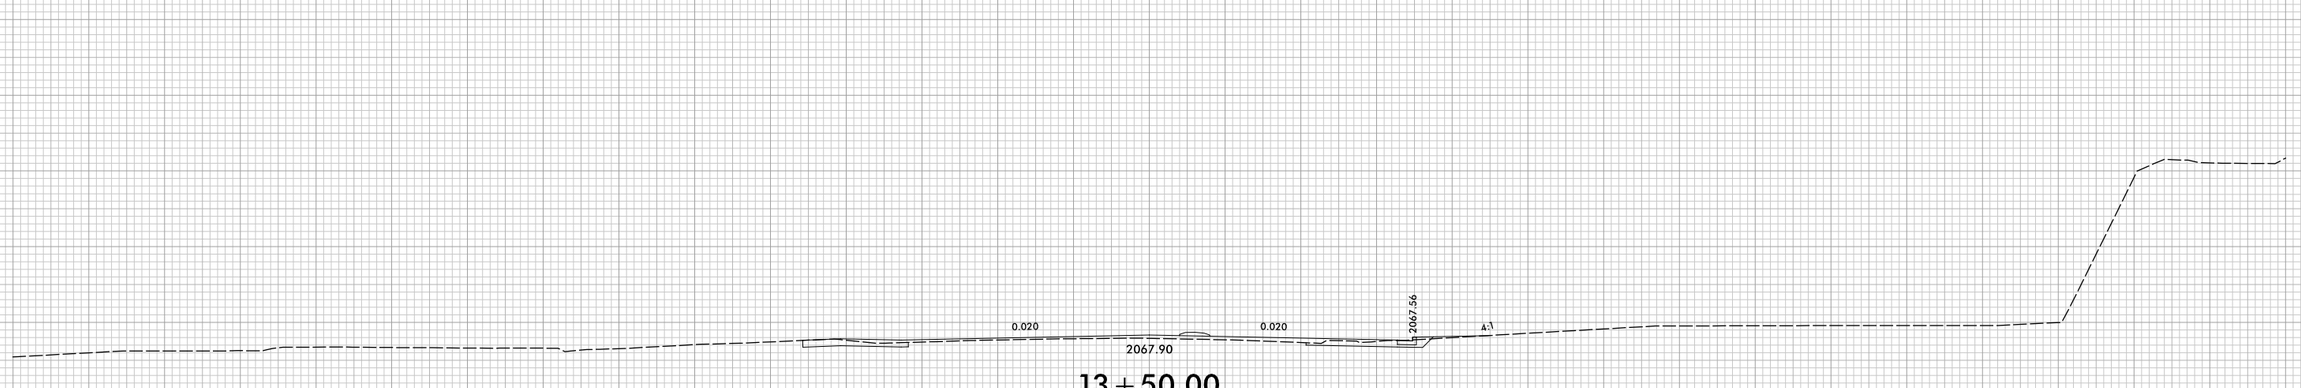

13+50.00

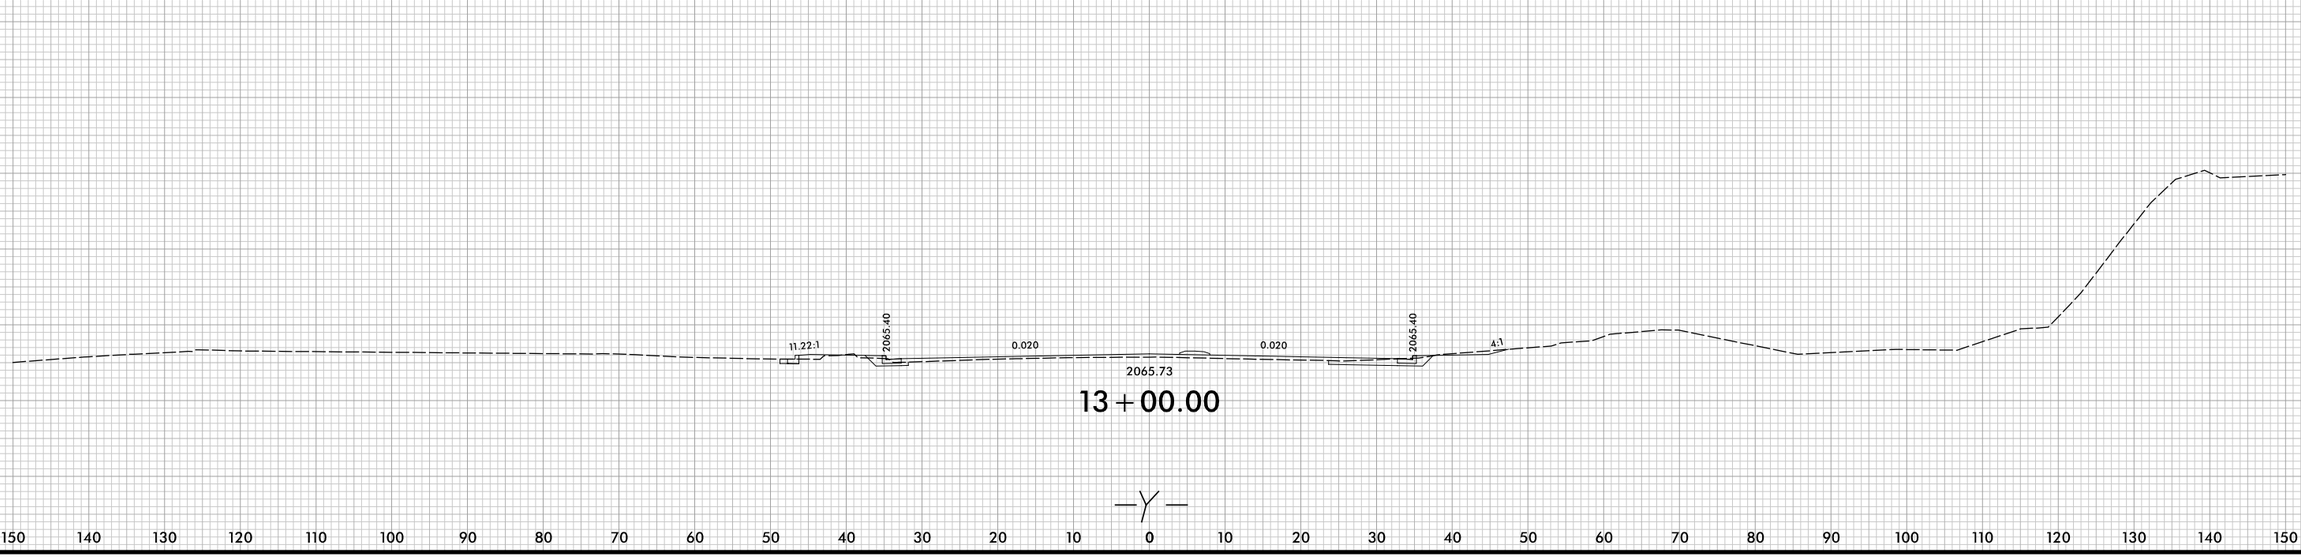

13+00.00

150 140 130 120 110 100 90 80 70 60 50 40 30 20 10 0 10 20 30 40 50 60 70 80 90 100 110 120 130 140 150

6/25/2025
12:40:31 PM
R5600_Rdy_xpl_y.dgn

6/23/16

0 5 10	PROJ. REFERENCE NO.	SHEET NO.
	R-5600	X-113

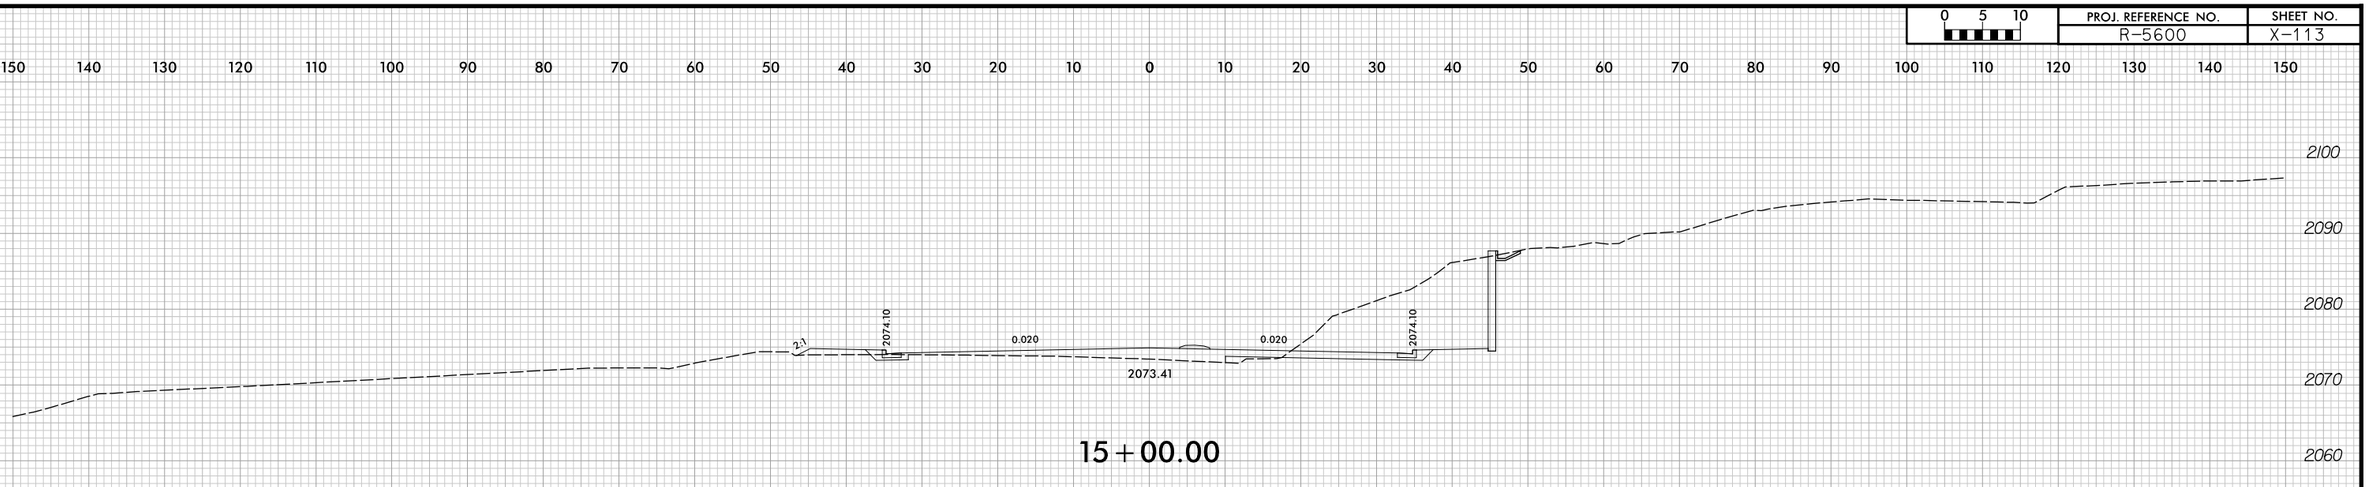

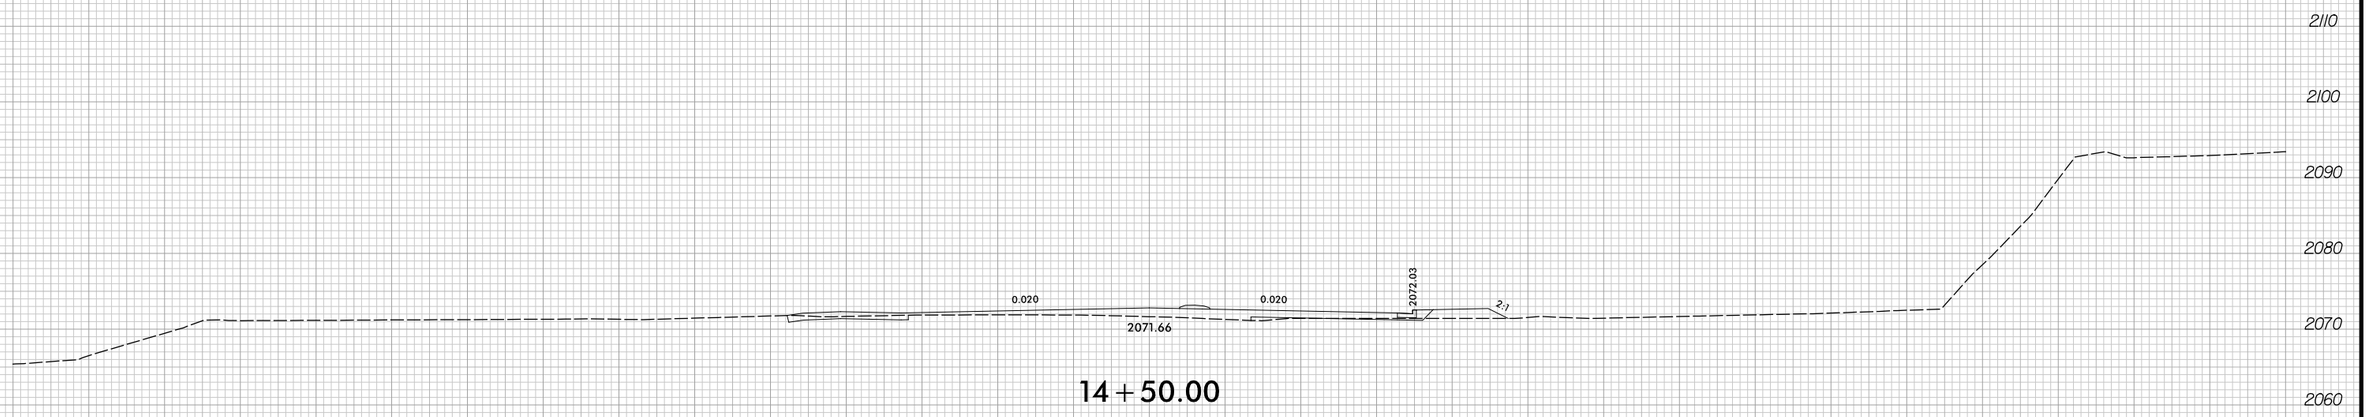

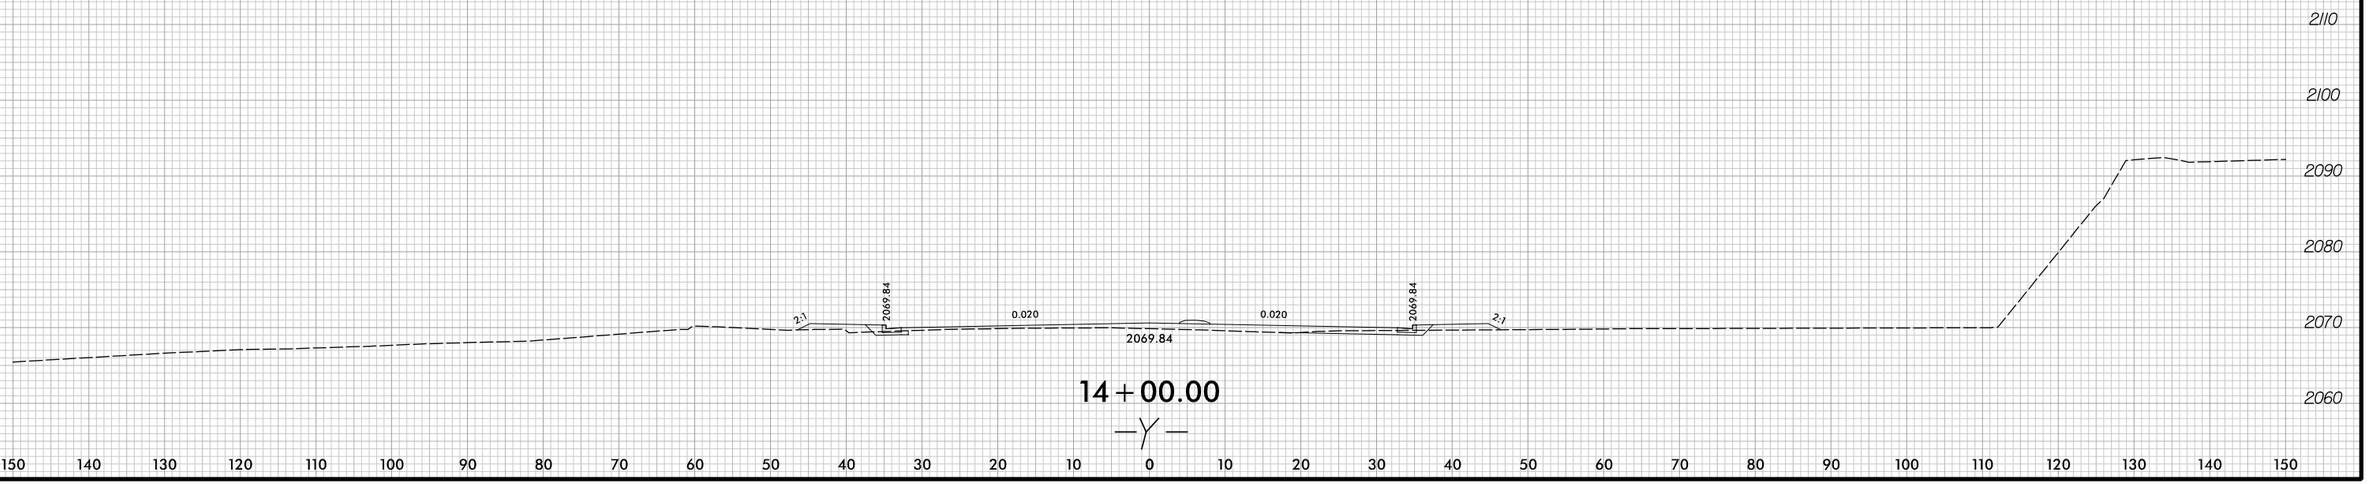

6/26/2025
12:40:32 PM
K:\Cad\R5600_Rdy_xpl_y.dgn

6/23/16

0 5 10	PROJ. REFERENCE NO.	SHEET NO.
	R-5600	X-114

150 140 130 120 110 100 90 80 70 60 50 40 30 20 10 0 10 20 30 40 50 60 70 80 90 100 110 120 130 140 150

2120
2110
2100
2090
2080
2070

2:1
2078.40
0.005
0.020
2077.87
2077.47

16+00.00

2120
2110
2100
2090
2080
2070

2:1
2076.09
0.019
0.020
2076.05
2075.35

15+50.00

—Y—

150 140 130 120 110 100 90 80 70 60 50 40 30 20 10 0 10 20 30 40 50 60 70 80 90 100 110 120 130 140 150

6/26/2025
12:48:32 PM
X-5600_Rdy_xpl_y.dgn

6/23/16

0 5 10	PROJ. REFERENCE NO.	SHEET NO.
	R-5600	X-115

150 140 130 120 110 100 90 80 70 60 50 40 30 20 10 0 10 20 30 40 50 60 70 80 90 100 110 120 130 140 150

2140 2130 2120 2110 2100 2090 2080 2070

2:1 2080.68 0.009 0.020 2079.68 2079.66 2:1 2097.48 0.020 0.046 Y3 12+82.26 1.5:1

16+50.00

2140 2130 2120 2110 2100 2090 2080 2070

2:1 2079.99 0.005 0.020 2079.13 2079.02 2:1 2098.14 EXIST EXIST Y3 12+95.00 1.5:1

16+34.85

Y

150 140 130 120 110 100 90 80 70 60 50 40 30 20 10 0 10 20 30 40 50 60 70 80 90 100 110 120 130 140 150

6/25/2025
12:40:33 PM
R5600_Rdy_xp1_y.dgn

6/23/16

0 5 10	PROJ. REFERENCE NO.	SHEET NO.
	R-5600	X-116

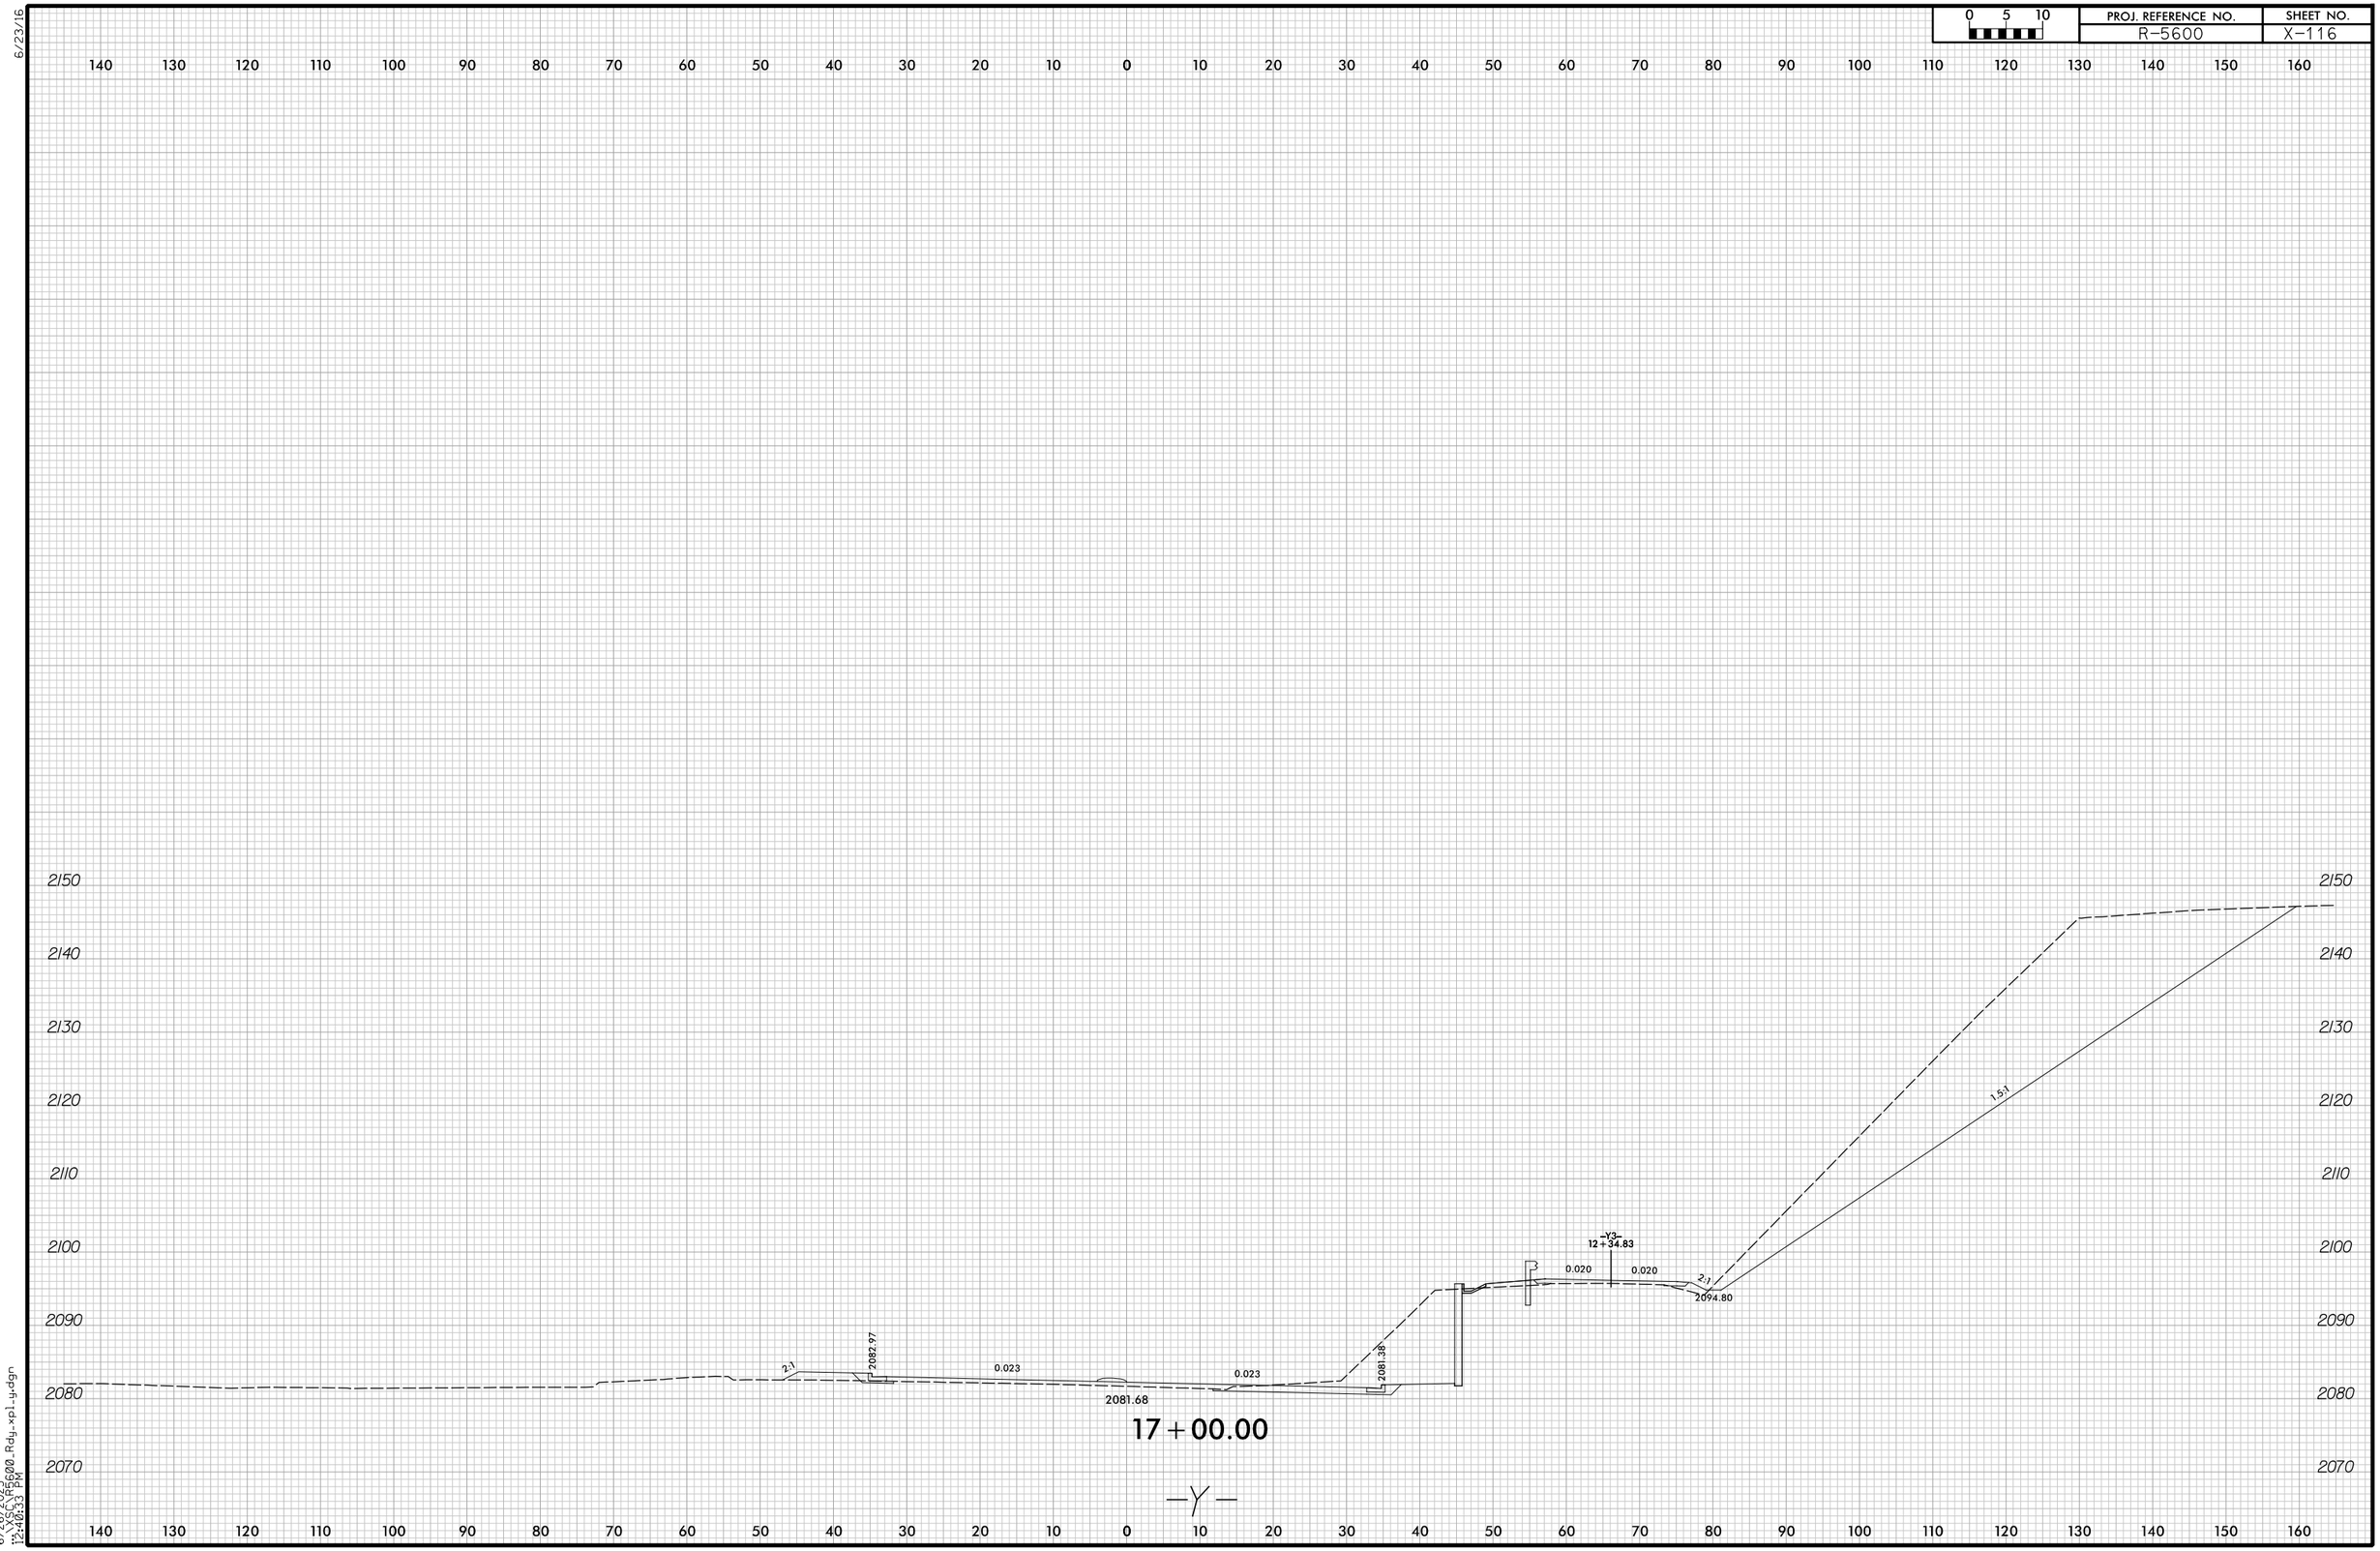

6/26/2025
12:48:33 PM
X:\SOC\R5600\Rdy_xpl_y.dgn

6/23/16

0 5 10	PROJ. REFERENCE NO.	SHEET NO.
	R-5600	X-117

110 100 90 80 70 60 50 40 30 20 10 0 10 20 30 40 50 60 70 80 90 100 110 120 130 140 150 160 170 180 190

2160 2150 2140 2130 2120 2110 2100 2090 2080 2070 2060

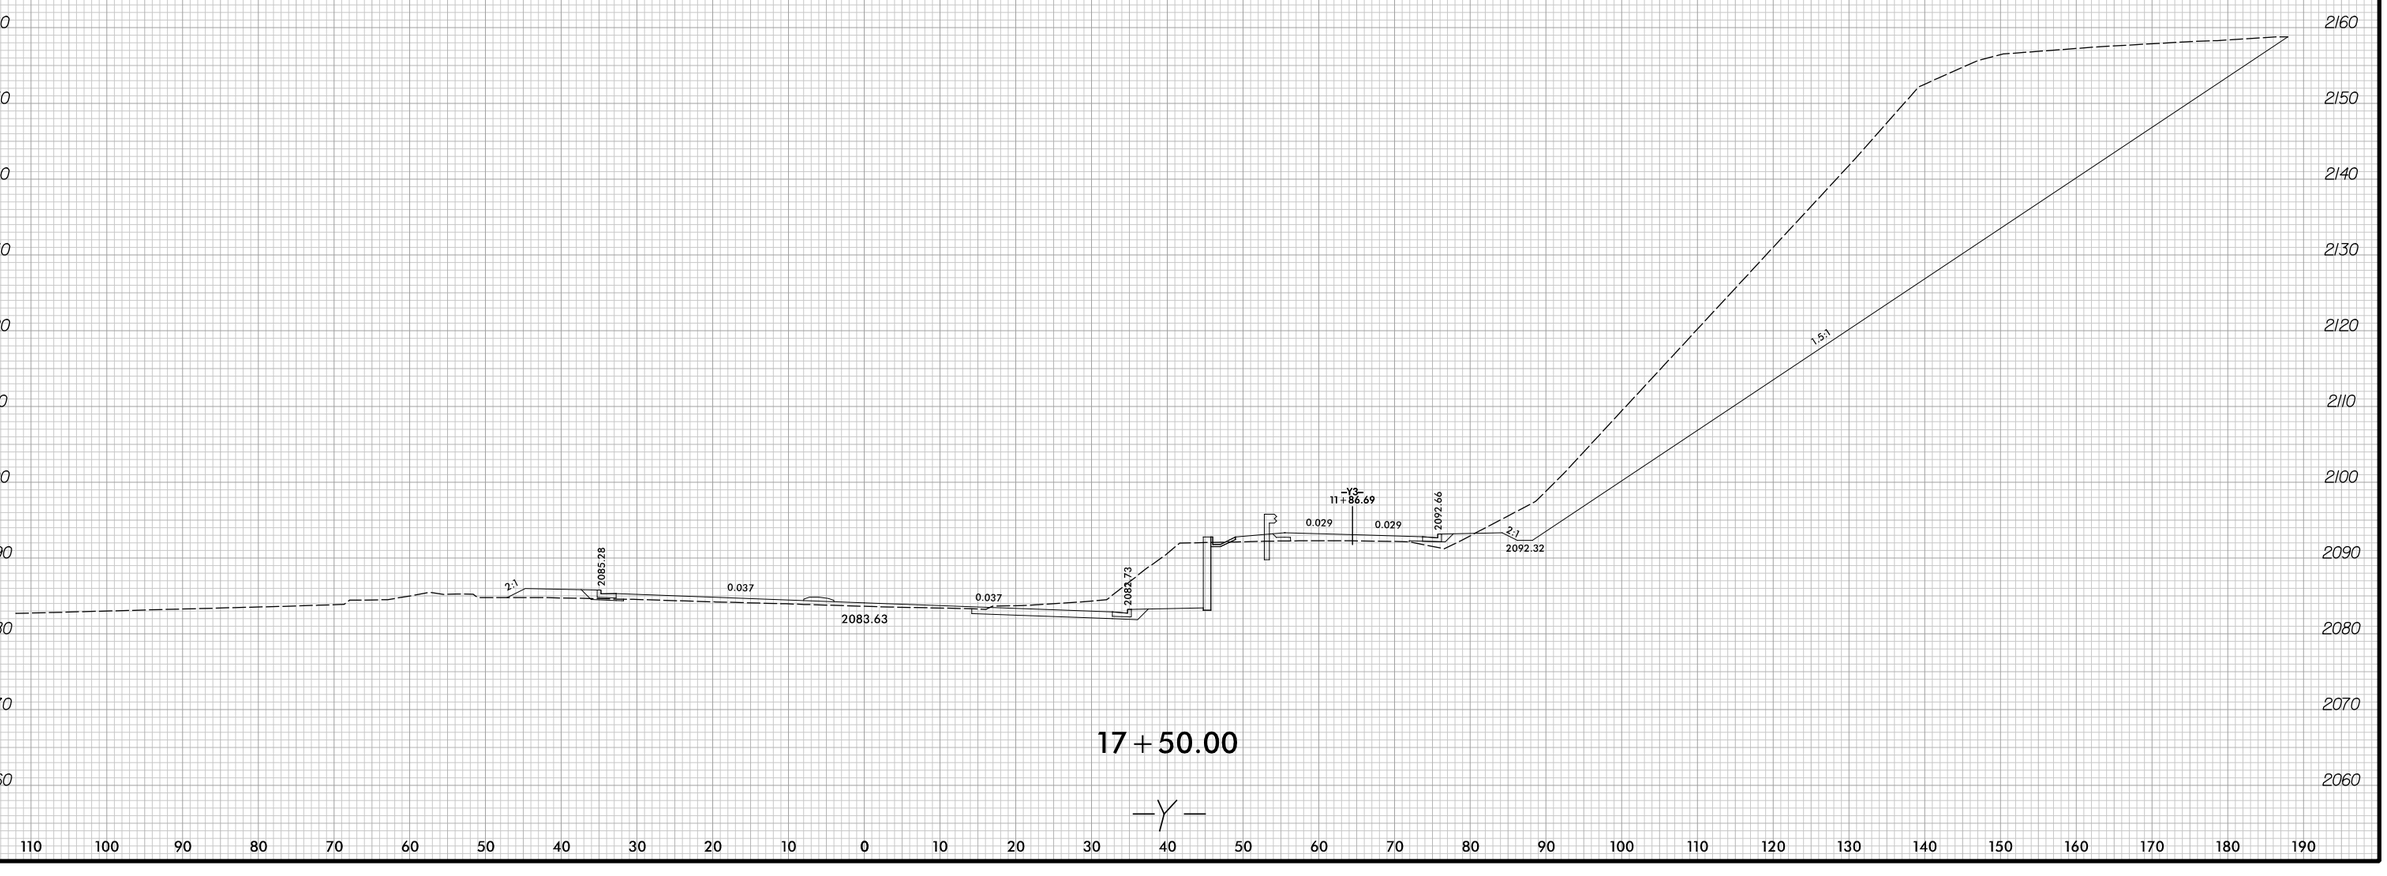

17+50.00

—Y—

6/26/2025
12:40:34 PM
R5600_Rdy_xpl-y.dgn

6/23/16

0 5 10	PROJ. REFERENCE NO.	SHEET NO.
	R-5600	X-118

100 90 80 70 60 50 40 30 20 10 0 10 20 30 40 50 60 70 80 90 100 110 120 130 140 150 160 170 180 190 200

2170 2160 2150 2140 2130 2120 2110 2100 2090 2080 2070 2060

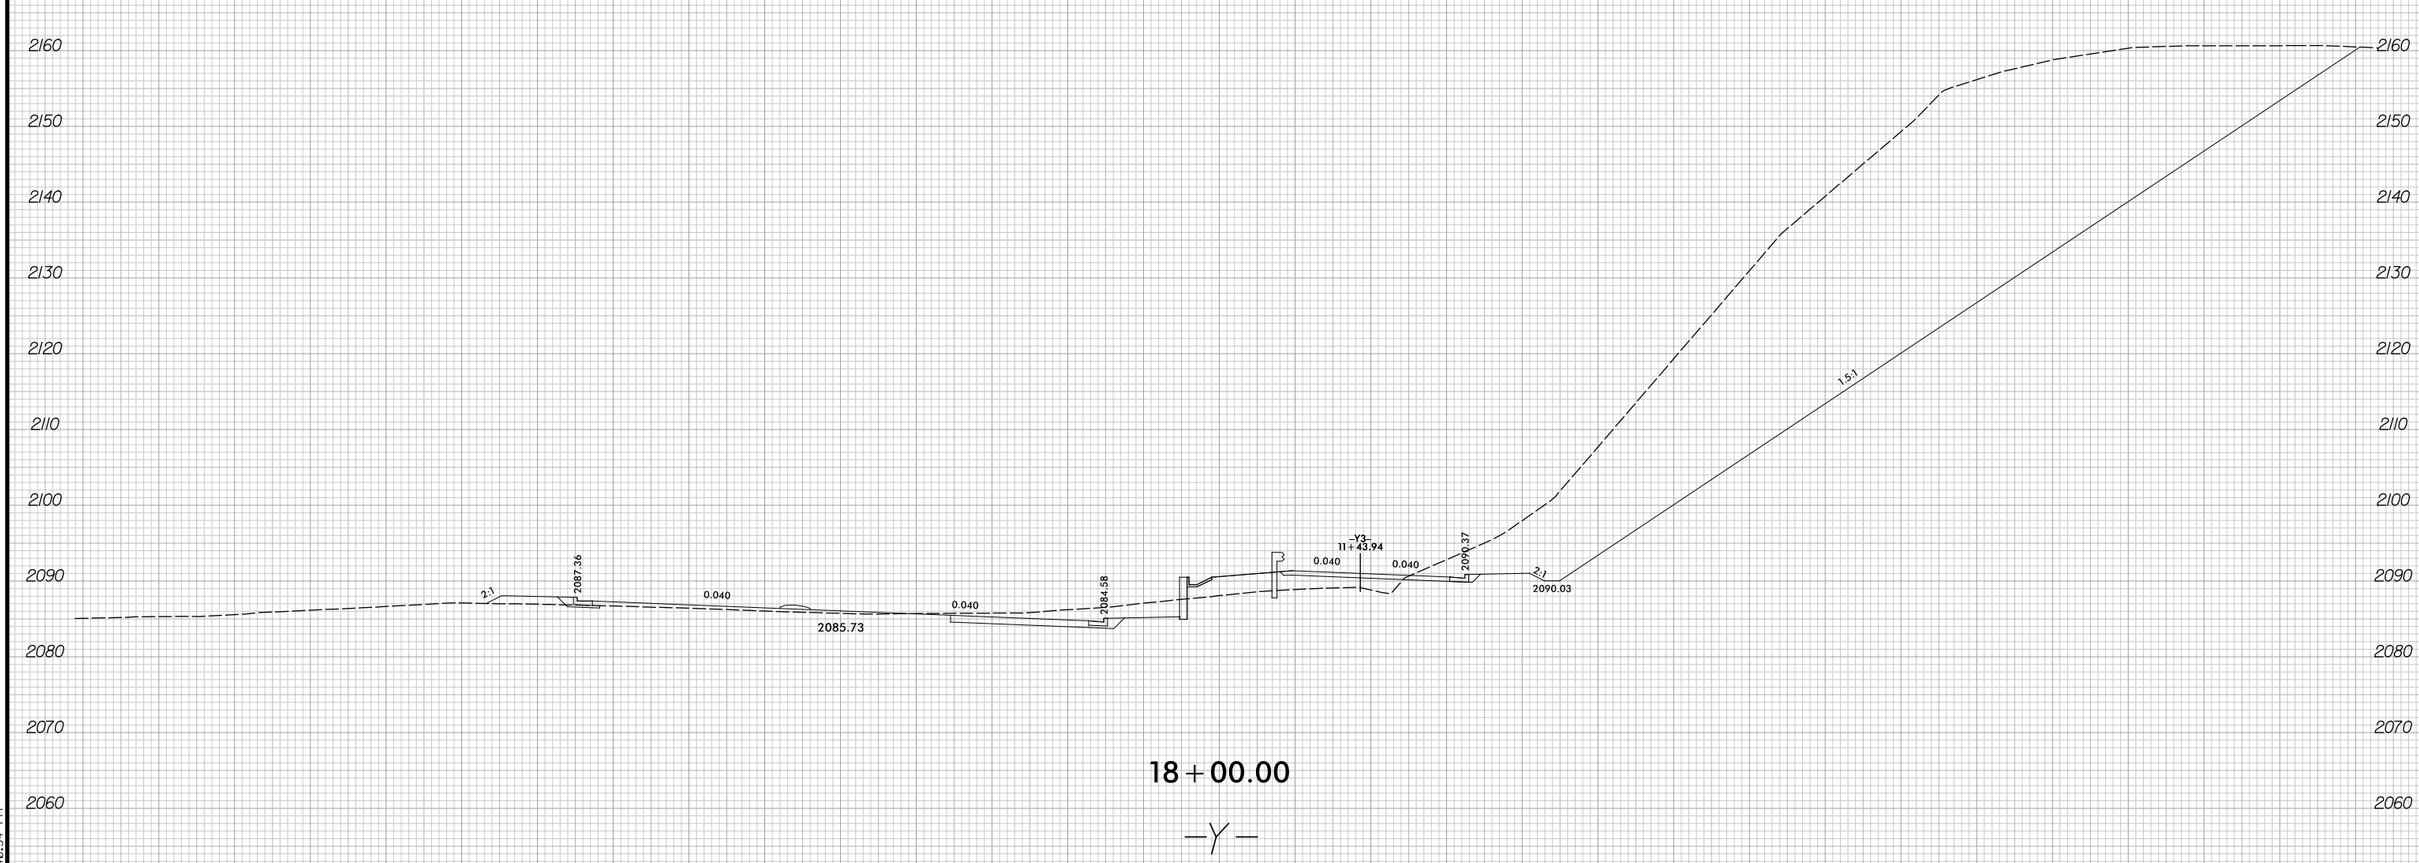

18+00.00

—Y—

6/23/2025
12:40:34 PM
C:\SCDOT\R5600_Rdy_xpl_y.dgn

6/23/16

0 5 10	PROJ. REFERENCE NO.	SHEET NO.
	R-5600	X-119

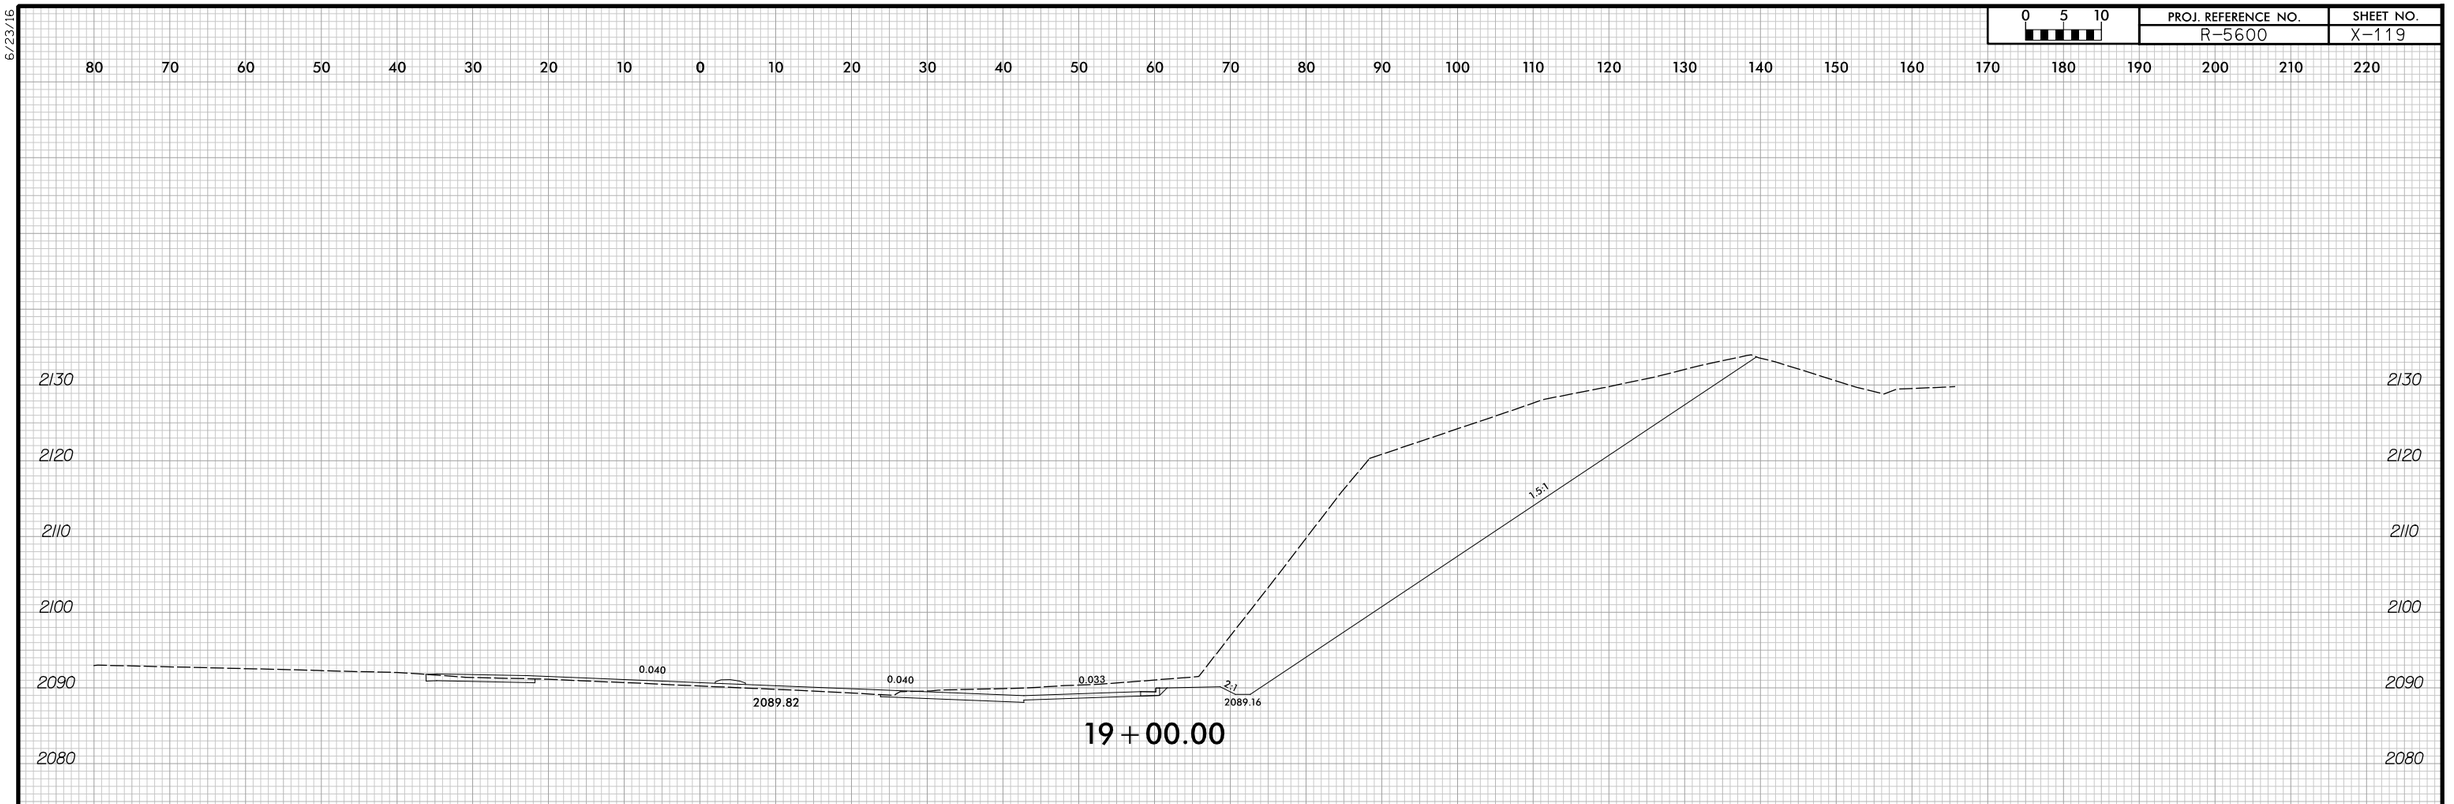

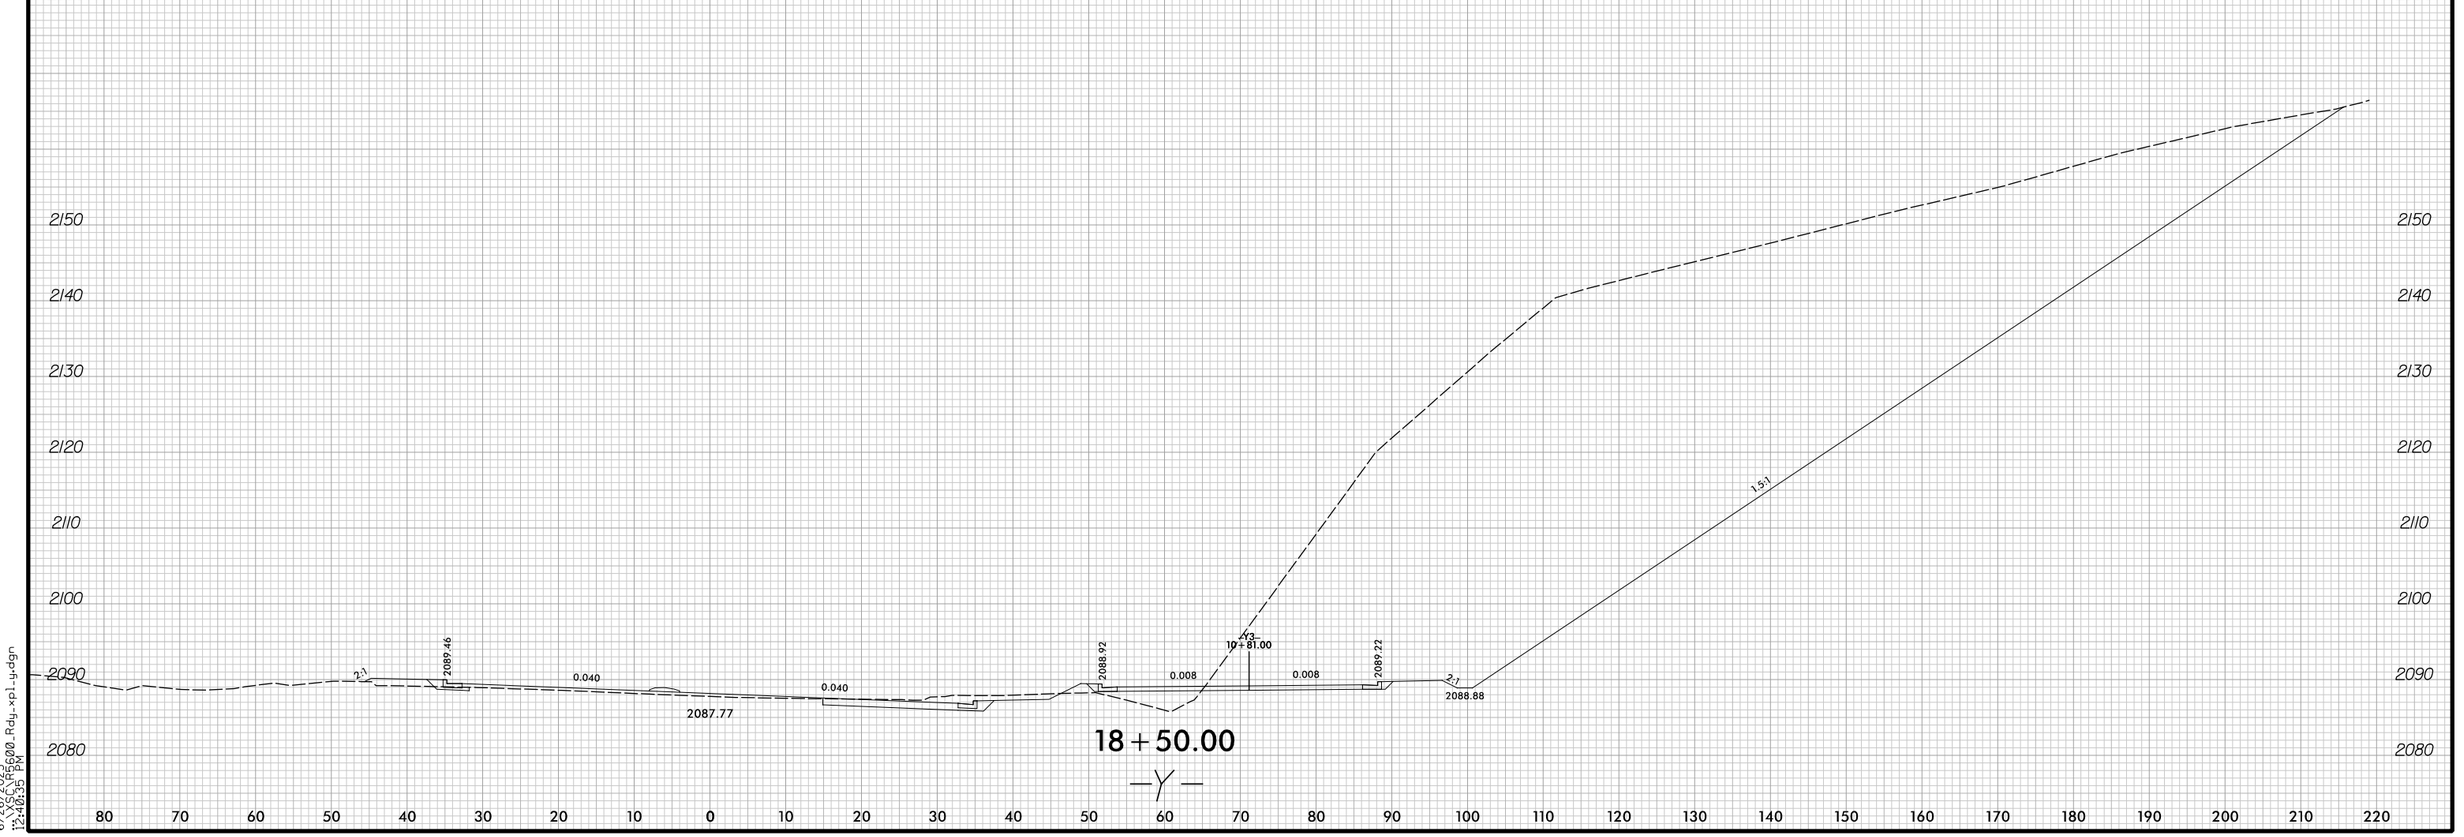

6/26/2025
12:48:35 PM
X:\SOC\R5600\Rdy_xpl_y.dgn

6/23/16

0 5 10	PROJ. REFERENCE NO.	SHEET NO.
	R-5600	X-120

150 140 130 120 110 100 90 80 70 60 50 40 30 20 10 0 10 20 30 40 50 60 70 80 90 100 110 120 130 140 150

2170
2160
2150
2140
2130
2120
2110
2100
2090
2080

2:1
2093.79
0.040
2091.95
0.040
2090.98

19+50.00

—Y—

6/26/2025
12:48:35 PM
X-R5600.Rdy.xpl.u.dgn

6/23/16

0 5 10	PROJ. REFERENCE NO.	SHEET NO.
	R-5600	X-121

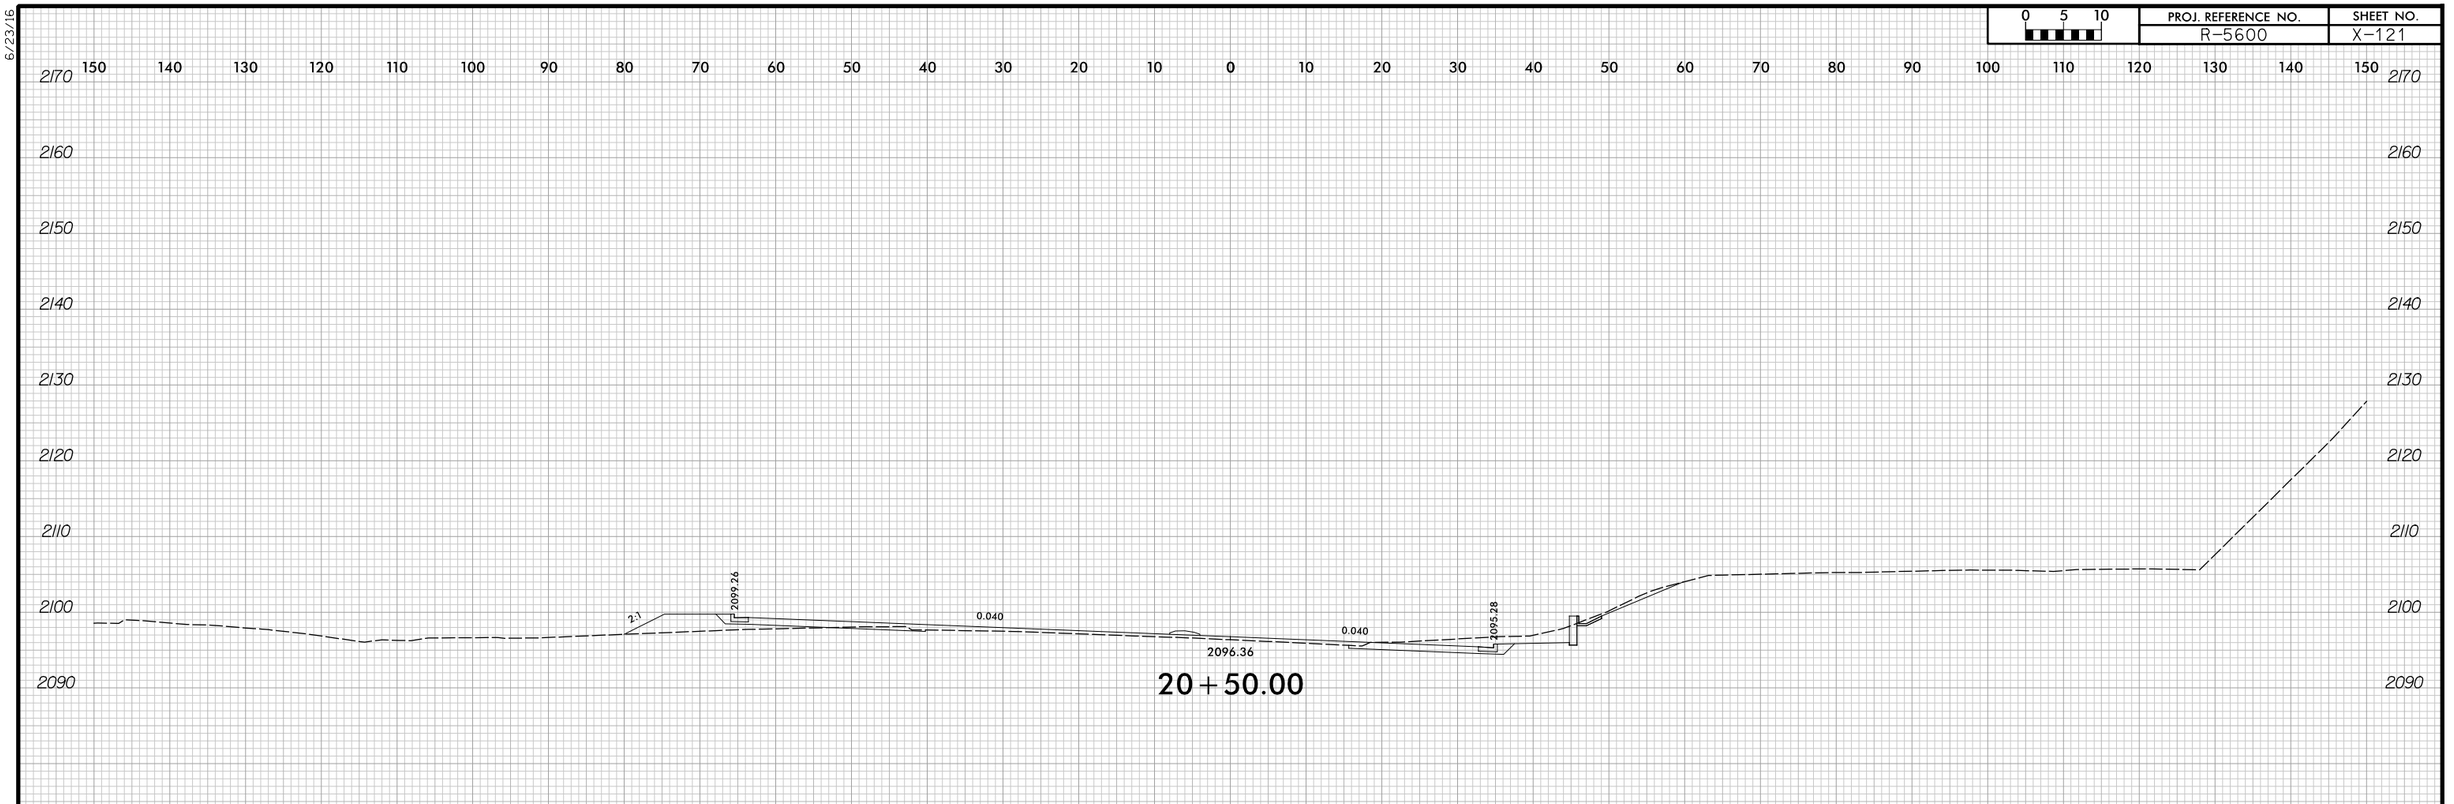

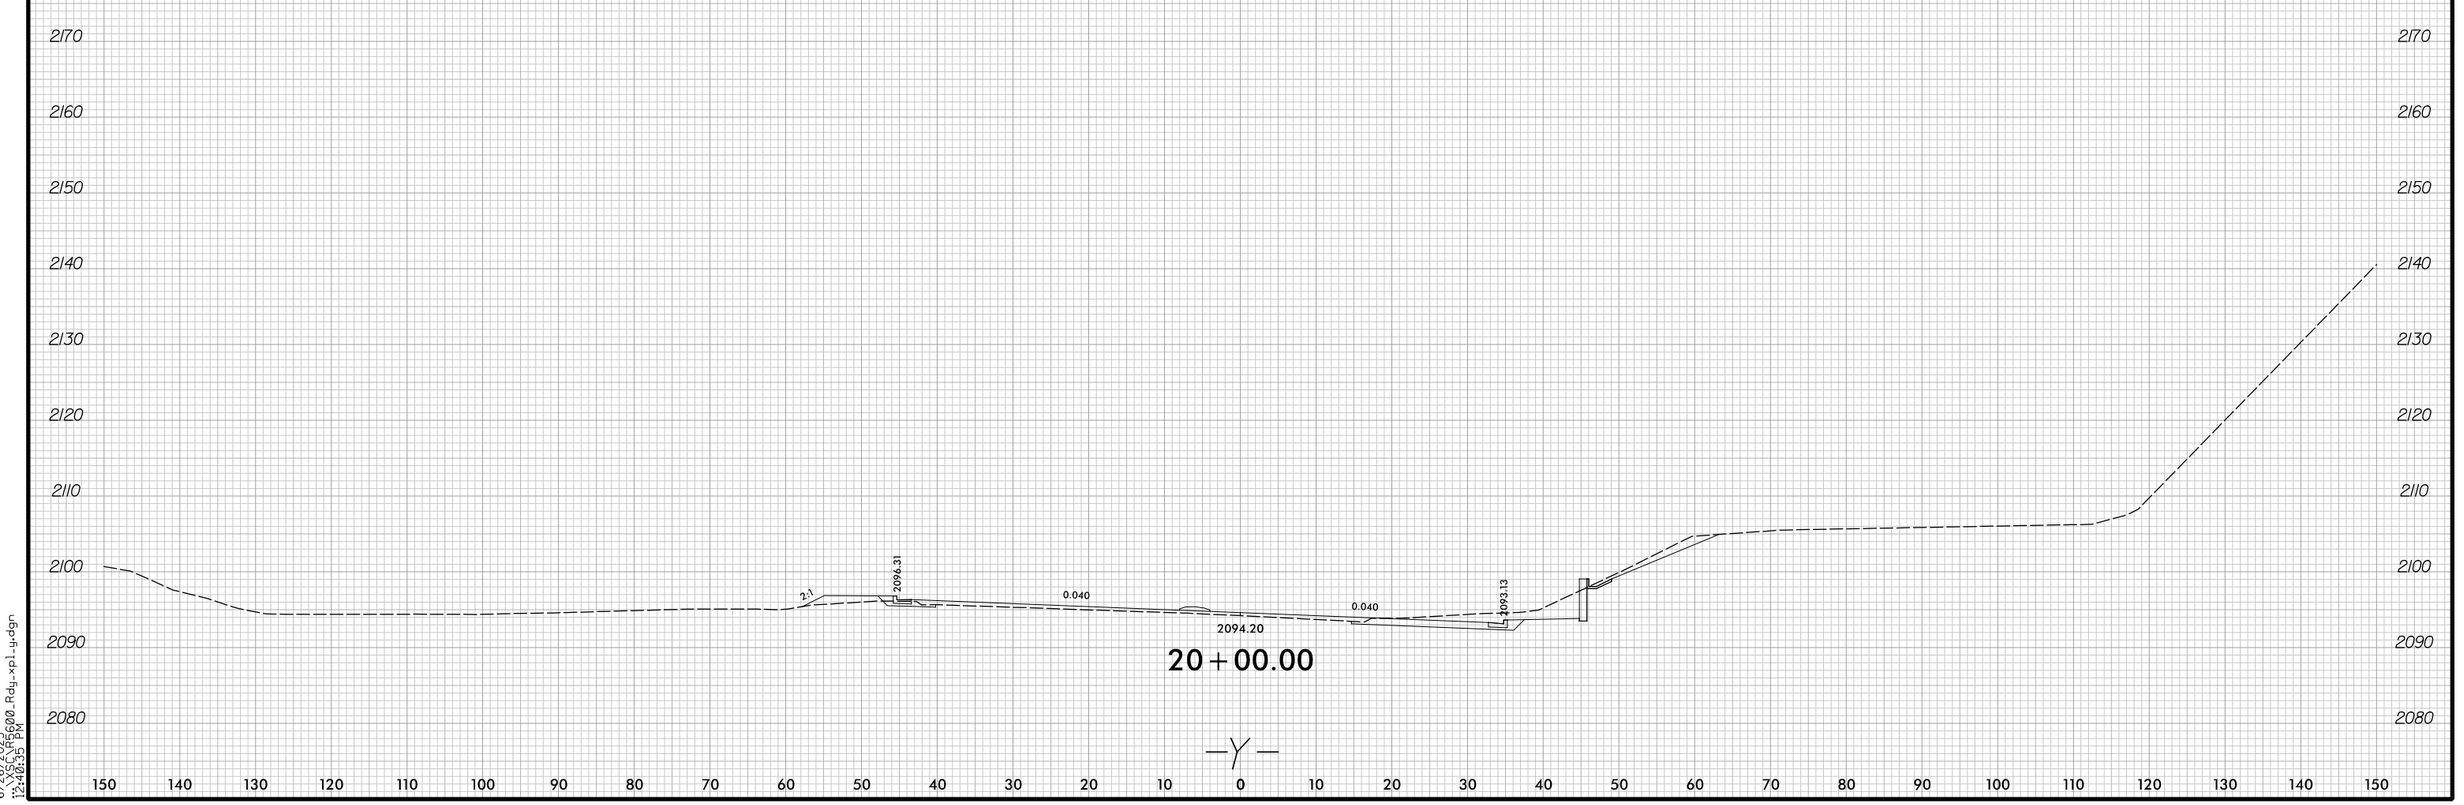

6/26/2025
12:48:35 PM
X:\SOC\R5600\Rdy\xpl_y.dgn

6/23/16

0 5 10	PROJ. REFERENCE NO.	SHEET NO.
	R-5600	X-122

150 140 130 120 110 100 90 80 70 60 50 40 30 20 10 0 10 20 30 40 50 60 70 80 90 100 110 120 130 140 150

2150 2140 2130 2120 2110 2100 2090

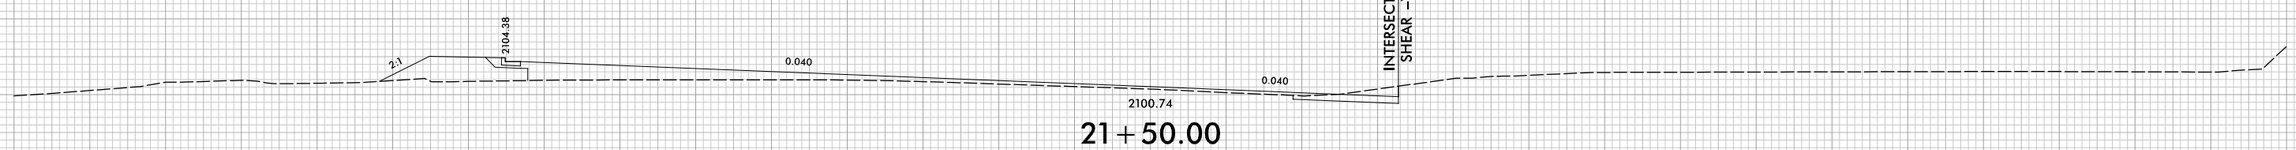

21+50.00

2160 2150 2140 2130 2120 2110 2100 2090

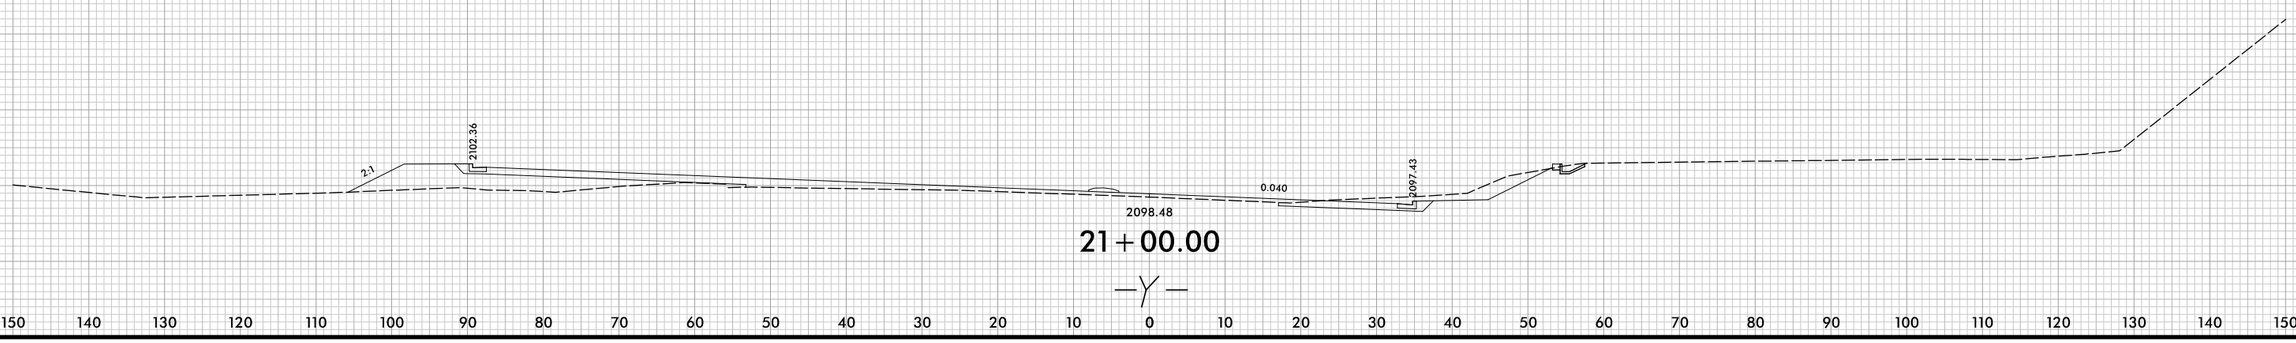

21+00.00

—Y—

150 140 130 120 110 100 90 80 70 60 50 40 30 20 10 0 10 20 30 40 50 60 70 80 90 100 110 120 130 140 150

6/26/2025
12:40:36 PM
R5600_Rdy_xs1.dgn

6/23/16

0 5 10	PROJ. REFERENCE NO.	SHEET NO.
	R-5600	X-123

150 140 130 120 110 100 90 80 70 60 50 40 30 20 10 0 10 20 30 40 50 60 70 80 90 100 110 120 130 140 150

2120
2110
2100

2.56:1
2109.27
0.040
0.040
2106.49
2:1
2107.61

23+00.00

2130
2120
2110
2100

2:1
2106.74
0.040
0.040
2103.96
4:1
2105.17

22+50.00

2090
2150
2140
2130
2120
2110
2100

INTERSECTION SHEAR -Y1-
INTERSECTION SHEAR -Y2-
0.040
0.040
2102.87

22+00.00

2090

-Y-

150 140 130 120 110 100 90 80 70 60 50 40 30 20 10 0 10 20 30 40 50 60 70 80 90 100 110 120 130 140 150

6/25/2025
12:40:36 PM
X_SECT_R5600_Rdy_xpl_y.dgn

6/23/16

0 5 10	PROJ. REFERENCE NO.	SHEET NO.
	R-5600	X-124

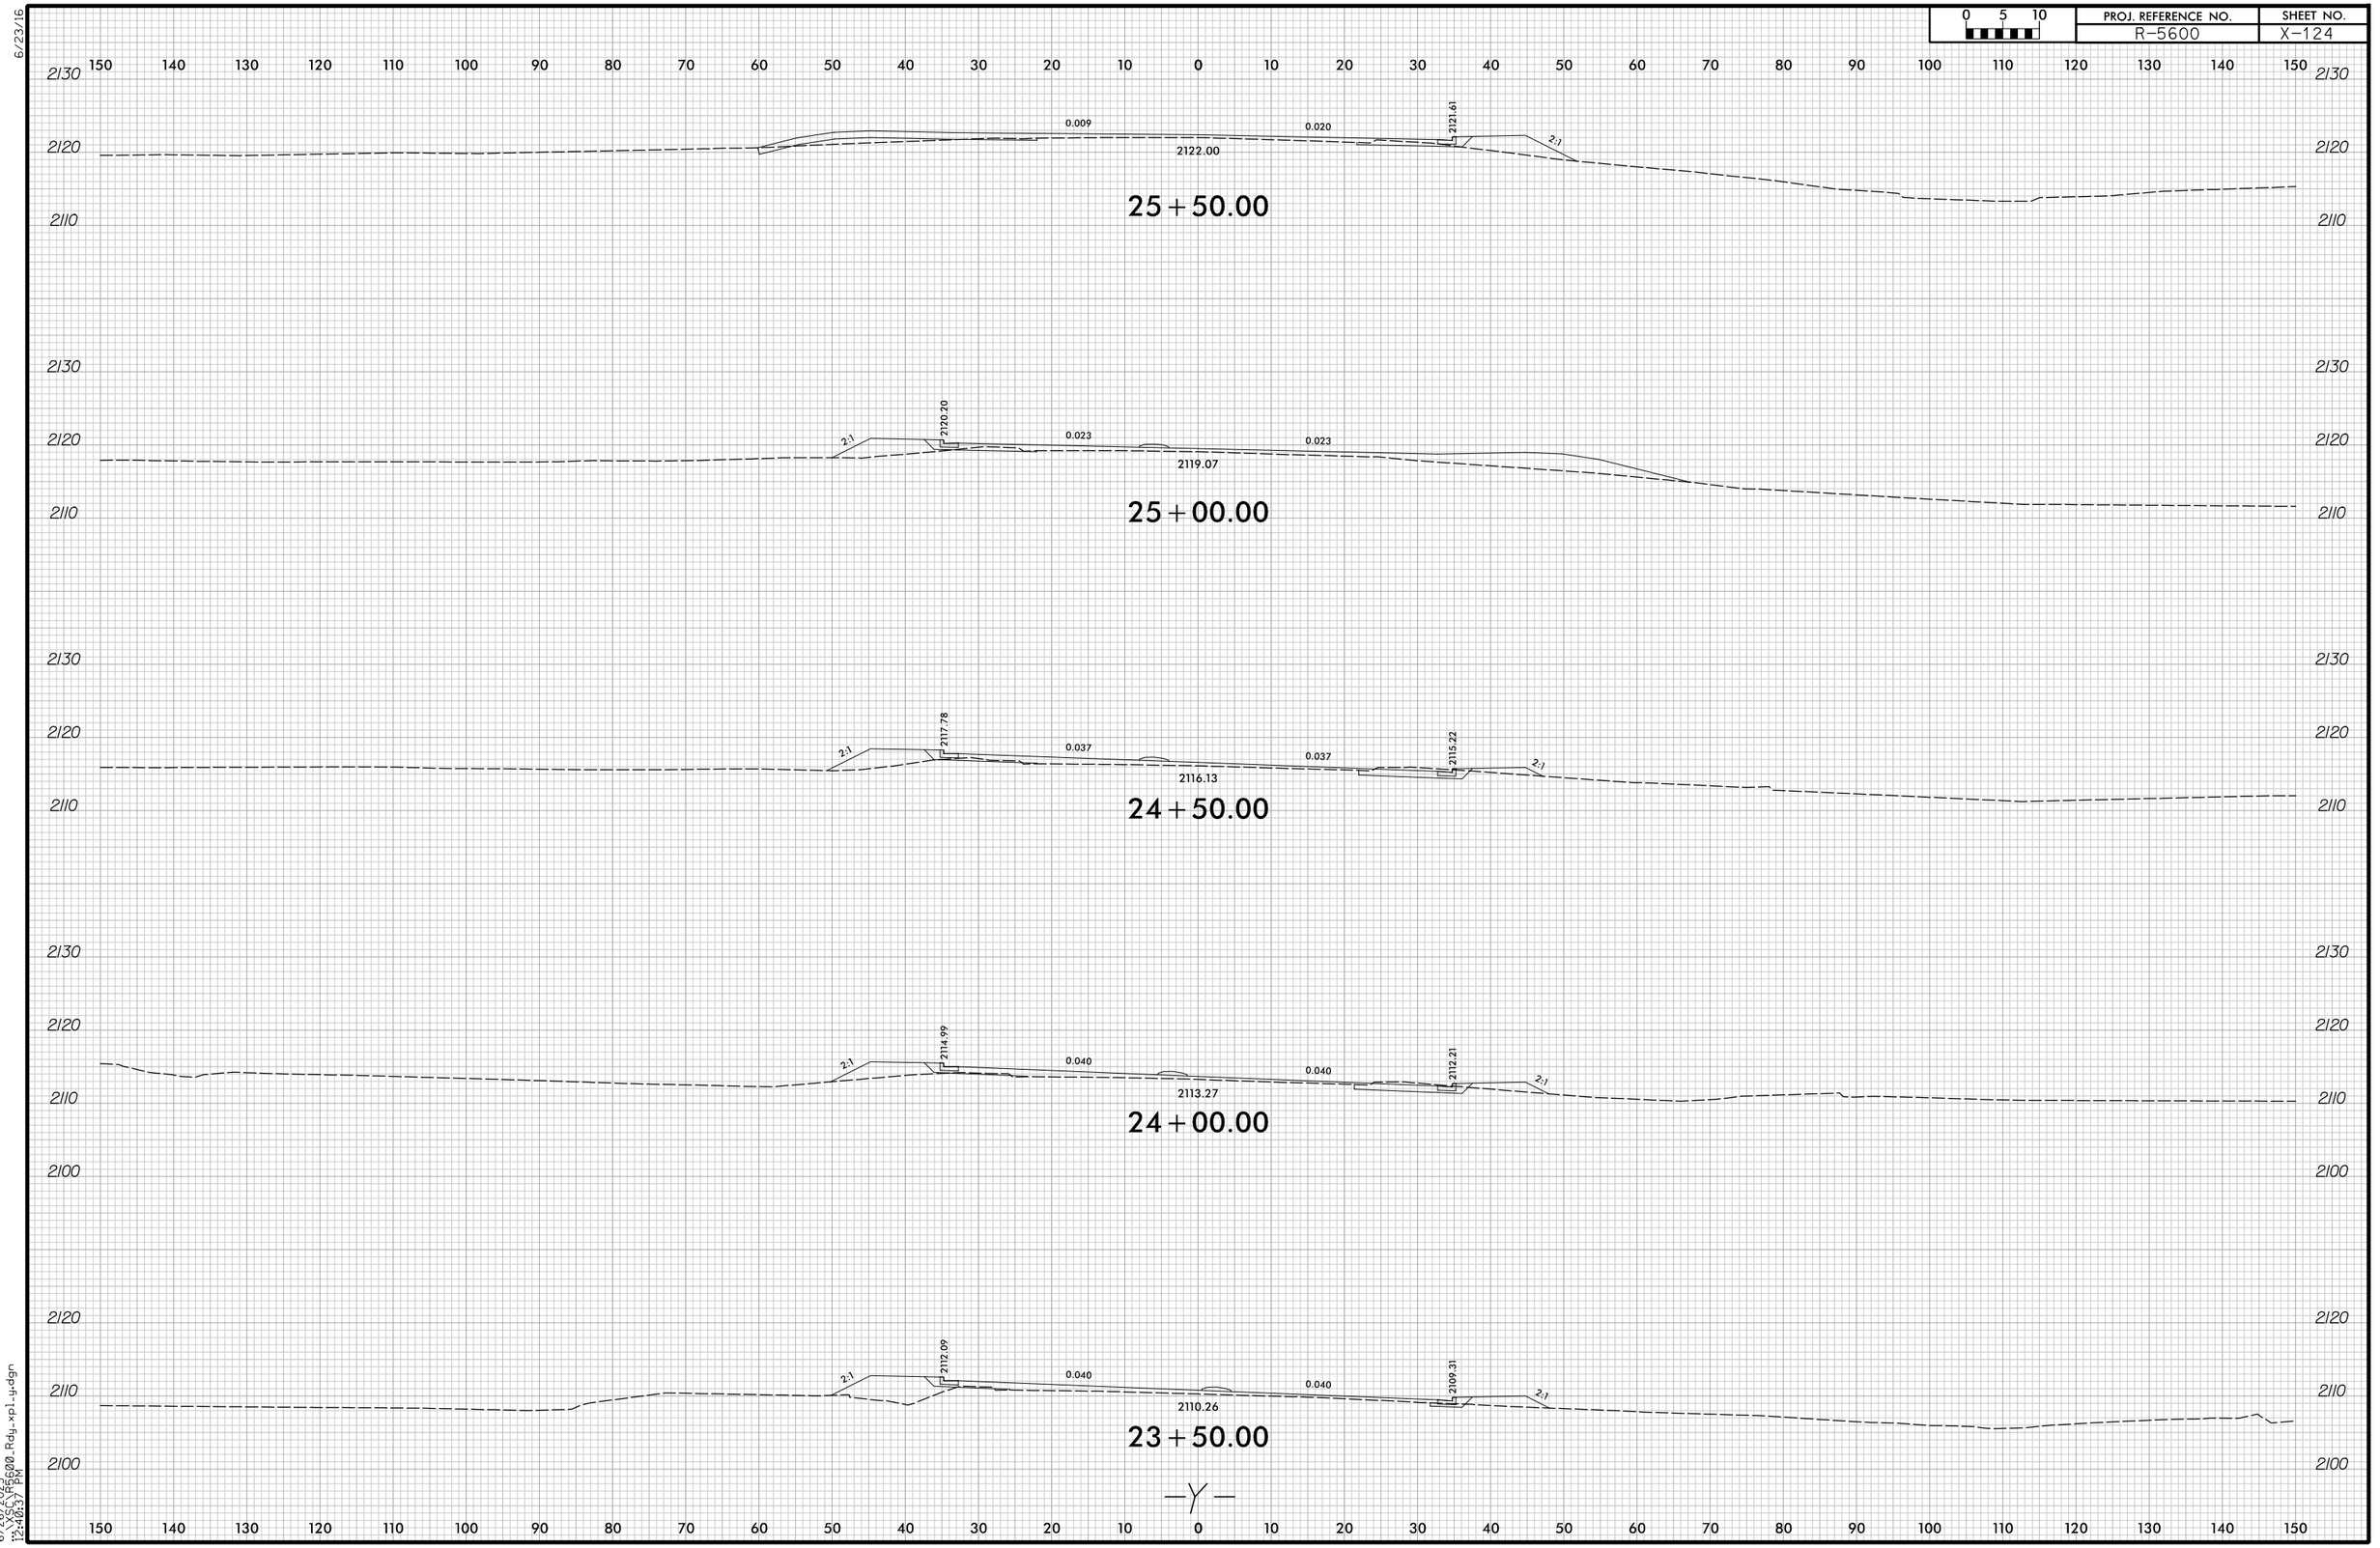

6/26/2025
12:40:37 PM
X-R5600_Rdy_xpl_y.dgn

6/23/16

0 5 10	PROJ. REFERENCE NO.	SHEET NO.
	R-5600	X-125

150 140 130 120 110 100 90 80 70 60 50 40 30 20 10 0 10 20 30 40 50 60 70 80 90 100 110 120 130 140 150

2170 2160 2150 2140 2130 2120

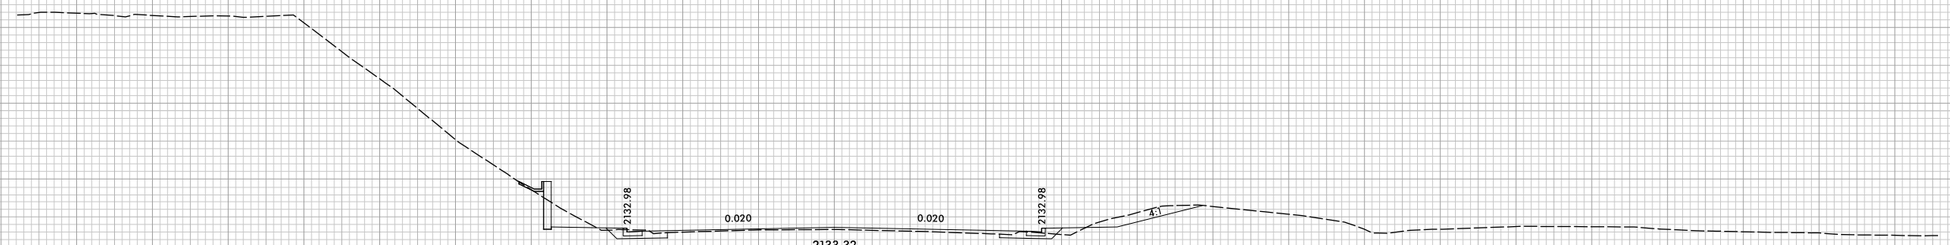

27+50.00

2140 2130 2120

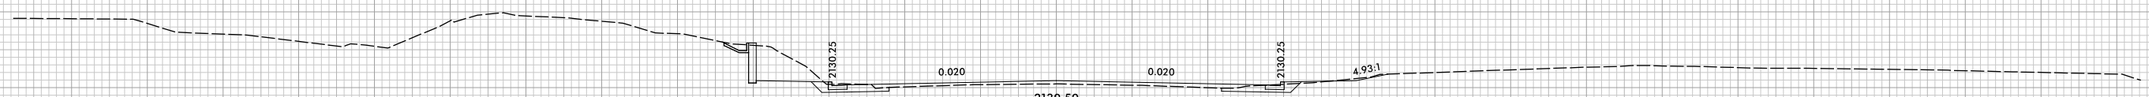

27+00.00

2140 2130 2120

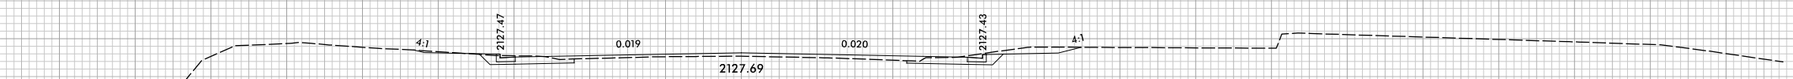

26+50.00

2140 2130 2120

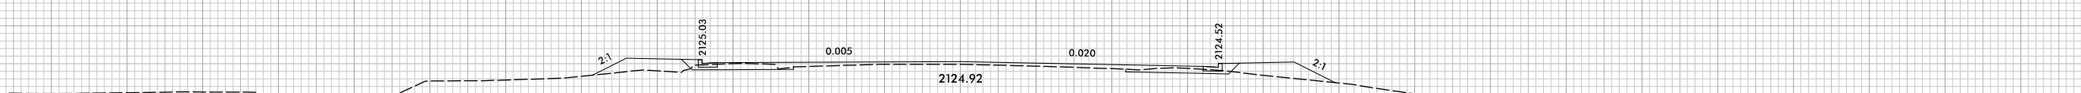

26+00.00

2110

—Y—

150 140 130 120 110 100 90 80 70 60 50 40 30 20 10 0 10 20 30 40 50 60 70 80 90 100 110 120 130 140 150

6/26/2025
12:40:37 PM
X:\5600\R5600_Rdy_xpl_y.dgn

6/23/16

0 5 10	PROJ. REFERENCE NO.	SHEET NO.
	R-5600	X-126

150 140 130 120 110 100 90 80 70 60 50 40 30 20 10 0 10 20 30 40 50 60 70 80 90 100 110 120 130 140 150

2170
2160
2150
2140
2130

2142.21

29+00.00

2139.17

28+50.00

2135.77 0.020 0.020 2135.77 3:1

2136.23

28+00.00

150 140 130 120 110 100 90 80 70 60 50 40 30 20 10 0 10 20 30 40 50 60 70 80 90 100 110 120 130 140 150

6/25/2025
12:40:38 PM
R5600_Rdy_xpl_y.dgn

6/23/16

0 5 10	PROJ. REFERENCE NO.	SHEET NO.
	R-5600	X-127

150 140 130 120 110 100 90 80 70 60 50 40 30 20 10 0 10 20 30 40 50 60 70 80 90 100 110 120 130 140 150

2120 2110 2100 2090 2080

4:1 2096.99 EXIST EXIST 2096.22 2:1

2096.53

11+00.00

2120 2110 2100 2090 2080 2070

2094.40

10+50.00

2120 2110 2100 2090 2080 2070

2092.35

10+00.00

—Y1—

150 140 130 120 110 100 90 80 70 60 50 40 30 20 10 0 10 20 30 40 50 60 70 80 90 100 110 120 130 140 150

6/25/2025
12:40:41 PM
C:\SCDOT\R5600_Rdy_xpl_y1.dgn

6/23/16

0 5 10	PROJ. REFERENCE NO.	SHEET NO.
	R-5600	X-128

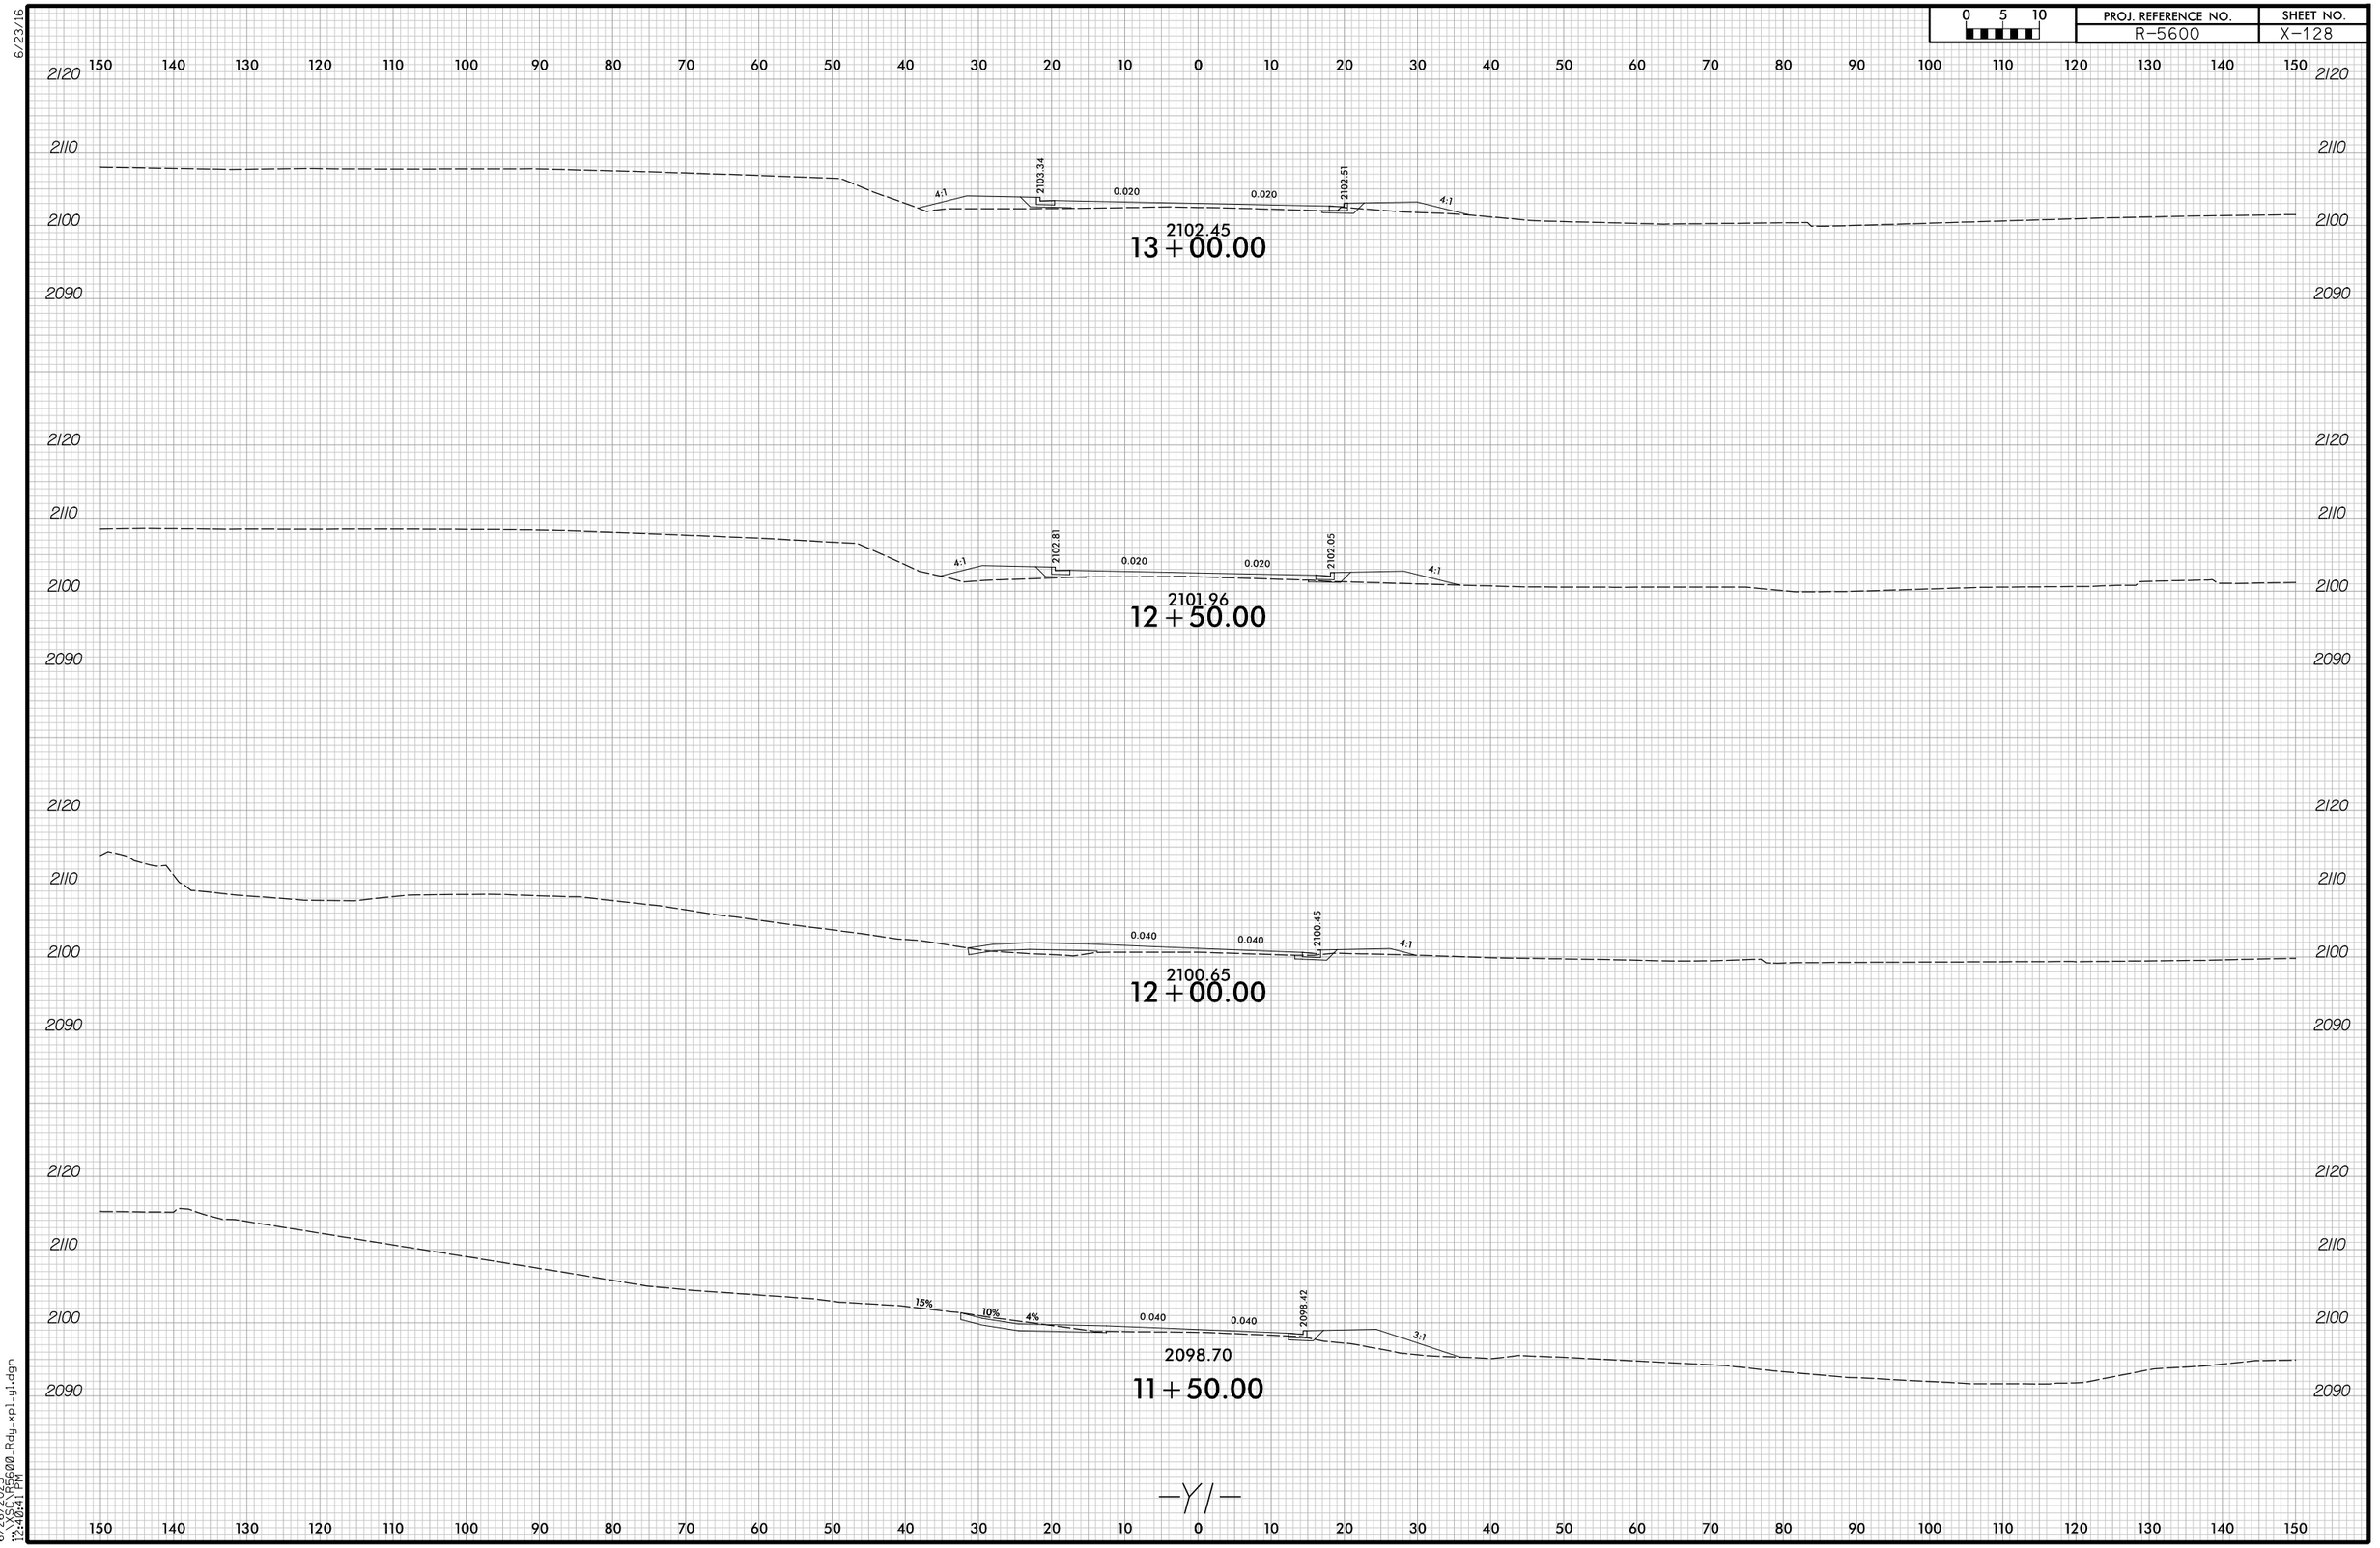

6/26/2025
X:\SUE\R5600_Rdy_xpl_yl.dgn
12:40:41 PM

6/23/16

0 5 10	PROJ. REFERENCE NO.	SHEET NO.
	R-5600	X-129

150 140 130 120 110 100 90 80 70 60 50 40 30 20 10 0 10 20 30 40 50 60 70 80 90 100 110 120 130 140 150

2120
2110
2100
2090

2102.70
14+50.00

2120
2110
2100
2090

4:1 2104.39 0.030 0.030 2102.51 4:1

2102.62
14+00.00

2120
2110
2100
2090

4:1 2103.65 0.020 0.020 2102.67 4:1

2102.64
13+50.00

2120
2110
2100
2090

150 140 130 120 110 100 90 80 70 60 50 40 30 20 10 0 10 20 30 40 50 60 70 80 90 100 110 120 130 140 150

6/26/2025
12:40:42 PM
X:\SDG\R5600\Rdy_xpl_yl.dgn

6/23/16

0 5 10	PROJ. REFERENCE NO.	SHEET NO.
	R-5600	X-130

150 140 130 120 110 100 90 80 70 60 50 40 30 20 10 0 10 20 30 40 50 60 70 80 90 100 110 120 130 140 150

2170 2160 2150 2140 2130 2120 2110 2100 2090

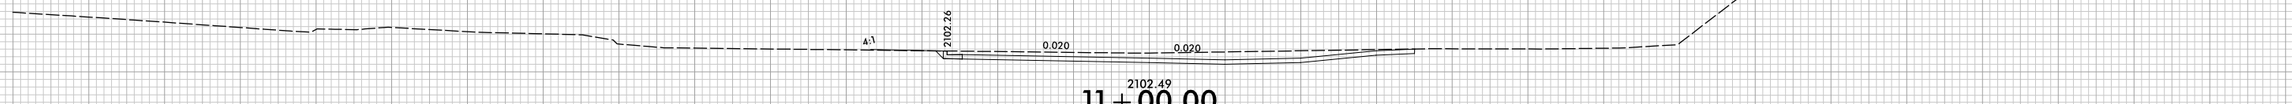

11+00.00

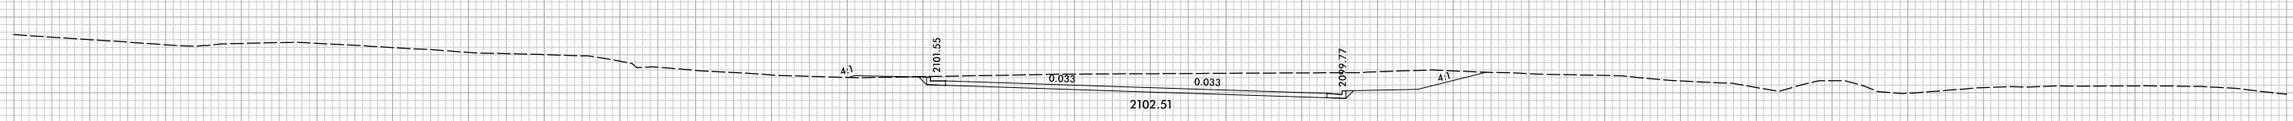

10+50.00

2101.50

10+00.00

-Y2-

150 140 130 120 110 100 90 80 70 60 50 40 30 20 10 0 10 20 30 40 50 60 70 80 90 100 110 120 130 140 150

6/26/2025
12:40:44 PM
X-5600.Rdy_xpl_y2.dgn

6/23/16

0 5 10	PROJ. REFERENCE NO.	SHEET NO.
	R-5600	X-131

150 140 130 120 110 100 90 80 70 60 50 40 30 20 10 0 10 20 30 40 50 60 70 80 90 100 110 120 130 140 150

2180 2170 2160 2150 2140 2130 2120 2110 2100 2090

2:1 0.040 0.040 2:1

2103.28

12+00.00

2180 2170 2160 2150 2140 2130 2120 2110 2100 2090

2:1 0.029 0.029 4:1 2:1

2103.28

2100.79

11+50.00

-Y2-

150 140 130 120 110 100 90 80 70 60 50 40 30 20 10 0 10 20 30 40 50 60 70 80 90 100 110 120 130 140 150

6/26/2025
X:\SDC\R5600.Rdy.xpl.y2.dgn
12:40:45 PM

6/23/16

0 5 10	PROJ. REFERENCE NO.	SHEET NO.
	R-5600	X-132

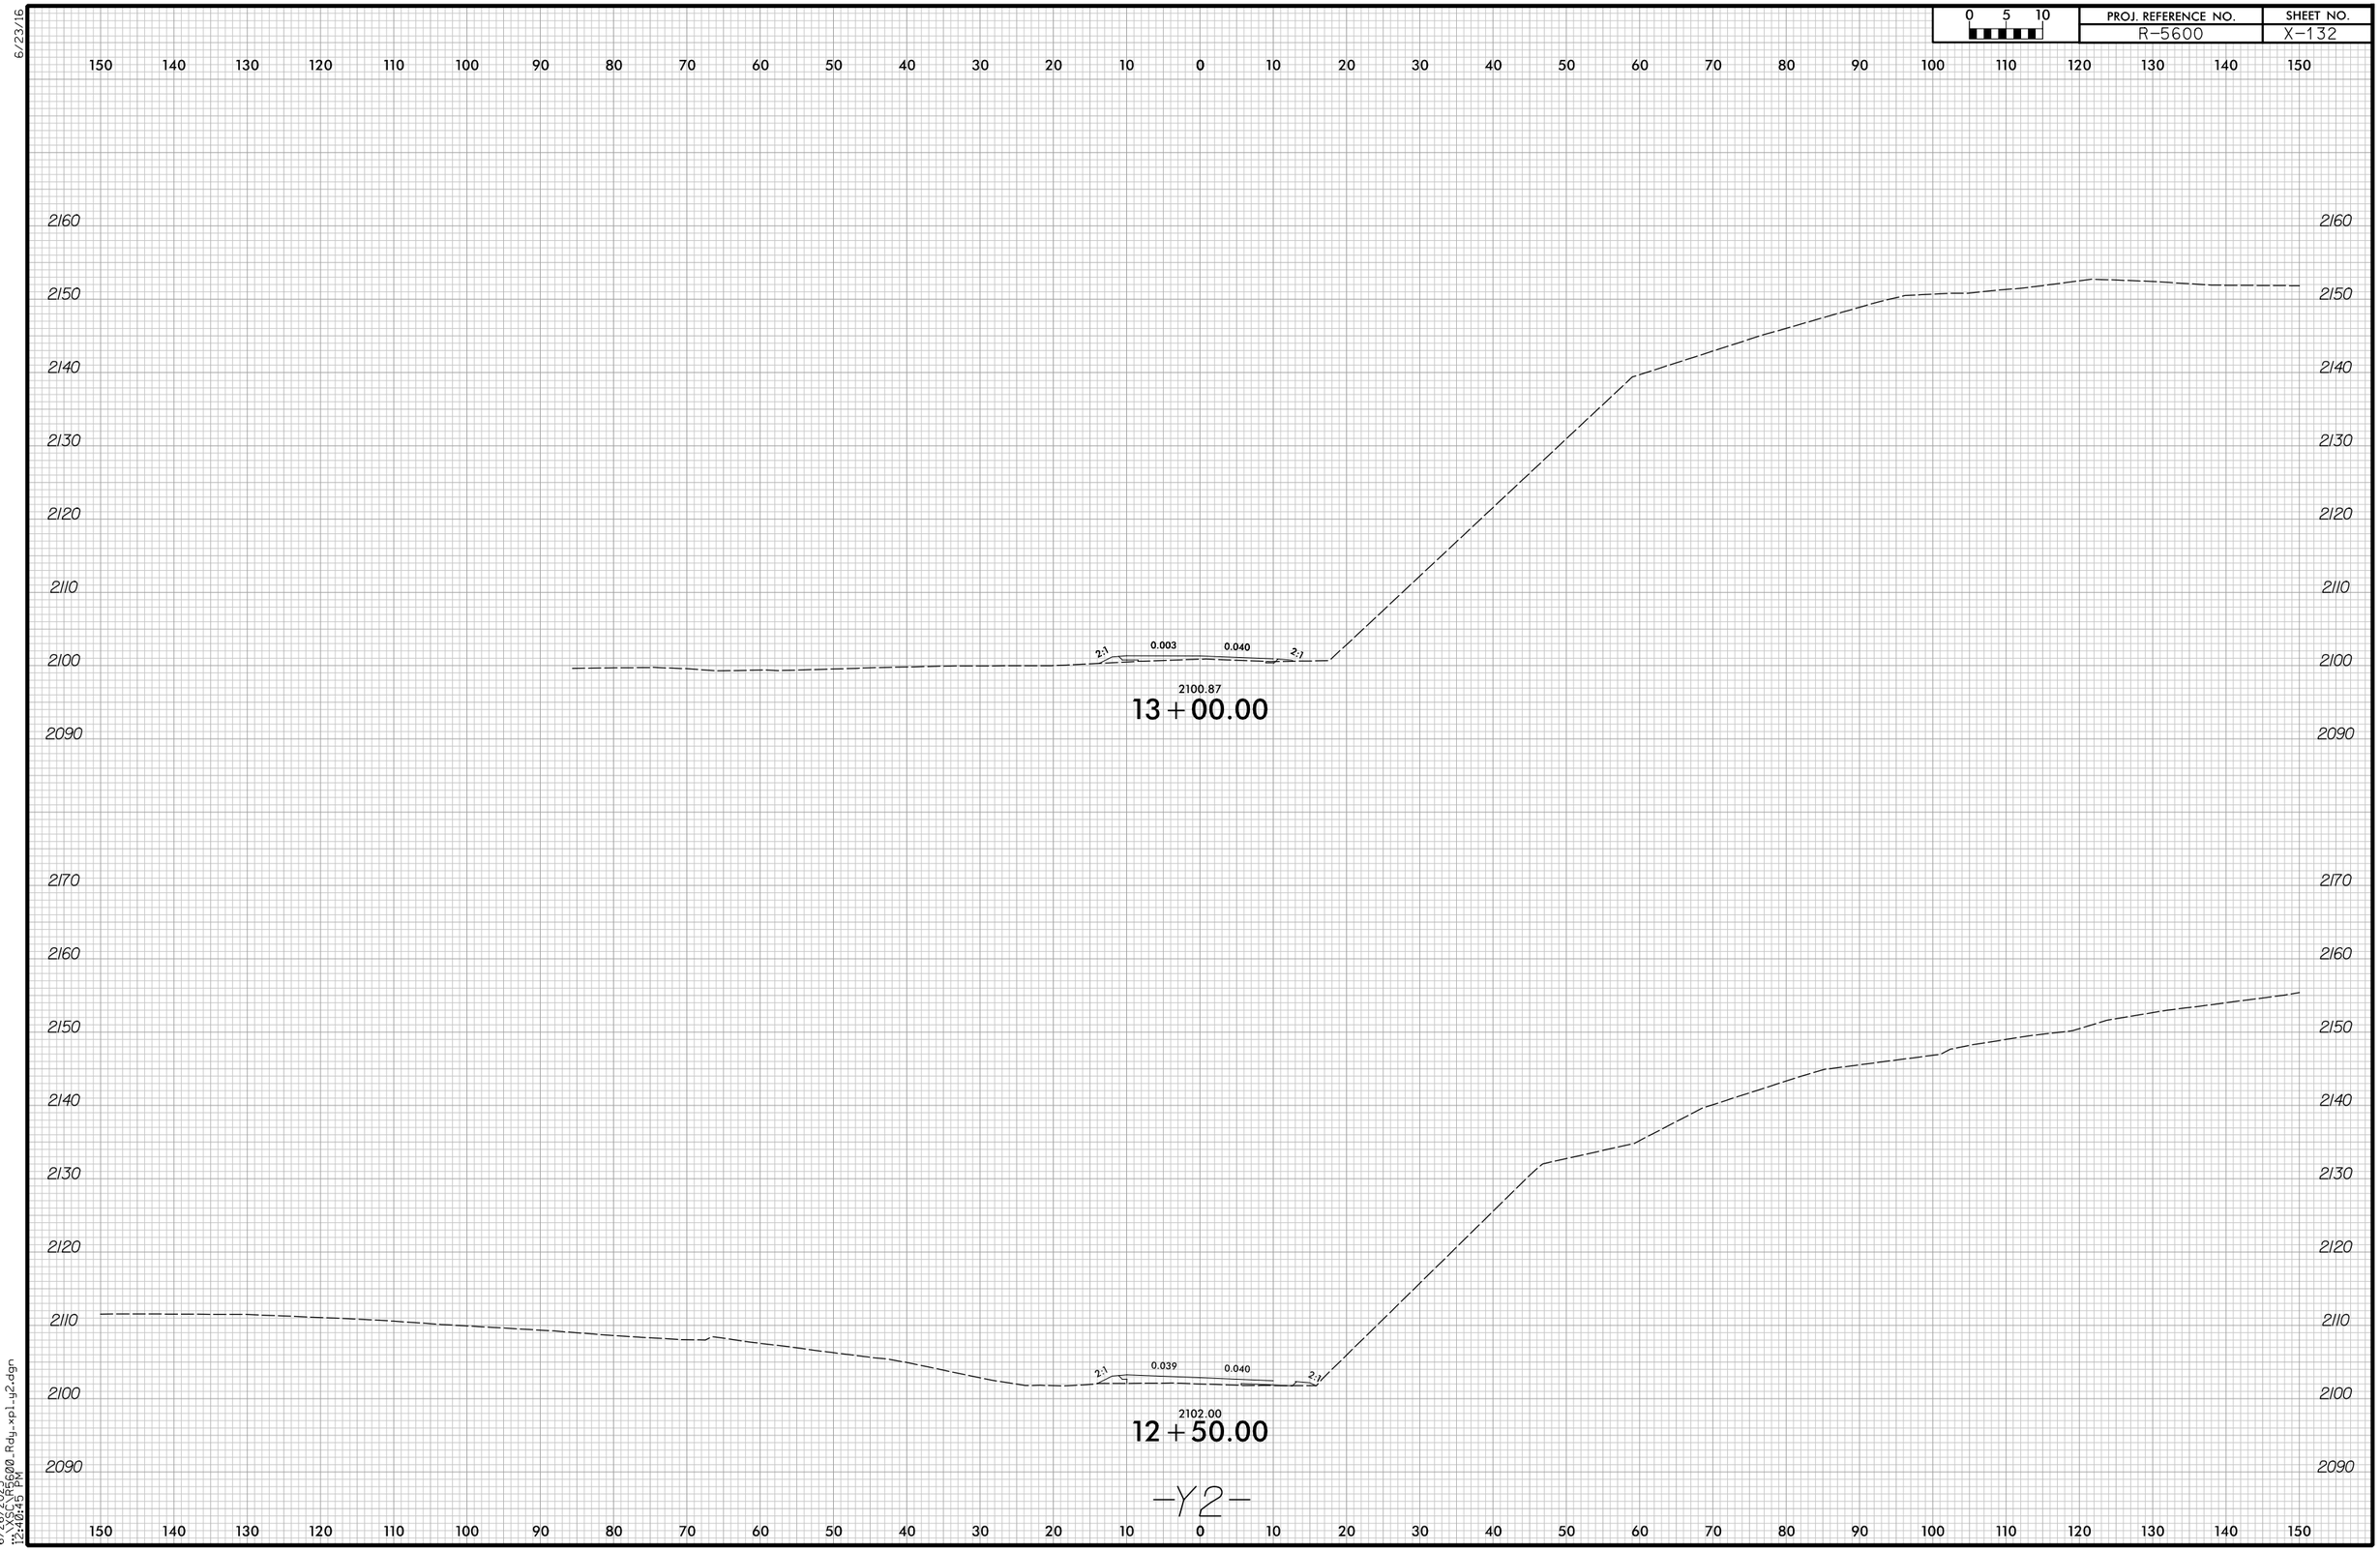

6/26/2025
12:40:45 PM
X:\CO\R5600.Rdy_xpl.y2.dgn

6/23/16

0 5 10	PROJ. REFERENCE NO.	SHEET NO.
	R-5600	X-133

150 140 130 120 110 100 90 80 70 60 50 40 30 20 10 0 10 20 30 40 50 60 70 80 90 100 110 120 130 140 150

2170 2160 2150 2140 2130 2120 2110 2100 2090

2100.86
13+50.00

2170 2160 2150 2140 2130 2120 2110 2100 2090

EXIST EXIST

2100.59
13+25.00

-Y2-

150 140 130 120 110 100 90 80 70 60 50 40 30 20 10 0 10 20 30 40 50 60 70 80 90 100 110 120 130 140 150

6/26/2025
12:40:46 PM
X:\SCOPE\R5600.Rdy_xpl.y2.dgn

6/23/16

0 5 10	PROJ. REFERENCE NO.	SHEET NO.
	R-5600	X-134

150 140 130 120 110 100 90 80 70 60 50 40 30 20 10 0 10 20 30 40 50 60 70 80 90 100 110 120 130 140 150

2060 2050 2040

2:1 0.020 0.020

2054.51

11+50.00

2070 2060 2050

2:1 0.020 0.020

2057.17

11+00.00

2090 2080 2070 2060 2050

4:1 0.008 0.024 2:1

2060.26

10+50.00

2090 2080 2070 2060 2050

EXIST EXIST

2061.48

10+30.00

-Y4-

150 140 130 120 110 100 90 80 70 60 50 40 30 20 10 0 10 20 30 40 50 60 70 80 90 100 110 120 130 140 150

6/26/2025
12:40:49 PM
\\CO\CO_PROJ\R5600\Rdy_xpl_y4.dgn

6/23/16

0 5 10	PROJ. REFERENCE NO.	SHEET NO.
	R-5600	X-135

UNDERCUT EXCAVATION

2060 2050 2040

2052.43

7:1 0.020

2052.92

14+00.00

2060 2050 2040

2052.26

0.020 0.019 2:1

2052.37

13+50.00

2060 2050 2040

2052.09

0.020 0.016

2054.84

13+00.00

END UNDERCUT EXCAVATION STA. 12+60

2060 2050 2040

4:1 0.020 0.020 4:1

2053.05

12+50.00

BEGIN UNDERCUT EXCAVATION STA. 12+35

2060 2050 2040

4:1 0.020 0.020

2052.66

12+00.00

-Y4-

150 140 130 120 110 100 90 80 70 60 50 40 30 20 10 0 10 20 30 40 50 60 70 80 90 100 110 120 130 140 150

6/26/2025
12:40:49 PM
C:\SCDOT\R5600_Rdy_xpl_y4.dgn

6/23/16

0 5 10	PROJ. REFERENCE NO.	SHEET NO.
	R-5600	X-136

150 140 130 120 110 100 90 80 70 60 50 40 30 20 10 0 10 20 30 40 50 60 70 80 90 100 110 120 130 140 150

2060
2050
2040

2053.08
14+50.00

-Y4-

150 140 130 120 110 100 90 80 70 60 50 40 30 20 10 0 10 20 30 40 50 60 70 80 90 100 110 120 130 140 150

6/26/2025
12:40:50 PM
X:\SCO\R5600\Rdy_xpl_y4.dgn

6/23/16

0 5 10	PROJ. REFERENCE NO.	SHEET NO.
	R-5600	X-137

150 140 130 120 110 100 90 80 70 60 50 40 30 20 10 0 10 20 30 40 50 60 70 80 90 100 110 120 130 140 150

2100
2090
2080
2070
2060
2050
2040

2051.47
11+00.00

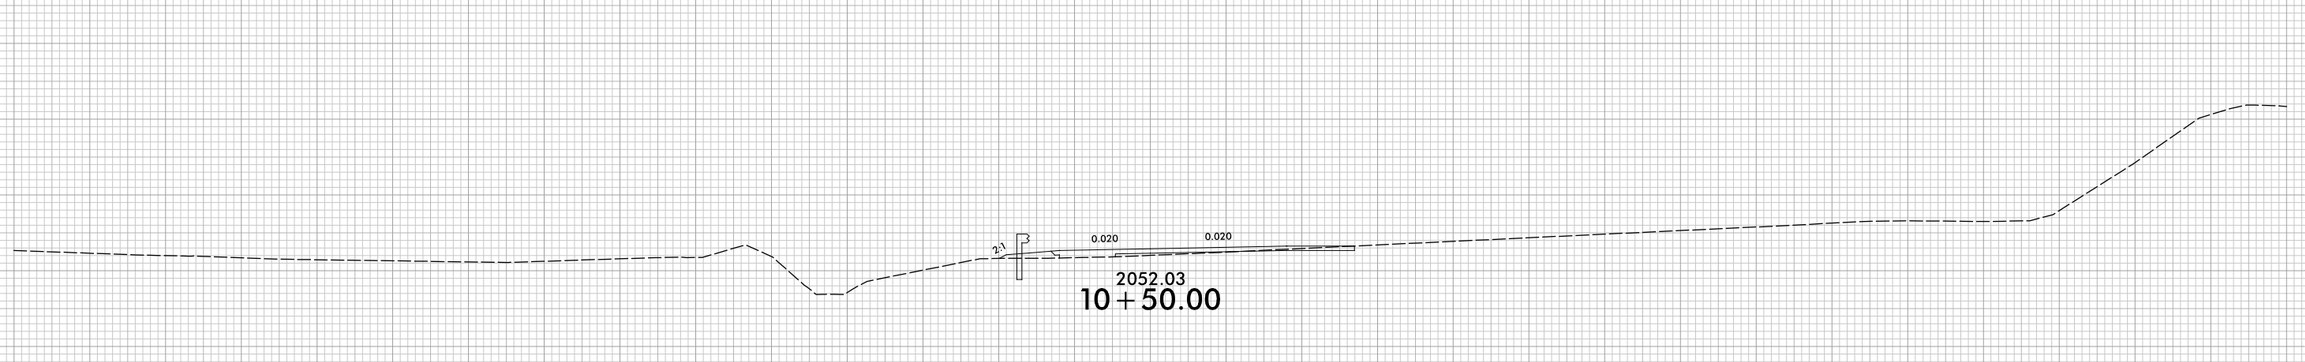

2052.03
10+50.00

2053.18
10+00.00

-Y5A-

6/26/2025
X:\SDG\R5600.Rdy.xpl.y5A.dgn
12:40:52 PM

6/23/16

0 5 10	PROJ. REFERENCE NO.	SHEET NO.
	R-5600	X-138

150 140 130 120 110 100 90 80 70 60 50 40 30 20 10 0 10 20 30 40 50 60 70 80 90 100 110 120 130 140 150

2110
2100
2090
2080
2070
2060
2050
2040

2:1 0.020 0.020 2:1

2051.60
12+00.00

2110
2100
2090
2080
2070
2060
2050
2040

2:1 0.020 0.020

2051.49
11+50.00

-Y5A-

150 140 130 120 110 100 90 80 70 60 50 40 30 20 10 0 10 20 30 40 50 60 70 80 90 100 110 120 130 140 150

6/25/2025
12:40:53 PM
R-5600_Rdy_xpl_y5A.dgn

6/23/16

0 5 10	PROJ. REFERENCE NO.	SHEET NO.
	R-5600	X-139

150 140 130 120 110 100 90 80 70 60 50 40 30 20 10 0 10 20 30 40 50 60 70 80 90 100 110 120 130 140 150

2110
2100
2090
2080
2070
2060
2050
2040

EXIST EXIST
2051.96
12+50.00

-Y5A-

150 140 130 120 110 100 90 80 70 60 50 40 30 20 10 0 10 20 30 40 50 60 70 80 90 100 110 120 130 140 150

6/26/2025
12:40:53 PM
X:\SDG\R5600\Rdy_xpl_y5A.dgn

6/23/16

0 5 10	PROJ. REFERENCE NO.	SHEET NO.
	R-5600	X-140

150 140 130 120 110 100 90 80 70 60 50 40 30 20 10 0 10 20 30 40 50 60 70 80 90 100 110 120 130 140 150

SHALLOW UNDERCUT EXCAVATION

2070
2060
2050

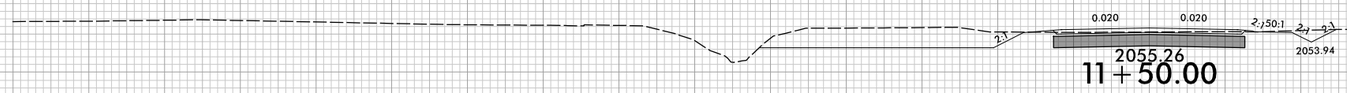

2055.26
11+50.00

BEGIN SHALLOW UNDERCUT EXCAVATION STA. 11+25

2070
2060
2050

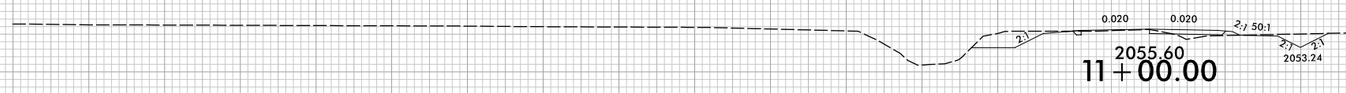

2055.60
11+00.00

2080
2070
2060
2050

2055.31
10+50.00

2080
2070
2060
2050

2055.11
10+00.00

150 140 130 120 110 100 90 80 70 60 50 40 30 20 10 0 10 20 30 40 50 60 70 80 90 100 110 120 130 140 150

-Y5B-

6/26/2025
12:40:56 PM
X:\SDG\R5600\Rdy_xpl_y5B.dgn

6/23/16

0 5 10	PROJ. REFERENCE NO.	SHEET NO.
	R-5600	X-141

150 140 130 120 110 100 90 80 70 60 50 40 30 20 10 0 10 20 30 40 50 60 70 80 90 100 110 120 130 140 150

SHALLOW UNDERCUT EXCAVATION

2070
2060
2050

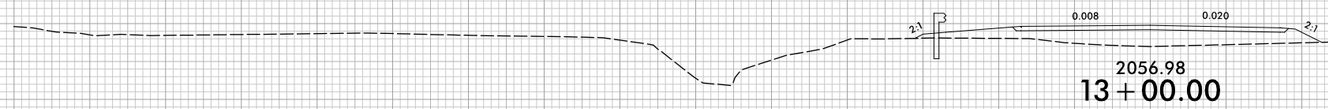

2056.98
13+00.00

END SHALLOW UNDERCUT EXCAVATION STA. 12+75

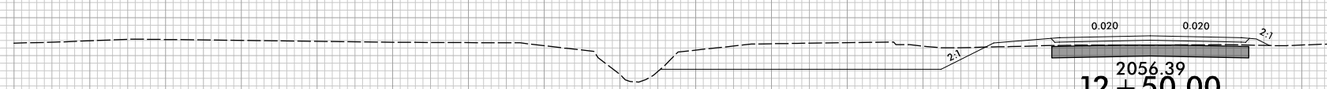

2056.39
12+50.00

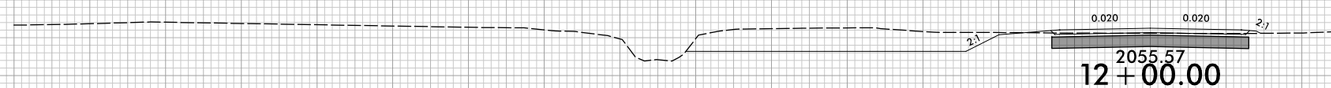

2055.57
12+00.00

-Y5B-

150 140 130 120 110 100 90 80 70 60 50 40 30 20 10 0 10 20 30 40 50 60 70 80 90 100 110 120 130 140 150

6/26/2025
12:40:56 PM
X:\5600\Rdy_xpl_y5B.dgn

6/23/16

0 5 10	PROJ. REFERENCE NO.	SHEET NO.
	R-5600	X-142

150 140 130 120 110 100 90 80 70 60 50 40 30 20 10 0 10 20 30 40 50 60 70 80 90 100 110 120 130 140 150

2070
2060
2050

EXIST. EXIST.

2060.02
12+00.00

2070
2060
2050

2060.66
11+50.00

2070
2060
2050

2061.54
11+00.00

2070
2060
2050

2062.61
10+50.00

2070
2060
2050

2064.17
10+00.00

150 140 130 120 110 100 90 80 70 60 50 40 30 20 10 0 10 20 30 40 50 60 70 80 90 100 110 120 130 140 150

-Y6-

6/26/2025
12:40:59 PM
X:\SDO\R5600\Rdy_xpl_y6.dgn

6/23/16

0 5 10	PROJ. REFERENCE NO.	SHEET NO.
	R-5600	X-143

150 140 130 120 110 100 90 80 70 60 50 40 30 20 10 0 10 20 30 40 50 60 70 80 90 100 110 120 130 140 150

UNDERCUT EXCAVATION

2080 2070 2060 2050

2071.89 0.020 0.020 2071.89

1.5:1

2063.71

14+00.00

2080 2070 2060 2050

0.020 0.020 2066.82

2059.76

13+50.00

2080 2070 2060 2050

2062.66 0.020 0.020 2062.66

2:1 2:1

2053.24

13+00.00

2040

BEGIN UNDERCUT EXCAVATION STA. 12+75

INTERSECTION SHEAR -Y5B-

2070 2060 2050

0.020 0.020 2:1

2059.21

12+50.00

-Y6-

150 140 130 120 110 100 90 80 70 60 50 40 30 20 10 0 10 20 30 40 50 60 70 80 90 100 110 120 130 140 150

6/26/2025
12:40:59 PM
X:\SOG\R5600\Rdy_xpl\y6.dgn

6/23/16

0 5 10	PROJ. REFERENCE NO.	SHEET NO.
	R-5600	X-144

150 140 130 120 110 100 90 80 70 60 50 40 30 20 10 0 10 20 30 40 50 60 70 80 90 100 110 120 130 140 150

UNDERCUT EXCAVATION

2080
2070
2060
2050

2076.75

15+00.00

END UNDERCUT EXCAVATION STA. 14+75

2090
2080
2070
2060
2050

2076.28 0.020 0.018 2076.28

1.5:1

2070.52

14+50.00

-Y6-

150 140 130 120 110 100 90 80 70 60 50 40 30 20 10 0 10 20 30 40 50 60 70 80 90 100 110 120 130 140 150

6/26/2025
X:\SUE\R5600\Rdy_xpl_y6.dgn
12:41:00 PM

6/23/16

0 5 10	PROJ. REFERENCE NO.	SHEET NO.
	R-5600	X-145

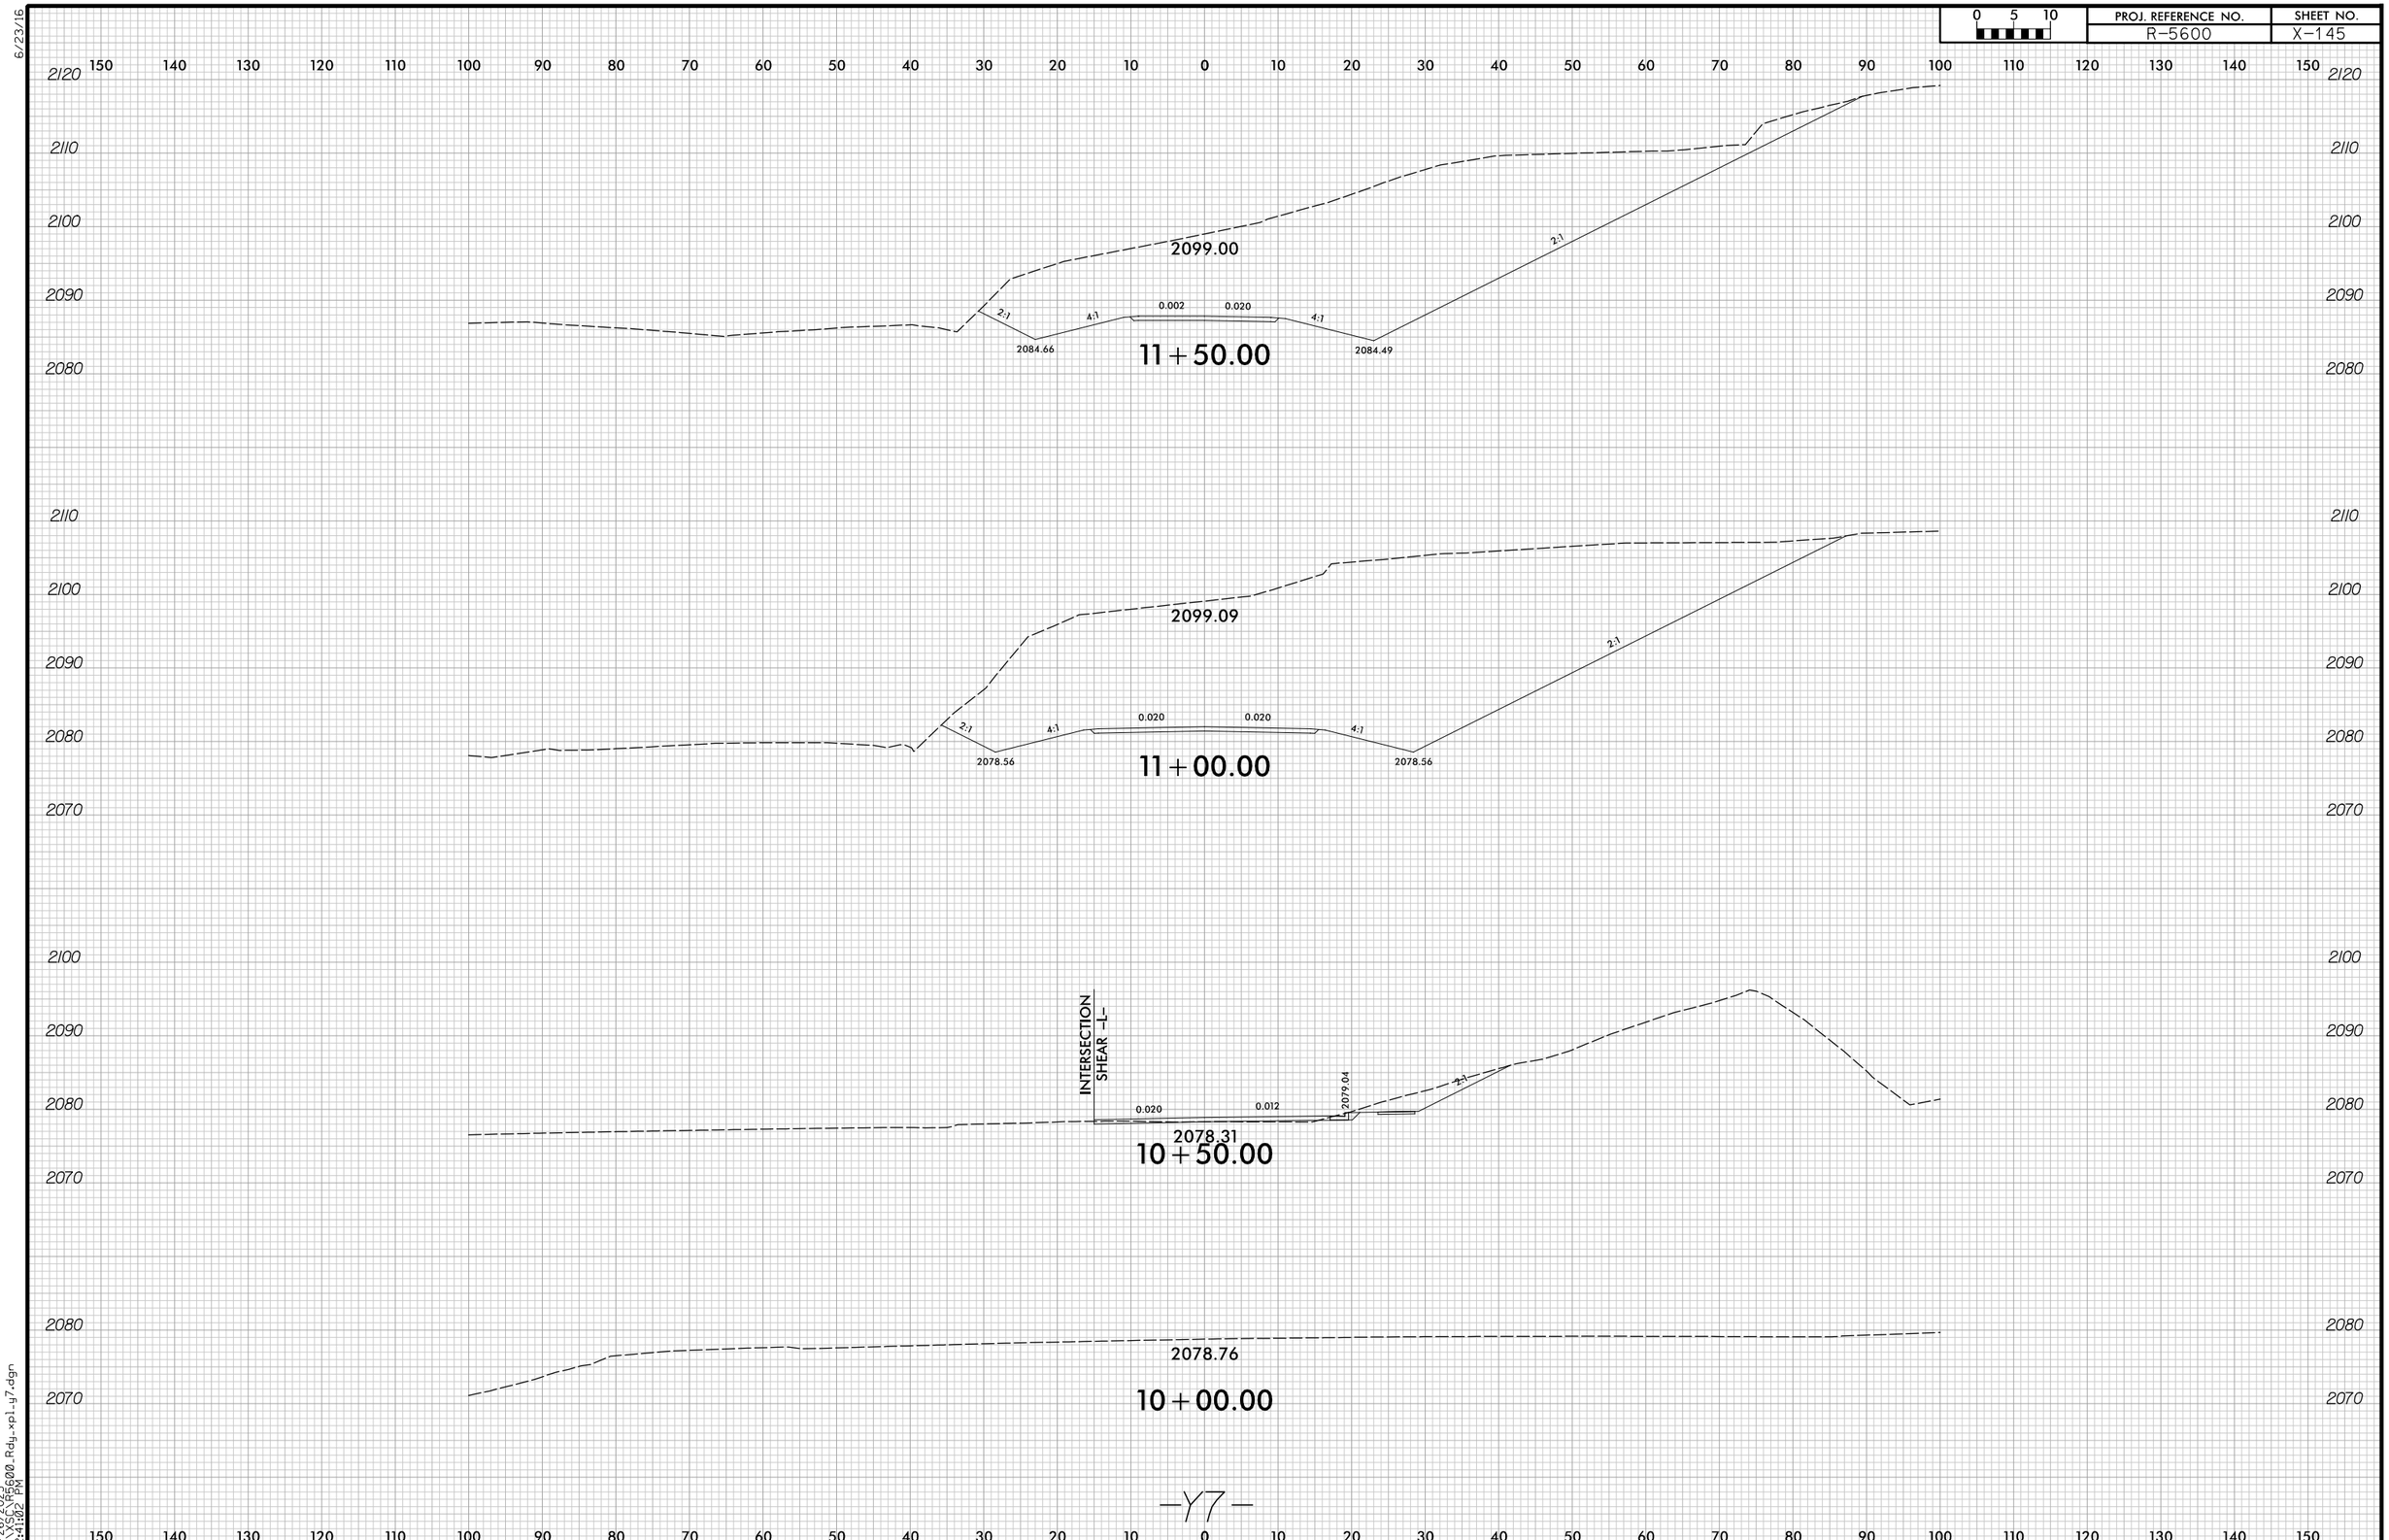

6/26/2025
X-5600_R5600.Rdy_xpl_y7.dgn
12:41:02 PM

6/23/16

0 5 10	PROJ. REFERENCE NO.	SHEET NO.
	R-5600	X-146

150 140 130 120 110 100 90 80 70 60 50 40 30 20 10 0 10 20 30 40 50 60 70 80 90 100 110 120 130 140 150

2130
2120
2110
2100

2:1 0.019 0.051 2:1

2108.55

13 + 00.00

2130
2120
2110
2100
2090

2:1 0.040 0.040 4:1 2:1

2102.19

2098.84

12 + 50.00

2130
2120
2110
2100
2090
2080

2097.83

0.037 0.037 4:1 2:1

2091.77

12 + 00.00

150 140 130 120 110 100 90 80 70 60 50 40 30 20 10 0 10 20 30 40 50 60 70 80 90 100 110 120 130 140 150

6/25/2025
12:41:02 PM
X:\SCL\R5600_Rdy_xpl_y7.dgn

6/23/16

0 5 10	PROJ. REFERENCE NO.	SHEET NO.
	R-5600	X-147

150 140 130 120 110 100 90 80 70 60 50 40 30 20 10 0 10 20 30 40 50 60 70 80 90 100 110 120 130 140 150

2140
2130
2120
2110

2114.75
13+50.00

2130
2120
2110

EXIST EXIST
2111.60
13+25.00

2100

-Y7-

150 140 130 120 110 100 90 80 70 60 50 40 30 20 10 0 10 20 30 40 50 60 70 80 90 100 110 120 130 140 150

6/26/2025
12:41:03 PM
X:\SDC\R5600\Rdy\xpl\y7.dgn

6/23/16

0 5 10	PROJ. REFERENCE NO.	SHEET NO.
	R-5600	X-148

150 140 130 120 110 100 90 80 70 60 50 40 30 20 10 0 10 20 30 40 50 60 70 80 90 100 110 120 130 140 150

2090
2080
2070

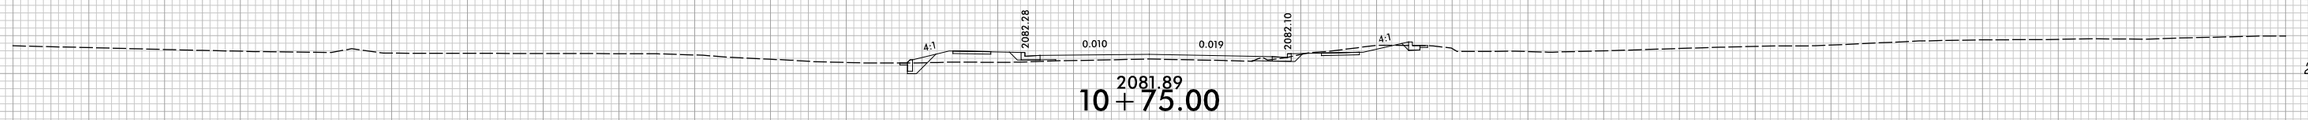

2081.89
10+75.00

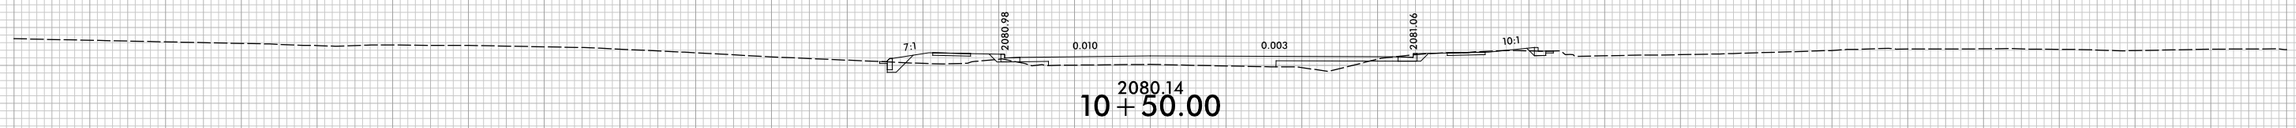

2080.14
10+50.00

2078.97
10+25.00

2078.65
10+00.00

-Y8-

150 140 130 120 110 100 90 80 70 60 50 40 30 20 10 0 10 20 30 40 50 60 70 80 90 100 110 120 130 140 150

6/25/2025
12:41:05 PM
X:\SS\5600.Rdy.xpl.y8.dgn

6/23/16

0 5 10	PROJ. REFERENCE NO.	SHEET NO.
	R-5600	X-149

150 140 130 120 110 100 90 80 70 60 50 40 30 20 10 0 10 20 30 40 50 60 70 80 90 100 110 120 130 140 150

2120
2110
2100
2090
2080

2086.42
11+25.00

2110
2100
2090
2080

EXIST EXIST
2084.99
11+10.00

2110
2100
2090
2080
2070

2.1 0.008 0.020 2.1
2084.11
11+00.00

150 140 130 120 110 100 90 80 70 60 50 40 30 20 10 0 10 20 30 40 50 60 70 80 90 100 110 120 130 140 150

-Y8-

6/26/2025
12:41:06 PM
X:\SCS\R5600\Rdy_xpl_y8.dgn

6/23/16

0 5 10	PROJ. REFERENCE NO.	SHEET NO.
	R-5600	X-150

150 140 130 120 110 100 90 80 70 60 50 40 30 20 10 0 10 20 30 40 50 60 70 80 90 100 110 120 130 140 150

6/26/2025
X:\SUE\R5600_Rdy_xpl_y9.dgn
12:41:09 PM

6/23/16

0 5 10	PROJ. REFERENCE NO.	SHEET NO.
	R-5600	X-151

150 140 130 120 110 100 90 80 70 60 50 40 30 20 10 0 10 20 30 40 50 60 70 80 90 100 110 120 130 140 150

2110
2100
2090
2080
2070

0.040 0.040 2:1 4:1

2086.51

2085.24

13+00.00

2088.35

2087.54

12+50.00

2092.10

2090.46

12+00.00

-Y9-

6/26/2025
12:41:09 PM
X:\SCS\R5600_Rdy_xpl_y9.dgn

6/23/16

0 5 10	PROJ. REFERENCE NO.	SHEET NO.
	R-5600	X-152

150 140 130 120 110 100 90 80 70 60 50 40 30 20 10 0 10 20 30 40 50 60 70 80 90 100 110 120 130 140 150

2100
2090
2080
2070
2110

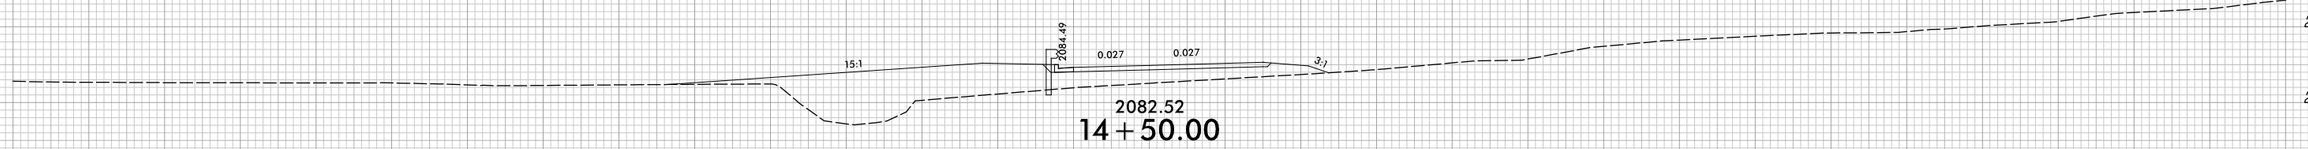

2082.52
14+50.00

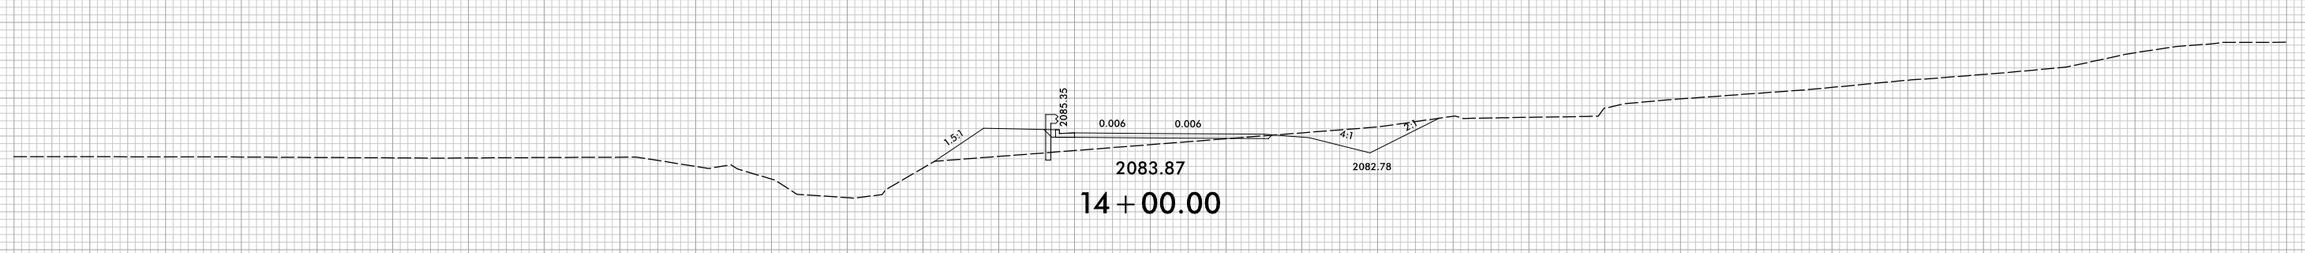

2083.87
14+00.00

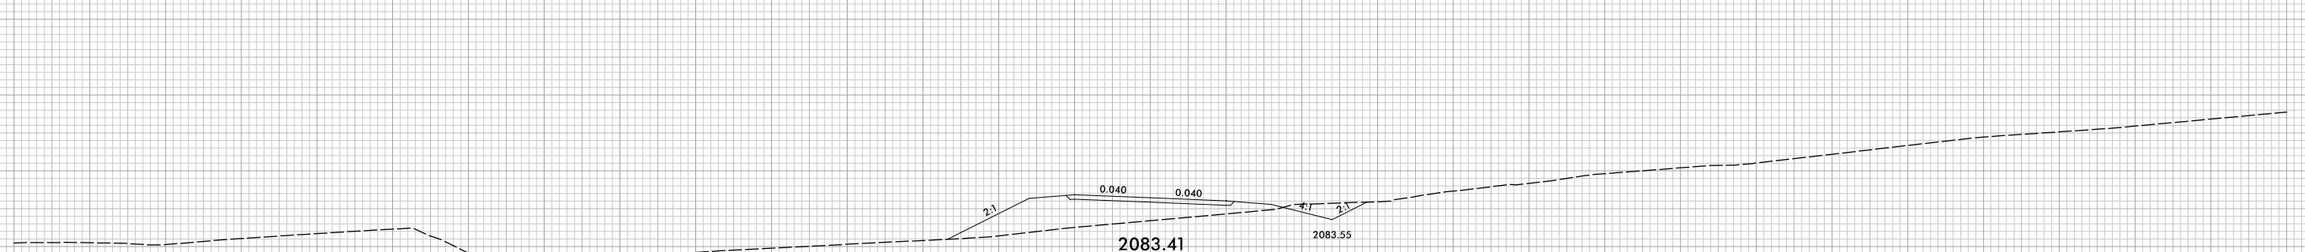

2083.41
13+50.00

-Y9-

6/26/2025
12:41:10 PM
X:\SUE\R5600_Rdy_xpl_y9.dgn

6/23/16

0 5 10	PROJ. REFERENCE NO.	SHEET NO.
	R-5600	X-153

150 140 130 120 110 100 90 80 70 60 50 40 30 20 10 0 10 20 30 40 50 60 70 80 90 100 110 120 130 140 150

2090 2080

2085.81
16+00.00

2100 2090 2080 2070

4:1 2084.58 0.035 0.035 2086.01 2:1

2081.33
15+50.00

2100 2090 2080 2070

17:1 2084.38 0.040 0.040 2:1

2081.38
15+00.00

150 140 130 120 110 100 90 80 70 60 50 40 30 20 10 0 10 20 30 40 50 60 70 80 90 100 110 120 130 140 150

-Y9-

6/26/2025
12:41:10 PM
X:\SUE\R5600_Rdy_xpl_y9.dgn

6/23/16

0 5 10	PROJ. REFERENCE NO.	SHEET NO.
	R-5600	X-154

150 140 130 120 110 100 90 80 70 60 50 40 30 20 10 0 10 20 30 40 50 60 70 80 90 100 110 120 130 140 150

2100
2090
2080

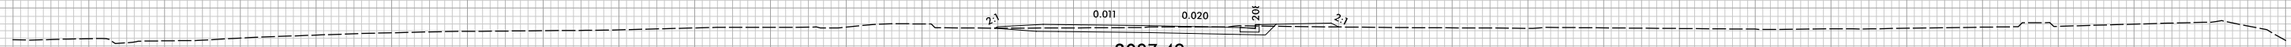

2087.49

11+50.00

2100
2090
2080

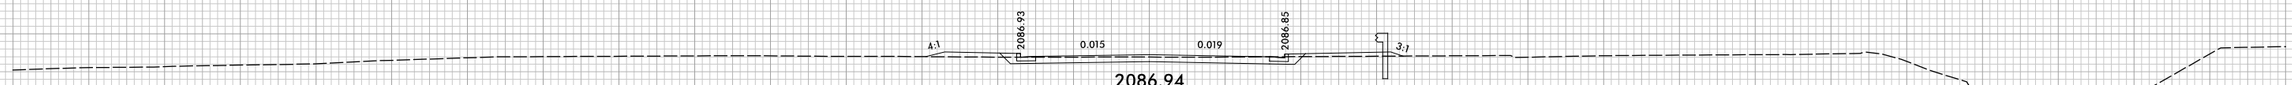

2086.94

11+00.00

2070
2100
2090
2080
2070

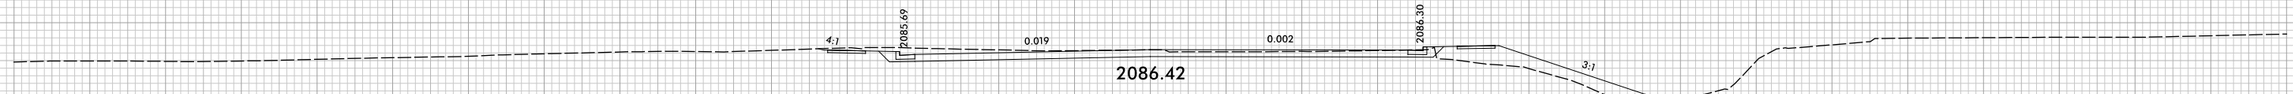

2086.42

10+50.00

2090
2080

2086.14

10+00.00

-Y10-

150 140 130 120 110 100 90 80 70 60 50 40 30 20 10 0 10 20 30 40 50 60 70 80 90 100 110 120 130 140 150

6/26/2025
12:41:13 PM
X:\SGC\R5600_Rdy_xpl_y10.dgn

6/23/16

0 5 10	PROJ. REFERENCE NO.	SHEET NO.
	R-5600	X-155

150 140 130 120 110 100 90 80 70 60 50 40 30 20 10 0 10 20 30 40 50 60 70 80 90 100 110 120 130 140 150

2110
2100
2090
2080

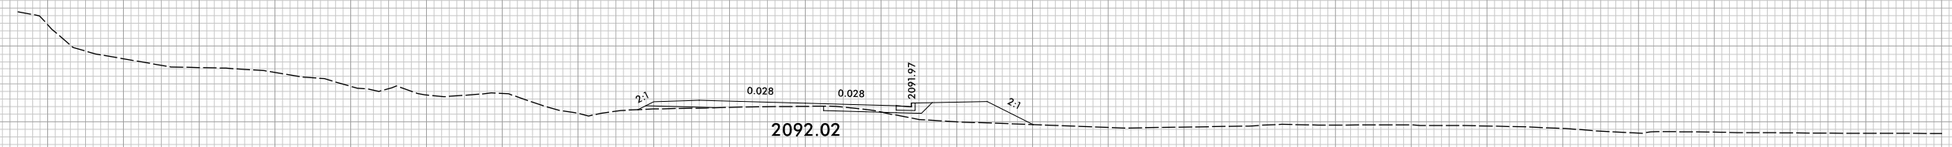

2092.02

13+00.00

2150
2140
2130
2120
2110
2100
2090
2080

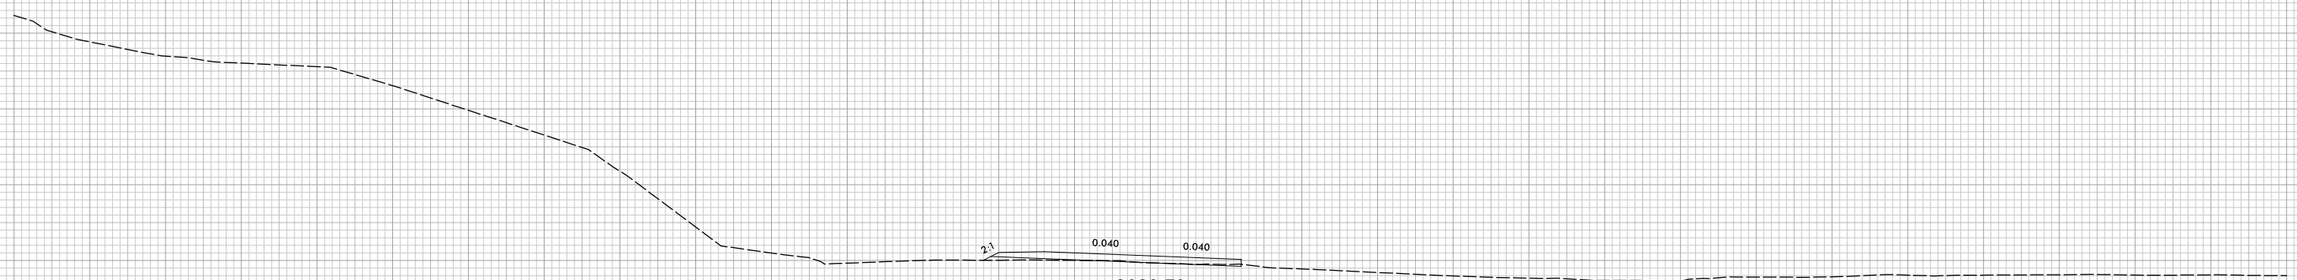

2089.70

12+50.00

2100
2090
2080

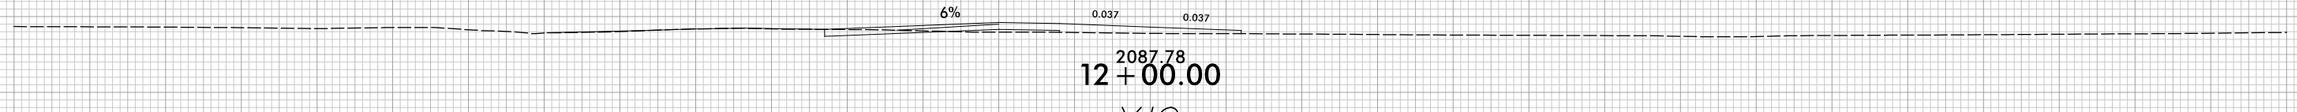

2087.78

12+00.00

-Y10-

150 140 130 120 110 100 90 80 70 60 50 40 30 20 10 0 10 20 30 40 50 60 70 80 90 100 110 120 130 140 150

6/26/2025
12:41:13 PM
X:\SCDOT\R5600_Rdy_xpl_y10.dgn

6/23/16

0 5 10	PROJ. REFERENCE NO.	SHEET NO.
	R-5600	X-156

150 140 130 120 110 100 90 80 70 60 50 40 30 20 10 0 10 20 30 40 50 60 70 80 90 100 110 120 130 140 150

2140
2130
2120
2110
2100
2090
2080

2093.68

14+00.00

2130
2120
2110
2100
2090
2080

EXIST EXIST

2093.37

13+70.00

2120
2110
2100
2090
2080

2:1 0.002 0.002 2093.32 2:1

2093.13

13+50.00

-Y10-

150 140 130 120 110 100 90 80 70 60 50 40 30 20 10 0 10 20 30 40 50 60 70 80 90 100 110 120 130 140 150

6/26/2025
12:41:14 PM
X:\SCDOT\R5600_Rdy_xpl_y10.dgn

6/23/16

0 5 10	PROJ. REFERENCE NO.	SHEET NO.
	R-5600	X-157

150 140 130 120 110 100 90 80 70 60 50 40 30 20 10 0 10 20 30 40 50 60 70 80 90 100 110 120 130 140 150

2110
2100
2090
2080
2070

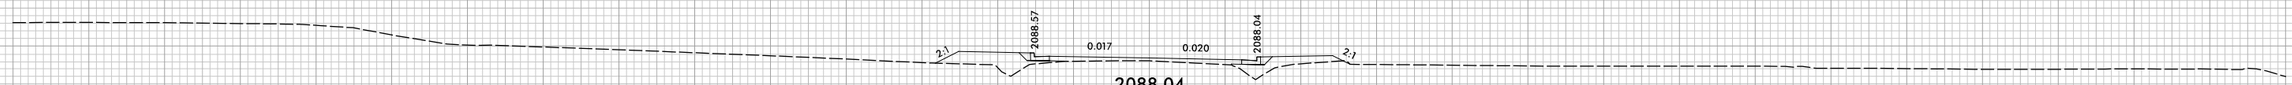

2088.04

10+50.00

2130
2120
2110
2100
2090
2080

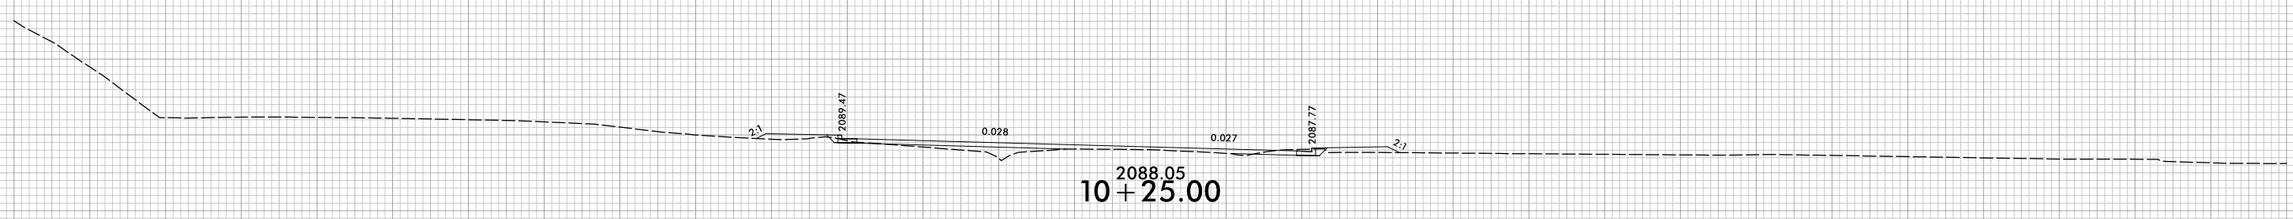

2088.05

10+25.00

2120
2110
2100
2090
2080

2087.98

10+00.00

—Y//—

150 140 130 120 110 100 90 80 70 60 50 40 30 20 10 0 10 20 30 40 50 60 70 80 90 100 110 120 130 140 150

6/26/2025
12:41:16 PM
X:\SUE\R5600_Rdy_xpl_y11.dgn

6/23/16

0 5 10	PROJ. REFERENCE NO.	SHEET NO.
	R-5600	X-158

150 140 130 120 110 100 90 80 70 60 50 40 30 20 10 0 10 20 30 40 50 60 70 80 90 100 110 120 130 140 150

2100
2090
2080
2070

2088.00

11+25.00

EXIST EXIST

2087.99

11+20.00

0.016 0.023

2087.94

2084.97

2:1 2:1

11+00.00

2:1 0.006 0.020

2087.90

2085.18

2:1 2:1

10+75.00

—Y//—

6/26/2025
12:41:17 PM
X:\SCS\R5600_Rdy_xpl_y11.dgn

6/23/16

0 5 10	PROJ. REFERENCE NO.	SHEET NO.
	R-5600	X-159

150 140 130 120 110 100 90 80 70 60 50 40 30 20 10 0 10 20 30 40 50 60 70 80 90 100 110 120 130 140 150

2100
2090
2080
2070

2088.03

11+50.00

—Y//—

6/26/2025
X:\SDO\R5600\Rdy_xpl_y11.dgn
12:41:17 PM

6/23/16

0 5 10	PROJ. REFERENCE NO.	SHEET NO.
	R-5600	X-160

150 140 130 120 110 100 90 80 70 60 50 40 30 20 10 0 10 20 30 40 50 60 70 80 90 100 110 120 130 140 150

2170
2160
2150
2140
2130
2120
2110

2133.47

11+50.00

2131.88

11+10.00

-Y12-

6/25/2025
12:41:20 PM
R5600_Rdy_xpl_y12.dgn

6/23/16

0 5 10	PROJ. REFERENCE NO.	SHEET NO.
	R-5600	X-161

150 140 130 120 110 100 90 80 70 60 50 40 30 20 10 0 10 20 30 40 50 60 70 80 90 100 110 120 130 140 150

2160
2150
2140
2130
2120
2110

EXIST EXIST
2134.20

12+30.00

2170
2160
2150
2140
2130
2120
2110

2134.08

12+00.00

-Y12-

6/25/2025
12:41:20 PM
R-5600_Rdy_xpl_y12.dgn

6/23/16

0 5 10	PROJ. REFERENCE NO.	SHEET NO.
	R-5600	X-162

150 140 130 120 110 100 90 80 70 60 50 40 30 20 10 0 10 20 30 40 50 60 70 80 90 100 110 120 130 140 150

2160
2150
2140
2130
2120
2110

EXIST
2133.43

13+15.25

EXIST
EXIST
2133.98

13+00.00

EXIST
EXIST
2134.35

12+50.00

-Y12-

6/26/2025
12:41:21 PM
C:\SCDOT\R5600_Rdy_xpl_y12.dgn

6/23/16

0 5 10	PROJ. REFERENCE NO.	SHEET NO.
	R-5600	X-163

150 140 130 120 110 100 90 80 70 60 50 40 30 20 10 0 10 20 30 40 50 60 70 80 90 100 110 120 130 140 150

2160 2150 2140 2130

2:1 0.020 0.001 2:1 1.5:1

2134.82

2134.12

10+75.00

2150 2140 2130 2120

4:1 2130.70 0.020 0.020 2131.64 1.5:1

2129.84

10+50.00

2140 2130 2120

2128.14

10+25.00

2140 2130 2120

2128.26

10+00.00

-Y13-

150 140 130 120 110 100 90 80 70 60 50 40 30 20 10 0 10 20 30 40 50 60 70 80 90 100 110 120 130 140 150

6/26/2025
12:41:23 PM
X-5600_Rdy_xpl_y13.dgn

6/23/16

0 5 10	PROJ. REFERENCE NO.	SHEET NO.
	R-5600	X-164

150 140 130 120 110 100 90 80 70 60 50 40 30 20 10 0 10 20 30 40 50 60 70 80 90 100 110 120 130 140 150

2180
2170
2160
2150
2140
2130

2141.13
11+25.00

2170
2160
2150
2140
2130

EXIST EXIST 2% 2%
2139.10
2137.90
11+08.00

2170
2160
2150
2140
2130

0.012 0.018 2:1 2:1
2138.26
2136.95
11+00.00

-Y13-

150 140 130 120 110 100 90 80 70 60 50 40 30 20 10 0 10 20 30 40 50 60 70 80 90 100 110 120 130 140 150

6/26/2025
12:41:24 PM
X:\SUE\R5600_Rdy_xpl_y13.dgn

6/23/16

0 5 10	PROJ. REFERENCE NO.	SHEET NO.
	R-5600	X-165

150 140 130 120 110 100 90 80 70 60 50 40 30 20 10 0 10 20 30 40 50 60 70 80 90 100 110 120 130 140 150

2230
2220
2210
2200
2190
2180

2206.92

10+40.00

2170

2230
2220
2210
2200
2190
2180

2212.12

10+00.00

150 140 130 120 110 100 90 80 70 60 50 40 30 20 10 0 10 20 30 40 50 60 70 80 90 100 110 120 130 140 150

6/25/2025
12:41:26 PM
X:\SURVEY\5600\Rdy\xpl\y14.dgn

6/23/16

0 5 10	PROJ. REFERENCE NO.	SHEET NO.
	R-5600	X-166

150 140 130 120 110 100 90 80 70 60 50 40 30 20 10 0 10 20 30 40 50 60 70 80 90 100 110 120 130 140 150

2230
2220
2210
2200
2190
2180
2170

2202.75
EXIST
EXIST
2202.88
2:1

10+70.00

2205.57

10+50.00

-Y14-

150 140 130 120 110 100 90 80 70 60 50 40 30 20 10 0 10 20 30 40 50 60 70 80 90 100 110 120 130 140 150

6/26/2025
12:41:26 PM
C:\SCDOT\R5600_Rdy_xpl_yl4.dgn

6/23/16

0 5 10	PROJ. REFERENCE NO.	SHEET NO.
	R-5600	X-167

150 140 130 120 110 100 90 80 70 60 50 40 30 20 10 0 10 20 30 40 50 60 70 80 90 100 110 120 130 140 150

2230 2220 2210 2200 2190 2180 2170

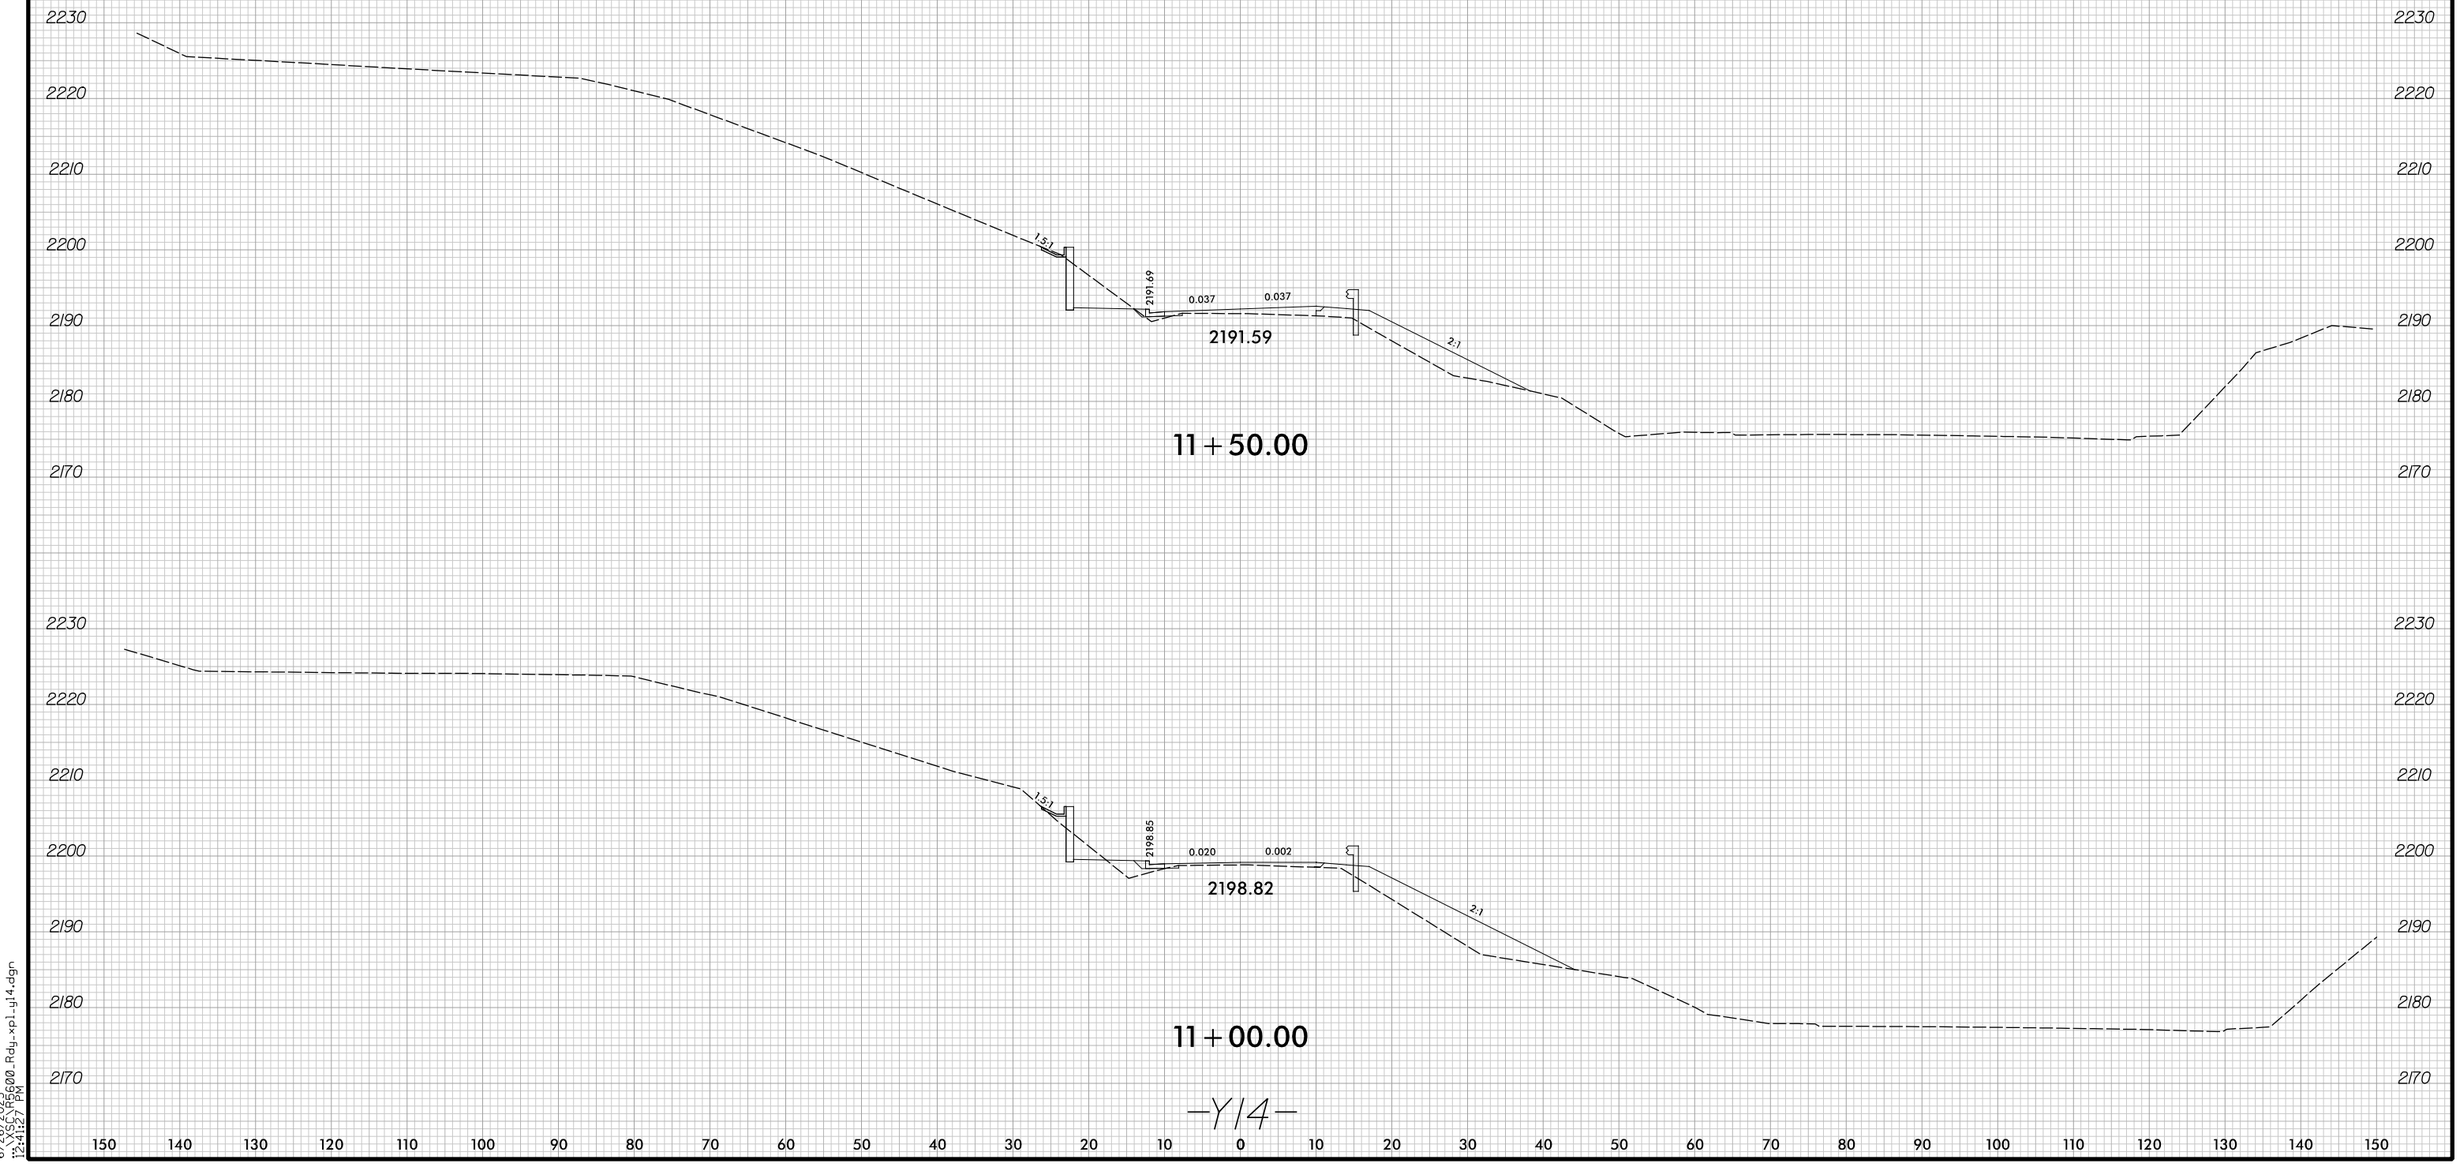

-Y14-

6/26/2025
12:41:27 PM
X:\SCS\R5600.Rdy_xpl_y14.dgn

6/23/16

0 5 10	PROJ. REFERENCE NO.	SHEET NO.
	R-5600	X-168

150 140 130 120 110 100 90 80 70 60 50 40 30 20 10 0 10 20 30 40 50 60 70 80 90 100 110 120 130 140 150

2230 2220 2210 2200 2190 2180 2170

INTERSECTION SHEAR –DR5–

0.020 0.020 2426.73 4.0Z:1

2177.40

12 + 50.00

2240 2230 2220 2210 2200 2190 2180 2170

1.5:1 2184.27 0.037 0.037 2:1

2183.78

12 + 00.00

–Y14–

150 140 130 120 110 100 90 80 70 60 50 40 30 20 10 0 10 20 30 40 50 60 70 80 90 100 110 120 130 140 150

6/26/2025
12:41:27 PM
X:\SUE\R5600_Rdy_xpl_yl4.dgn

6/23/16

0 5 10	PROJ. REFERENCE NO.	SHEET NO.
	R-5600	X-169

150 140 130 120 110 100 90 80 70 60 50 40 30 20 10 0 10 20 30 40 50 60 70 80 90 100 110 120 130 140 150

2180
2170
2160
2190
2180
2170
2160

2170.88
13+50.00

2171.84
13+00.00

4:1 2172.27 0.024 0.024 2173.53 4:1

-Y14-

150 140 130 120 110 100 90 80 70 60 50 40 30 20 10 0 10 20 30 40 50 60 70 80 90 100 110 120 130 140 150

6/26/2025
12:41:28 PM
X:\SDC\R5600\Rdy_xpl_y14.dgn

6/23/16

0 5 10	PROJ. REFERENCE NO.	SHEET NO.
	R-5600	X-170

150 140 130 120 110 100 90 80 70 60 50 40 30 20 10 0 10 20 30 40 50 60 70 80 90 100 110 120 130 140 150

2180
2170
2160
2150
2140

10+50.00

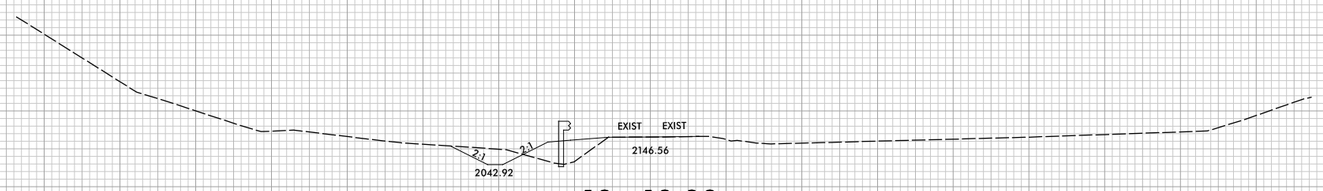

10+10.00

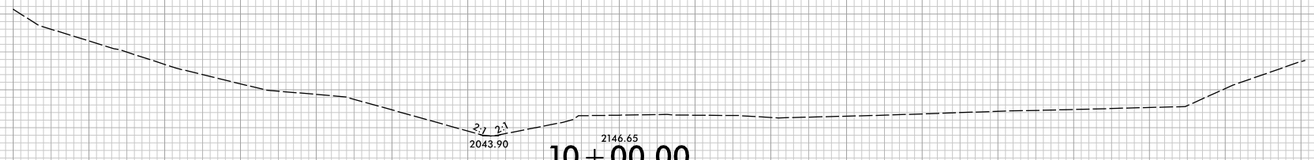

10+00.00

-Y15-

6/26/2025
12:41:31 PM
X:\SCDOT\R5600_Rdy_xpl_y15.dgn

6/23/16

0 5 10	PROJ. REFERENCE NO.	SHEET NO.
	R-5600	X-171

150 140 130 120 110 100 90 80 70 60 50 40 30 20 10 0 10 20 30 40 50 60 70 80 90 100 110 120 130 140 150

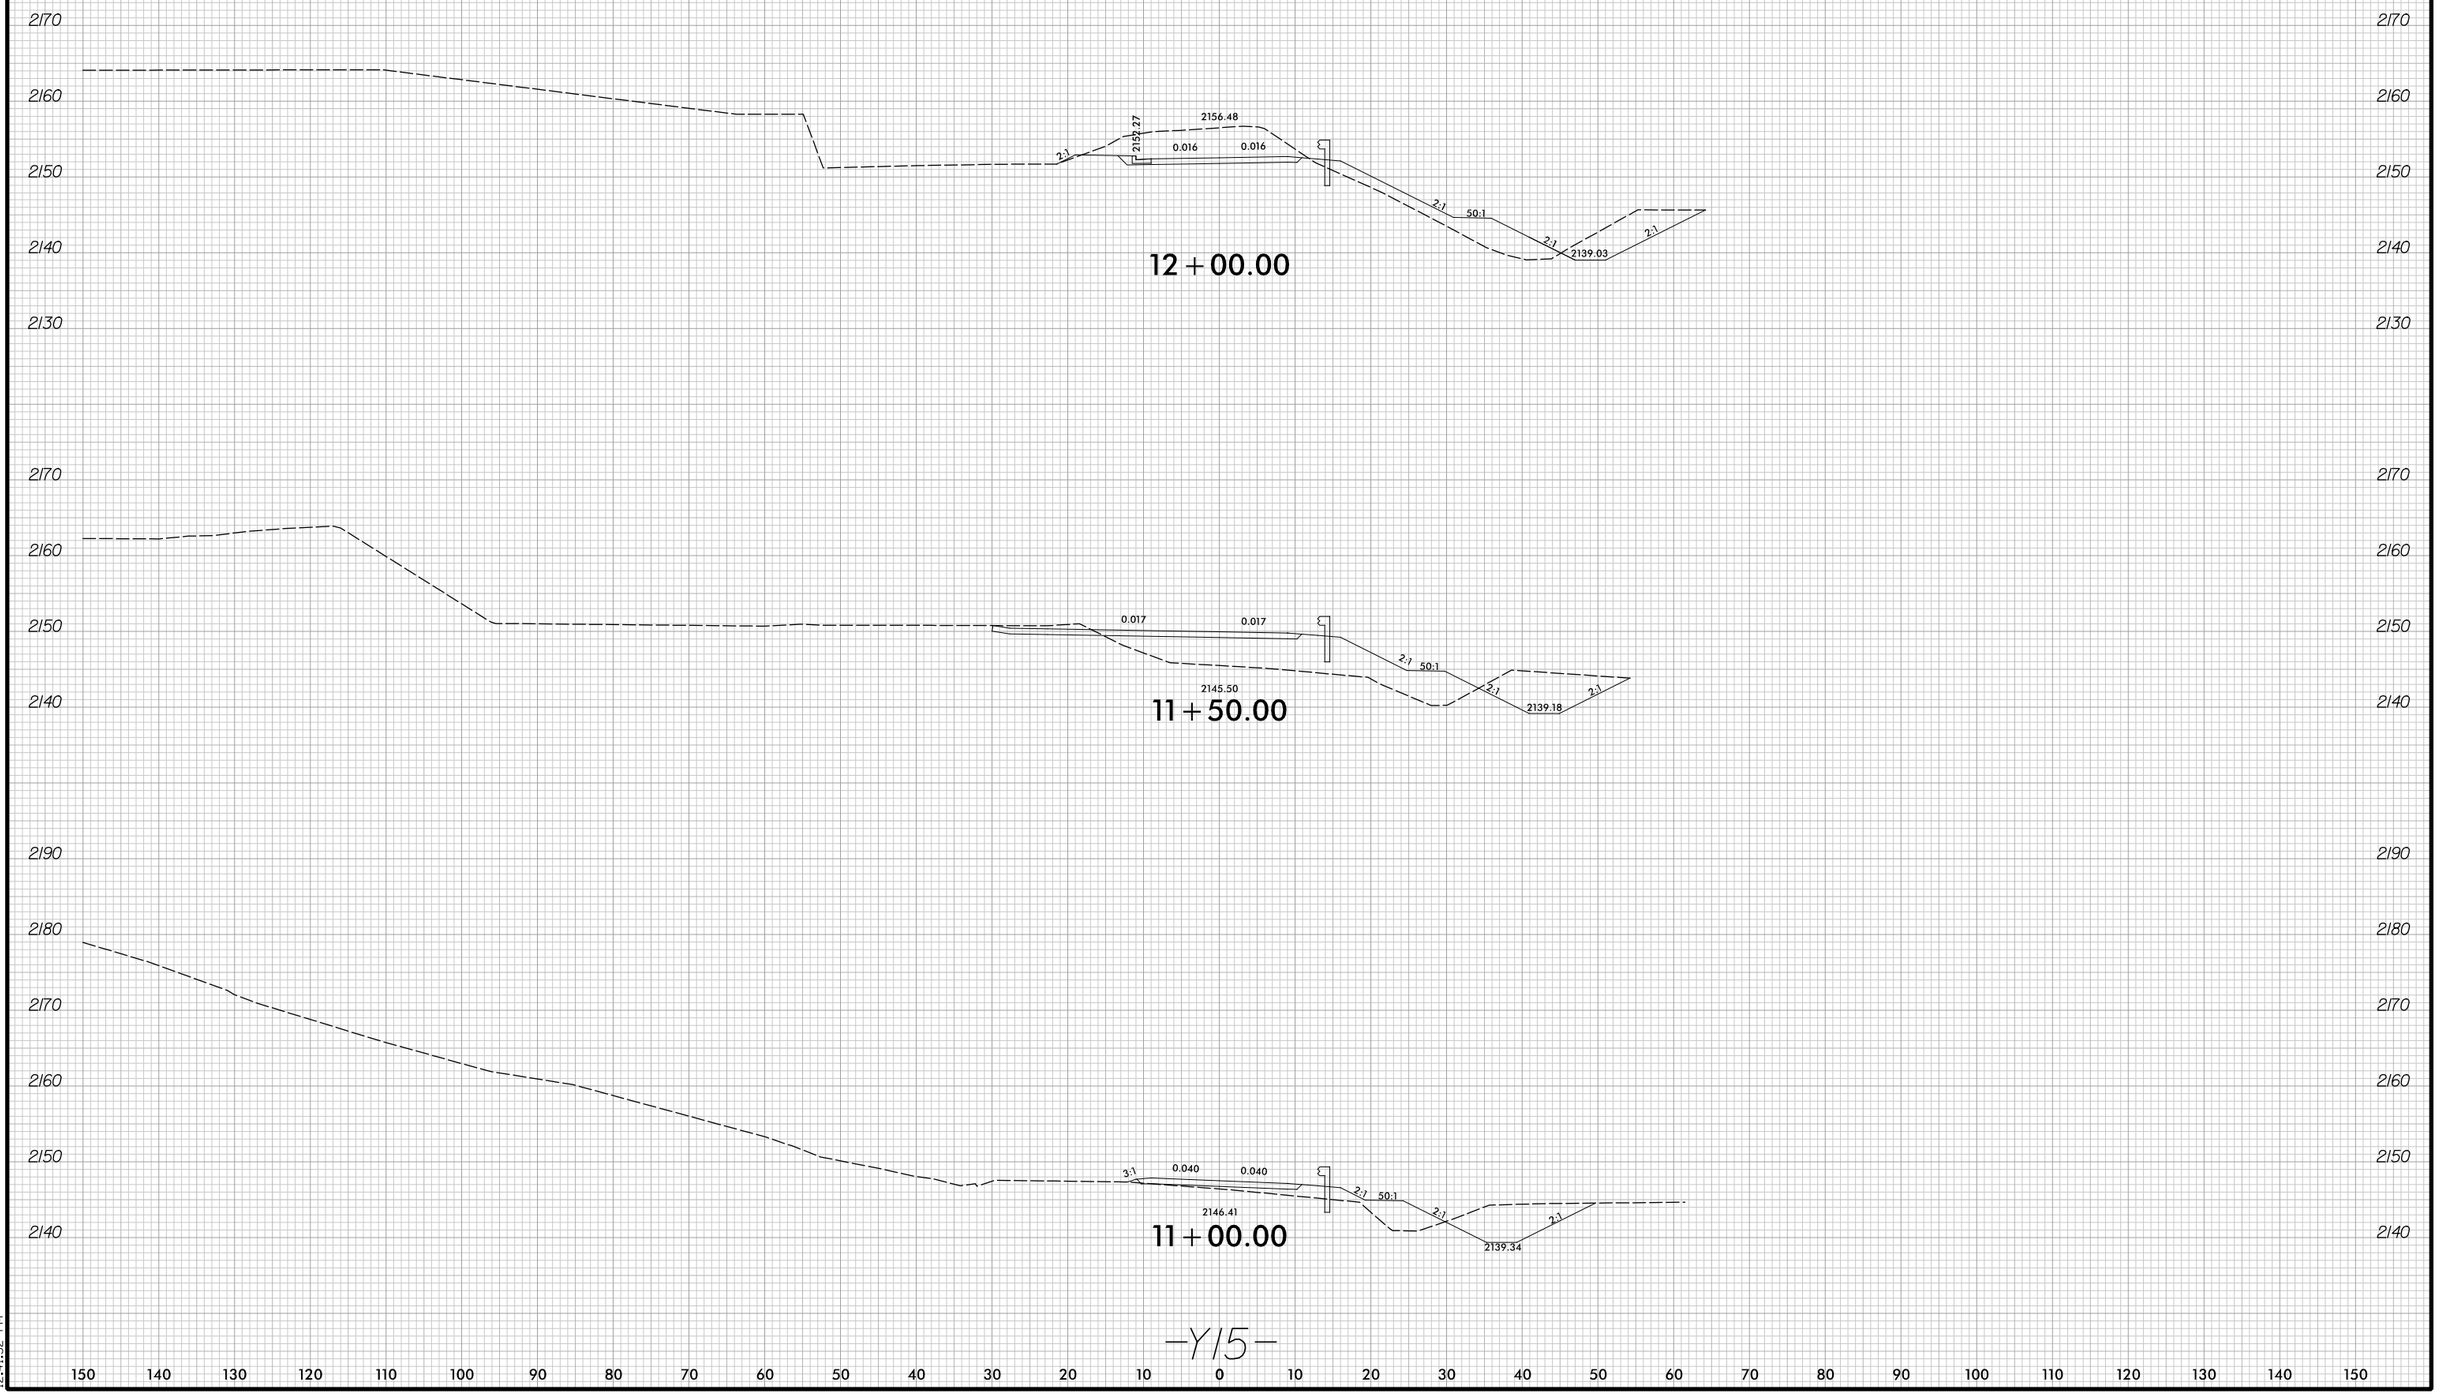

150 140 130 120 110 100 90 80 70 60 50 40 30 20 10 0 10 20 30 40 50 60 70 80 90 100 110 120 130 140 150

-Y15-

6/26/2025
X:\SDO\R5600.Rdy_xpl_y15.dgn
12:41:32 PM

6/23/16

0 5 10	PROJ. REFERENCE NO.	SHEET NO.
	R-5600	X-172

150 140 130 120 110 100 90 80 70 60 50 40 30 20 10 0 10 20 30 40 50 60 70 80 90 100 110 120 130 140 150

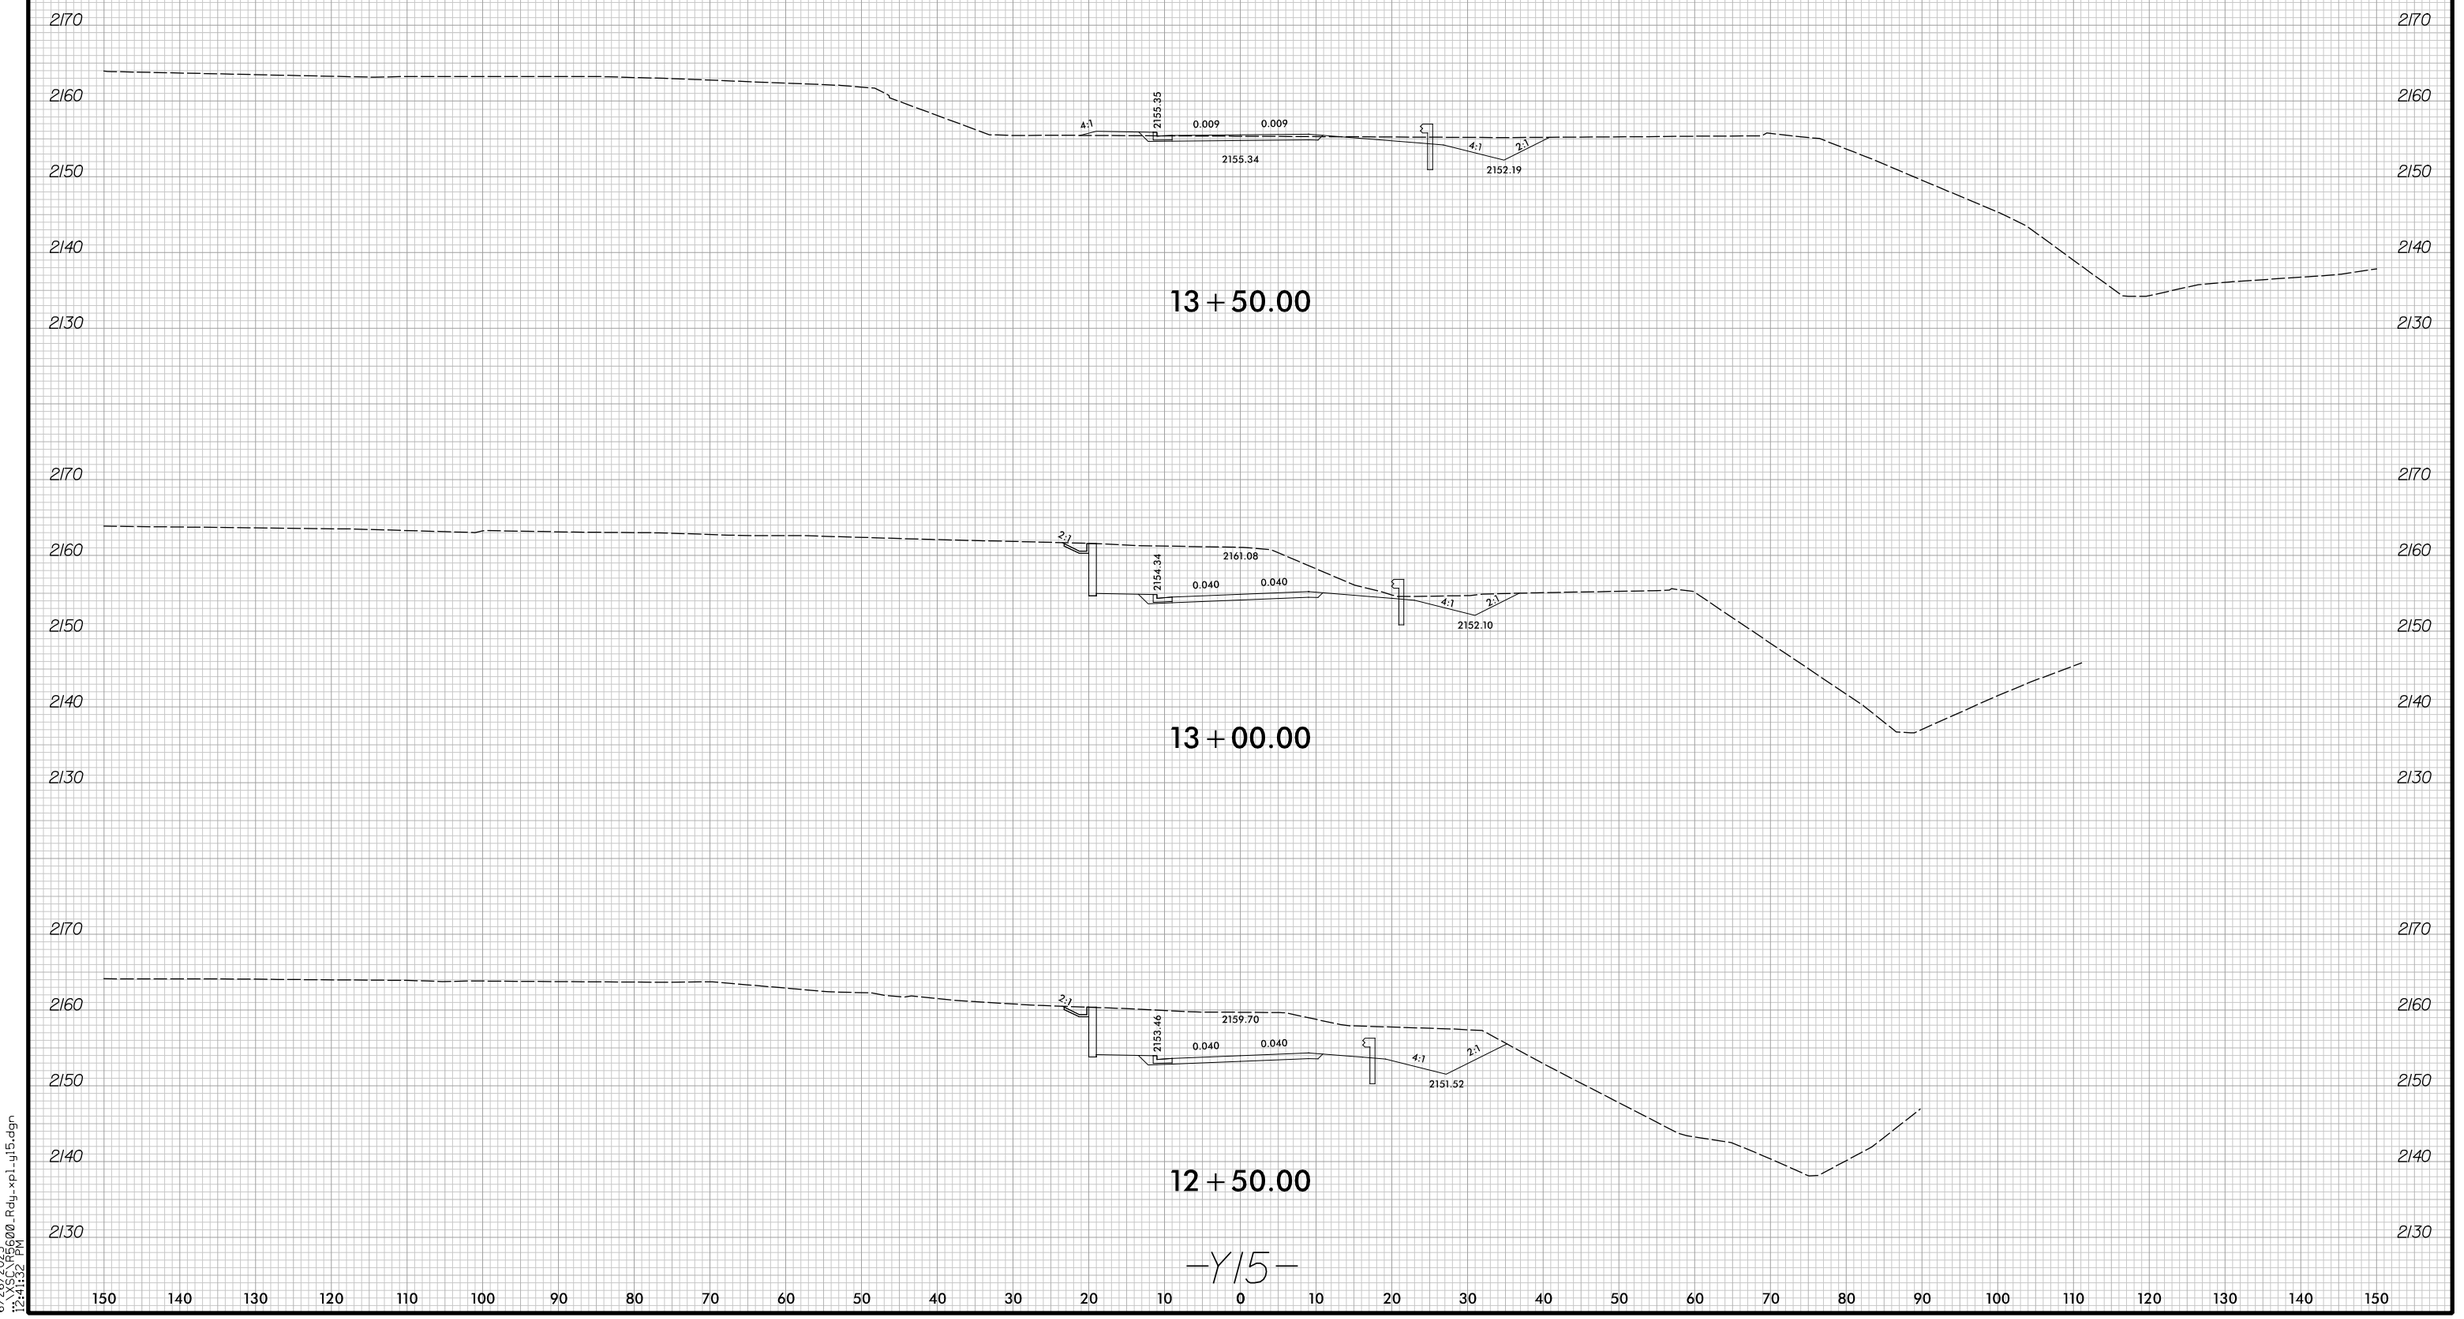

-Y15-

6/26/2025
12:41:32 PM
X:\SDG\R5600\Rdy_xpl_y15.dgn

6/23/16

0 5 10	PROJ. REFERENCE NO.	SHEET NO.
	R-5600	X-173

150 140 130 120 110 100 90 80 70 60 50 40 30 20 10 0 10 20 30 40 50 60 70 80 90 100 110 120 130 140 150

UNDERCUT EXCAVATION

2170
2160
2150
2140

2153.14

15+00.00

END UNDERCUT EXCAVATION STA. 14+68

4:1 2155.11 0.062 0.062 2152.41 2:1

2154.19

14+50.00

4:1 2155.39 0.026 0.026 2:1

2155.18

BEGIN UNDERCUT EXCAVATION STA. 13+90

14+00.00

-Y15-

6/26/2025
12:41:33 PM
X:\GEOPAK\R5600.Rdy_xpl_y15.dgn

6/23/16

0 5 10	PROJ. REFERENCE NO.	SHEET NO.
	R-5600	X-174

150 140 130 120 110 100 90 80 70 60 50 40 30 20 10 0 10 20 30 40 50 60 70 80 90 100 110 120 130 140 150

2190
2180
2170
2160
2150
2140

2155.49

11+00.00

2180
2170
2160
2150
2140

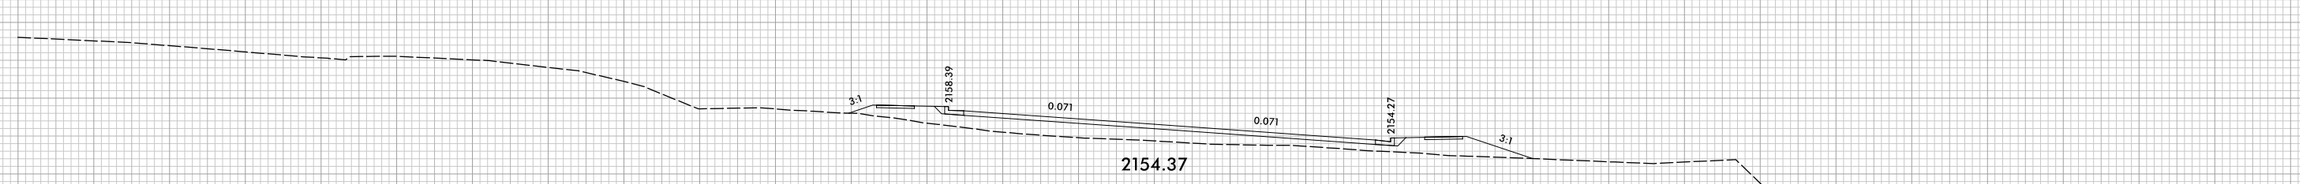

2154.37

10+50.00

2180
2170
2160
2150
2140

2156.41

10+00.00

-Y16-

150 140 130 120 110 100 90 80 70 60 50 40 30 20 10 0 10 20 30 40 50 60 70 80 90 100 110 120 130 140 150

6/26/2025
12:41:35 PM
X:\SUE\R5600_Rdy_xpl_y16.dgn

6/23/16

0 5 10	PROJ. REFERENCE NO.	SHEET NO.
	R-5600	X-175

150 140 130 120 110 100 90 80 70 60 50 40 30 20 10 0 10 20 30 40 50 60 70 80 90 100 110 120 130 140 150

2220
2210
2200
2190
2180
2170
2160
2150
2140

INTERSECTION
SHEAR -Y17-

2:1 0.020 0.020

2161.90

12+00.00

2:1 4:1

0.020 0.020

2161.4

2162.40

11+50.00

-Y16-

150 140 130 120 110 100 90 80 70 60 50 40 30 20 10 0 10 20 30 40 50 60 70 80 90 100 110 120 130 140 150

6/26/2025
12:41:35 PM
C:\SCV\R5600_Rdy_xpl_y16.dgn

6/23/16

0 5 10	PROJ. REFERENCE NO.	SHEET NO.
	R-5600	X-176

150 140 130 120 110 100 90 80 70 60 50 40 30 20 10 0 10 20 30 40 50 60 70 80 90 100 110 120 130 140 150

2190
2180
2170
2160
2150
2140

2160.60

12+50.00

2220
2210
2200
2190
2180
2170
2160
2150
2140

EXIST EXIST
2161.38

12+32.00

-Y16-

6/26/2025
12:41:36 PM
X:\SCDOT\R5600_Rdy_xpl_y16.dgn

6/23/16

0 5 10	PROJ. REFERENCE NO.	SHEET NO.
	R-5600	X-177

150 140 130 120 110 100 90 80 70 60 50 40 30 20 10 0 10 20 30 40 50 60 70 80 90 100 110 120 130 140 150

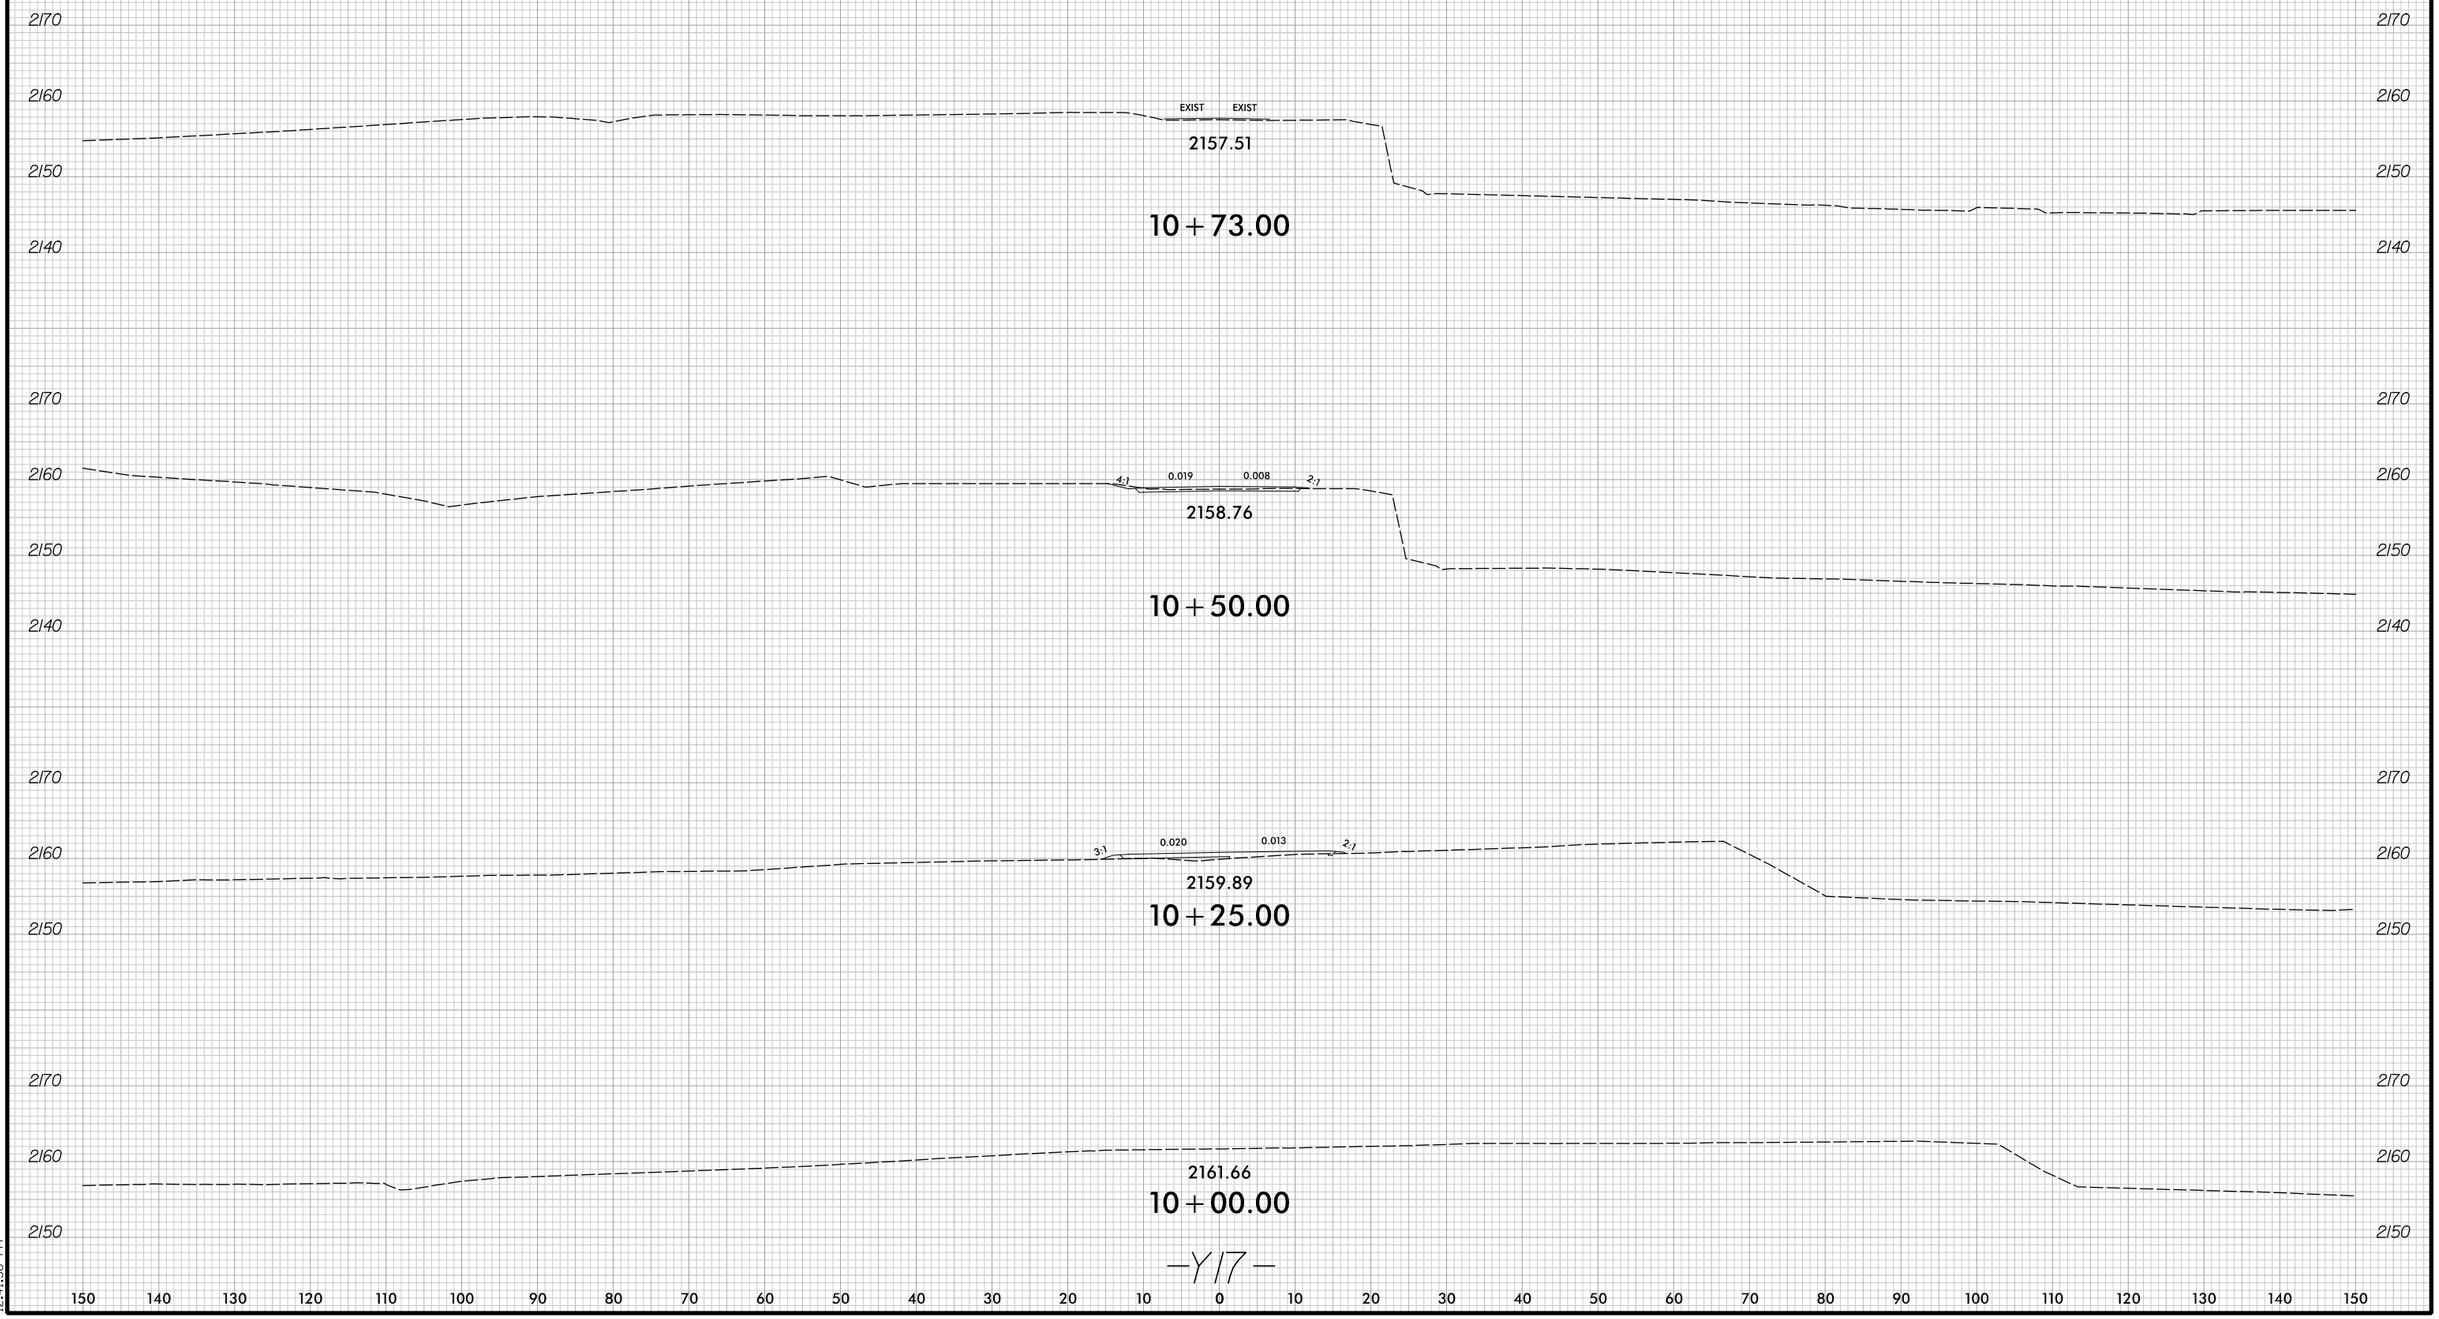

-Y17-

6/23/16

0 5 10	PROJ. REFERENCE NO.	SHEET NO.
	R-5600	X-178

150 140 130 120 110 100 90 80 70 60 50 40 30 20 10 0 10 20 30 40 50 60 70 80 90 100 110 120 130 140 150

2160
2150
2140

2156.60

11+00.00

EXIST EXIST

2157.10

10+85.00

-Y17-

2160
2150
2140

150 140 130 120 110 100 90 80 70 60 50 40 30 20 10 0 10 20 30 40 50 60 70 80 90 100 110 120 130 140 150

6/26/2025
12:41:39 PM
X:\SDC\R5600\Rdy_xpl_y17.dgn

0 5 10	PROJ. REFERENCE NO.	SHEET NO.
	R-5600	X-179

150 140 130 120 110 100 90 80 70 60 50 40 30 20 10 0 10 20 30 40 50 60 70 80 90 100 110 120 130 140 150

2140
2130

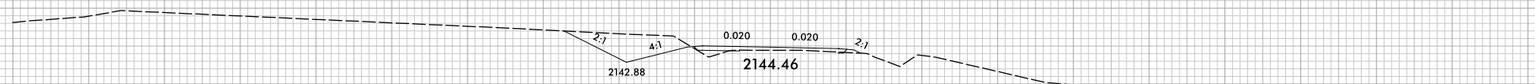

11+00.00

2150
2140

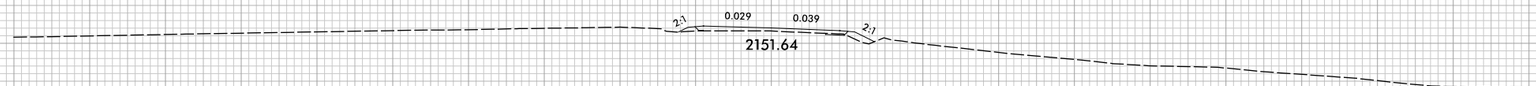

10+50.00

2160
2150
2140
2130

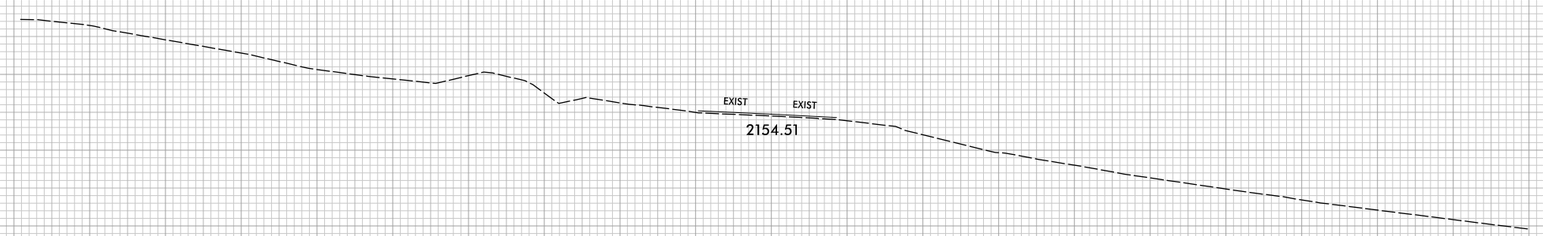

10+25.00

2170
2160
2150
2140
2130

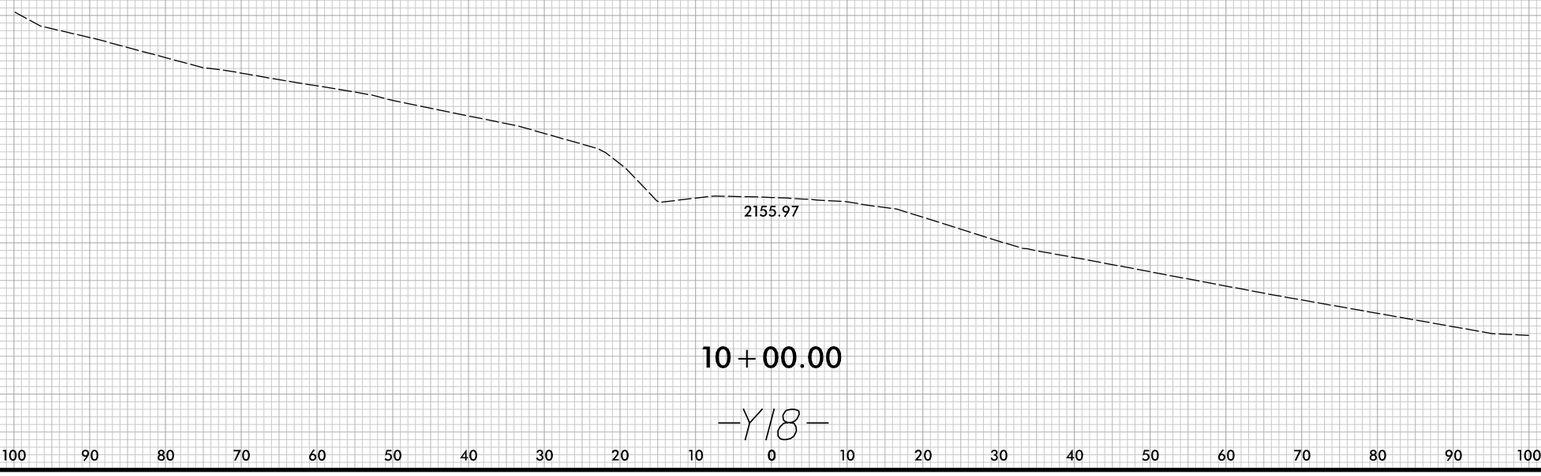

10+00.00

-Y18-

150 140 130 120 110 100 90 80 70 60 50 40 30 20 10 0 10 20 30 40 50 60 70 80 90 100 110 120 130 140 150

8/23/99

PLOT DRIVER: ncdot_eng_pdf_halfsize.pltcfg
USER: ASNIDER
FILE: \

PENTABLE: R5600_pshpfil.tbl
TIME: 12:41:42 PM
DATE: 6/26/2025

8/23/99

0 5 10	PROJ. REFERENCE NO.	SHEET NO.
	R-5600	X-180

150 140 130 120 110 100 90 80 70 60 50 40 30 20 10 0 10 20 30 40 50 60 70 80 90 100 110 120 130 140 150

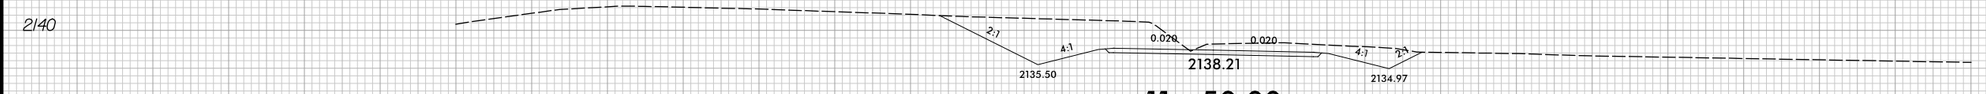

11+50.00

-Y18-

150 140 130 120 110 100 90 80 70 60 50 40 30 20 10 0 10 20 30 40 50 60 70 80 90 100 110 120 130 140 150

PLOT DRIVER: ncdot_eng_pdf_halfsize_pltcfg | PENTABLE: R5600_pshpfi.tbl
USER: ASNIDER | TIME: 12:41:42 PM
DATE: 6/26/2025
FILE: \

6/23/16

0 5 10	PROJ. REFERENCE NO.	SHEET NO.
	R-5600	X-181

150 140 130 120 110 100 90 80 70 60 50 40 30 20 10 0 10 20 30 40 50 60 70 80 90 100 110 120 130 140 150

2150
2140
2130

5:1 0.020 0.010

2136.67

11+00.00

2150
2140
2130

39:1 2134.72 0.008 0.008 2134.99 4:1

2134.71

10+75.00

2140
2130

10:1 2133.78 0.008 0.008 2133.38 4:1

2133.22

10+50.00

2140
2130

2133.06

10+25.00

2140
2130
2120

2140
2130

2133.47

10+00.00

2140
2130
2120

-Y19-

150 140 130 120 110 100 90 80 70 60 50 40 30 20 10 0 10 20 30 40 50 60 70 80 90 100 110 120 130 140 150

6/26/2025
12:41:45 PM
X:\SUE\R5600_Rdy_xpl_y19.dgn

6/23/16

0 5 10	PROJ. REFERENCE NO.	SHEET NO.
	R-5600	X-182

150 140 130 120 110 100 90 80 70 60 50 40 30 20 10 0 10 20 30 40 50 60 70 80 90 100 110 120 130 140 150

2150

2140

2130

2141.84

11+50.00

2150

2140

2130

EXIST EXIST

2139.05

11+25.00

2150

2140

2130

0.024 0.007

2139.05

11+15.00

-Y19-

150 140 130 120 110 100 90 80 70 60 50 40 30 20 10 0 10 20 30 40 50 60 70 80 90 100 110 120 130 140 150

6/26/2025
X:\SDC\R5600\Rdy_xpl_y19.dgn
12:41:46 PM

6/23/16

0 5 10	PROJ. REFERENCE NO.	SHEET NO.
	R-5600	X-183

150 140 130 120 110 100 90 80 70 60 50 40 30 20 10 0 10 20 30 40 50 60 70 80 90 100 110 120 130 140 150

2140
2130
2120

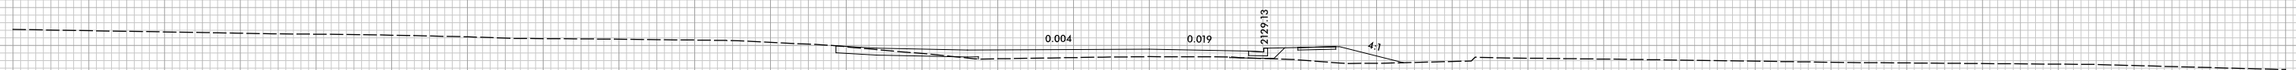

2128.51
11+00.00

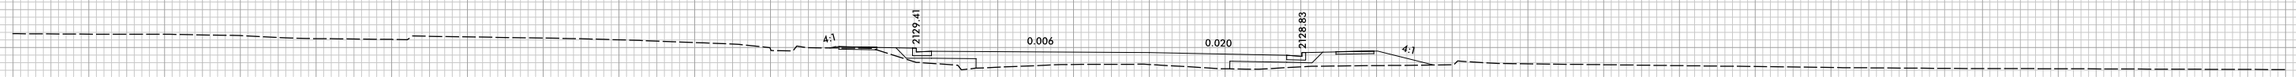

2127.75
10+75.00

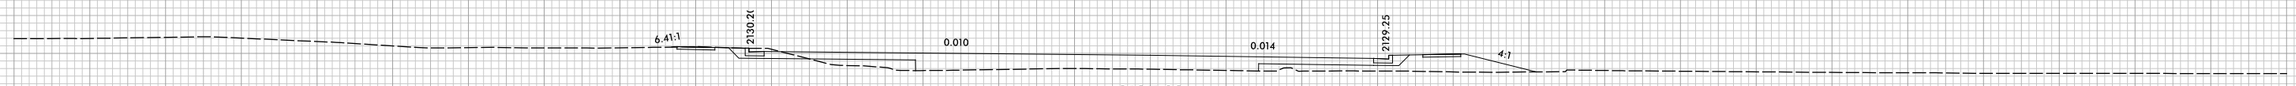

2127.92
10+50.00

2128.39
10+25.00

2128.37
10+00.00

-Y20-

6/25/2025
12:41:48 PM
\\SSC\V5600.Rdy.xpl.y20.dgn

6/23/16

0 5 10	PROJ. REFERENCE NO.	SHEET NO.
	R-5600	X-184

150 140 130 120 110 100 90 80 70 60 50 40 30 20 10 0 10 20 30 40 50 60 70 80 90 100 110 120 130 140 150

2140
2130
2120

EXIST EXIST

2131.74

11+50.00

2140
2130
2120

2129.86

0.014 0.010

4.0% 2.0%

2130.08

11+25.00

-Y20-

150 140 130 120 110 100 90 80 70 60 50 40 30 20 10 0 10 20 30 40 50 60 70 80 90 100 110 120 130 140 150

6/26/2025
12:41:49 PM
X:\SDC\R5600\Rdy_xpl_y20.dgn

8/23/99

0 5 10	PROJ. REFERENCE NO.	SHEET NO.
	R-5600	X-185

150 140 130 120 110 100 90 80 70 60 50 40 30 20 10 0 10 20 30 40 50 60 70 80 90 100 110 120 130 140 150

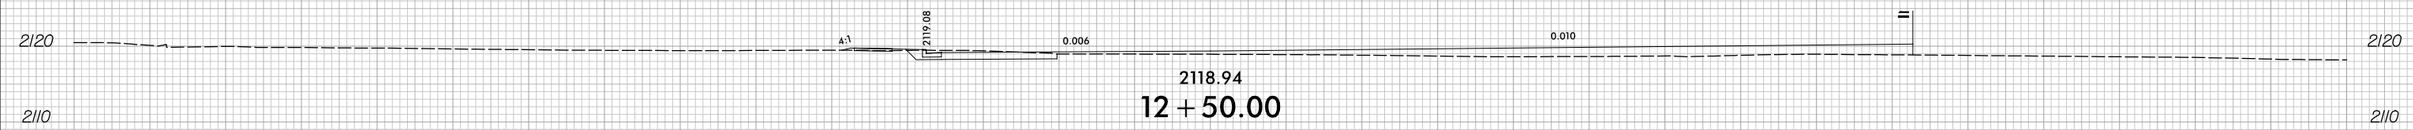

2118.94

12+50.00

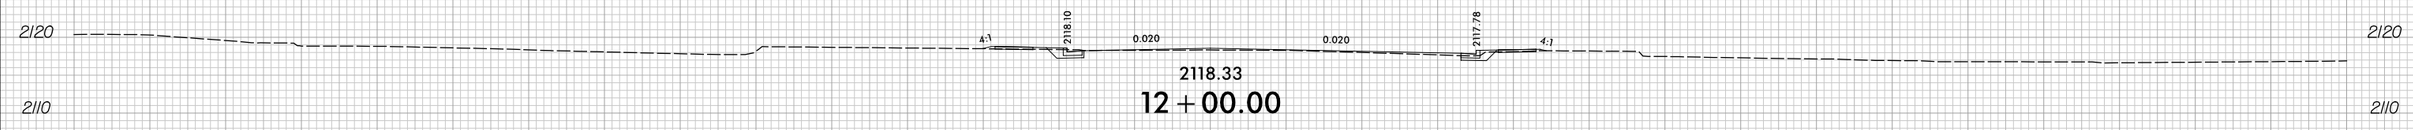

2118.33

12+00.00

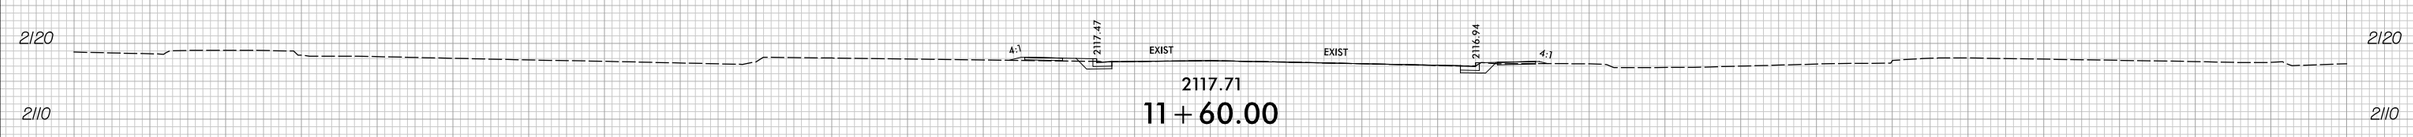

2117.71

11+60.00

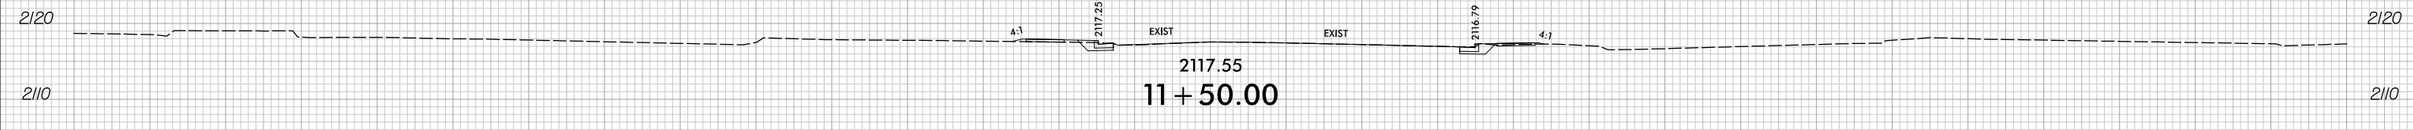

2117.55

11+50.00

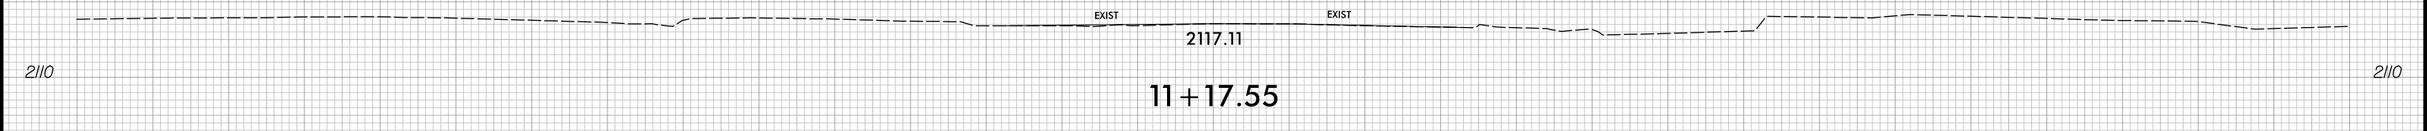

2117.11

11+17.55

PLOT DRIVER: ncdot_eng_pdf_halfsize.pltcfg
USER: ASNIDER
FILE: \
PENTABLE: R5600_pshpfil.tbl
TIME: 12:41:52 PM
DATE: 6/26/2025

6/23/16

0 5 10	PROJ. REFERENCE NO.	SHEET NO.
	R-5600	X-186

150 140 130 120 110 100 90 80 70 60 50 40 30 20 10 0 10 20 30 40 50 60 70 80 90 100 110 120 130 140 150

2170
2160
2150
2140
2130
2120
2110

4:1 2124.25 0.017 0.017 2123.76 4:1

2124.99

11+00.00

2160
2150
2140
2130
2120
2110

2:1 2119.84 0.008 0.008 2119.31 4:1

2119.51

10+50.00

2120
2110

2118.38

10+00.00

-Y22-

150 140 130 120 110 100 90 80 70 60 50 40 30 20 10 0 10 20 30 40 50 60 70 80 90 100 110 120 130 140 150

6/26/2025
X:\SDO\R5600.Rdy_xpl_y22.dgn
12:41:55 PM

6/23/16

0 5 10	PROJ. REFERENCE NO.	SHEET NO.
	R-5600	X-187

150 140 130 120 110 100 90 80 70 60 50 40 30 20 10 0 10 20 30 40 50 60 70 80 90 100 110 120 130 140 150

2170
2160
2150
2140
2130
2120
2110

4:1 2137.36 0.014 0.014 2137.83 4:1

2137.59

12+00.00

2160
2150
2140
2130
2120
2110

4:1 2130.84 0.017 0.017 2131.28 4:1

2131.22

11+50.00

150 140 130 120 110 100 90 80 70 60 50 40 30 20 10 0 10 20 30 40 50 60 70 80 90 100 110 120 130 140 150

-Y22-

6/25/2025
12:41:55 PM
X:\SDG\R5600\Rdy\pl\y22.dgn

6/23/16

0 5 10	PROJ. REFERENCE NO.	SHEET NO.
	R-5600	X-188

150 140 130 120 110 100 90 80 70 60 50 40 30 20 10 0 10 20 30 40 50 60 70 80 90 100 110 120 130 140 150

2160
2150
2140
2130
2120
2110

2143.76

12+50.00

2170
2160
2150
2140
2130
2120
2110

EXIST EXIST

2138.82

12+10.00

-Y22-

150 140 130 120 110 100 90 80 70 60 50 40 30 20 10 0 10 20 30 40 50 60 70 80 90 100 110 120 130 140 150

6/25/2025
12:41:56 PM
\\SSFS05\600.Rdy.xpl.ug22.dgn

6/23/16

0 5 10	PROJ. REFERENCE NO.	SHEET NO.
	R-5600	X-189

150 140 130 120 110 100 90 80 70 60 50 40 30 20 10 0 10 20 30 40 50 60 70 80 90 100 110 120 130 140 150

2140
2130
2120
2110
2100

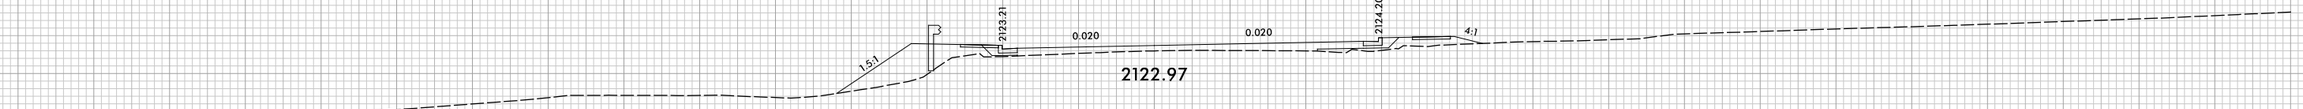

2122.97

10+75.00

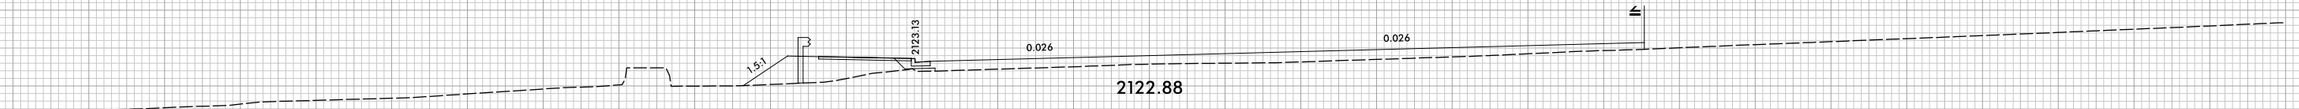

2122.88

10+50.00

2123.15

10+25.00

-Y23-

6/26/2025
X:\SDO\R5600.Rdy.xpl.y23.dgn
12:41:58 PM

6/23/16

0 5 10	PROJ. REFERENCE NO.	SHEET NO.
	R-5600	X-190

150 140 130 120 110 100 90 80 70 60 50 40 30 20 10 0 10 20 30 40 50 60 70 80 90 100 110 120 130 140 150

2140
2130
2120
2110
2100

EXIST EXIST

2123.20

11+40.00

2:1 0.020 0.011

2123.17

11+25.00

0.020 0.020 2123.85 4:1

2123.07

11+00.00

-Y23-

6/26/2025
12:41:59 PM
X:\SCDOT\R5600.Rdy.xpl.y23.dgn

6/23/16

0 5 10	PROJ. REFERENCE NO.	SHEET NO.
	R-5600	X-191

150 140 130 120 110 100 90 80 70 60 50 40 30 20 10 0 10 20 30 40 50 60 70 80 90 100 110 120 130 140 150

2140
2130
2120
2110
2100

2123.19

11+50.00

-Y23-

6/26/2025
X:\SDG\R5600\Rdy_xpl_y23.dgn
12:41:59 PM

6/23/16

0 5 10	PROJ. REFERENCE NO.	SHEET NO.
	R-5600	X-192

150 140 130 120 110 100 90 80 70 60 50 40 30 20 10 0 10 20 30 40 50 60 70 80 90 100 110 120 130 140 150

-Y24-

6/25/2025
12:41:02 PM
X:\SCO\R5600.Rdy.xpl.y24.dgn

6/23/16

0 5 10	PROJ. REFERENCE NO.	SHEET NO.
	R-5600	X-193

150 140 130 120 110 100 90 80 70 60 50 40 30 20 10 0 10 20 30 40 50 60 70 80 90 100 110 120 130 140 150

2180
2170
2160
2150

2163.64
12+50.00

2180
2170
2160
2150

EXIST EXIST
2160.94
12+20.00

2170
2160
2150

2:1 0.021 0.040 2:1
2159.34
12+00.00

2170
2160
2150

-Y24-

150 140 130 120 110 100 90 80 70 60 50 40 30 20 10 0 10 20 30 40 50 60 70 80 90 100 110 120 130 140 150

6/26/2025
C:\SCDOT\R5600_Rdy_xpl_y24.dgn
12:42:02 PM

6/23/16

0 5 10	PROJ. REFERENCE NO.	SHEET NO.
	R-5600	X-194

150 140 130 120 110 100 90 80 70 60 50 40 30 20 10 0 10 20 30 40 50 60 70 80 90 100 110 120 130 140 150

2190
2180

2186.60
12+50.00

2190
2180

2200
2190
2180

2188.37 2:1 0.017 0.017 0.010 0.010 2186.99 2:1

2187.56
12+00.00

2200
2190
2180

2188.33 2:1 0.014 0.019 2188.02 2188.02 0.006 0.004 2187.75 2:1

2188.43
11+50.00

2190
2180

EX. EX. EX. EX.

2188.41
11+30.00

2190
2180

2188.48
11+00.00

—DRI—

150 140 130 120 110 100 90 80 70 60 50 40 30 20 10 0 10 20 30 40 50 60 70 80 90 100 110 120 130 140 150

6/26/2025
12:41:05 PM
X:\SCDOT\R5600_Rdy_xpl_dr1.dgn

6/23/16

0 5 10	PROJ. REFERENCE NO.	SHEET NO.
	R-5600	X-195

150 140 130 120 110 100 90 80 70 60 50 40 30 20 10 0 10 20 30 40 50 60 70 80 90 100 110 120 130 140 150

2230
2220
2210
2200
2190

2198.13
0.017
0.007
2197.55
FACE OF SAW CUT
2197.71
11+50.00

2230
2220
2210
2200
2190
2180

2:1
2193.16
0.020
0.020
2192.10
FACE OF SAW CUT
FACE OF SAW CUT
2192.12
11+00.00

2200
2190
2180

2188.03
10+50.00

-DR2-

150 140 130 120 110 100 90 80 70 60 50 40 30 20 10 0 10 20 30 40 50 60 70 80 90 100 110 120 130 140 150

6/26/2025
12:41:07 PM
X:\SCDOT\R5600.Rdy_xpl_dr2.dgn

6/23/16

0 5 10	PROJ. REFERENCE NO.	SHEET NO.
	R-5600	X-196

150 140 130 120 110 100 90 80 70 60 50 40 30 20 10 0 10 20 30 40 50 60 70 80 90 100 110 120 130 140 150

2230
2220
2210
2200
2190

2207.50
12+30.00

2203.91
12+00.00

2200.83
EXIST
EXIST
2200.71
2200.76
11+75.00

-DR2-

6/26/2025
X:\SCDOT\R5600.Rdy.xpl.dr2.dgn
12:41:08 PM

6/23/16

0 5 10	PROJ. REFERENCE NO.	SHEET NO.
	R-5600	X-197

150 140 130 120 110 100 90 80 70 60 50 40 30 20 10 0 10 20 30 40 50 60 70 80 90 100 110 120 130 140 150

2230
2220
2210
2200

2209.66
12+50.00
-DR2-

150 140 130 120 110 100 90 80 70 60 50 40 30 20 10 0 10 20 30 40 50 60 70 80 90 100 110 120 130 140 150

6/26/2025
12:41:08 PM
X:\SCOPE\R5600.Rdy_xpl.dr2.dgn

6/23/16

0 5 10	PROJ. REFERENCE NO.	SHEET NO.
	R-5600	X-198

150 140 130 120 110 100 90 80 70 60 50 40 30 20 10 0 10 20 30 40 50 60 70 80 90 100 110 120 130 140 150

2170
2160
2150
2140
2130
2120

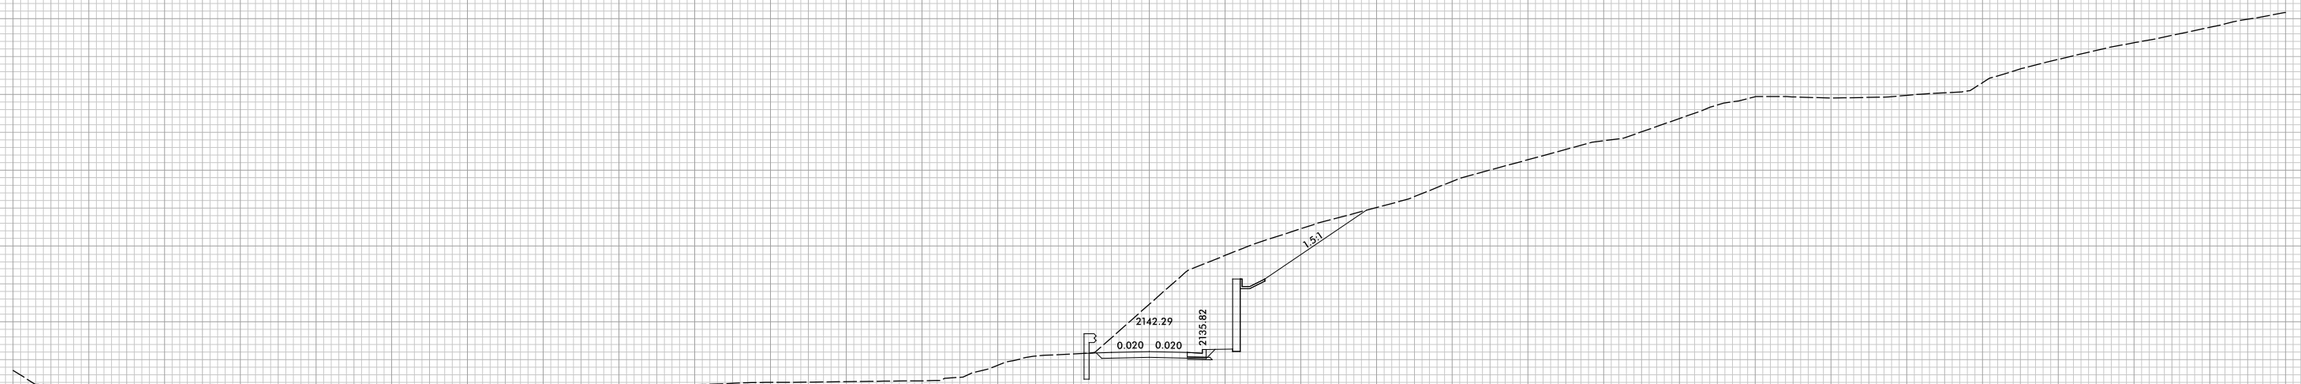

11+00.00

2140
2130
2120

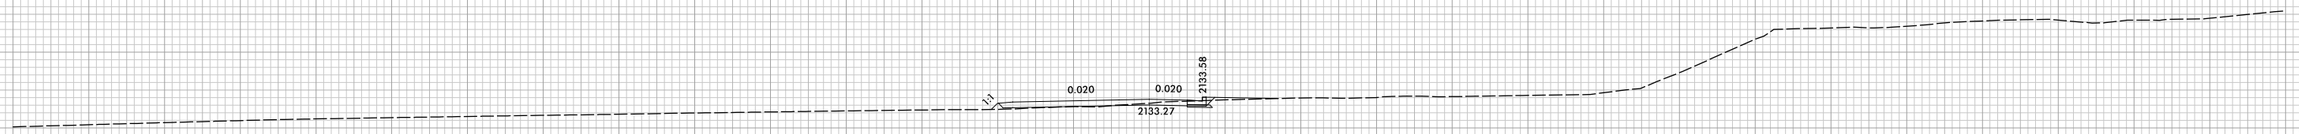

10+50.00

2140
2130
2120

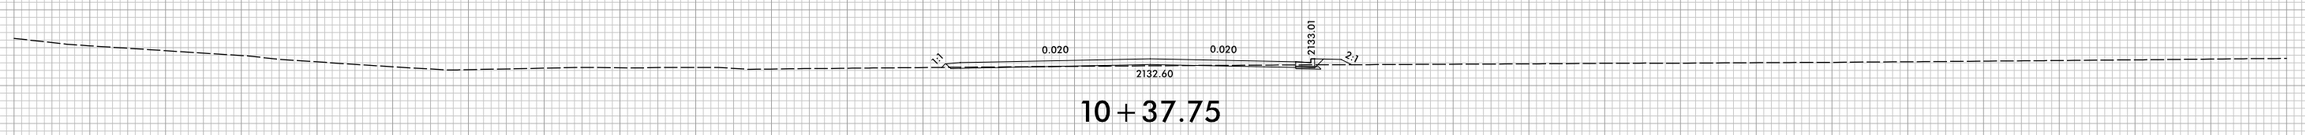

10+37.75

DR3-

150 140 130 120 110 100 90 80 70 60 50 40 30 20 10 0 10 20 30 40 50 60 70 80 90 100 110 120 130 140 150

6/26/2025
12:42:11 PM
X:\SC\R5600_Rdy_xpl_dr3.dgn

6/23/16

0 5 10	PROJ. REFERENCE NO.	SHEET NO.
	R-5600	X-199

150 140 130 120 110 100 90 80 70 60 50 40 30 20 10 0 10 20 30 40 50 60 70 80 90 100 110 120 130 140 150

2170 2160 2150 2140 2130 2120

EX. EX.
2151.91

12+25.00

2160 2150 2140 2130 2120

0.005 0.008 2149.63
2149.78

12+00.00

2180 2170 2160 2150 2140 2130 2120

0.010 0.020 2142.90
2143.01
1.5:1

11+50.00

DR3

150 140 130 120 110 100 90 80 70 60 50 40 30 20 10 0 10 20 30 40 50 60 70 80 90 100 110 120 130 140 150

6/25/2025
12:42:11 PM
R5600_Rdy_xpl_dr-3.dgn

6/23/16

0 2.5 5	PROJ. REFERENCE NO.	SHEET NO.
	R-5600	X-200

75 70 65 60 55 50 45 40 35 30 25 20 15 10 5 0 5 10 15 20 25 30 35 40 45 50 55 60 65 70 75

2185 2180 2175 2170 2165 2160 2155

2164.53

2:1 4:1 0.020 0.020 4:1 2:1

2159.55 2159.75

10+75.00

2175 2170 2165 2160 2155 2150

2161.27

2:1 4:1 0.020 0.020 4:1 2:1

2156.12 2156.51

10+50.00

2165 2160 2155 2150

2158.46

10+25.00

-DR4-

75 70 65 60 55 50 45 40 35 30 25 20 15 10 5 0 5 10 15 20 25 30 35 40 45 50 55 60 65 70 75

6/26/2025
12:42:14 PM
X:\SCDOT\R5600_Rdy_xpl_dr4.dgn

6/23/16

0 2.5 5	PROJ. REFERENCE NO.	SHEET NO.
	R-5600	X-201

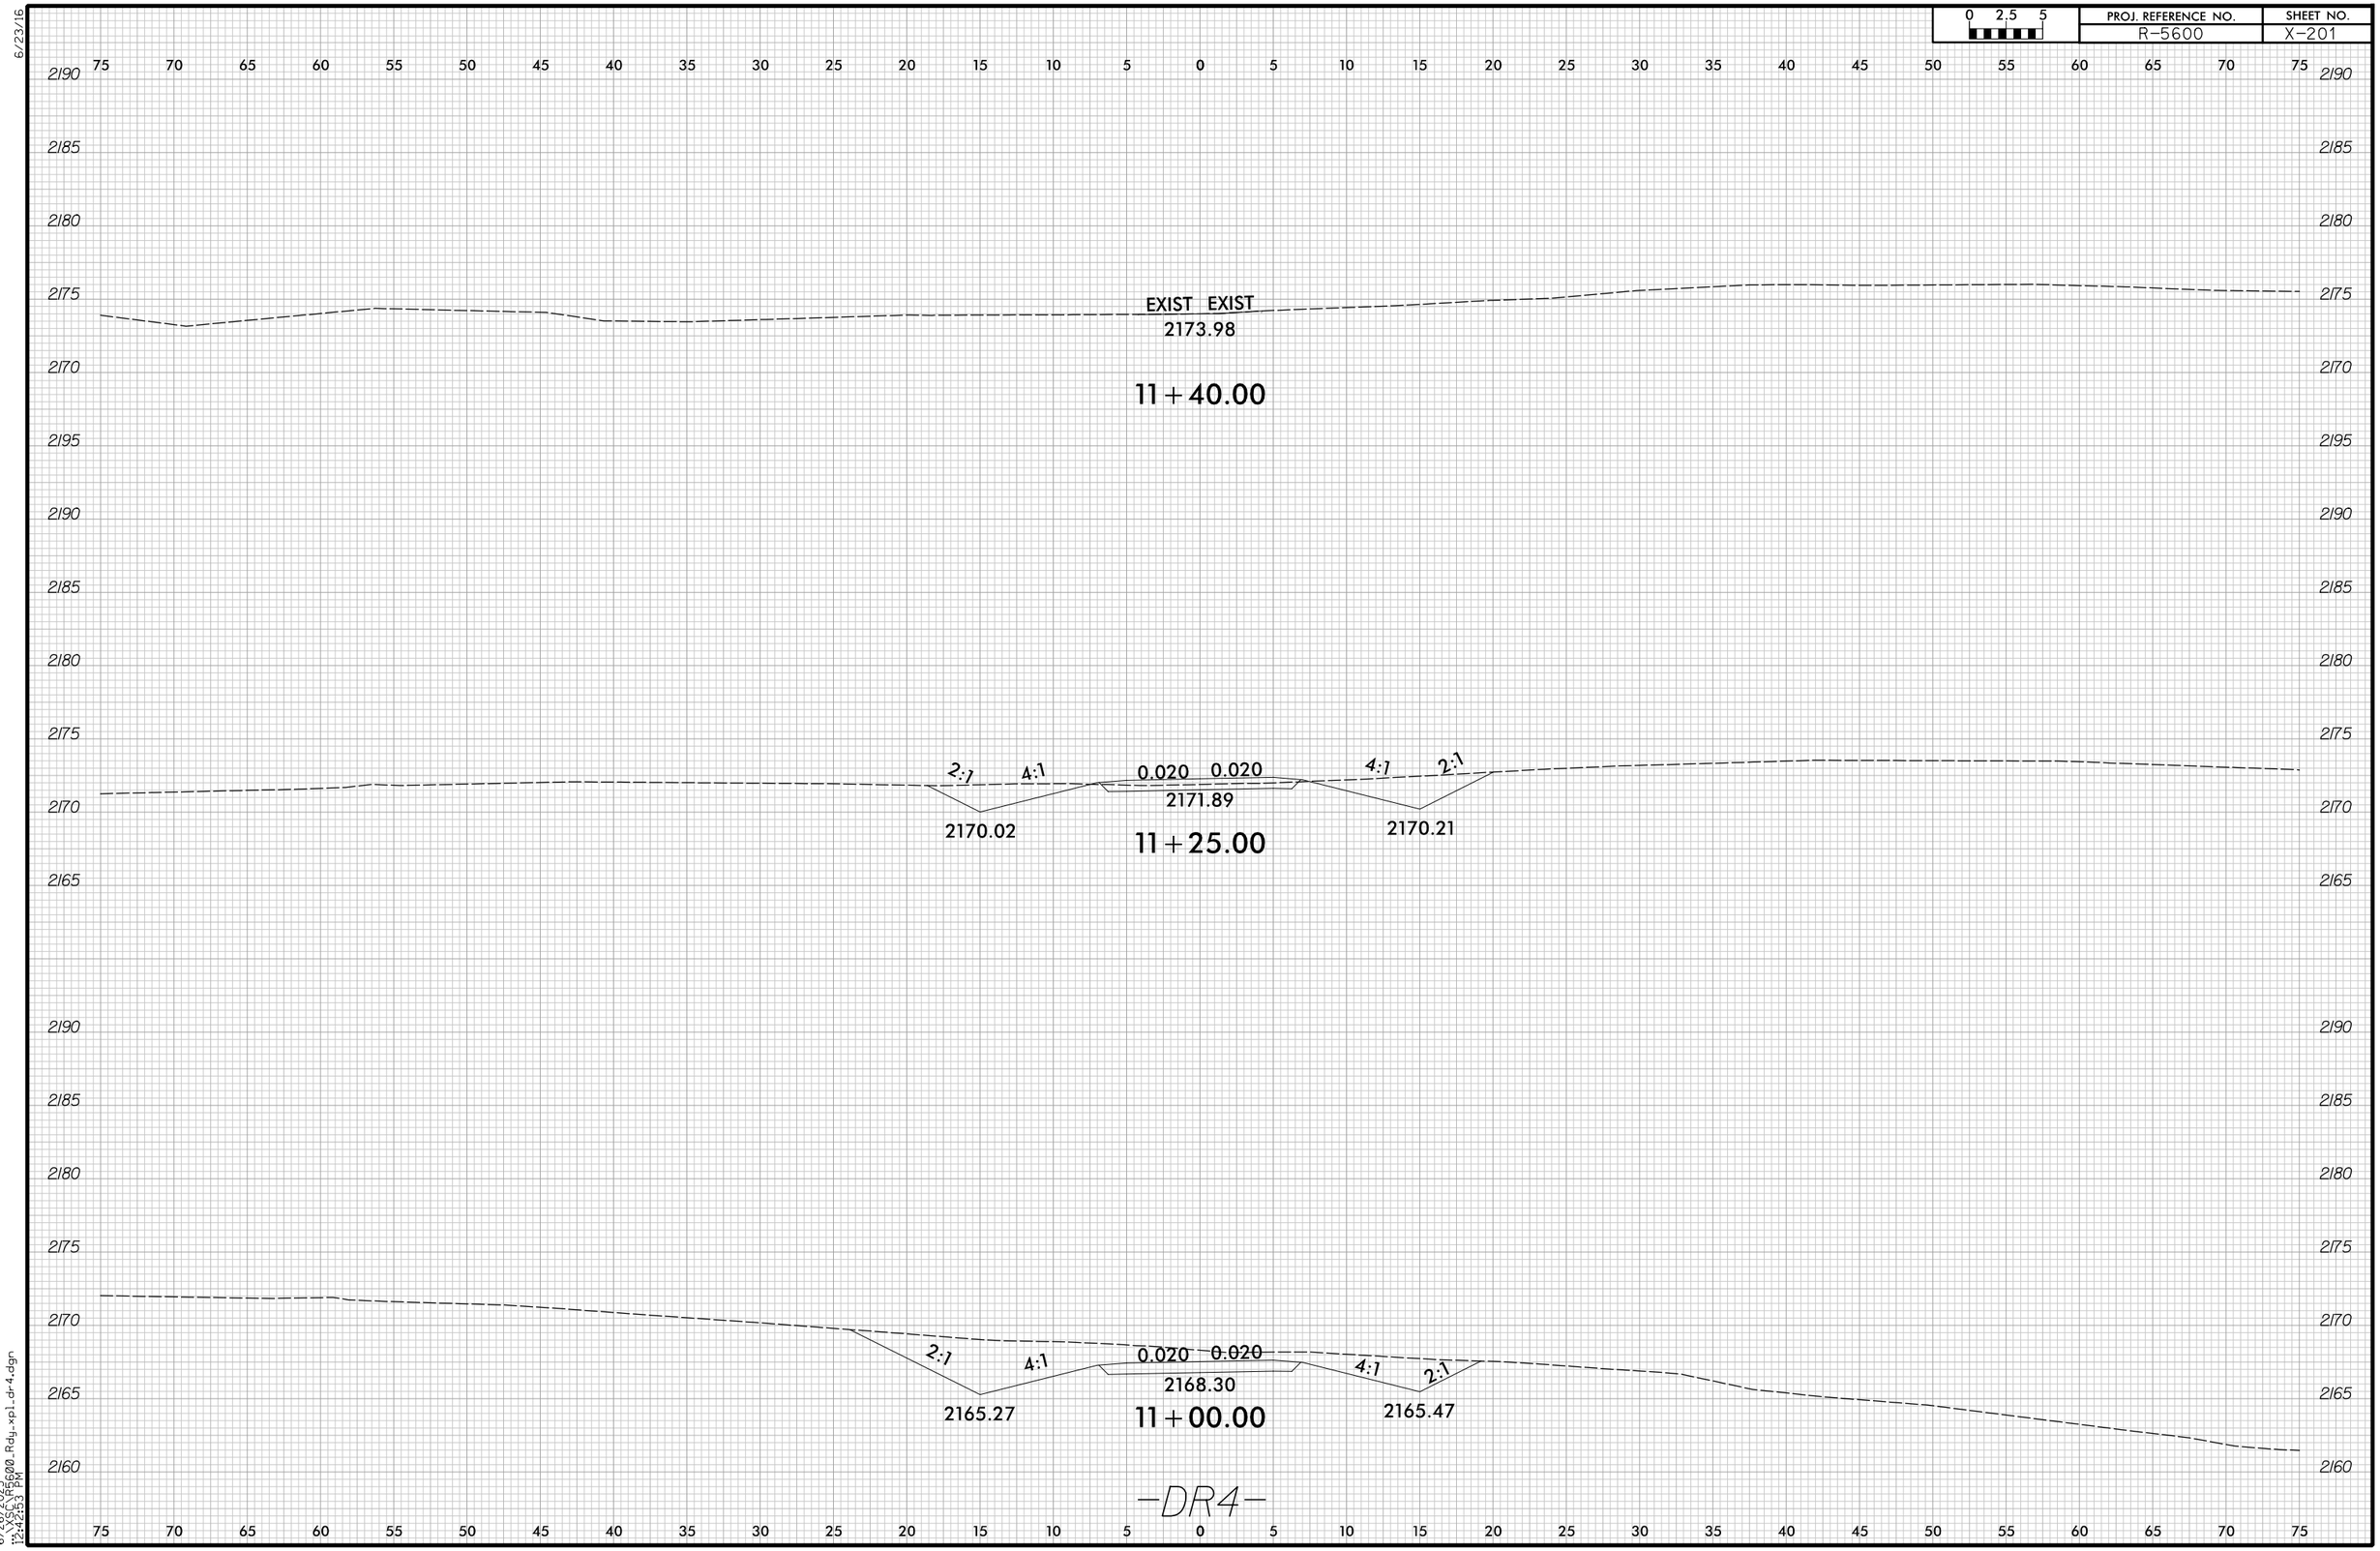

—DR4—

6/26/2025
12:42:53 PM
C:\CADD\R5600_Rdy_xpl_dr4.dgn

8/23/99

0 2,5 5	PROJ. REFERENCE NO.	SHEET NO.
	R-5600	X-202

75 70 65 60 55 50 45 40 35 30 25 20 15 10 5 0 5 10 15 20 25 30 35 40 45 50 55 60 65 70 75

2225
2220
2215
2210
2225

2:1
2:1
0.040
0.040
4:1
2:1
2210.32
2212.36
10+50.00
2210.59

2220
2215
2210
2205
2200
2195
2190

2218.36

10+20.00

-DR5-

75 70 65 60 55 50 45 40 35 30 25 20 15 10 5 0 5 10 15 20 25 30 35 40 45 50 55 60 65 70 75

PLOT DRIVER: ncdot_eng_pdf_halfsize.pltcfg
USER: ASNIDER
FILE: \
PENTABLE: R5600_pshpfi.tbl
DATE: 6/26/2025
TIME: 12:42:56 PM

8/23/99

0 2,5 5	PROJ. REFERENCE NO.	SHEET NO.
	R-5600	X-203

75 70 65 60 55 50 45 40 35 30 25 20 15 10 5 0 5 10 15 20 25 30 35 40 45 50 55 60 65 70 75

2215
2210
2205
2200
2195
2190
2185
2180
2175
2170
2165
2160

2:1
2:1
0.020
0.020
4:1
2:1
2206.39
2208.05
2206.63

11+00.00

—DR5—

PLOT DRIVER: ncdot_eng_pdf_halfsize.pltcfg
USER: ASNIDER
FILE: \
PENTABLE: R5600_pshp-fl.tbl
DATE: 6/26/2025
TIME: 12:42:56 PM

8/23/99

0 2,5 5	PROJ. REFERENCE NO.	SHEET NO.
	R-5600	X-204

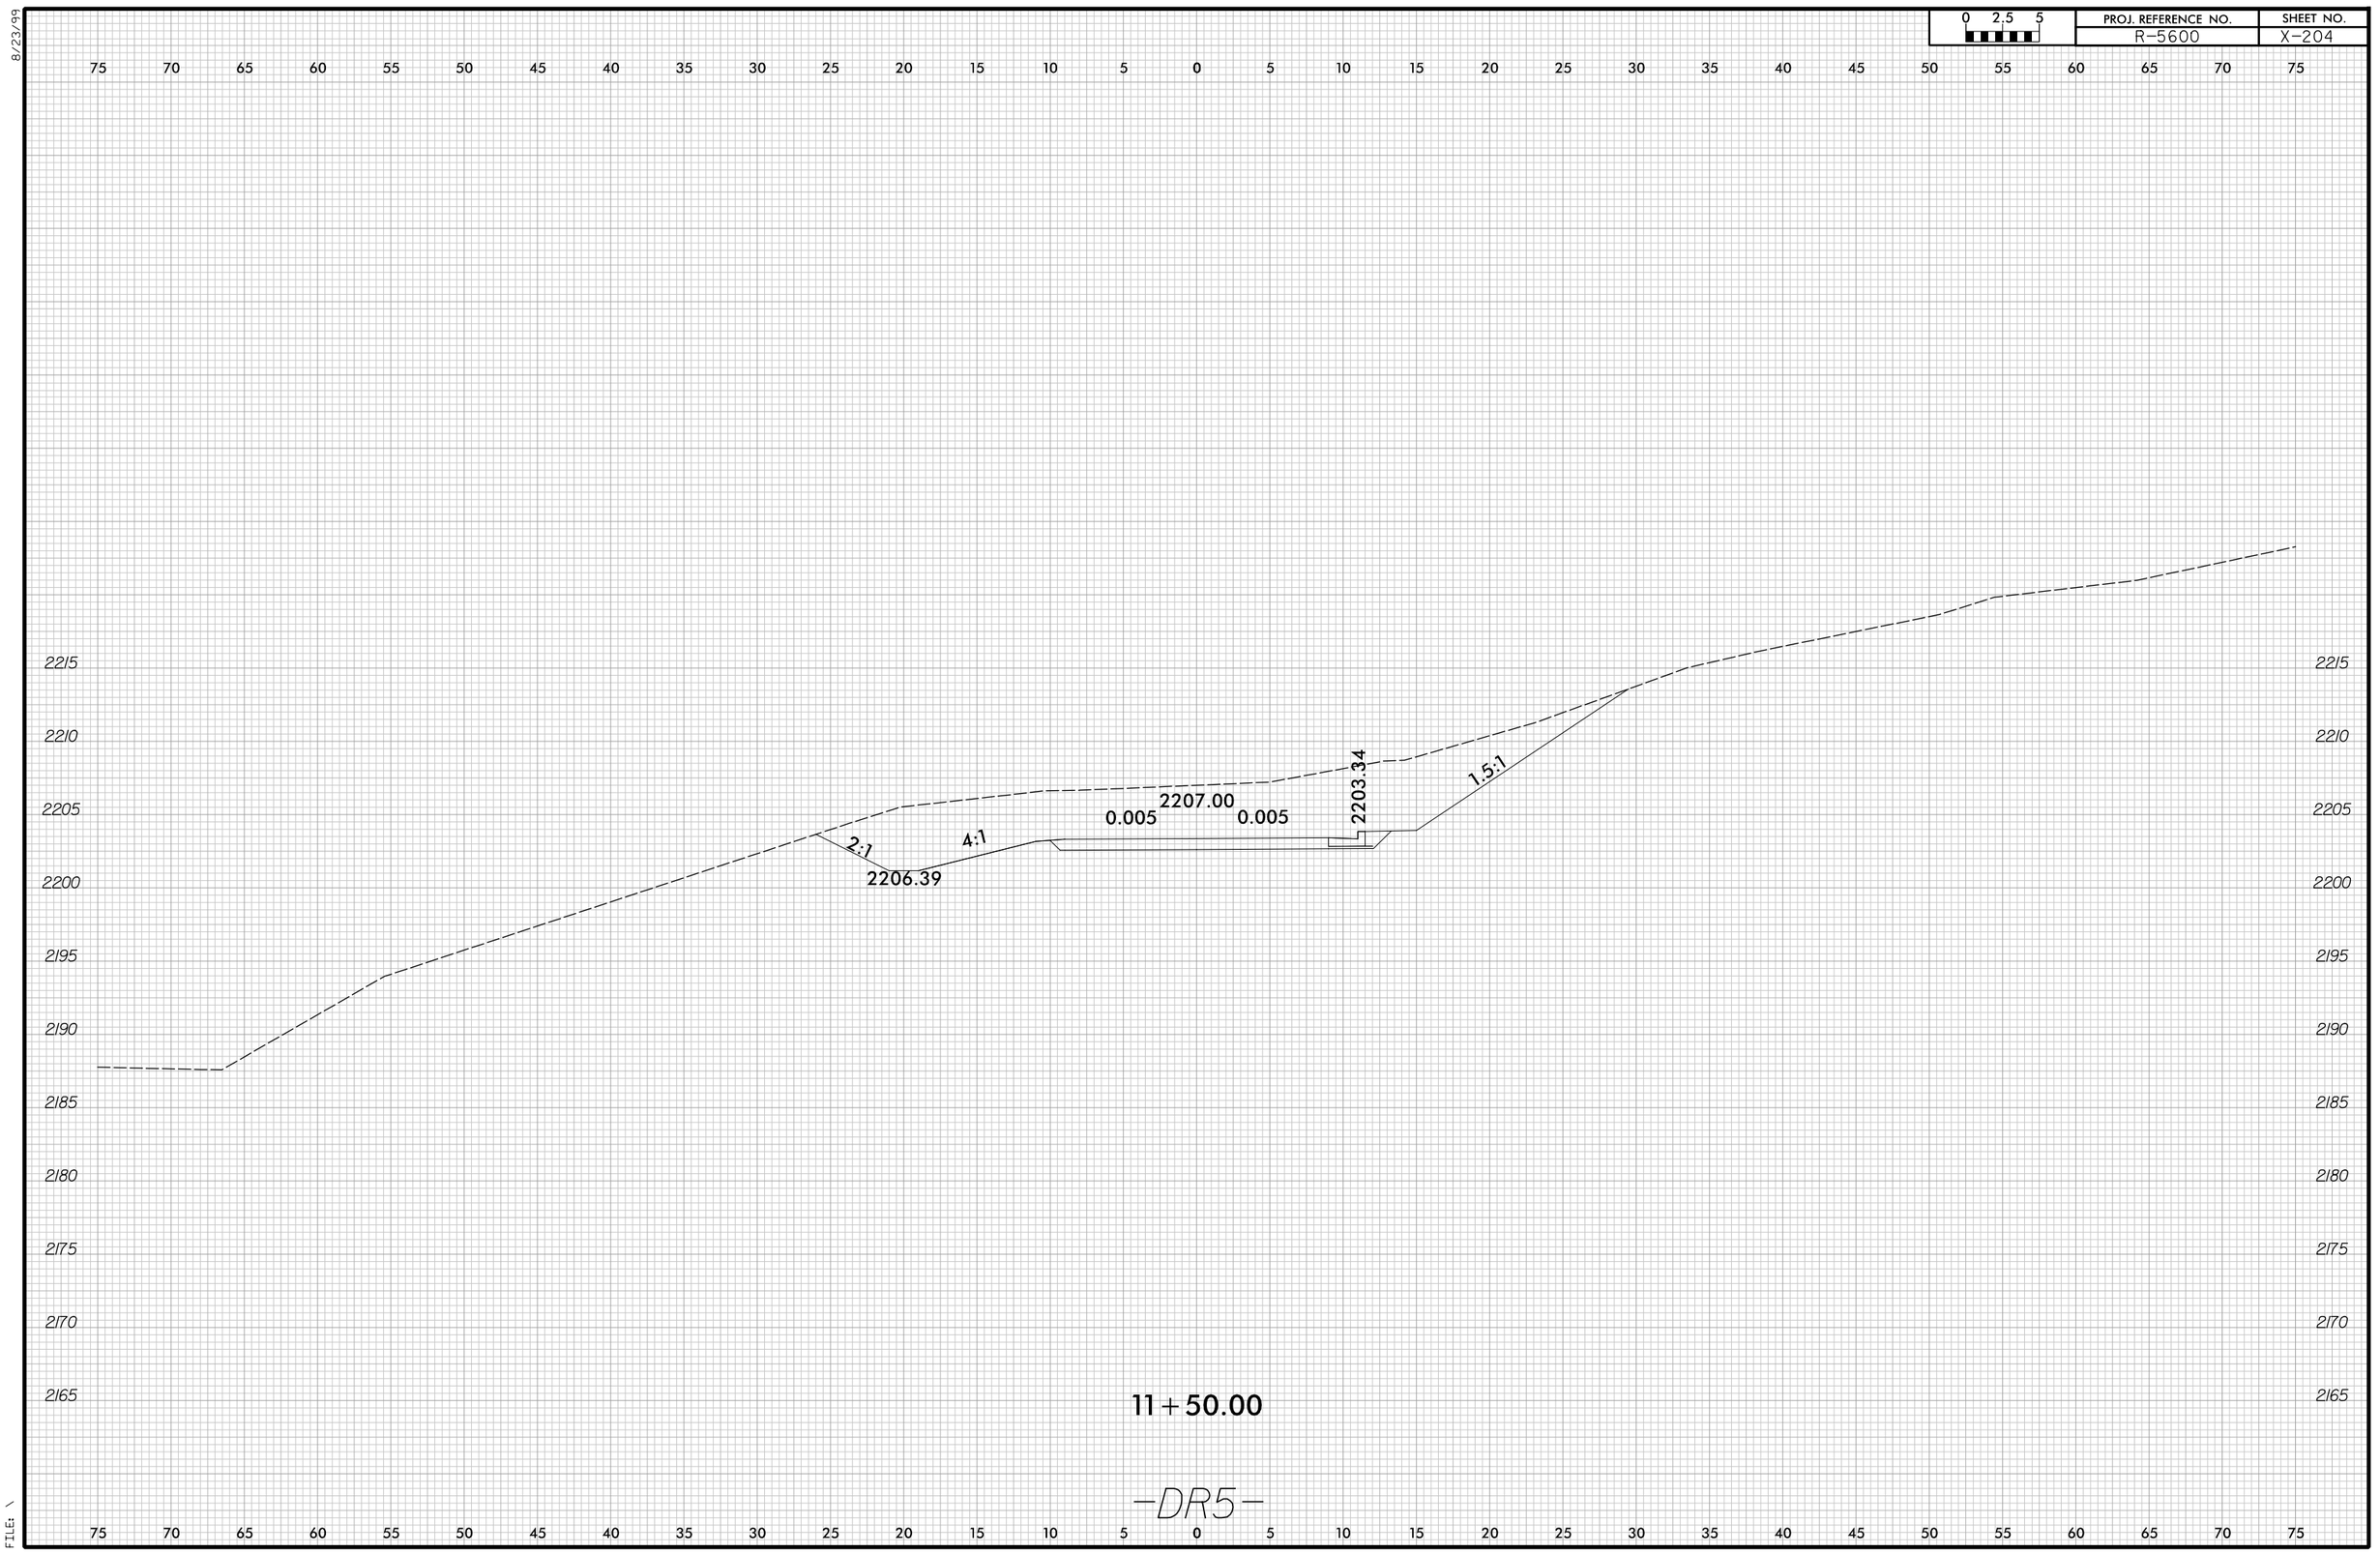

PLOT DRIVER: ncdot_eng_pdf_halfsize.pltcfg
USER: ASNIDER
FILE: \
PENTABLE: R5600_pshpfil.tbl
DATE: 6/26/2025
TIME: 12:42:57 PM

8/23/99

0 2.5 5	PROJ. REFERENCE NO.	SHEET NO.
	R-5600	X-205

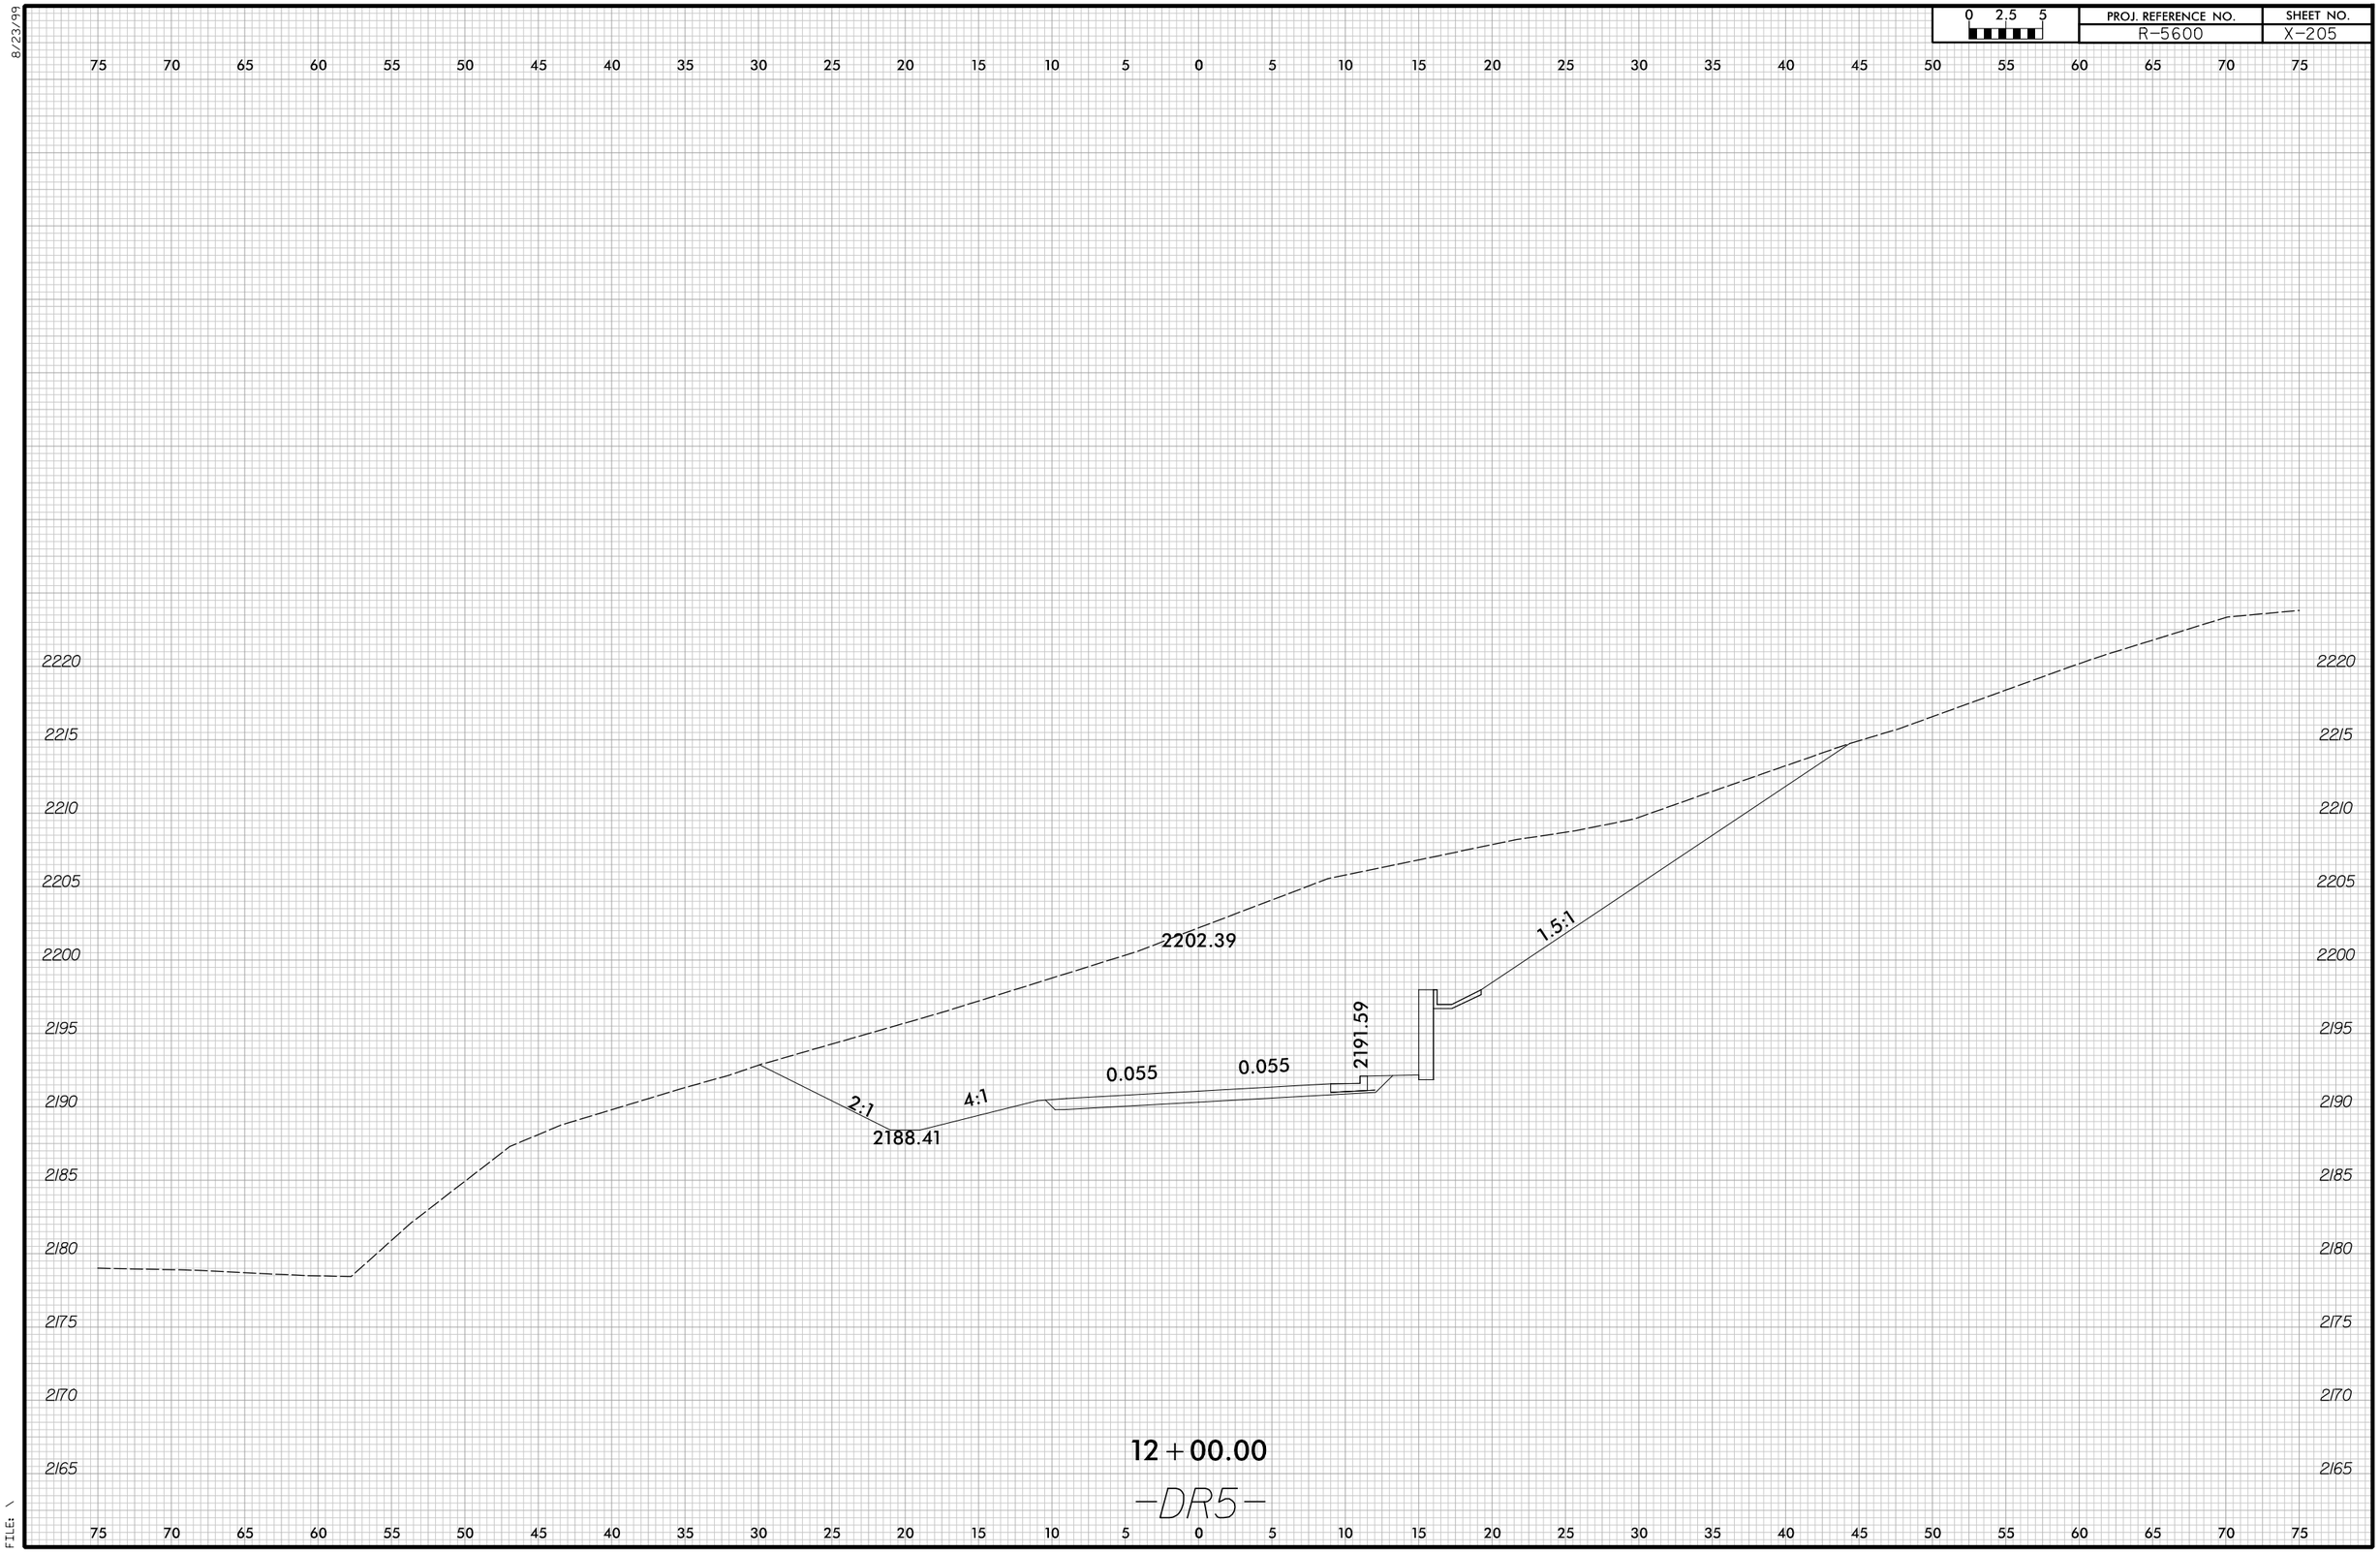

PLOT DRIVER: ncdot_eng_pdf_halfsize.pltcfg
USER: ASNIDER
FILE: \
DATE: 6/26/2025
TIME: 12:42:57 PM
PENTABLE: R5600_pshp-fl.tbl

8/23/99

0 2.5 5	PROJ. REFERENCE NO.	SHEET NO.
	R-5600	X-206

75 70 65 60 55 50 45 40 35 30 25 20 15 10 5 0 5 10 15 20 25 30 35 40 45 50 55 60 65 70 75

2220 2220

2215 2215

2210 2210

2205 2205

2200 2200

2195 2195

2190 2190

2185 2185

2180 2180

2175 2175

2170 2170

2165 2165

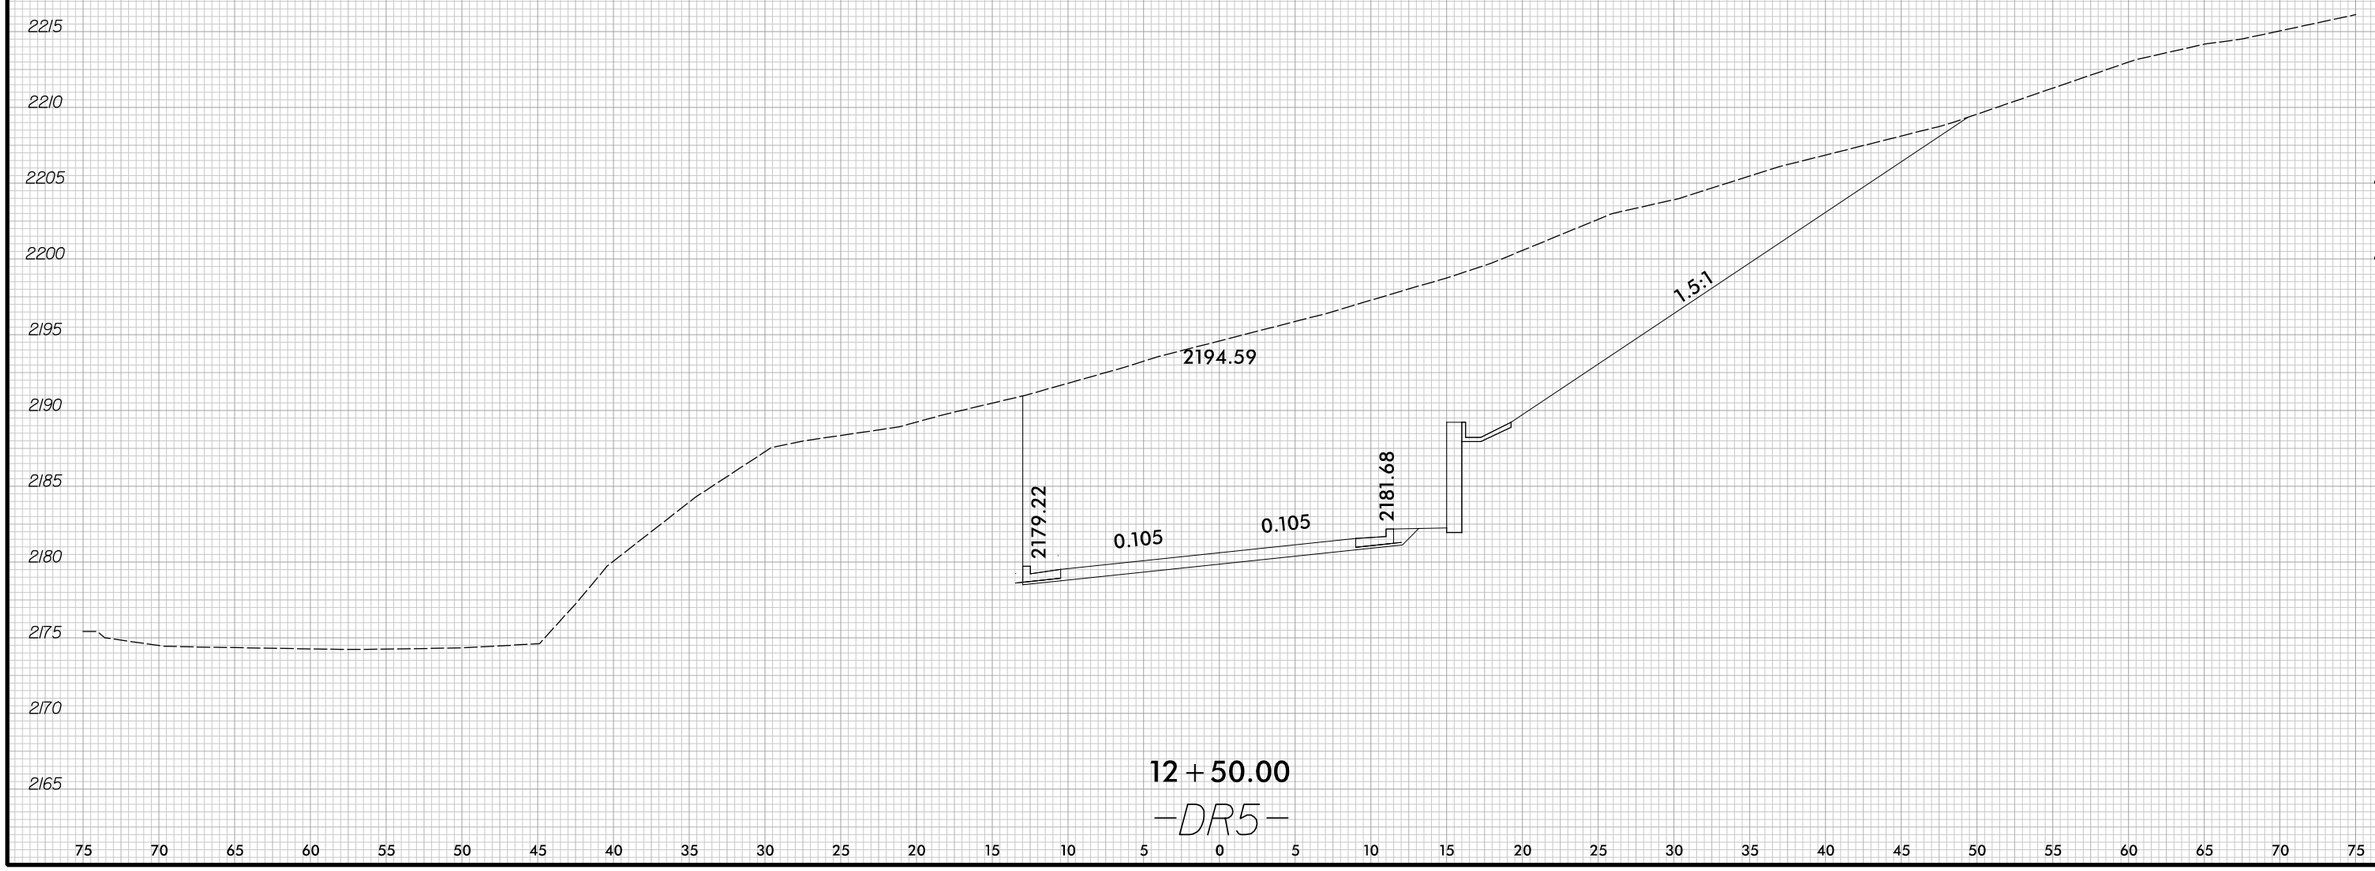

12+50.00

-DR5-

75 70 65 60 55 50 45 40 35 30 25 20 15 10 5 0 5 10 15 20 25 30 35 40 45 50 55 60 65 70 75

PLOT DRIVER: ncdot_eng.pdf_halfsize.pltcfg
USER: ASNIDER
FILE: \
PENTABLE: R5600_pshpfl.tbl
DATE: 6/26/2025
TIME: 12:42:57 PM

6/23/16

0 5 10	PROJ. REFERENCE NO.	SHEET NO.
	R-5600	X-207

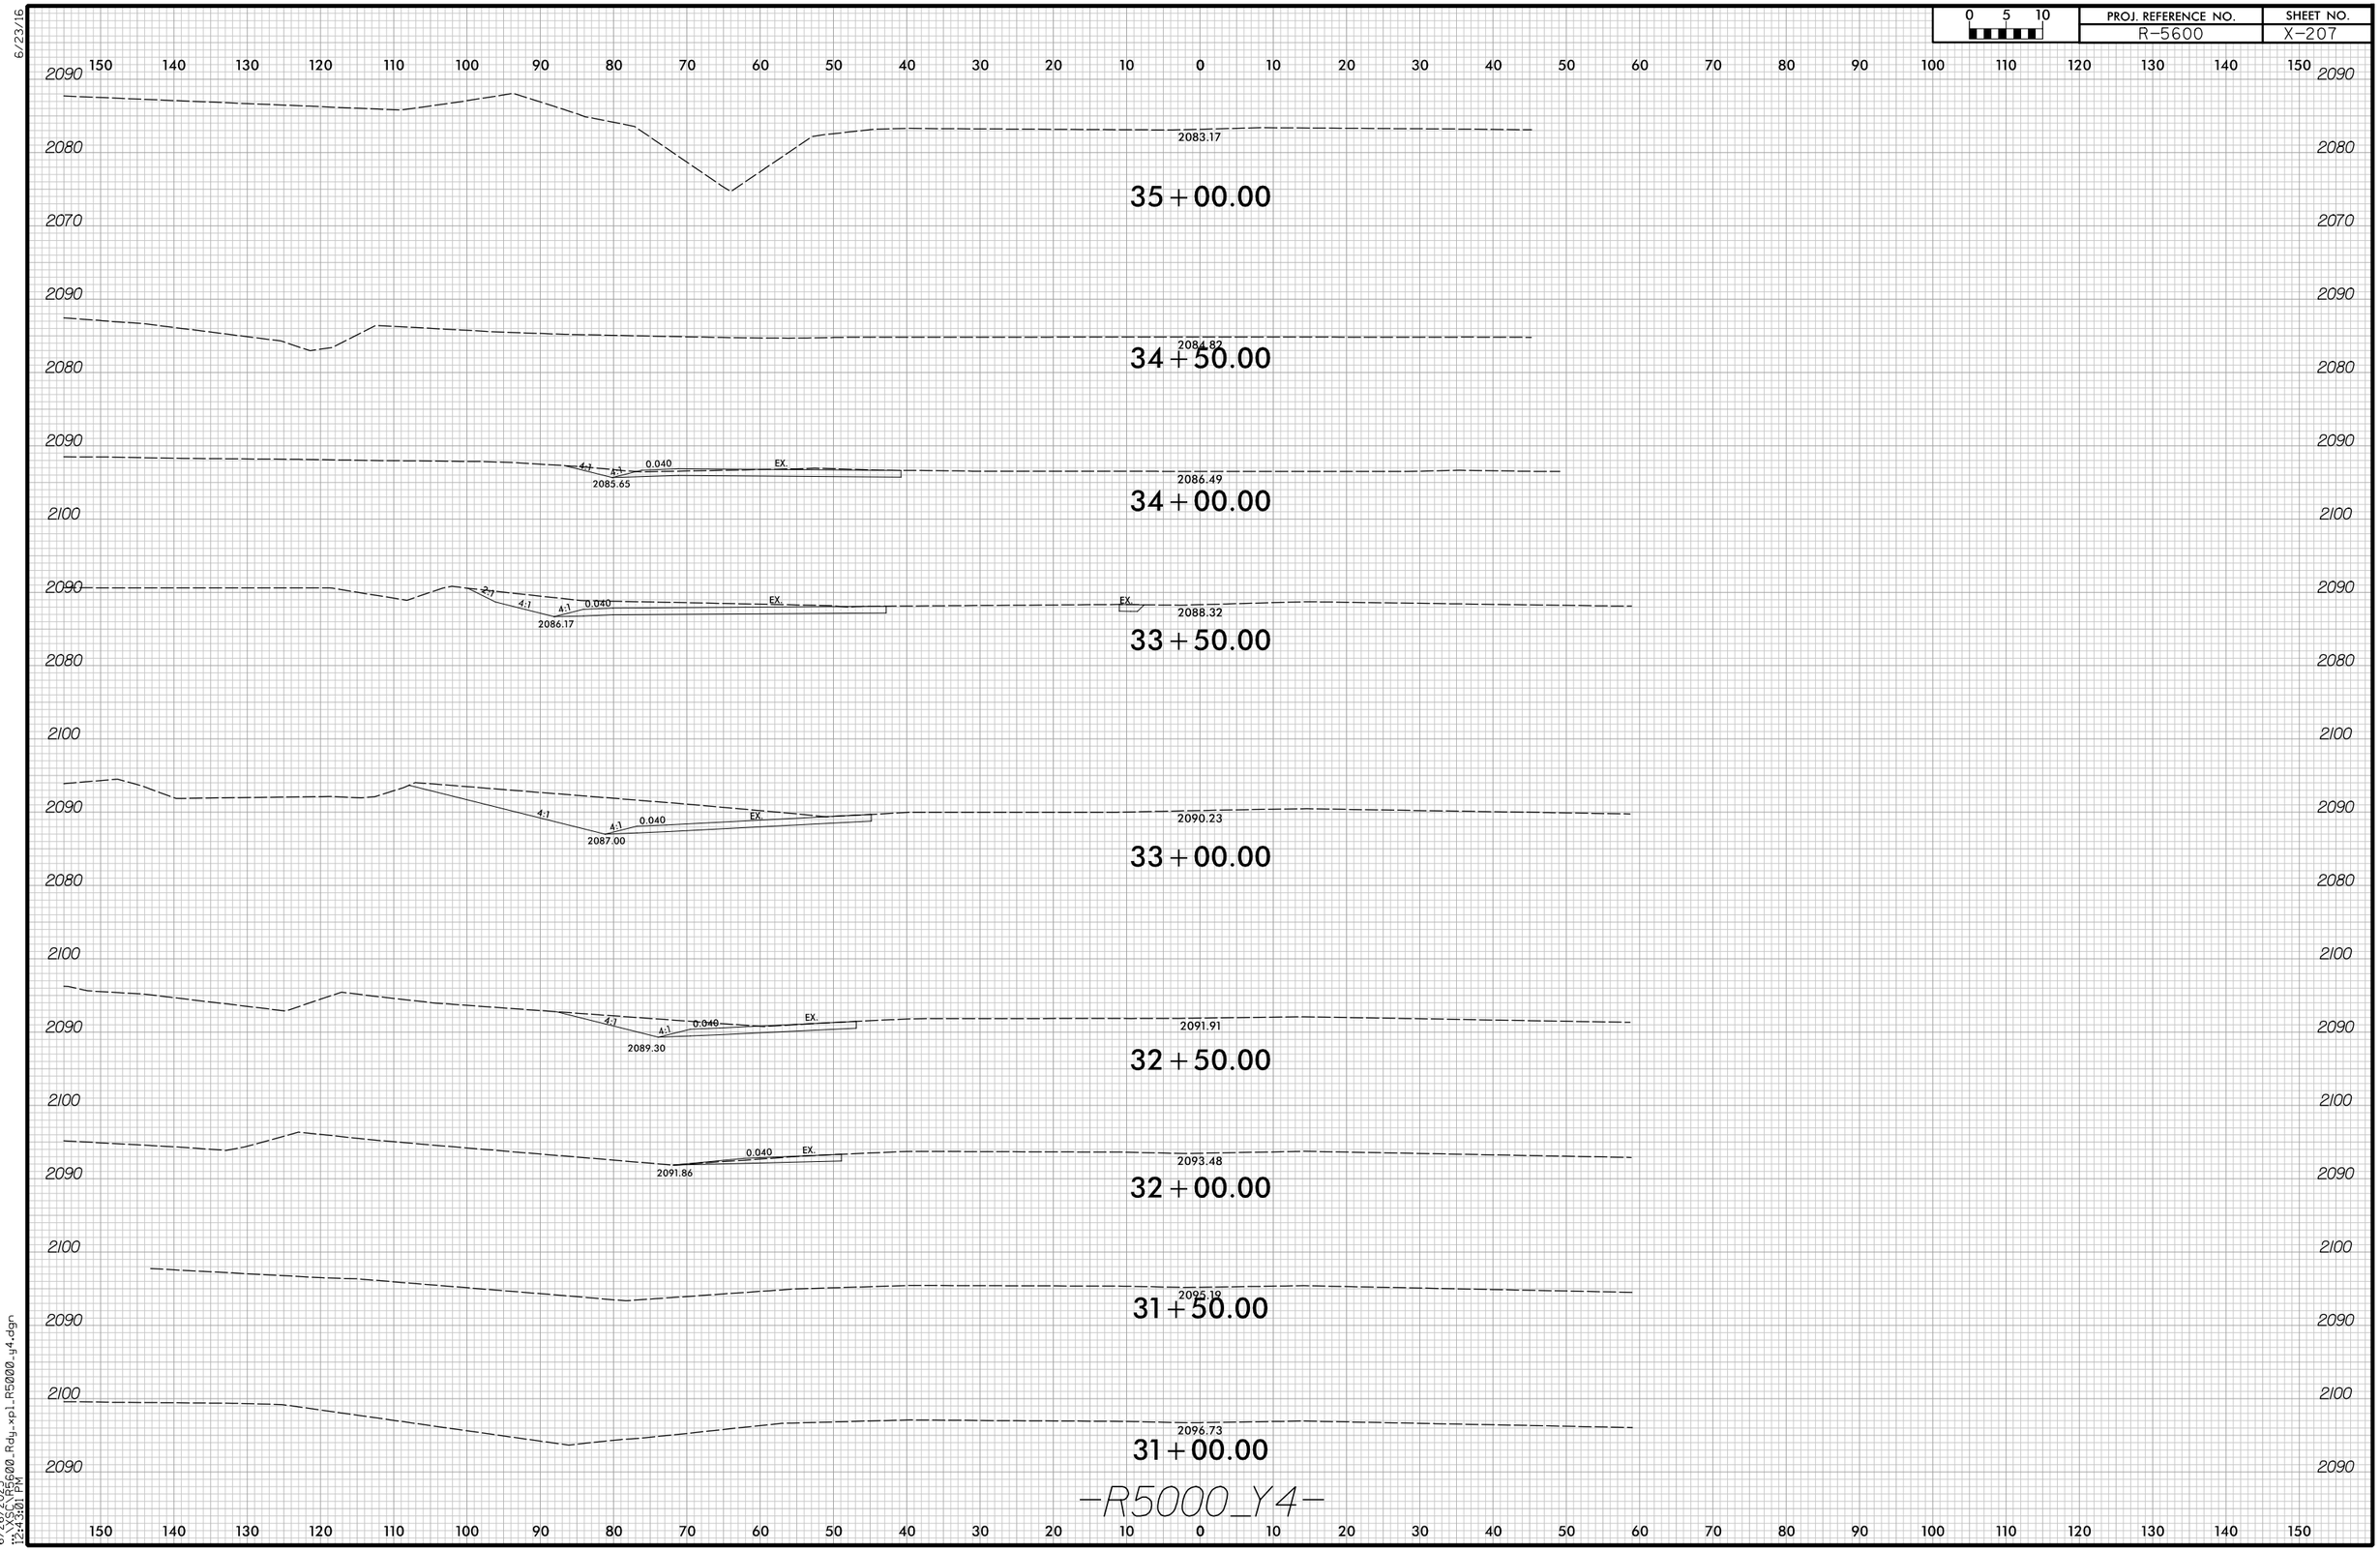

-R5000_Y4-

6/26/2025
12:43:01 PM
X:\SCDOT\R5600_Rdy_xpl_R5000_y4.dgn