| TIP NO. | SHEET NO. |
|---|---|
| W-5710X | PMP-2 |

APPROVED: DocuSigned by: John Bauman 7FFD5B4C37984D1...

DATE: 10/8/2025

SEAL

NORTH CAROLINA PROFESSIONAL SEAL 052428 ENGINEER JOHN BAUMAN

**DOCUMENT NOT CONSIDERED FINAL UNLESS ALL SIGNATURES COMPLETED**

| NUMBER | CURB RAMP | STATION |
|---|---|---|
| 1 | TYPE 7 MEDIAN ISLAND CURB RAMP | -L1- STA. 15+11 |
| 2 | TYPE 7 MEDIAN ISLAND CURB RAMP | -Y2- STA. 14+55 |
| 3 | TYPE 7 MEDIAN ISLAND CURB RAMP | -L1- STA. 17+05 |
| 4 | TYPE 7 MEDIAN ISLAND CURB RAMP | -Y1- STA. 11+00 |
| 5 | TYPE 3 MODIFIED | -Y1- STA. 11+04 |
| 6 | TYPE 1A | -Y1- STA. 11+15 |

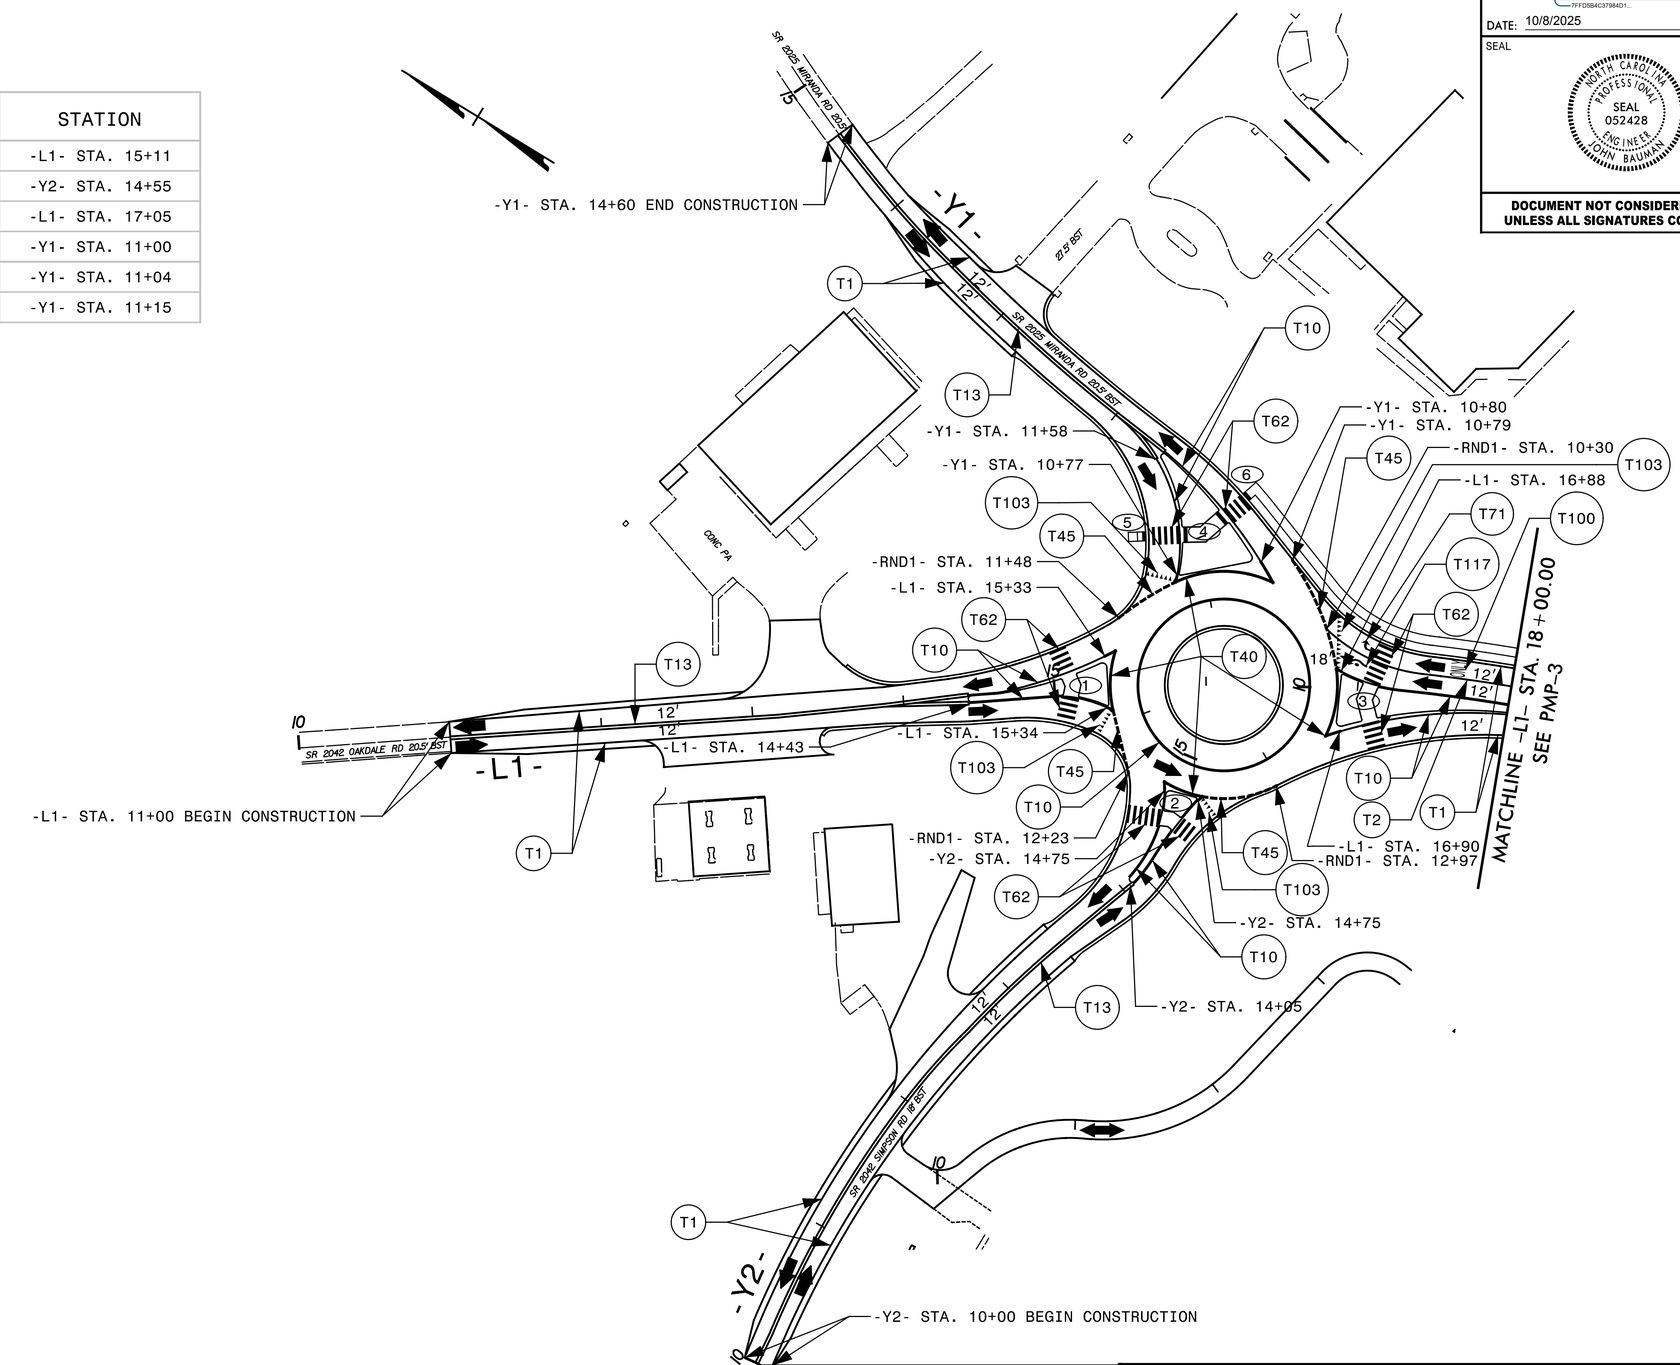


TRANSYSTEMS

1 Glenwood Avenue
Raleigh, NC 27603
Tel:919.789.9977
Fax:919.789.9591
License: F-0453

# PAVEMENT MARKING DETAIL

9/3/2025
X:\2018\SE18.178.00_W-5710X_NCDOT_Div10\TP\Traffic\PMP\PMP-2.dgn
Brandon