TIP NO.	SHEET NO.
W-5710X	PMP-3

APPROVED: DocuSigned by: John Bauman 7FFD5B4C37984D1...

DATE: 10/8/2025

SEAL

NORTH CAROLINA PROFESSIONAL SEAL 052428 ENGINEER JOHN BAUMAN

DOCUMENT NOT CONSIDERED FINAL UNLESS ALL SIGNATURES COMPLETED

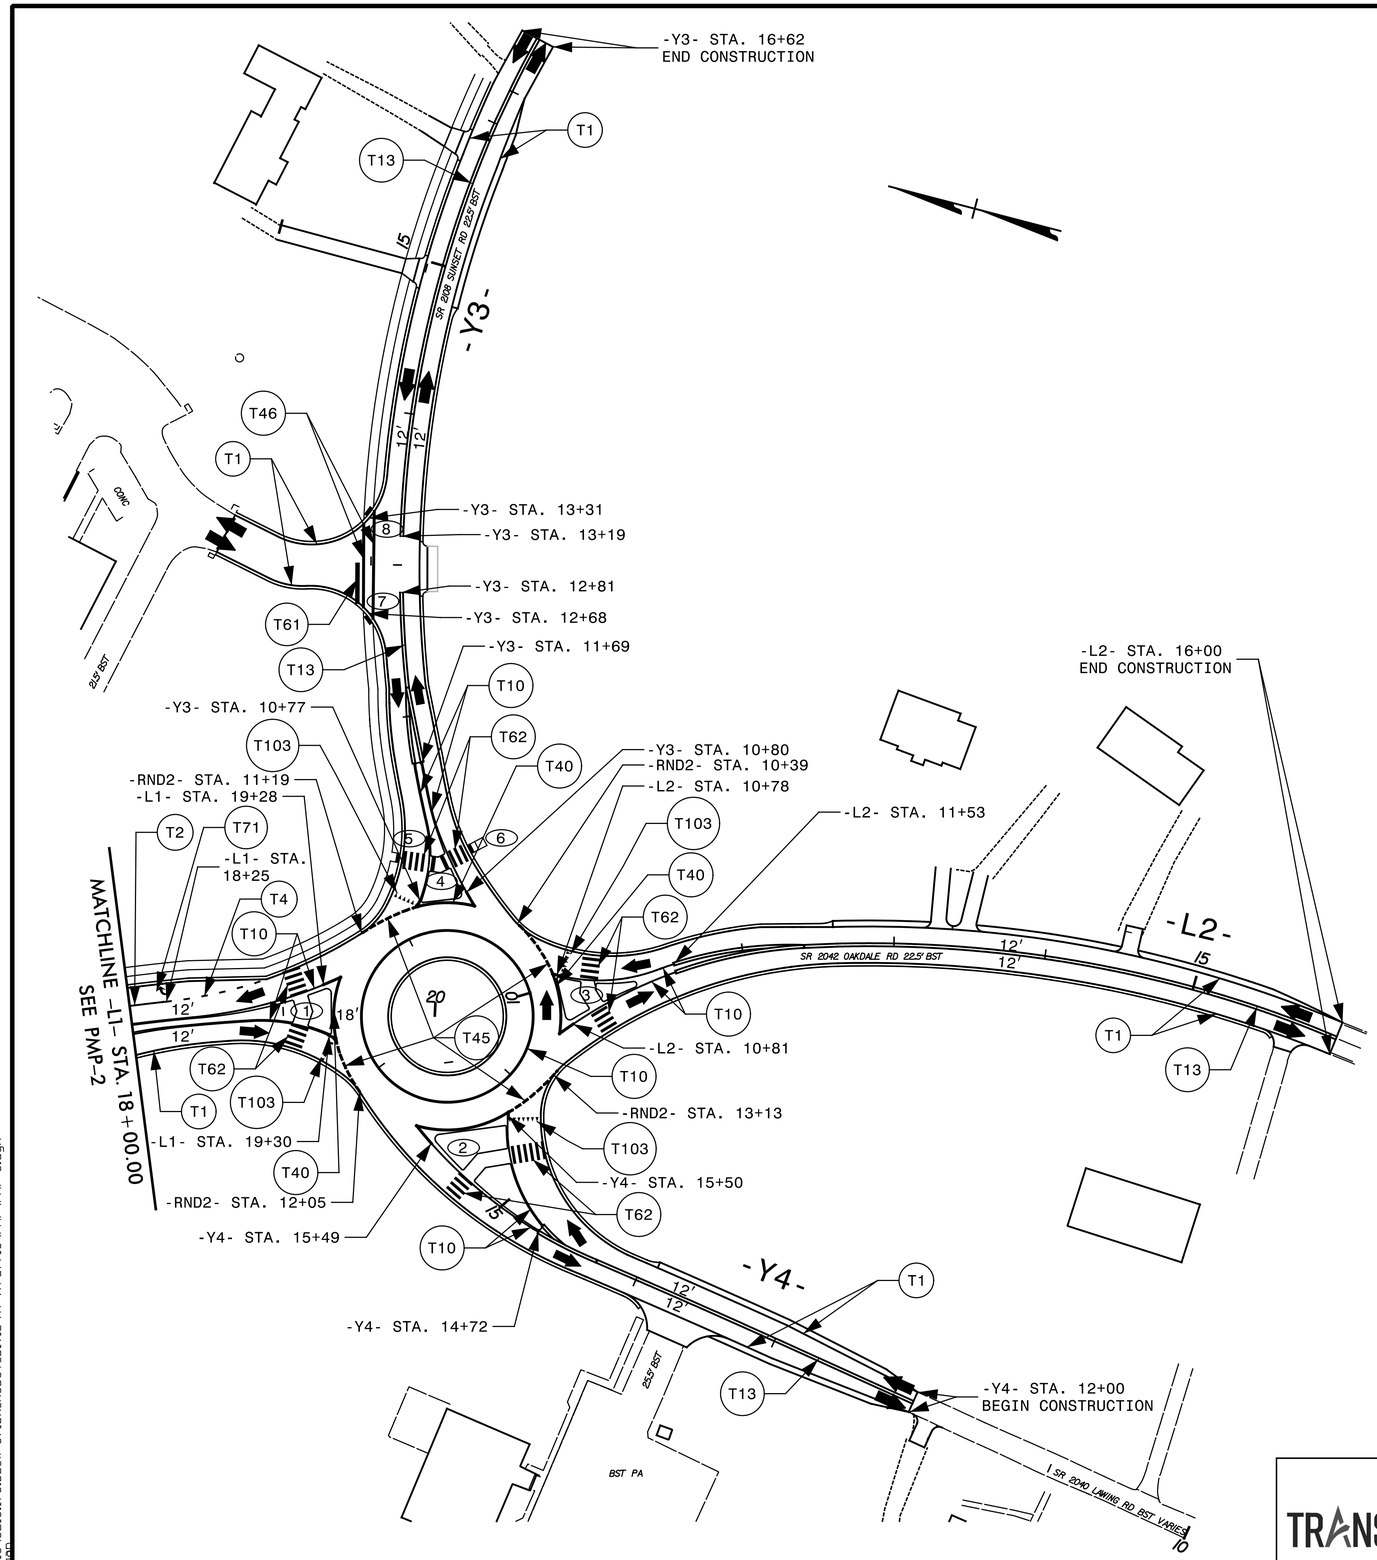

NUMBER	CURB RAMP	STATION
1	TYPE 7 MEDIAN ISLAND CURB RAMP	-L1- STA. 19+15
2	TYPE 7 MEDIAN ISLAND CURB RAMP	-Y4- STA. 15+30
3	TYPE 7 MEDIAN ISLAND CURB RAMP	-L2- STA. 11+00
4	TYPE 7 MEDIAN ISLAND CURB RAMP	-Y3- STA. 11+00
5	TYPE 3 MODIFIED	-Y3- STA. 11+05
6	TYPE 3	-Y3- STA. 11+05
7	TYPE 1 MODIFIED	-Y3- STA. 12+65
8	TYPE 1 MODIFIED	-Y3- STA. 13+36

TRANSYSTEMS
1 Glenwood Avenue
Raleigh, NC 27603
Tel:919.789.9977
Fax:919.789.9591
License: F-0453

PAVEMENT MARKING DETAIL

9/3/2025
9:12:08 AM
ID:SE18.178.00_W-5710X_NCDOT_Div10\TP\Traffic\PMP\PMP-3.dgn