PROJECT REFERENCE NO.	SHEET NO.
B-5831	EC-3D/CONST.2B-3
R/W SHEET NO.	
ROADWAY DESIGN ENGINEER	HYDRAULICS ENGINEER

TGS ENGINEERS
706 HILLSBOROUGH ST. SUITE 200
RALEIGH, NC 27603
PH (919) 773-8887
CORP. LICENSE NO.: C-0275
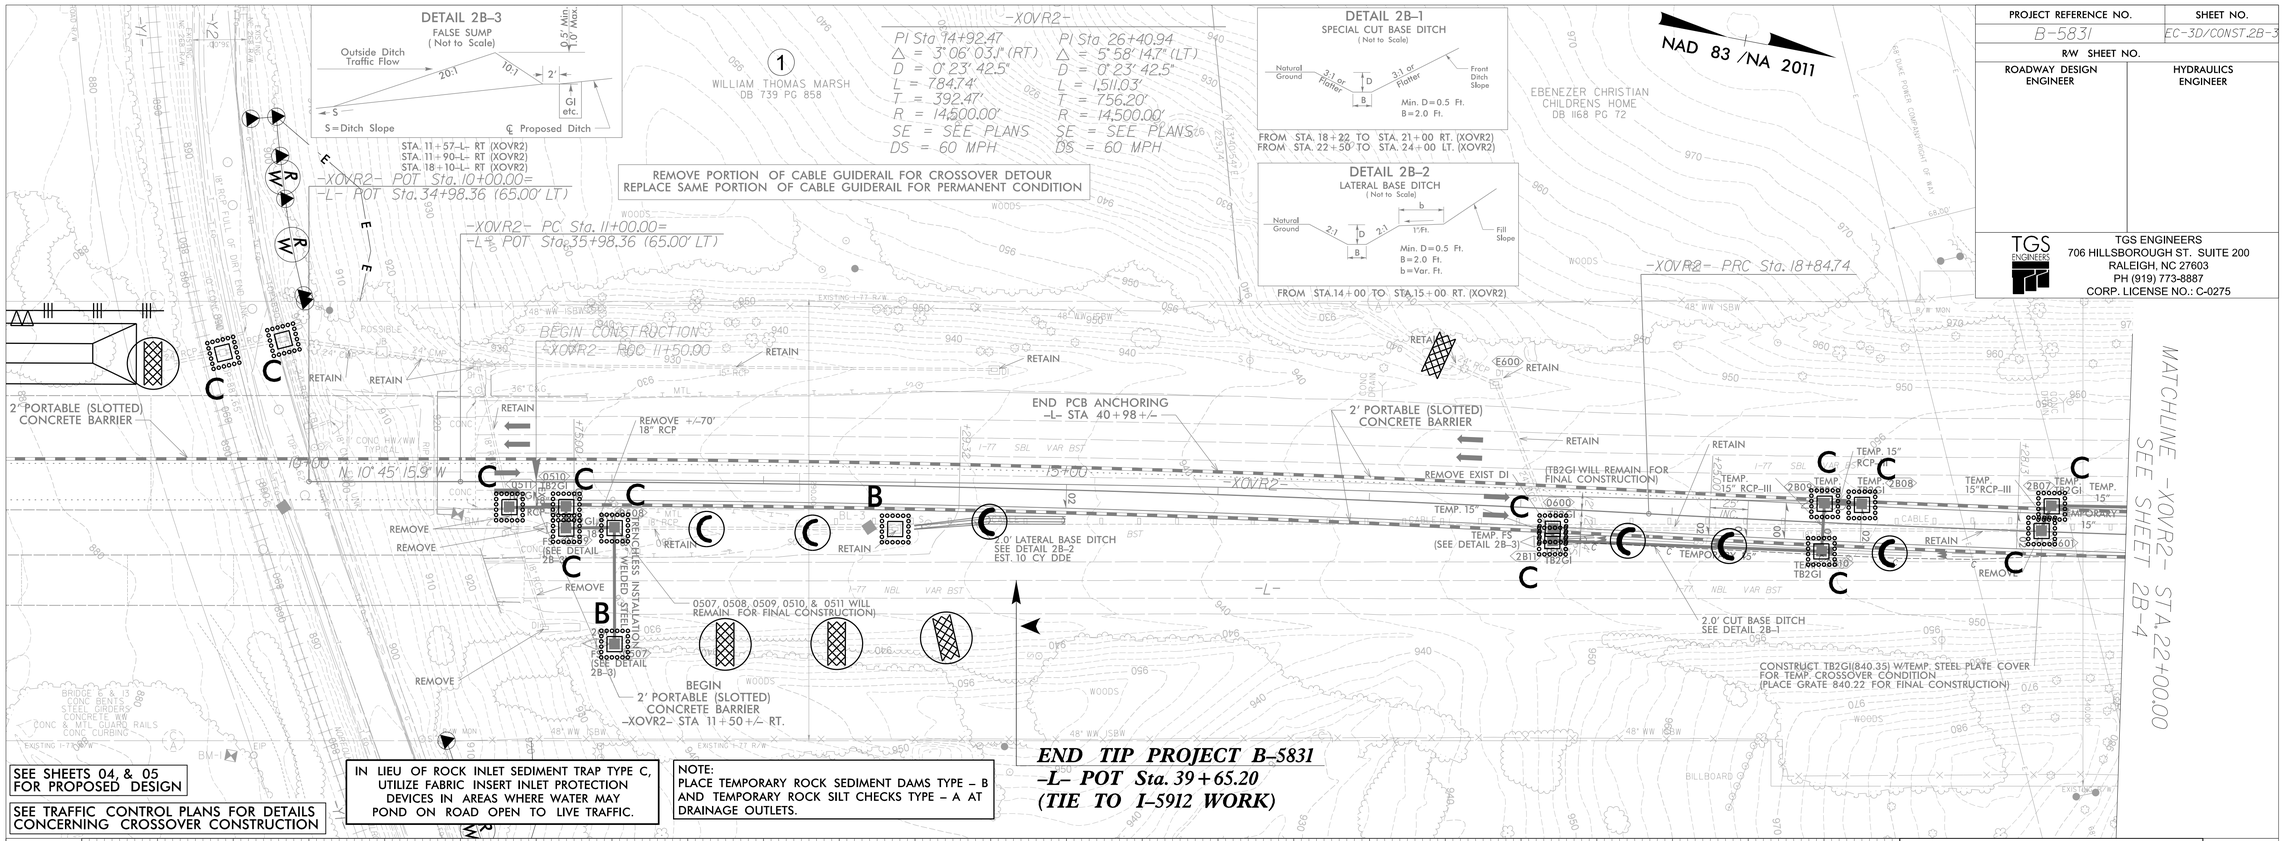
NAD 83 /NA 2011