STATE	PROJECT NO.	SHEET NO.	TOTAL SHEETS
N.C.	2026CPT.10.13.10901 2026CPT.10.13.20901	14	
F.A. PROJECT NO.			

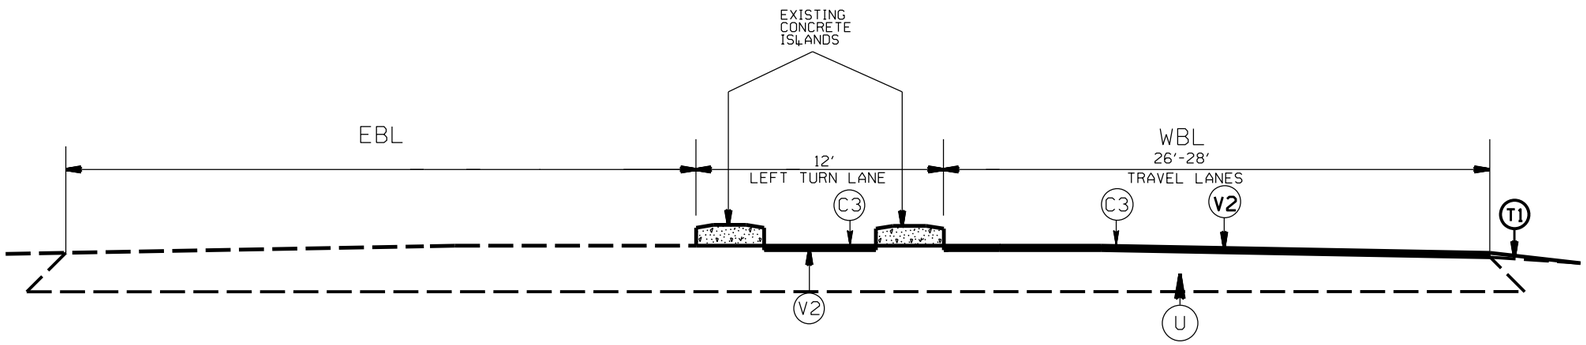

TYPICAL SECTION NO. 5
FOR LEFTOVER CROSSING
US 74 WEST (MAP 2)

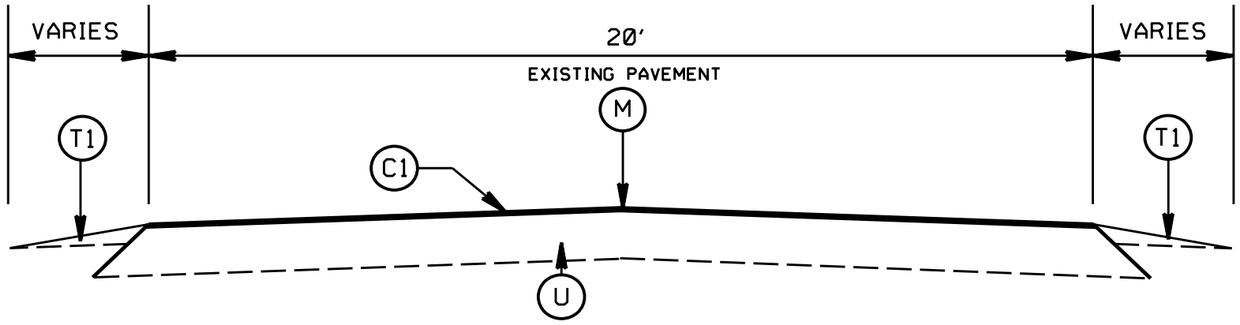

TYPICAL SECTION NO. 6
NC 207 WOLF POND RD (MAP 3)

PAVEMENT SCHEDULE

C1	PROP. APPROX. 1.5" ASPHALT CONC. SURFACE COURSE, TYPE S9.5B, AT AN AVERAGE RATE OF 165 LBS. PER SQ. YD.
C2	PROP. APPROX. 1.5" ASPHALT CONC. SURFACE COURSE, TYPE S9.5C, AT AN AVERAGE RATE OF 168 LBS. PER SQ. YD.
C3	PROP. APPROX. 2.0" ASPHALT CONC. SURFACE COURSE, TYPE S9.5C, AT AN AVERAGE RATE OF 224 LBS PER SQ. YD.
E1	PROP. APPROX. 5.0" ASPHALT CONC. SURFACE COURSE, TYPE B25.0C, AT AN AVERAGE RATE OF 114 LBS PER SQ. YD.
F1	ASPHALT SURFACE TREATMENT, MAT COAT # 78
M	CENTERLINE MILLLED RUMBLE STRIPS
T1	SHOULDER RECONSTRUCTION
U	EXISTING PAVEMENT
V1	MILLING OF EXISTING PAVEMENT, 1.5" DEPTH.
V2	MILLING OF EXISTING PAVEMENT, 2.0" DEPTH.

2026
UNION COUNTY RESURFACING

		REVISIONS	
SCALE	-NA-		
DATE	1/20		
DWG. BY	AMO		
DESIGN BY	AMO		
APPROVED	CLA		