Johnson, Mirmiran, & Thompson Inc. 4700 Falls of Neuse Rd, Suite 100, Raleigh, NC, 27609 License No: C-3097	PROJECT REFERENCE NO.	SHEET NO.
	I-5898	EC-8/CONST.8
	R/W SHEET NO.	
	ROADWAY DESIGN ENGINEER	HYDRAULICS ENGINEER

REVISIONS

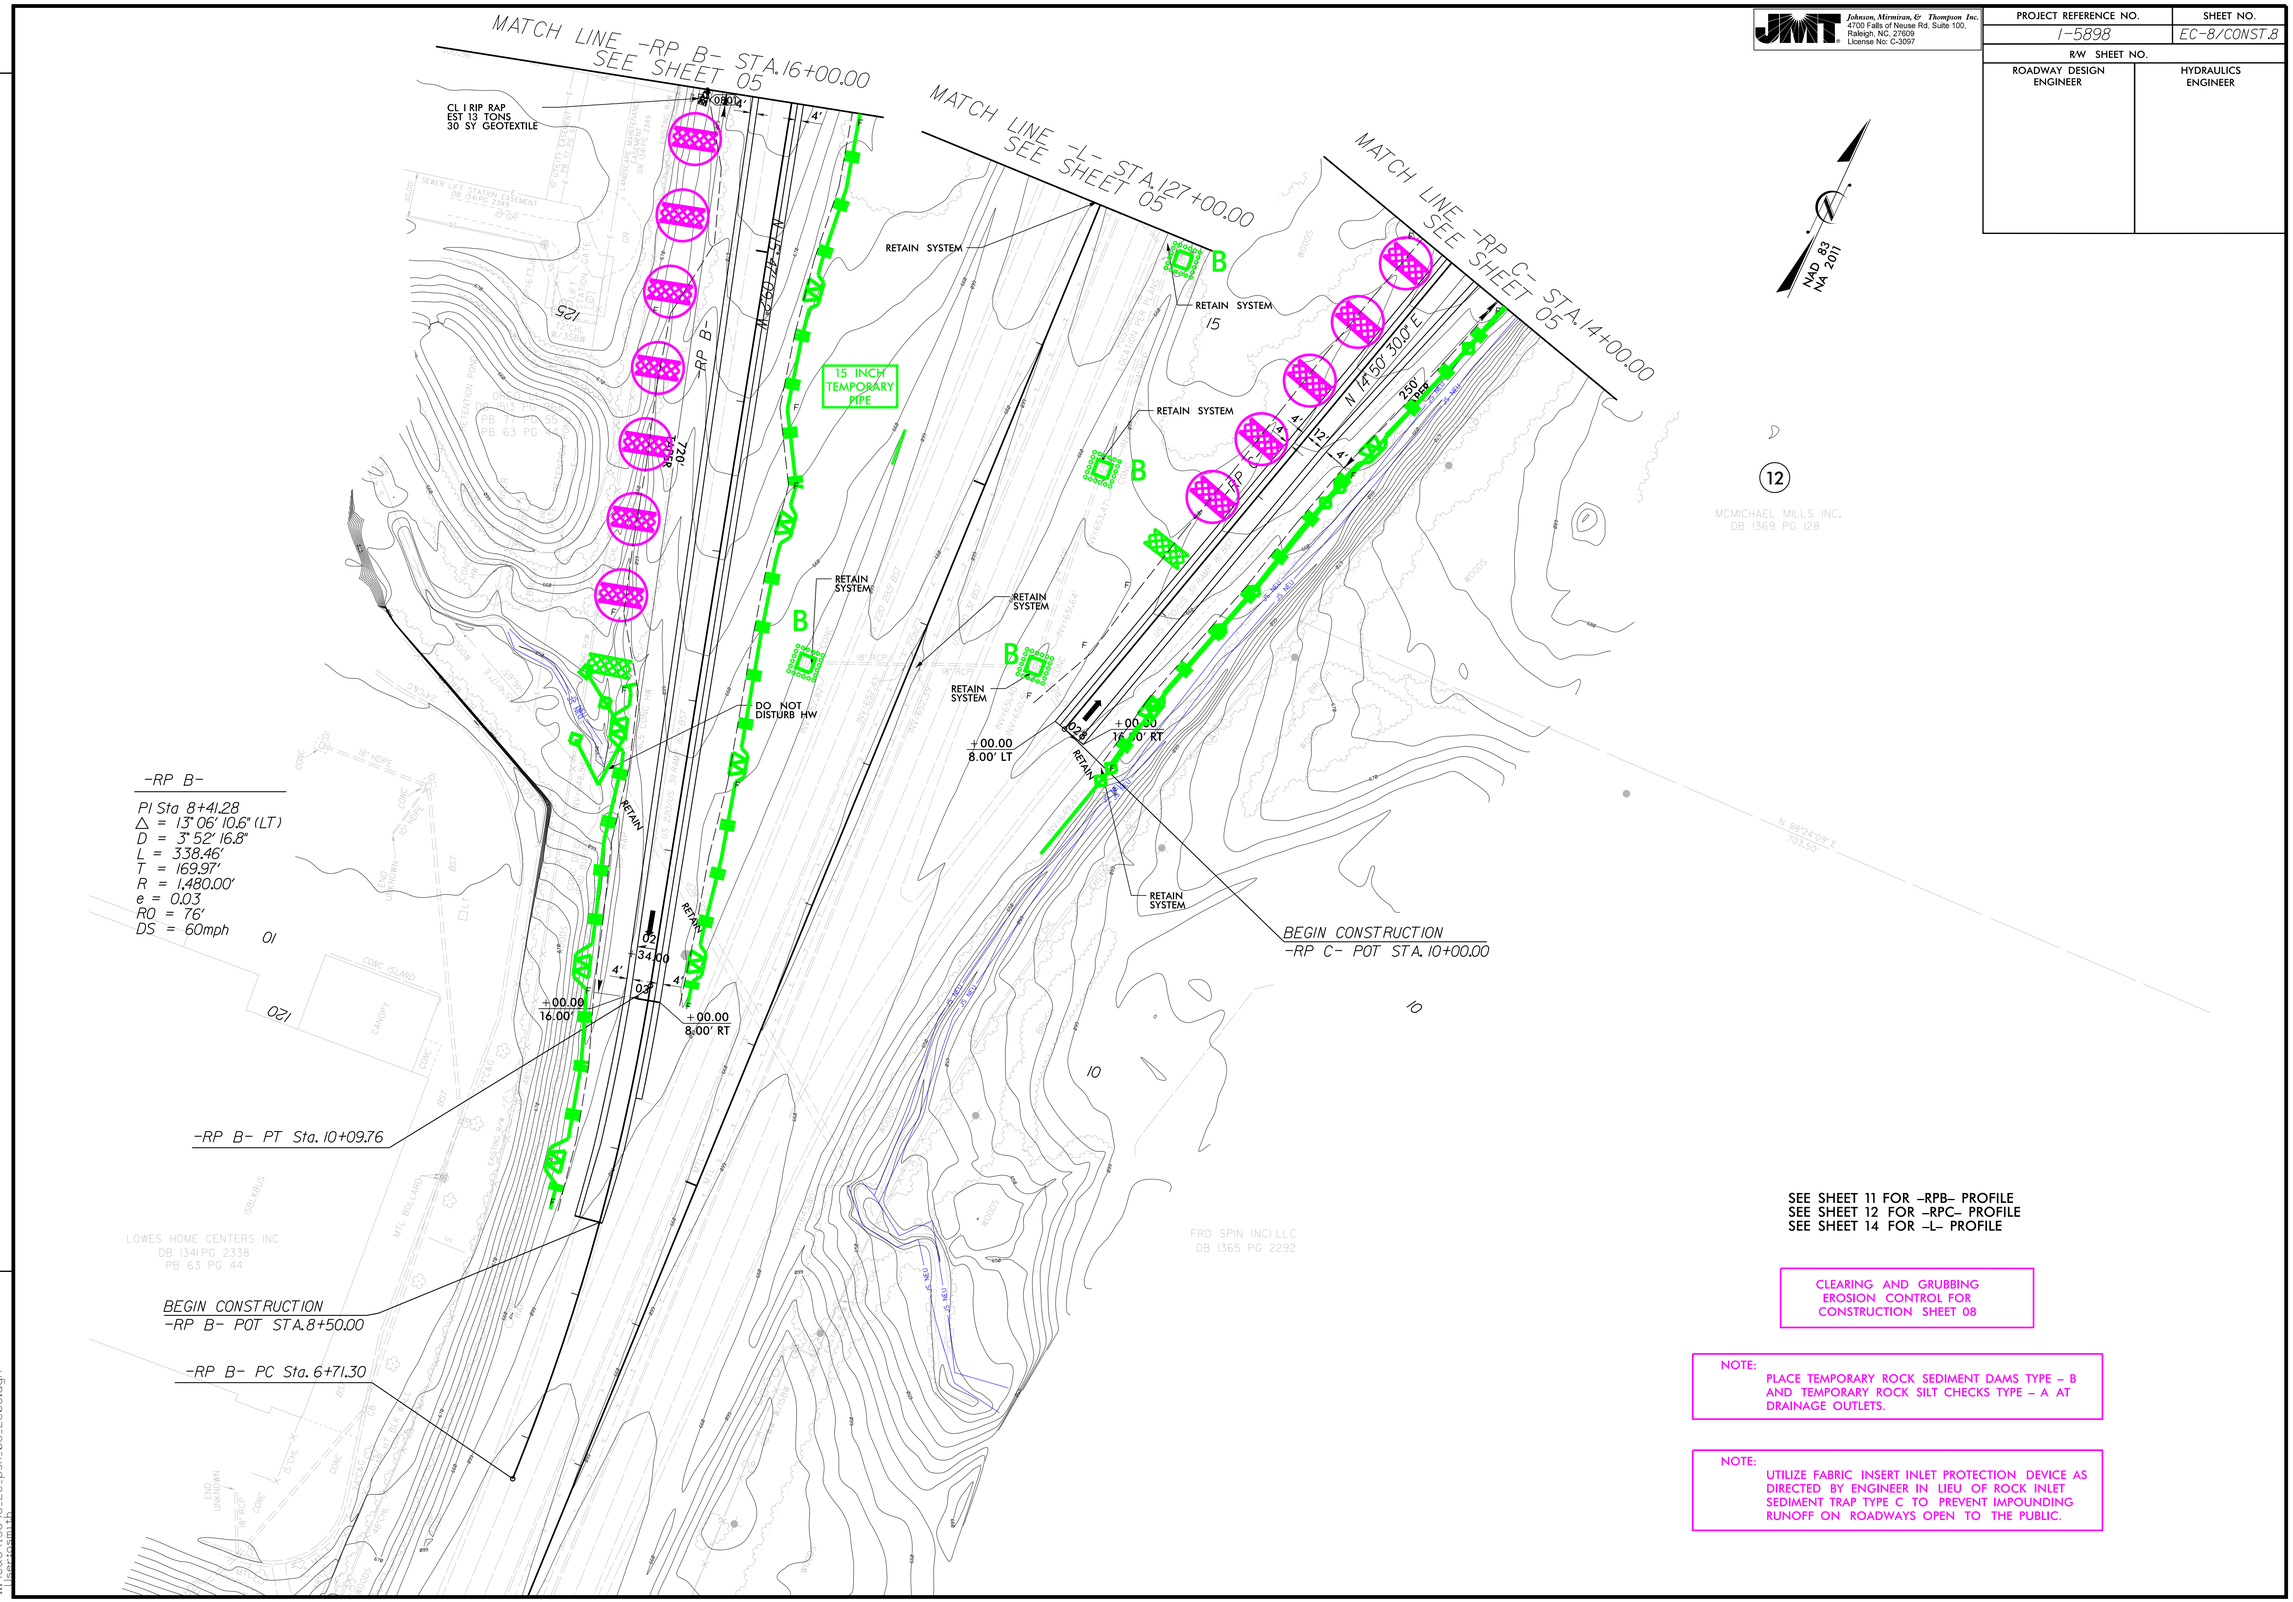

SEE SHEET 11 FOR -RPB- PROFILE
SEE SHEET 12 FOR -RPC- PROFILE
SEE SHEET 14 FOR -L- PROFILE

CLEARING AND GRUBBING
EROSION CONTROL FOR
CONSTRUCTION SHEET 08

NOTE:
PLACE TEMPORARY ROCK SEDIMENT DAMS TYPE – B AND TEMPORARY ROCK SILT CHECKS TYPE – A AT DRAINAGE OUTLETS.

NOTE:
UTILIZE FABRIC INSERT INLET PROTECTION DEVICE AS DIRECTED BY ENGINEER IN LIEU OF ROCK INLET SEDIMENT TRAP TYPE C TO PREVENT IMPOUNDING RUNOFF ON ROADWAYS OPEN TO THE PUBLIC.

4/29/2025 2:04:05 PM
I-5898_EC_psh_08_EC08.dgn
(jsecrist)