6/2/99

REVISIONS

I , G. SCOTT CRANFORD , certify that the right of way and permanent easement monumentation for this project shown herein was completed under my direct and responsible charge from an actual survey made under my supervision; that all horizontal closures had a minimum ratio of precision of 1:10,000 (Class A). Field work was performed from June 30, 2025 to July 11, 2025, and all coordinates are based on NAD83/2011; That this survey was performed to meet the requirements of 21NCAC 56.1600 as applicable.

This 16th day of JULY, 2025.

G. Scott Cranford

Professional Land Surveyor L-3816

PROJECT REFERENCE NO.	SHEET NO.
HL-00081	RW07

Location and Surveys

NV5 ENGINEERS & CONSULTANTS, INC.
3300 REGENCY PARKWAY, SUITE 100
CARY, NC 27518
P: 919.851.1912 www.NV5.com
NC License #F-1233
formerly CALYX Engineers & Consultants

PROJECT SURVEYOR

NORTH CAROLINA PROFESSIONAL SEAL L-3816 LAND SURVEYOR G. SCOTT CRANFORD

DOCUMENT NOT CONSIDERED FINAL UNLESS ALL SIGNATURES COMPLETED

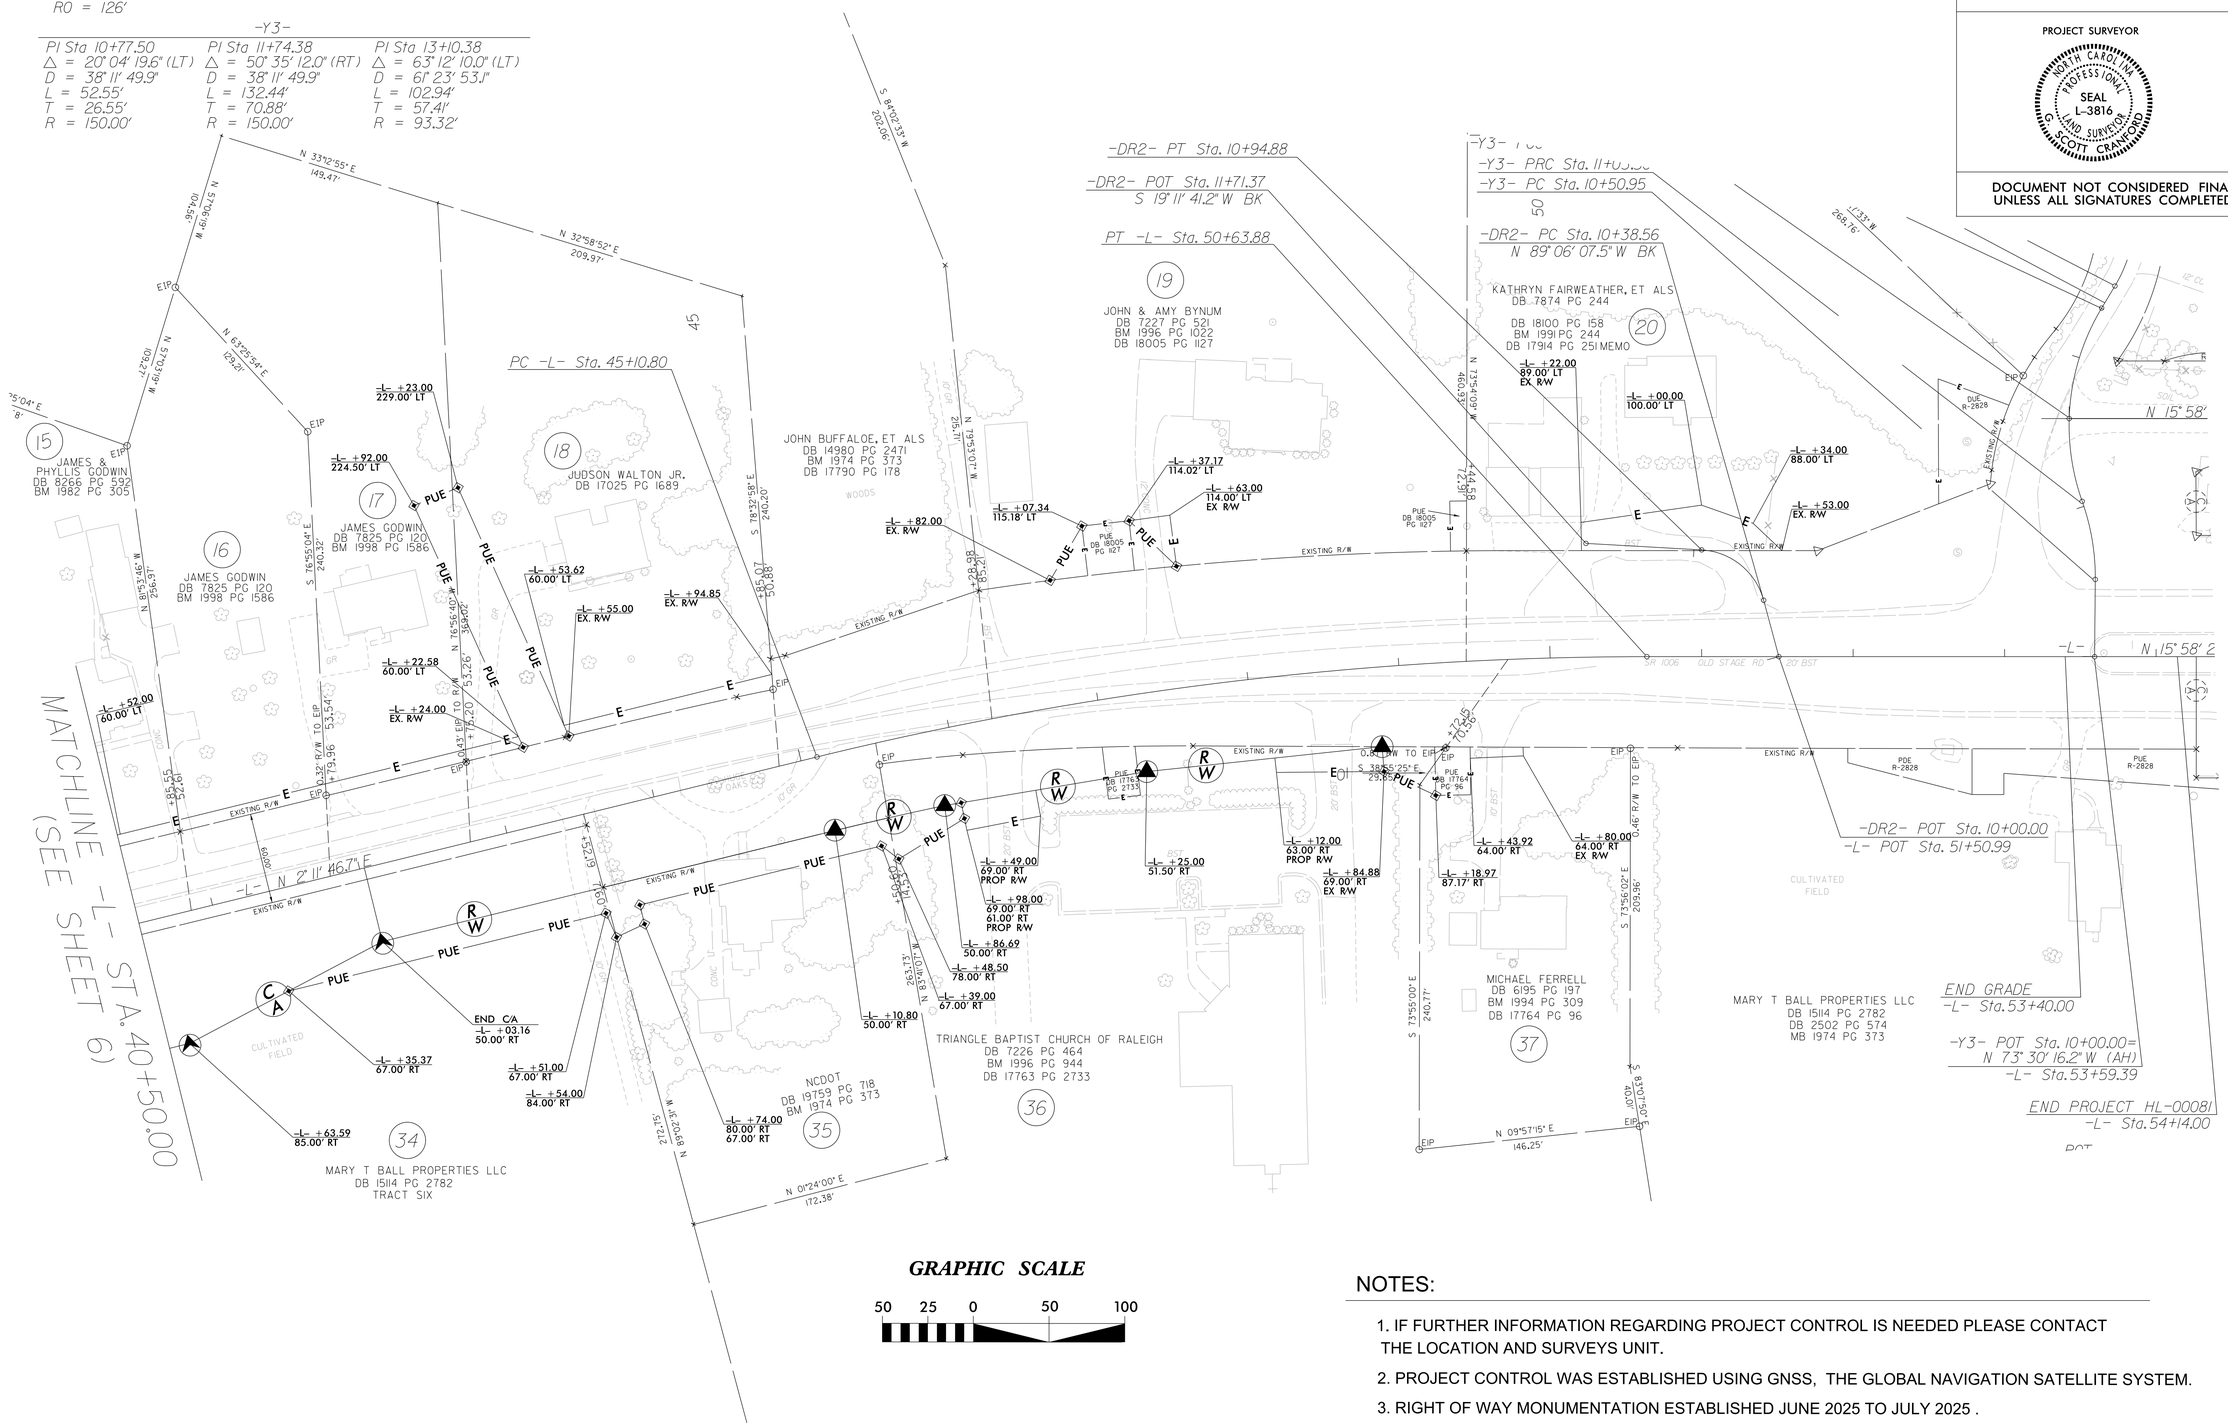

NOTES:

1. IF FURTHER INFORMATION REGARDING PROJECT CONTROL IS NEEDED PLEASE CONTACT THE LOCATION AND SURVEYS UNIT.
2. PROJECT CONTROL WAS ESTABLISHED USING GNSS, THE GLOBAL NAVIGATION SATELLITE SYSTEM.
3. RIGHT OF WAY MONUMENTATION ESTABLISHED JUNE 2025 TO JULY 2025 .

17-JUL-2025 13:15
C:\Users\scottcranford\Desktop\TIMS\U330725-20250150 09\SUR\rw_sheets\HL-00081_ls_rw07.dgn
scottcranford AT NCCAR-CRANS100