PROJECT REFERENCE NO.	SHEET NO.
U5956	RW12

Location and Surveys

DRMP

NORTH CAROLINA PROFESSIONAL SEAL L-5373 LAND SURVEYOR AUGUST A. THICK, II

DOCUMENT NOT CONSIDERED FINAL UNLESS ALL SIGNATURES COMPLETED

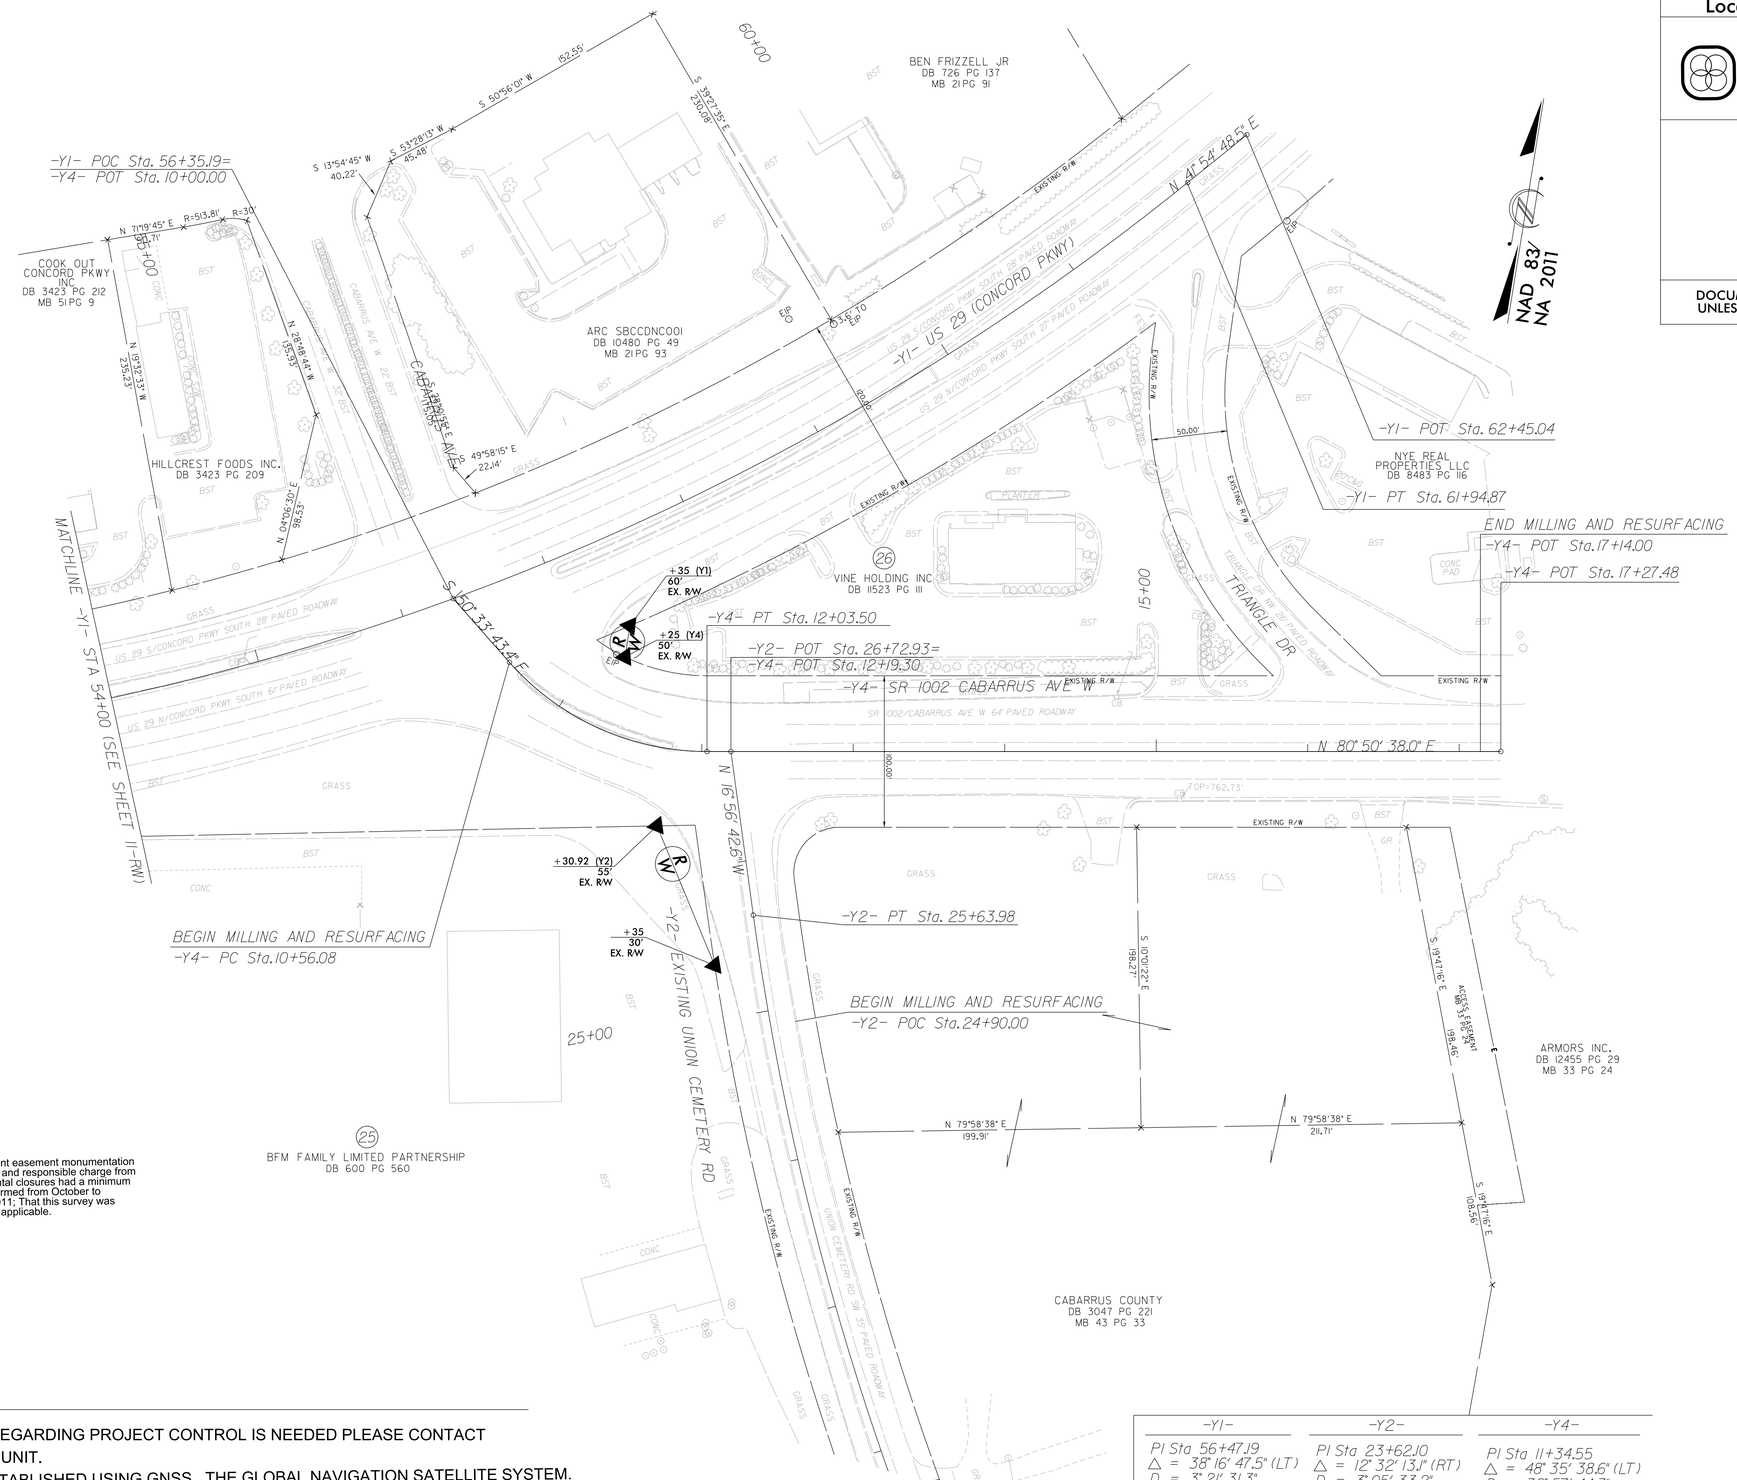

I , August A. Thick , certify that the right of way and permanent easement monumentation for this project shown herein was completed under my direct and responsible charge from an actual survey made under my supervision; that all horizontal closures had a minimum ratio of precision of 1:10,000 (Class A). Field work was performed from October to November 2022 and all coordinates are based on NAD83/2011; That this survey was performed to meet the requirements of 21NCAC 56.1600 as applicable.

This day of December 7th 2022

Professional Land Surveyor L-5373

NOTES:

1. IF FURTHER INFORMATION REGARDING PROJECT CONTROL IS NEEDED PLEASE CONTACT THE LOCATION AND SURVEYS UNIT.
2. PROJECT CONTROL WAS ESTABLISHED USING GNSS, THE GLOBAL NAVIGATION SATELLITE SYSTEM.
3. RIGHT OF WAY MONUMENTATION ESTABLISHED OCTOBER TO DECEMBER 2022 .

-Y1-	-Y2-	-Y4-
PI Sta 56+47.19	PI Sta 23+62.10	PI Sta 11+34.55
△ = 38° 16' 47.5" (LT)	△ = 12° 32' 13.1" (RT)	△ = 48° 35' 38.6" (LT)
D = 3° 21' 31.3"	D = 3° 05' 33.2"	D = 32° 57' 44.3"
L = 1,139.72'	L = 405.39'	L = 147.42'
T = 592.05'	T = 203.51'	T = 78.47'
R = 1,705.89'	R = 1,852.70'	R = 173.82'

REVISIONS

6/2/99

06-DEC-2022 08:50
R:\Projects\2022\2022031034_U5956_con_drm3\LocationSurveys\Working\RWSheets\U-5956_rw12.dgn
CChambliss AT CAR-CCHAMBLISS