PROJECT REFERENCE NO.	SHEET NO.
U-5956	EC-18A/CONST.9A

Kimley»Horn ©2025

200 SOUTH TRYON, SUITE 200
CHARLOTTE, N.C. 28202

REVISIONS

5/14/99

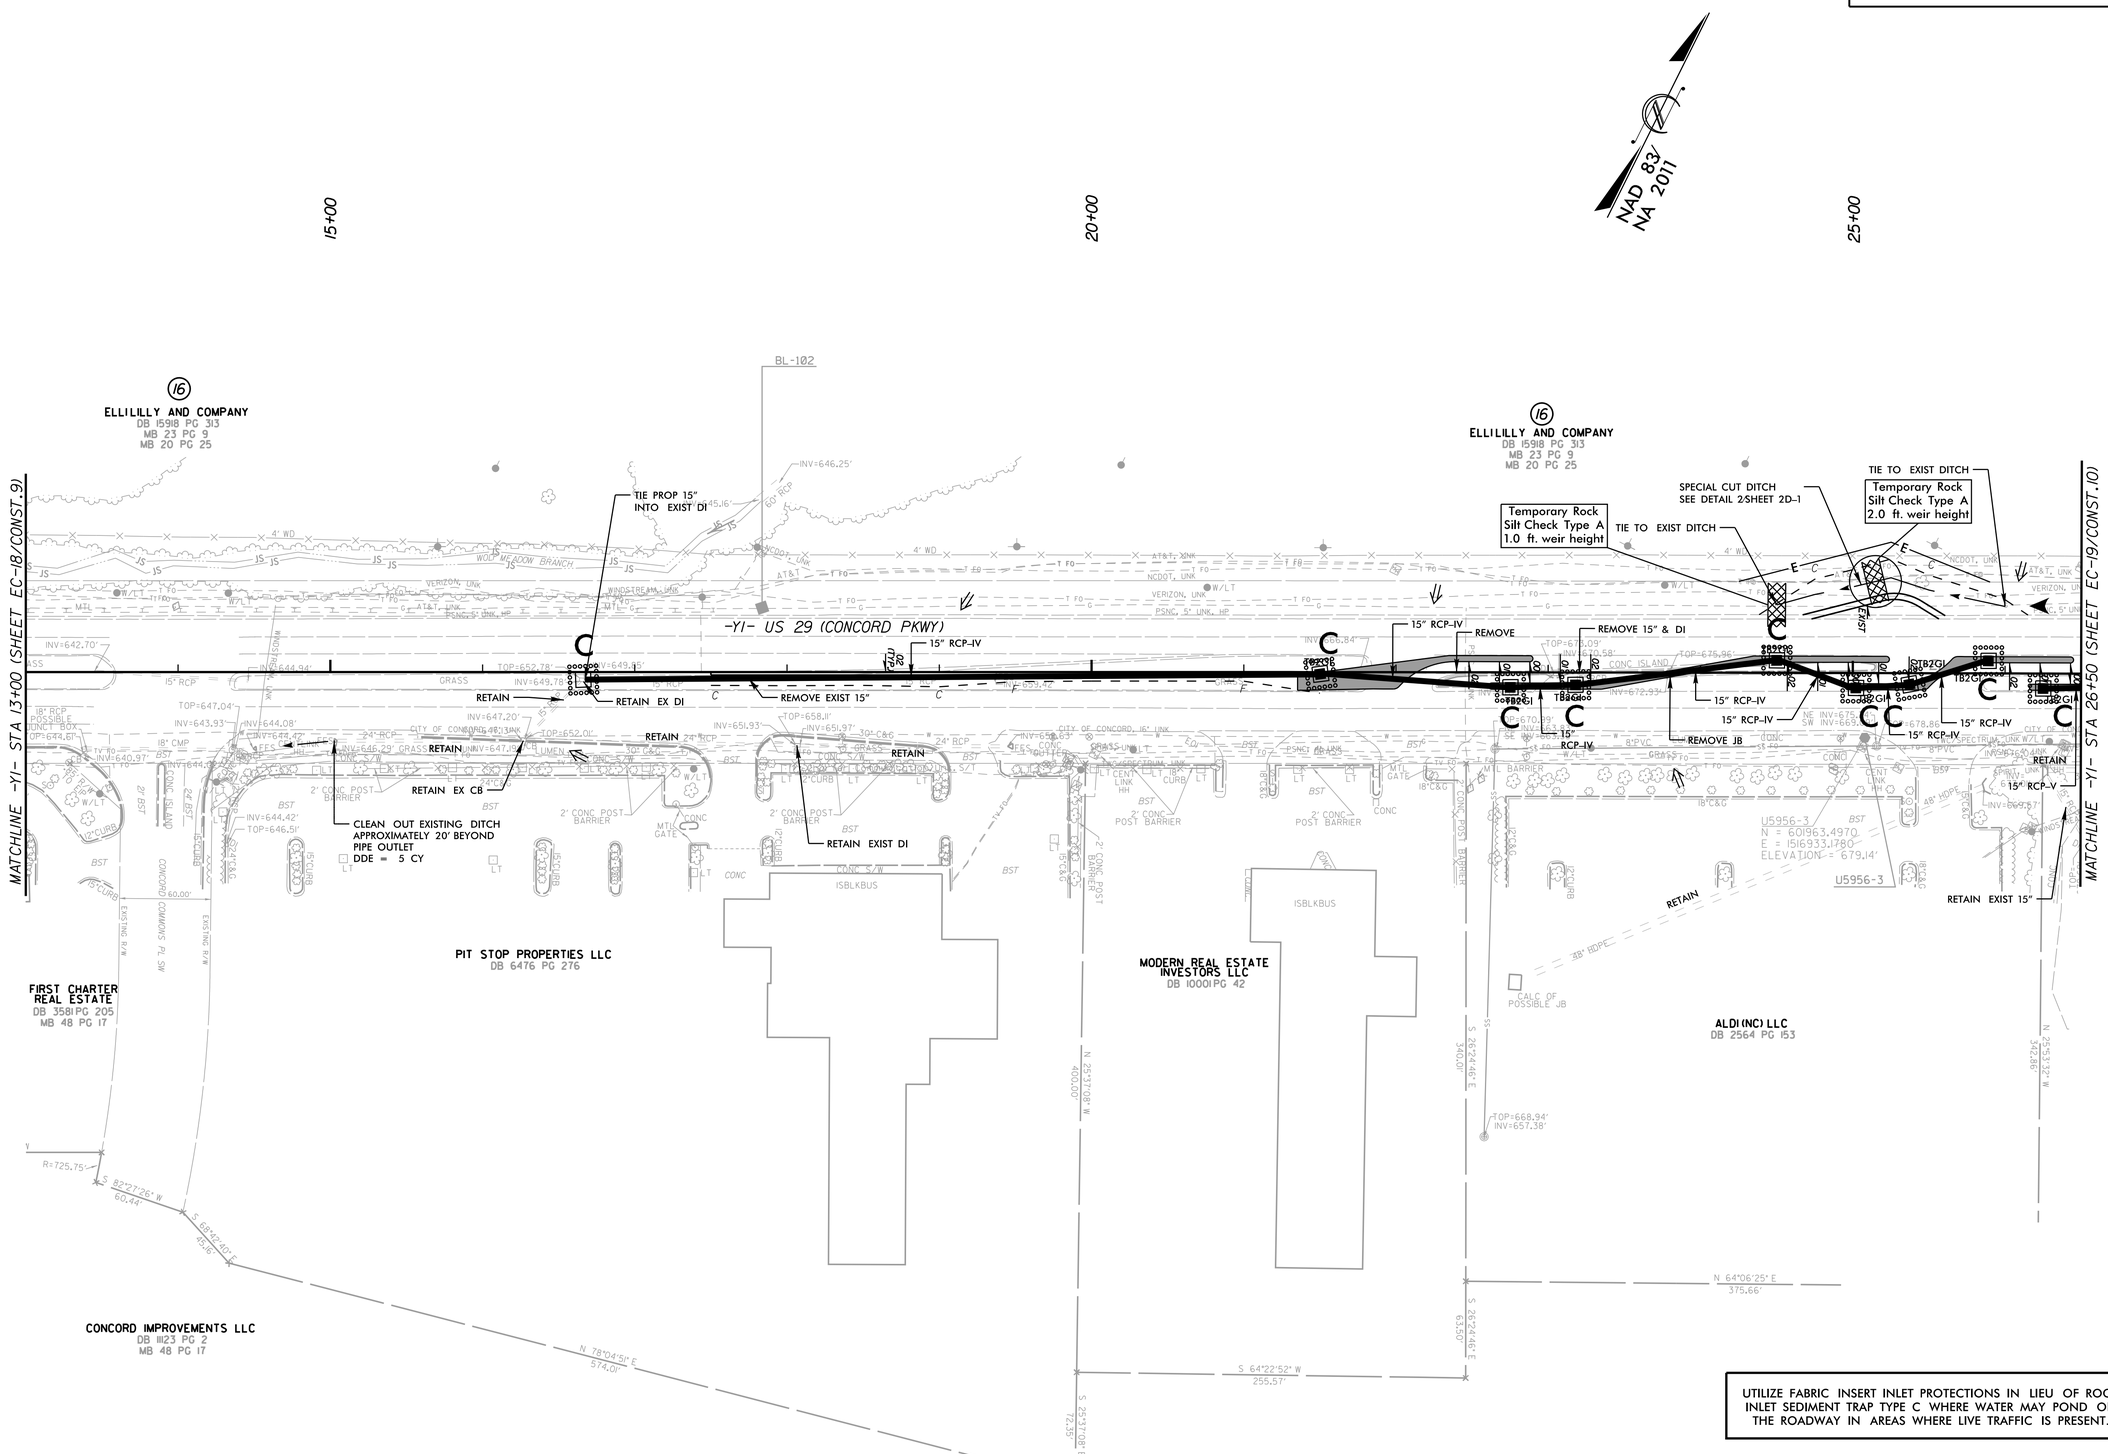

UTILIZE FABRIC INSERT INLET PROTECTIONS IN LIEU OF ROCK INLET SEDIMENT TRAP TYPE C WHERE WATER MAY POND ON THE ROADWAY IN AREAS WHERE LIVE TRAFFIC IS PRESENT.

10/14/2025 K:\CHL_PRJ\011036427 - U-5956 (Union Cemetery)\Environmental\Design\U-5956_ec_psh_18A.dgn