Docusign Envelope ID: E03B289F-8FB2-4045-BC4B-777F7BCB04E5

REVISIONS

Kimley»Horn ©2025
NC LICENSE #F-0102
200 SOUTH TRYON STREET, SUITE 200
CHARLOTTE, NORTH CAROLINA 28202
PHONE: (704) 333-5131

RIGHT-OF-WAY REV.

CONST. REV.

PROJECT REFERENCE NO.	SHEET NO.
U-5956	SIGN-9
R/W SHEET NO.	

ROADWAY ENGINEER

NORTH CAROLINA PROFESSIONAL SEAL 032810 ENGINEER JASON D. LAWRENCE
DocuSigned by: Jason Lawrence
11/25/2025

DOCUMENT NOT CONSIDERED FINAL UNLESS ALL SIGNATURES COMPLETED

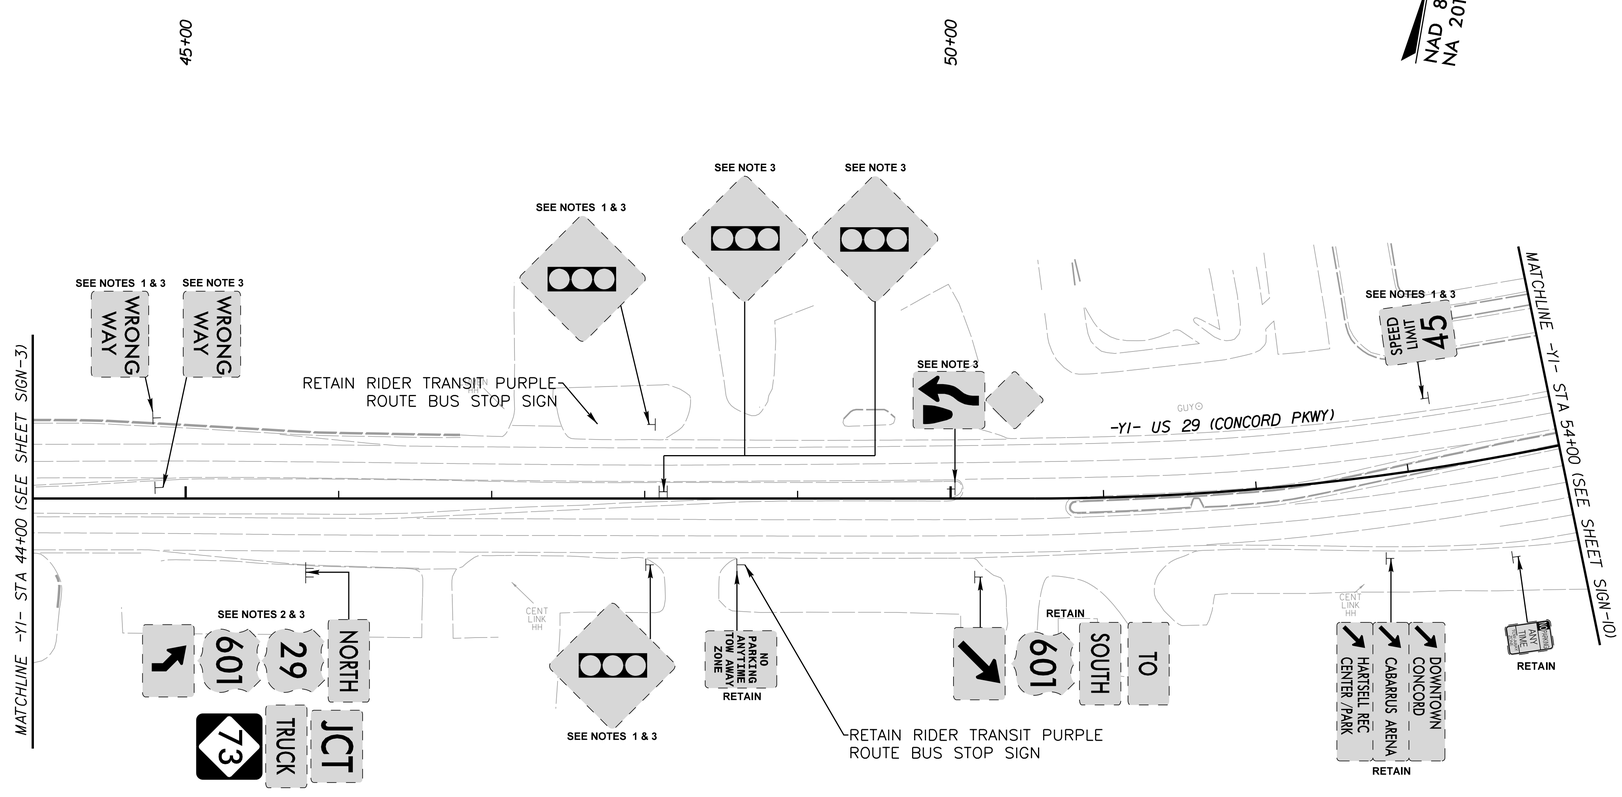

PROJECT NOTES

1 SIGN ERECTION, REPLACE, SIGN TYPE E
2 SIGN ERECTION, REPLACE, SIGN TYPE F
3 DISPOSAL OF SIGN SYSTEM, U-CHANNEL

EXISTING SIGNS
-Y1- STA 44+00 TO STA 54+00