Docusign Envelope ID: E03B289F-8FB2-4045-BC4B-777F7BCB04E5

REVISIONS

Kimley»Horn ©2025
NC LICENSE #F-0102
200 SOUTH TRYON STREET, SUITE 200
CHARLOTTE, NORTH CAROLINA 28202
PHONE: (704) 333-5131

RIGHT-OF-WAY REV.

CONST. REV.

PROJECT REFERENCE NO.	SHEET NO.
U-5956	SIGN-10

R/W SHEET NO.

ROADWAY ENGINEER

NORTH CAROLINA PROFESSIONAL SEAL 032010 ENGINEER JASON D. LAWSON
Signed by: Jason Lawson
11/25/2025

DOCUMENT NOT CONSIDERED FINAL UNLESS ALL SIGNATURES COMPLETED

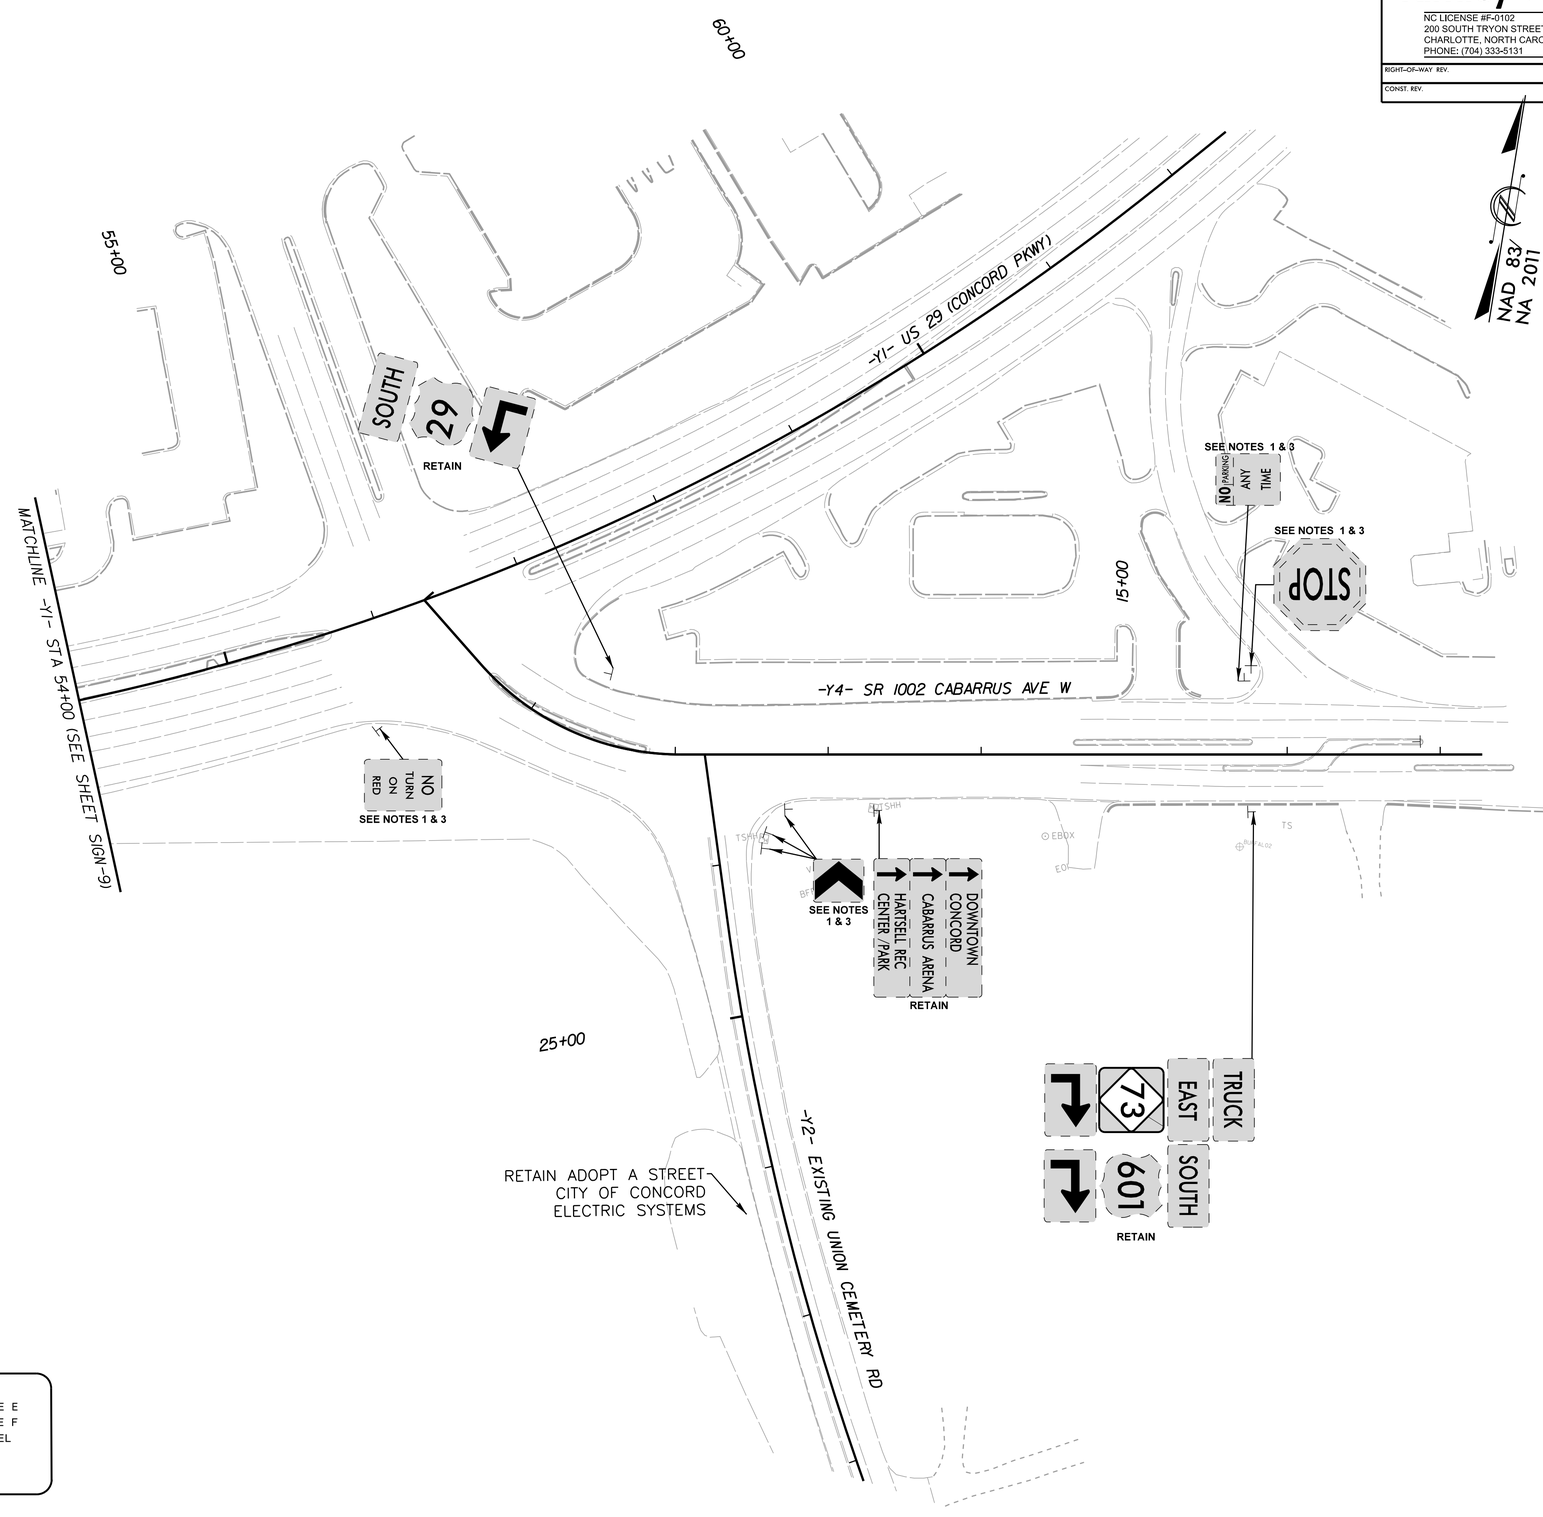

PROJECT NOTES

1	SIGN ERECTION, REPLACE, SIGN TYPE E
2	SIGN ERECTION, REPLACE, SIGN TYPE F
3	DISPOSAL OF SIGN SYSTEM, U-CHANNEL

EXISTING SIGNS
-Y1- STA 54+00 TO STA 56+00
-Y4- STA 10+00 TO STA 17+00
-Y2- STA 26+00 TO STA 26+30