Docusign Envelope ID: EB548D0E-5E8C-4E8D-B744-4D157815BD49

5/14/99

Kimley»Horn ©2019
200 SOUTH TRYON STREET, SUITE 200
CHARLOTTE, NC 28202

RIGHT-OF-WAY REV.

CONST. REV.

PROJECT REFERENCE NO.	SHEET NO.
U-5956	UC-14

UTILITY DESIGN ENGINEER

NORTH CAROLINA PROFESSIONAL SEAL 027670 ENGINEER MATTHEW A. SMOLESKI 2025

DocuSigned by: Matthew A. Smoleski 1/6/2026 | 8:44 AM EST

DOCUMENT NOT CONSIDERED FINAL UNLESS ALL SIGNATURES COMPLETED

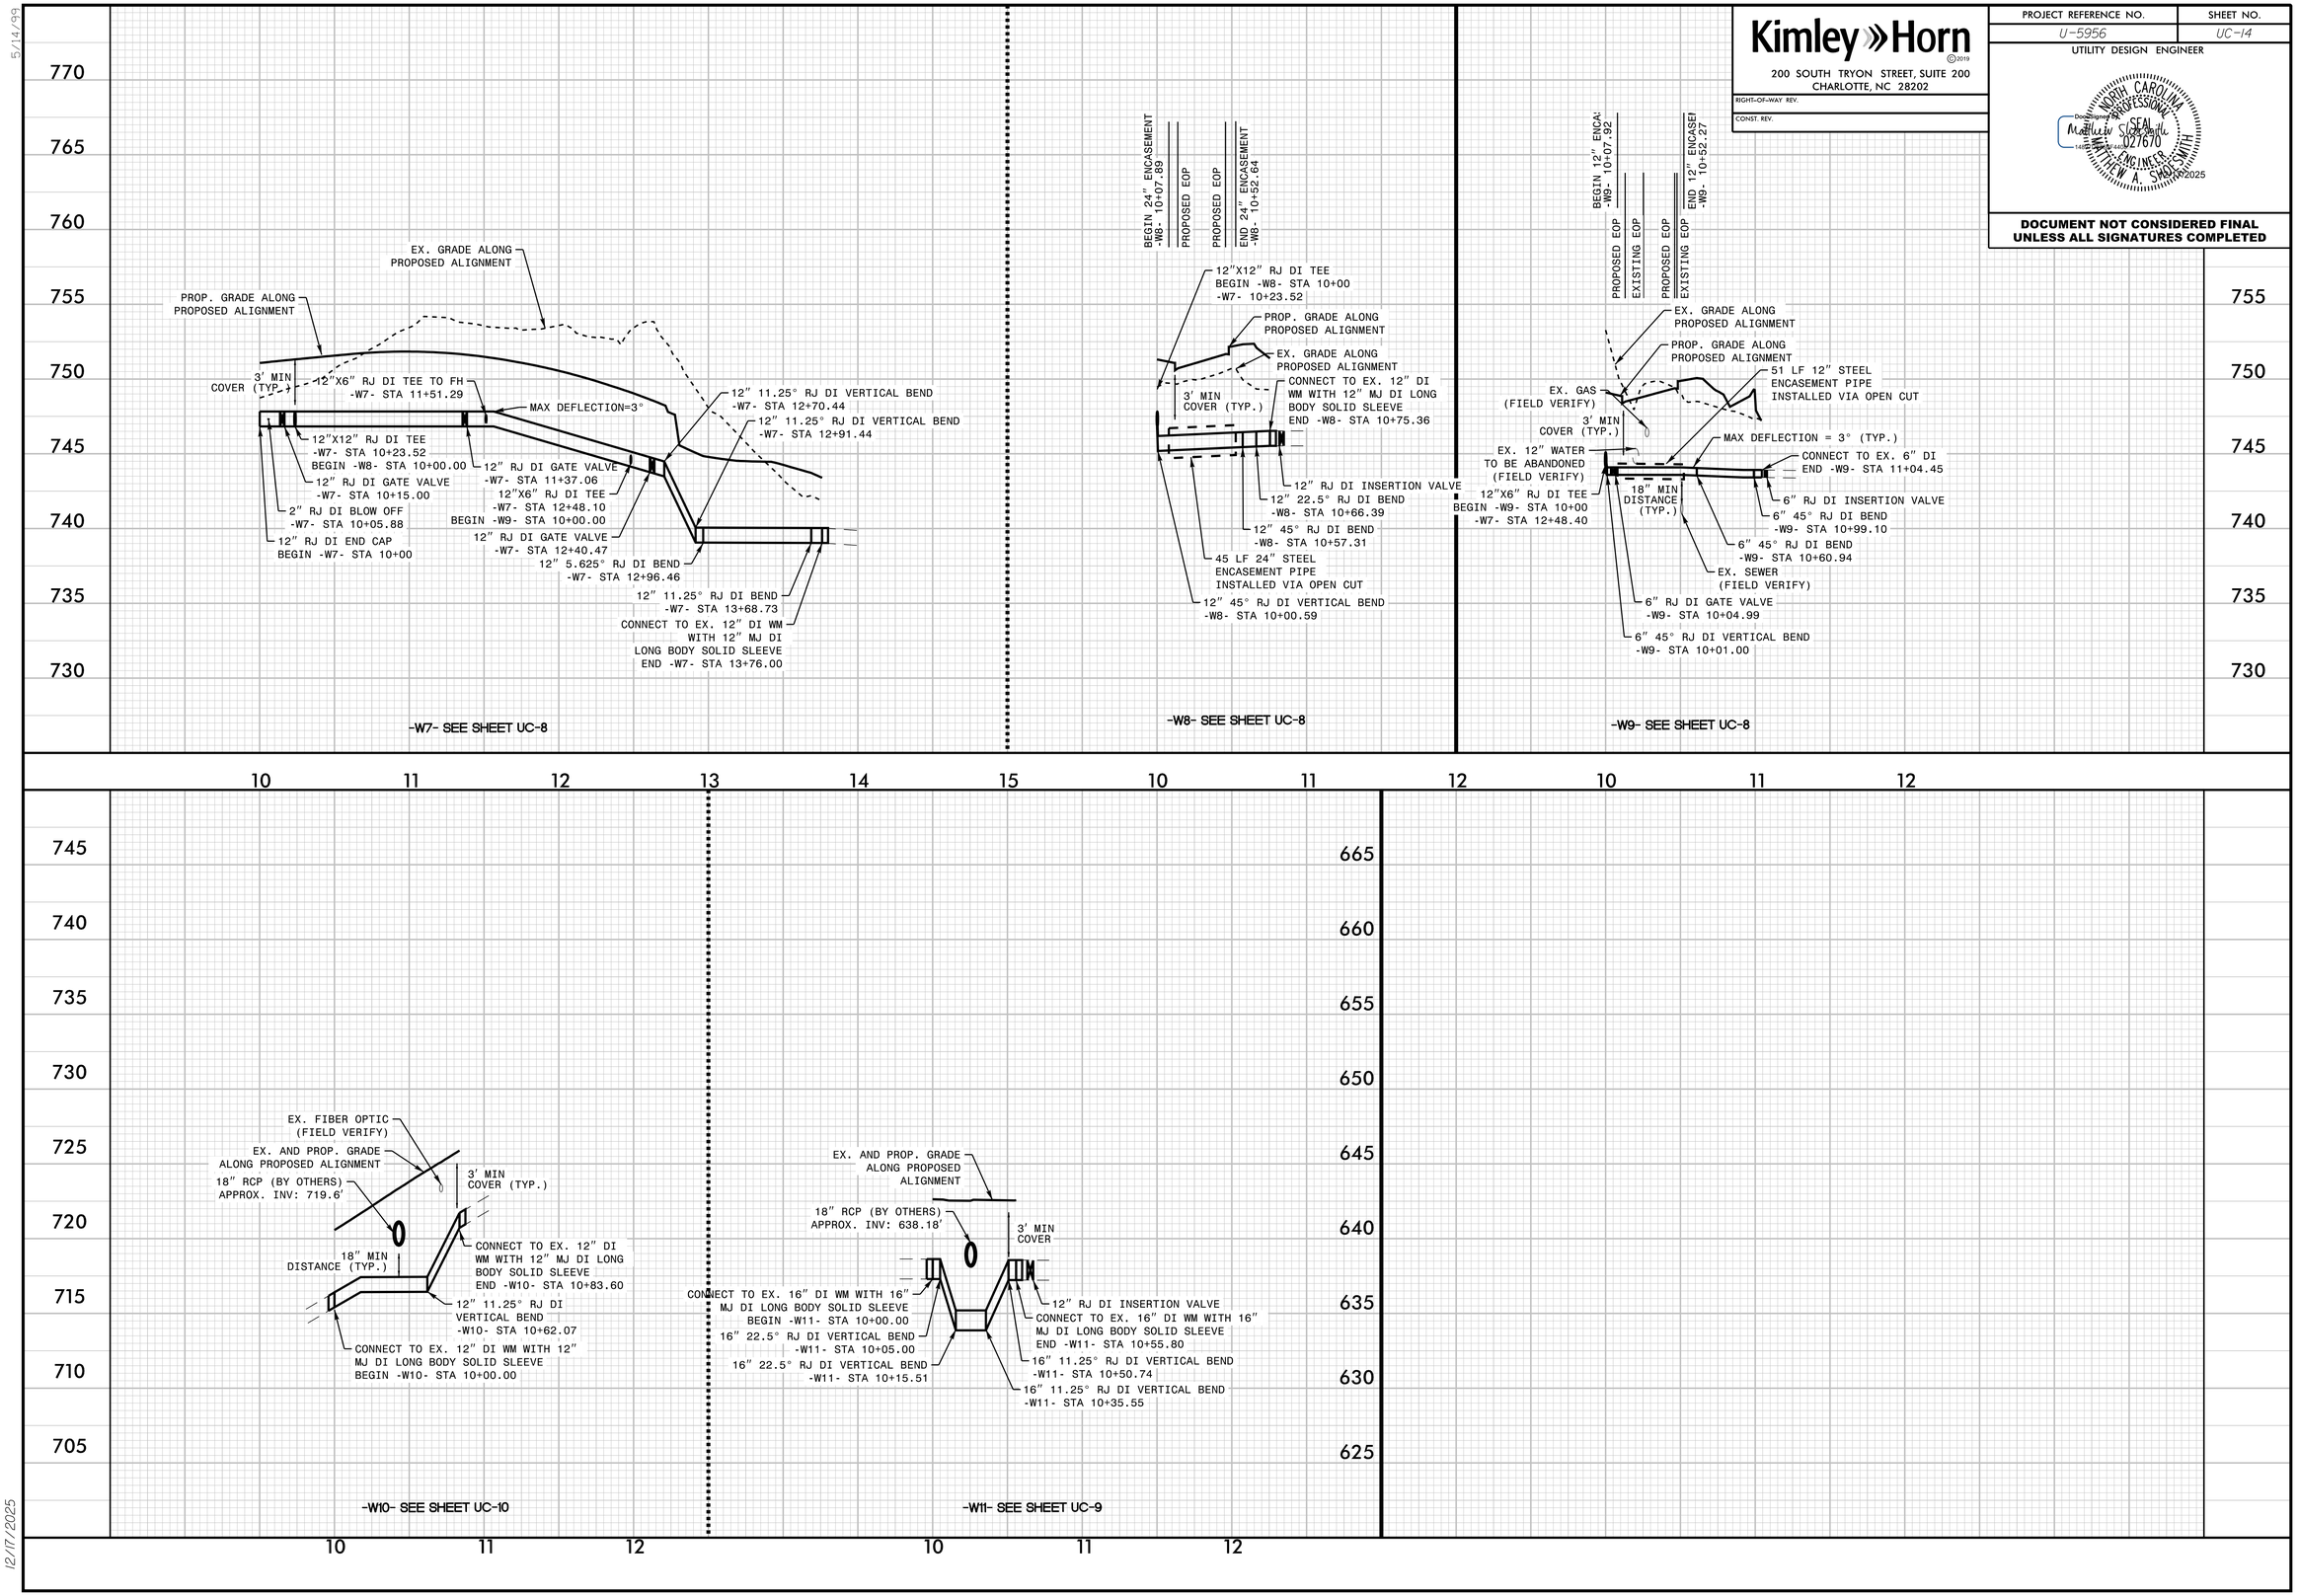

12/17/2025