Docusign Envelope ID: EB548D0E-5E8C-4E8D-B744-4D157815BD49

5/14/99

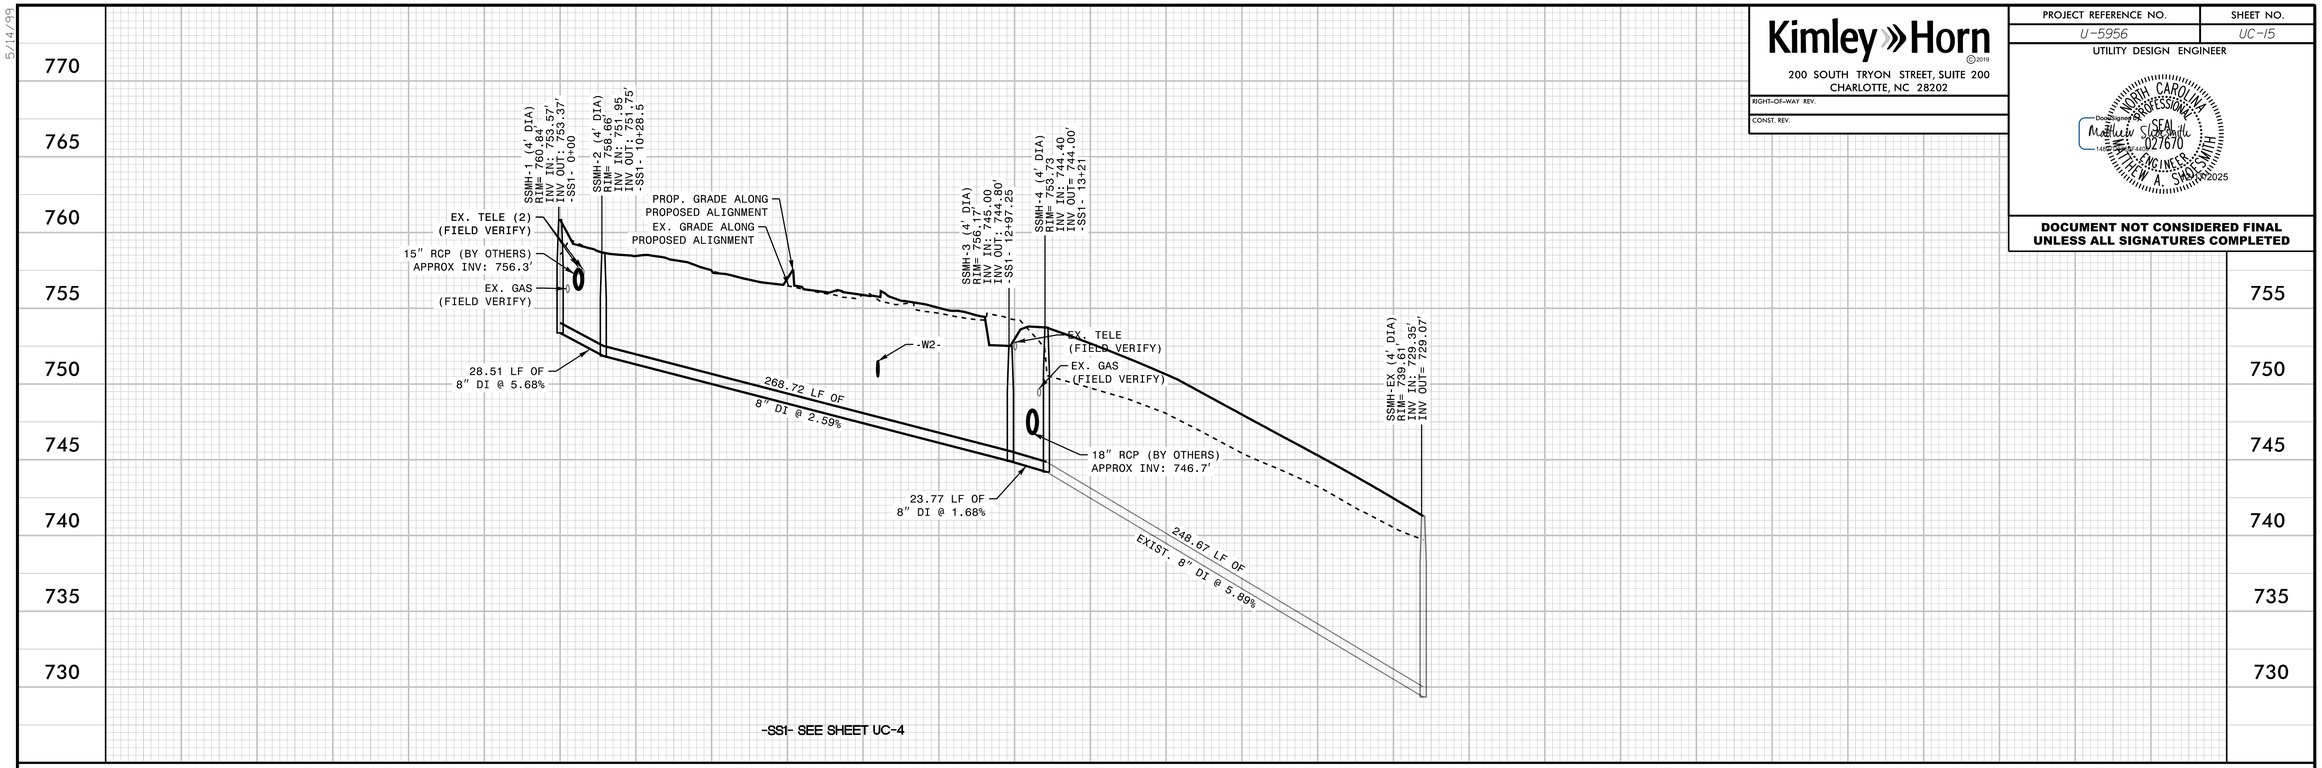

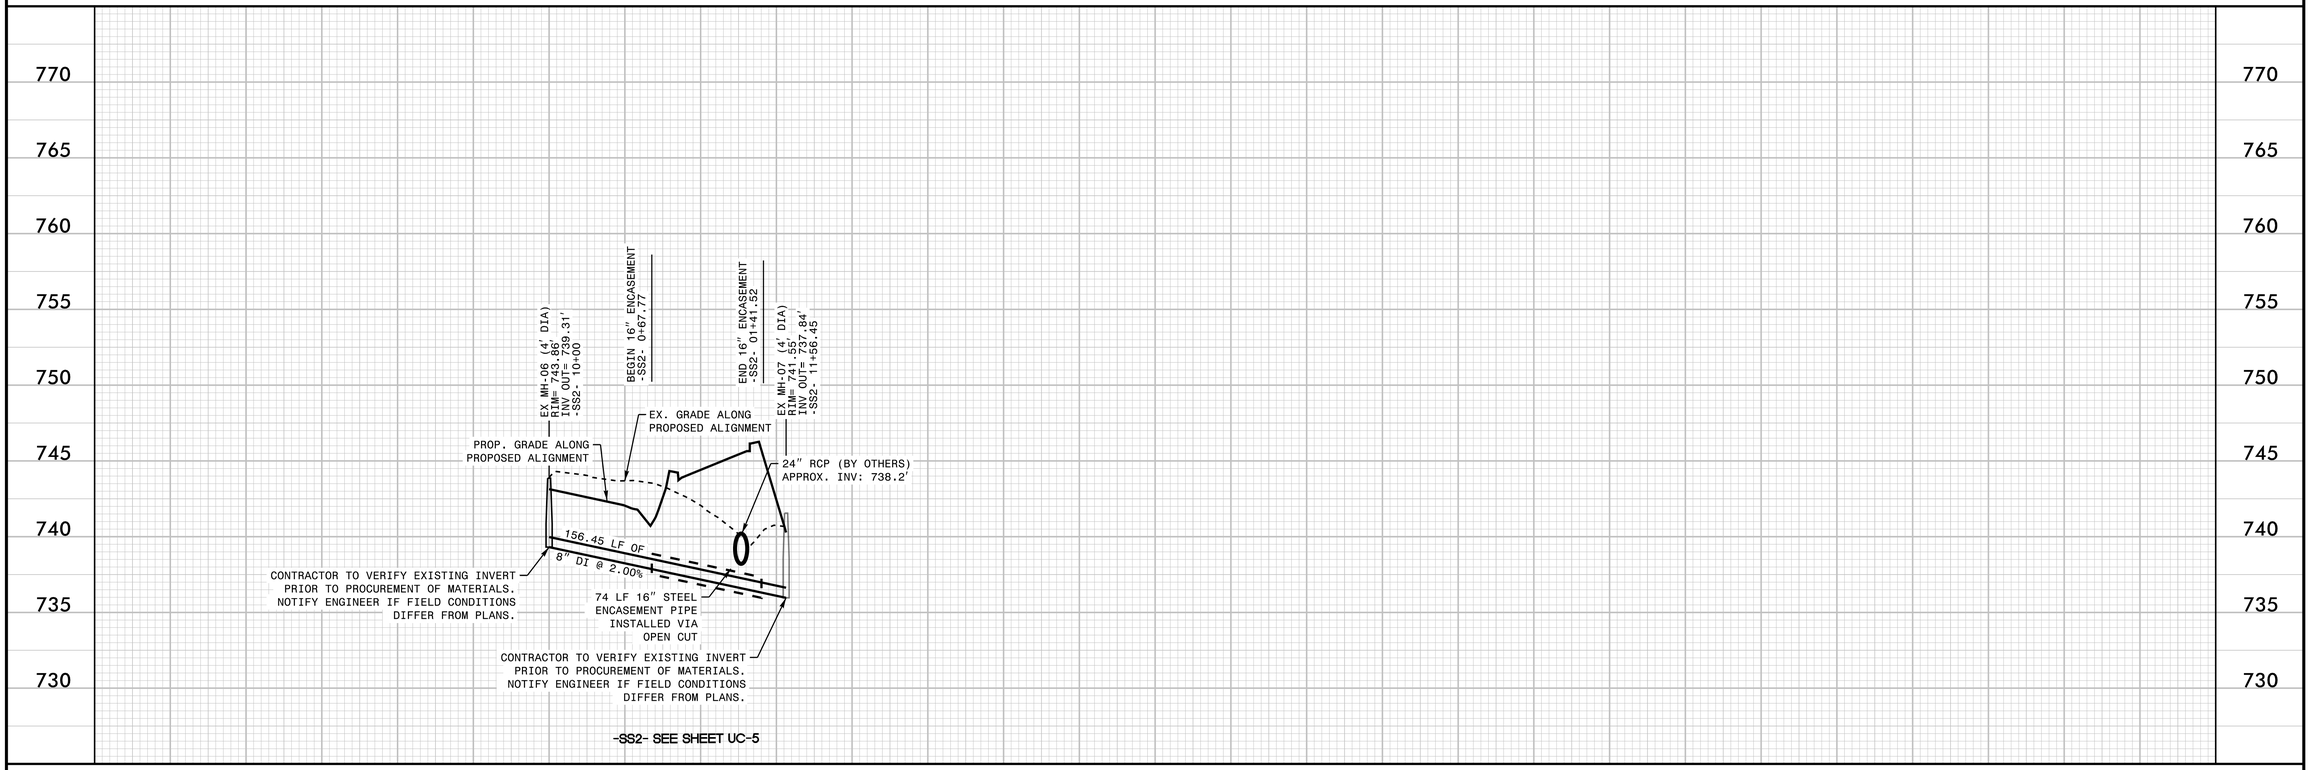

12/17/2025

Kimley»Horn ©2019
200 SOUTH TRYON STREET, SUITE 200
CHARLOTTE, NC 28202

RIGHT-OF-WAY REV.

CONST. REV.

PROJECT REFERENCE NO.	SHEET NO.
U-5956	UC-15

UTILITY DESIGN ENGINEER

NORTH CAROLINA PROFESSIONAL SEAL 027670 ENGINEER MATTHEW A. SMOLESKI

Docusigned by: Matthew Smoleski 14B7A1F4A4A40... 12/16/2025

DOCUMENT NOT CONSIDERED FINAL UNLESS ALL SIGNATURES COMPLETED