DETOUR

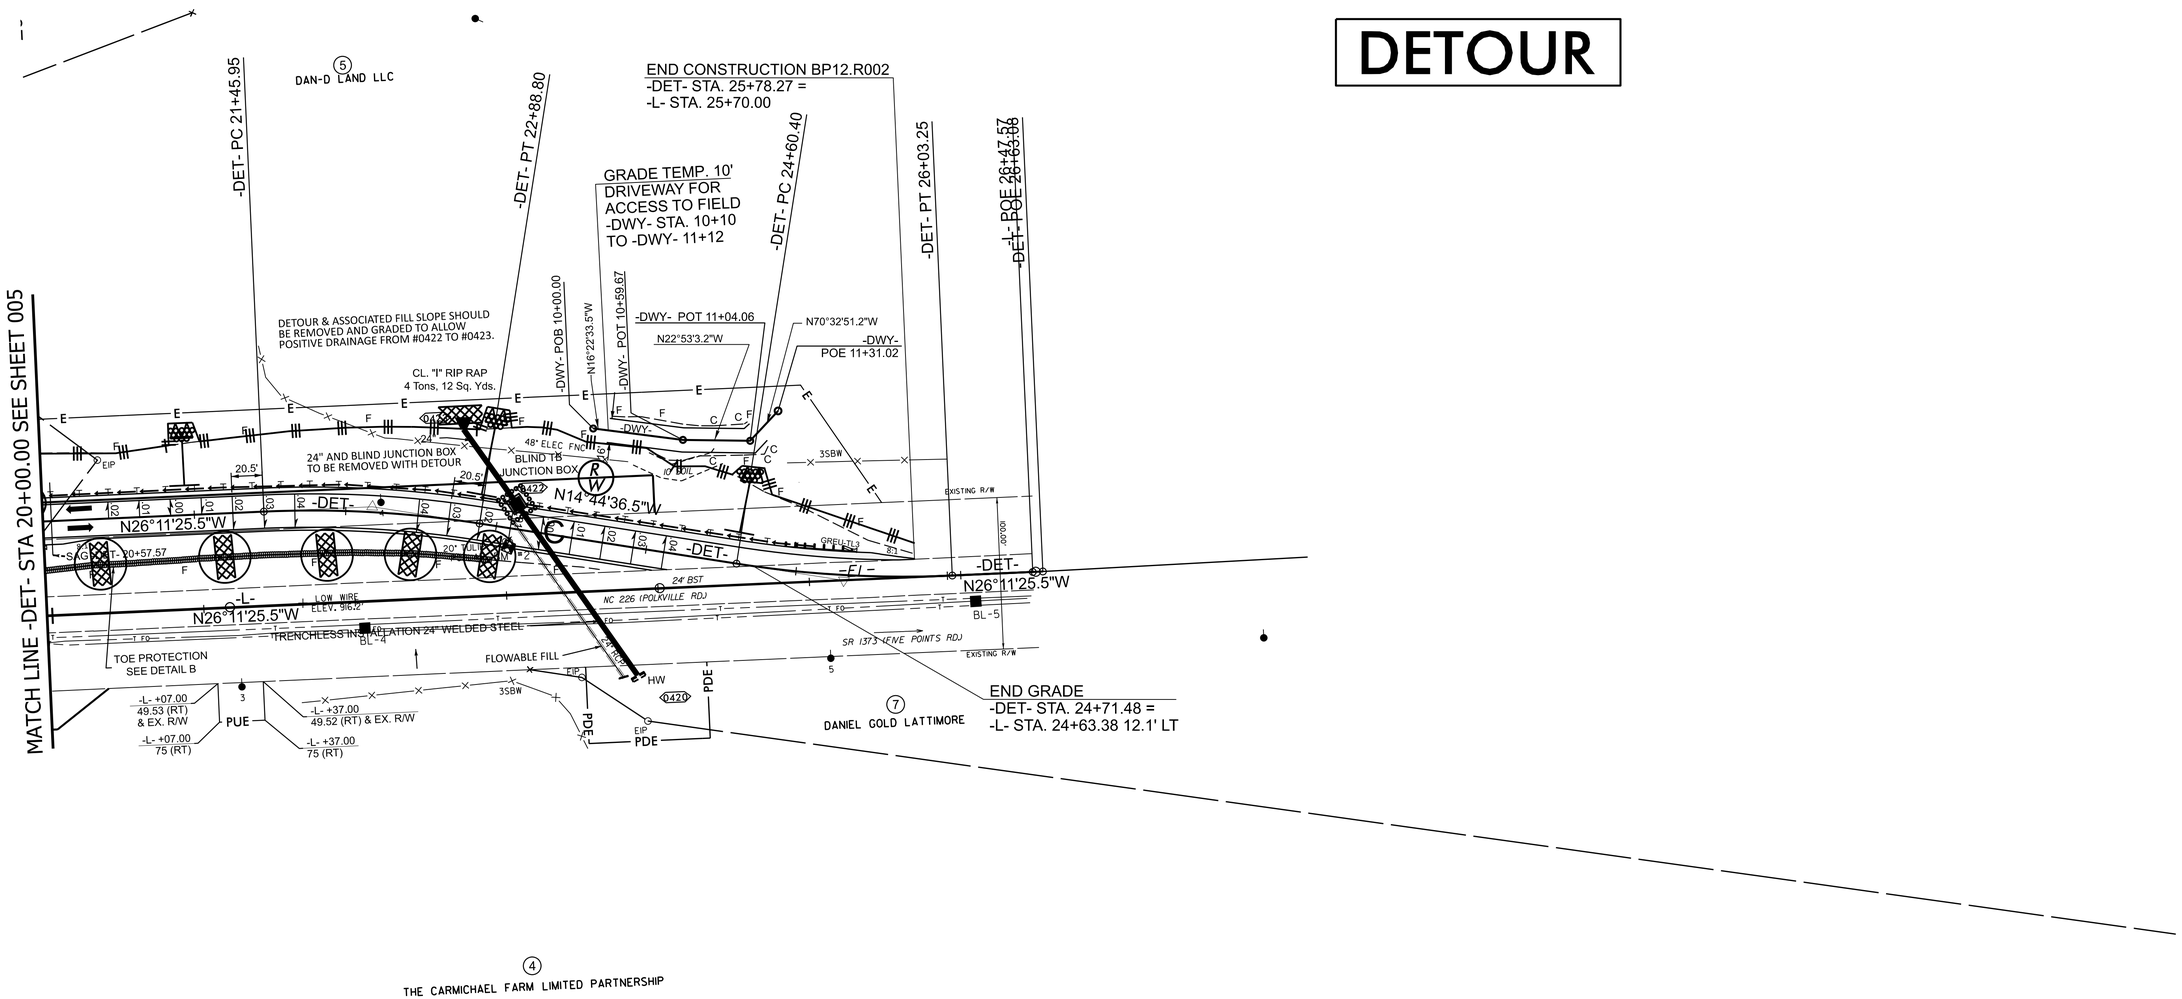

BP12-R002

EC-7 | CONST. 6

NORTH CAROLINA
DEPARTMENT OF TRANSPORTATION
CLEVELAND COUNTY

ROADWAY DESIGN UNIT

ROADWAY DESIGN ENGINEER

HYDRAULICS ENGINEER

PREPARED BY

WETHERILL ENGINEERING

WE Design your Tomorrow ...

1223 Jones Franklin Road
Raleigh, NC 27606
(919) 851-8077

NC License F-0377

5/26/20

$DATE$ $TIME$ IGN