Docusign Envelope ID: A3802164-A4C3-4B82-9921-91E959BA0677

STV Engineers, Inc.
2121 RDU Center Dr.
Suite 210
Morrisville, NC 27560
NC License Number F-0991

PROJ. REFERENCE NO.	SHEET NO.
U-5797	TMP-17

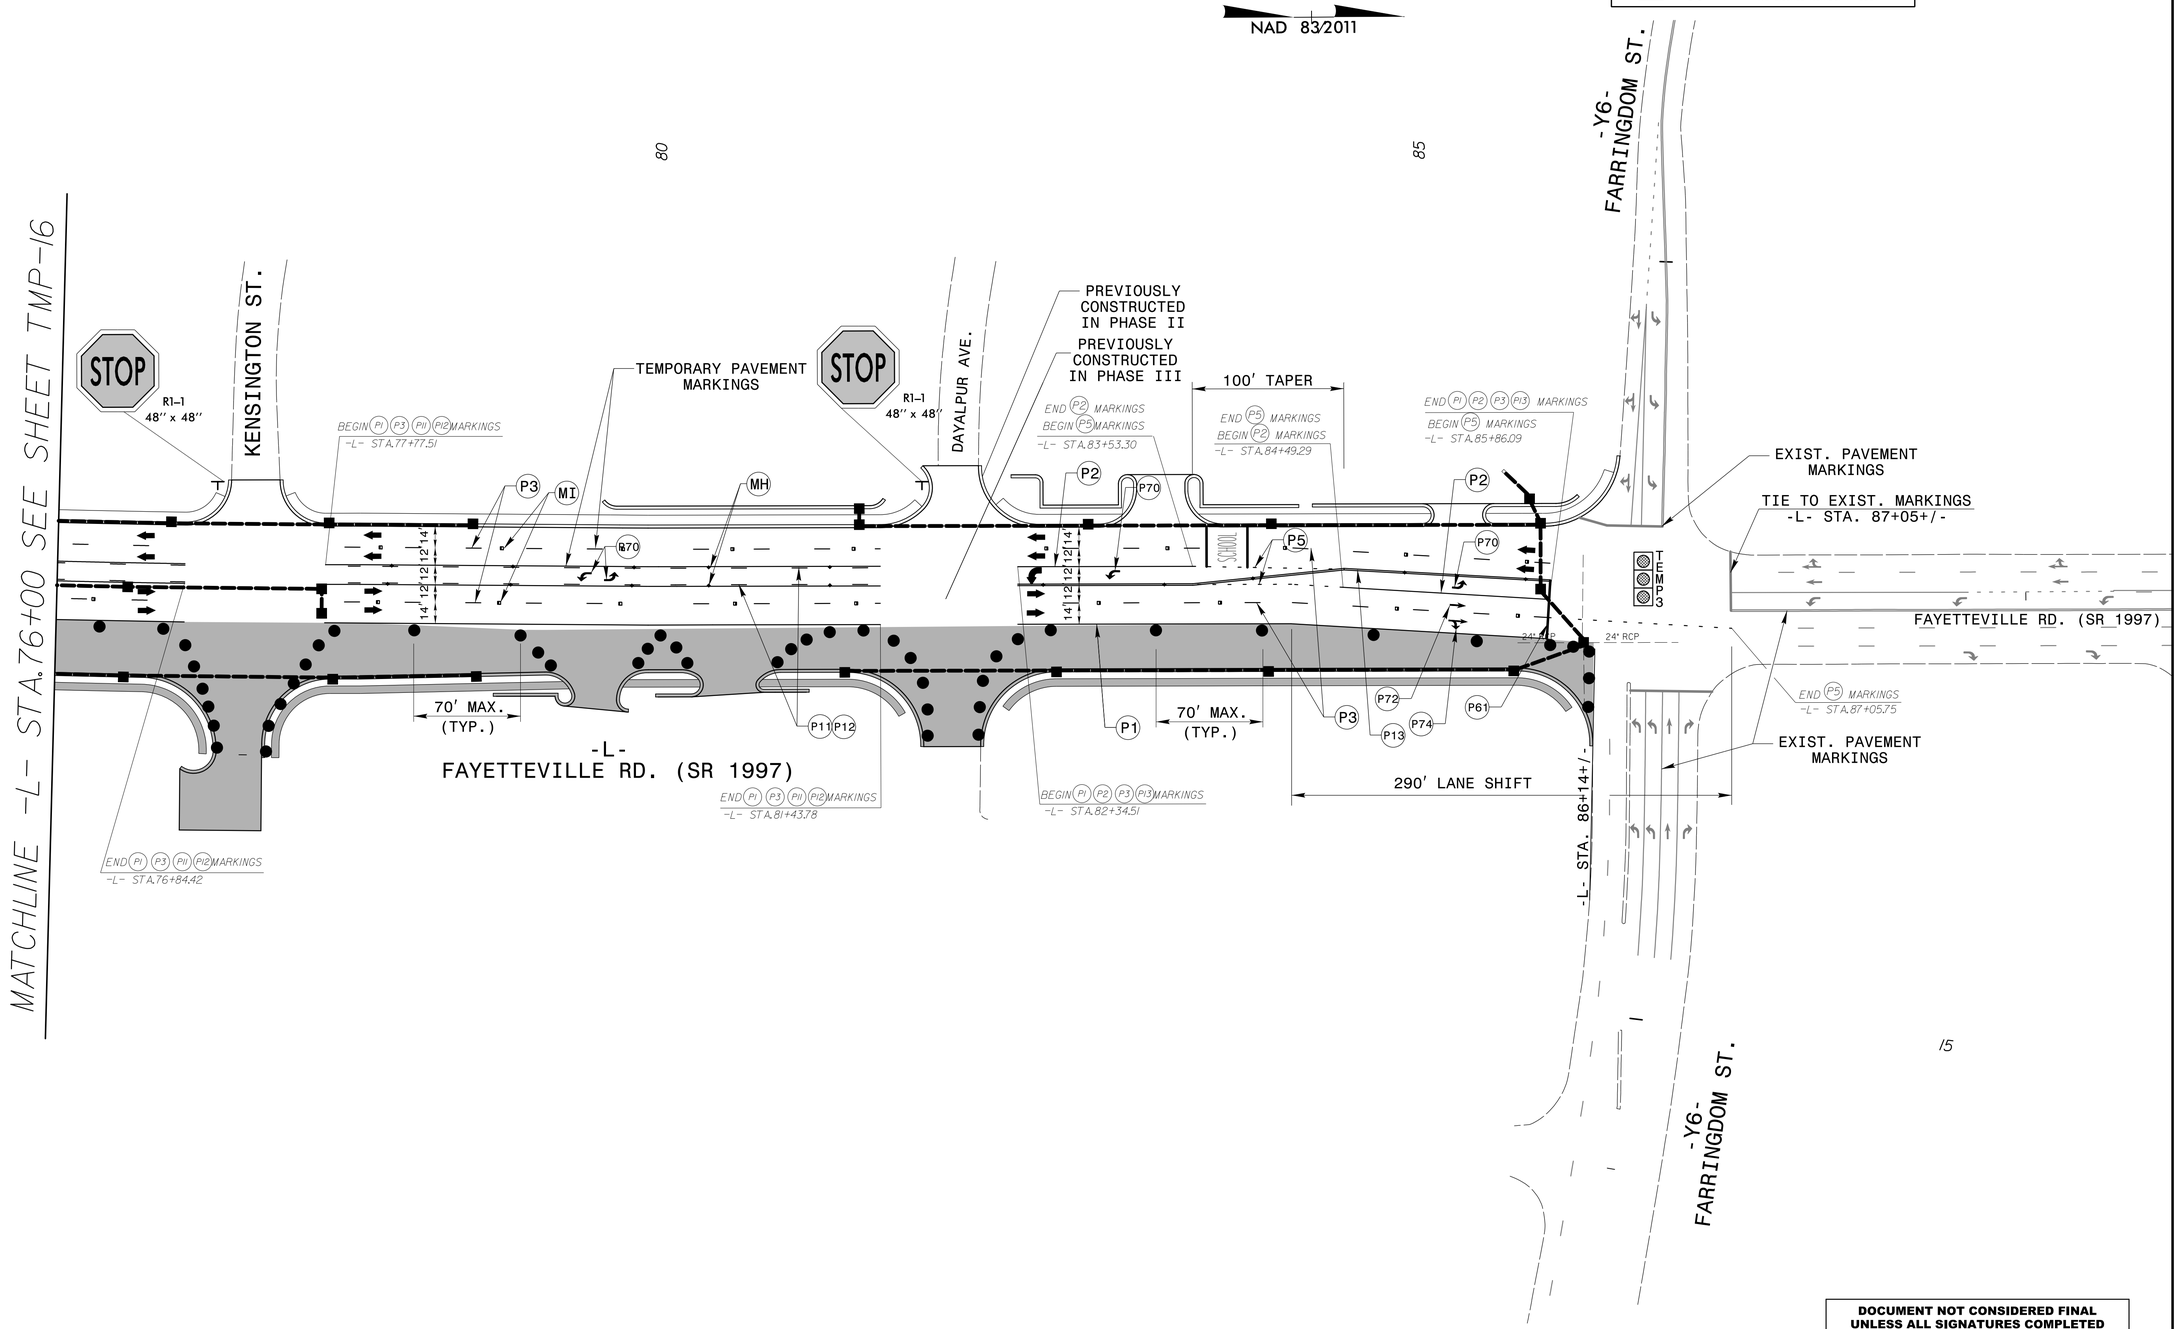

DOCUMENT NOT CONSIDERED FINAL UNLESS ALL SIGNATURES COMPLETED

APPROVED: Signed by: Weston Murphy DATE: 3/6/2025

SEAL

NORTH CAROLINA PROFESSIONAL SEAL 049235 ENGINEER WESTON D. MURPHY

DIVISION OF HIGHWAYS · STATE OF NORTH CAROLINA · DEPARTMENT OF TRANSPORTATION · WORK ZONE TRAFFIC CONTROL

TEMPORARY TRAFFIC CONTROL PHASE IV DETAIL STEP 1

3/6/2025
R:\Traffic\TrafficControl\TCP\Sheets\U-5797_TCP_TMP-17_Phase 4-1.dgn
Murphy,WD