25% PLANS 5/16/18
UPDATED 25% PLANS 8/24/18
UPDATED RDY_DSN 1/17/19
UPDATED DRAINAGE 2/12/19
UDATED R/W PLANS 4/4/19
1/31/22
UPDATED UBO PLANSHEETS 4/13/22
ADDED CROWNCASTLE DESIGN 4/15/22
UPDATED DUKE DESIGN 7/5/22
UPDATED PUE 9/23/22
UPDATED LUMBERTON ELECTRIC DESIGN 11/16/22

# PROJECT: U-5797

# CONTRACT:

SEE UTILTIY CONSTRUCTION (UC) PLANS FOR PROPOSED WATER AND SEWER CONSTRUCTION

| PROJECT REFERENCE NO. | SHEET NO. |
|---|---|
| U-5797 | U0-10 |

## UTILITIES BY OTHERS

NOTE: ALL PROPOSED UTILITY WORK SHOWN ON THIS SHEET WILL BE DONE BY OTHERS. NO PAYMENT WILL BE MADE TO THE CONTRACTOR FOR PROP. UTILITY WORK SHOWN ON THIS SHEET.

NAD 83/2011

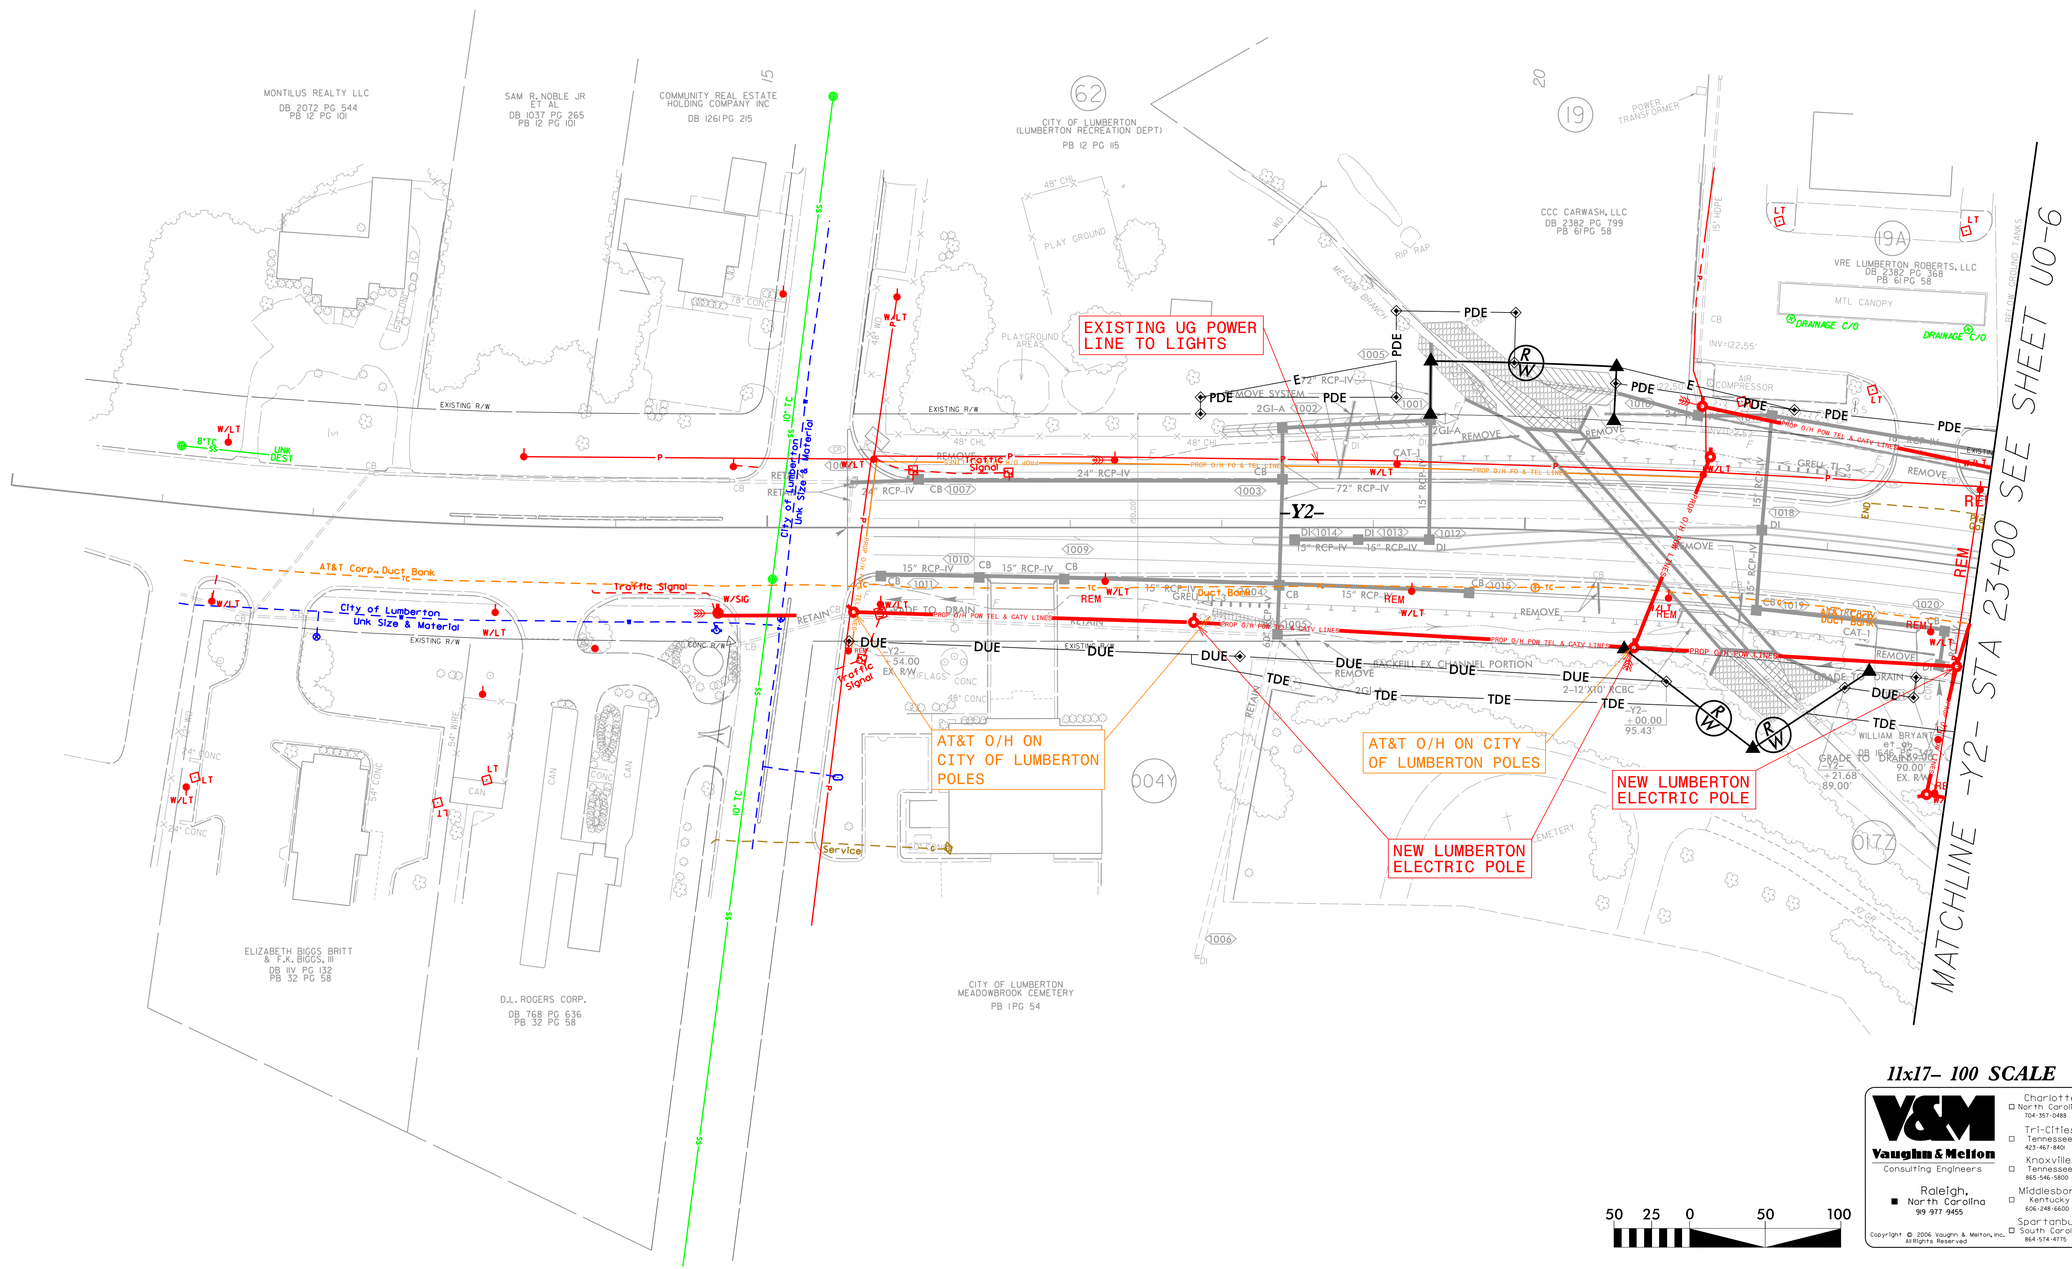


11x17- 100 SCALE

50 25 0 50 100


V&M
Vaughn & Melton
Consulting Engineers
Charlotte, North Carolina 704-357-0488
Tri-Cities, Tennessee 423-467-840
Knoxville, Tennessee 865-546-5800
Raleigh, North Carolina 919-977-9455
Middlesboro, Kentucky 606-248-6600
Spartanburg, South Carolina 864-574-4775

Copyright © 2006 Vaughn & Melton, Inc. All Rights Reserved

TRANSPORTATION\3164-16\UTILITIES\U5797_UTL_U0-10.DGN