PROJECT REFERENCE NO.	SHEET NO.
B-4838	RW08

Location and Surveys

GEL Engineering of NC, Inc. 0938

GEL SOLUTIONS

an Affiliate of THE GEL GROUP, INC.

2700 SUMNER BLVD.
SUITE 106
RALEIGH,NC 27616
(919) 544-1100
WWW.GEL-SOLUTIONS.COM

NORTH CAROLINA GEL ENGINEERING OF NC, INC. NO. C-1938 CERTIFICATE OF AUTHORIZATION

NORTH CAROLINA PROFESSIONAL SEAL L-3996 LAND SURVEYOR PARKS H. ICENHOUR, JR.

DOCUMENT NOT CONSIDERED FINAL UNLESS ALL SIGNATURES COMPLETED

I , Parks H. Icenhour Jr. , certify that the right of way and permanent easement monumentation for this project shown herein was completed under my direct and responsible charge from an actual survey made under my supervision; that all horizontal closures had a minimum ratio of precision of 1:10,000 (Class A). Field work was performed November 14th, 2024 and all coordinates are based on NAD83/2011; That this survey was performed to meet the requirements of 21NCAC 56.1600 as applicable.

This 7th day of November, 2025.

Signed by:
Parks H. Icenhour, Jr.
0D3CE672664464C6...

Professional Land Surveyor L-3996

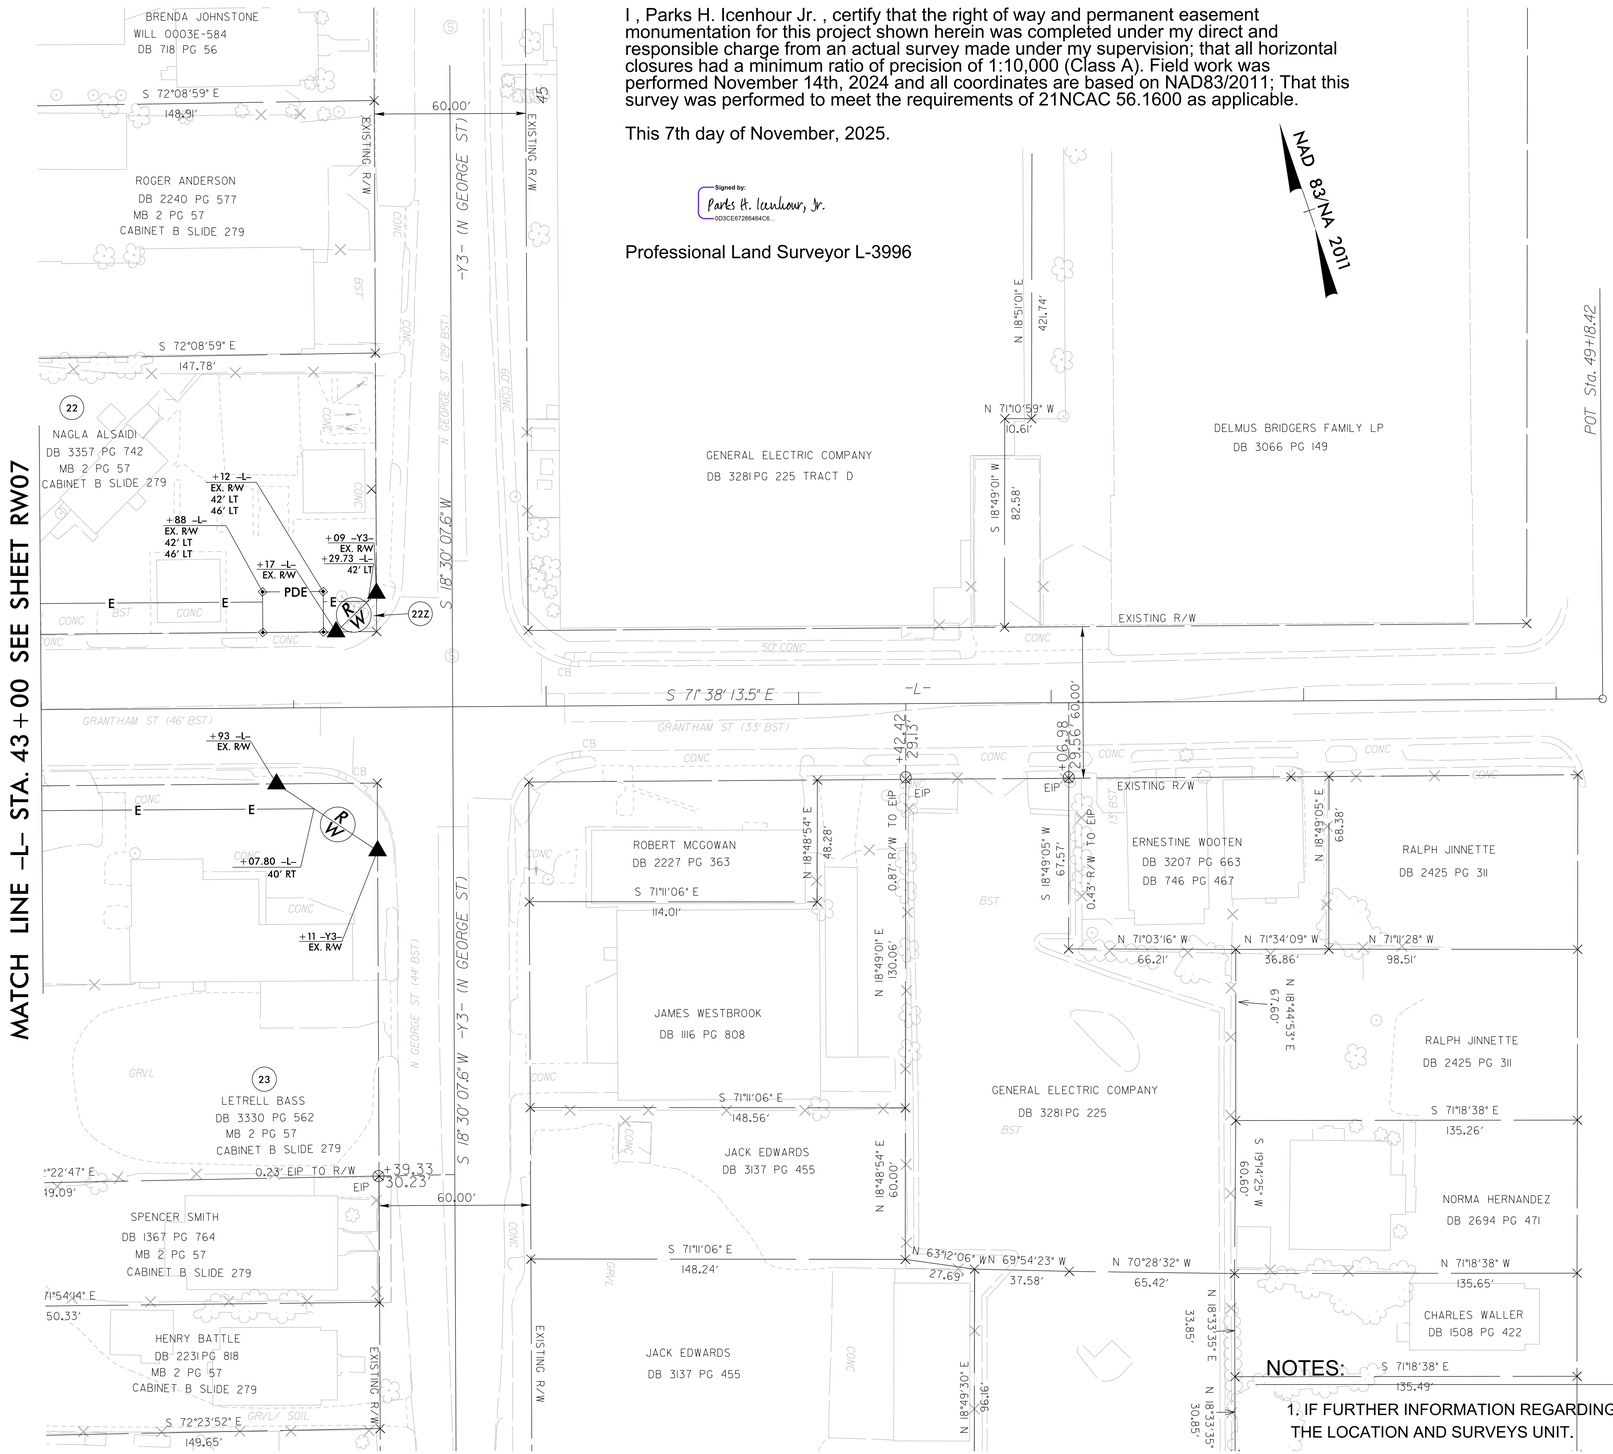

NOTES:

1. IF FURTHER INFORMATION REGARDING PROJECT CONTROL IS NEEDED PLEASE CONTACT THE LOCATION AND SURVEYS UNIT.
2. PROJECT CONTROL WAS ESTABLISHED USING GNSS, THE GLOBAL NAVIGATION SATELLITE SYSTEM.
3. RIGHT OF WAY MONUMENTATION ESTABLISHED 11/14/2024 .

REVISIONS

6/2/99

07-NOV-2025 13:12
C:\PROJECTS\NCDOT\b4838\B4838 Files\fieldwork\revision_09_06_22\B4838_ls_rw08.dgn
jasongravette
AT PREVAILED