Docusign Envelope ID: 513AC8C6-13F4-453D-ADAE-0CD1406FA6BD

PROJECT REFERENCE NO.	SHEET NO.
W03291	X-1
R/W SHEET NO.	

W03291
GREEN RIVER COVE ROAD REPAIRS
CROSS-SECTION INDEX

XS-INDEX X-1
XS-SUMMARY ..... X-1A THRU X-1B
-SITE 421- ..... X-2 THRU X-12
-SITE 422- ..... X-12 THRU X-26
-SITE 423- ..... X-26 THRU X-33
-SITE 424- ..... X-34 THRU X-35
-SITE 425- ..... X-35 THRU X-37
-SITE 426- ..... X-37 THRU X-42
-SITE 427- ..... X-42 THRU X-45
-SITE 428- ..... X-46 THRU X-66
-SITE 429- ..... X-66 THRU X-74
-SITE 430- ..... X-75 THRU X-76
-SITE 431- ..... X-77 THRU X-78
-SITE 432- ..... X-79 THRU X-83
-SITE 435- ..... X-84 THRU X-87
-SITE BW1- ..... X-88 THRU X-92

REVISIONS

8/17/99

12/11/2025
X:\NCDOT\Green River Cove Rd Rehab\Roadway\Design\Switchbacks - USE THIS FOR SWB\XSC\GreenRiverCove_RDY_Part 1_xpl_Index.dgn
User:smalvin

Docusign Envelope ID: 513AC8C6-13F4-453D-ADAE-0CD1406FA6BD

PROJ. REFERENCE NO.	SHEET NO.
W03291	X-1A

STATE OF NORTH CAROLINA
DIVISION OF HIGHWAYS

NOTE: EMBANKMENT COLUMN DOES NOT INCLUDE BACKFILL FOR UNDERCUT

CROSS-SECTION SUMMARY

Station	Uncl. Exc.	Embt
SITE 421		
L	(cu. yd.)	(cu. yd.)
17+50.00	0	0
17+60.00	1	0
17+70.00	1	1
17+80.00	1	1
17+90.00	0	1
18+00.00	2	4
18+50.00	28	52
19+00.00	36	47
19+50.00	30	28
20+00.00	25	23
20+50.00	22	25

Station	Uncl. Exc.	Embt
SITE 422		
L	(cu. yd.)	(cu. yd.)
20+50.00	0	0
21+00.00	21	26
21+10.00	4	4
21+20.00	3	5
21+30.00	2	3
21+40.00	1	0
21+50.00	1	0
22+00.00	3	288
22+50.00	2	508
23+00.00	2	226
23+50.00	2	25
24+00.00	2	50
24+50.00	3	53
25+00.00	3	34
25+50.00	2	26
26+00.00	2	27
26+50.00	2	15
27+00.00	3	18

Station	Uncl. Exc.	Embt
SITE 423		
L	(cu. yd.)	(cu. yd.)
40+50.00	0	0
41+00.00	5	0
41+50.00	17	0
42+00.00	18	0
42+50.00	14	0
43+00.00	17	0
43+50.00	20	0
44+00.00	20	0
44+50.00	17	0
45+00.00	12	0
45+50.00	15	0
46+00.00	16	19
46+50.00	14	18
47+00.00	12	0
47+50.00	12	0
48+00.00	6	0

Station	Uncl. Exc.	Embt
SITE 424		
L	(cu. yd.)	(cu. yd.)
48+50.00	0	0
49+00.00	1	0
49+50.00	2	0
50+00.00	2	0
50+50.00	2	0
51+00.00	1	0

Station	Uncl. Exc.	Embt
SITE 426		
L	(cu. yd.)	(cu. yd.)
58+00.00	0	0
58+50.00	36	0
59+00.00	50	1
59+50.00	40	1
60+00.00	45	1
60+50.00	57	0
61+00.00	53	1

Station	Uncl. Exc.	Embt
SITE 427		
L	(cu. yd.)	(cu. yd.)
61+00.00	0	0
61+50.00	20	48
62+00.00	29	100
62+50.00	72	54
63+00.00	181	13
63+50.00	139	102
64+00.00	17	191

Station	Uncl. Exc.	Embt
SITE 428		
L	(cu. yd.)	(cu. yd.)
64+00.00	0	0
64+50.00	23	102
64+60.00	6	1
64+70.00	7	2
64+80.00	6	3
64+90.00	5	4
65+00.00	4	7
65+50.00	327	71
66+00.00	1016	53
66+50.00	915	16
67+00.00	256	55
67+50.00	99	57
67+60.00	27	6
67+70.00	40	6
67+80.00	63	5
67+90.00	77	3
68+00.00	64	0
68+50.00	237	44
69+00.00	113	173
69+50.00	2	159
70+00.00	2	132

Station	Uncl. Exc.	Embt
SITE 428		
L	(cu. yd.)	(cu. yd.)
70+50.00	1	130
71+00.00	2	35

Station	Uncl. Exc.	Embt
SITE 429		
L	(cu. yd.)	(cu. yd.)
71+00.00	0	0
71+50.00	3	22
72+00.00	76	27
72+50.00	134	14
73+00.00	293	2
73+50.00	234	1
77+50.00	0	0
78+00.00	52	0
78+50.00	52	0
79+00.00	2	2
79+50.00	3	3
80+00.00	1	1

Station	Uncl. Exc.	Embt
SITE 430		
L	(cu. yd.)	(cu. yd.)
92+00.00	0	0
92+50.00	368	0
93+00.00	390	0
93+50.00	35	1
94+00.00	23	1
94+50.00	23	3
95+00.00	23	3

Station	Uncl. Exc.	Embt
SITE 432		
L	(cu. yd.)	(cu. yd.)
98+00.00	0	0
98+50.00	10	358
99+00.00	69	747
99+50.00	69	463
100+00.00	11	73

Station	Uncl. Exc.	Embt
SITE 435		
L	(cu. yd.)	(cu. yd.)
104+50.00	0	0
105+00.00	1	0
105+50.00	14	31
106+00.00	22	167
106+50.00	19	137
107+00.00	10	26
107+50.00	13	24
108+00.00	15	1
108+50.00	4	1
109+00.00	3	0

Station	Uncl. Exc.	Embt
SITE BW1		
L	(cu. yd.)	(cu. yd.)
115+00.00	0	0
115+48.75	23	1

Station	Uncl. Exc.	Embt
SITE BW1		
L	(cu. yd.)	(cu. yd.)
115+67.45	0	0
116+00.00	15	2

Approximate quantities only. Unclassified excavation, borrow excavation, fine grading, clearing and grubbing, and removal of existing pavement will be paid for at the lump sum price for "Grading".

Docusign Envelope ID: 513AC8C6-13F4-453D-ADAE-0CD1406FA6BD

0 5 10	PROJ. REFERENCE NO.	SHEET NO.
	W03291	X-2

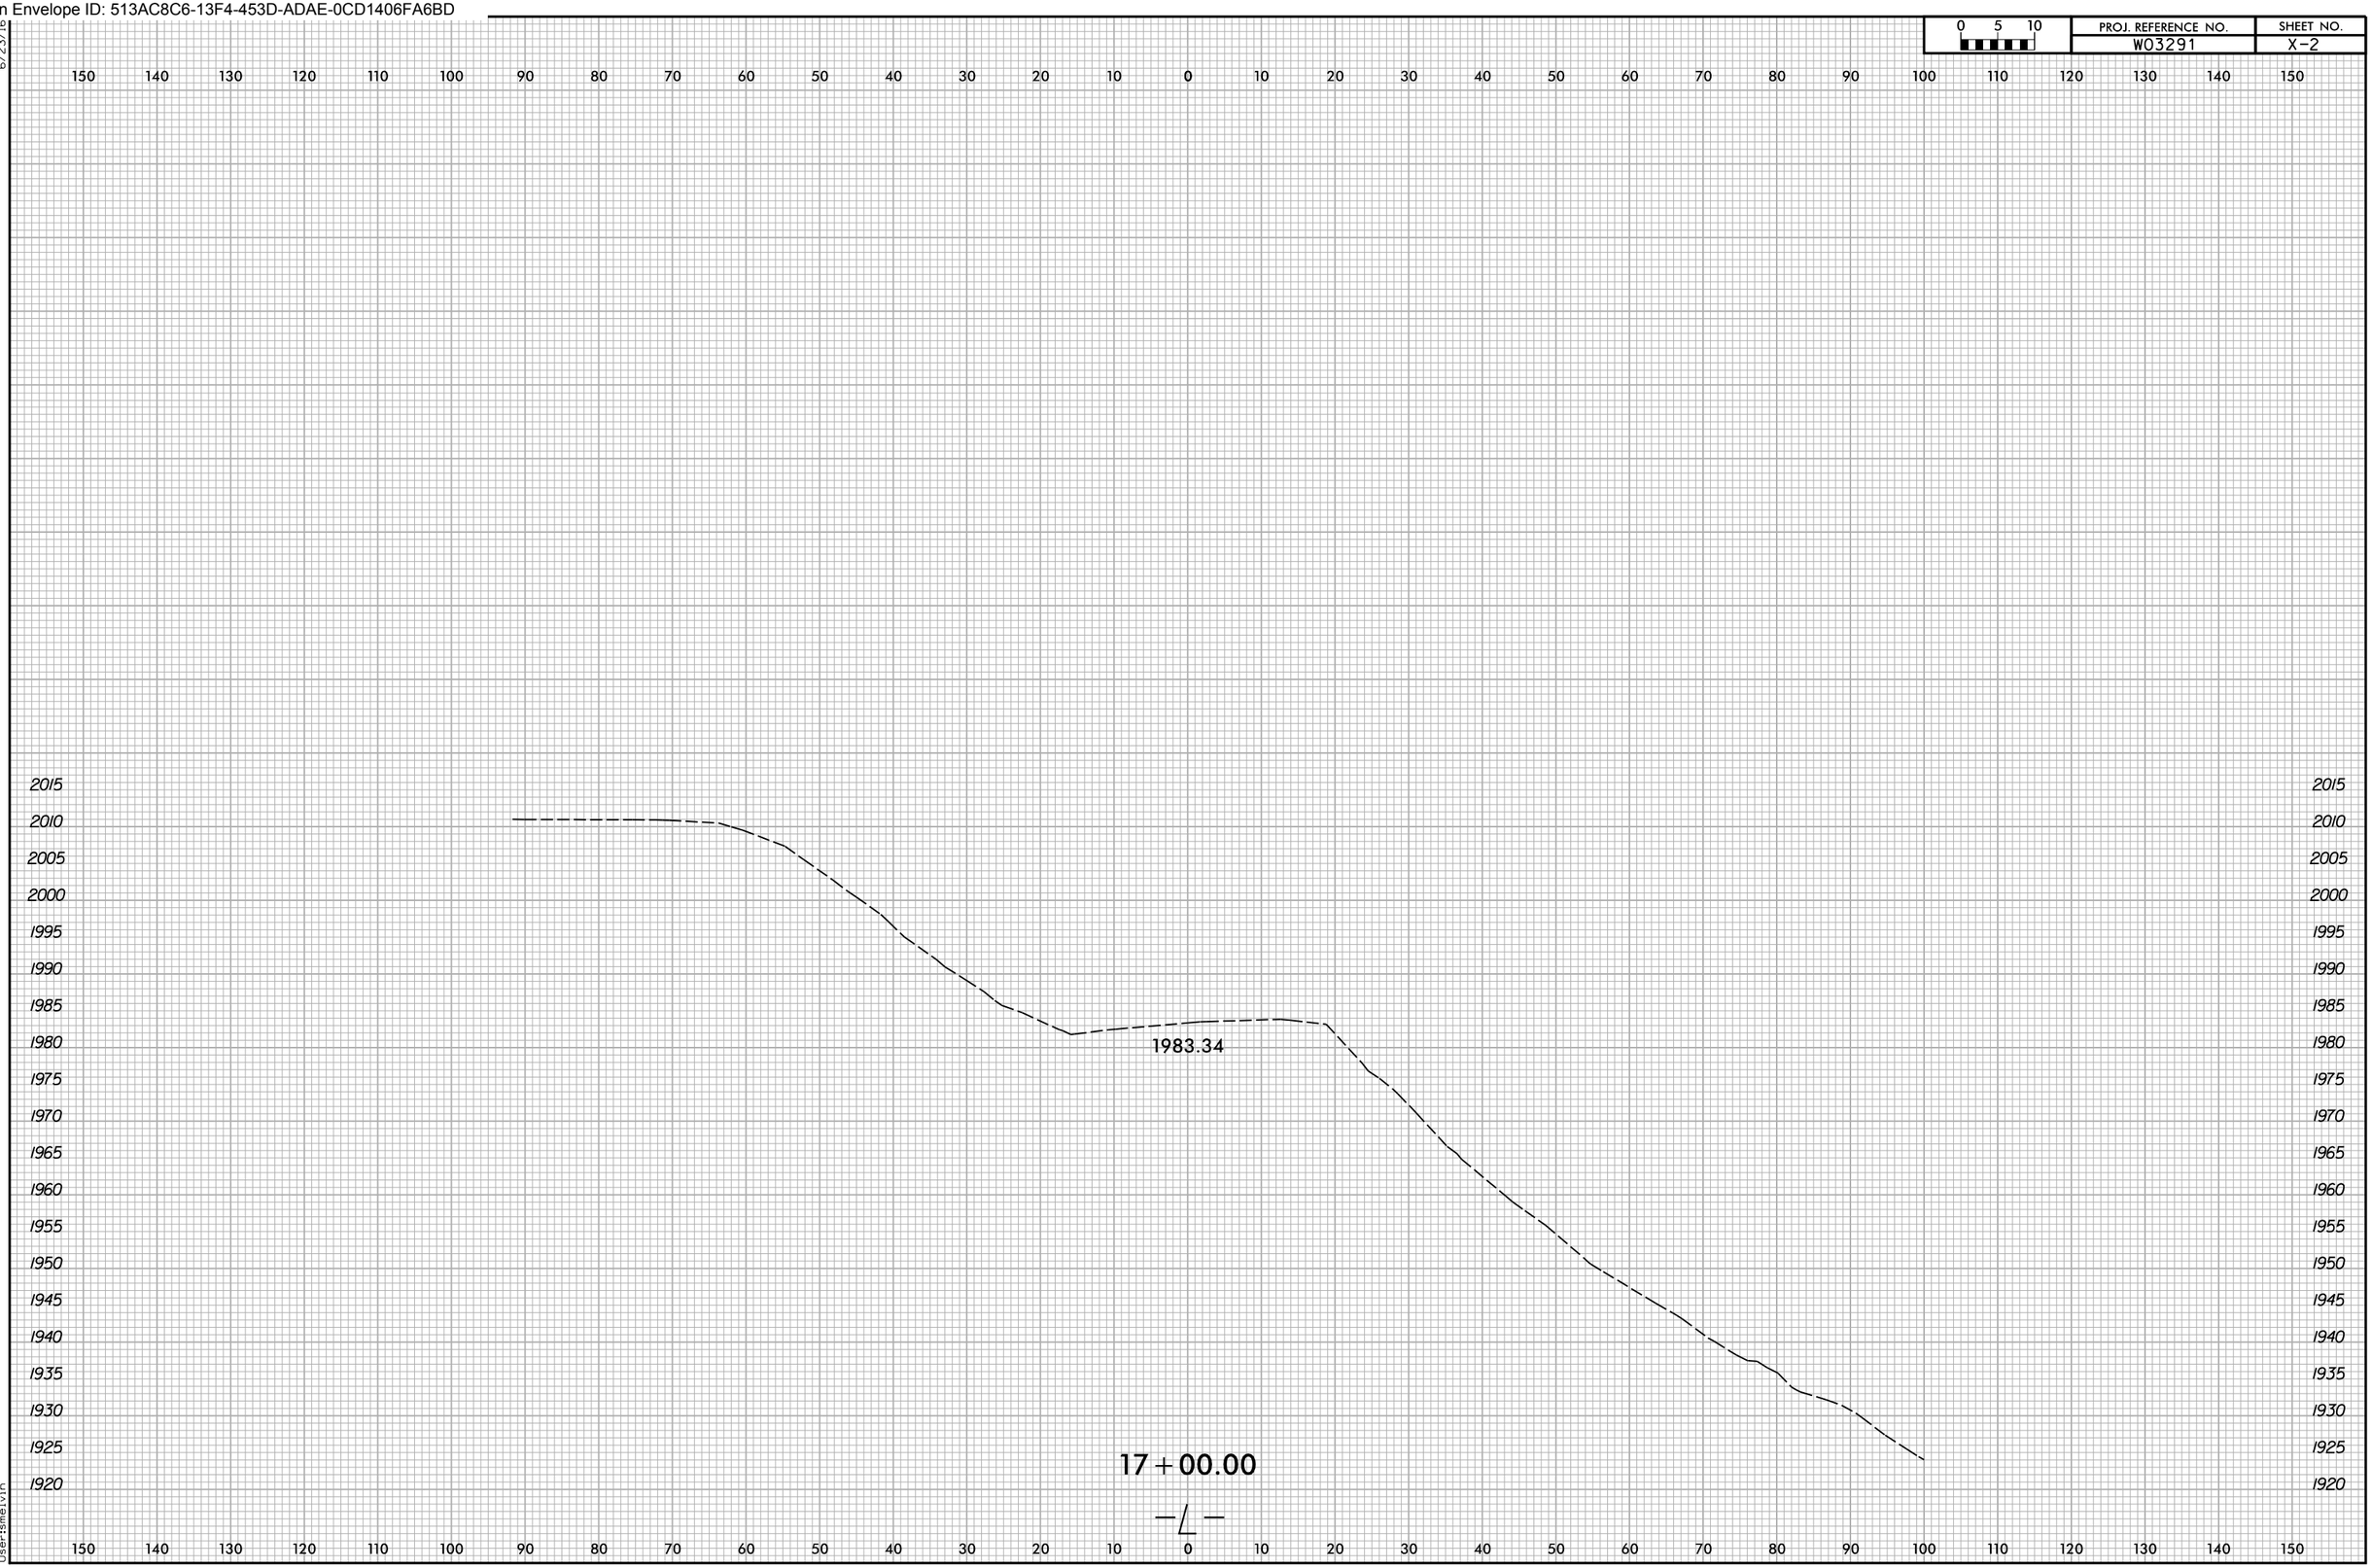

Docusign Envelope ID: 513AC8C6-13F4-453D-ADAE-0CD1406FA6BD

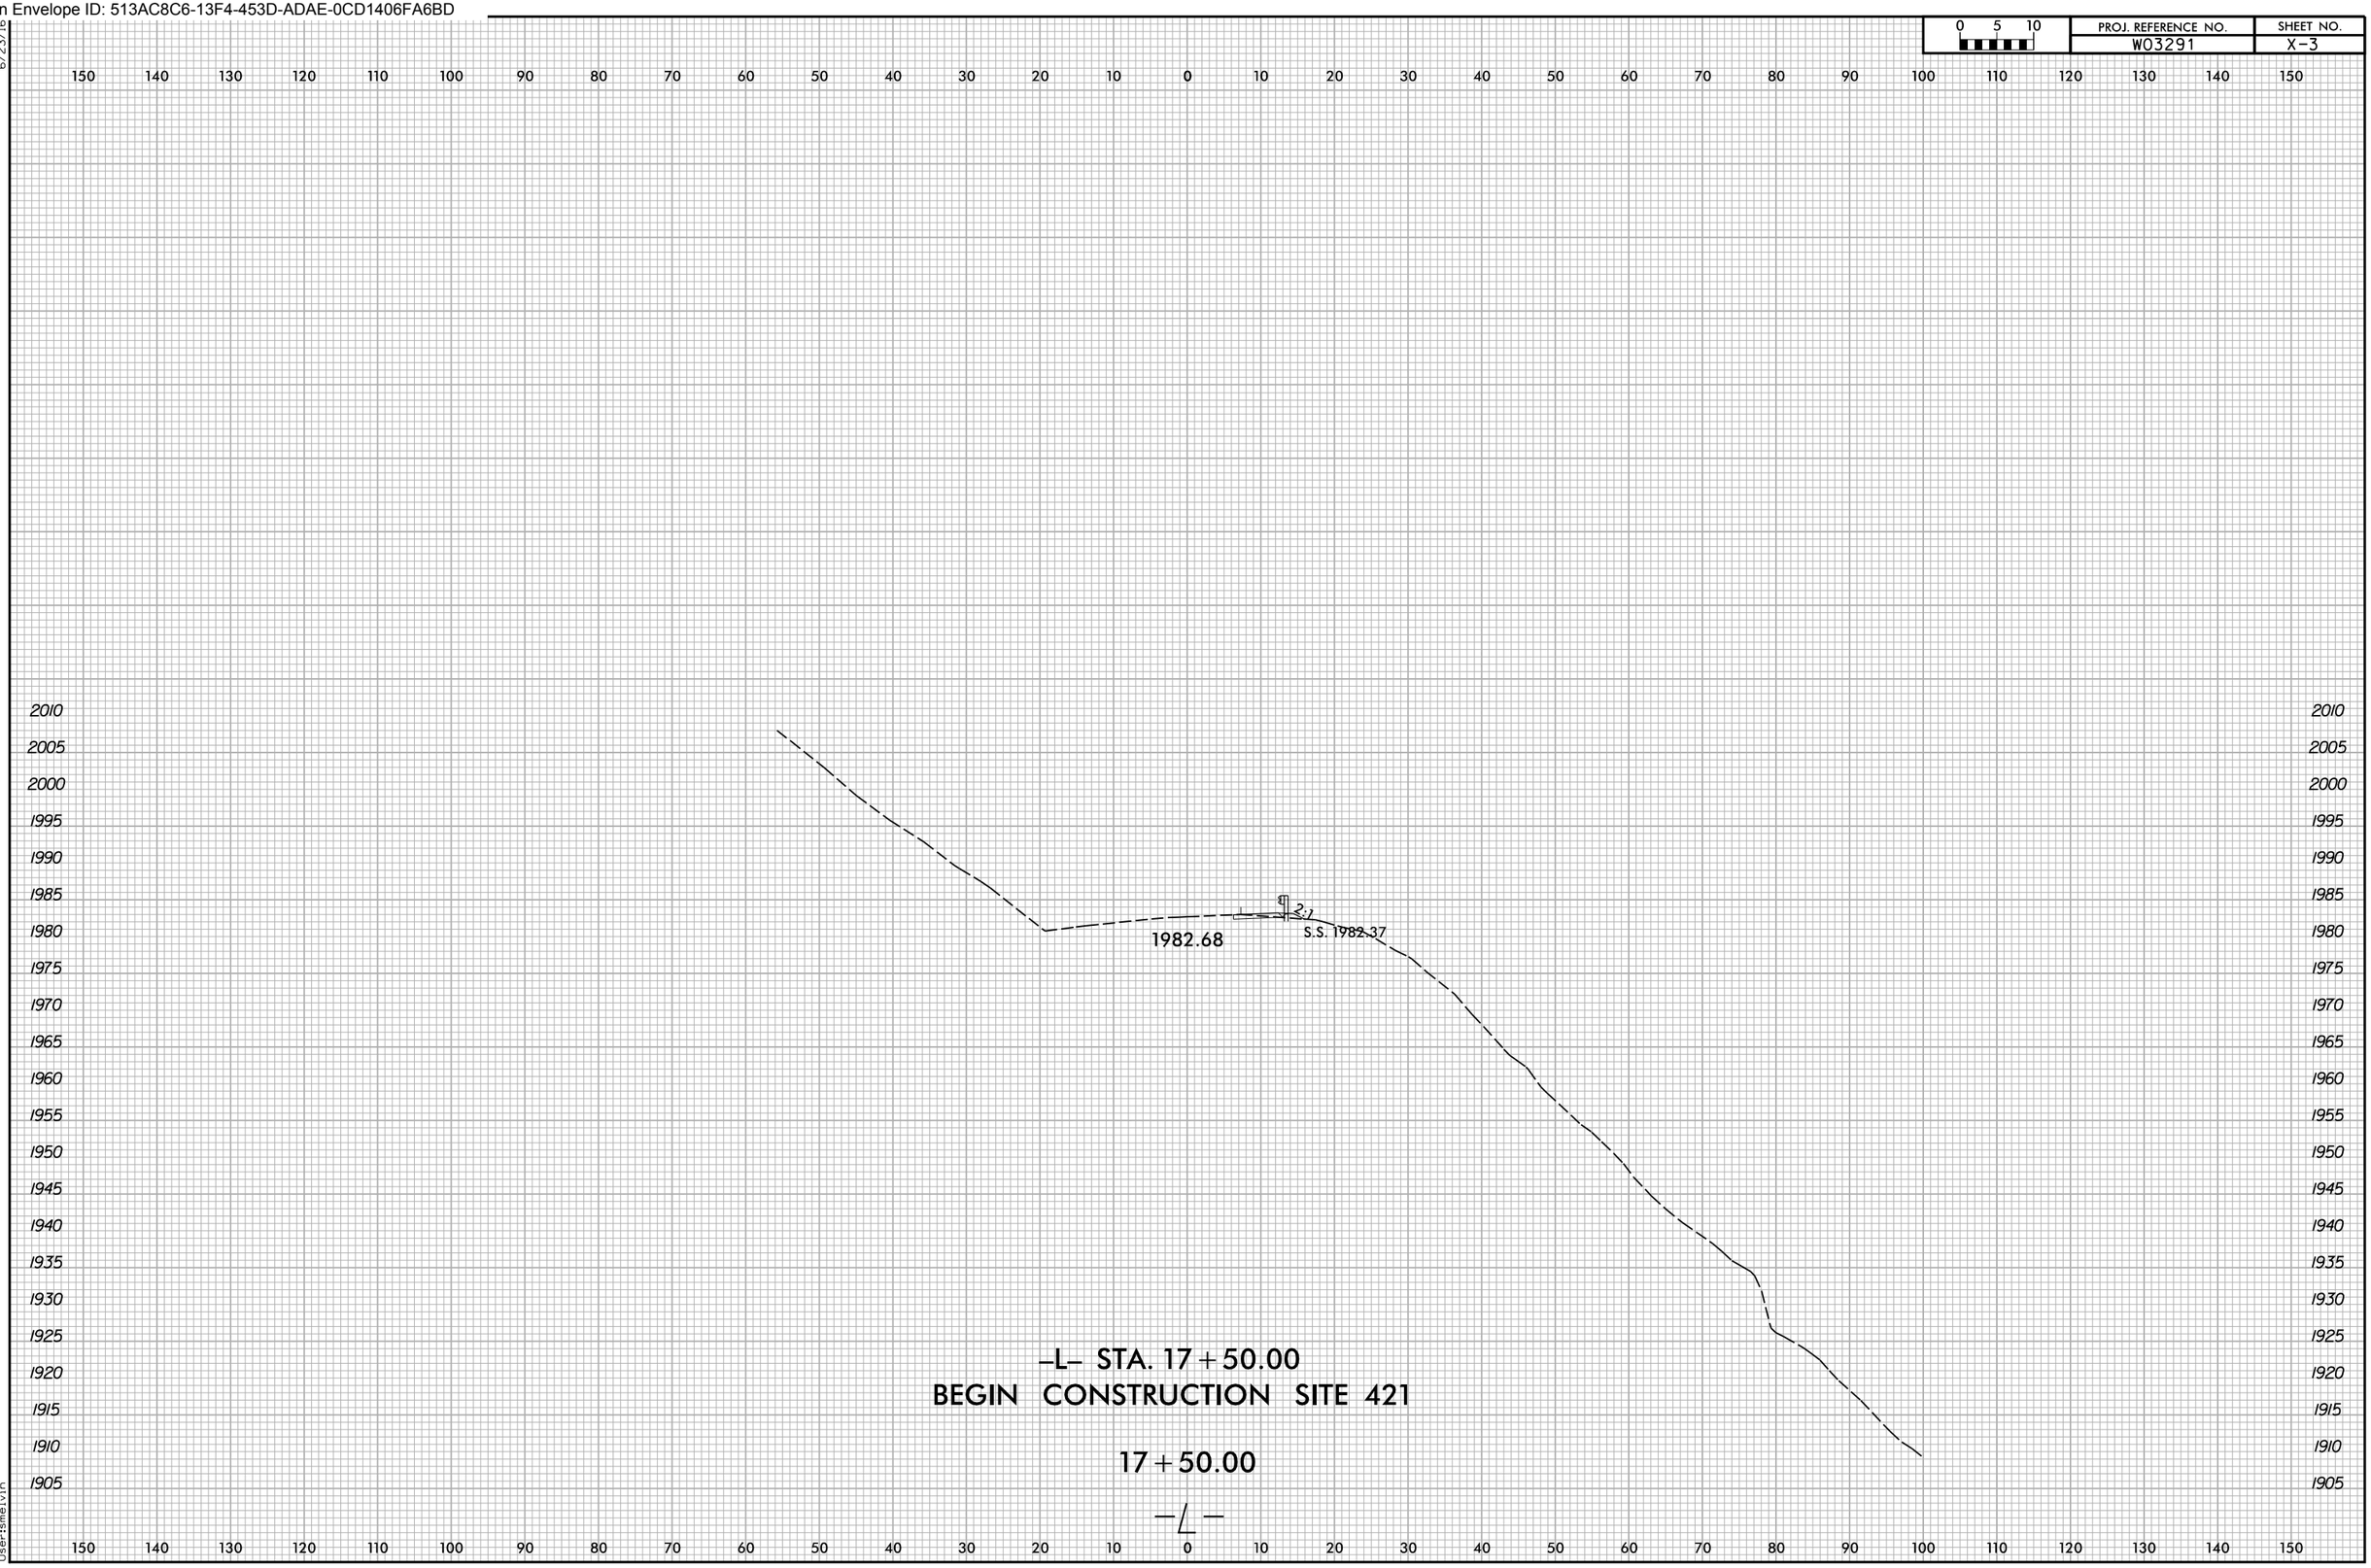

6/23/16
11/24/2025
X:\NCDOT\Green River Cove Rd Rehab\Roadway\Design\Switchbacks - USE THIS FOR SWB\XSC\GreenRiverCoveRdSWB_Rdy_xpl.dgn
User:smelvin

Docusign Envelope ID: 513AC8C6-13F4-453D-ADAE-0CD1406FA6BD

0 5 10	PROJ. REFERENCE NO.	SHEET NO.
	W03291	X-4

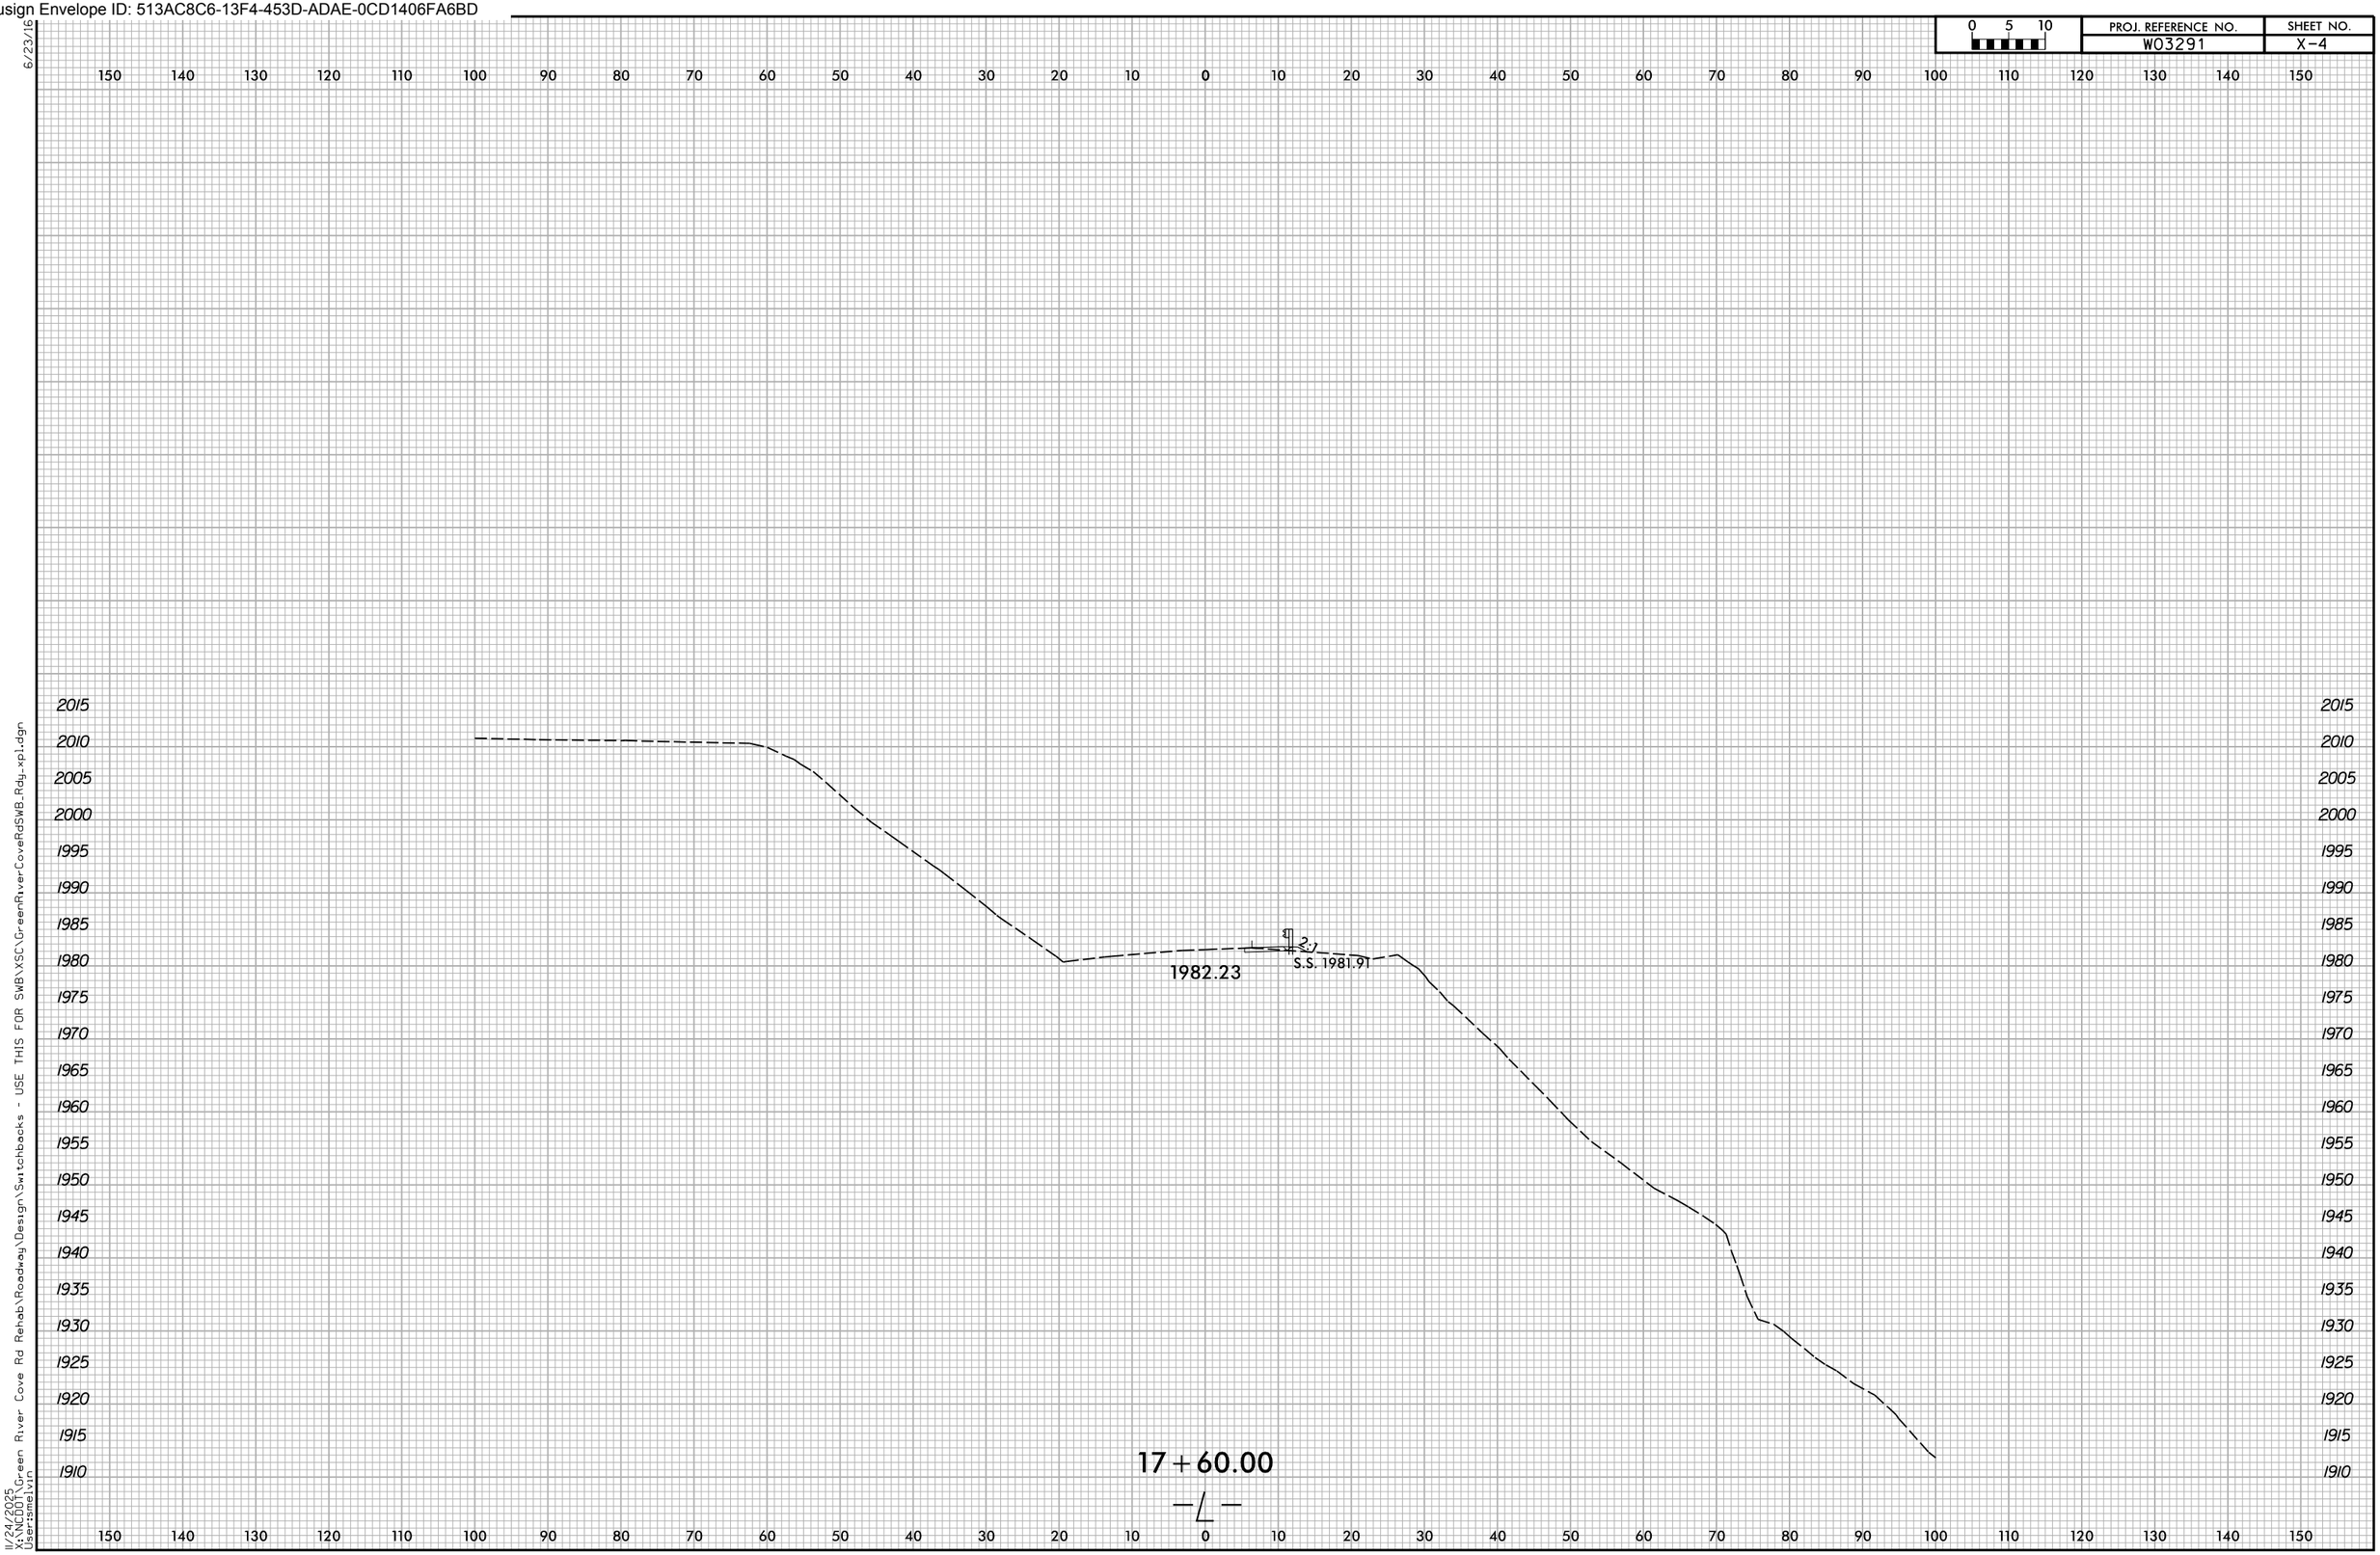

Docusign Envelope ID: 513AC8C6-13F4-453D-ADAE-0CD1406FA6BD

0 5 10	PROJ. REFERENCE NO.	SHEET NO.
	W03291	X-5

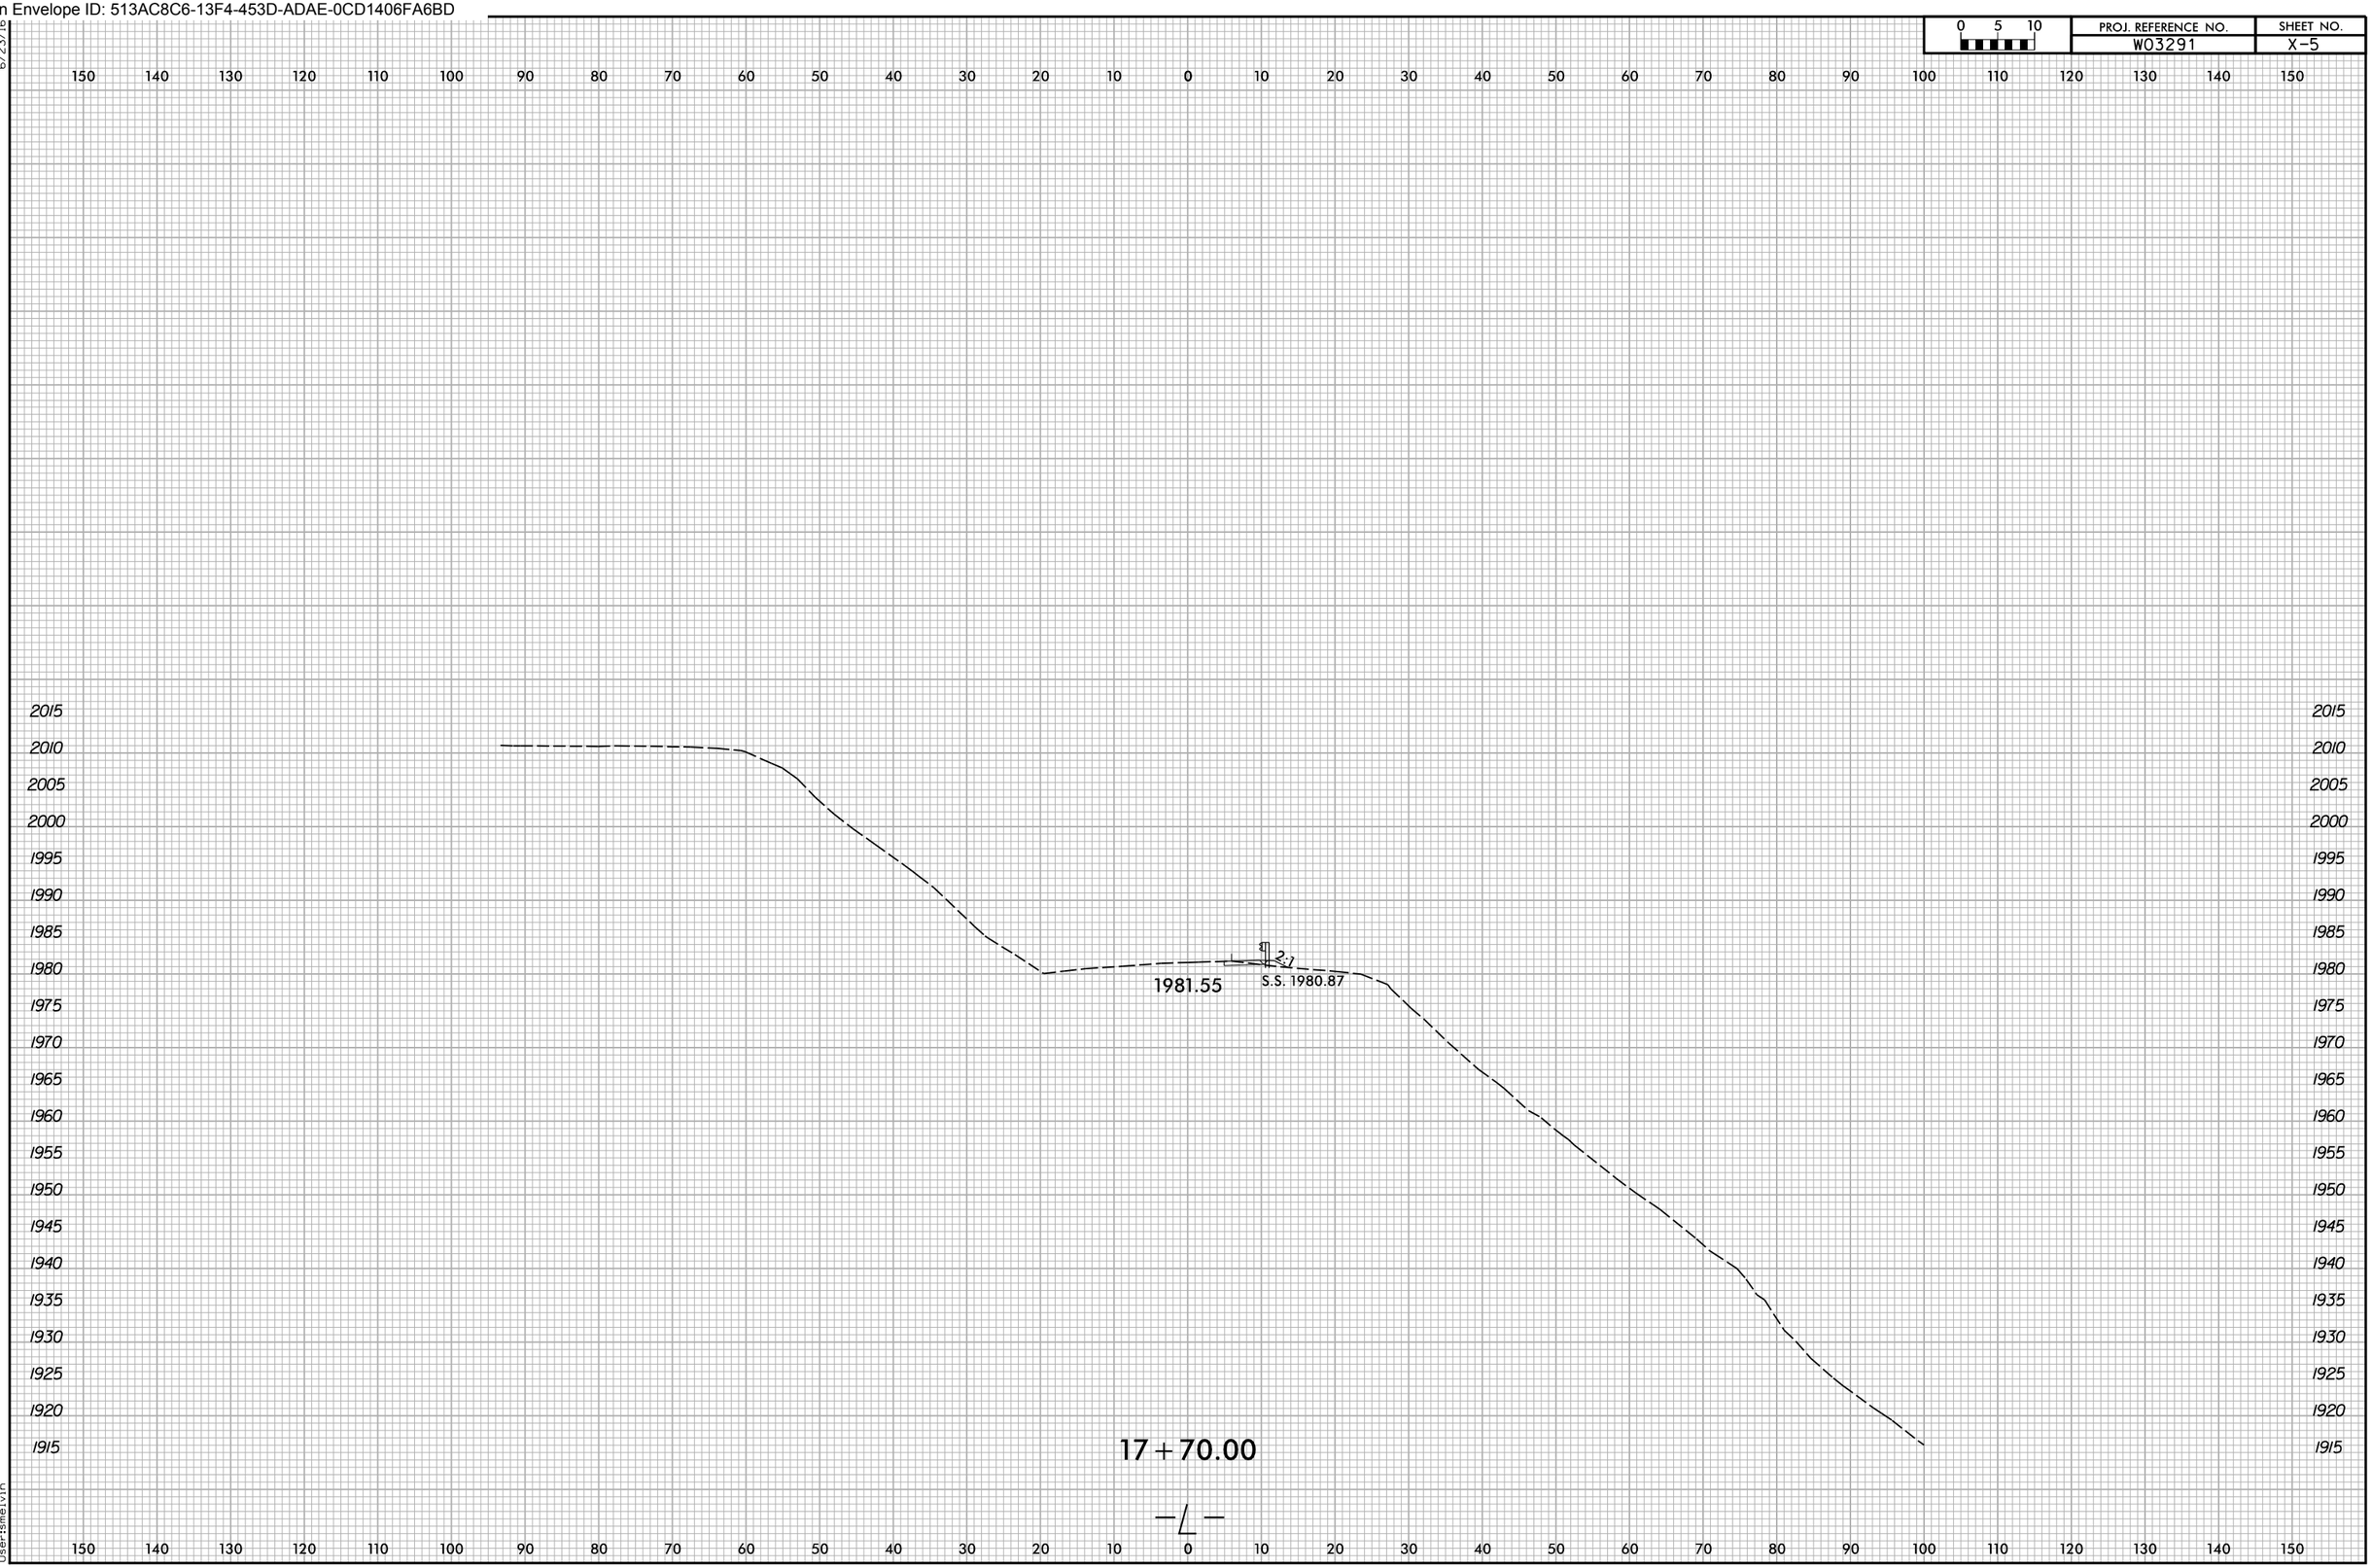

Docusign Envelope ID: 513AC8C6-13F4-453D-ADAE-0CD1406FA6BD

0 5 10	PROJ. REFERENCE NO.	SHEET NO.
	W03291	X-6

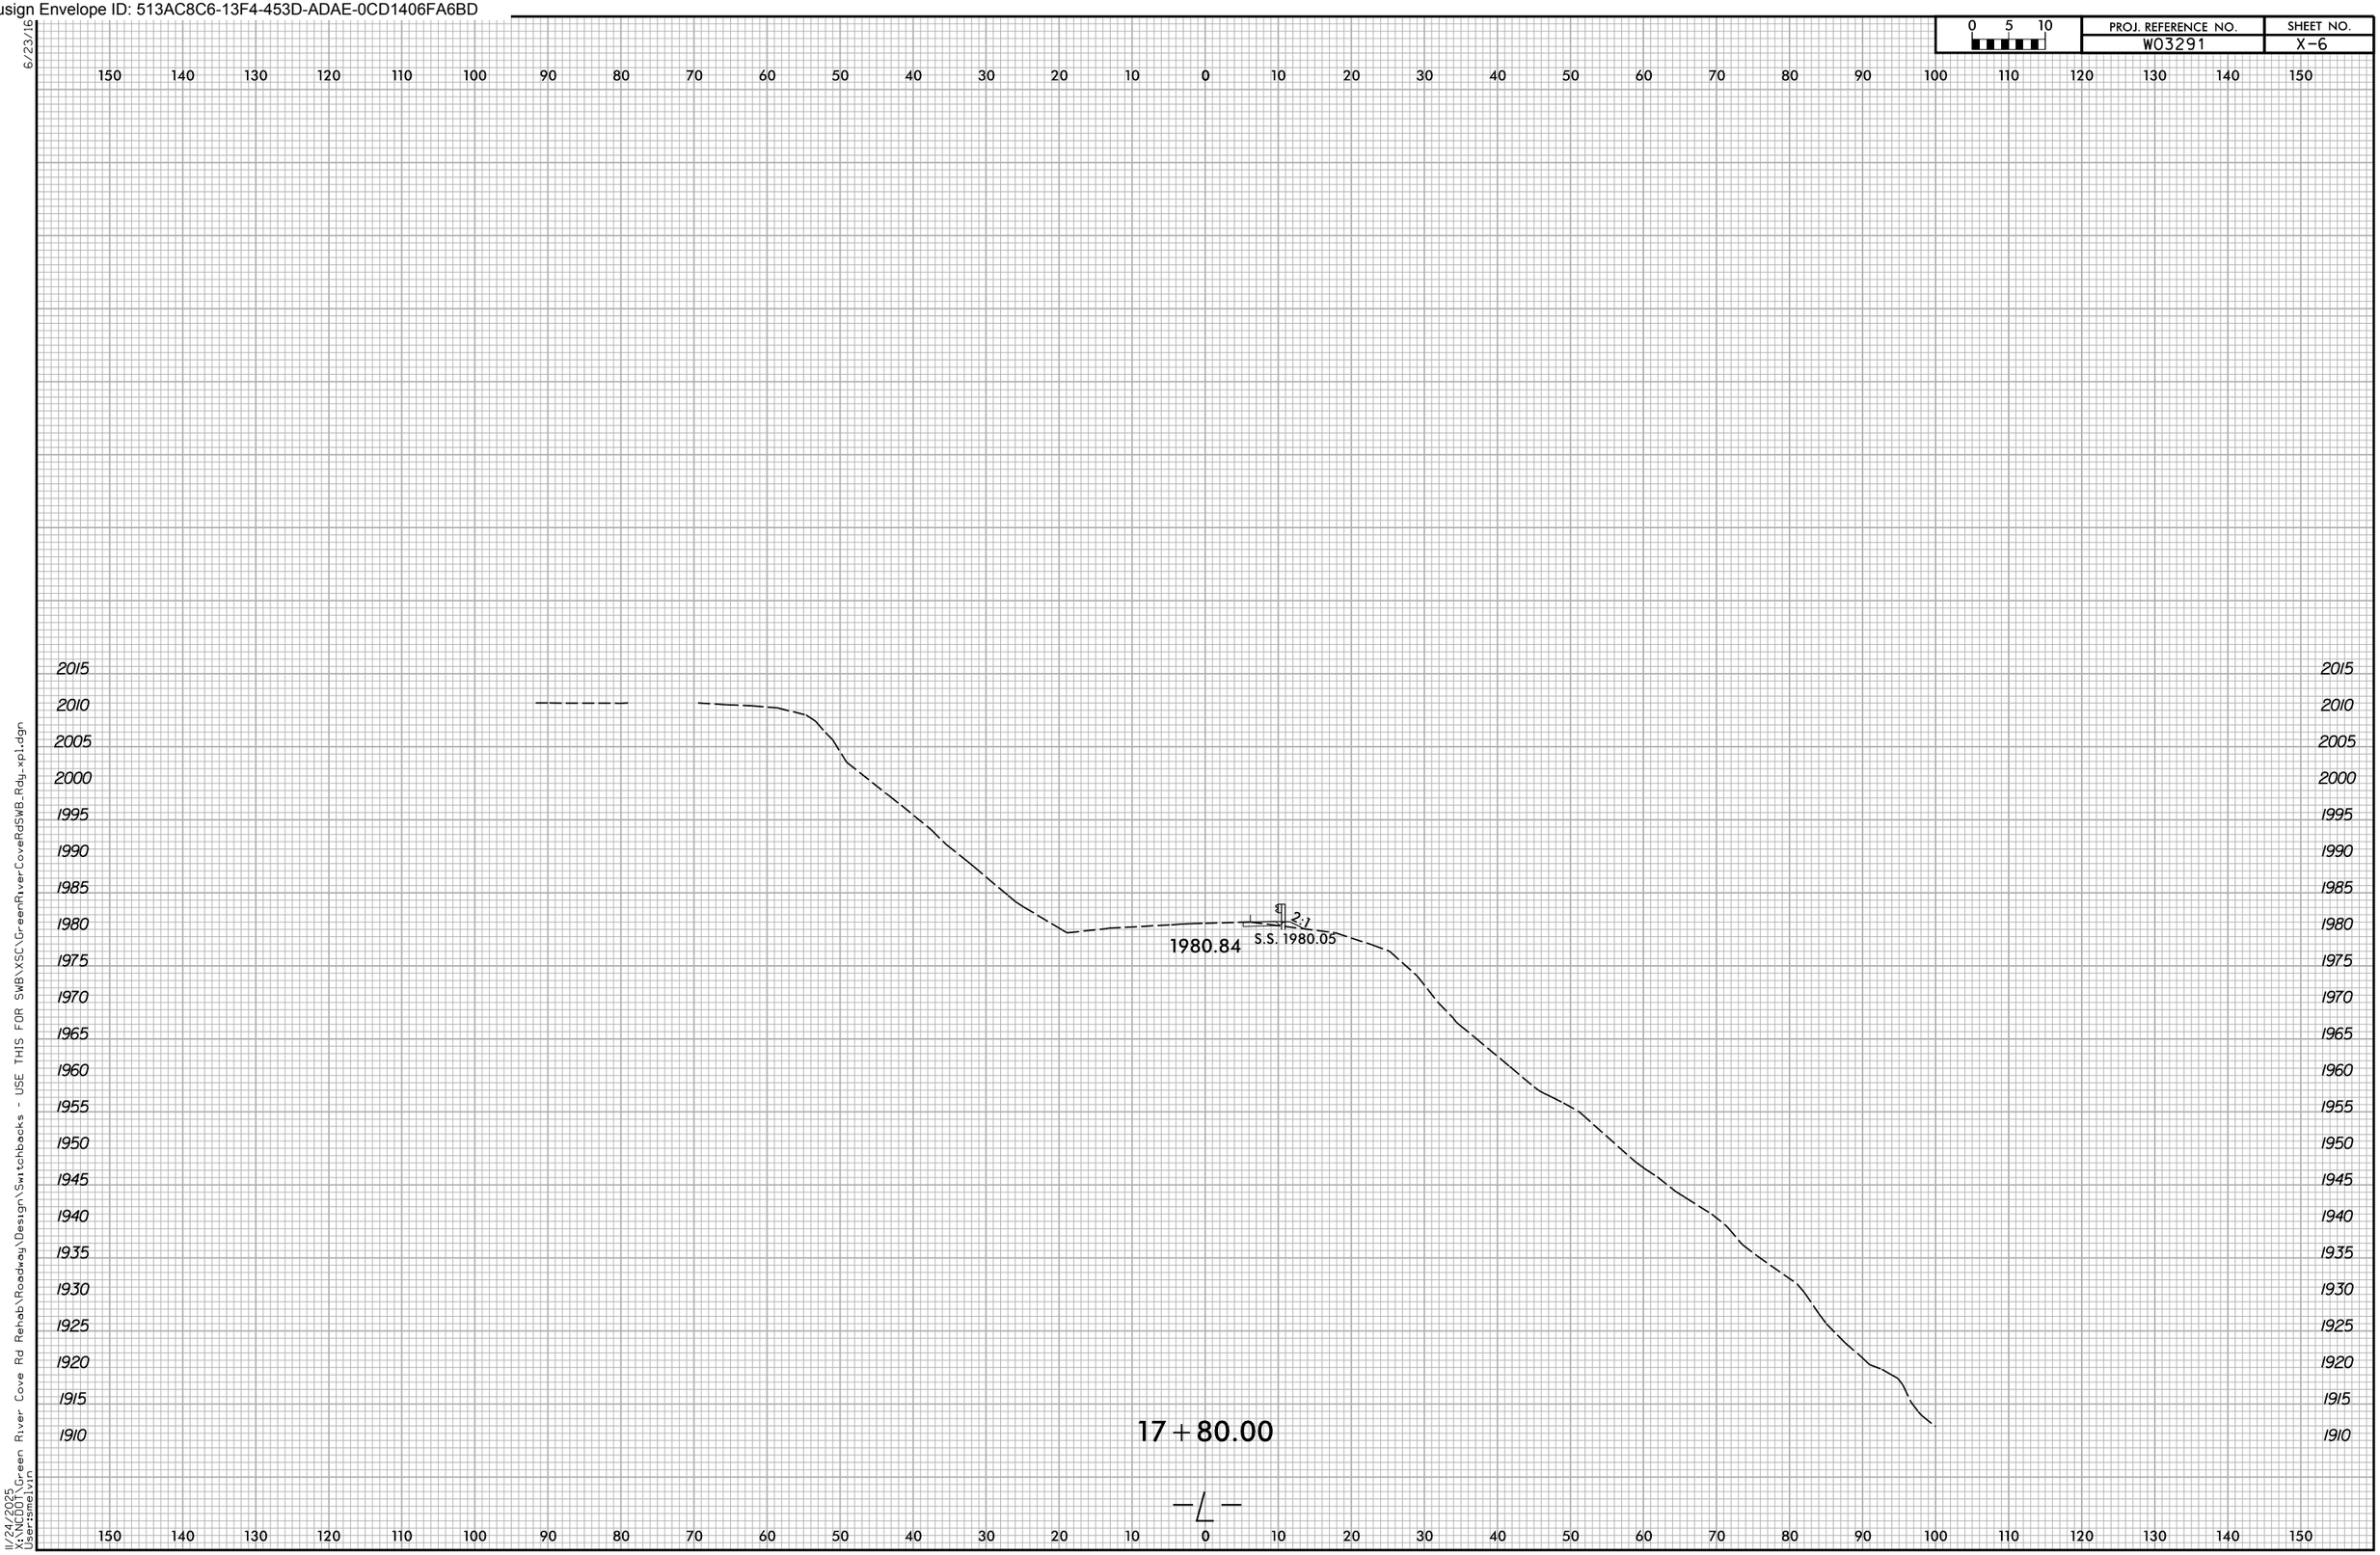

Docusign Envelope ID: 513AC8C6-13F4-453D-ADAE-0CD1406FA6BD

0 5 10	PROJ. REFERENCE NO.	SHEET NO.
	W03291	X-7

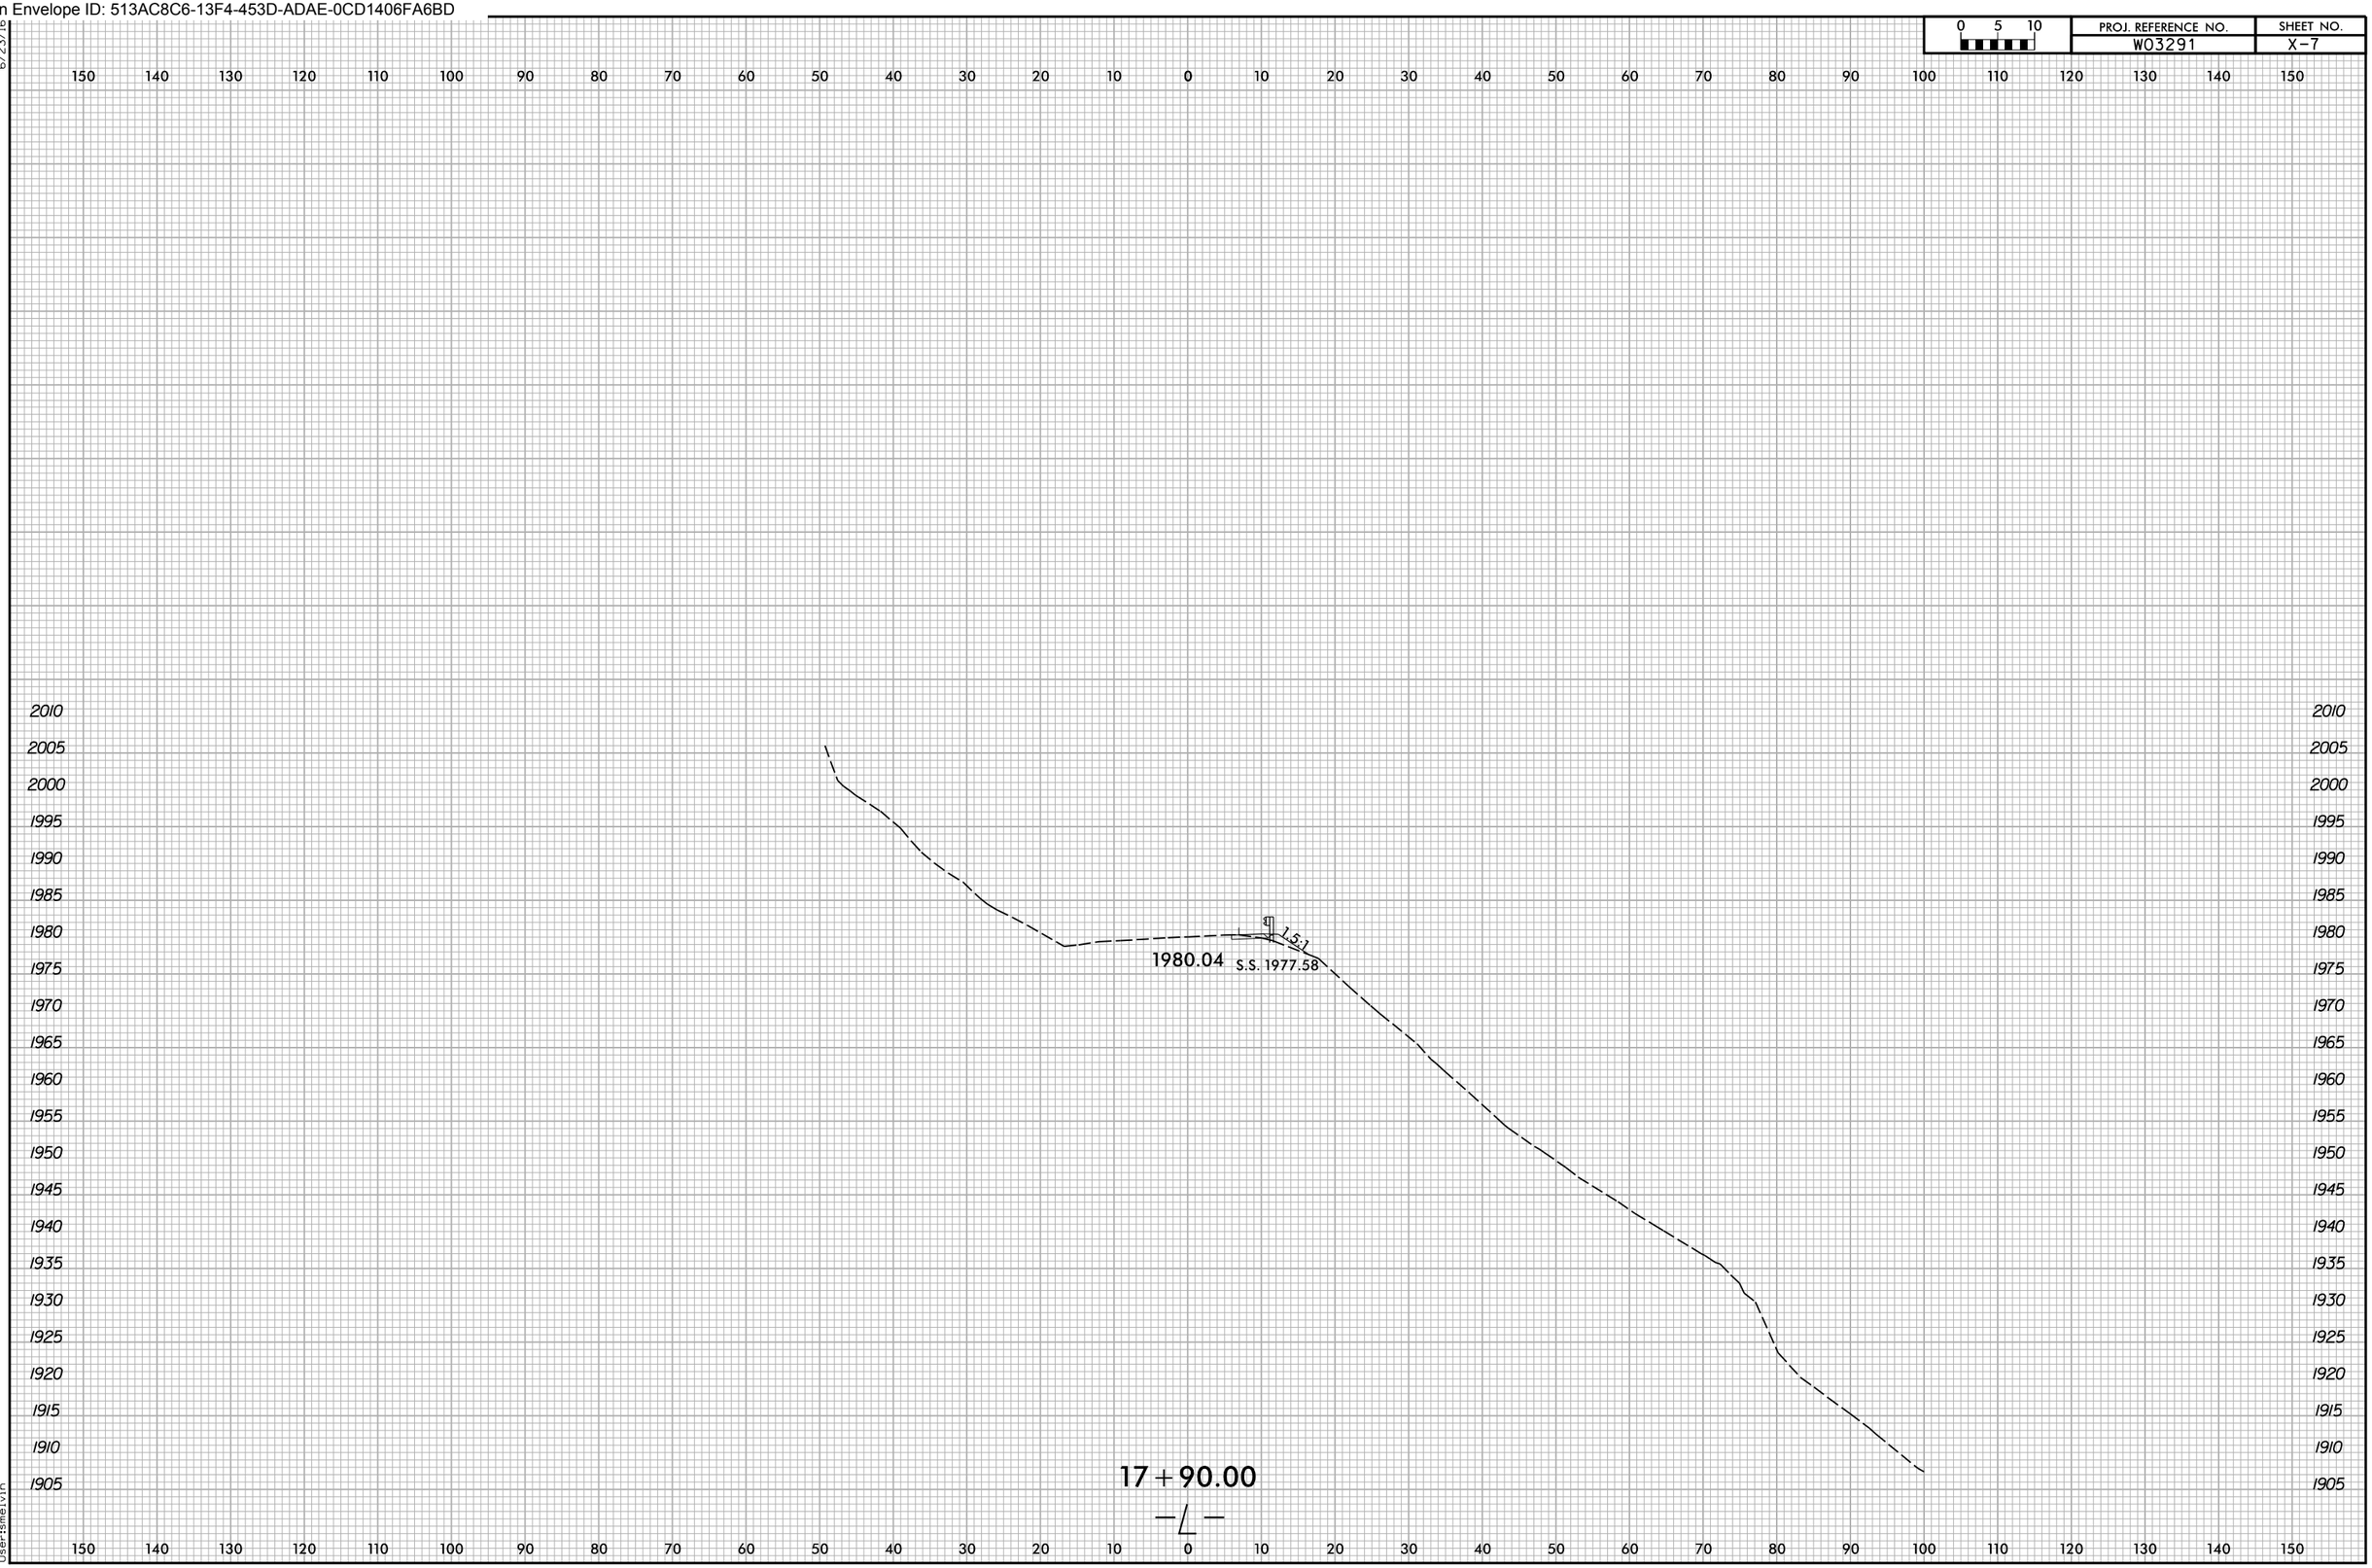

6/23/16
11/24/2025
X:\NCDOT\Green River Cove Rd Rehab\Roadway\Design\Switchbacks - USE THIS FOR SWB\XSC\GreenRiverCoveRdSWB_Rdy_xpl.dgn
Usersmelvin

Docusign Envelope ID: 513AC8C6-13F4-453D-ADAE-0CD1406FA6BD

0 5 10	PROJ. REFERENCE NO.	SHEET NO.
	W03291	X-8

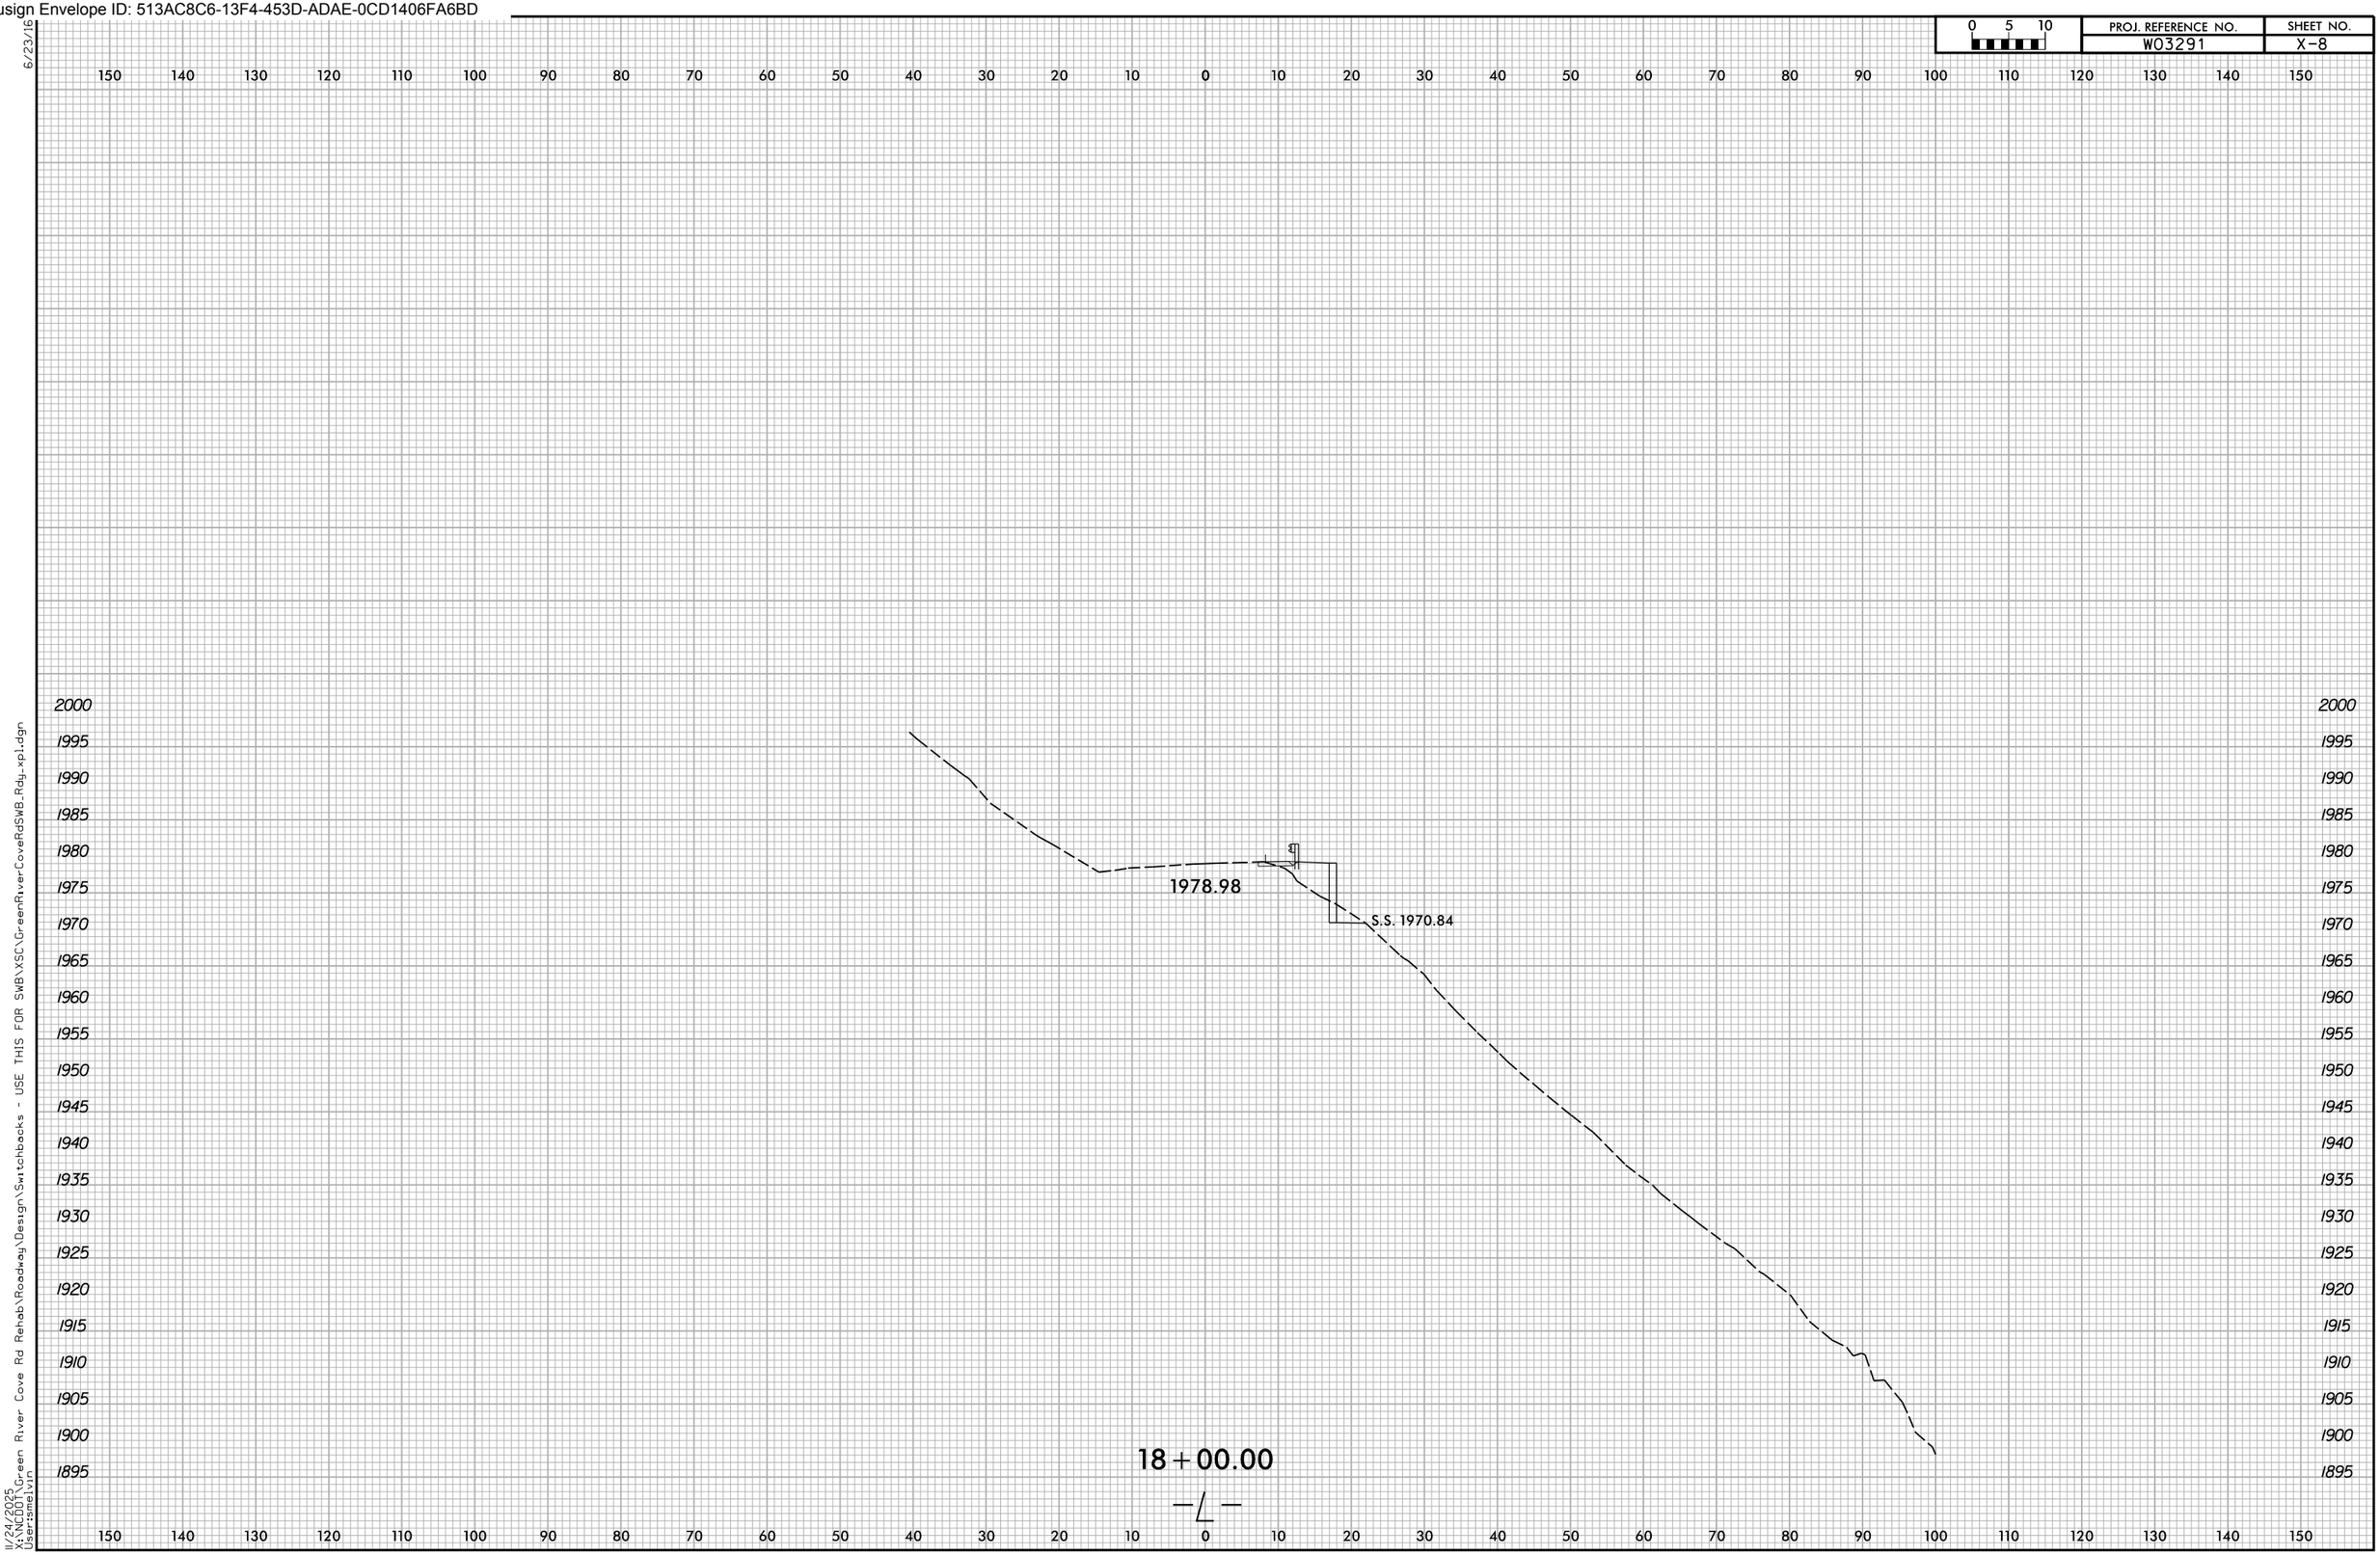

Docusign Envelope ID: 513AC8C6-13F4-453D-ADAE-0CD1406FA6BD

0 5 10	PROJ. REFERENCE NO.	SHEET NO.
	W03291	X-9

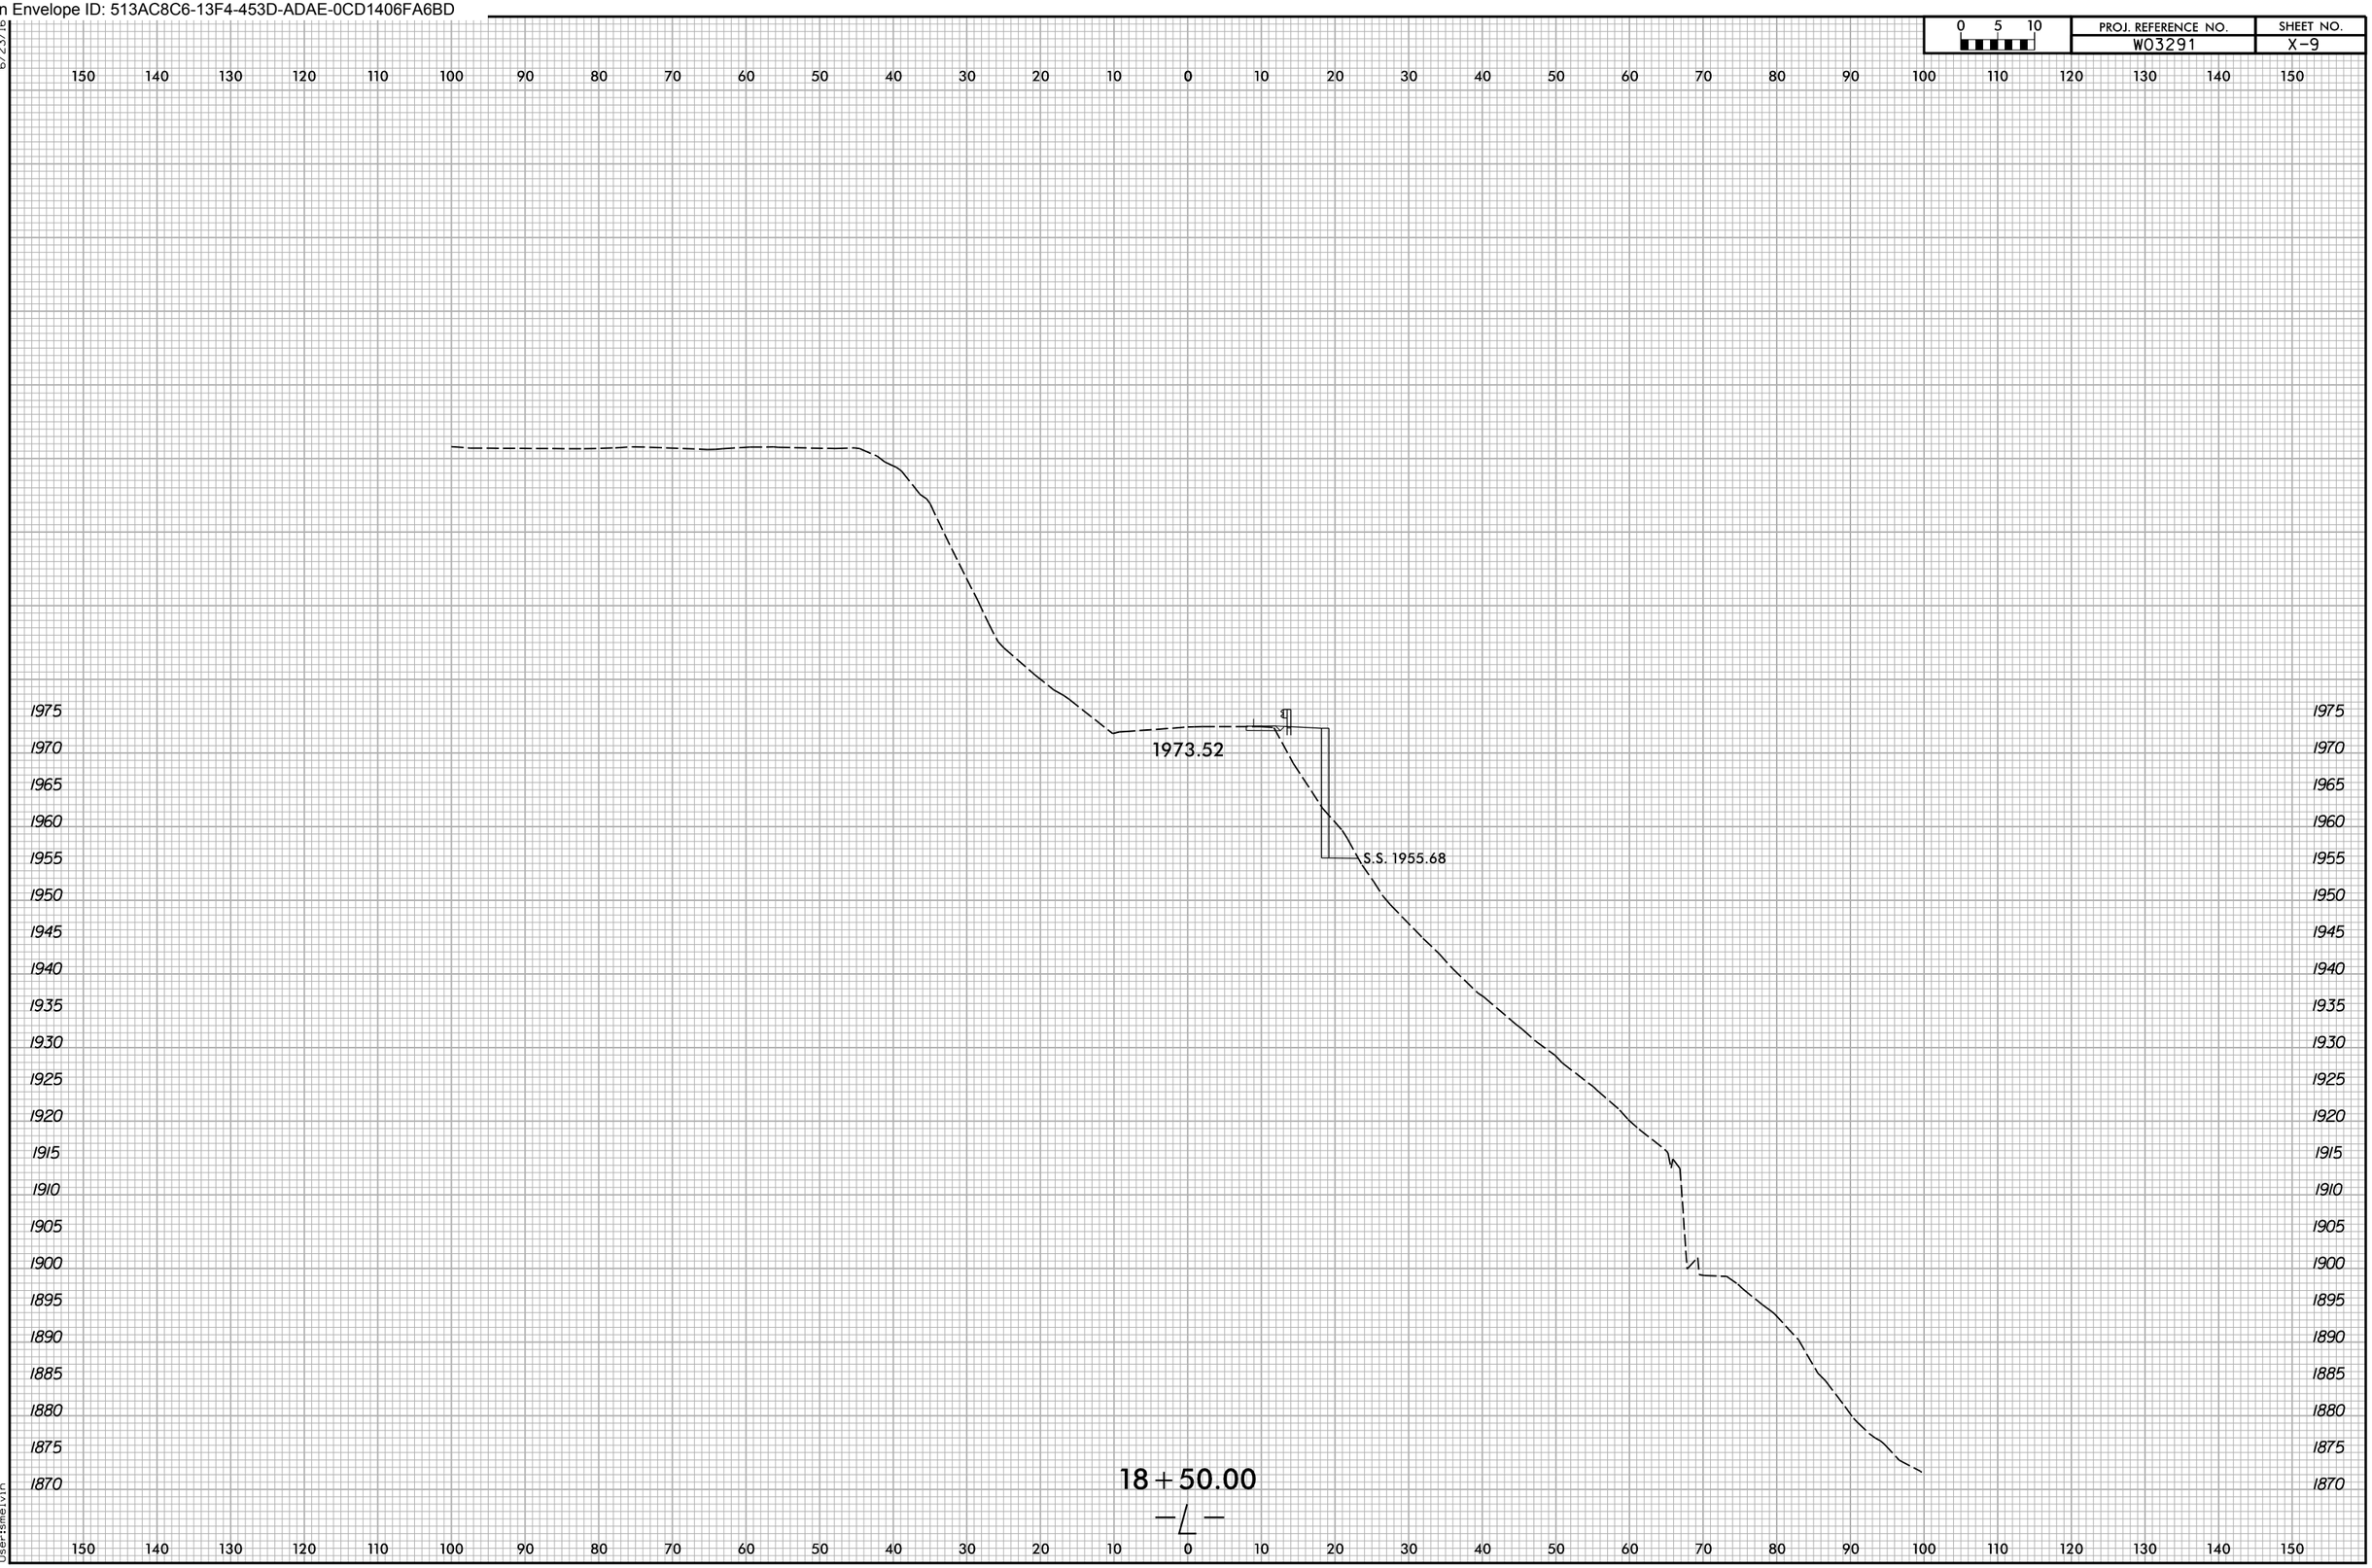

Docusign Envelope ID: 513AC8C6-13F4-453D-ADAE-0CD1406FA6BD

0 5 10	PROJ. REFERENCE NO.	SHEET NO.
	W03291	X-10

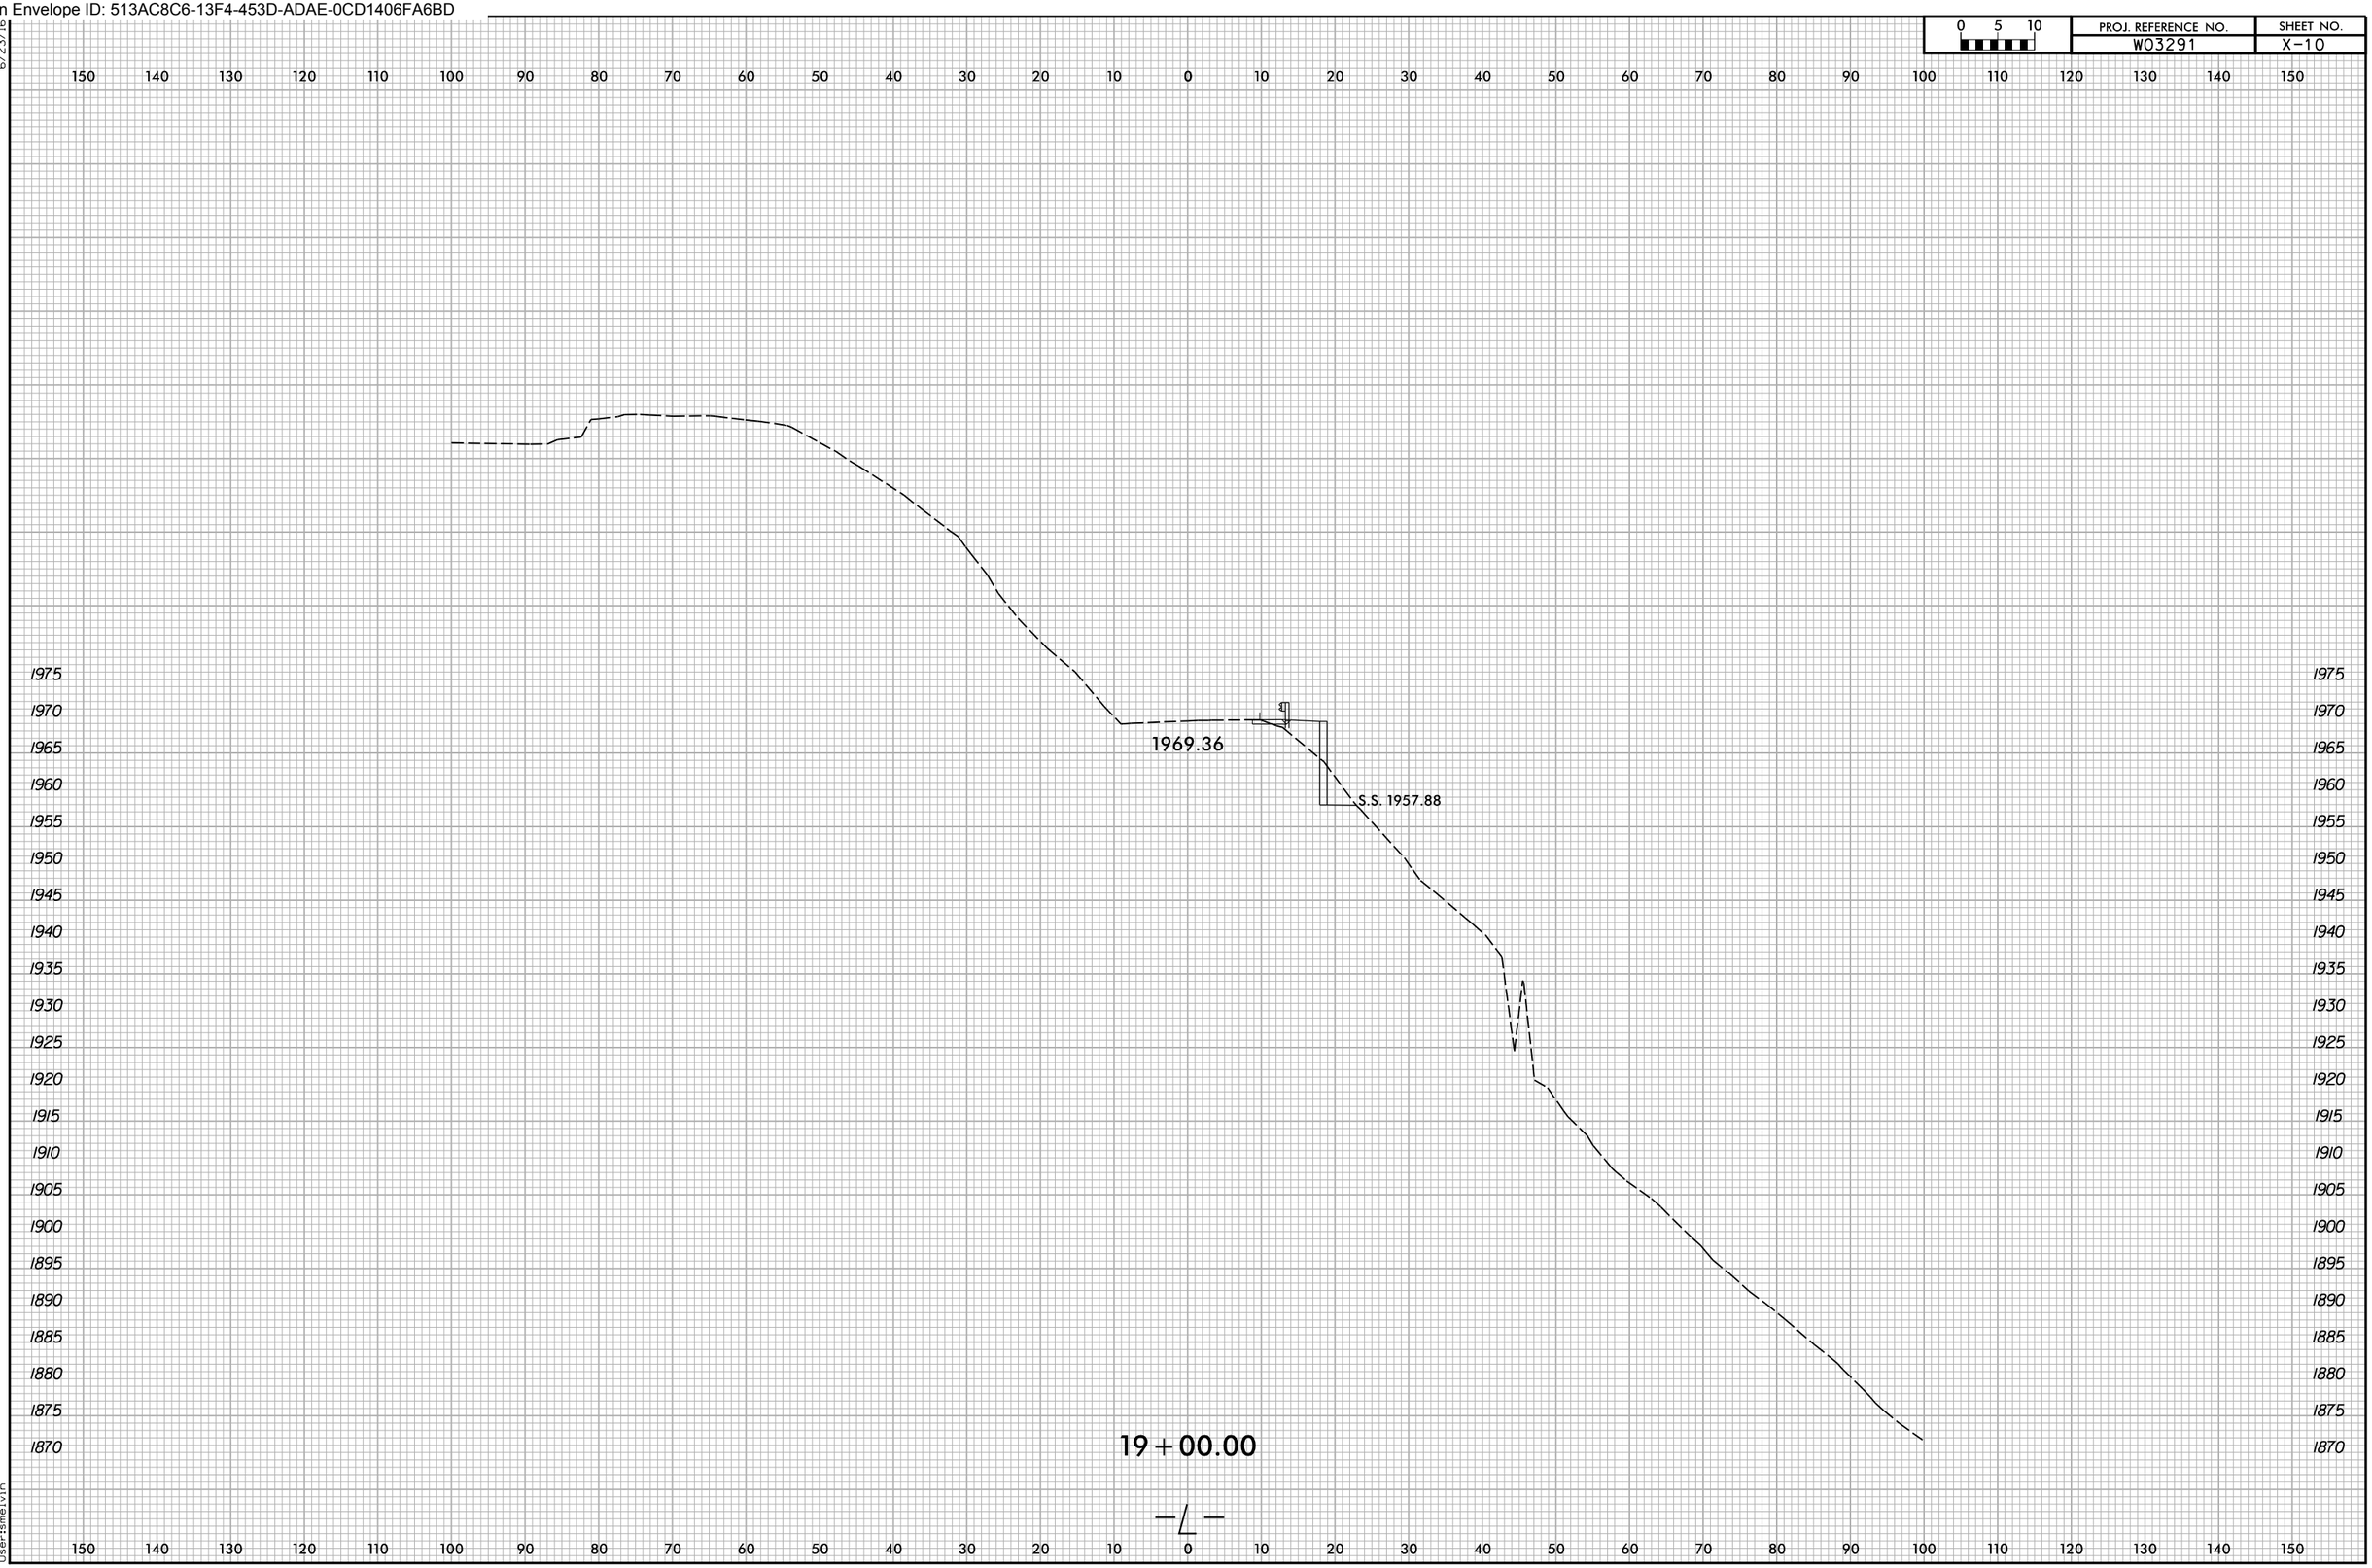

6/23/16
12/11/2025
X:\NCDOT\Green River Cove Rd Rehab\Roadway\Design\Switchbacks - USE THIS FOR SWB\XSC\GreenRiverCoveRdSWB_Rdy_xpl.dgn
User:smelvin

Docusign Envelope ID: 513AC8C6-13F4-453D-ADAE-0CD1406FA6BD

0 5 10	PROJ. REFERENCE NO.	SHEET NO.
	W03291	X-11

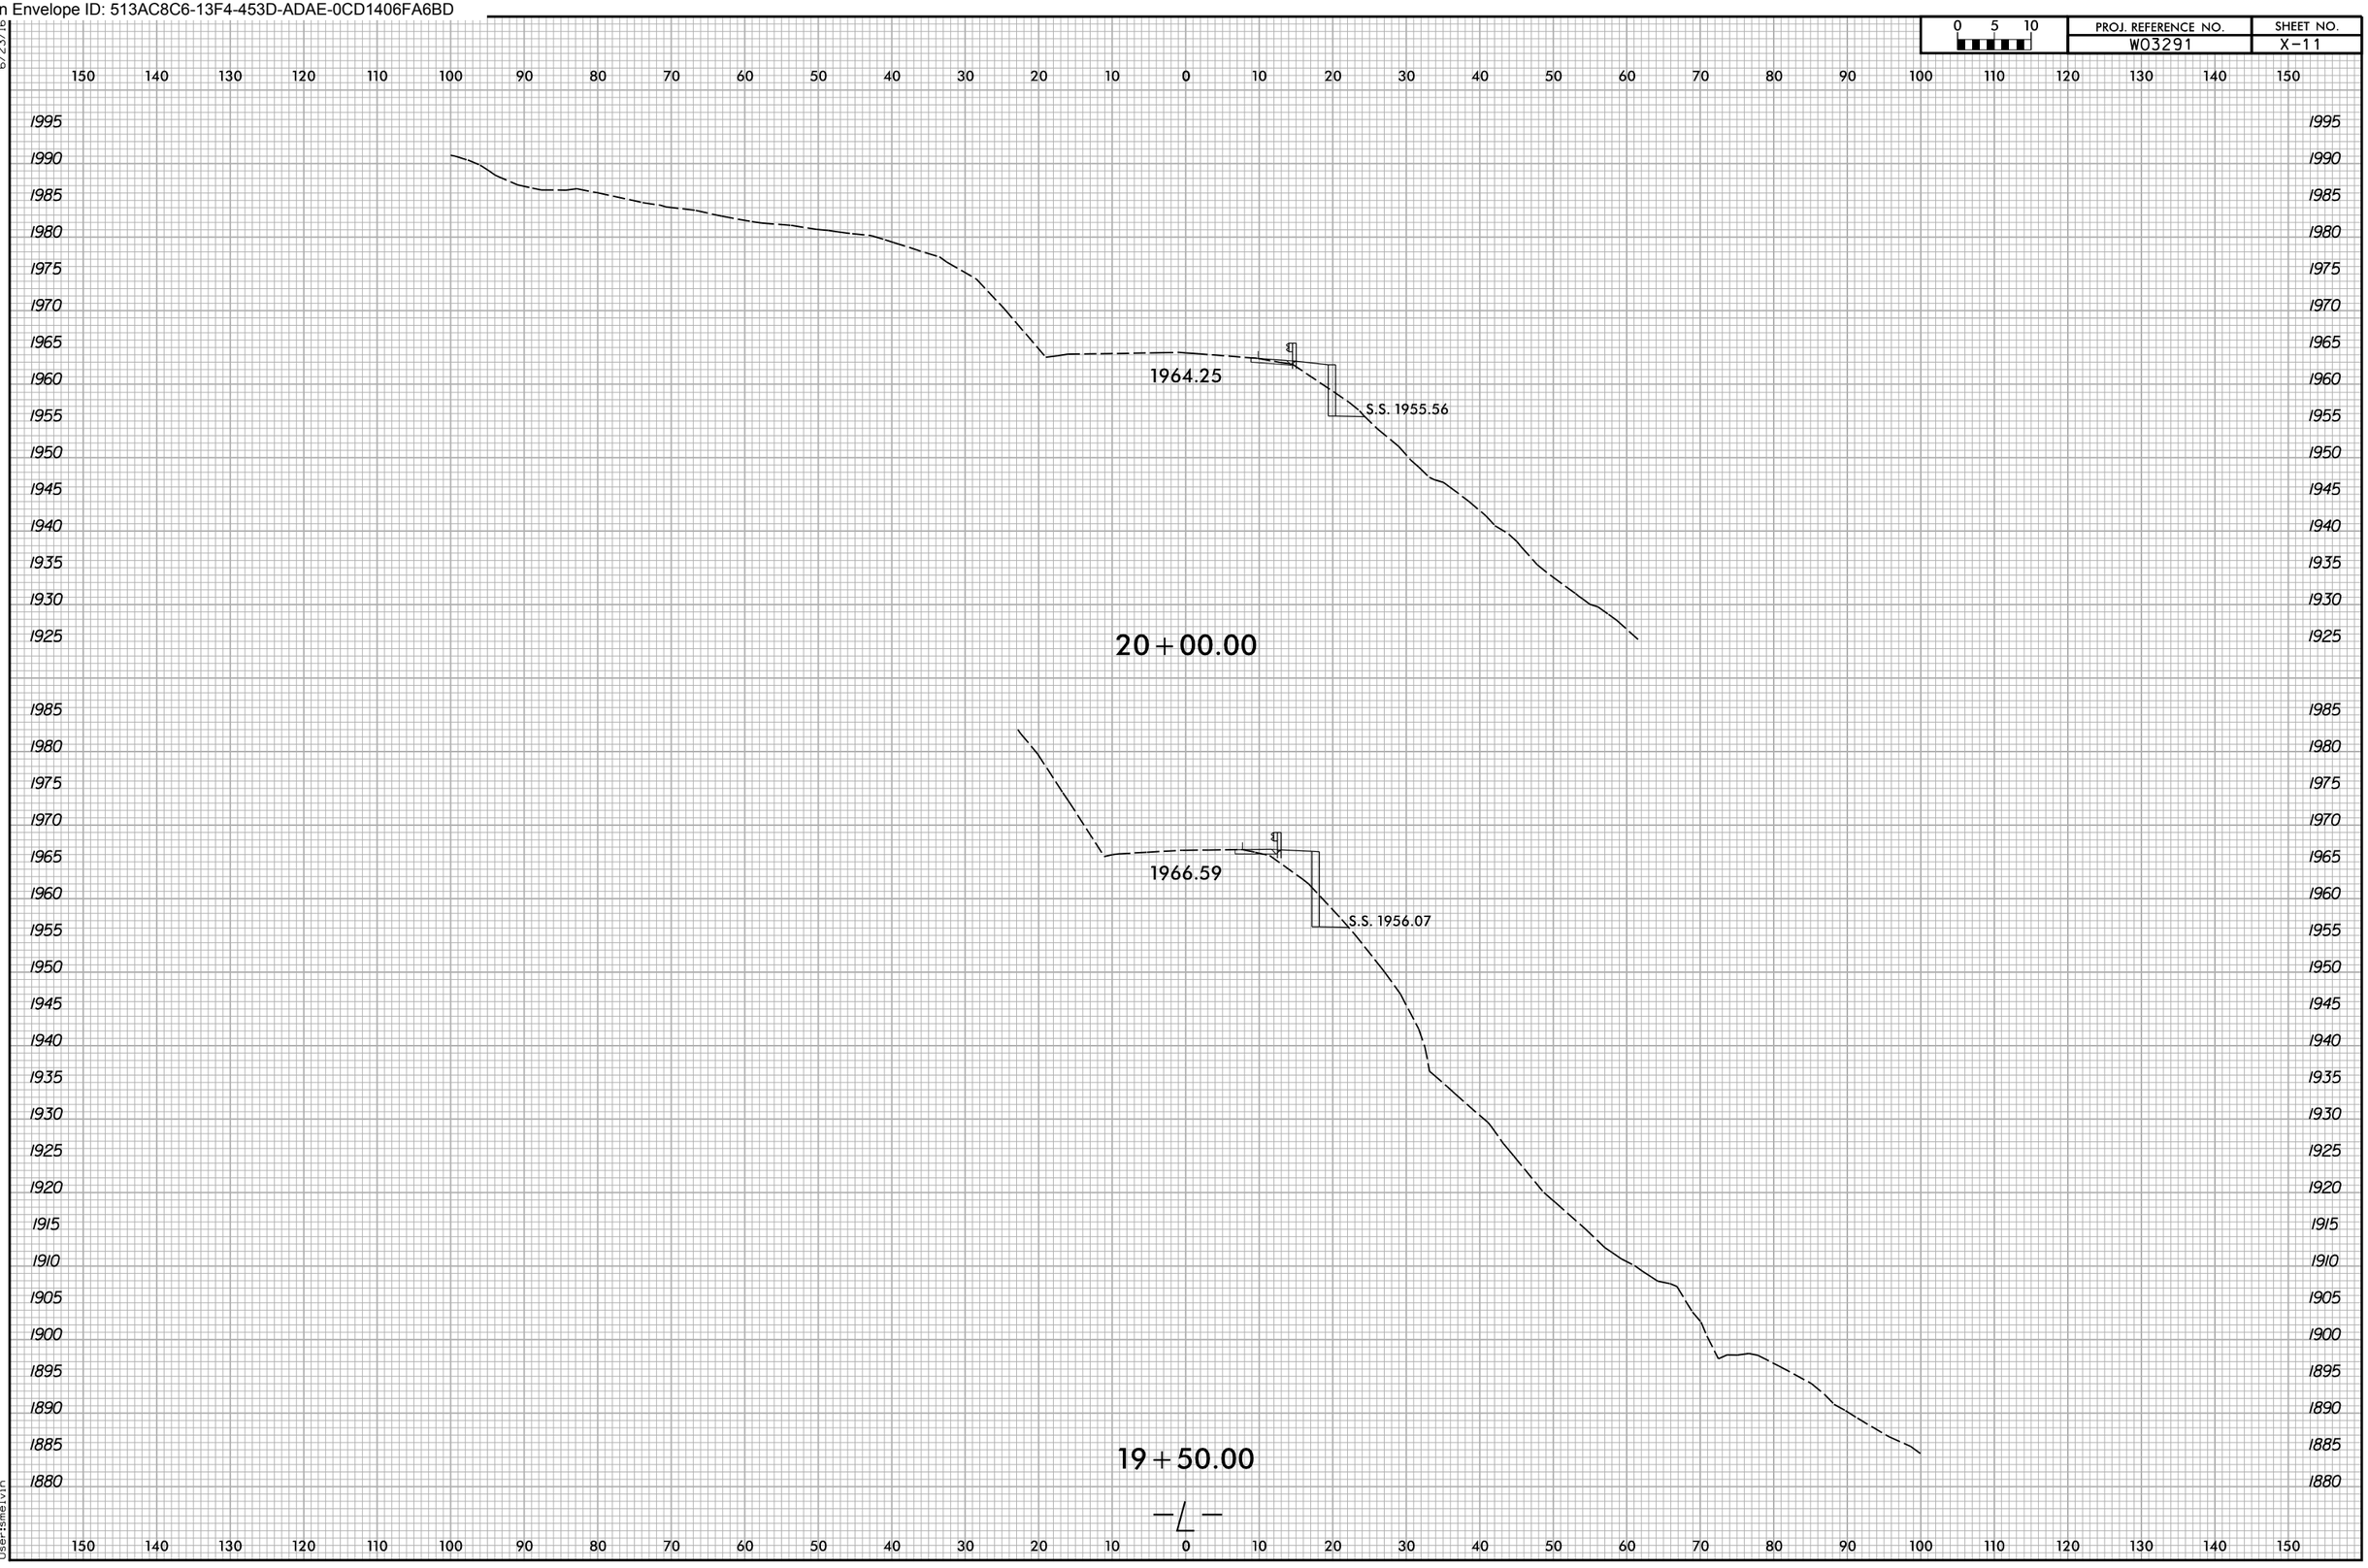

6/23/16
11/24/2025
X:\NCDOT\Green River Cove Rd Rehab\Roadway\Design\Switchbacks - USE THIS FOR SWB\XSC\GreenRiverCoveRdSWB_Rdy_xpl.dgn
User:smelvin

Docusign Envelope ID: 513AC8C6-13F4-453D-ADAE-0CD1406FA6BD

0 5 10	PROJ. REFERENCE NO.	SHEET NO.
	W03291	X-12

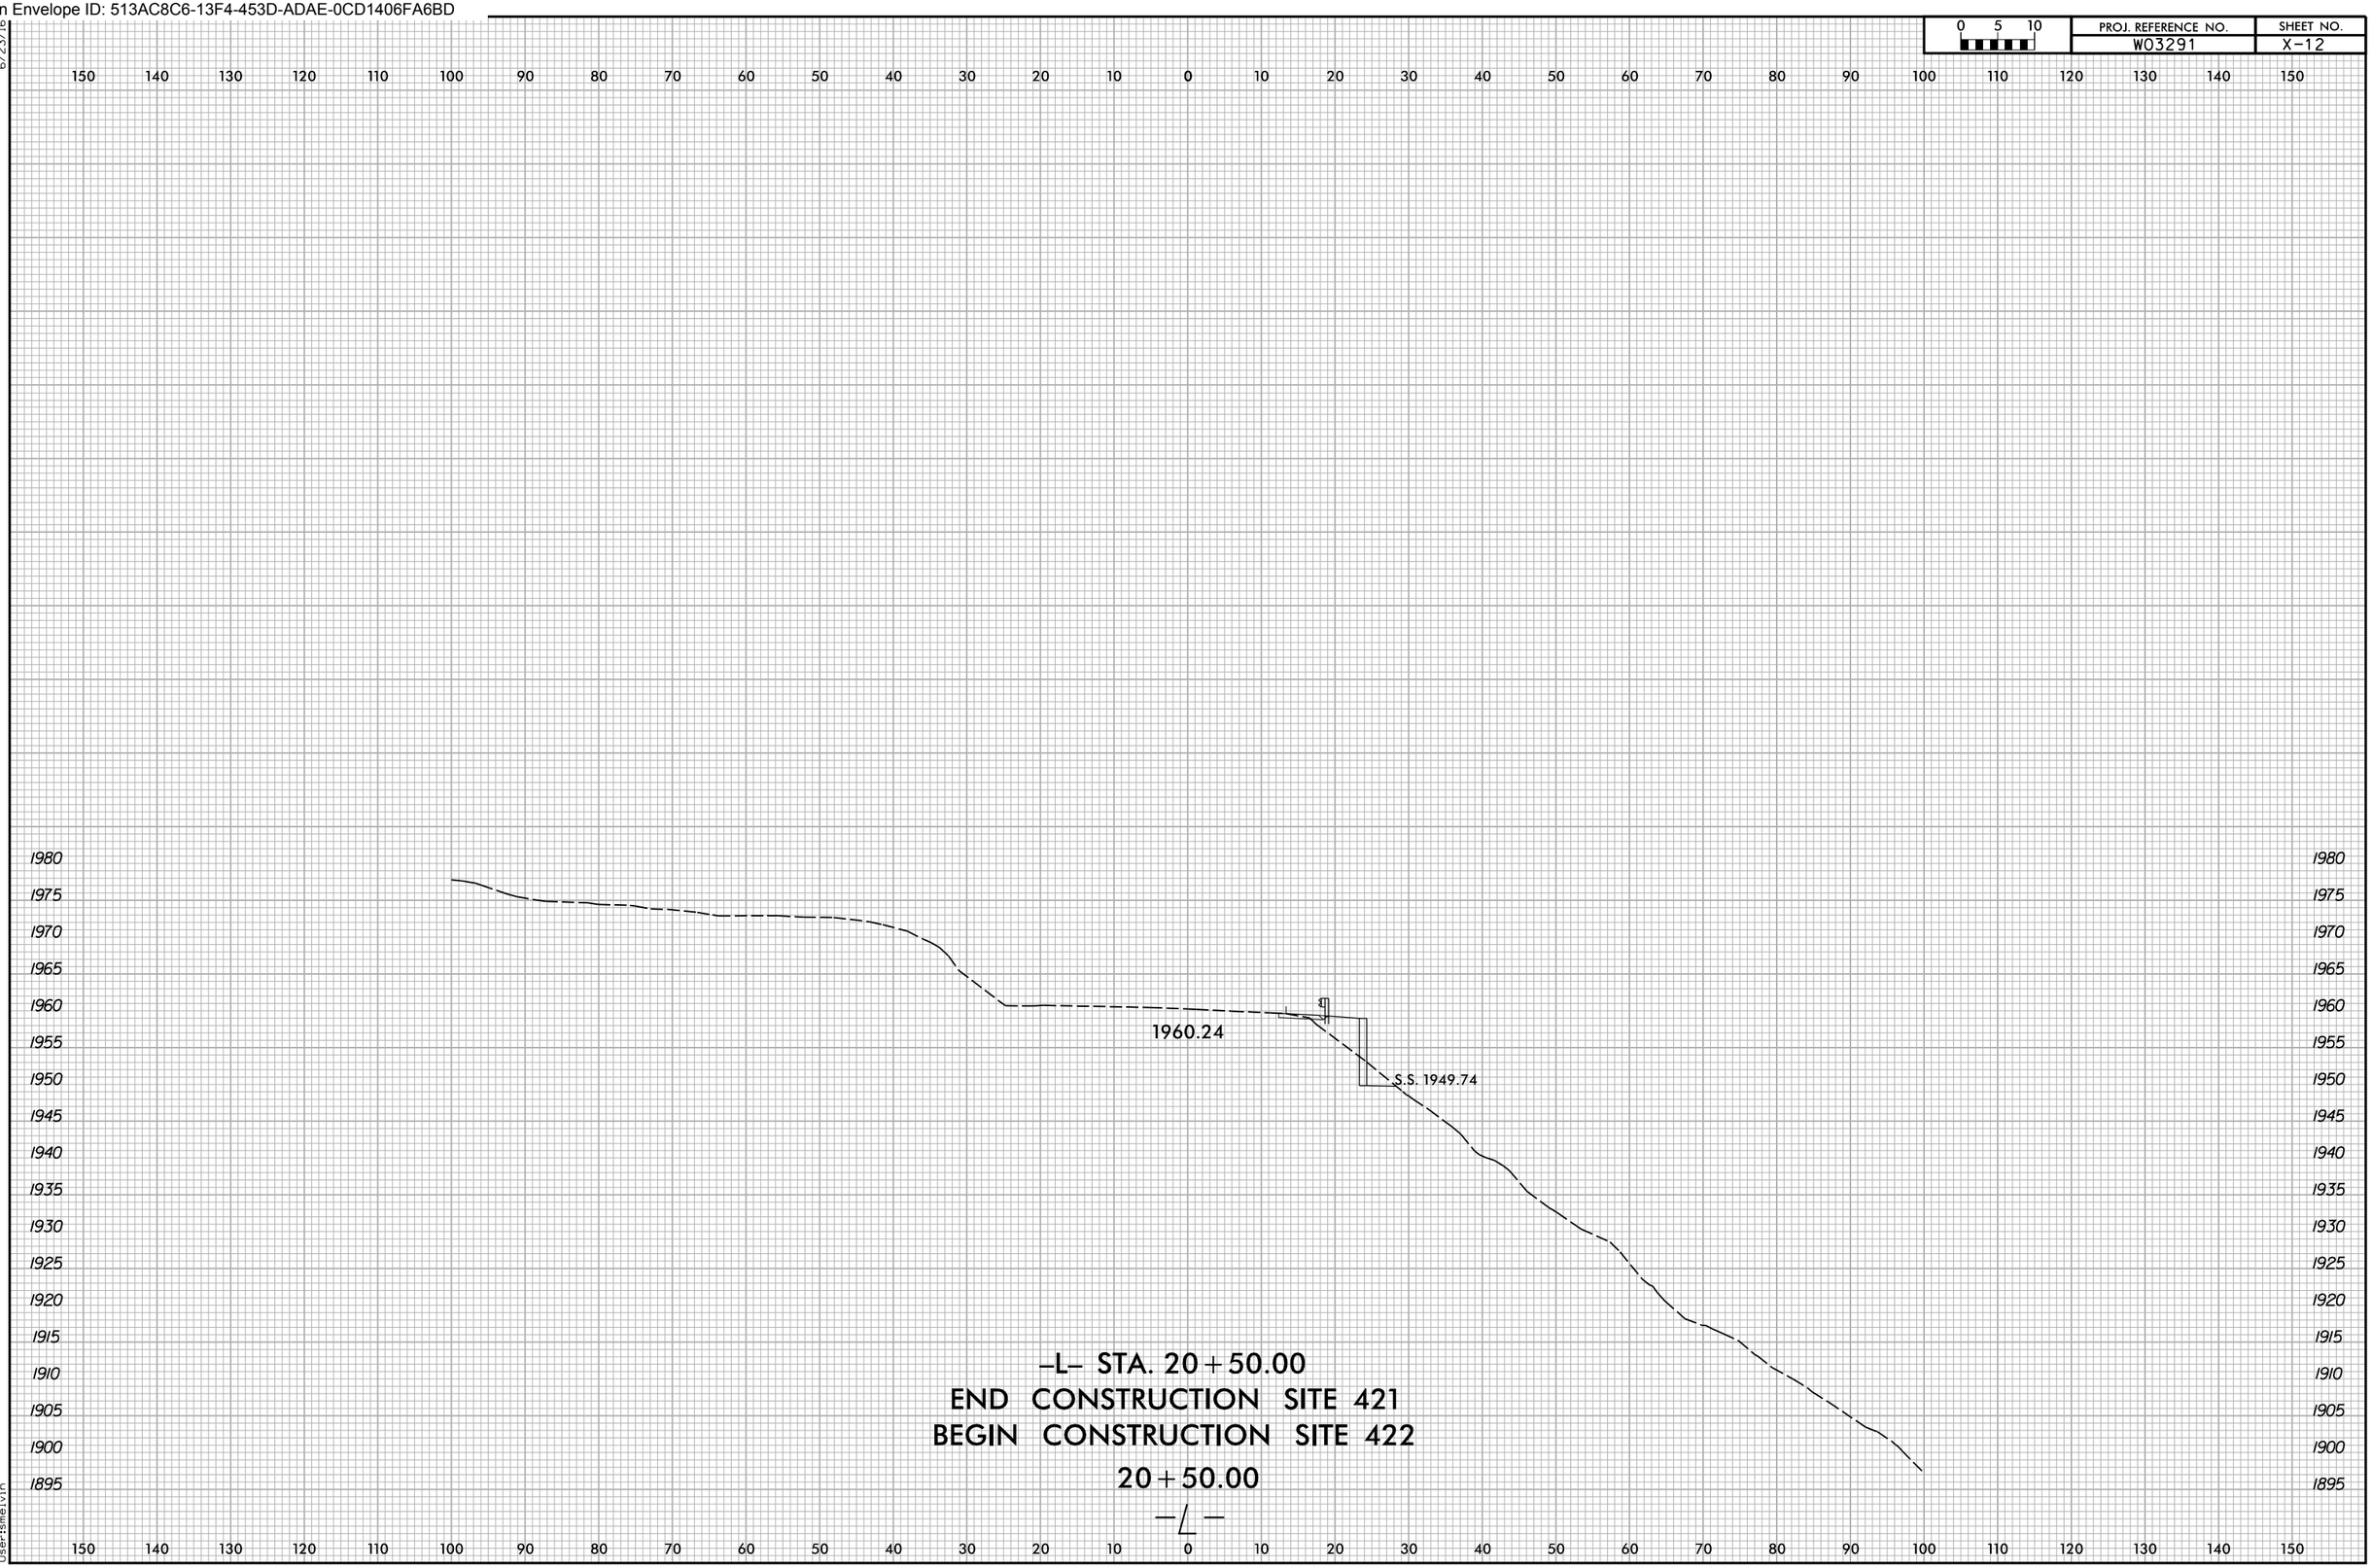

6/23/16
11/24/2025
X:\NCDOT\Green River Cove Rd Rehab\Roadway\Design\Switchbacks - USE THIS FOR SWB\XSC\GreenRiverCoveRdSWB_Rdy_xpl.dgn
Usersmelvin

Docusign Envelope ID: 513AC8C6-13F4-453D-ADAE-0CD1406FA6BD

0 5 10	PROJ. REFERENCE NO.	SHEET NO.
	W03291	X-13

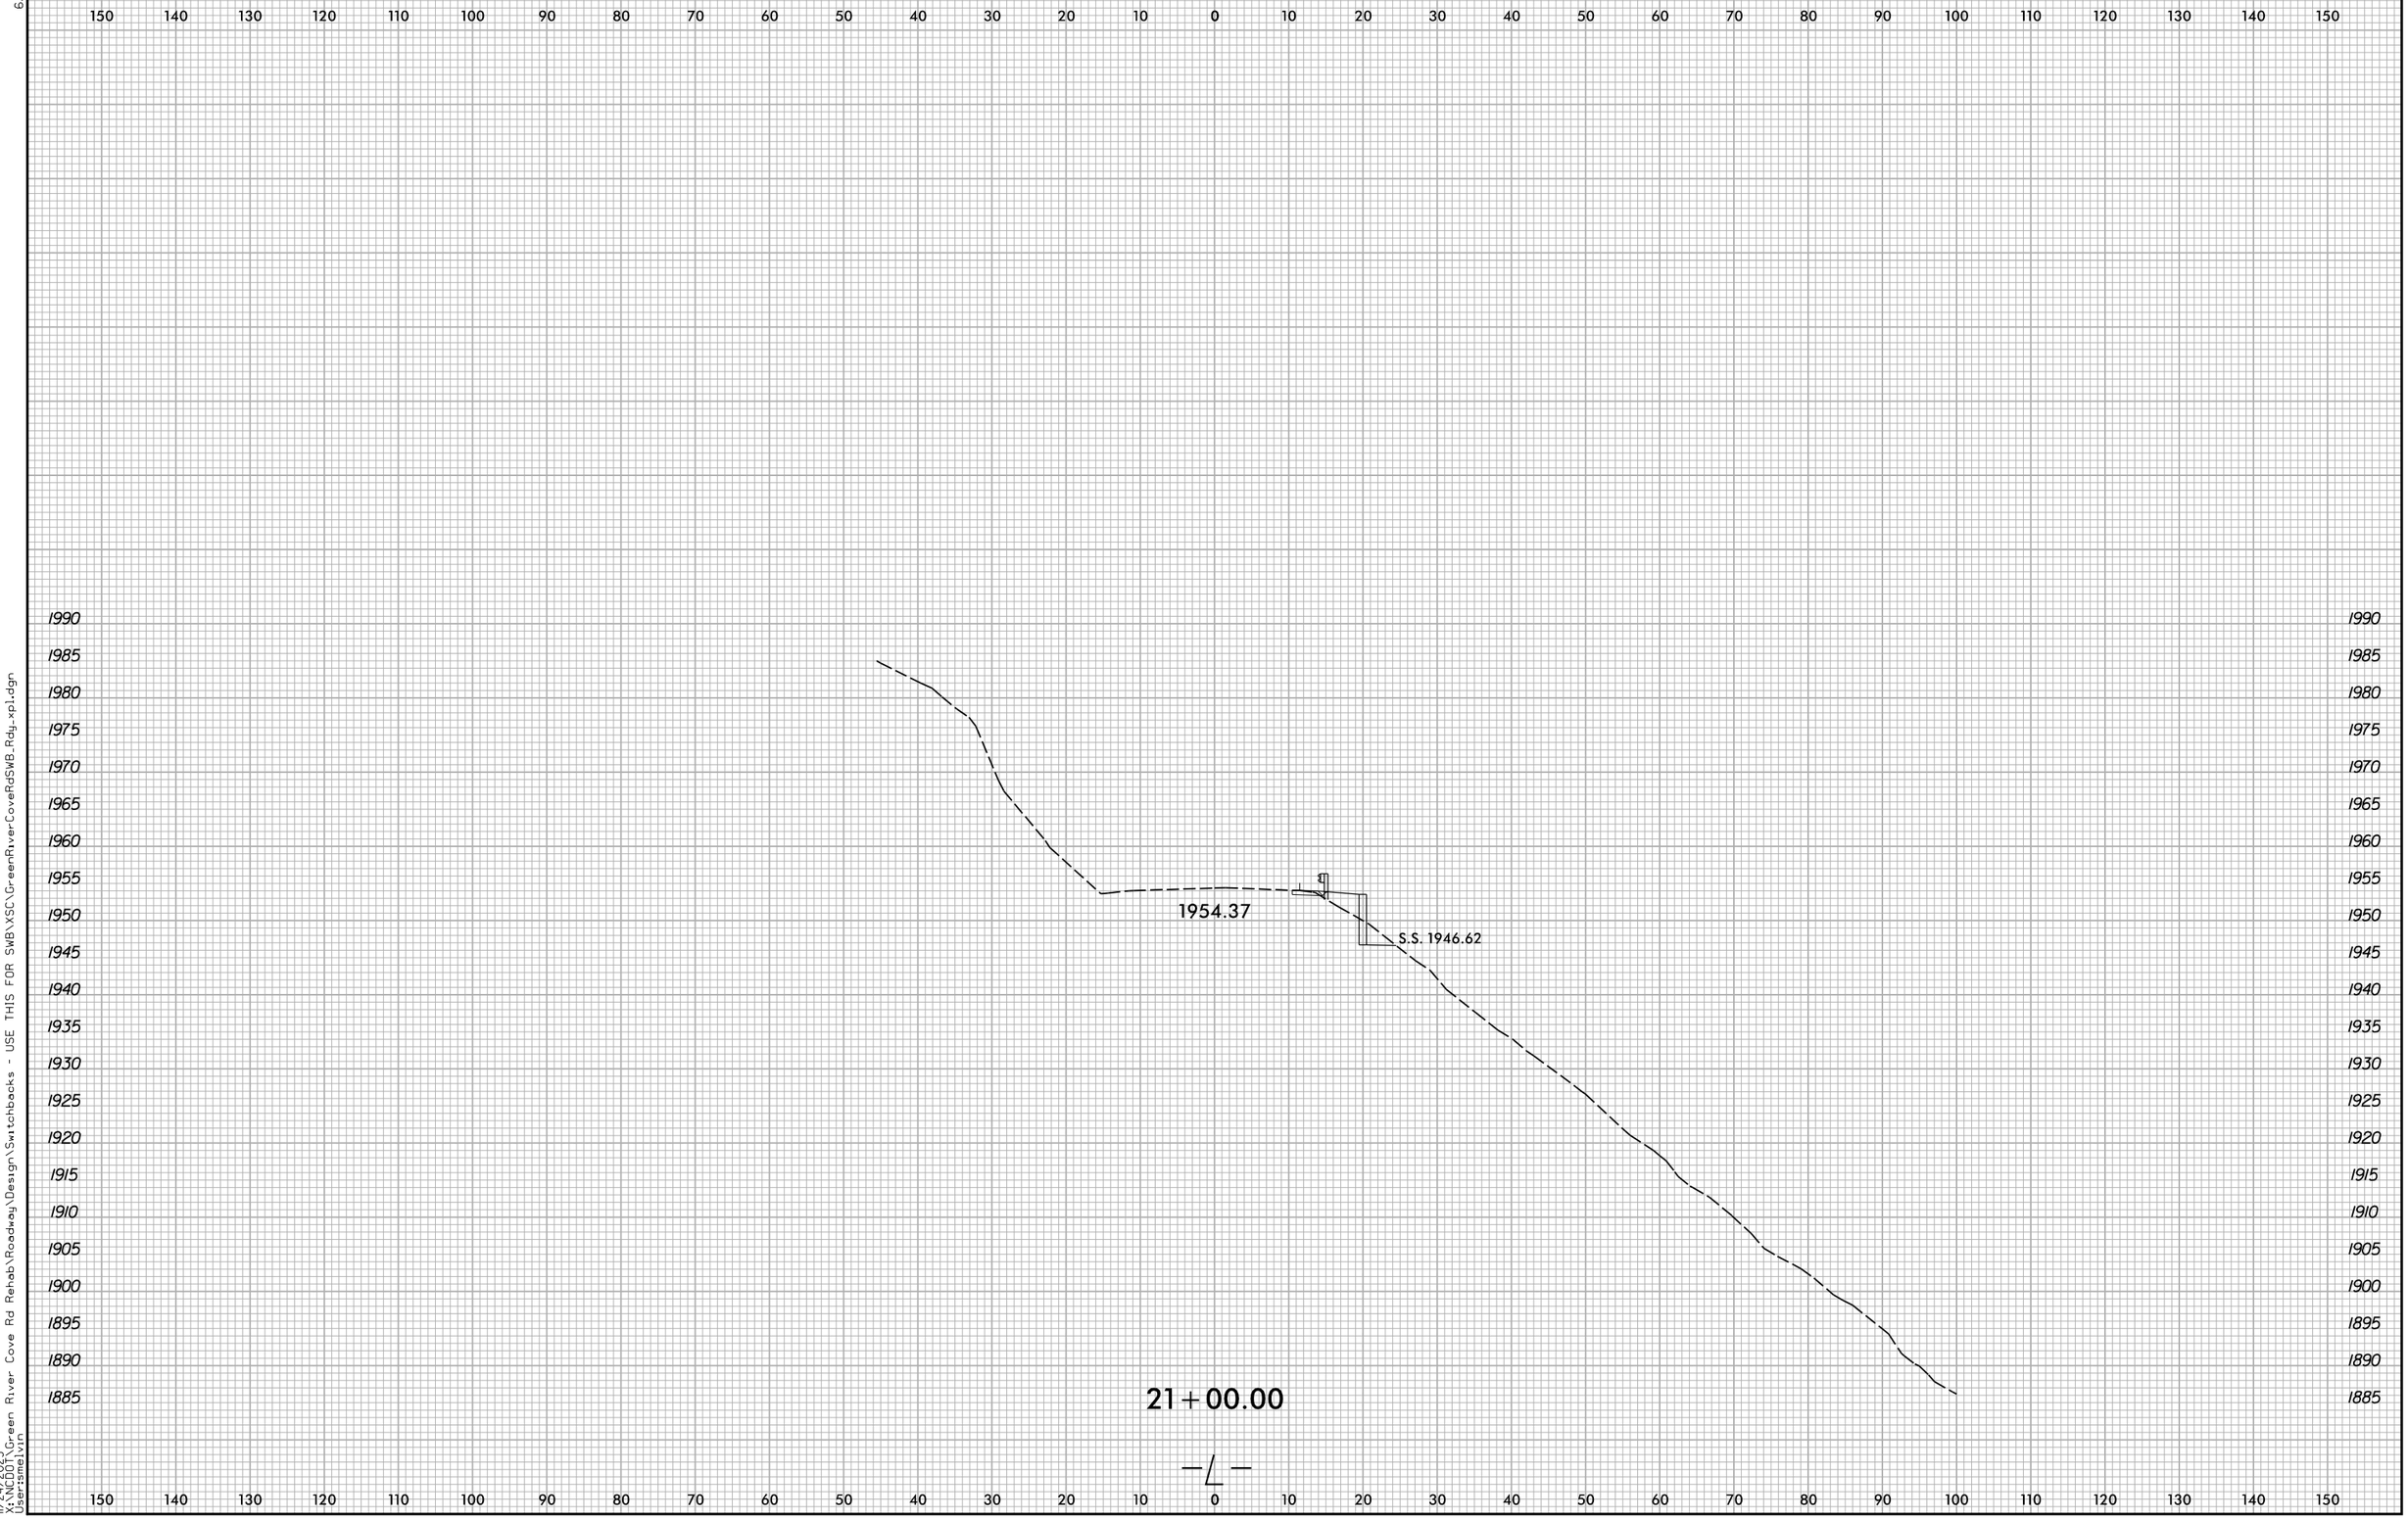

Docusign Envelope ID: 513AC8C6-13F4-453D-ADAE-0CD1406FA6BD

0 5 10	PROJ. REFERENCE NO.	SHEET NO.
	W03291	X-14

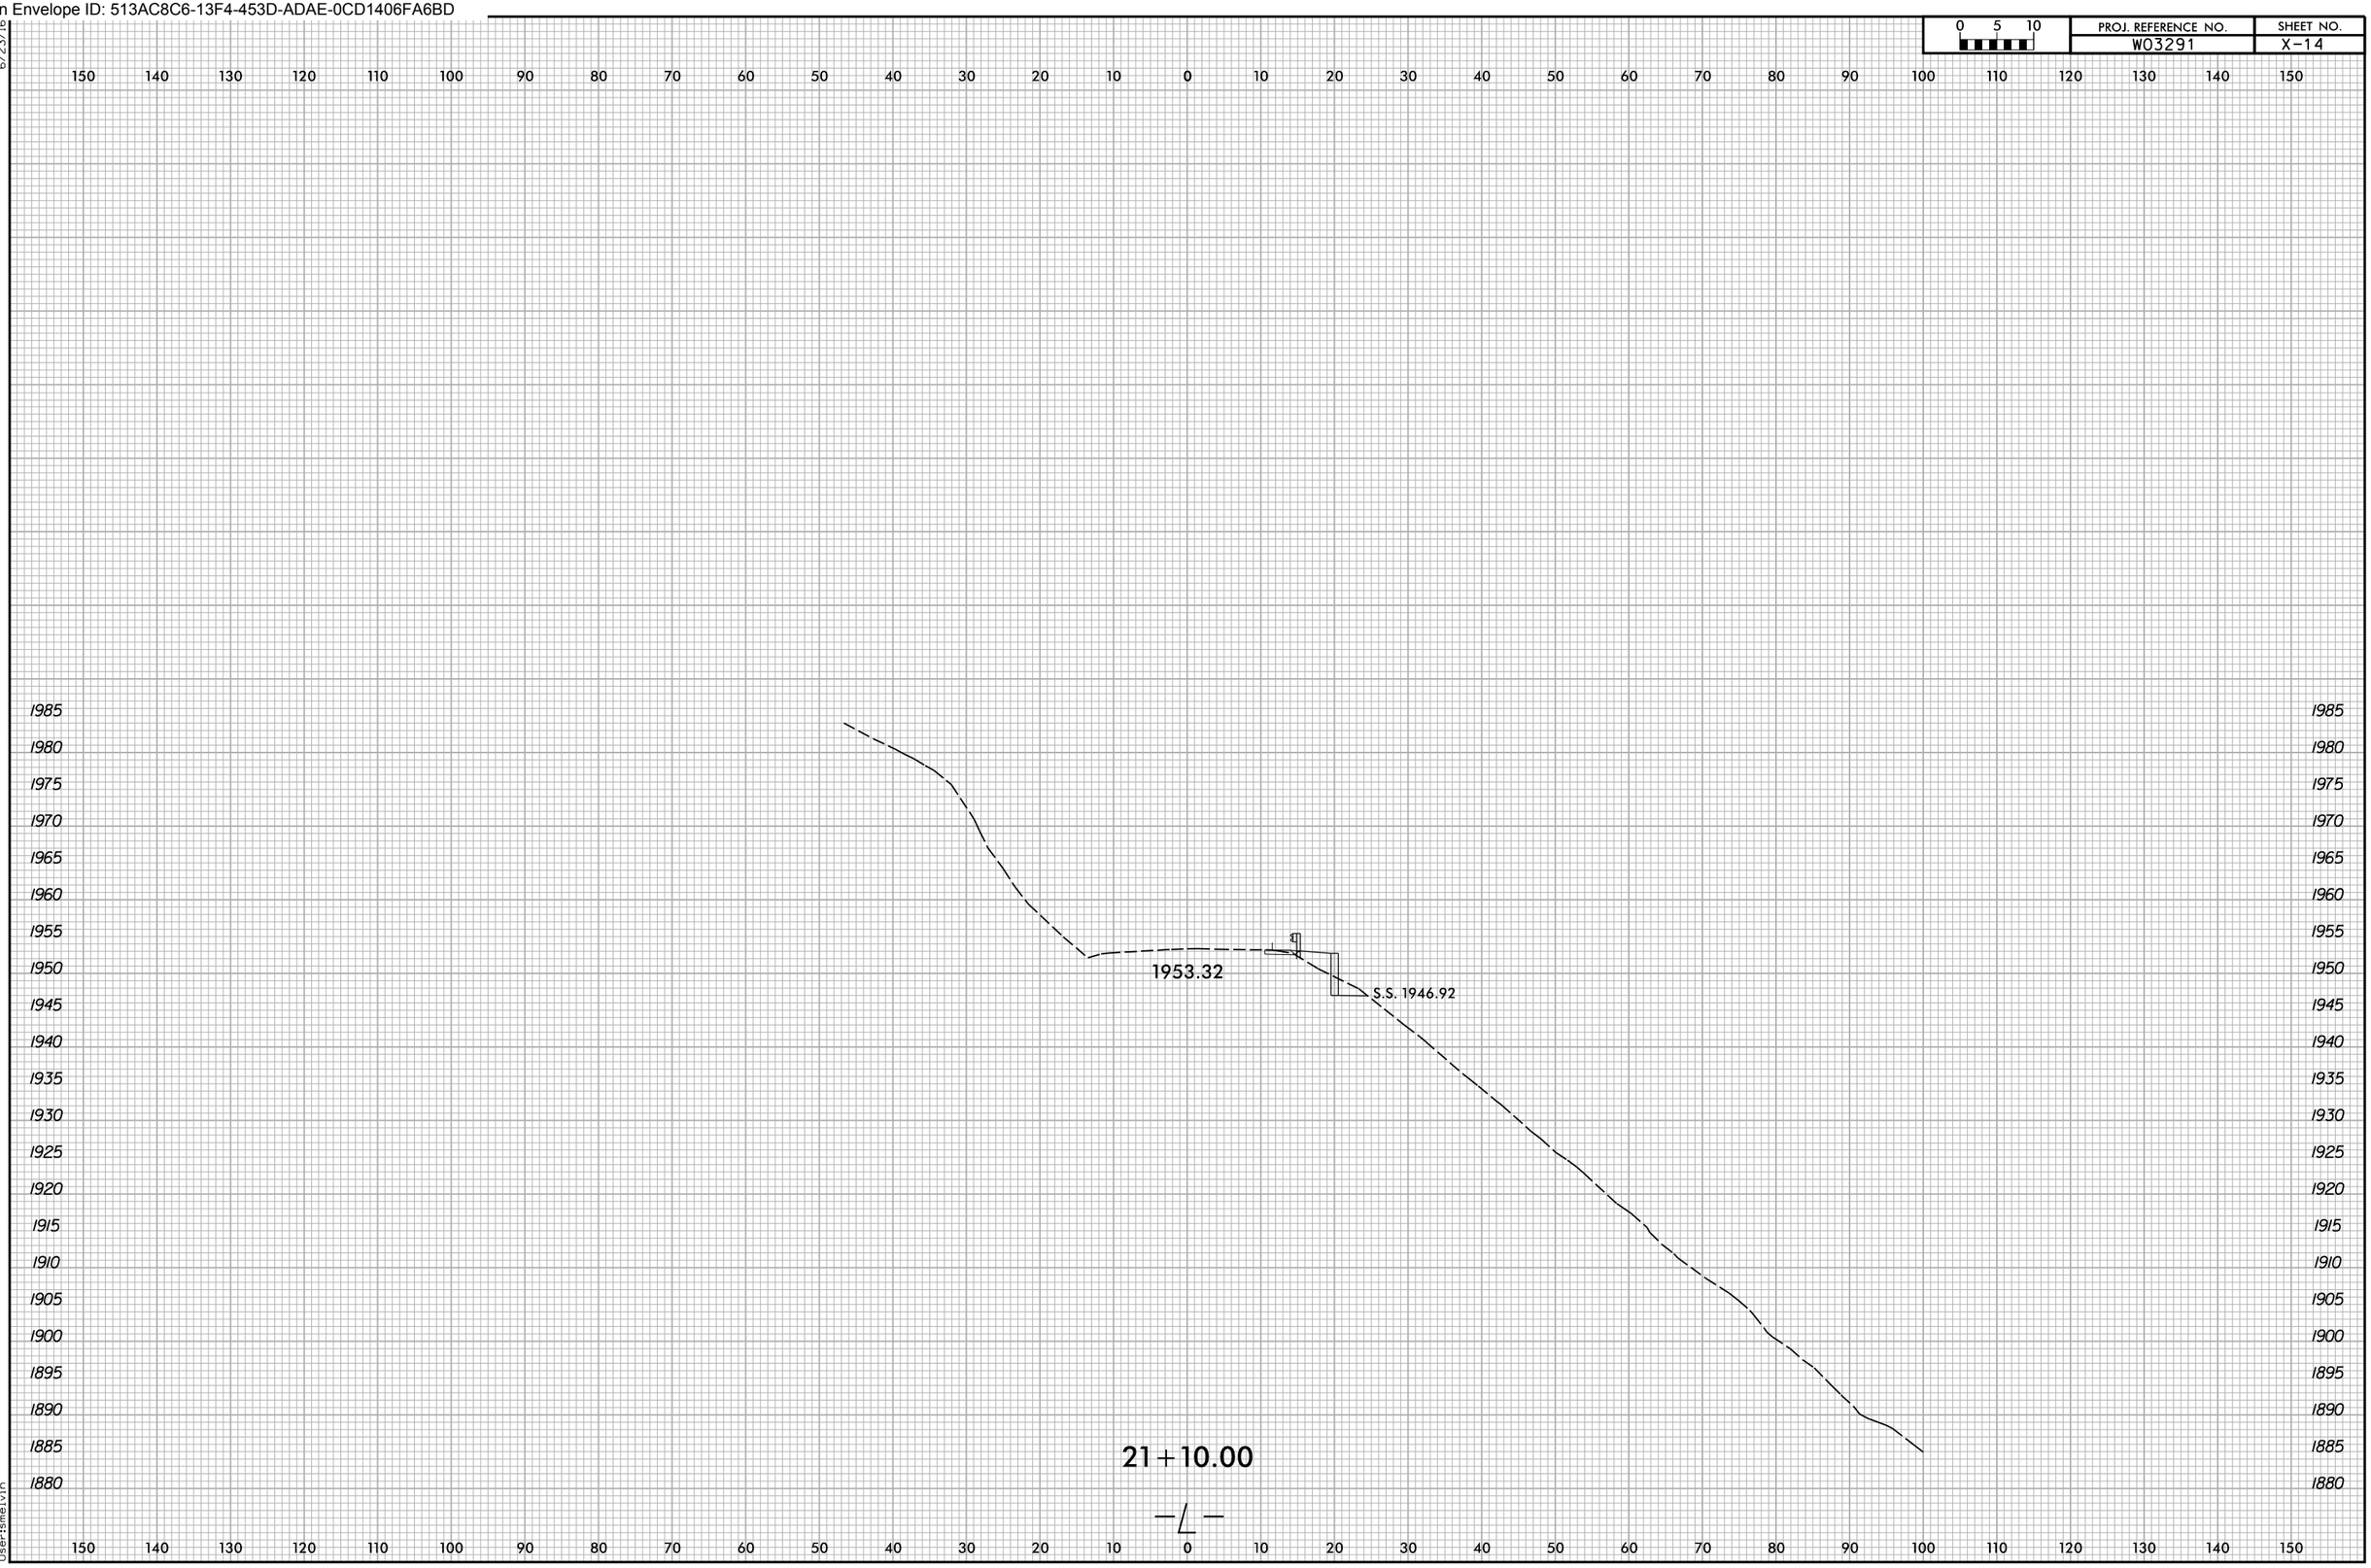

Docusign Envelope ID: 513AC8C6-13F4-453D-ADAE-0CD1406FA6BD

0 5 10	PROJ. REFERENCE NO.	SHEET NO.
	W03291	X-15

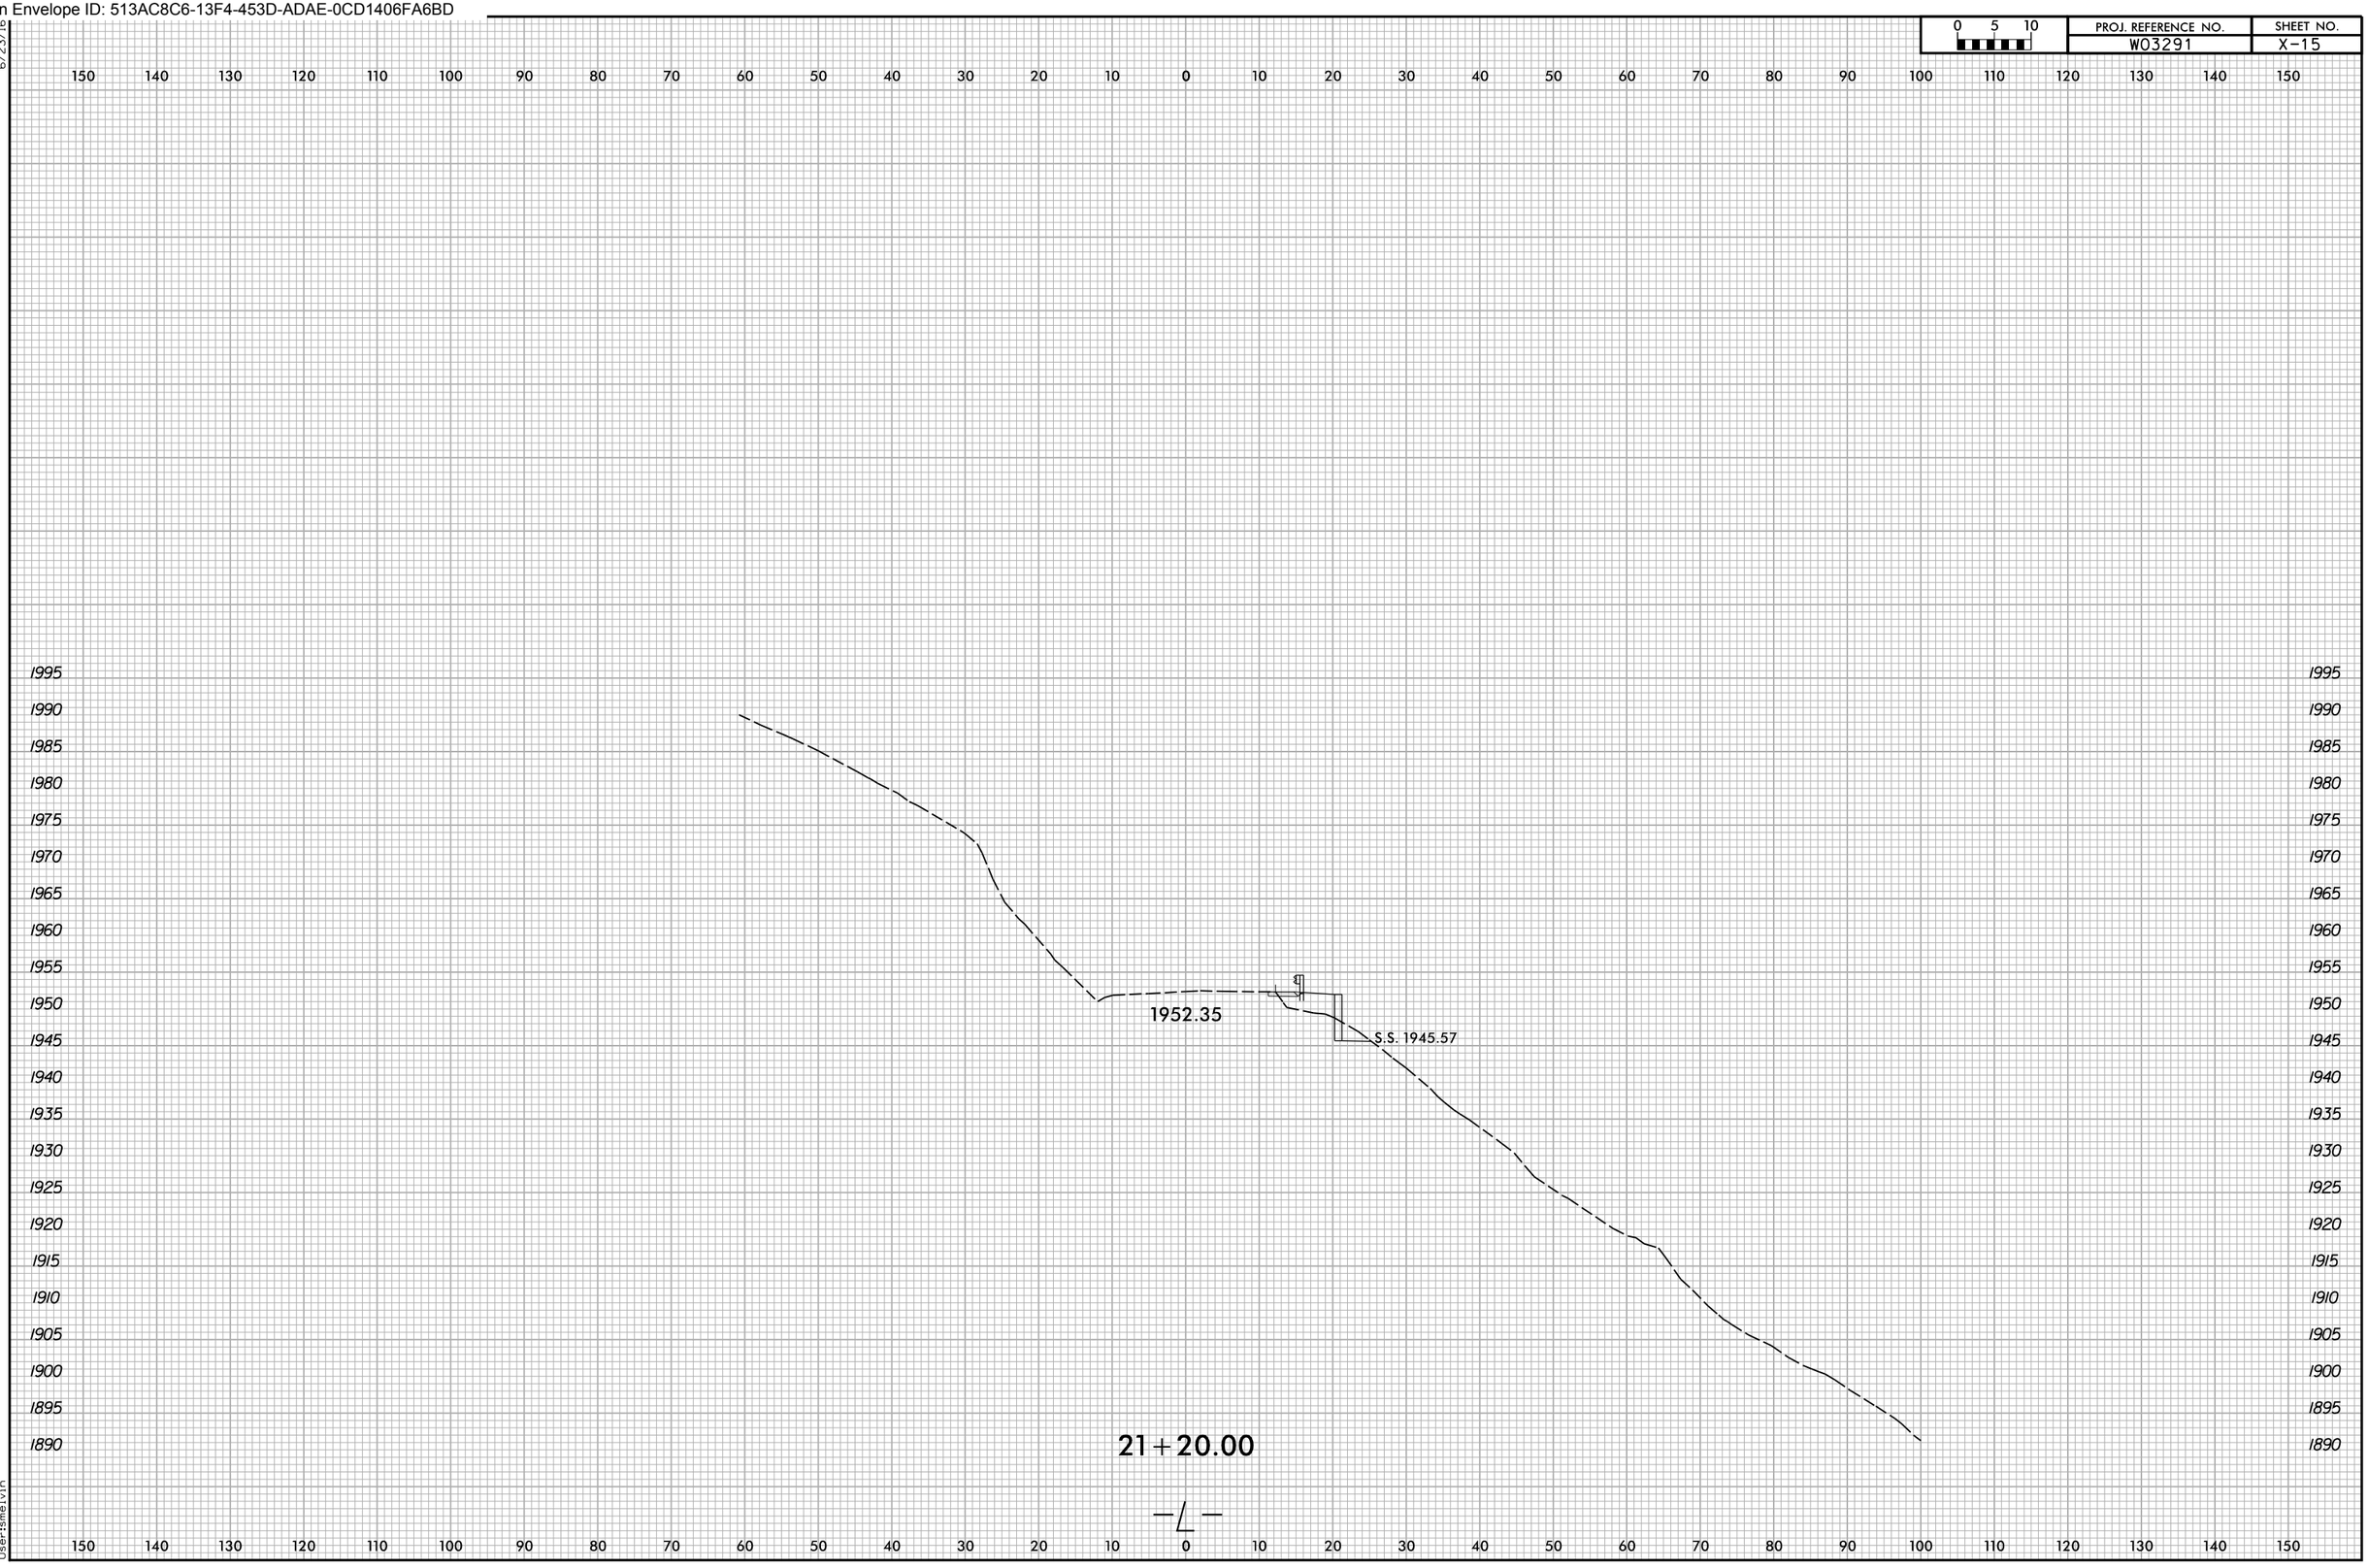

Docusign Envelope ID: 513AC8C6-13F4-453D-ADAE-0CD1406FA6BD

0 5 10	PROJ. REFERENCE NO.	SHEET NO.
	W03291	X-16

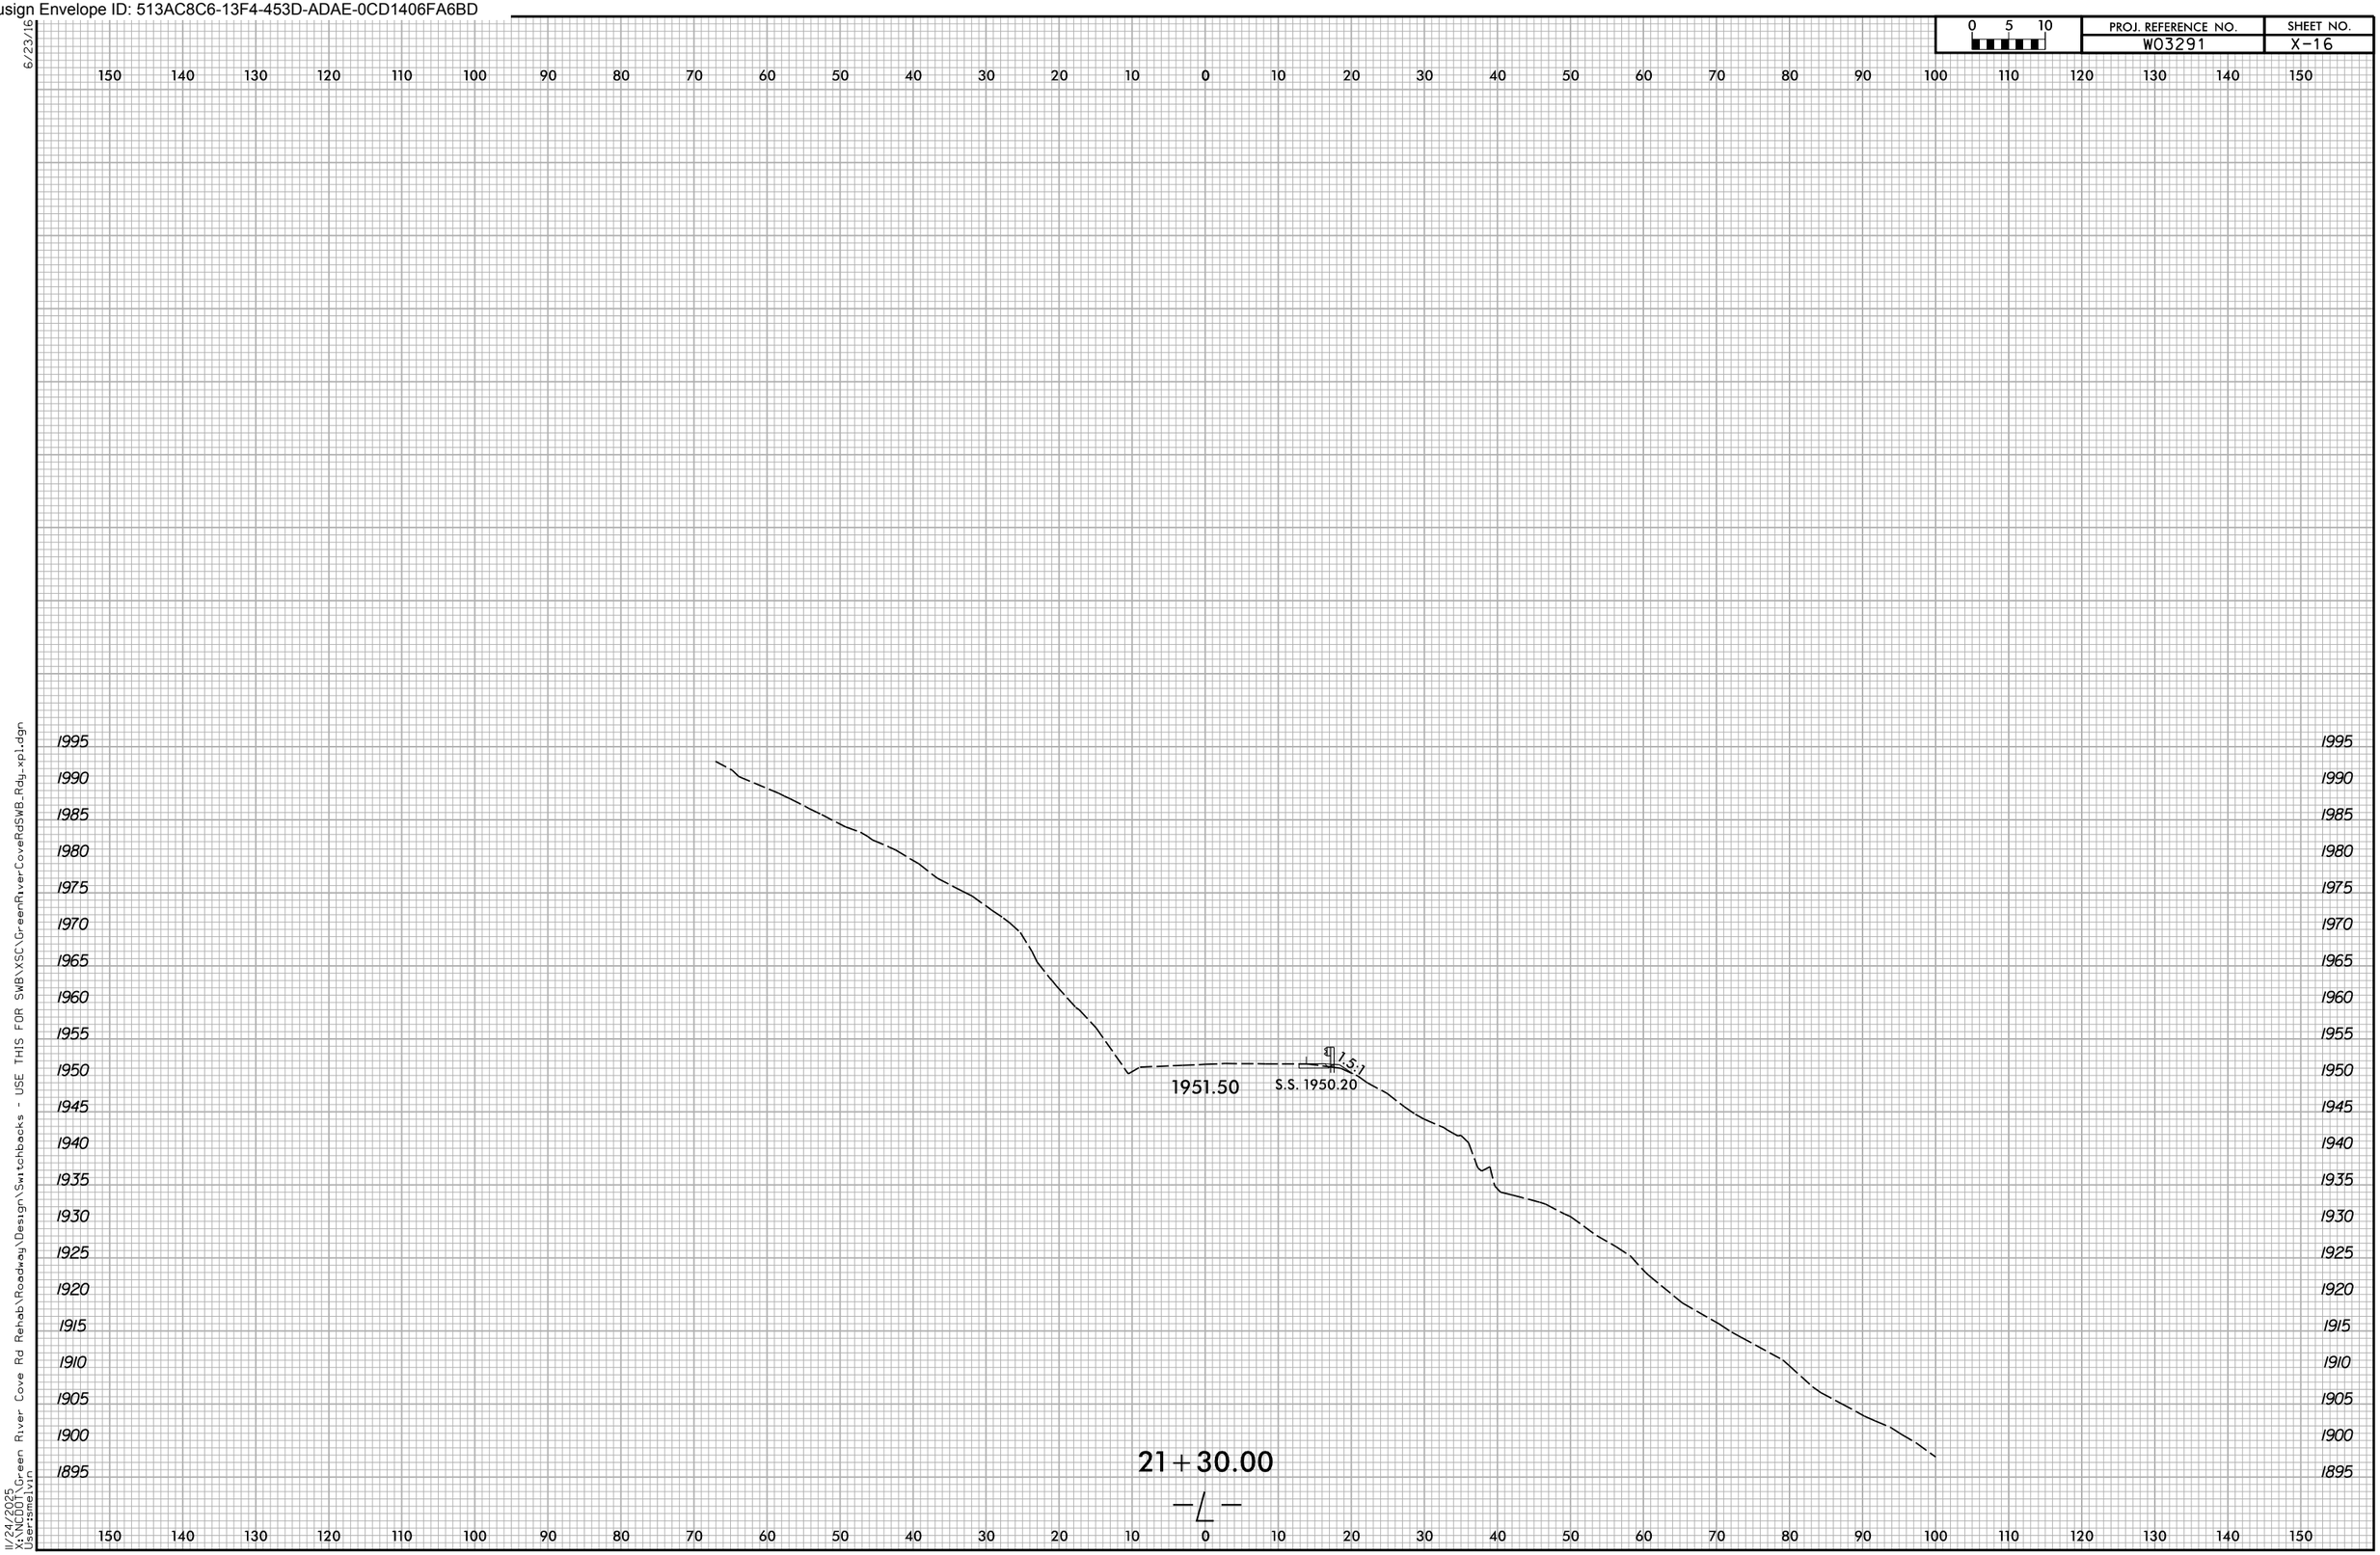

Docusign Envelope ID: 513AC8C6-13F4-453D-ADAE-0CD1406FA6BD

0 5 10	PROJ. REFERENCE NO.	SHEET NO.
	W03291	X-17

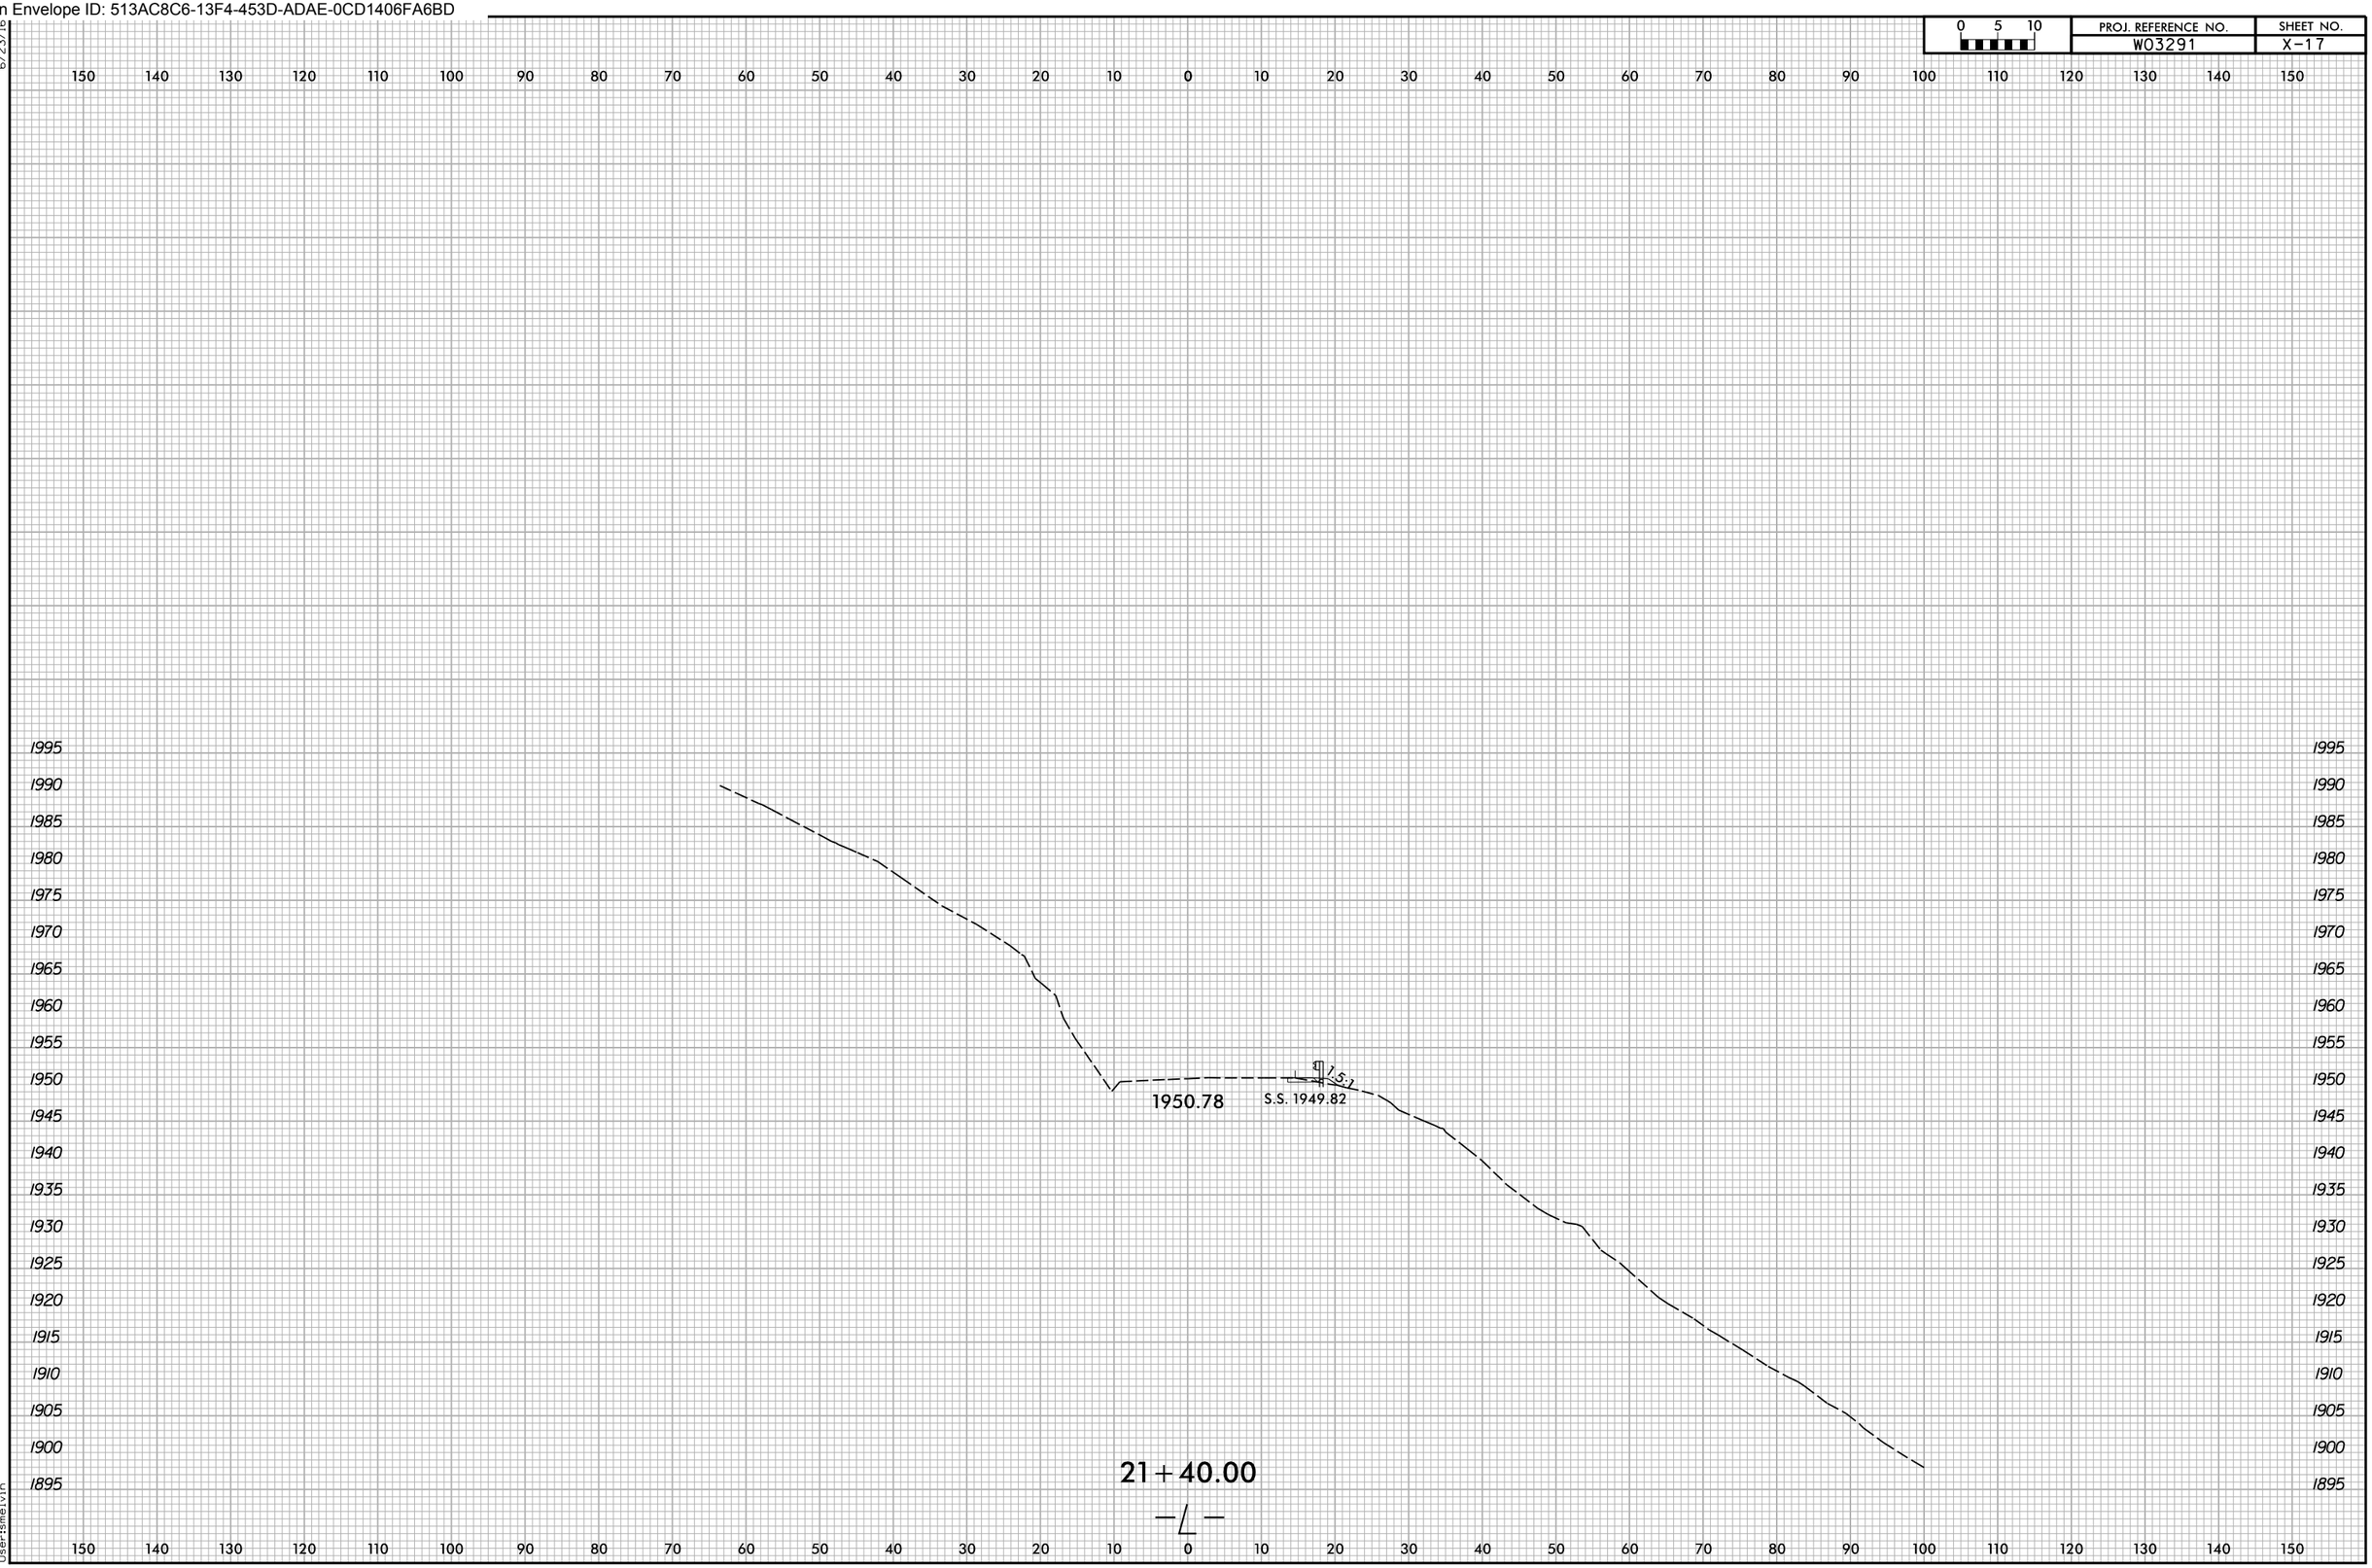

6/23/16
11/24/2025
X:\NCDOT\Green River Cove Rd Rehab\Roadway\Design\Switchbacks - USE THIS FOR SWB\XSC\GreenRiverCoveRdSWB_Rdy_xpl.dgn
Usersmelvin

Docusign Envelope ID: 513AC8C6-13F4-453D-ADAE-0CD1406FA6BD

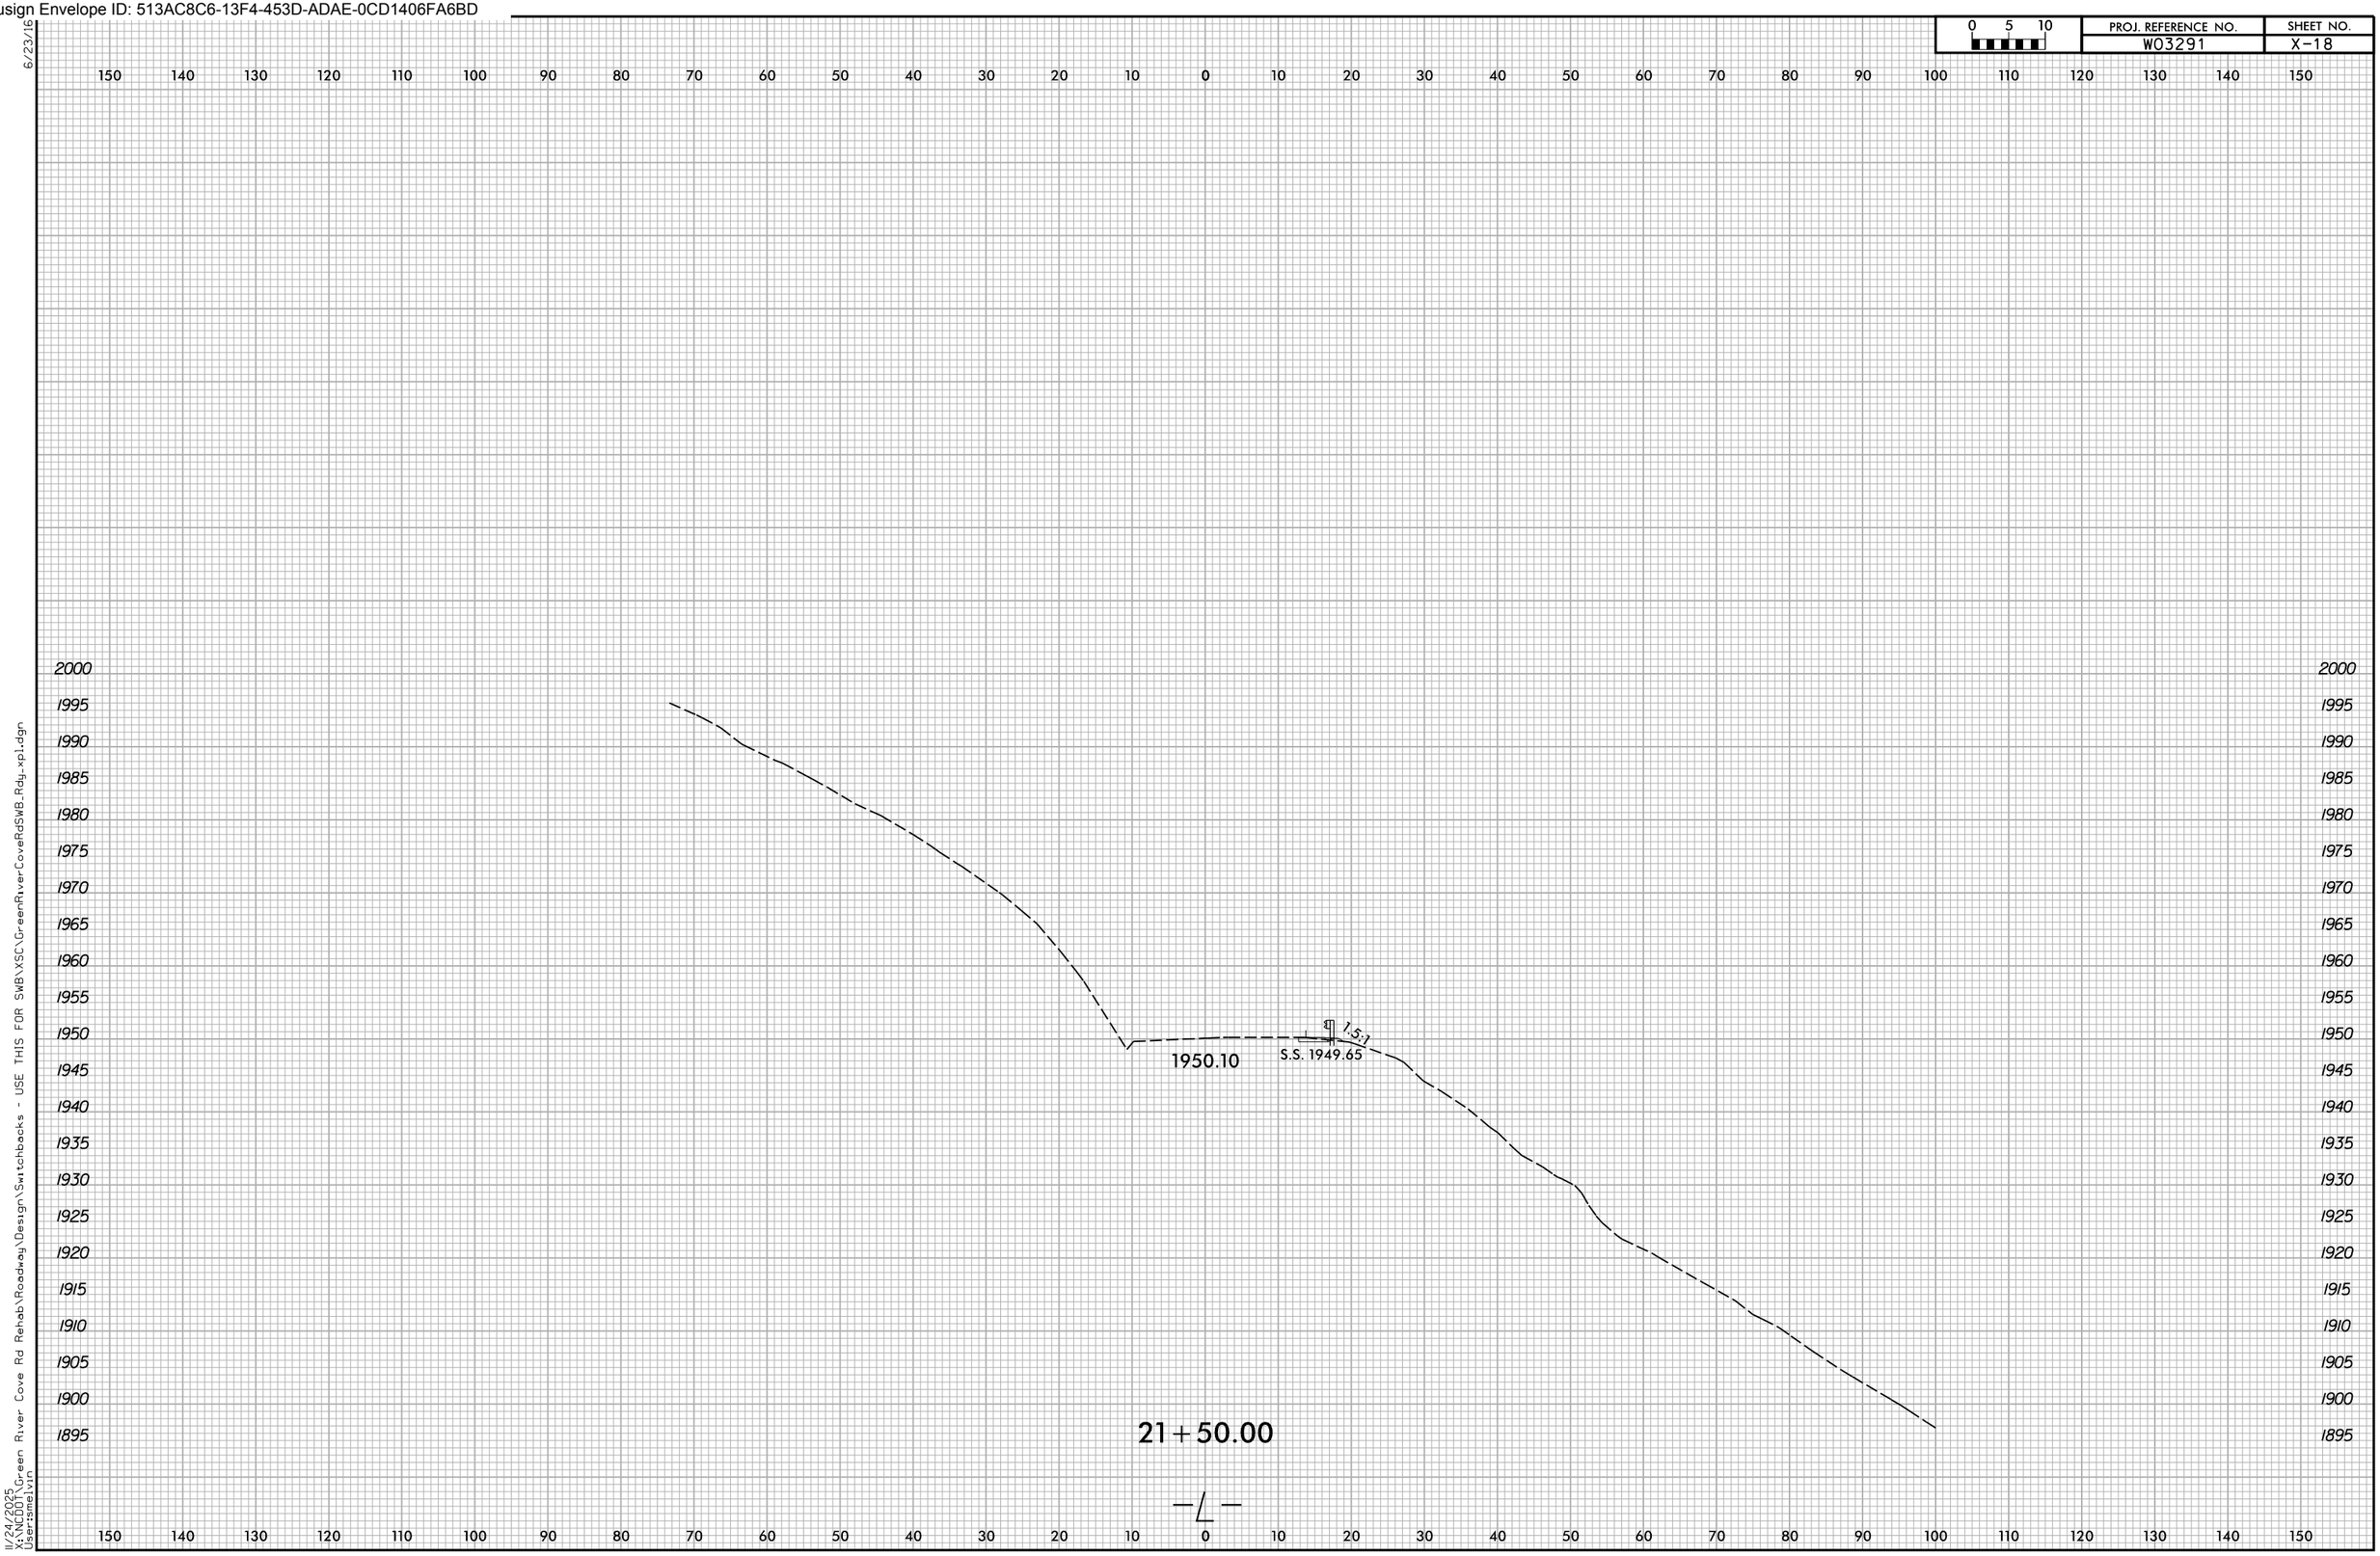

6/23/16
11/24/2025
X:\NCDOT\Green River Cove Rd Rehab\Roadway\Design\Switchbacks - USE THIS FOR SWB\XSC\GreenRiverCoveRdSWB_Rdy_xpl.dgn
User:smelvin

Docusign Envelope ID: 513AC8C6-13F4-453D-ADAE-0CD1406FA6BD

0 5 10	PROJ. REFERENCE NO.	SHEET NO.
	W03291	X-19

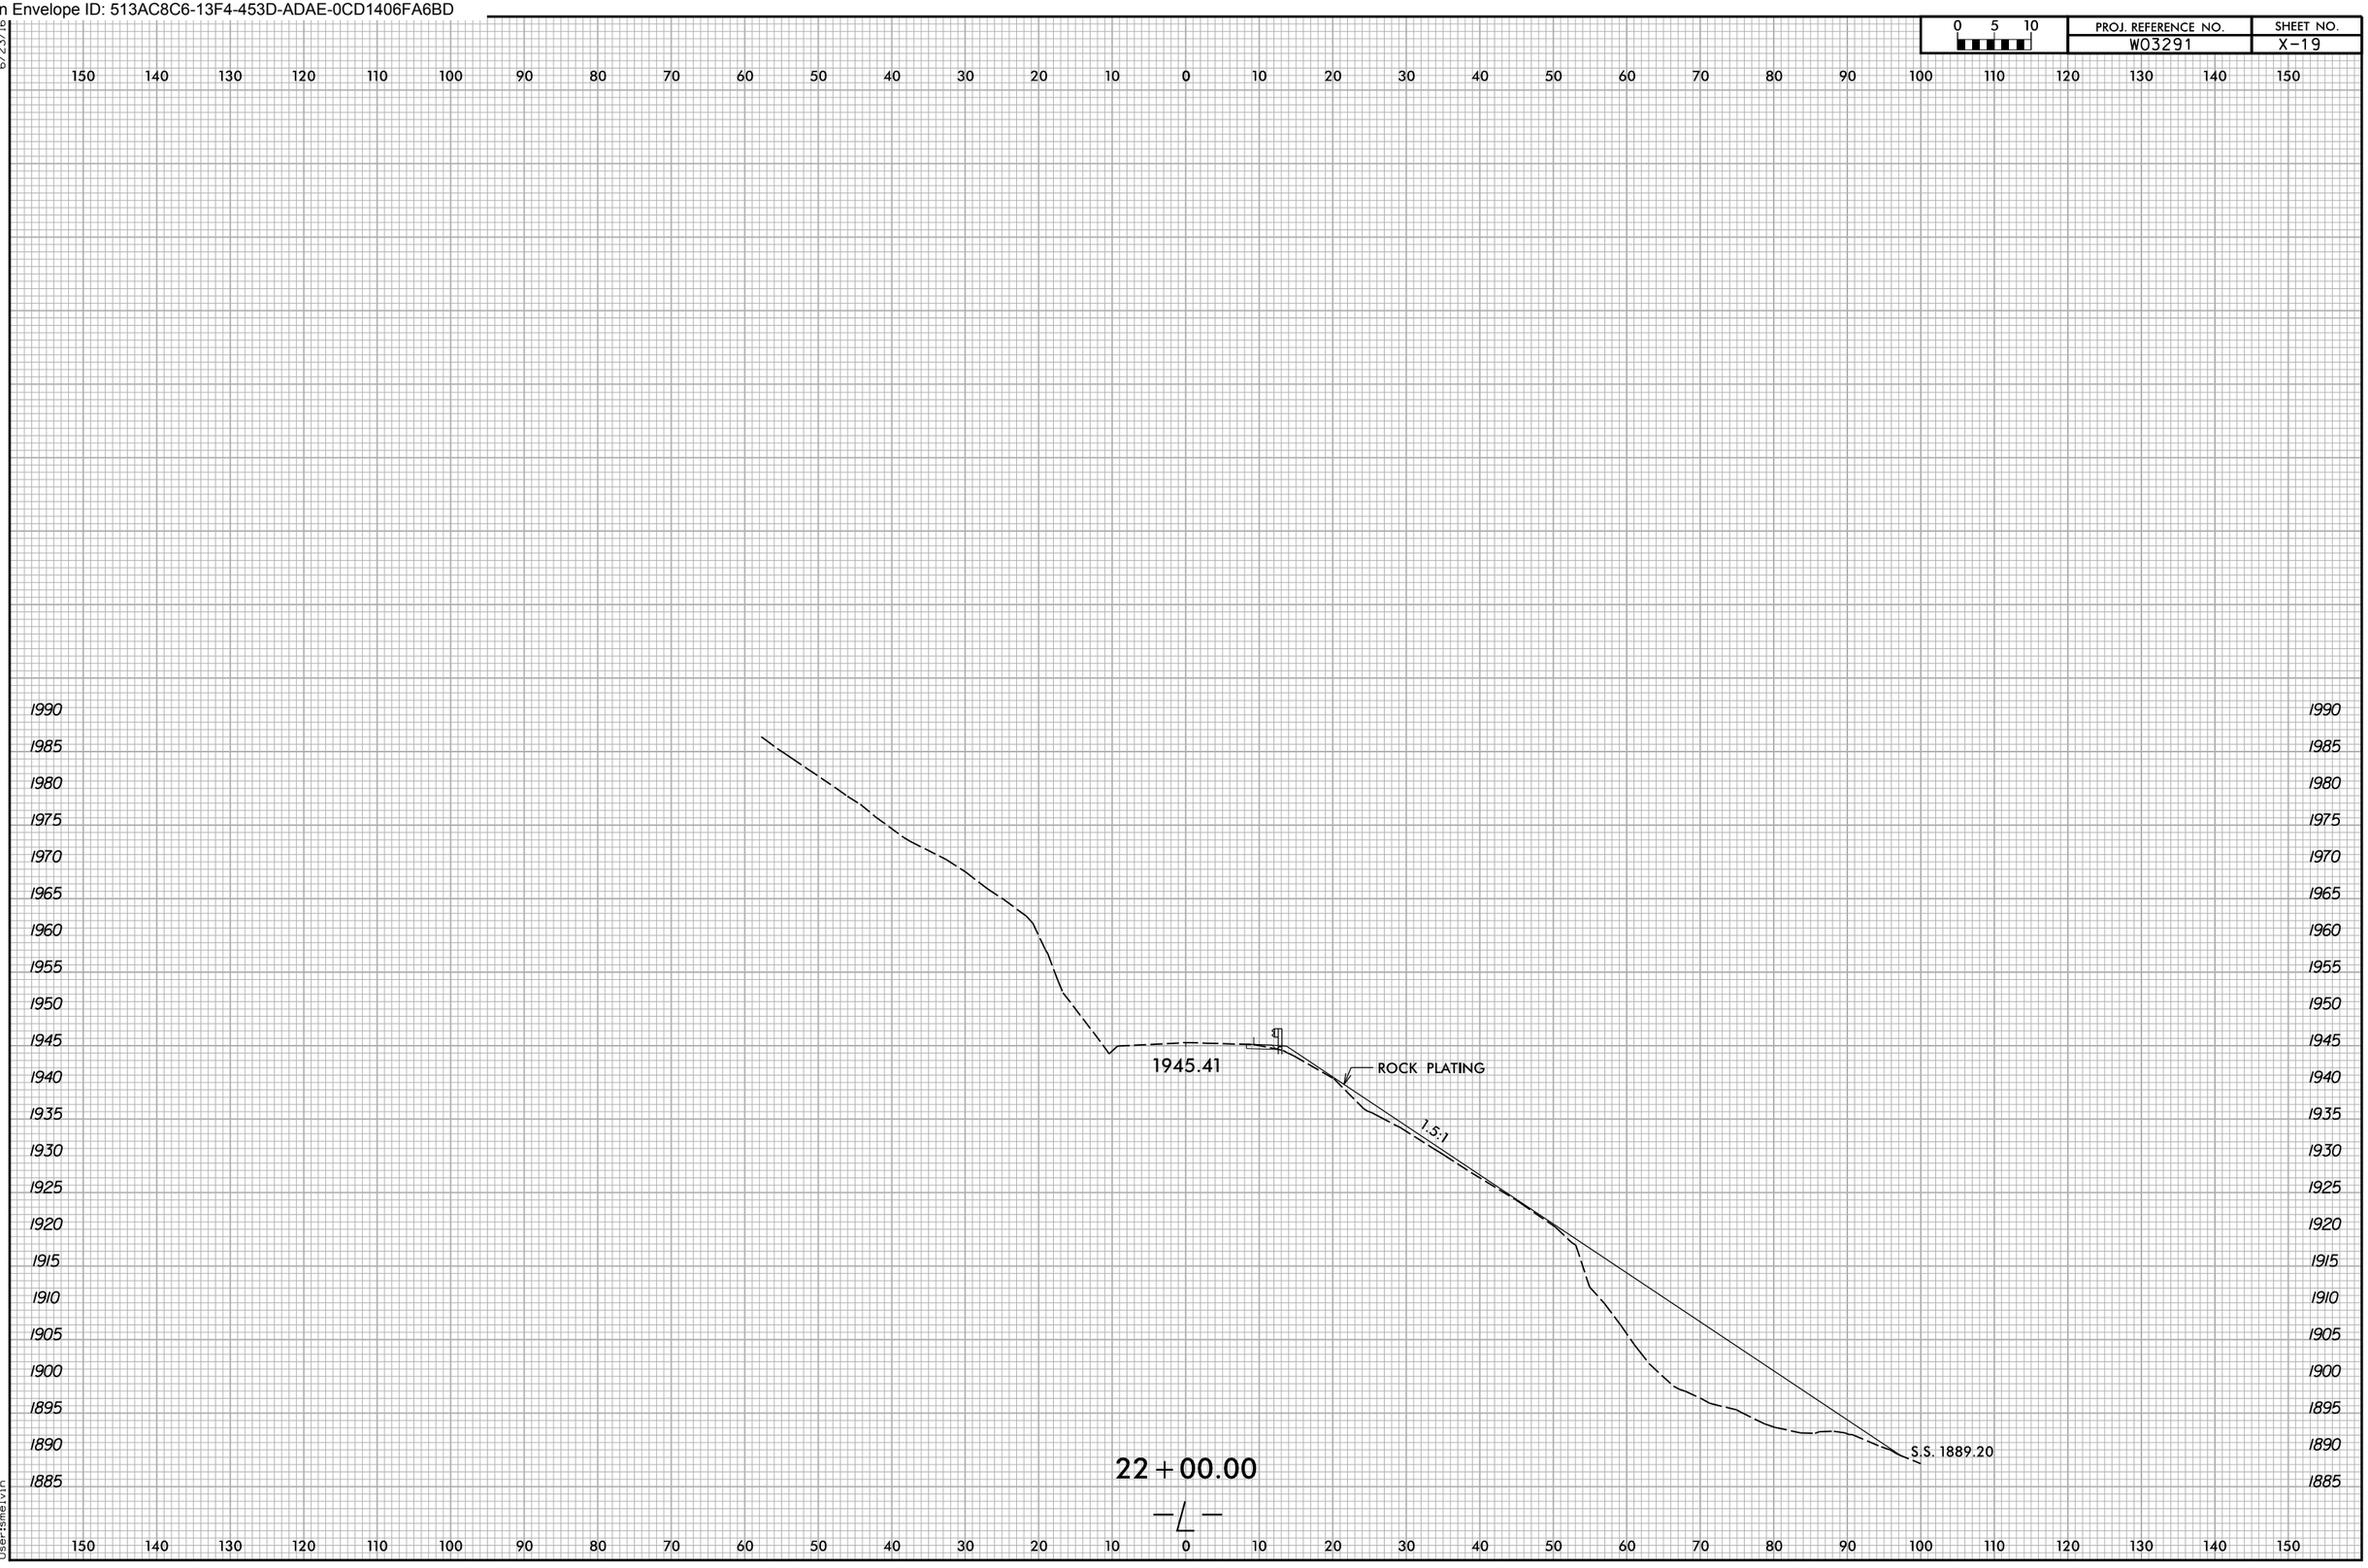

6/23/16

11/24/2025
X:\NCDOT\Green River Cove Rd Rehab\Roadway\Design\Switchbacks - USE THIS FOR SWB\XSC\GreenRiverCoveRdSWB_Rdy_xpl.dgn
User:smelvin

Docusign Envelope ID: 513AC8C6-13F4-453D-ADAE-0CD1406FA6BD

0 5 10	PROJ. REFERENCE NO.	SHEET NO.
	W03291	X-20

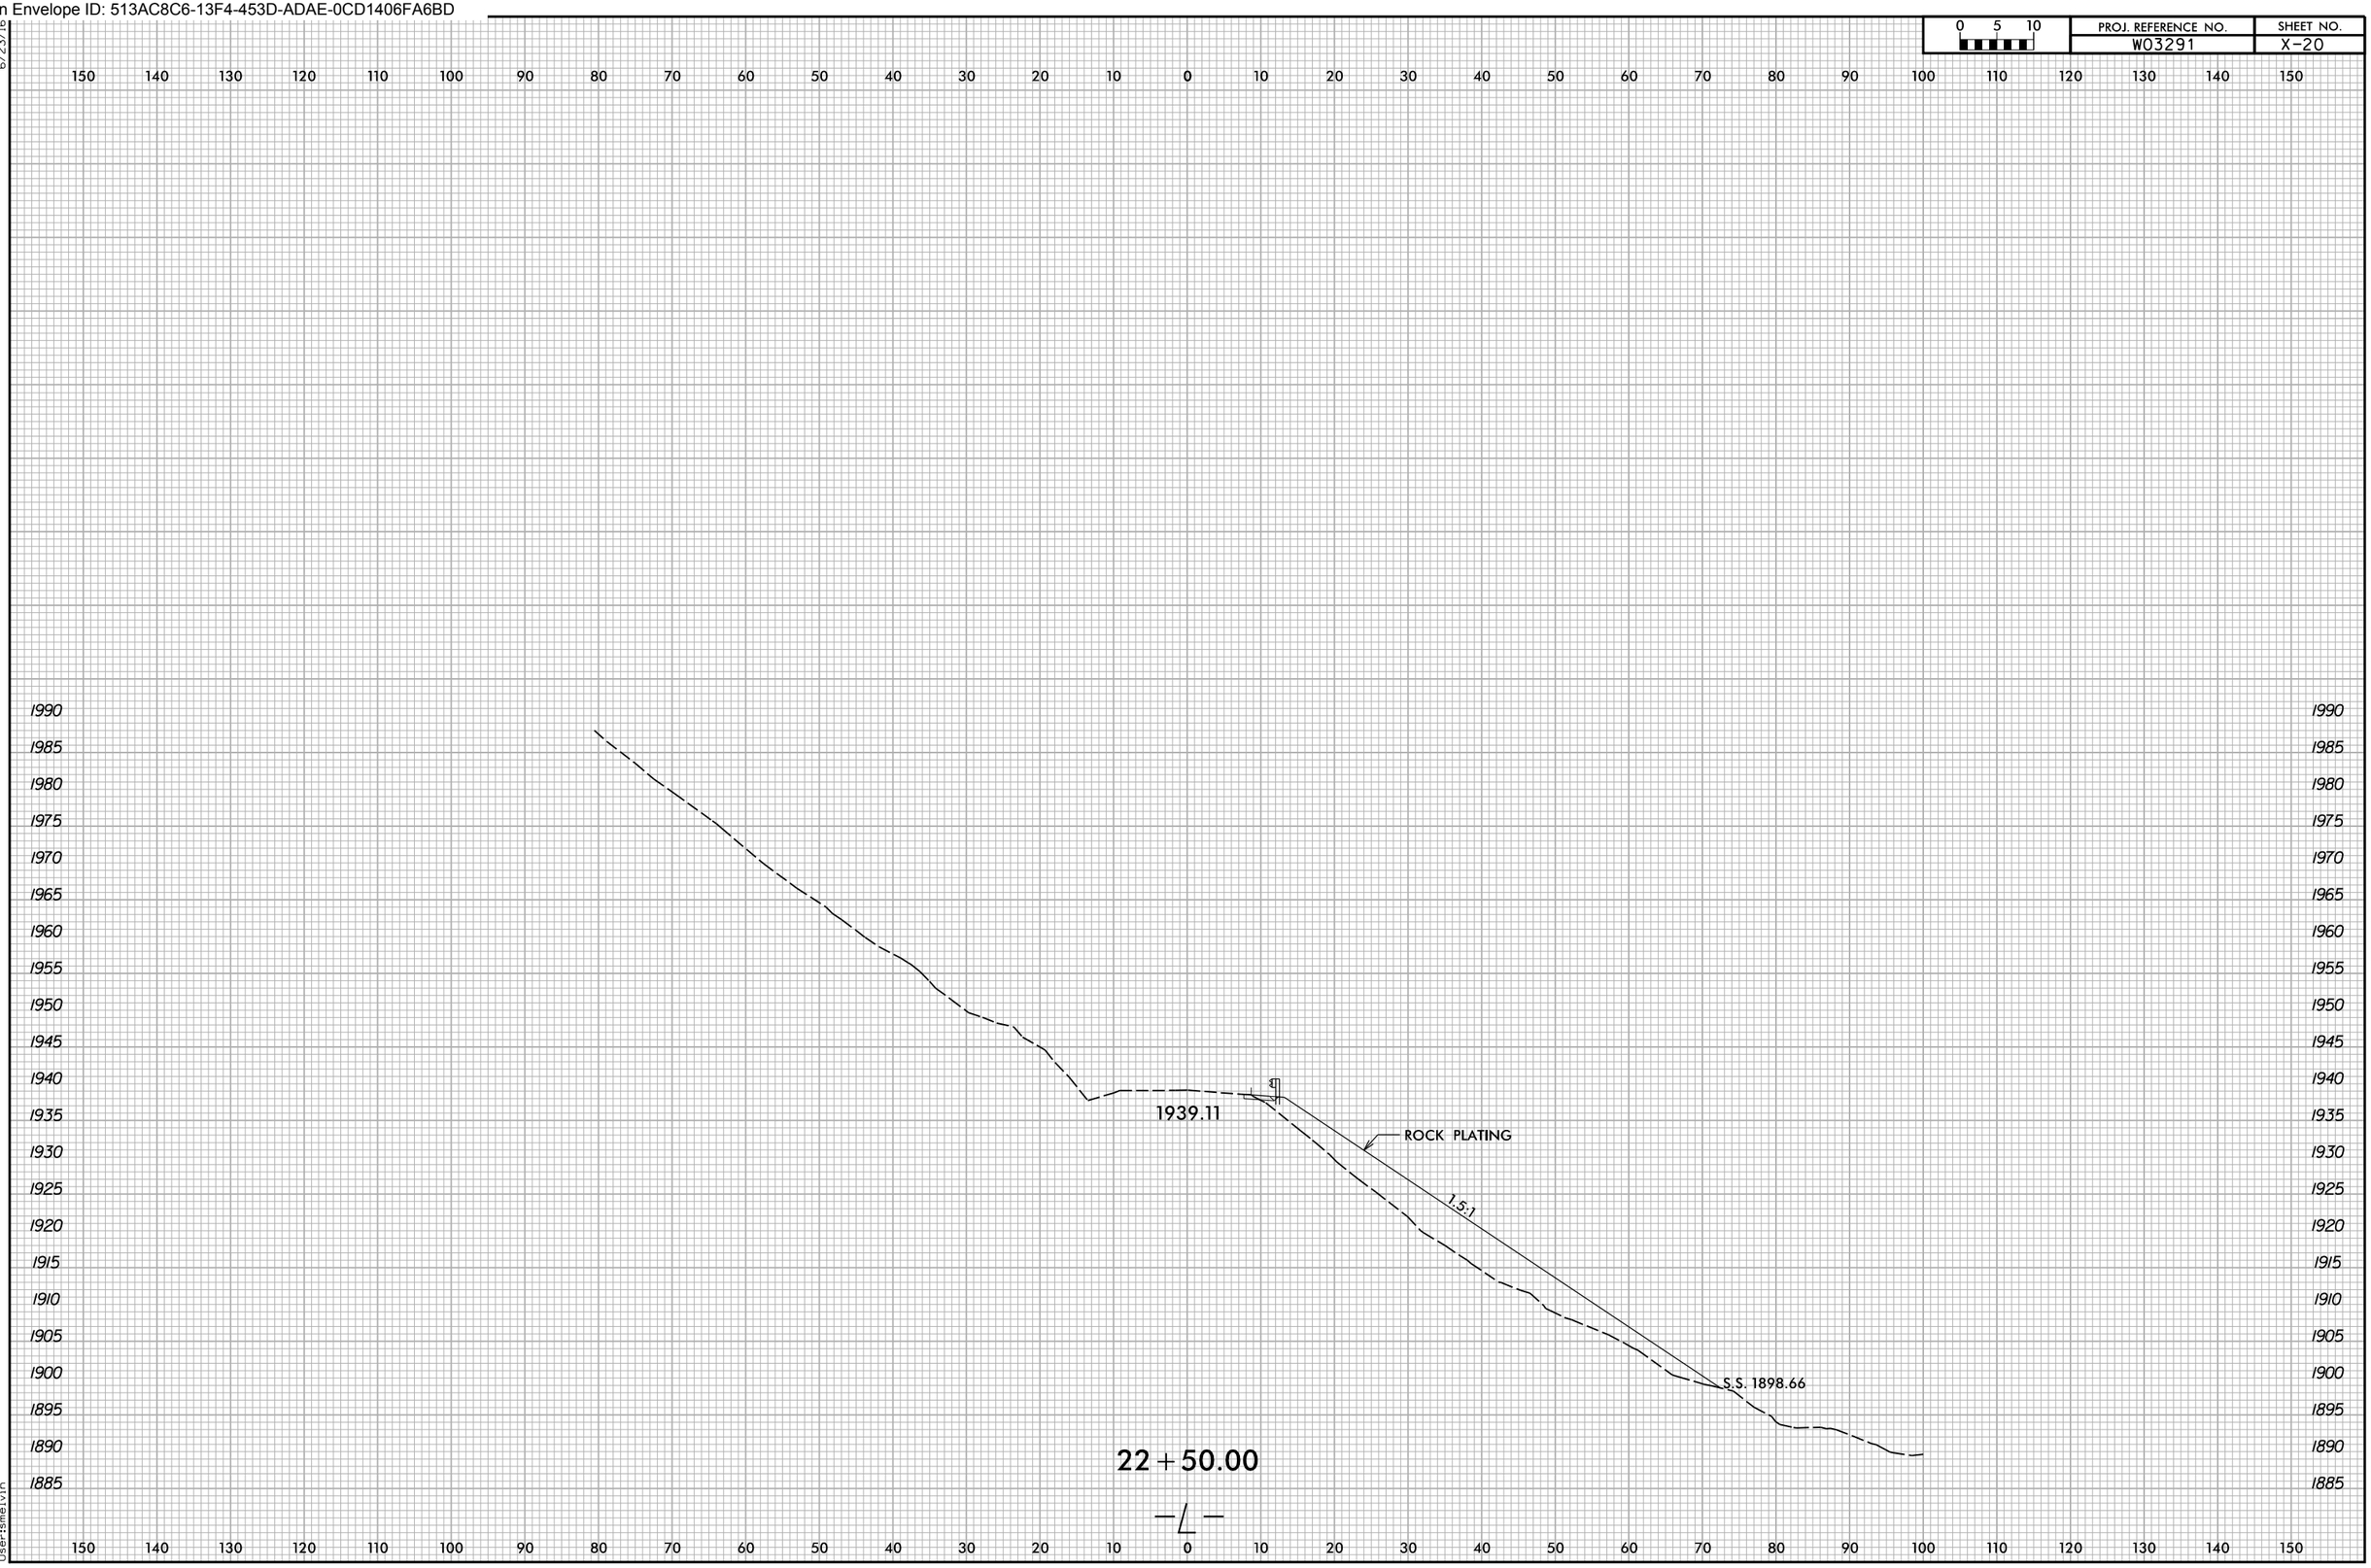

Docusign Envelope ID: 513AC8C6-13F4-453D-ADAE-0CD1406FA6BD

0 5 10	PROJ. REFERENCE NO.	SHEET NO.
	W03291	X-21

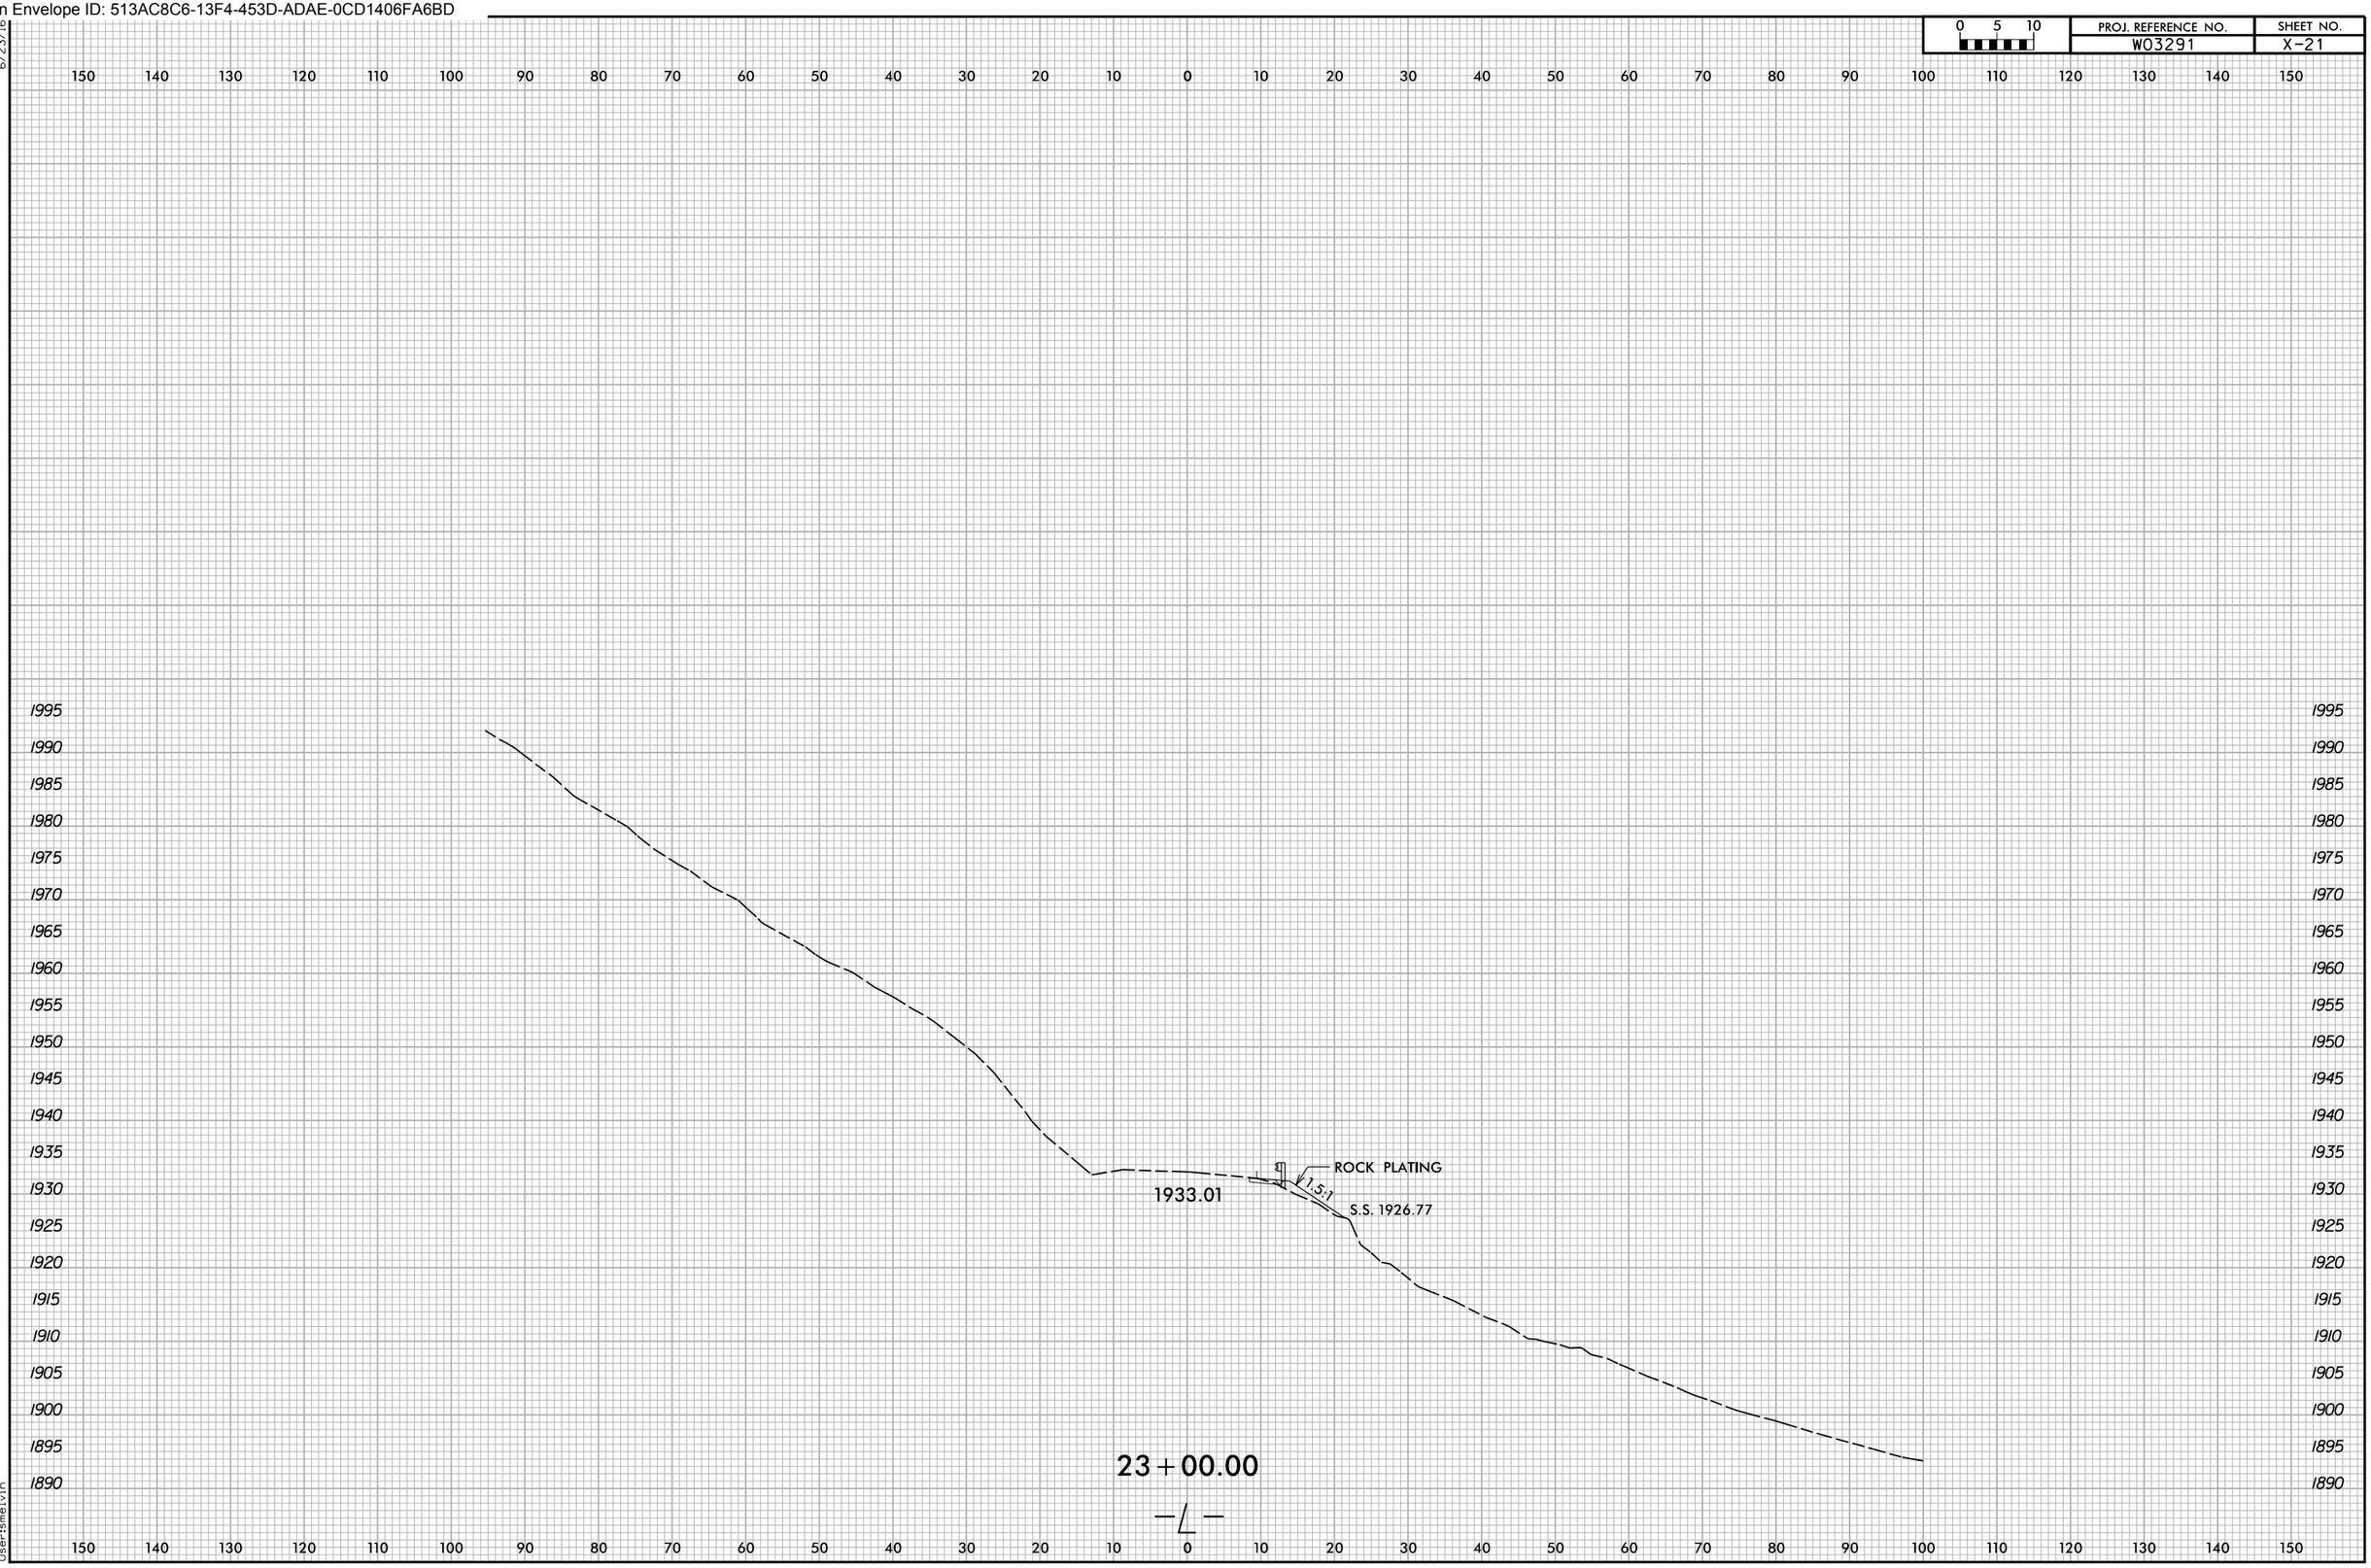

Docusign Envelope ID: 513AC8C6-13F4-453D-ADAE-0CD1406FA6BD

0 5 10	PROJ. REFERENCE NO.	SHEET NO.
	W03291	X-22

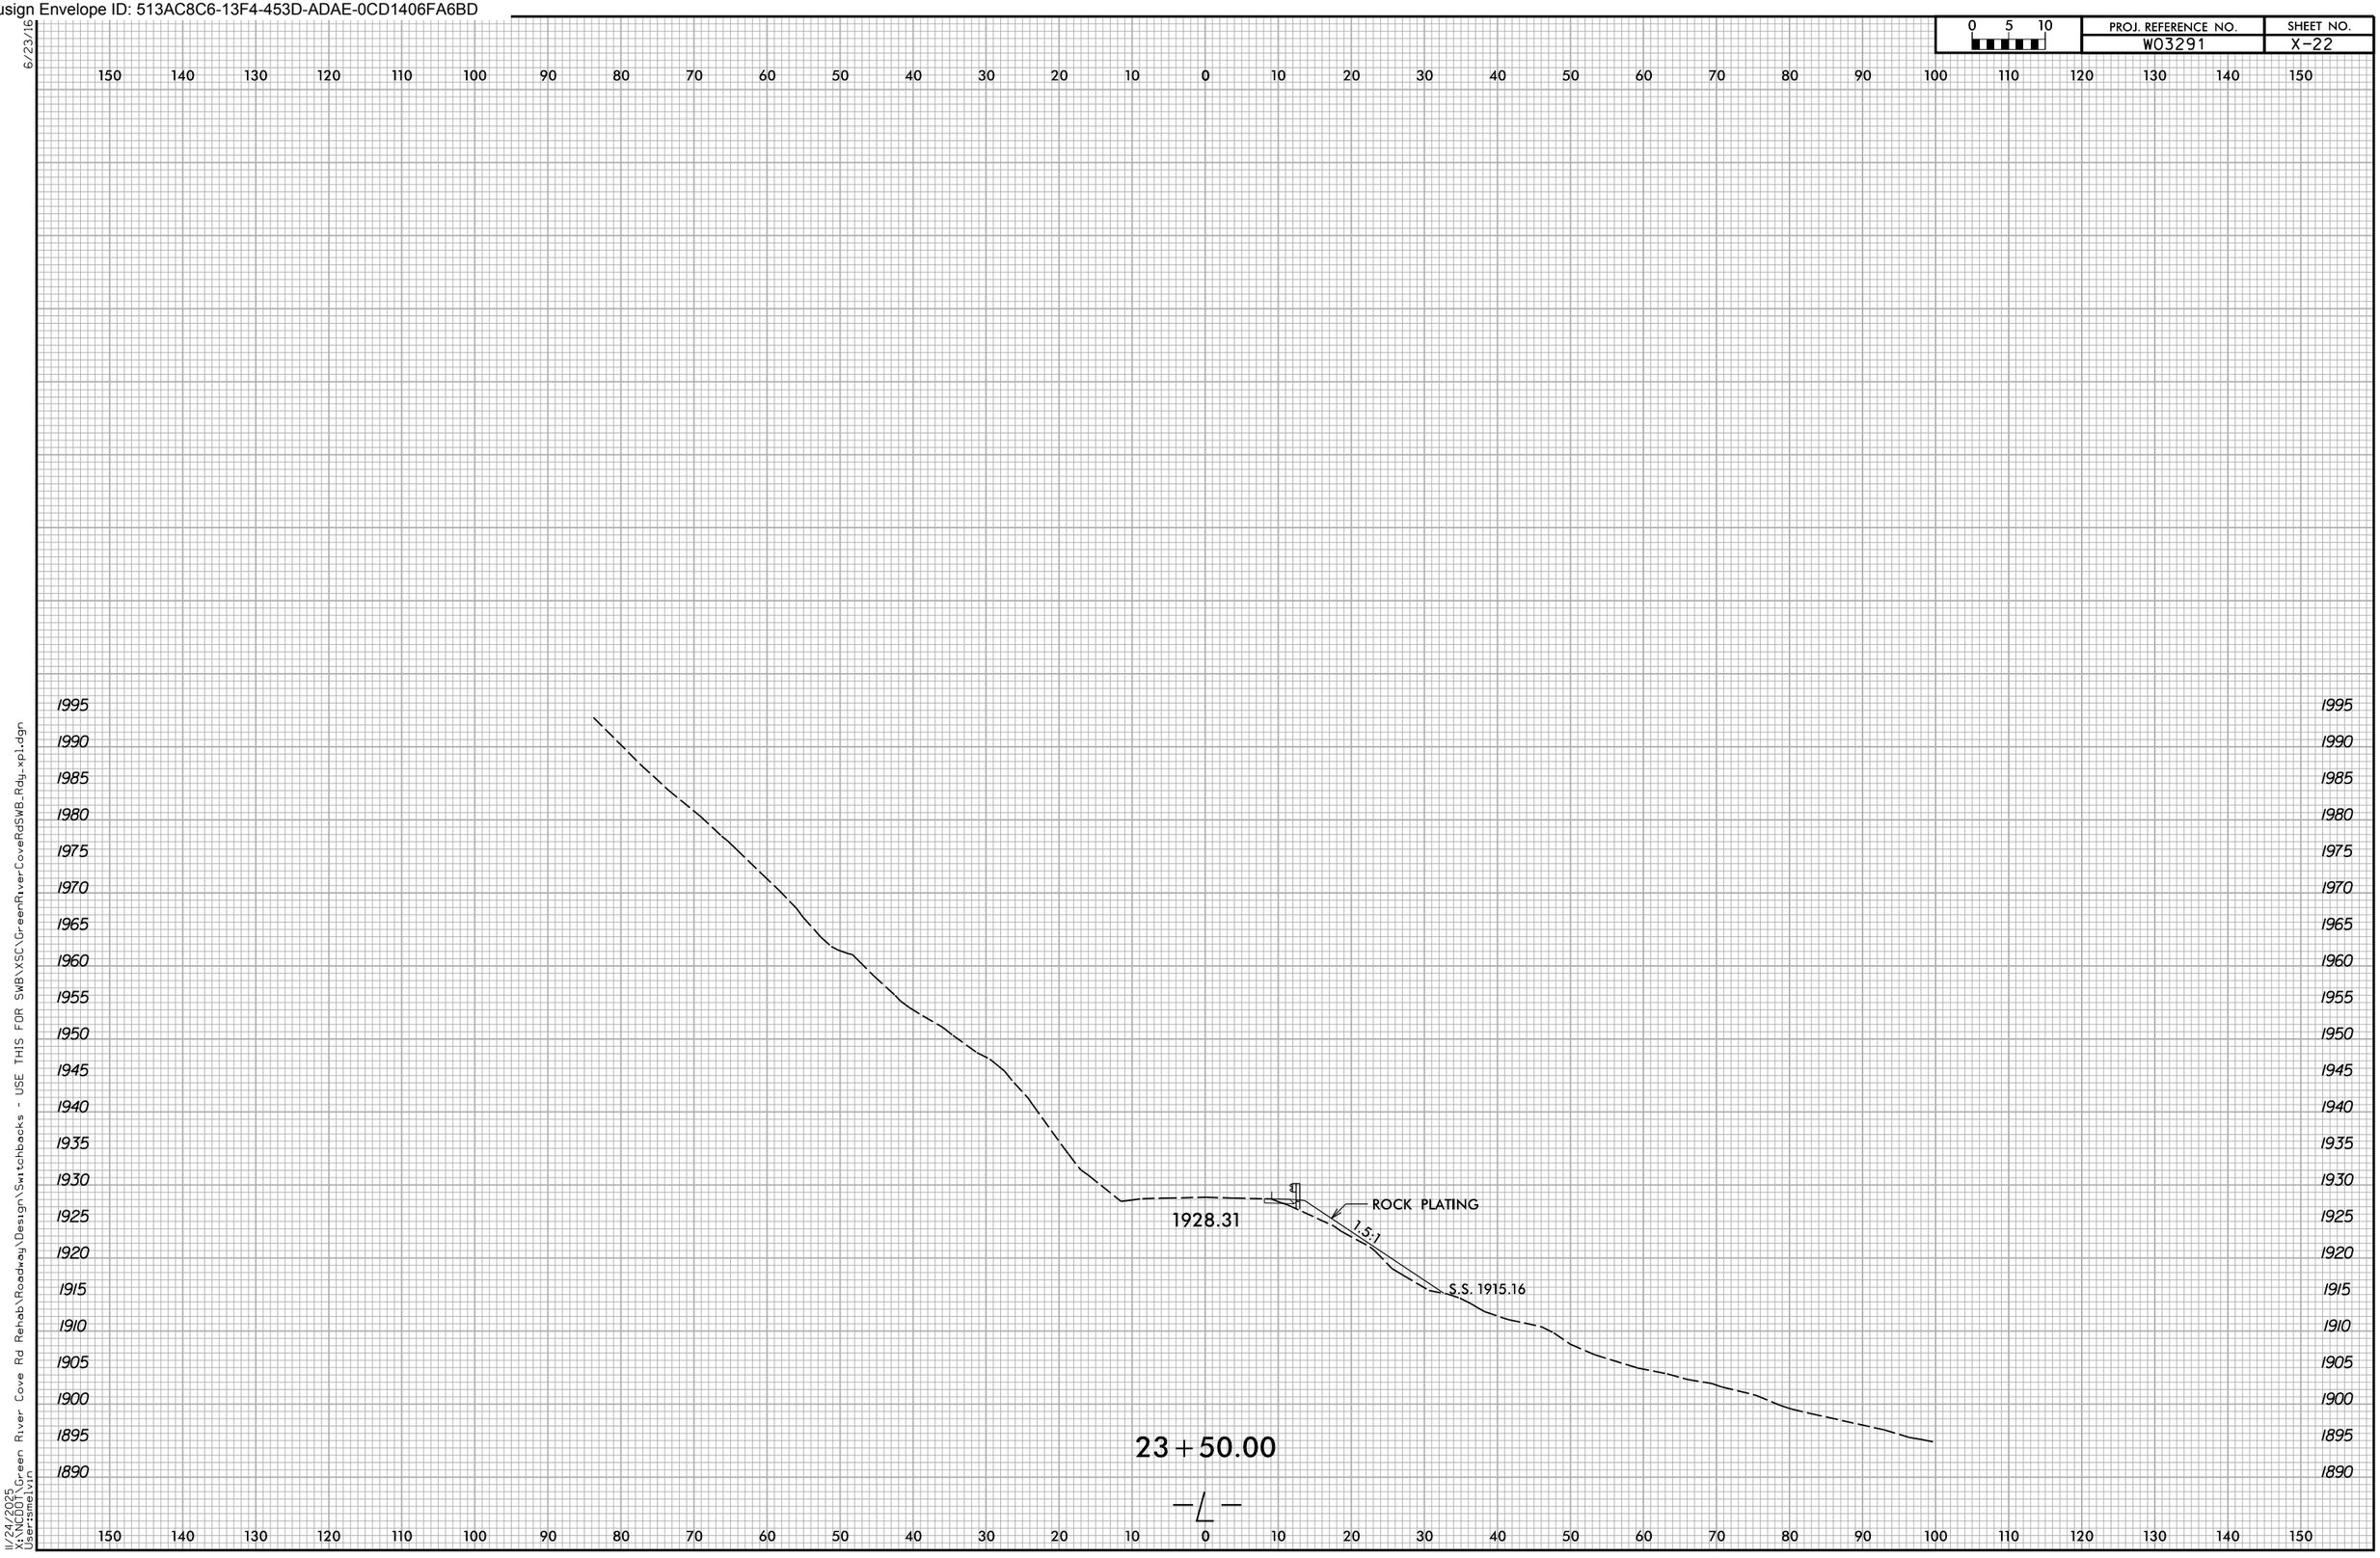

Docusign Envelope ID: 513AC8C6-13F4-453D-ADAE-0CD1406FA6BD

0 5 10	PROJ. REFERENCE NO.	SHEET NO.
	W03291	X-23

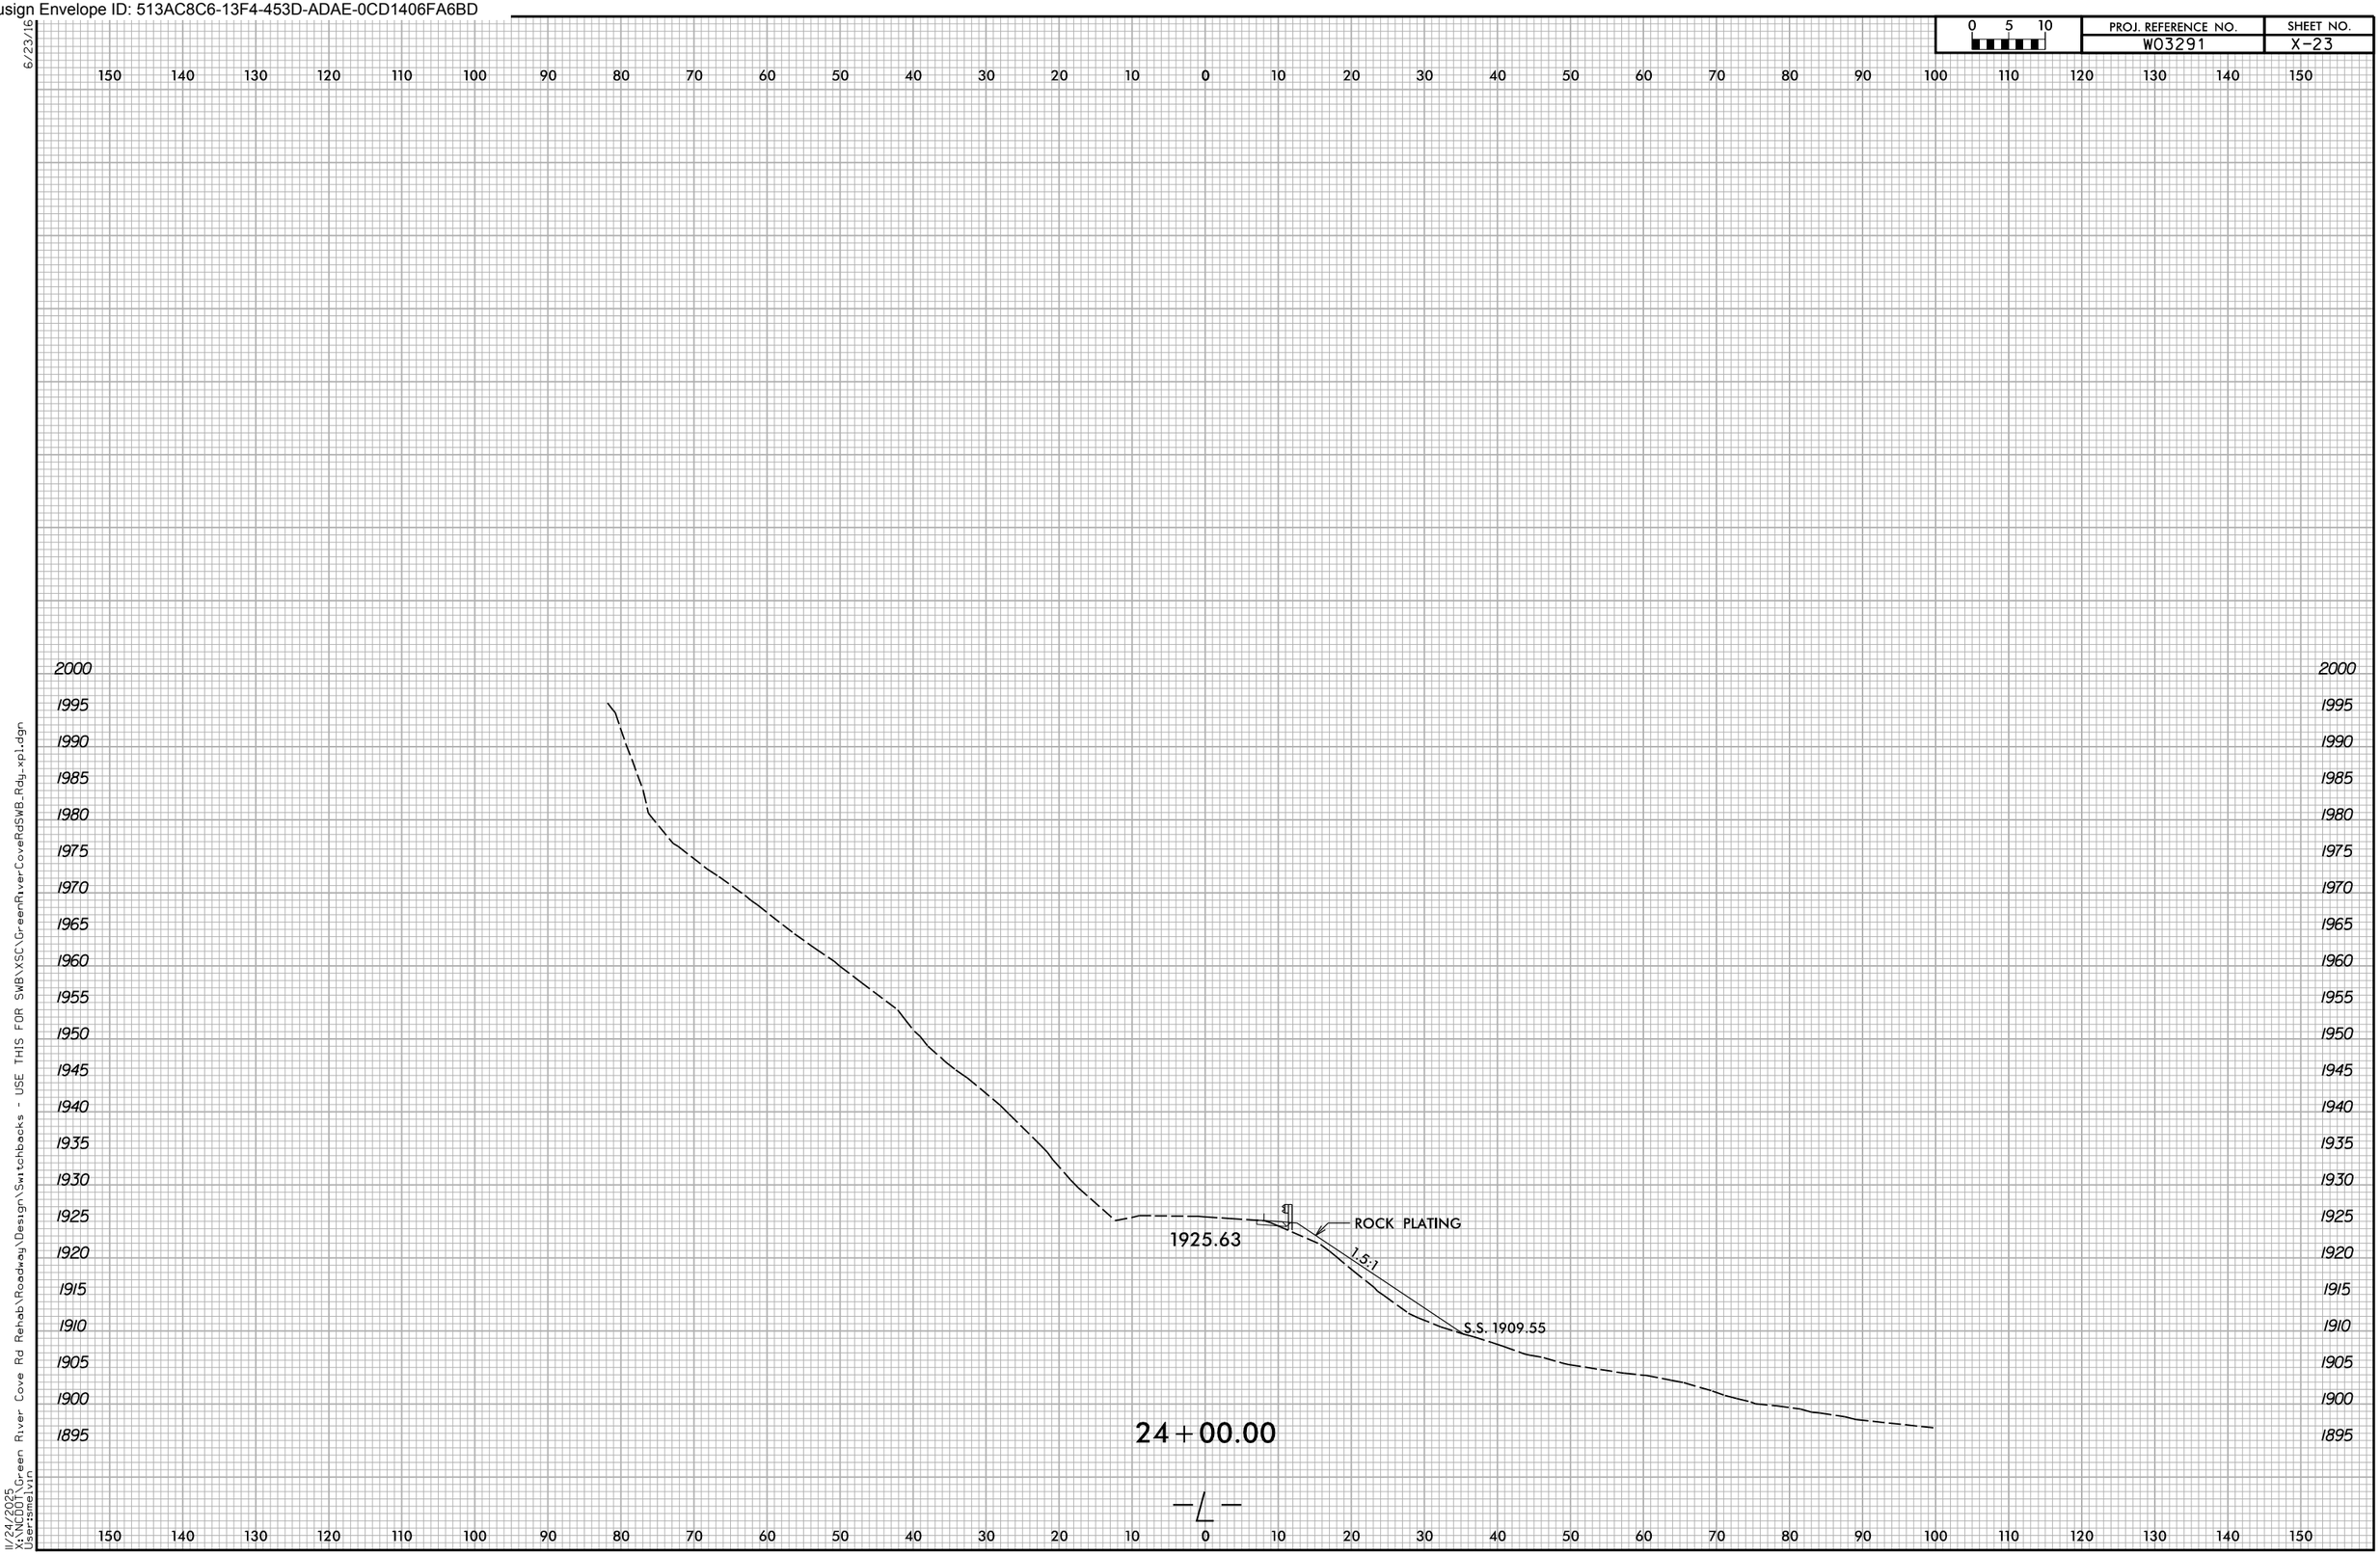

Docusign Envelope ID: 513AC8C6-13F4-453D-ADAE-0CD1406FA6BD

0 5 10	PROJ. REFERENCE NO.	SHEET NO.
	W03291	X-24

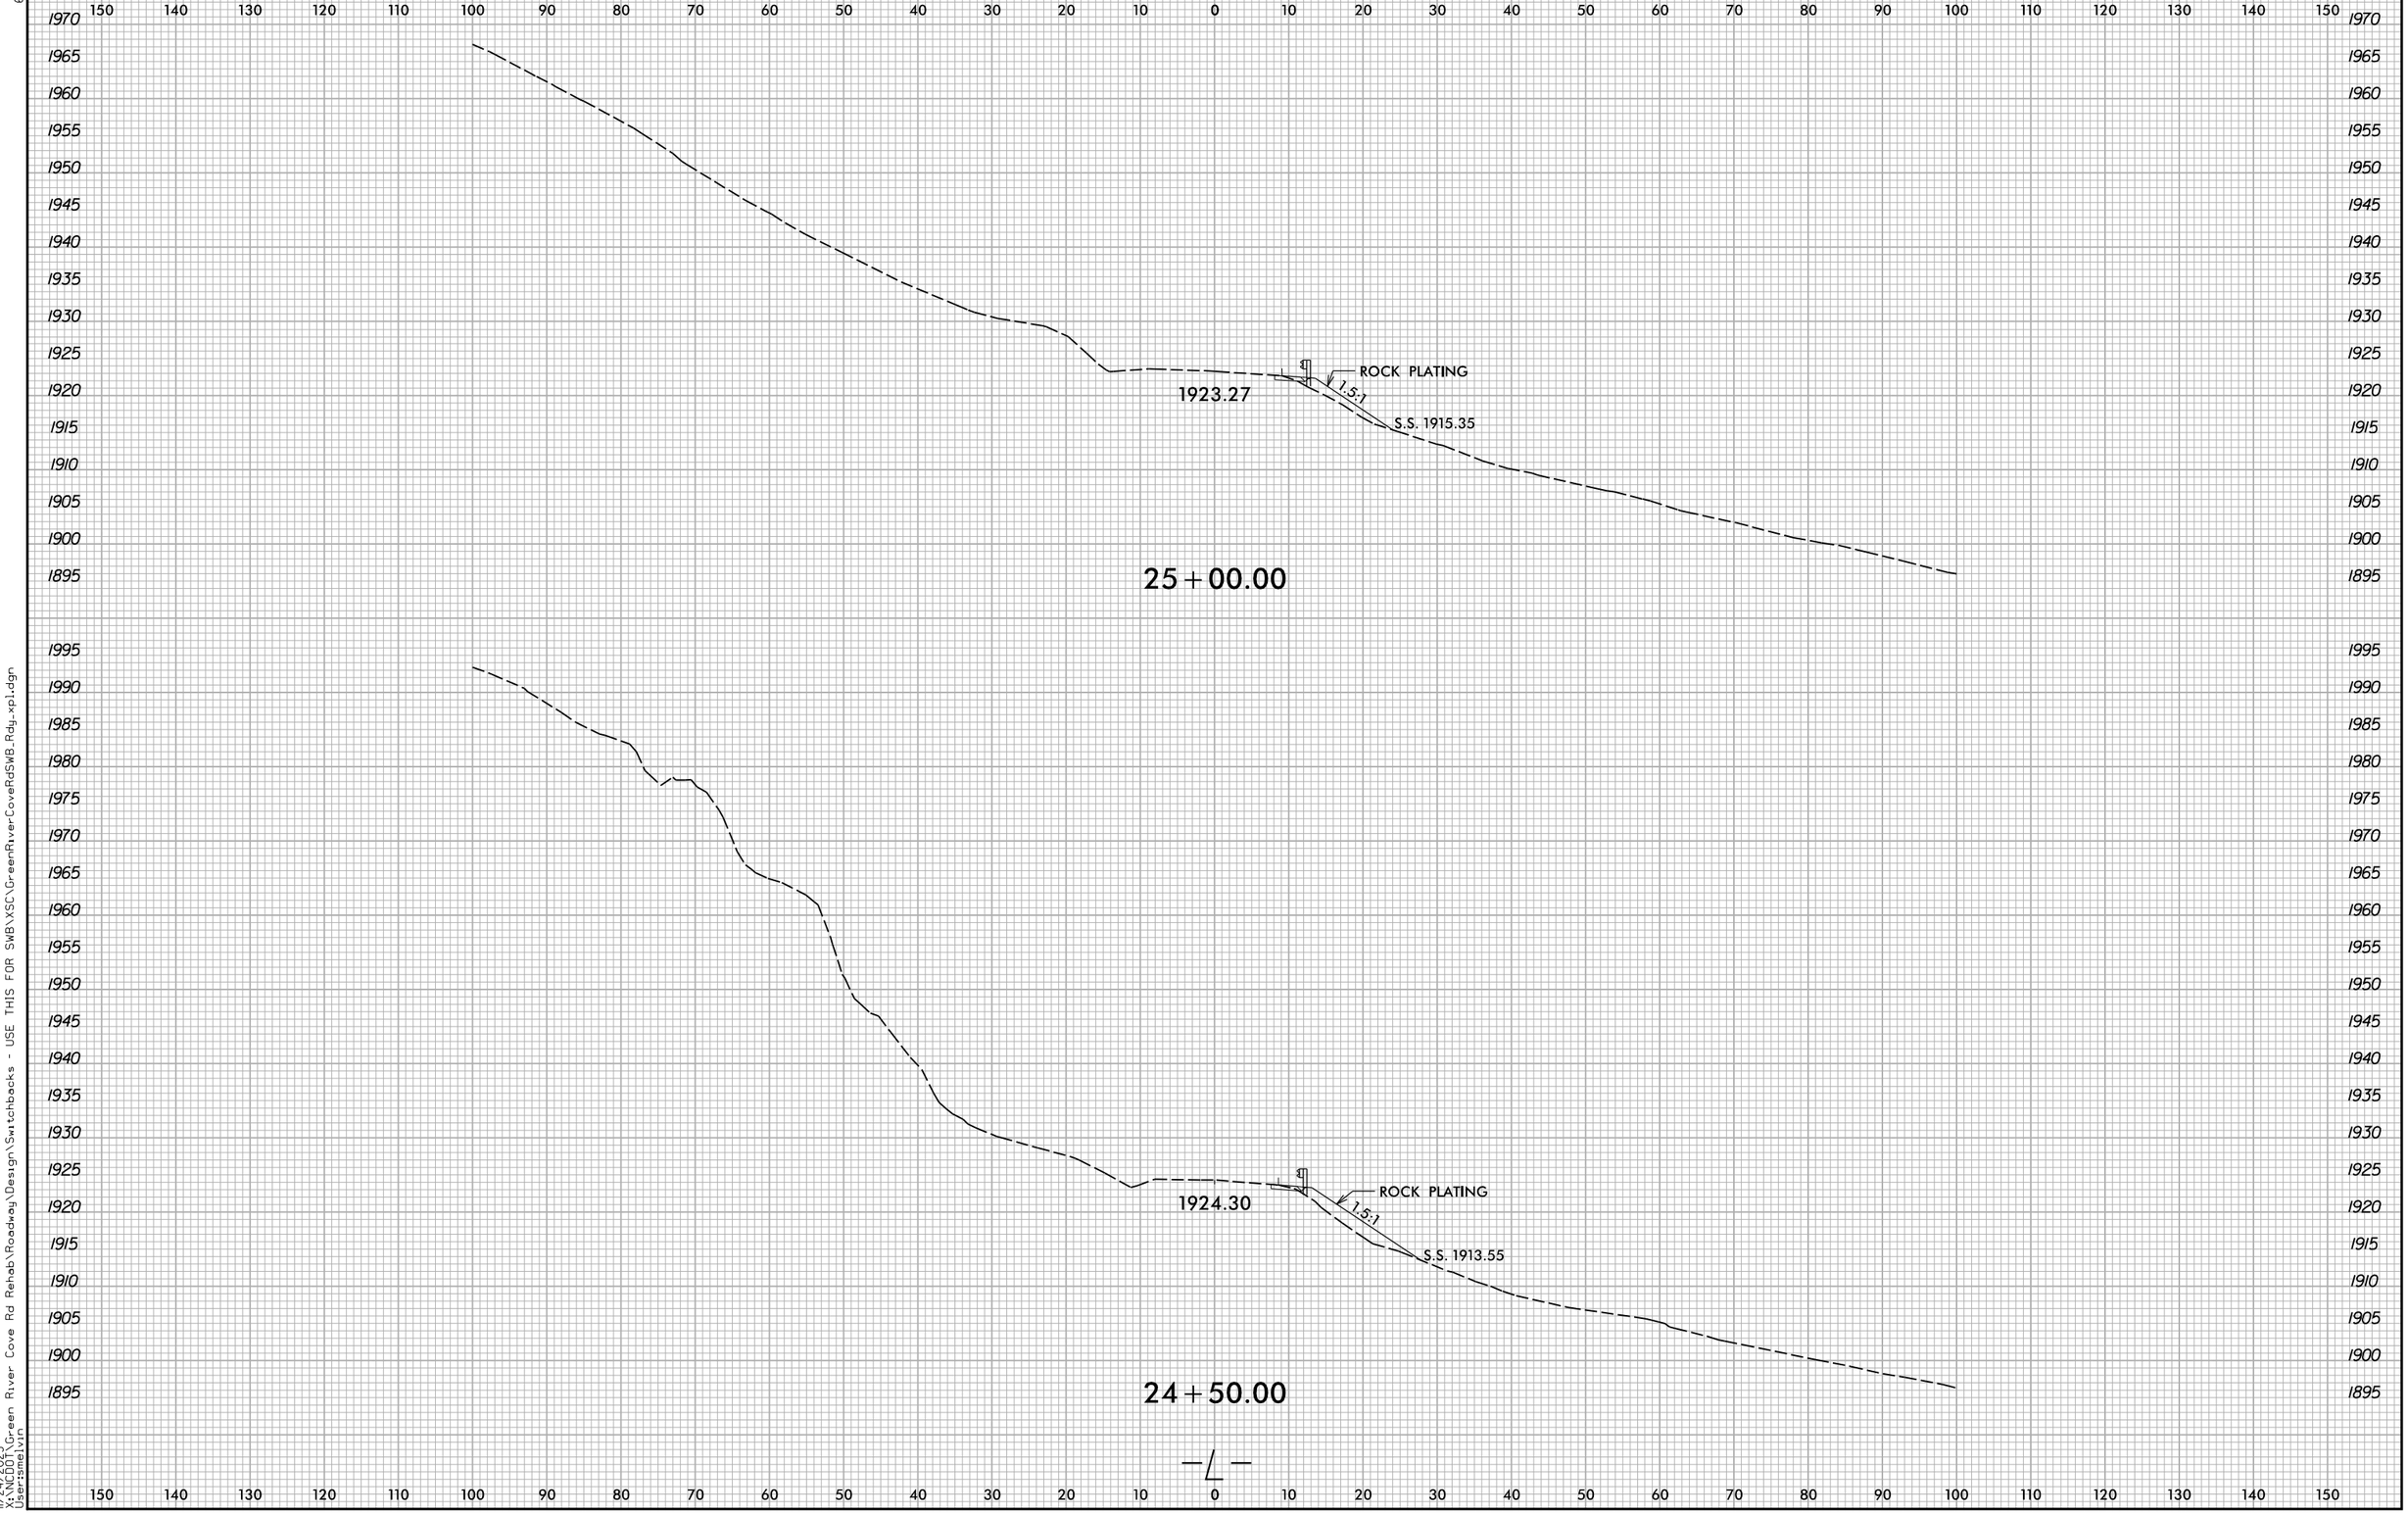

6/23/16
11/24/2025
X:\NCDOT\Green River Cove Rd Rehab\Roadway\Design\Switchbacks - USE THIS FOR SWB\XSC\GreenRiverCoveRdSWB_Rdy_xpl.dgn
User:smelvin

Docusign Envelope ID: 513AC8C6-13F4-453D-ADAE-0CD1406FA6BD

0 5 10	PROJ. REFERENCE NO.	SHEET NO.
	W03291	X-25

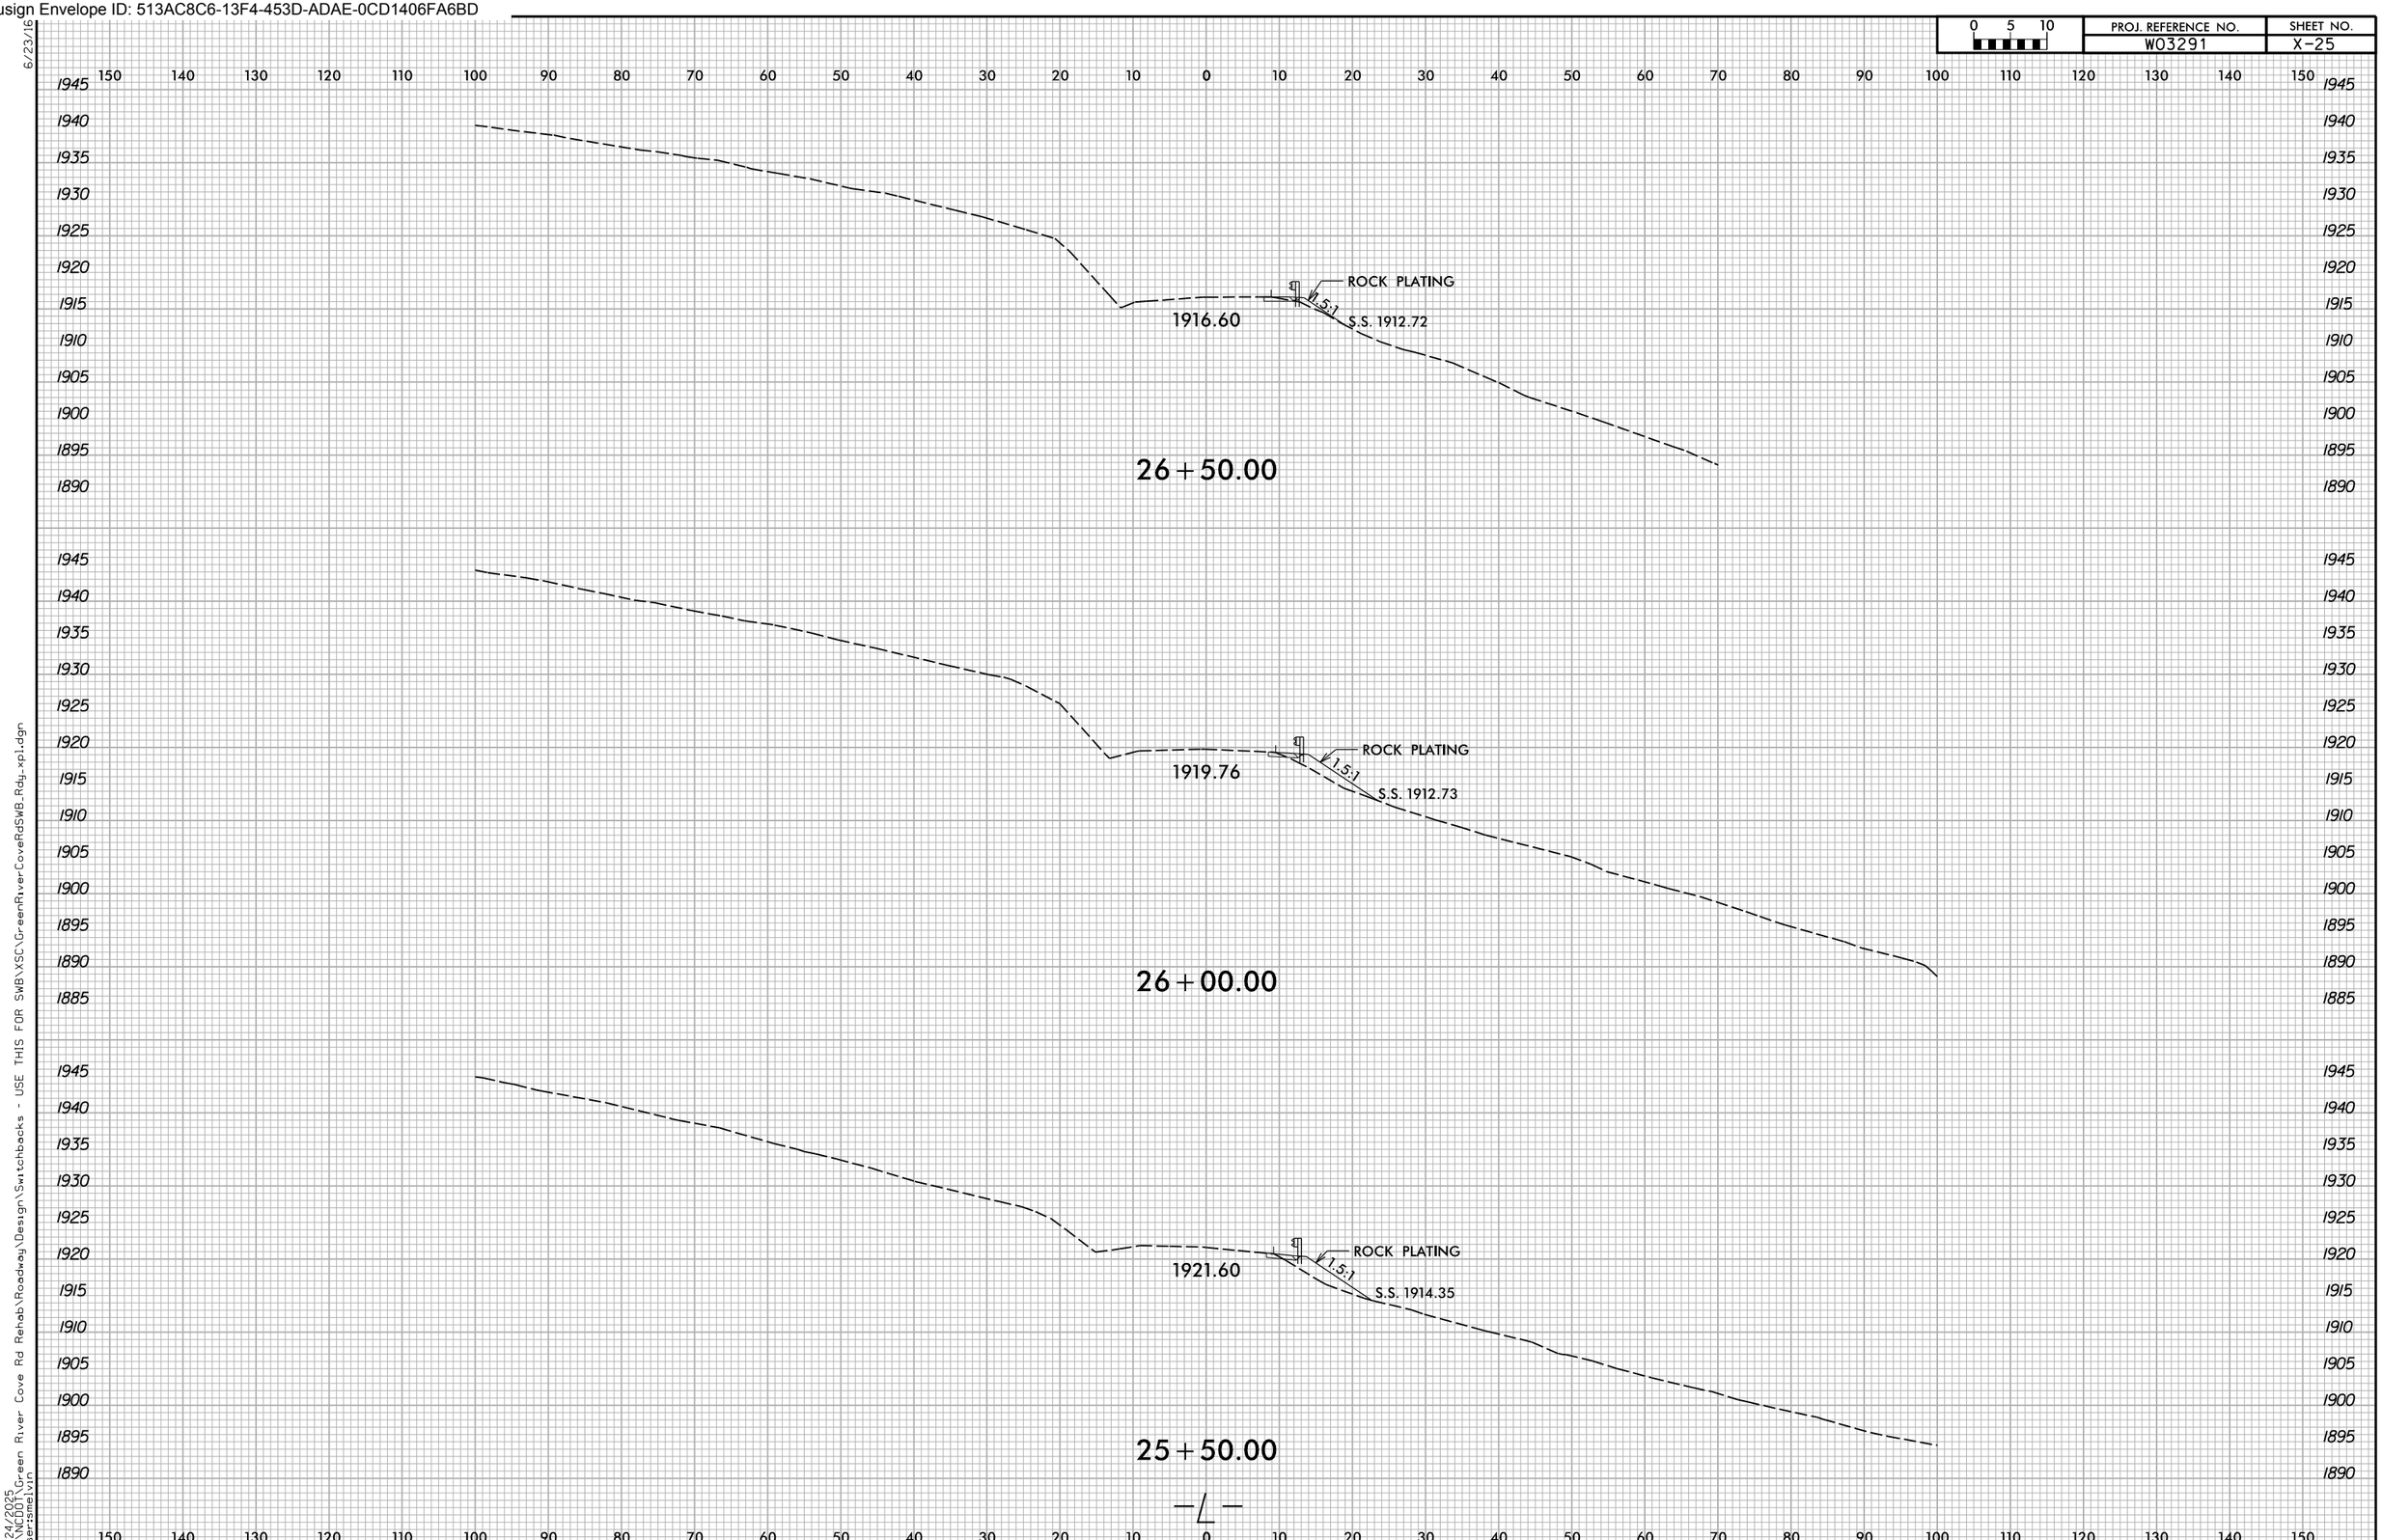

6/23/16
11/24/2025
X:\NCDOT\Green River Cove Rd Rehab\Roadway\Design\Switchbacks - USE THIS FOR SWB\XSC\GreenRiverCoveRdSWB_Rdy_xpl.dgn
User:smelvin

Docusign Envelope ID: 513AC8C6-13F4-453D-ADAE-0CD1406FA6BD

0 5 10	PROJ. REFERENCE NO.	SHEET NO.
	W03291	X-26

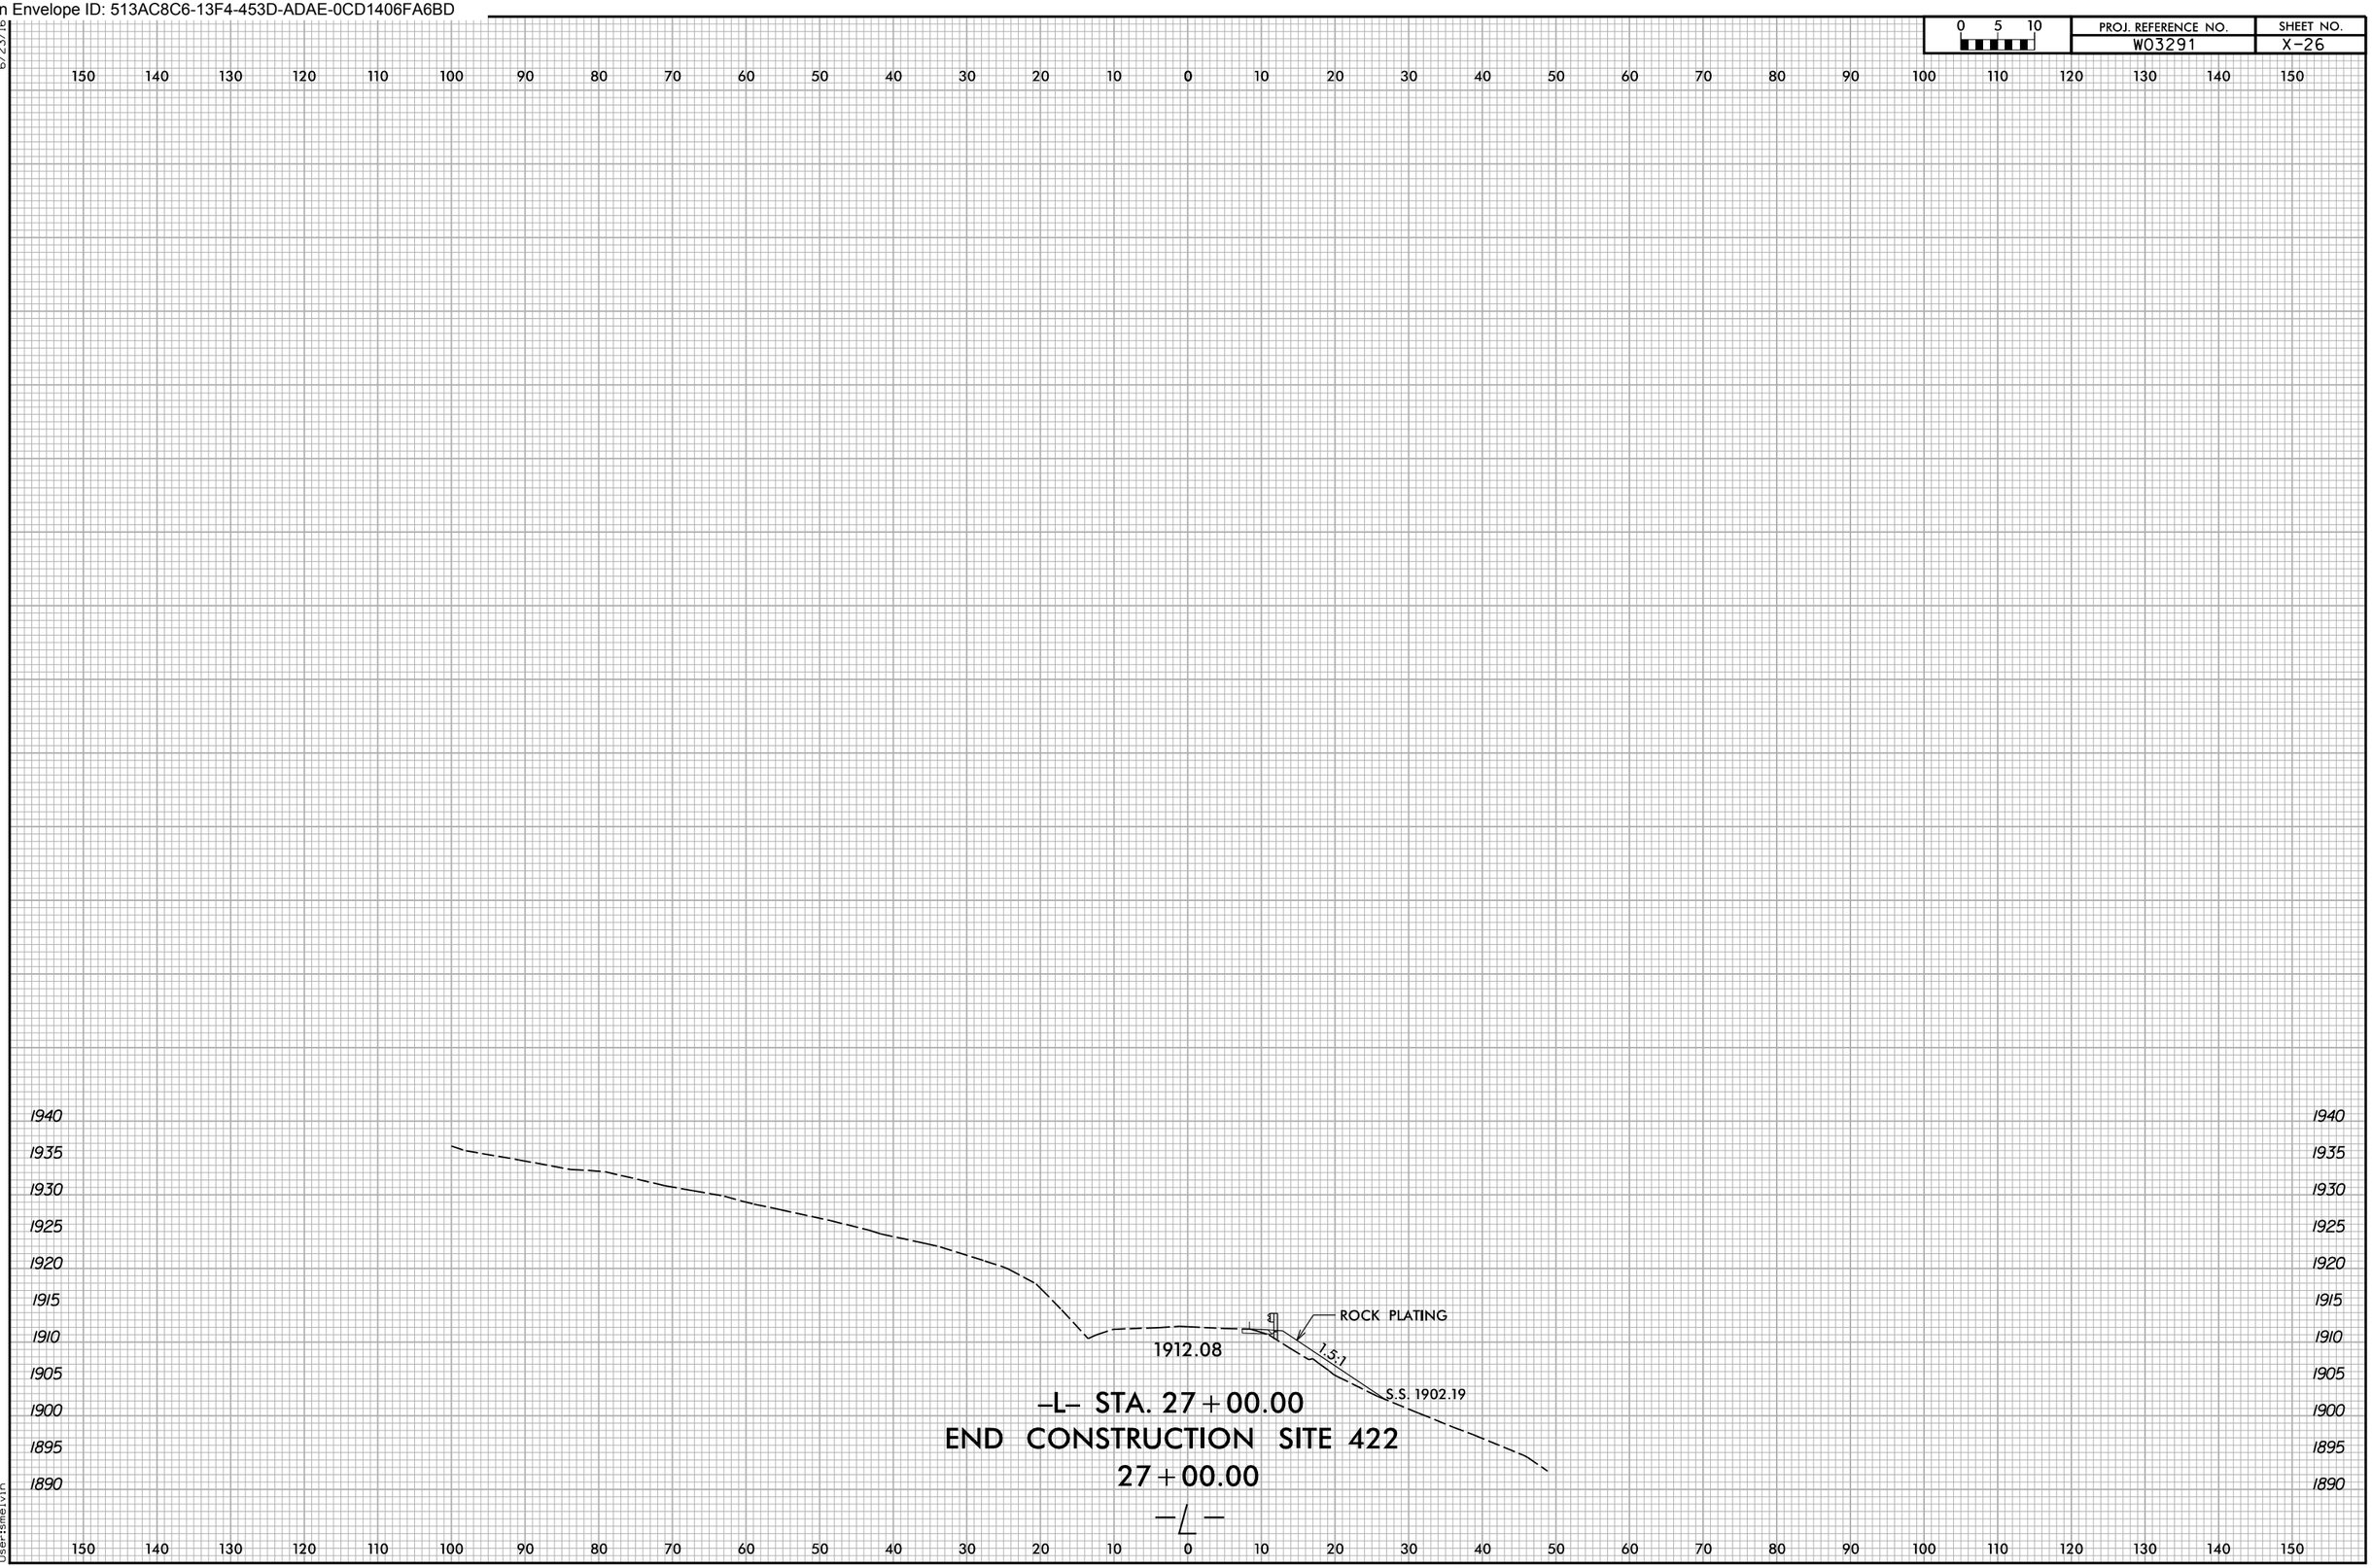

6/23/16
11/24/2025
X:\NCDOT\Green River Cove Rd Rehab\Roadway\Design\Switchbacks - USE THIS FOR SWB\XSC\GreenRiverCoveRdSWB.Rdy_xpl.dgn
User:smelvin

Docusign Envelope ID: 513AC8C6-13F4-453D-ADAE-0CD1406FA6BD

0 5 10	PROJ. REFERENCE NO.	SHEET NO.
	W03291	X-27

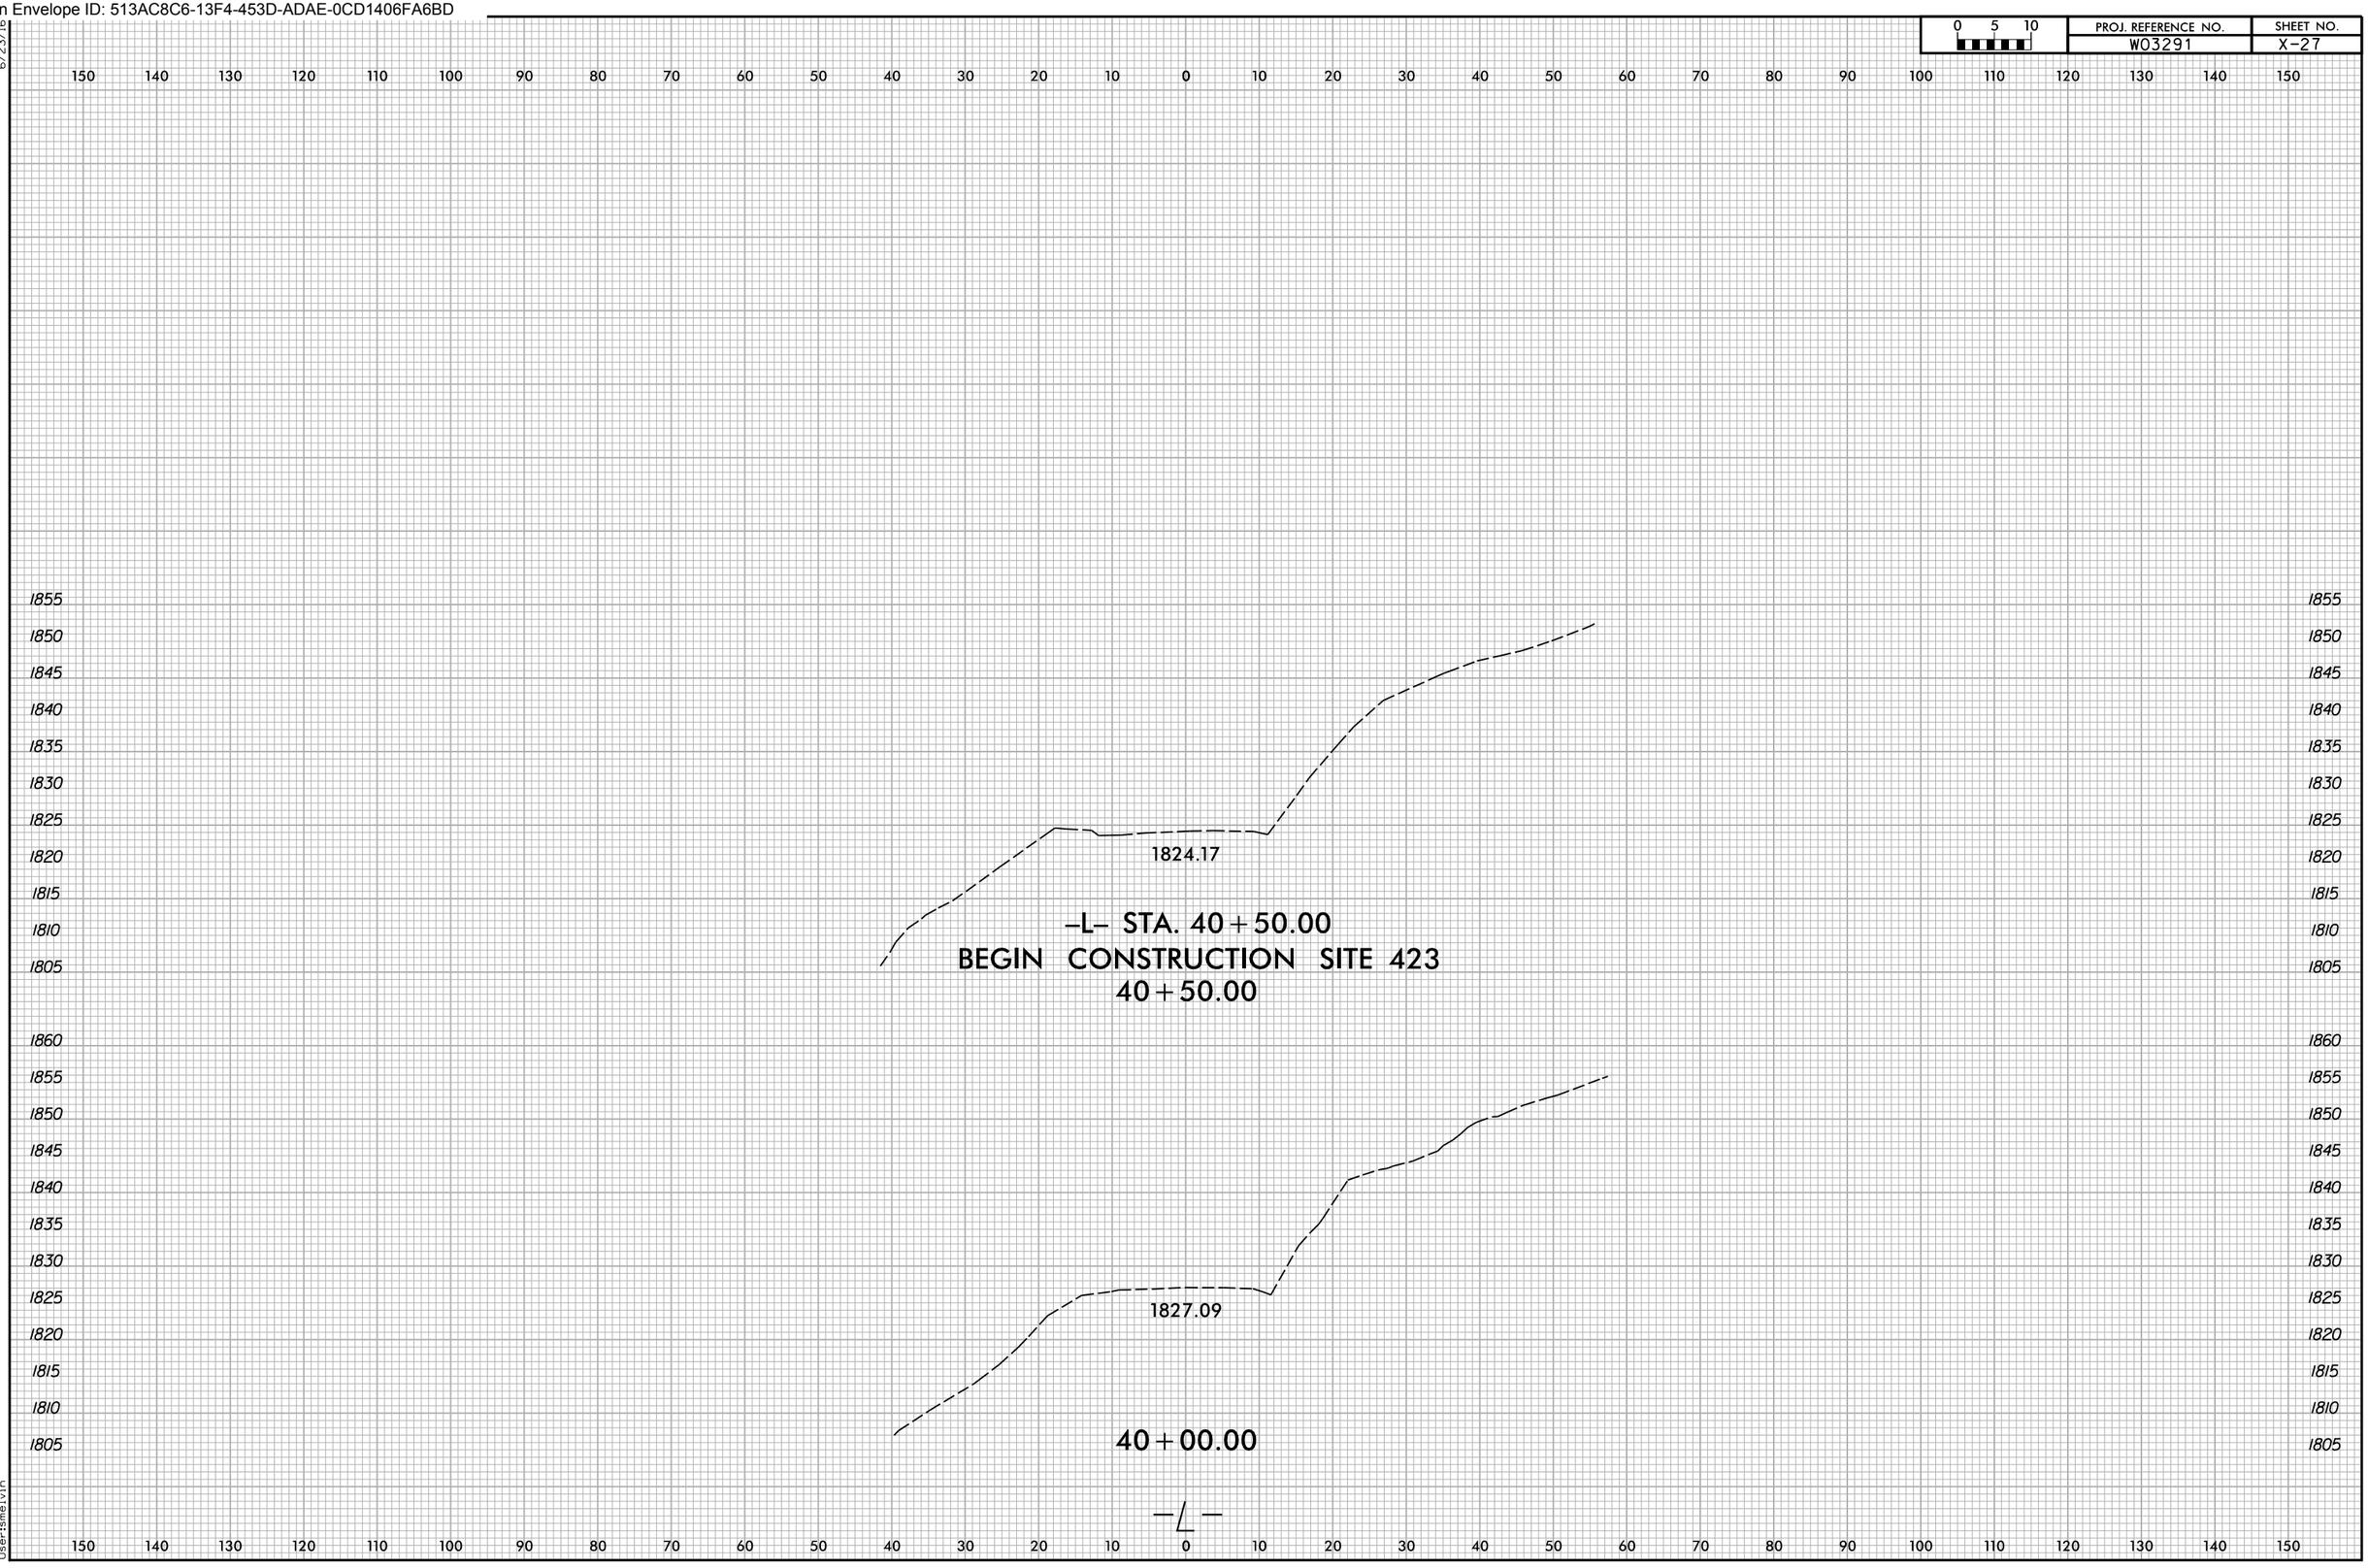

6/23/16
11/24/2025
X:\NCDOT\Green River Cove Rd Rehab\Roadway\Design\Switchbacks - USE THIS FOR SWB\XSC\GreenRiverCoveRdSWB_Rdy_xpl.dgn
User:smelvin

Docusign Envelope ID: 513AC8C6-13F4-453D-ADAE-0CD1406FA6BD

0 5 10	PROJ. REFERENCE NO.	SHEET NO.
	W03291	X-28

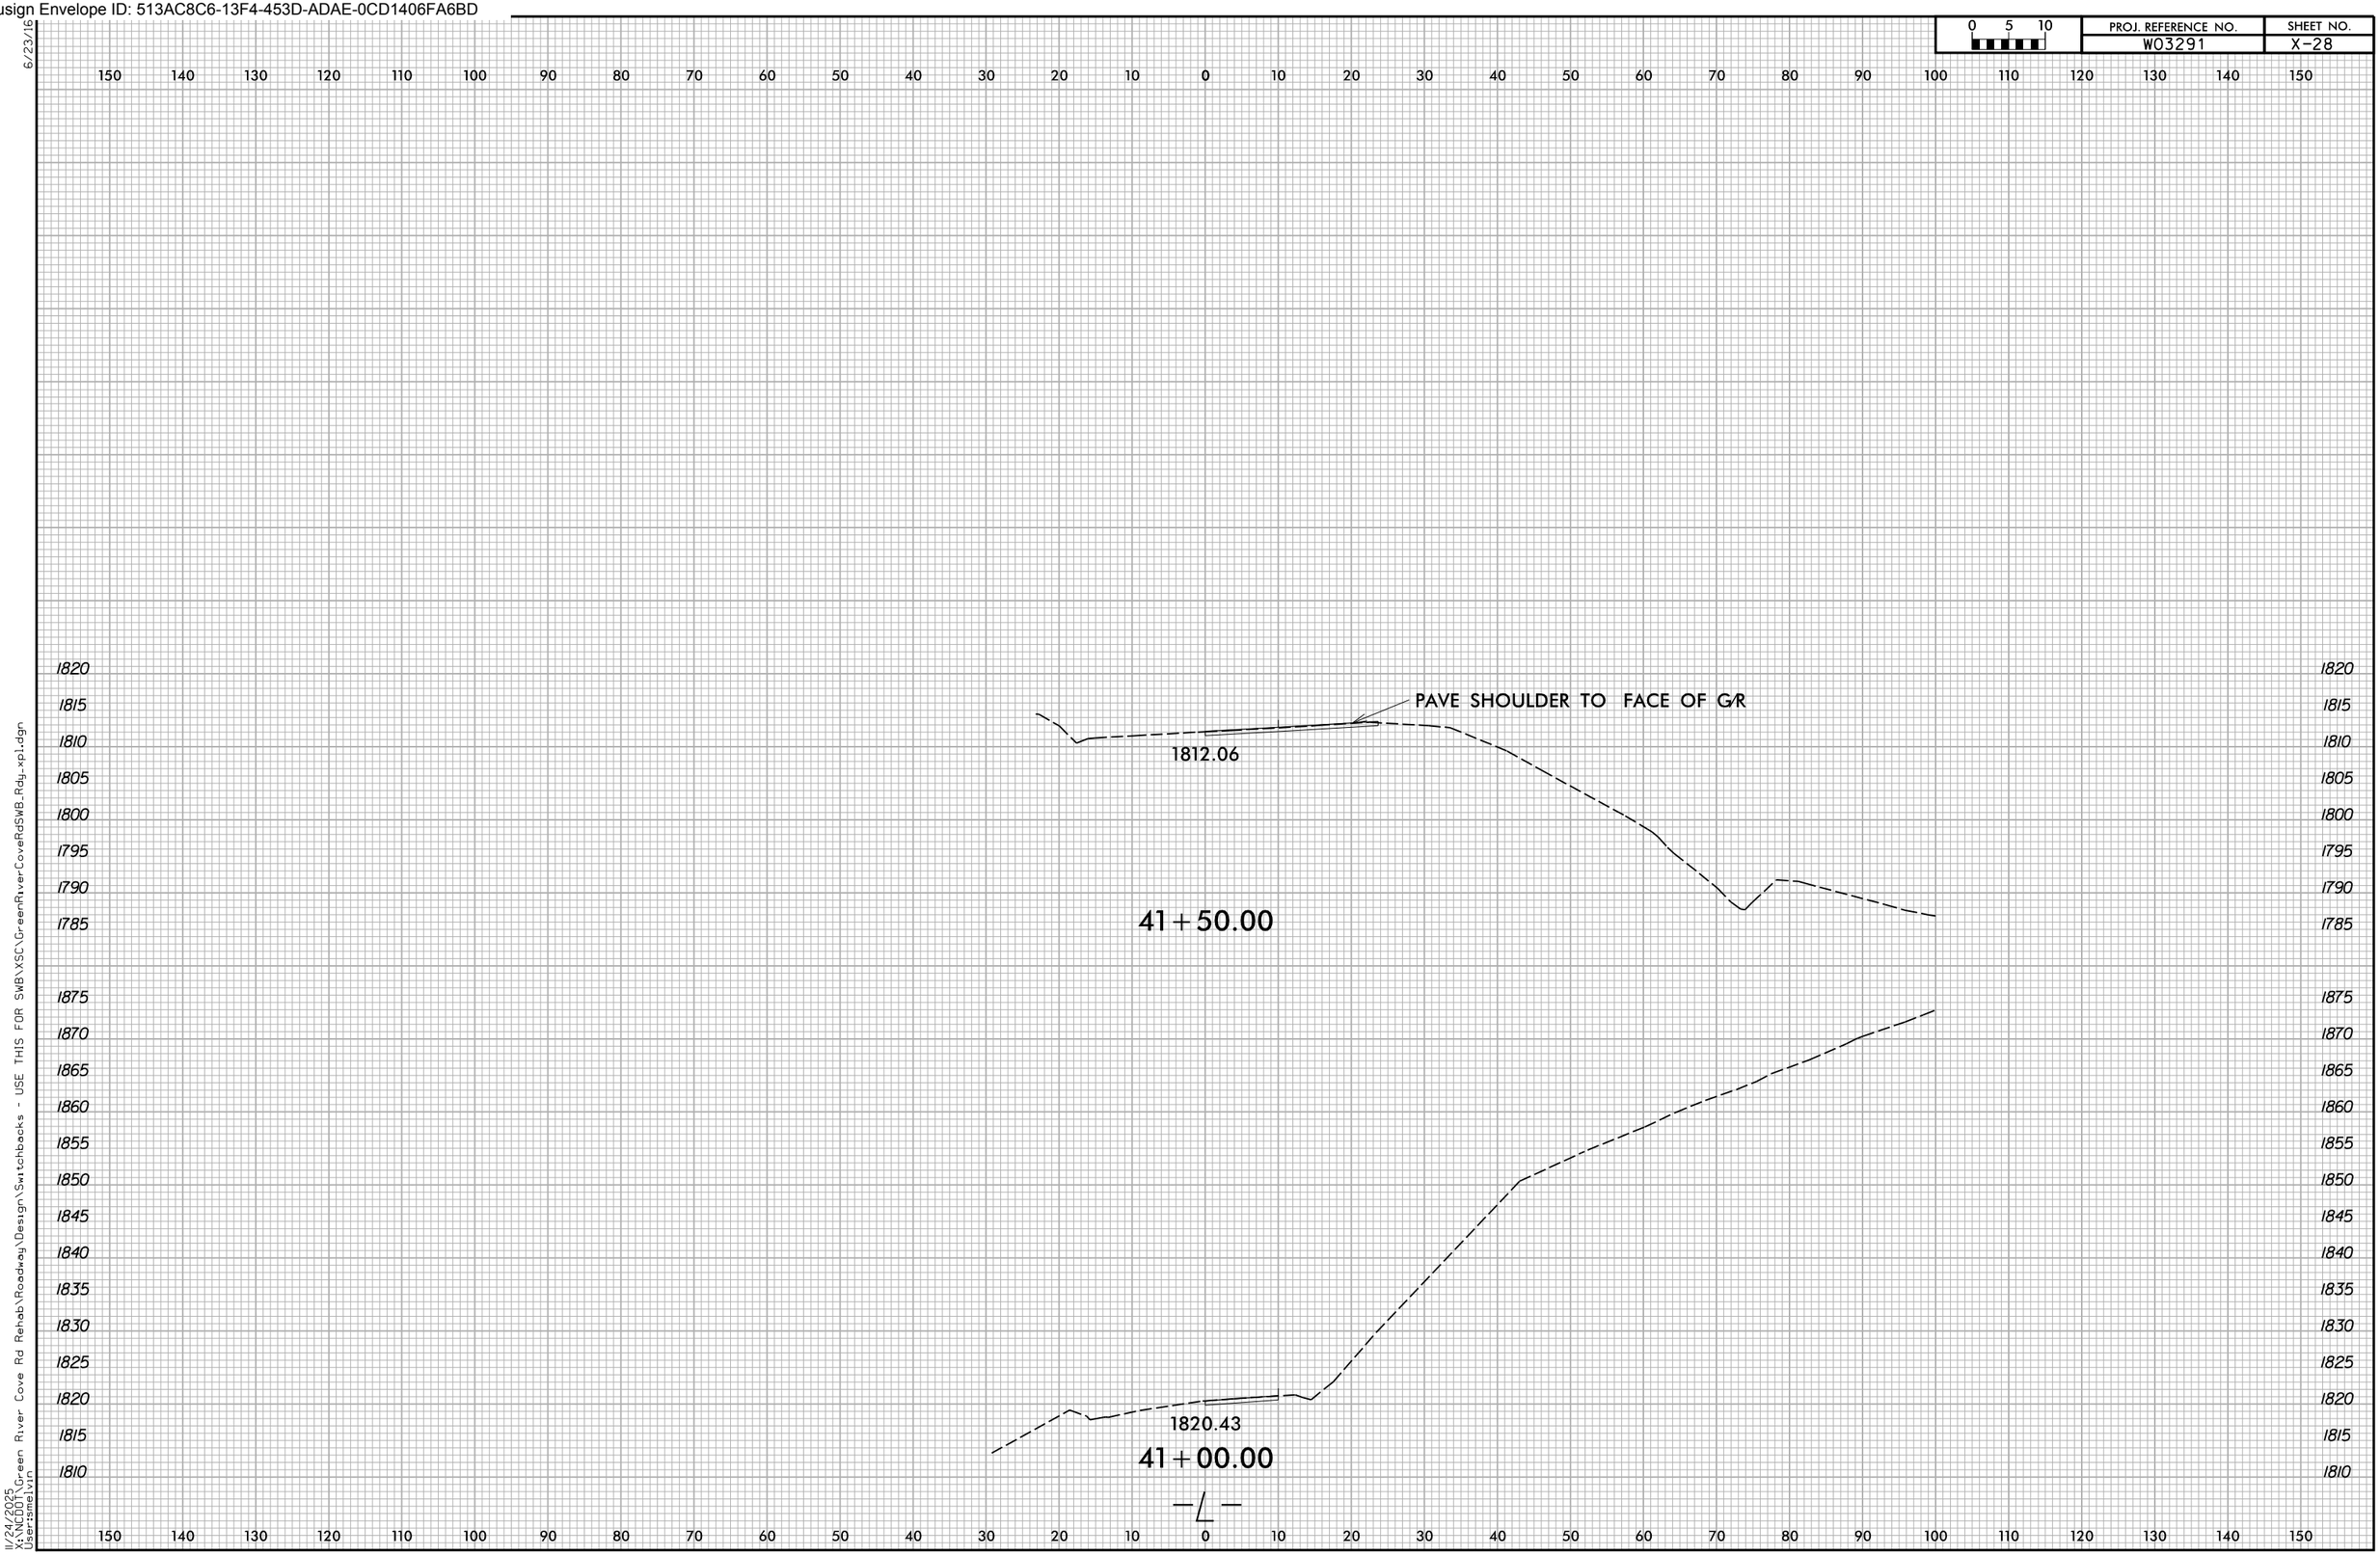

Docusign Envelope ID: 513AC8C6-13F4-453D-ADAE-0CD1406FA6BD

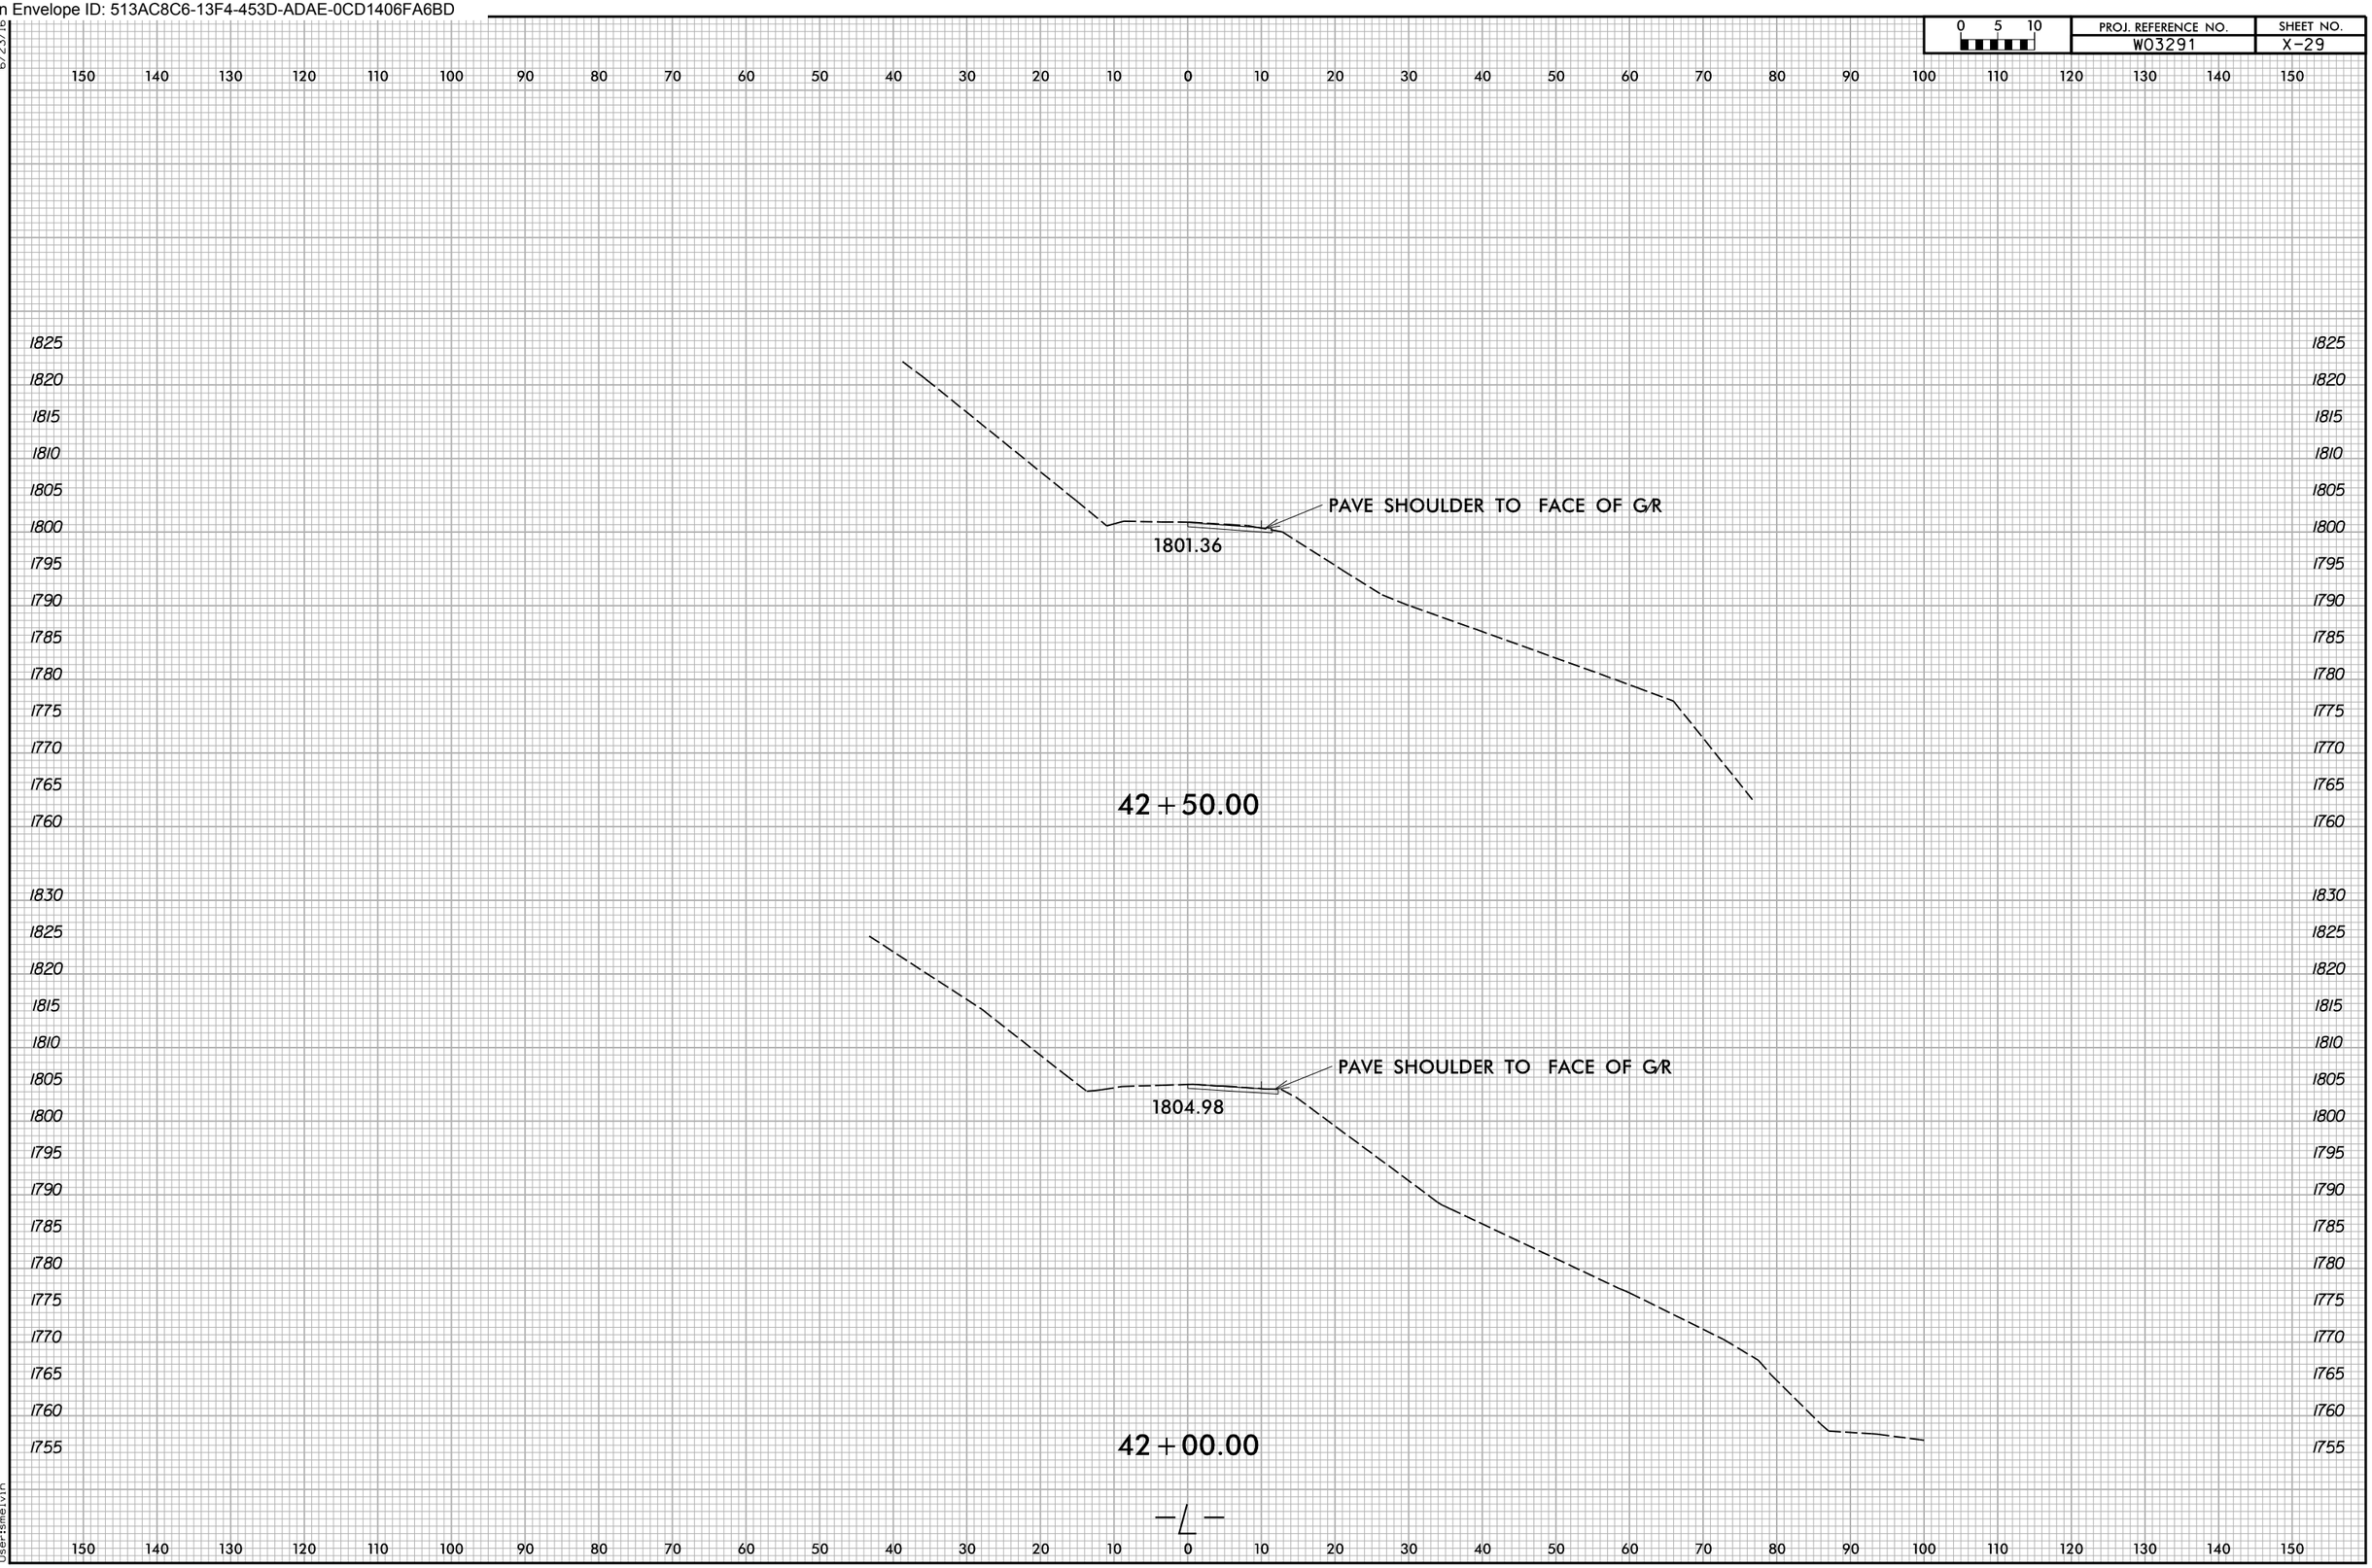

6/23/16
11/24/2025
X:\NCDOT\Green River Cove Rd Rehab\Roadway\Design\Switchbacks - USE THIS FOR SWB\XSC\GreenRiverCoveRdSWB_Rdy_xpl.dgn
Usersamelvin

Docusign Envelope ID: 513AC8C6-13F4-453D-ADAE-0CD1406FA6BD

0 5 10	PROJ. REFERENCE NO.	SHEET NO.
	W03291	X-30

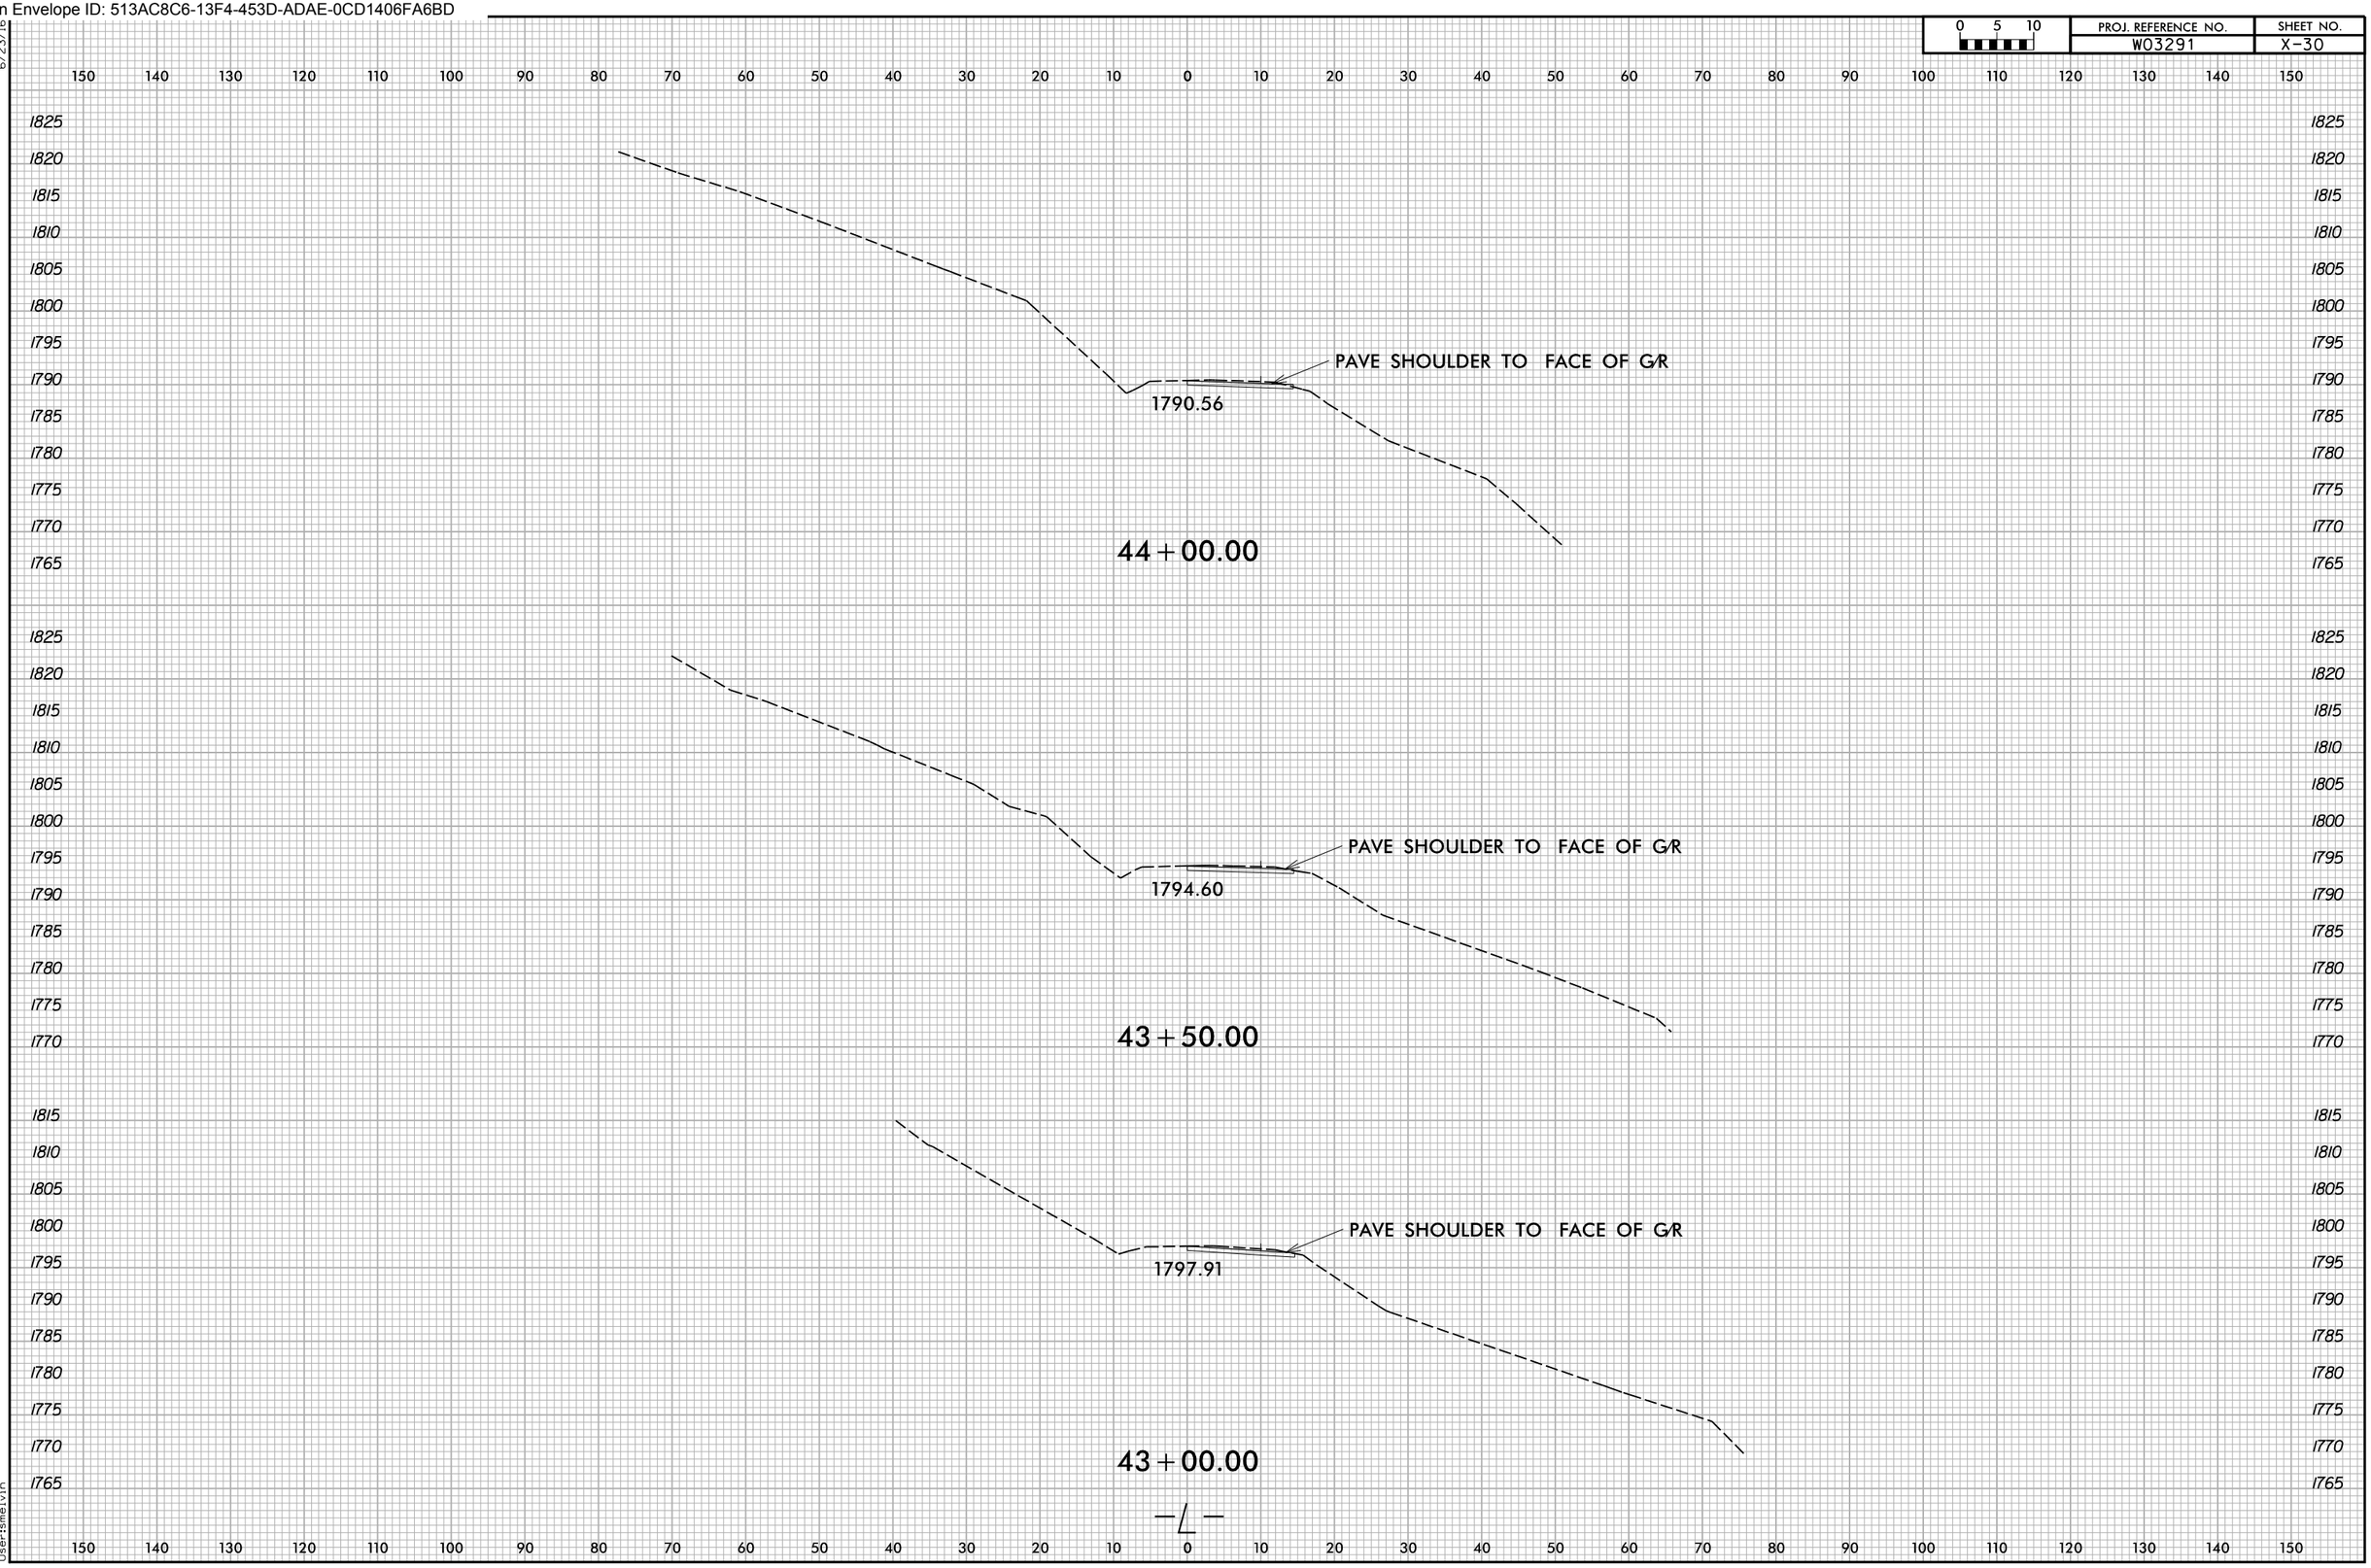

6/23/16
11/24/2025
X:\NCDOT\Green River Cove Rd Rehab\Roadway\Design\Switchbacks - USE THIS FOR SWB\XSC\GreenRiverCoveRdSWB_Rdy_xpl.dgn
User:smelvin

Docusign Envelope ID: 513AC8C6-13F4-453D-ADAE-0CD1406FA6BD

0 5 10	PROJ. REFERENCE NO.	SHEET NO.
	W03291	X-31

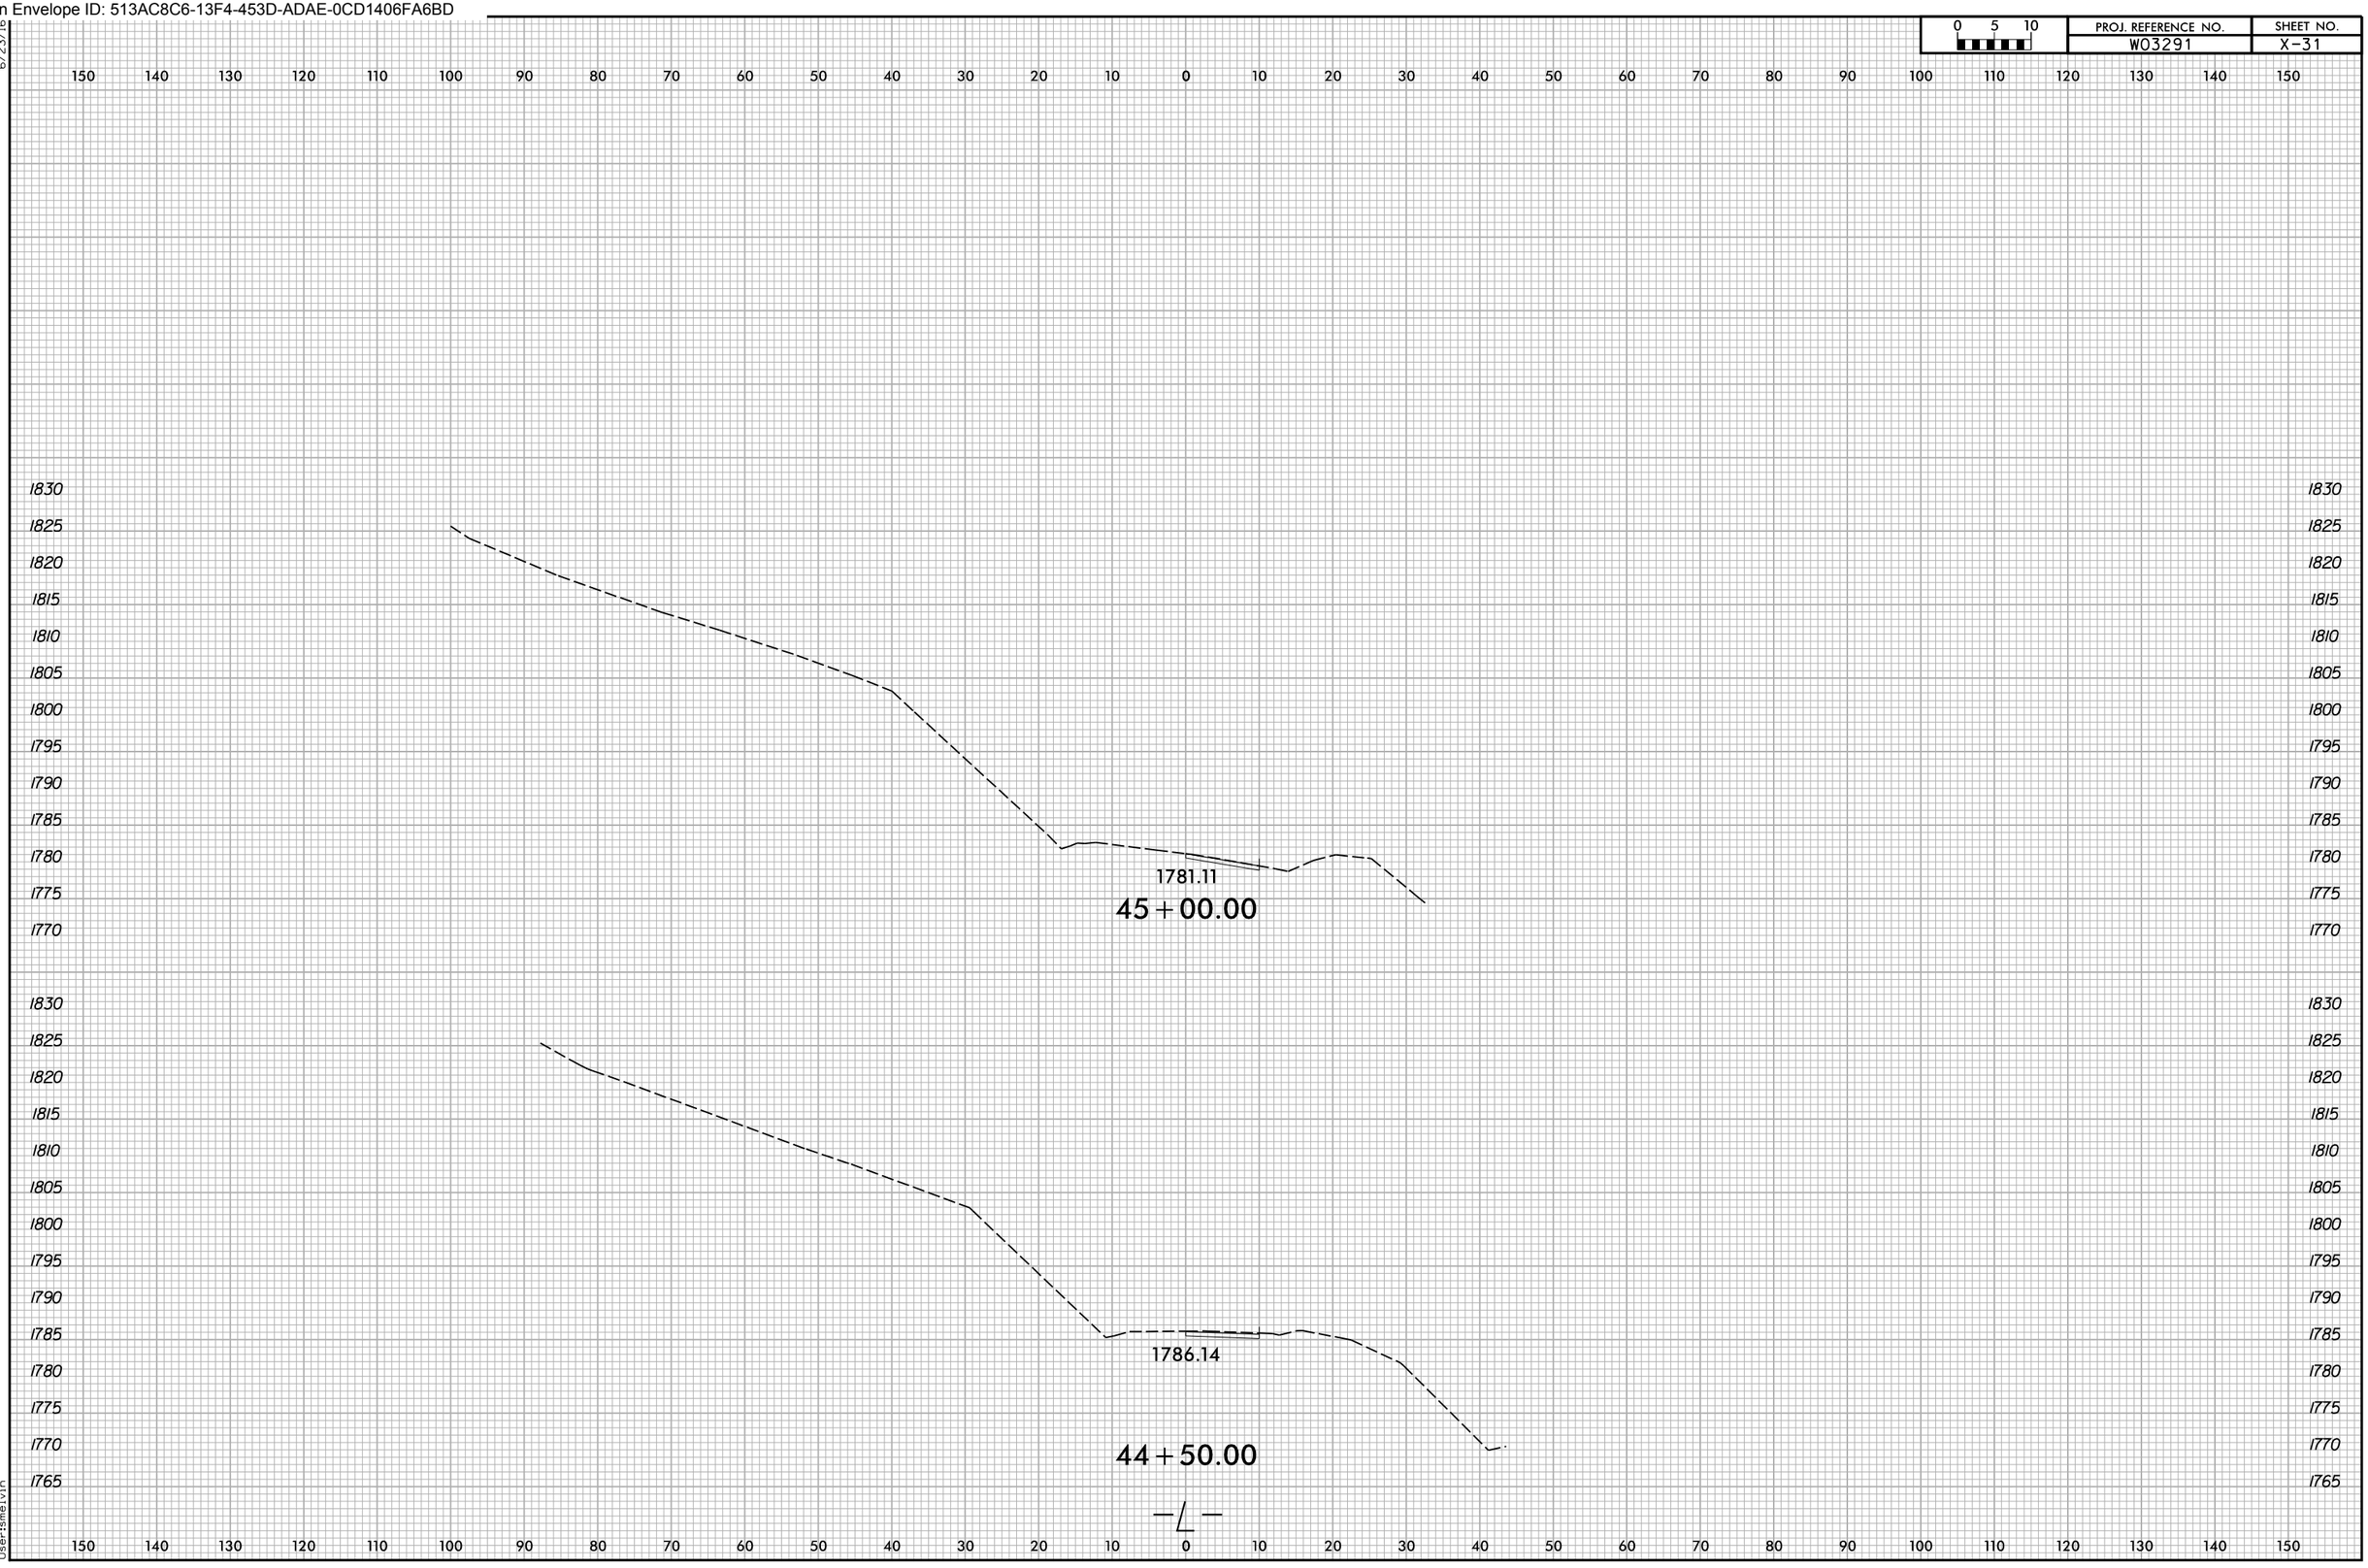

6/23/16

11/24/2025
X:\NCDOT\Green River Cove Rd Rehab\Roadway\Design\Switchbacks - USE THIS FOR SWB\XSC\GreenRiverCoveRdSWB_Rdy_xpl.dgn
User:smelvin

Docusign Envelope ID: 513AC8C6-13F4-453D-ADAE-0CD1406FA6BD

0 5 10	PROJ. REFERENCE NO.	SHEET NO.
	W03291	X-32

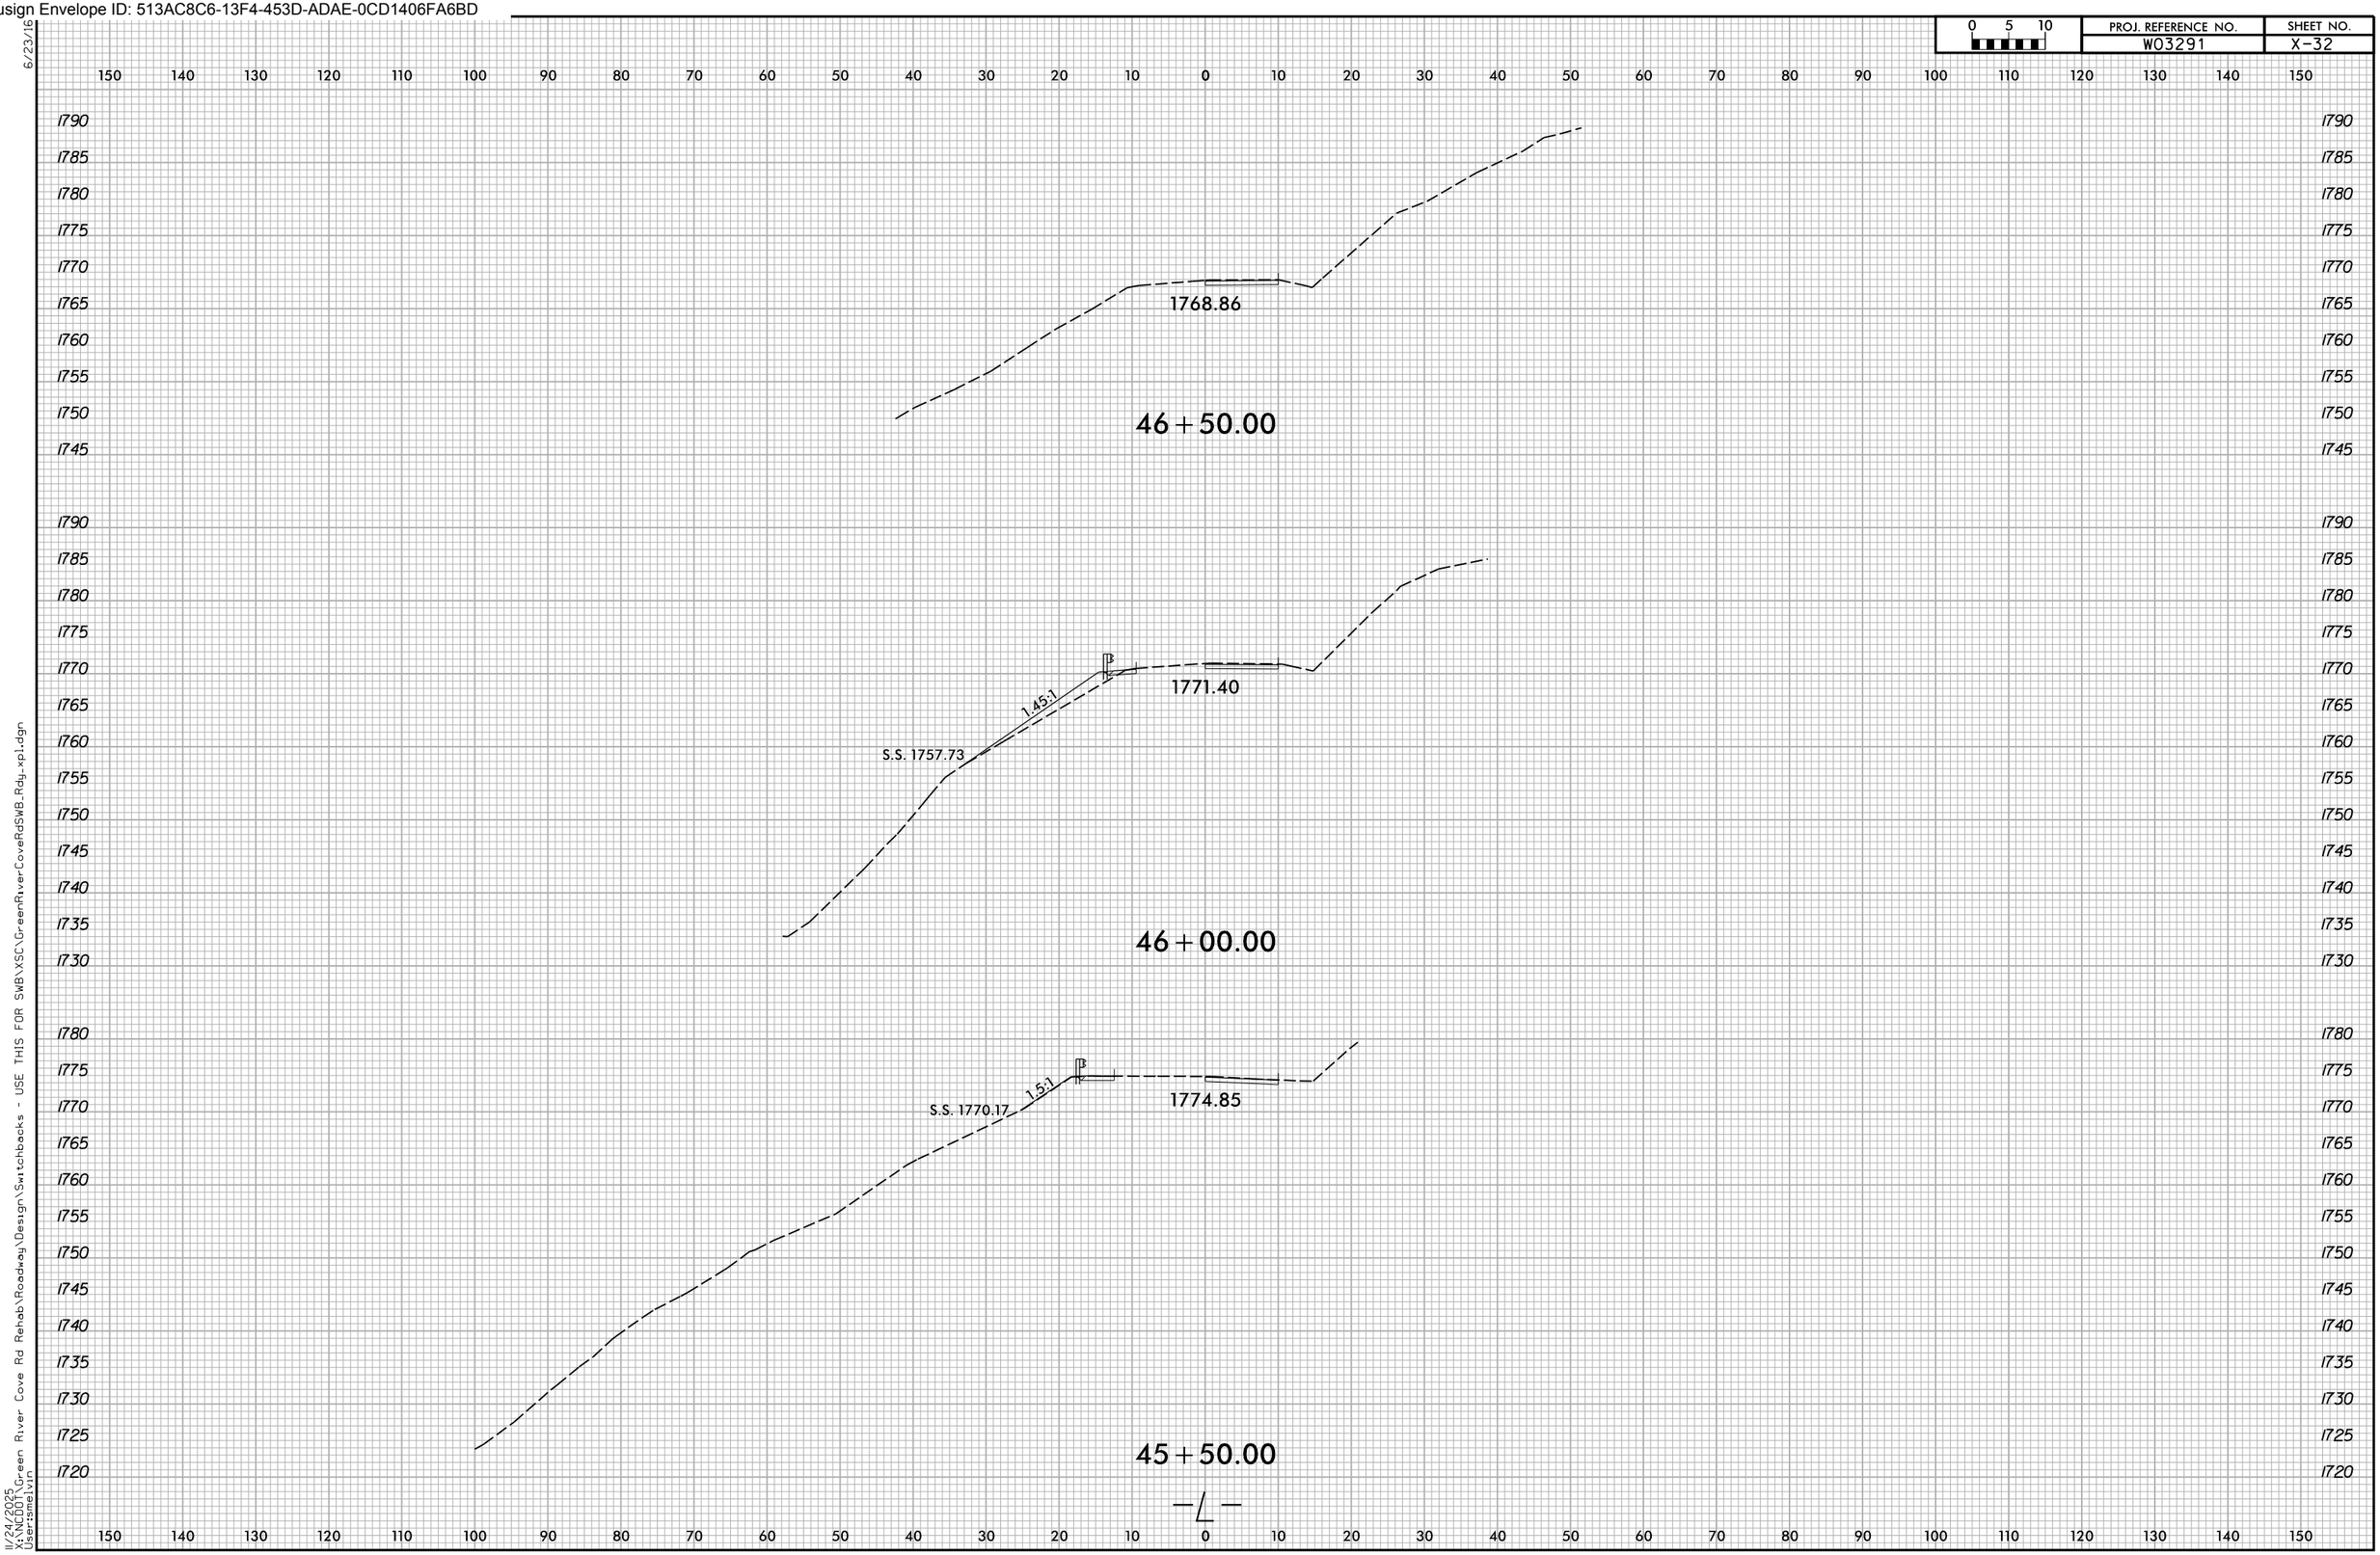

6/23/16
11/24/2025
X:\NCDOT\Green River Cove Rd Rehab\Roadway\Design\Switchbacks - USE THIS FOR SWB\XSC\GreenRiverCoveRdSWB_Rdy_xpl.dgn
Users\melvin

Docusign Envelope ID: 513AC8C6-13F4-453D-ADAE-0CD1406FA6BD

0 5 10	PROJ. REFERENCE NO.	SHEET NO.
	W03291	X-33

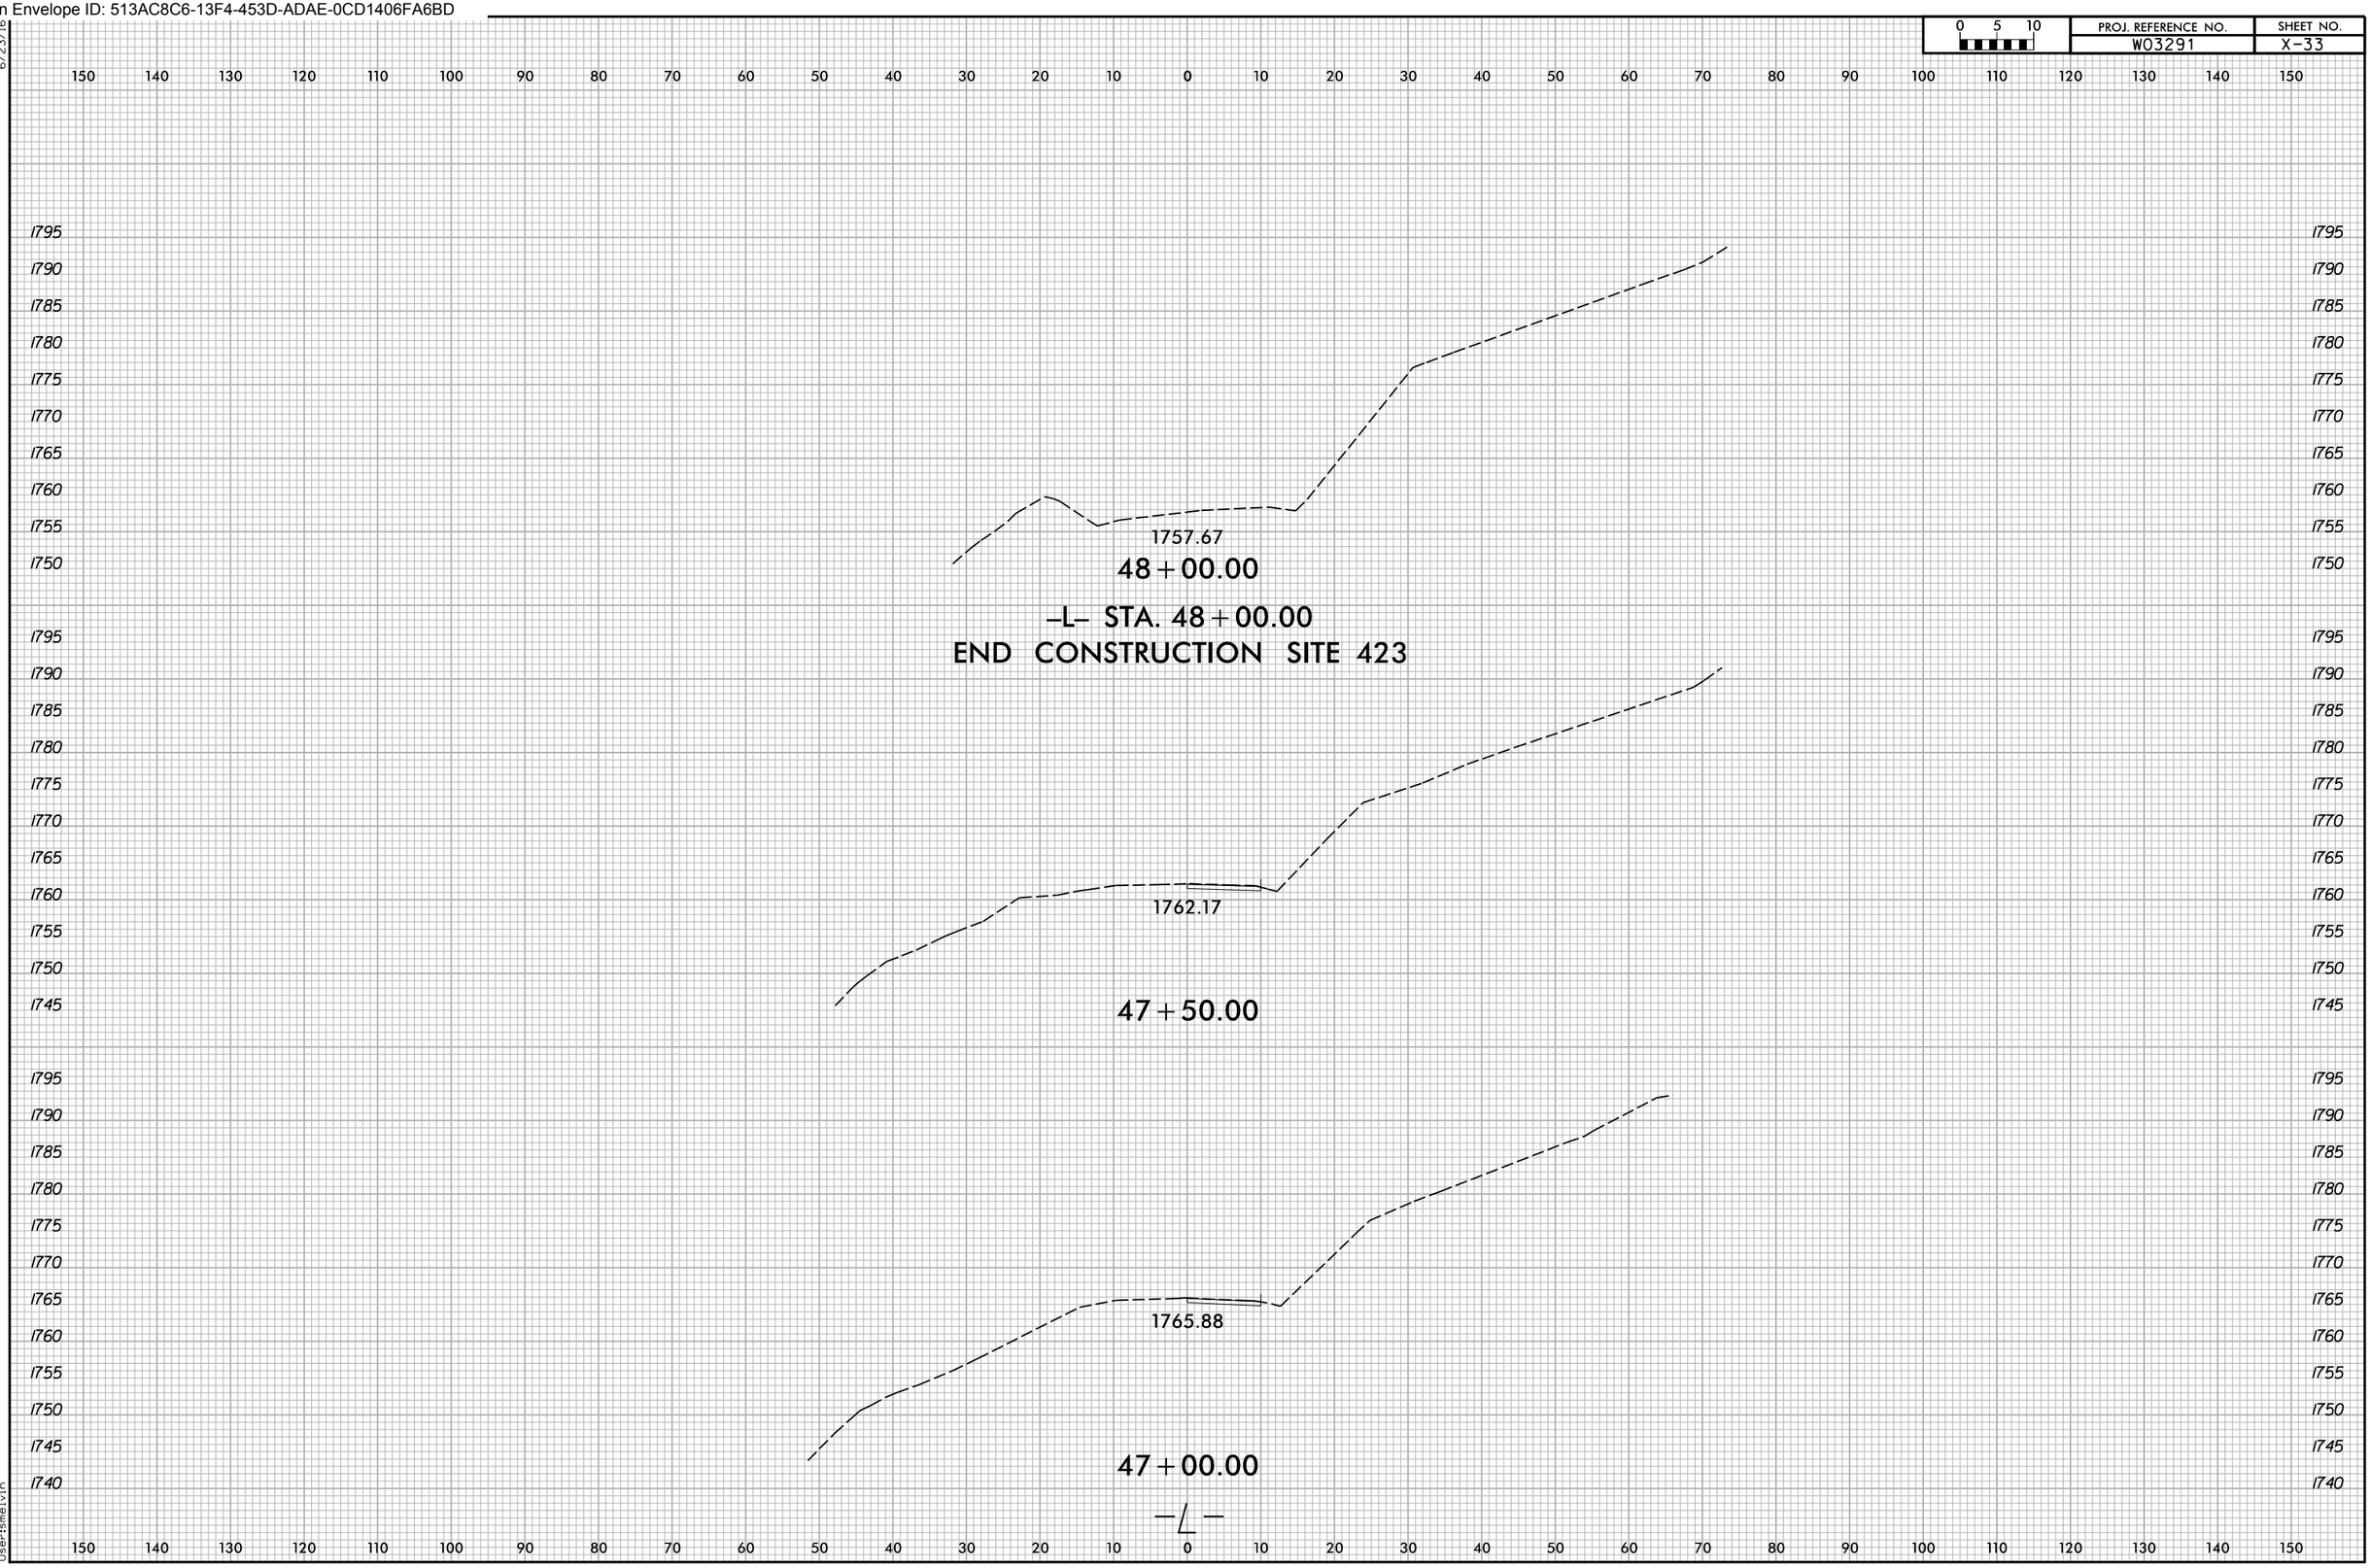

6/23/16
11/24/2025
X:\NCDOT\Green River Cove Rd Rehab\Roadway\Design\Switchbacks - USE THIS FOR SWB\XSC\GreenRiverCoveRdSWB_Rdy_xpl.dgn
User:smelvin

Docusign Envelope ID: 513AC8C6-13F4-453D-ADAE-0CD1406FA6BD

0 5 10	PROJ. REFERENCE NO.	SHEET NO.
	W03291	X-34

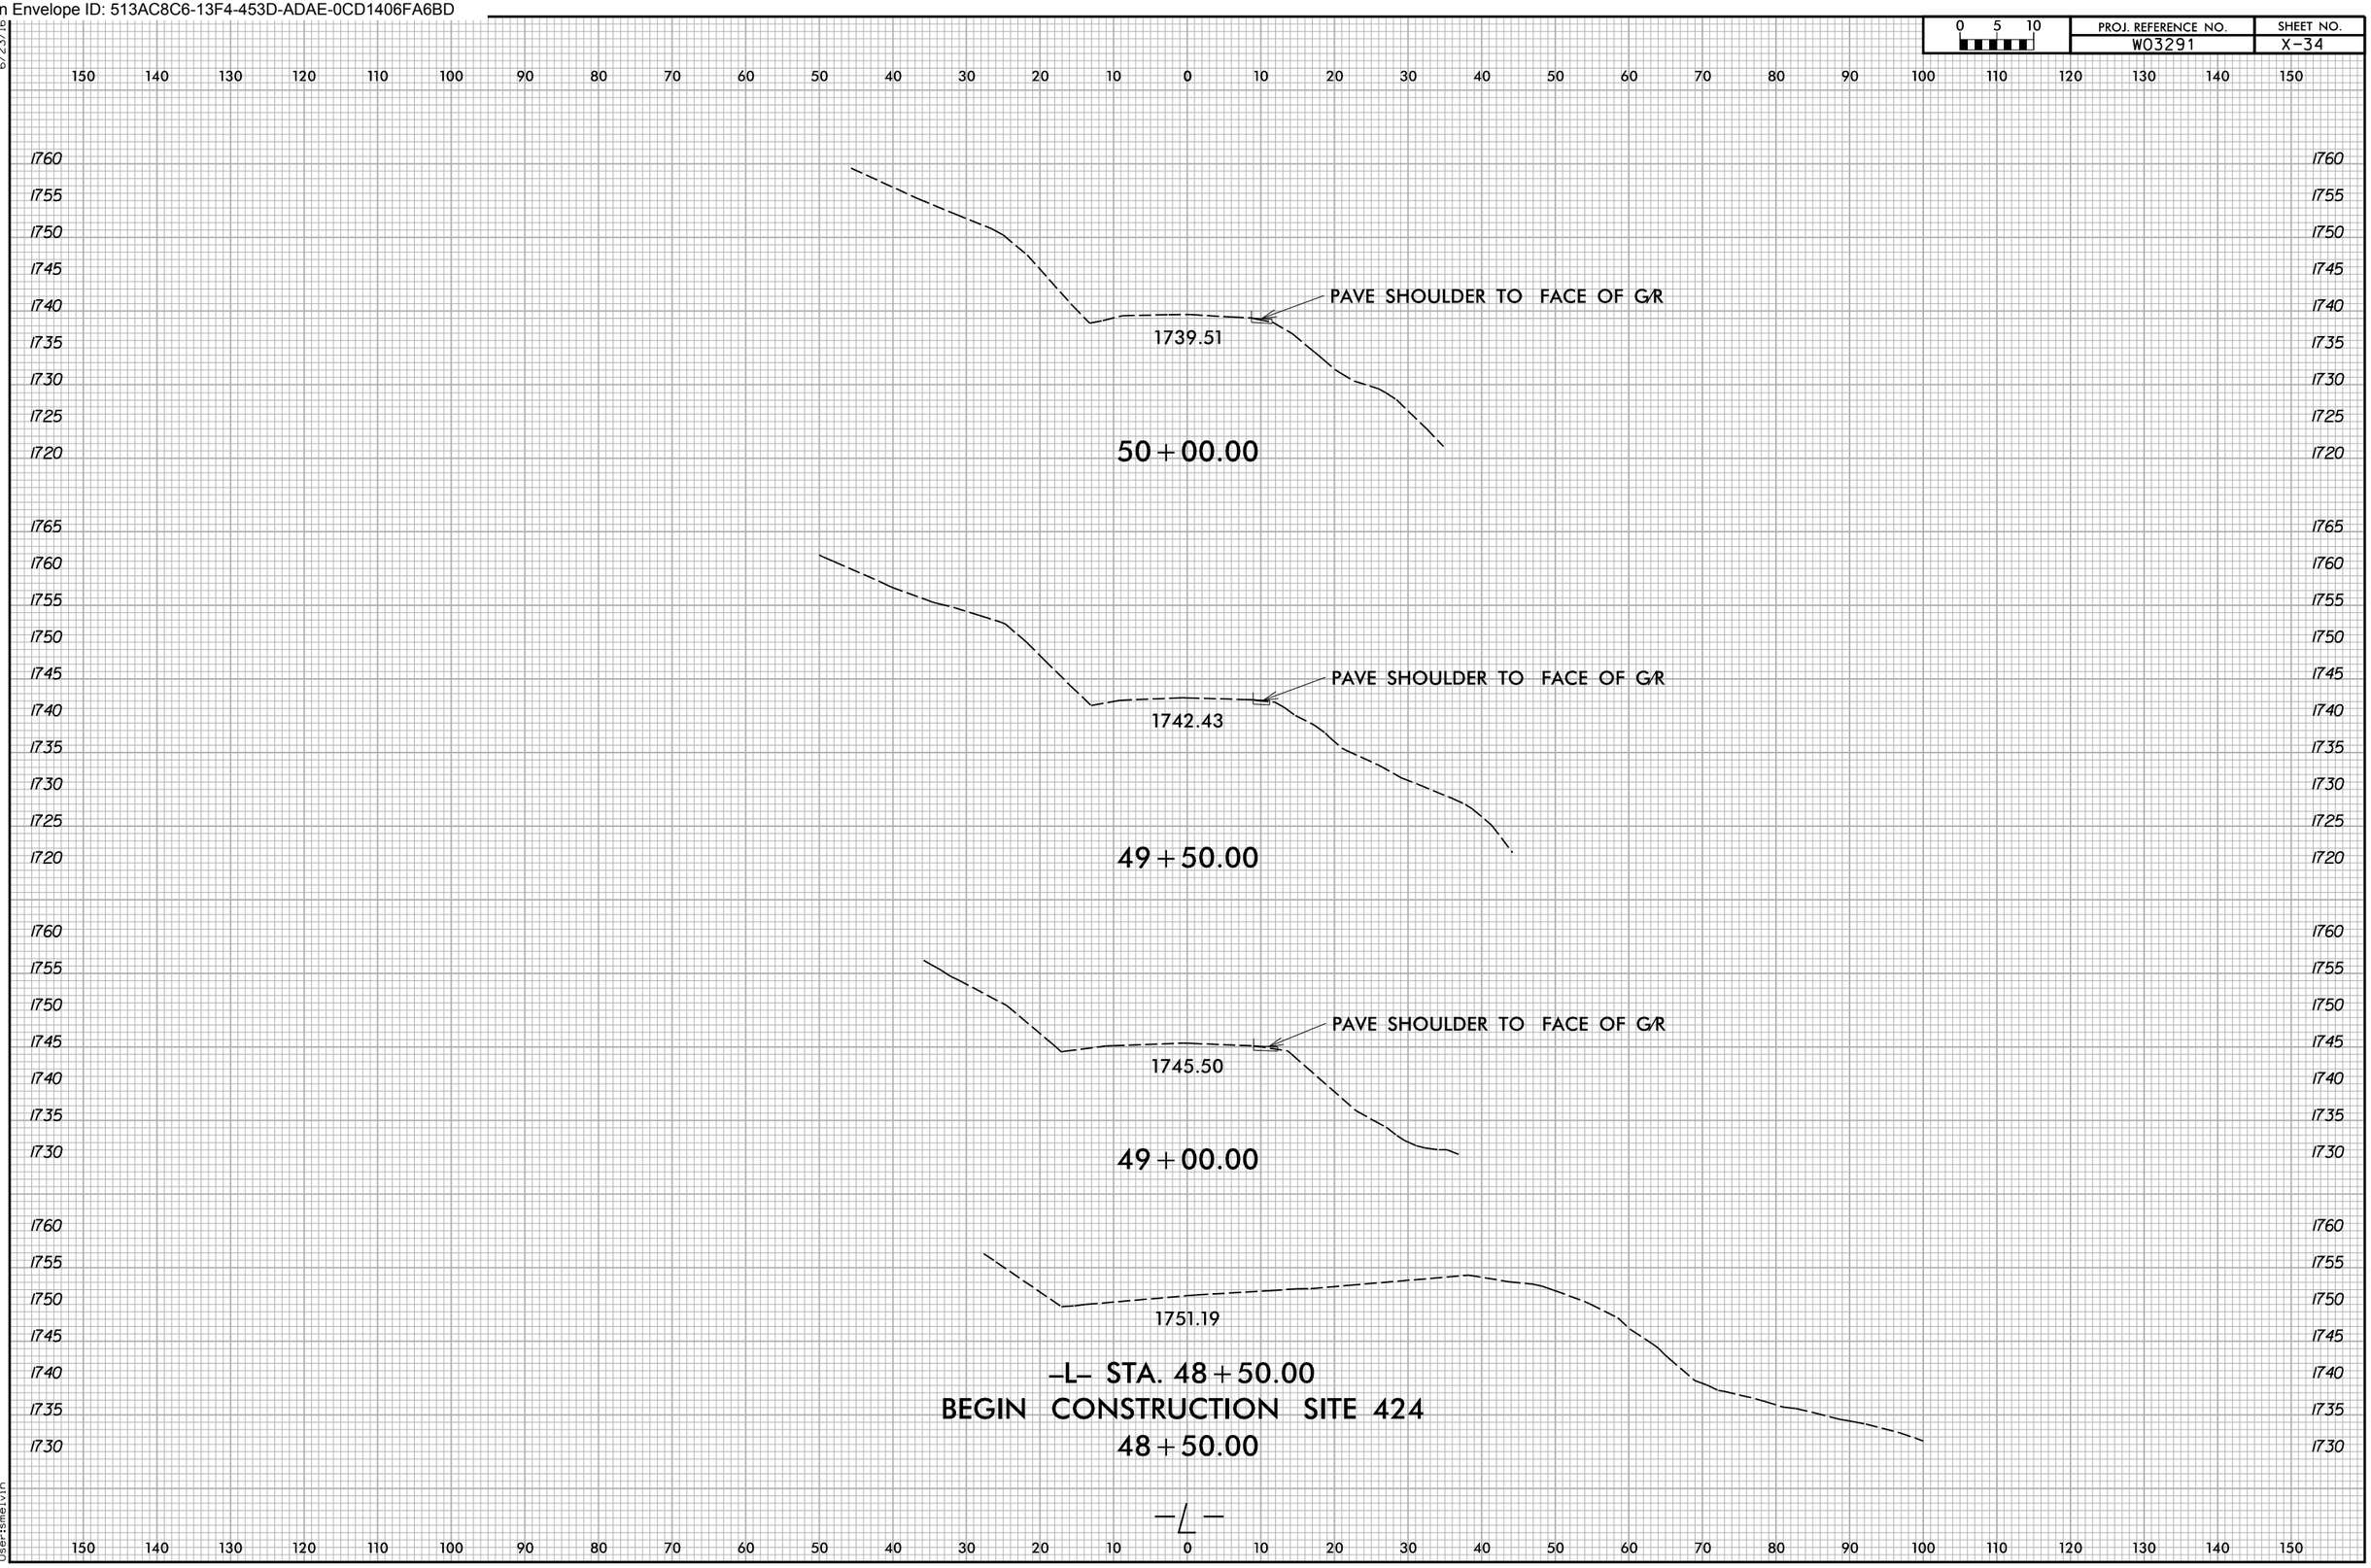

6/23/16
11/24/2025
X:\NCDOT\Green River Cove Rd Rehab\Roadway\Design\Switchbacks - USE THIS FOR SWB\XSC\GreenRiverCoveRdSWB_Rdy_xpl.dgn
User:smelvin

Docusign Envelope ID: 513AC8C6-13F4-453D-ADAE-0CD1406FA6BD

0 5 10	PROJ. REFERENCE NO.	SHEET NO.
	W03291	X-35

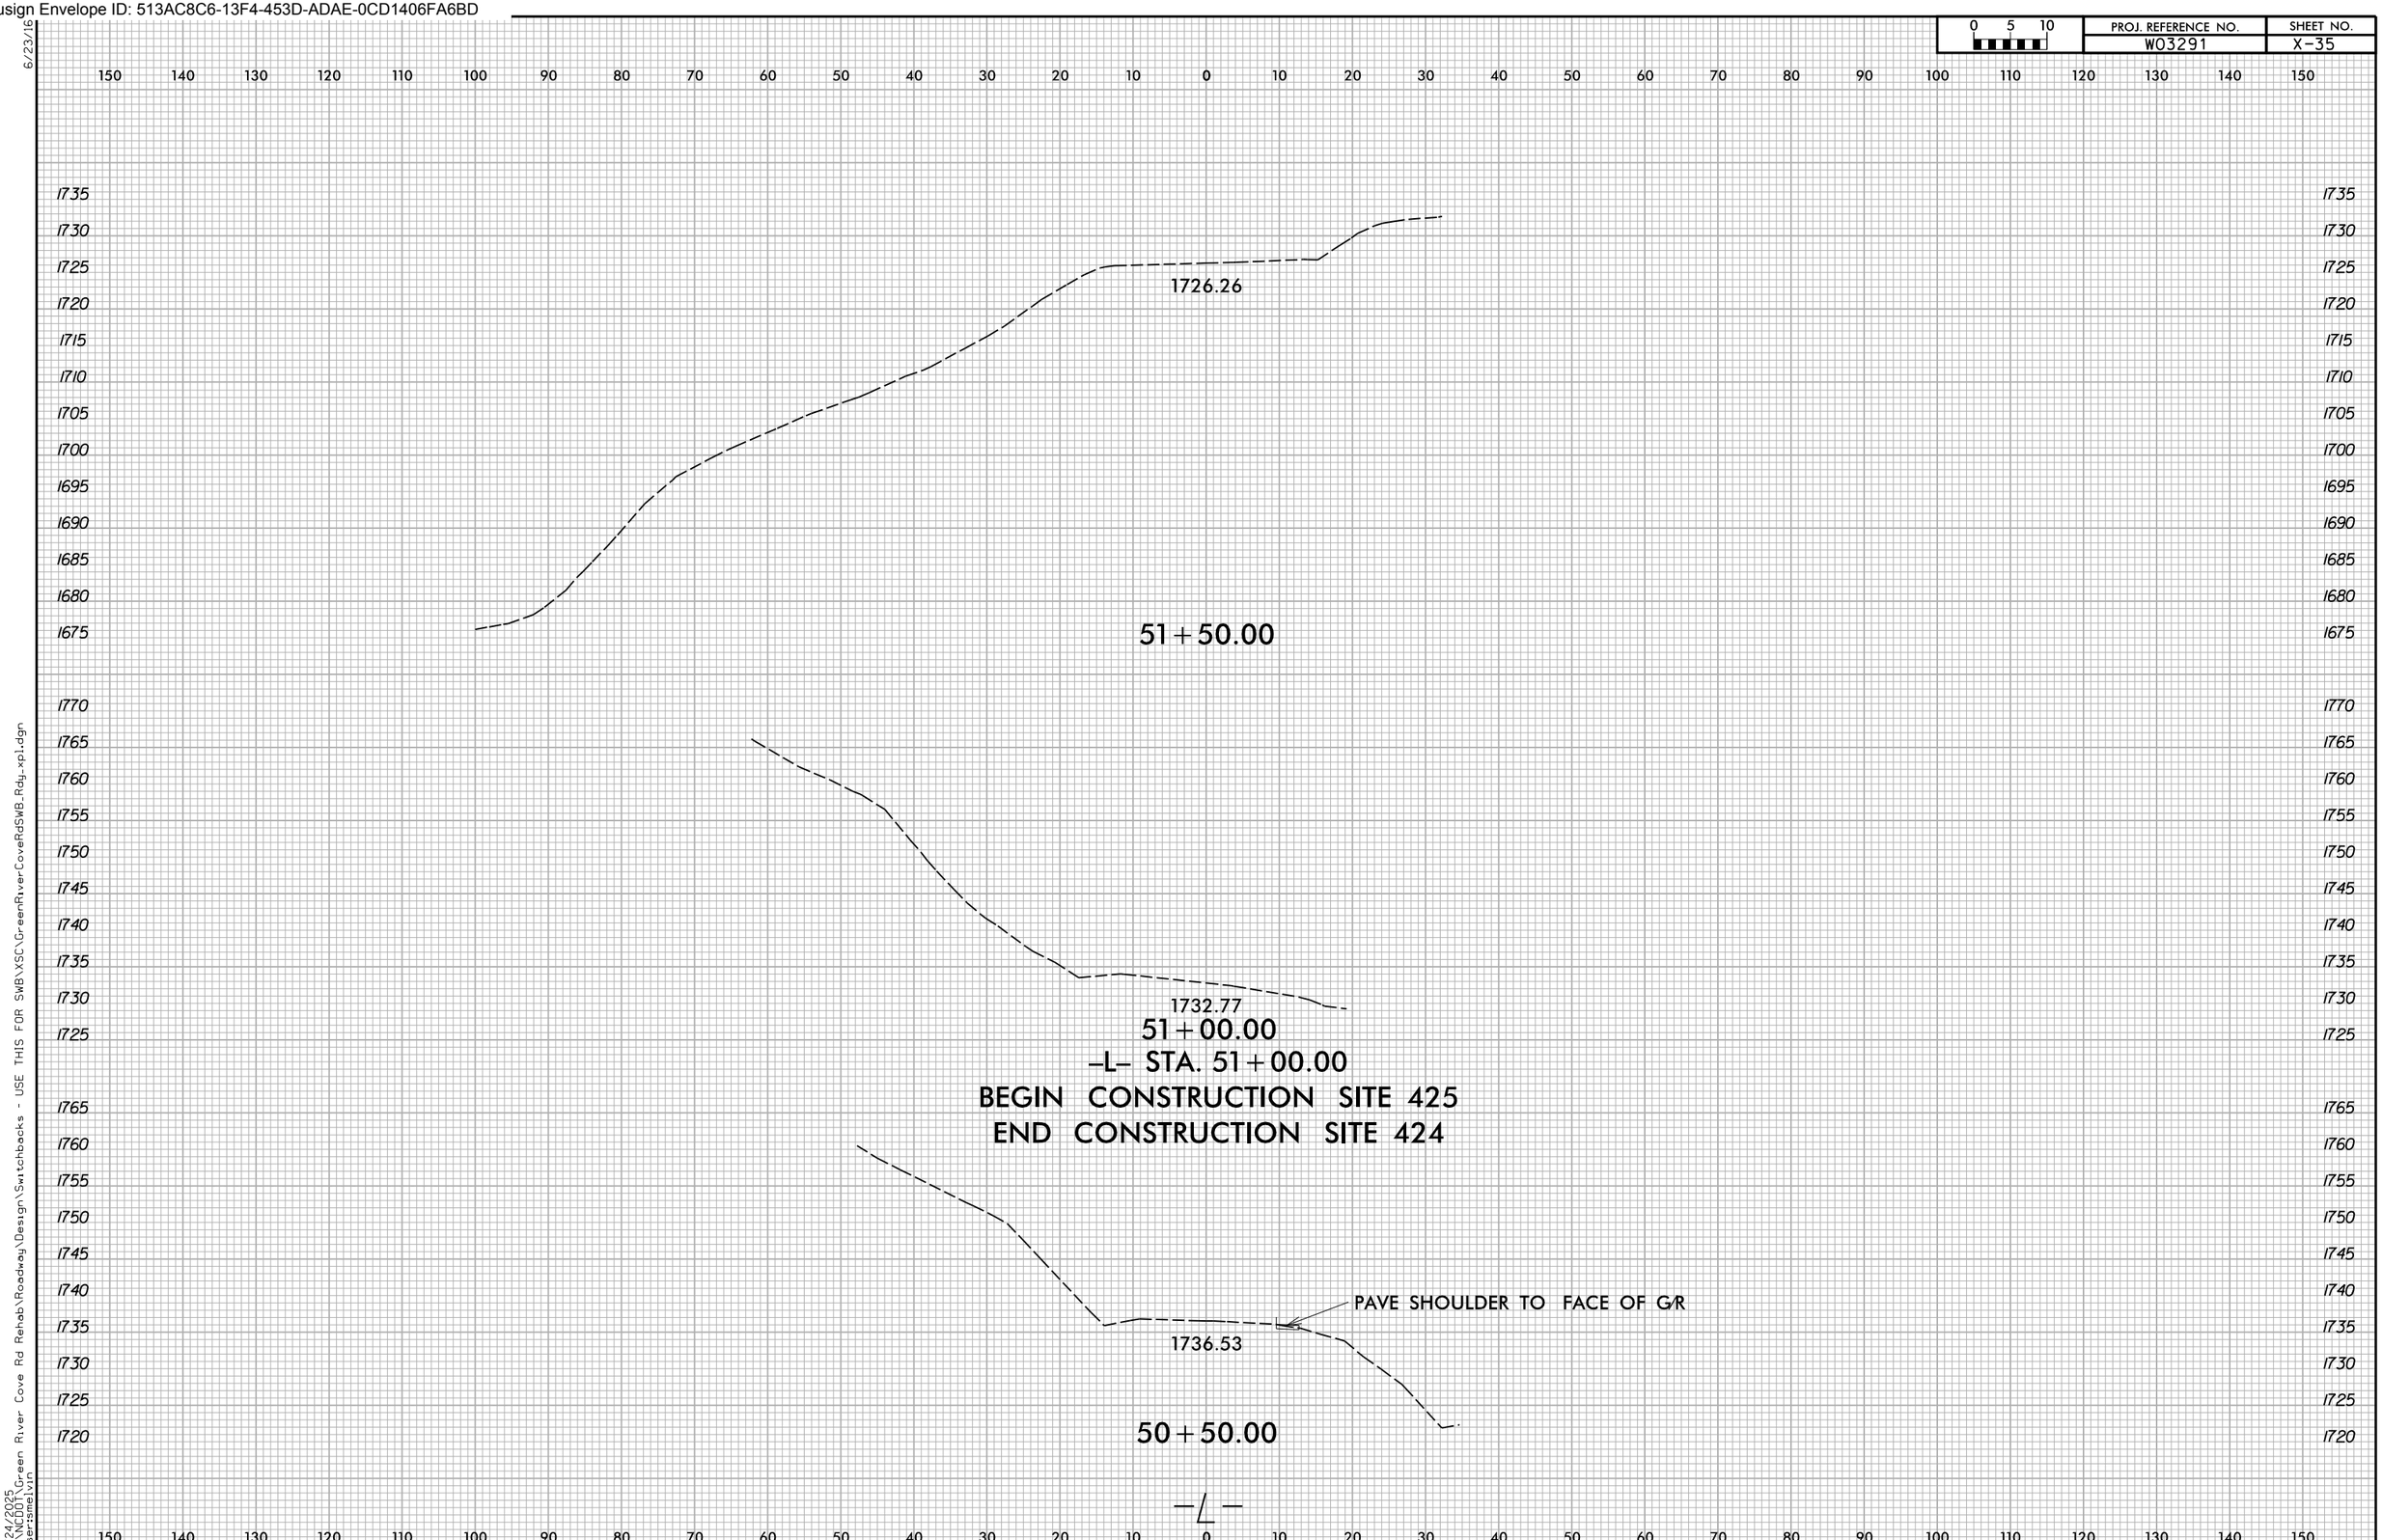

6/23/16
11/24/2025
X:\NCDOT\Green River Cove Rd Rehab\Roadway\Design\Switchbacks - USE THIS FOR SWB\XSC\GreenRiverCoveRdSWB_Rdy_xpl.dgn
User:smelvin

Docusign Envelope ID: 513AC8C6-13F4-453D-ADAE-0CD1406FA6BD

0 5 10	PROJ. REFERENCE NO.	SHEET NO.
	W03291	X-36

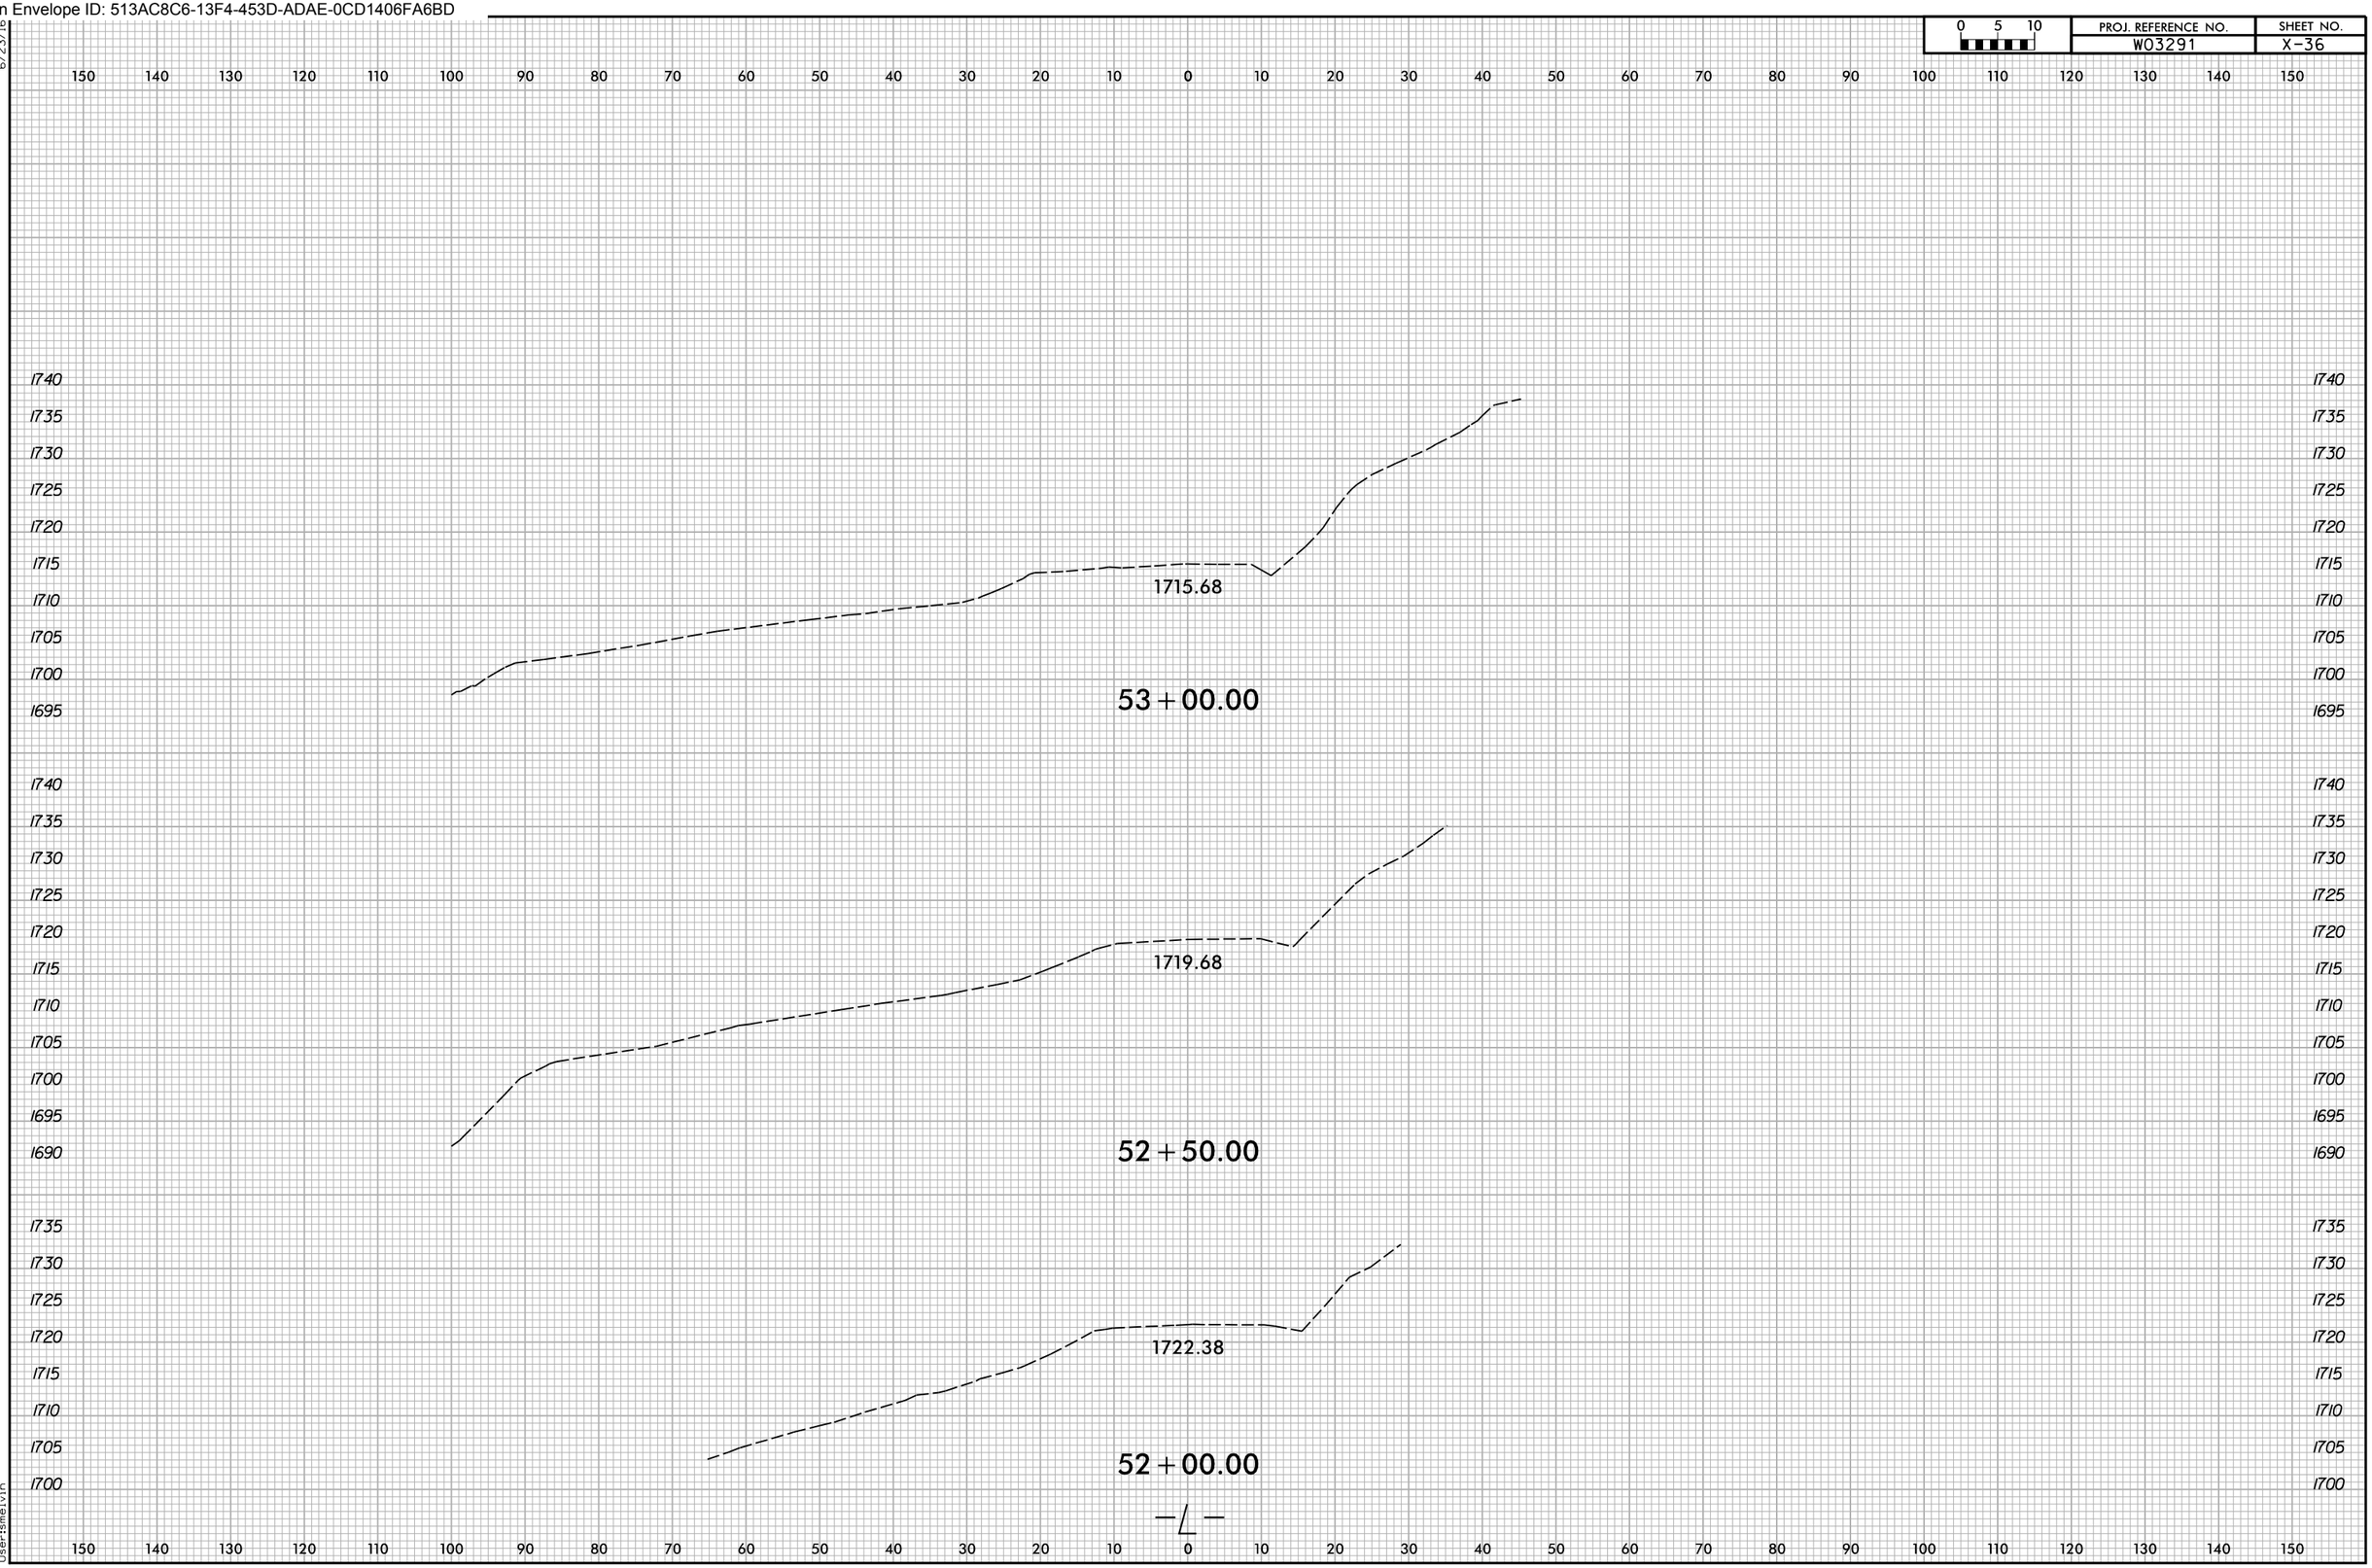

6/23/16

11/24/2025
X:\NCDOT\Green River Cove Rd Rehab\Roadway\Design\Switchbacks - USE THIS FOR SWB\XSC\GreenRiverCoveRdSWB_Rdy_xpl.dgn
Usersmelvin

Docusign Envelope ID: 513AC8C6-13F4-453D-ADAE-0CD1406FA6BD

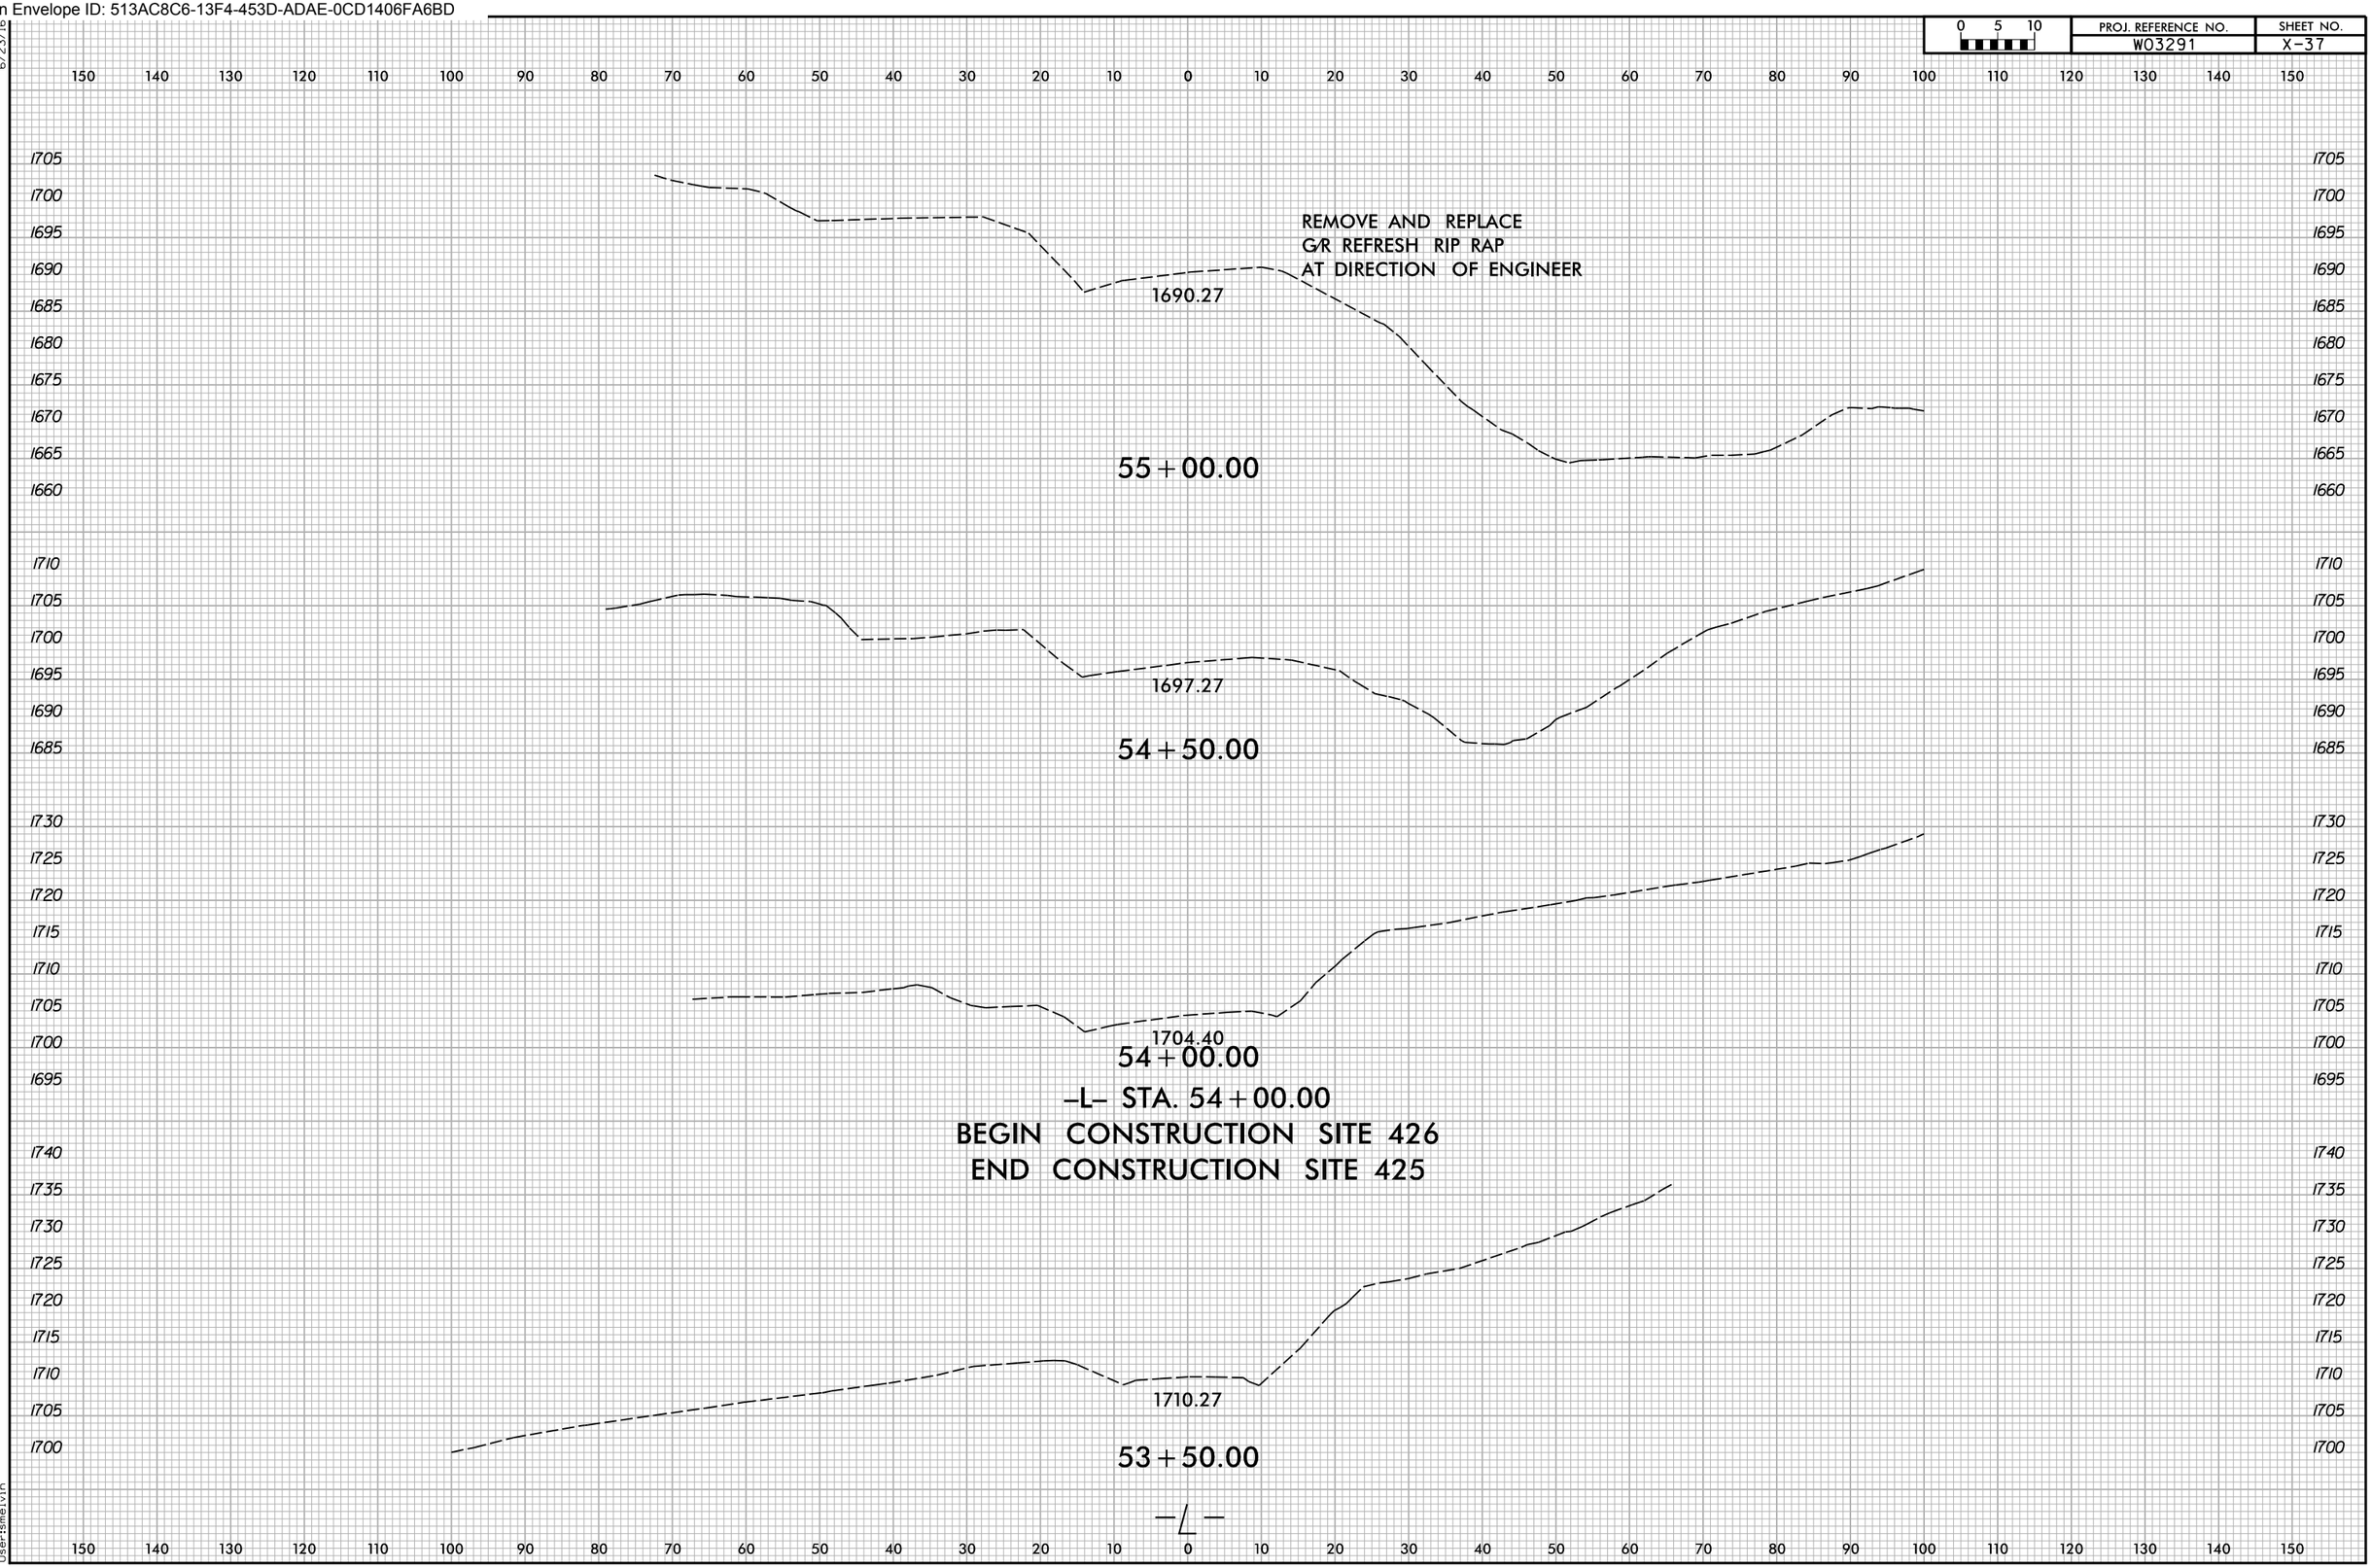

6/23/16
11/24/2025
X:\NCDOT\Green River Cove Rd Rehab\Roadway\Design\Switchbacks - USE THIS FOR SWB\XSC\GreenRiverCoveRdSWB_Rdy_xpl.dgn
Usersmelvin

Docusign Envelope ID: 513AC8C6-13F4-453D-ADAE-0CD1406FA6BD

0 5 10	PROJ. REFERENCE NO.	SHEET NO.
	W03291	X-38

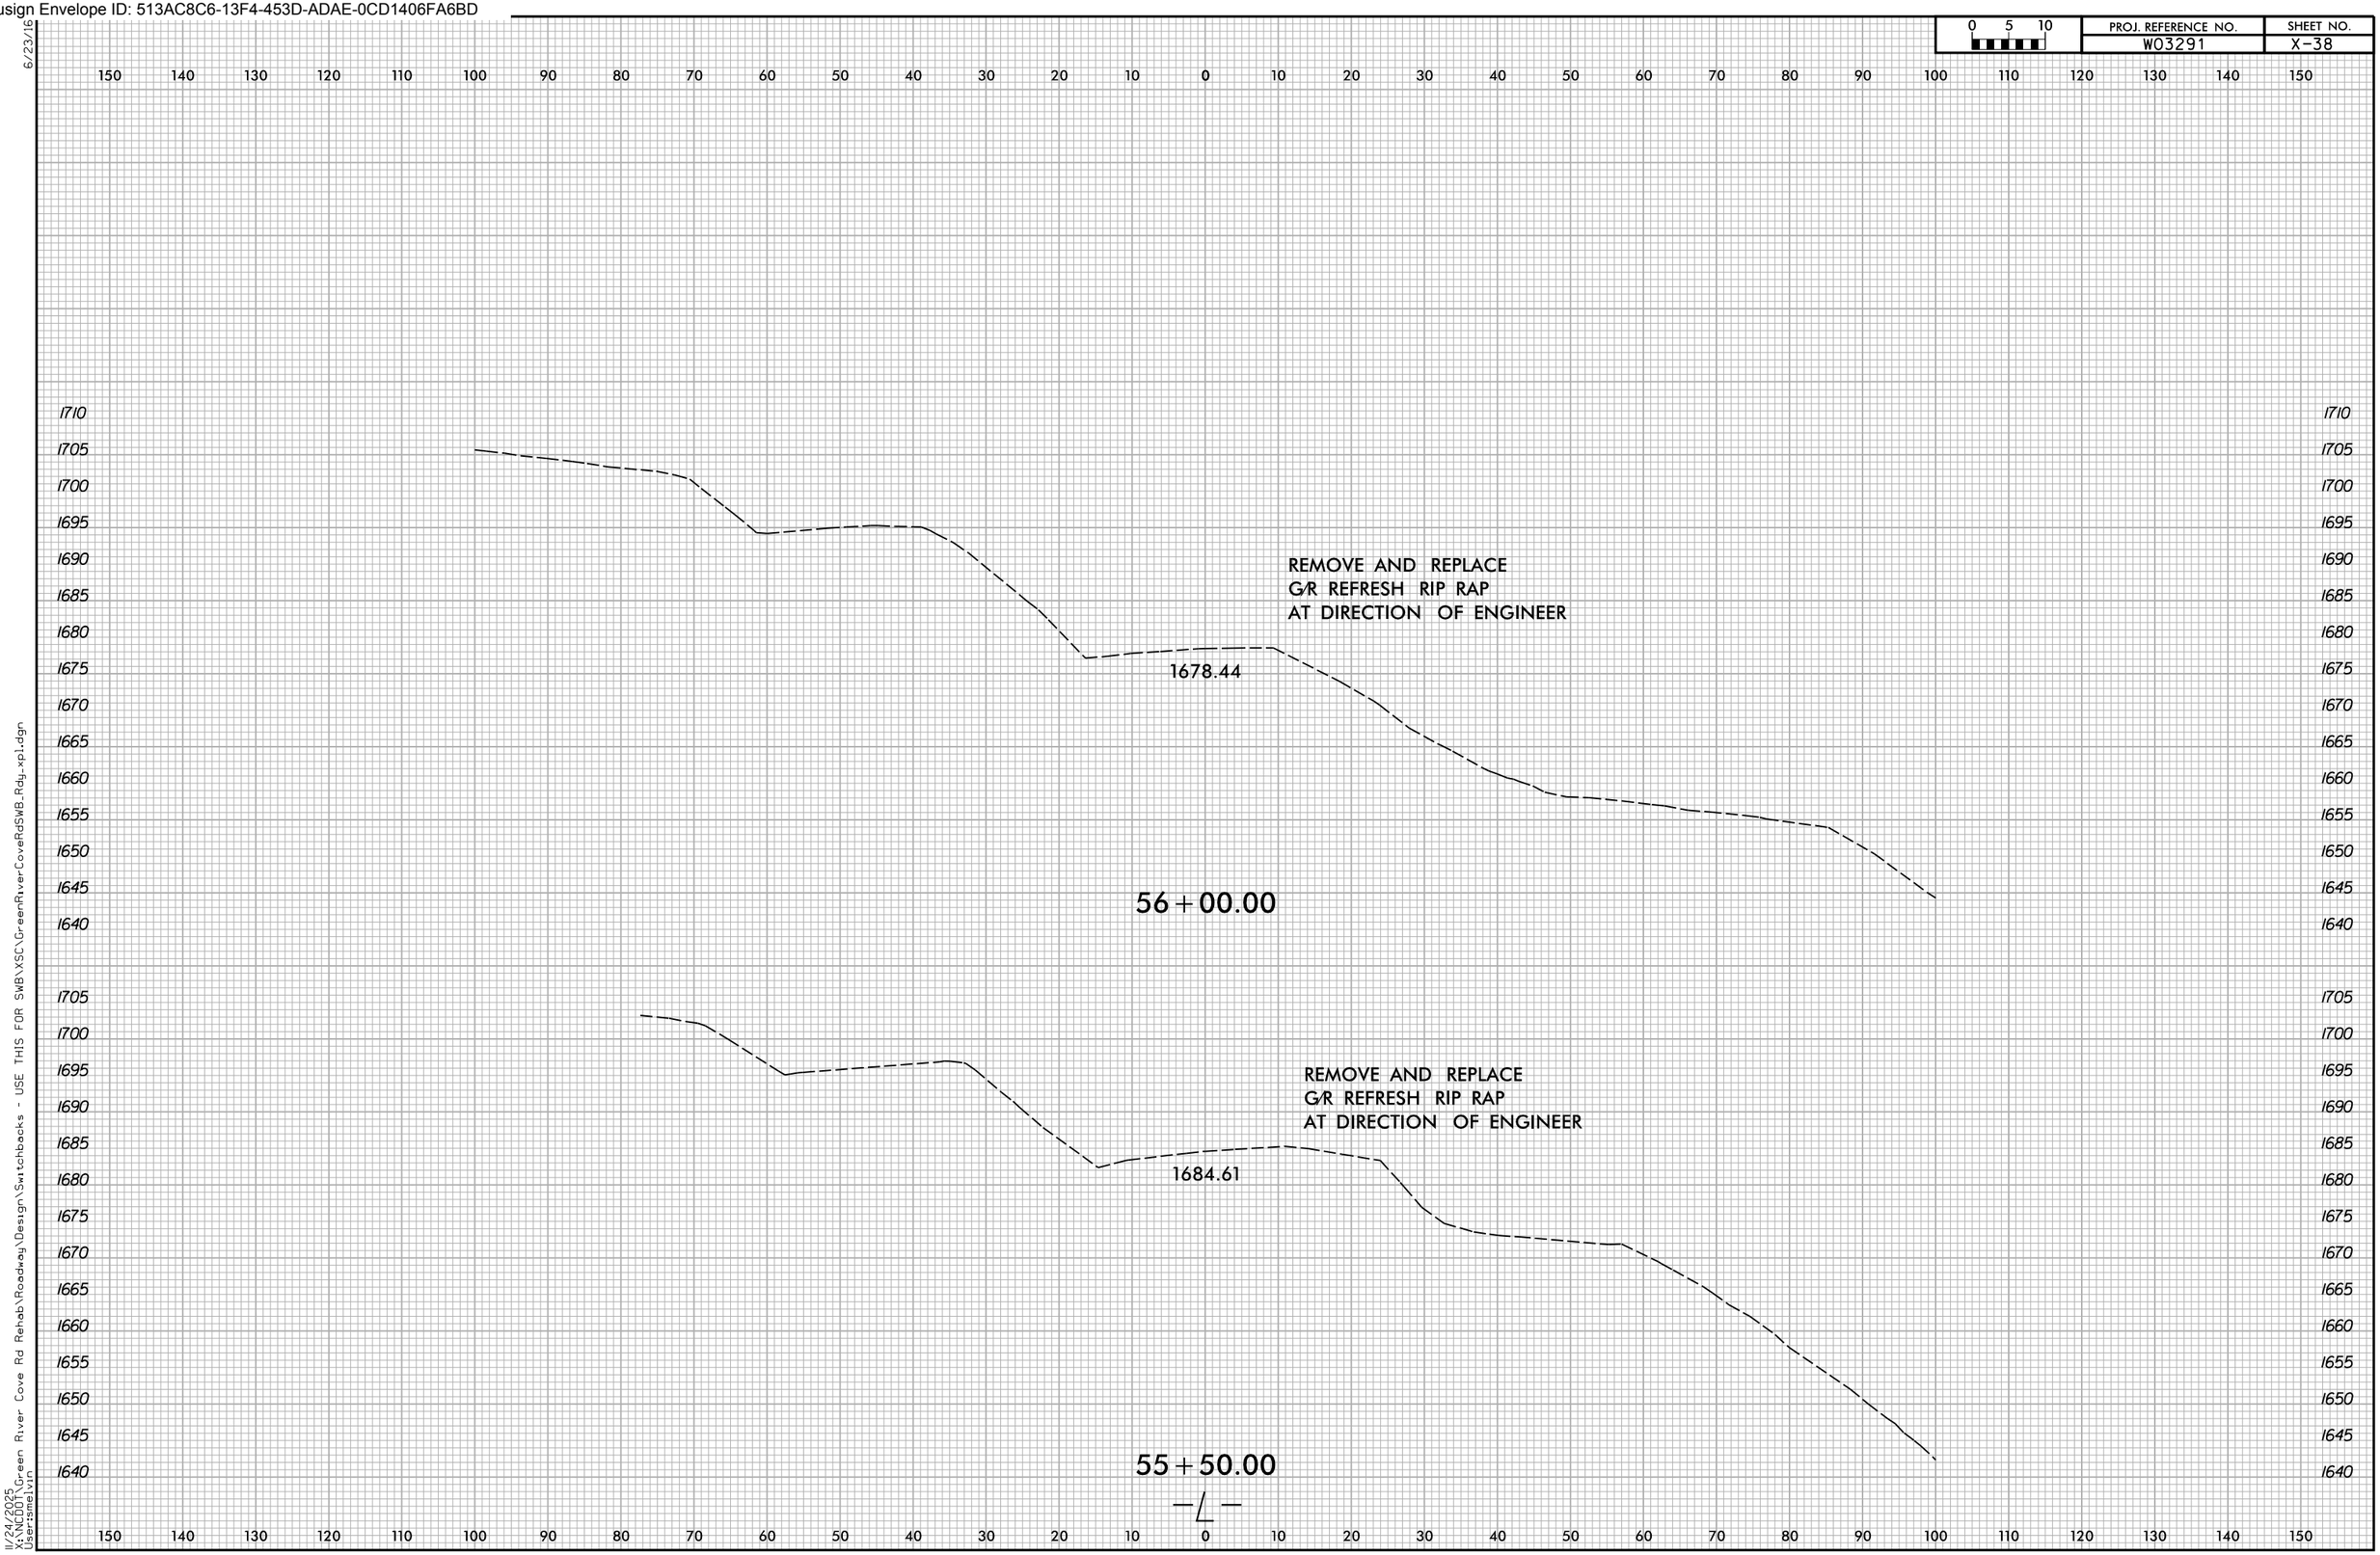

6/23/16
11/24/2025
X:\NCDOT\Green River Cove Rd Rehab\Roadway\Design\Switchbacks - USE THIS FOR SWB\XSC\GreenRiverCoveRdSWB_Rdy_xpl.dgn
User:smelvin

Docusign Envelope ID: 513AC8C6-13F4-453D-ADAE-0CD1406FA6BD

0 5 10	PROJ. REFERENCE NO.	SHEET NO.
	W03291	X-39

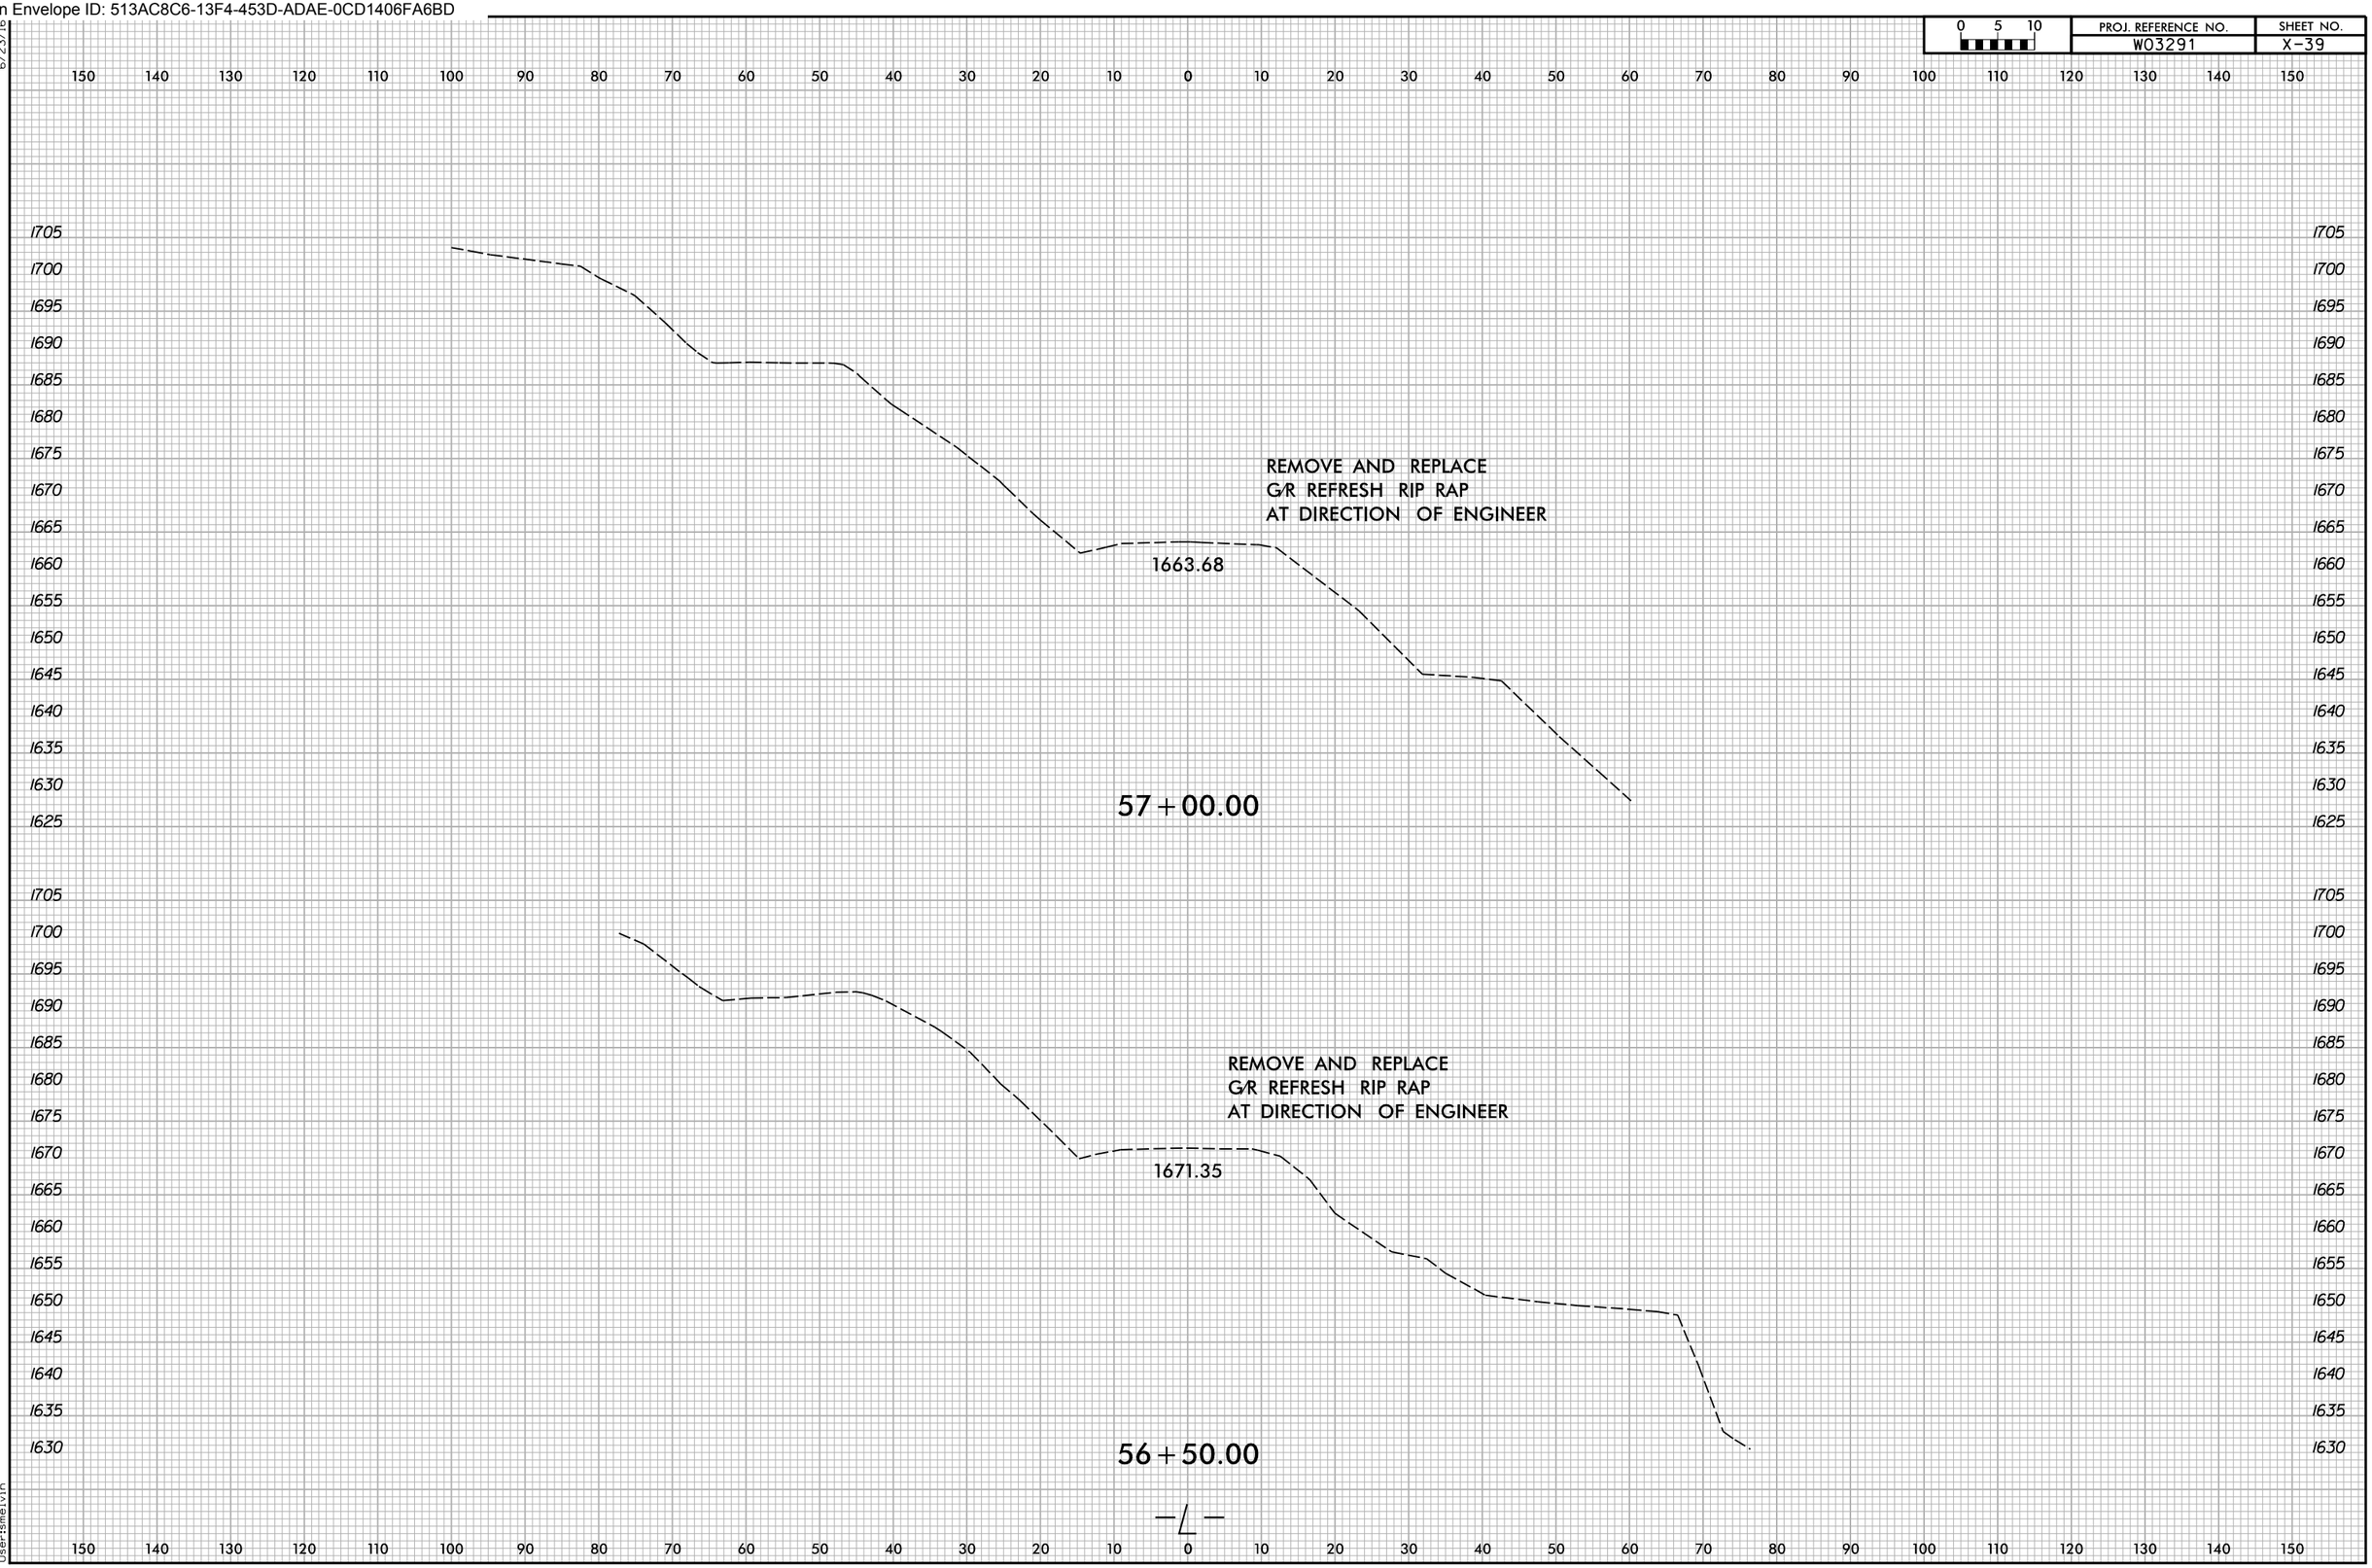

6/23/16
11/24/2025
X:\NCDOT\Green River Cove Rd Rehab\Roadway\Design\Switchbacks - USE THIS FOR SWB\XSC\GreenRiverCoveRdSWB_Rdy_xpl.dgn
User:smelvin

Docusign Envelope ID: 513AC8C6-13F4-453D-ADAE-0CD1406FA6BD

0 5 10	PROJ. REFERENCE NO.	SHEET NO.
	W03291	X-40

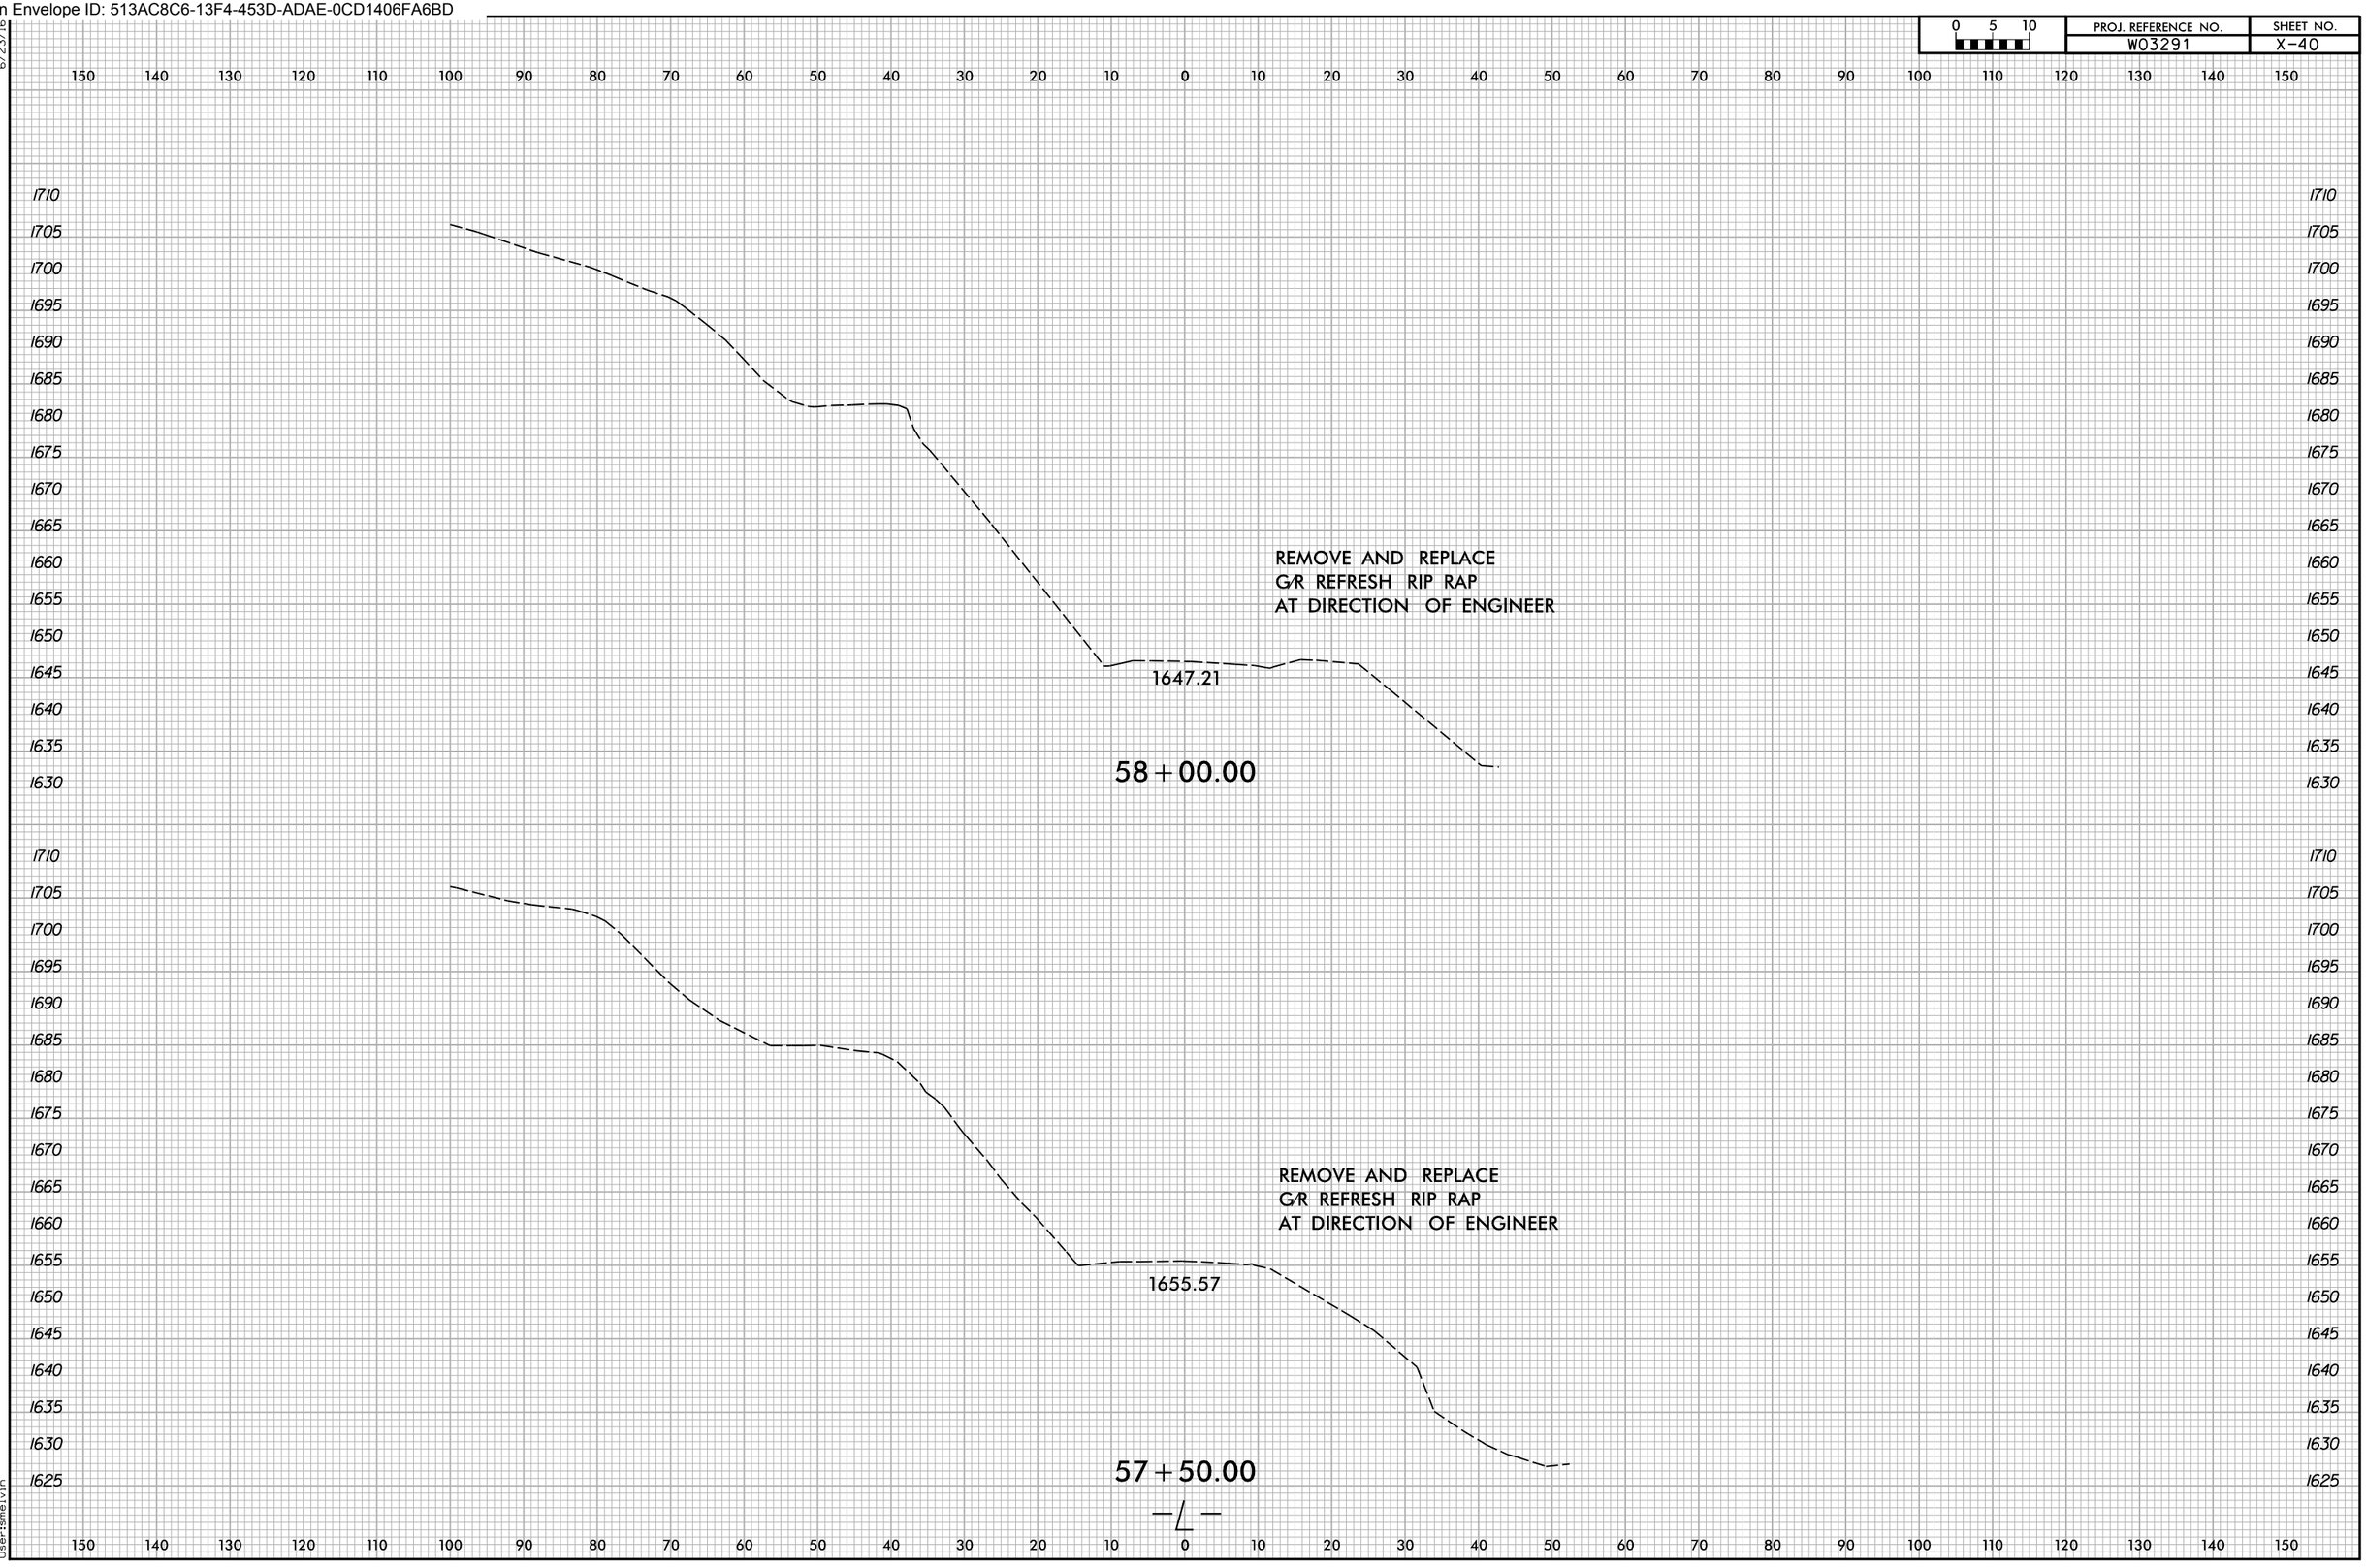

6/23/16
11/24/2025
X:\NCDOT\Green River Cove Rd Rehab\Roadway\Design\Switchbacks - USE THIS FOR SWB\XSC\GreenRiverCoveRdSWB_Rdy_xpl.dgn
User:smelvin

Docusign Envelope ID: 513AC8C6-13F4-453D-ADAE-0CD1406FA6BD

0 5 10	PROJ. REFERENCE NO.	SHEET NO.
	W03291	X-41

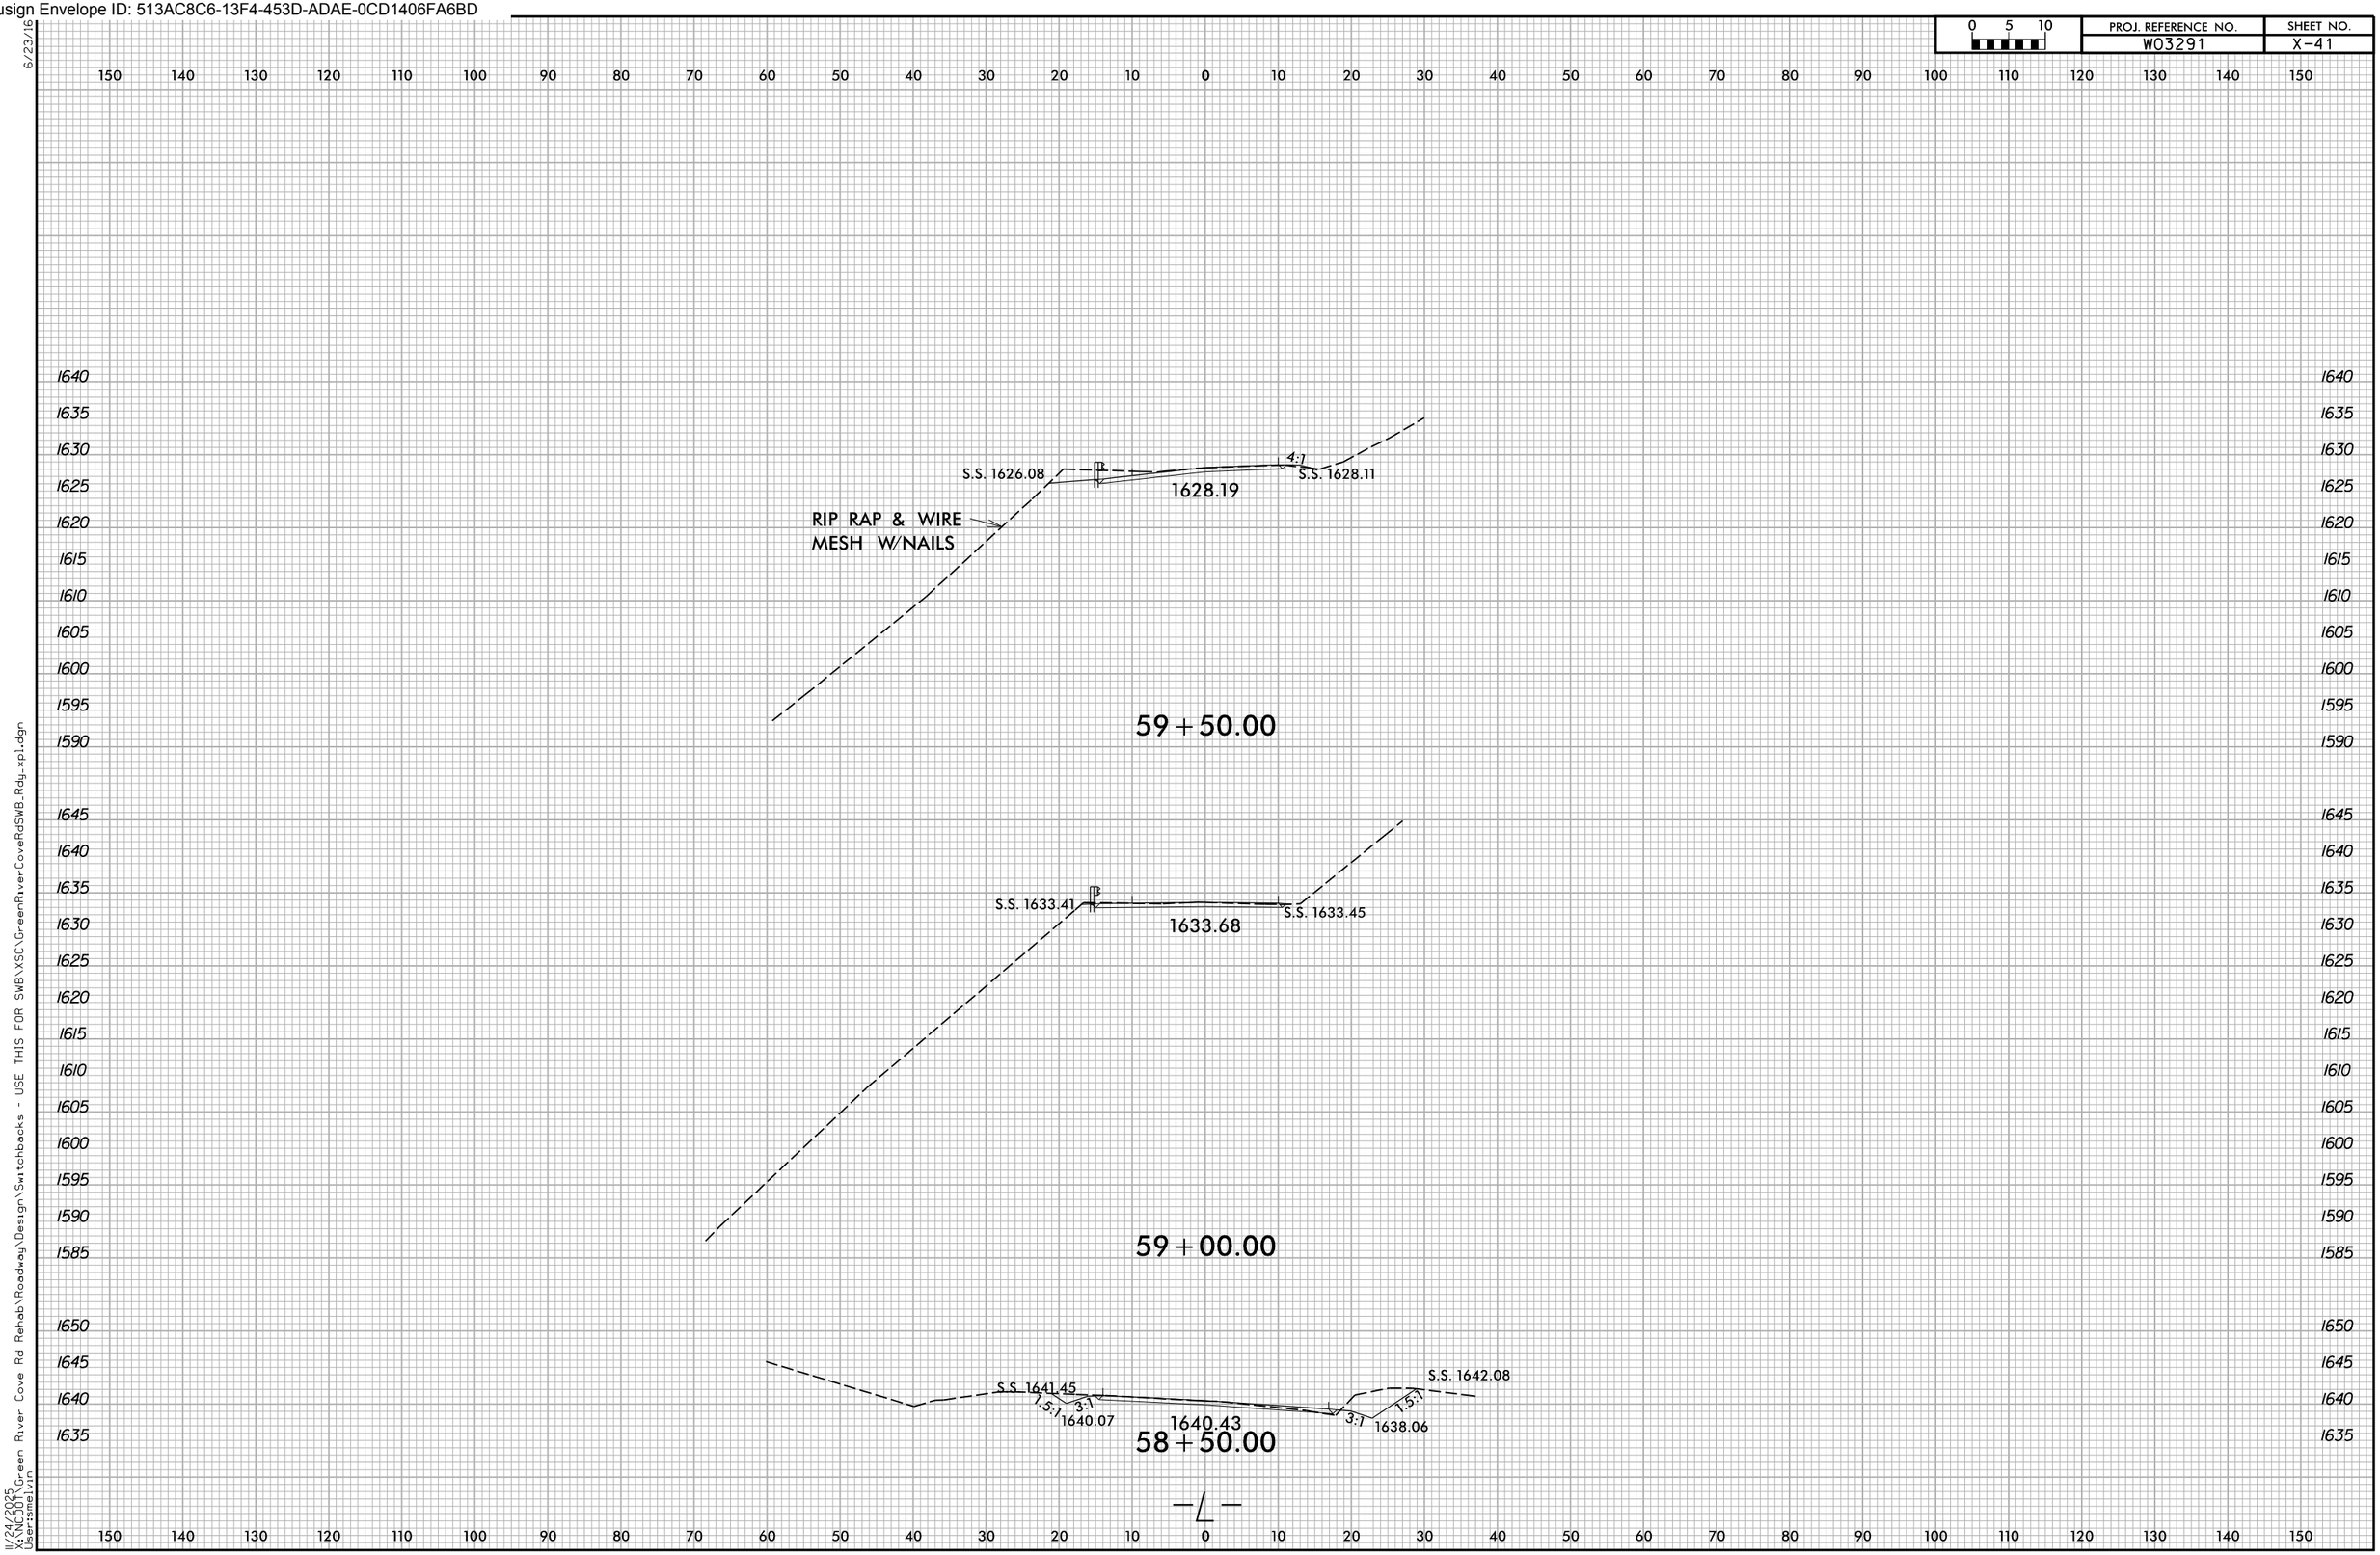

6/23/16
11/24/2025
X:\NCDOT\Green River Cove Rd Rehab\Roadway\Design\Switchbacks - USE THIS FOR SWB\XSC\GreenRiverCoveRdSWB_Rdy_xpl.dgn
Usersmelvin

Docusign Envelope ID: 513AC8C6-13F4-453D-ADAE-0CD1406FA6BD

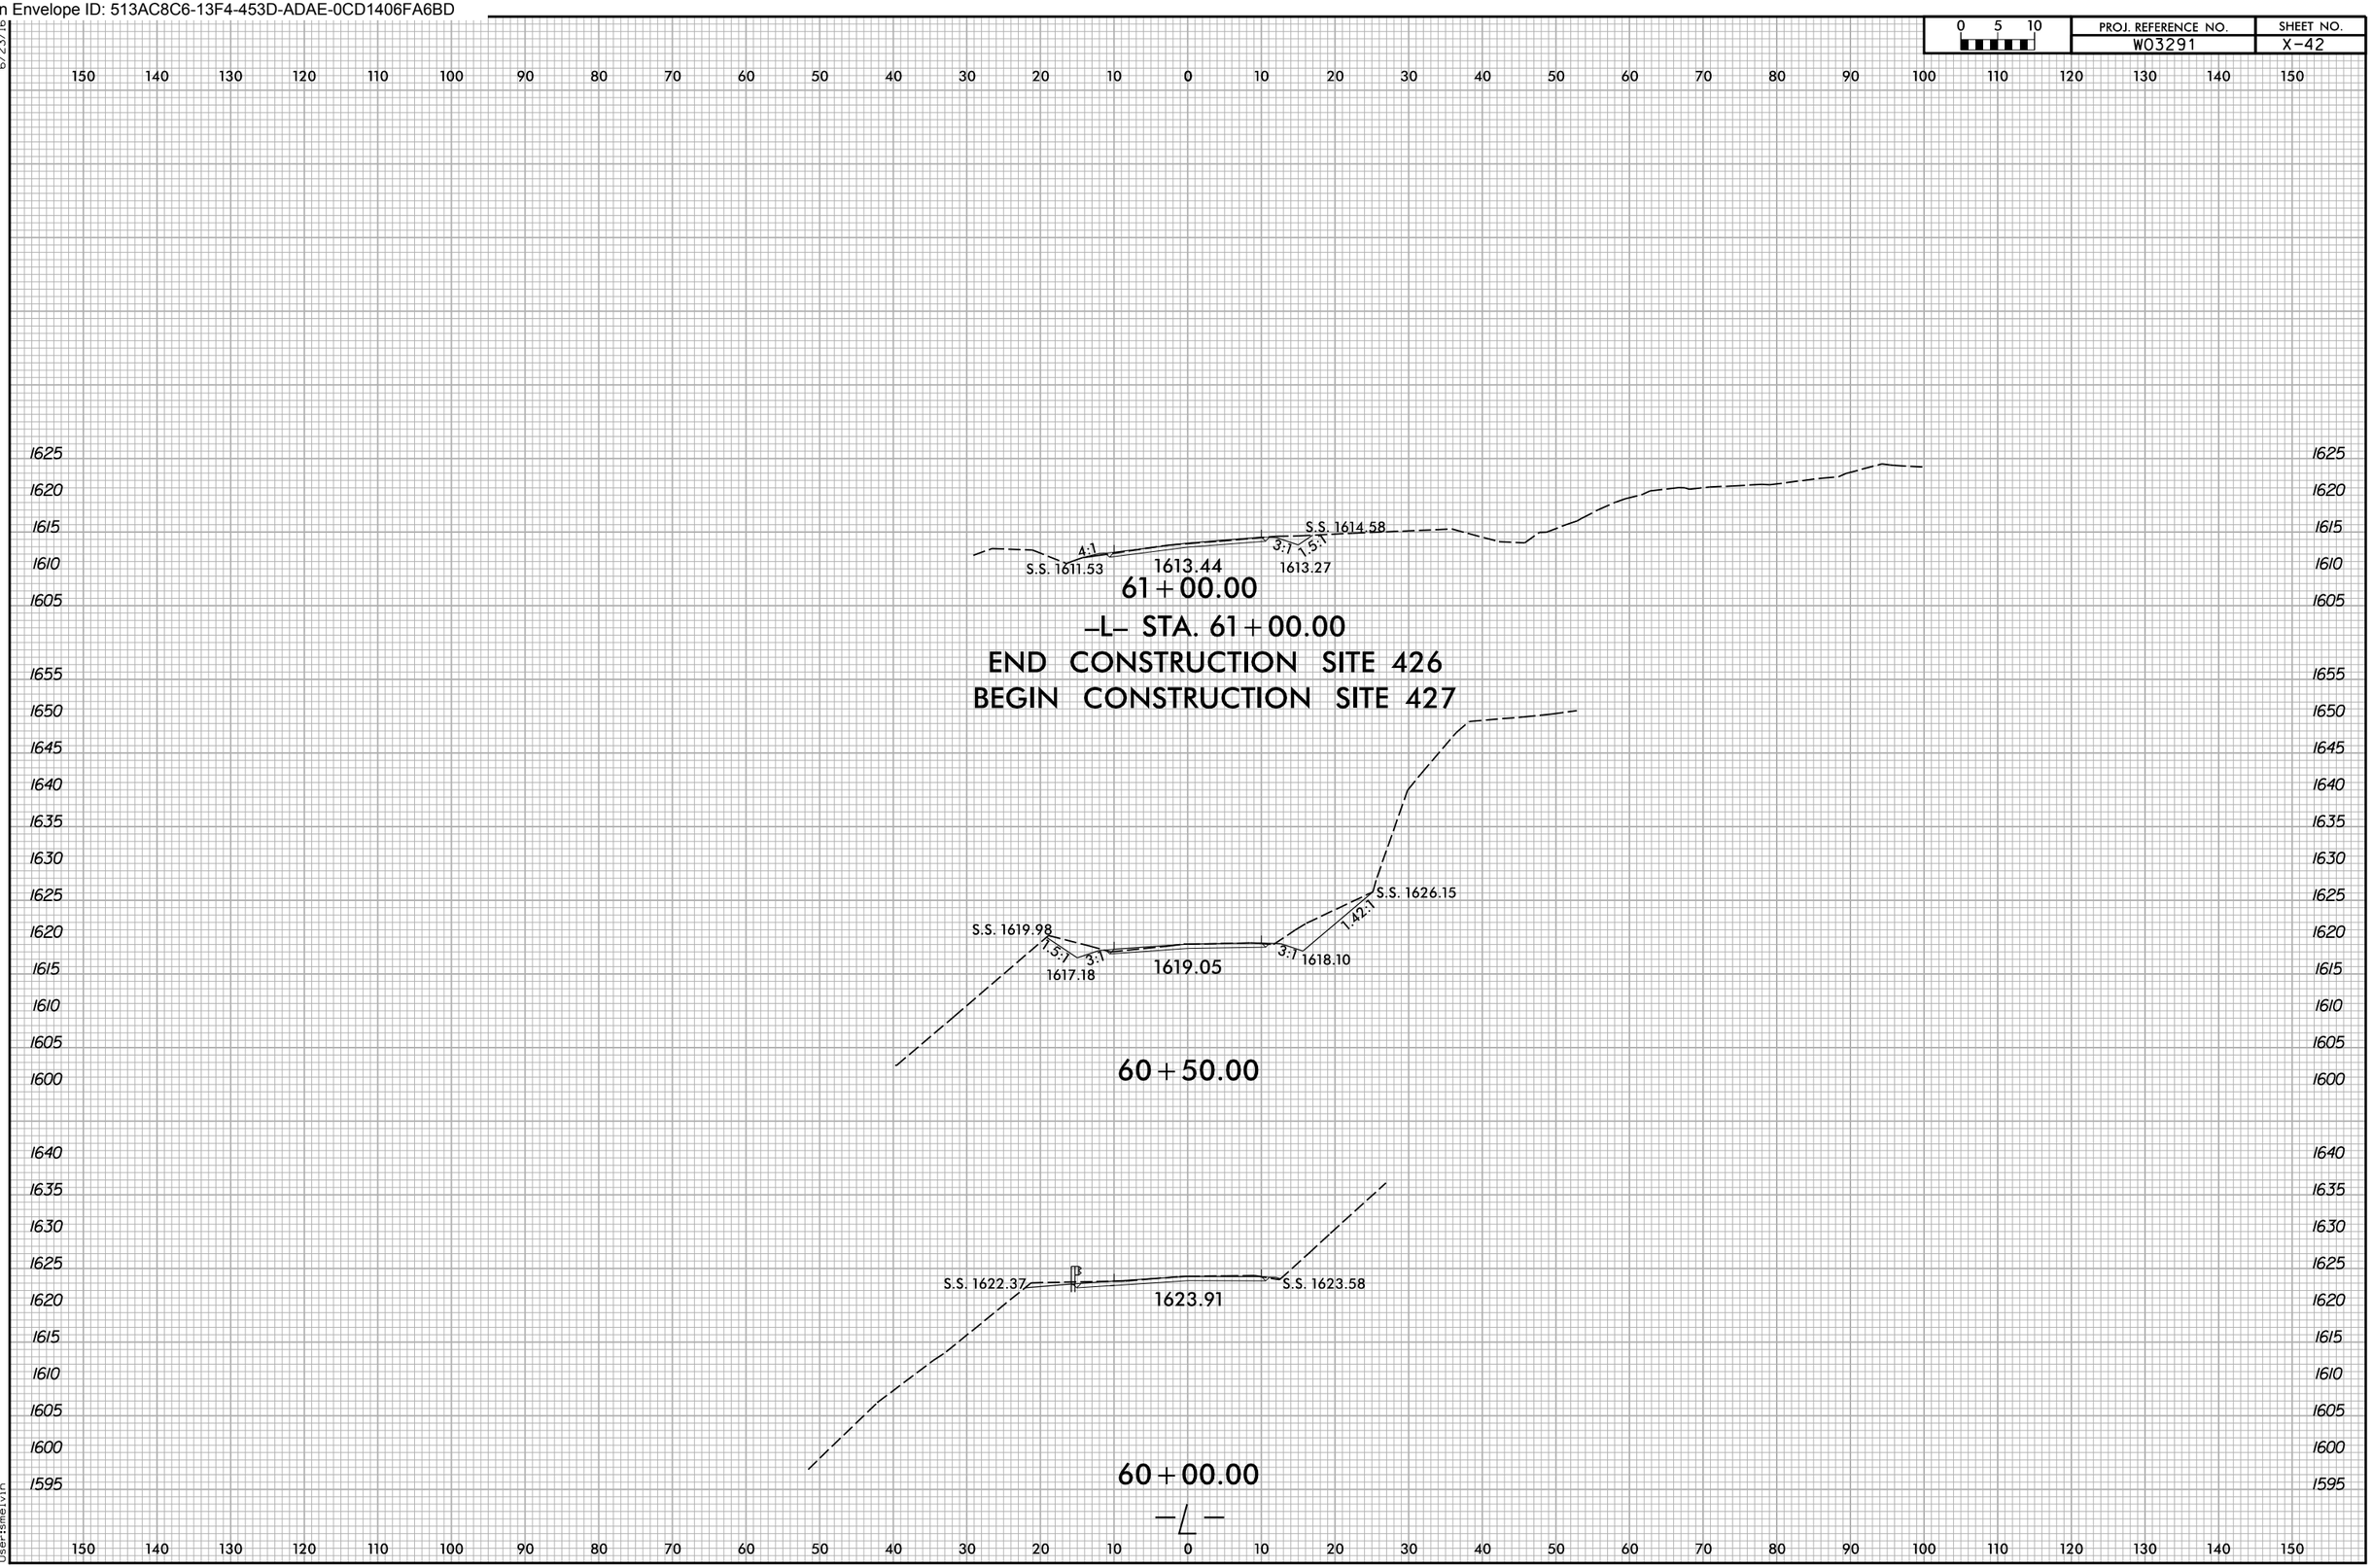

6/23/16
11/24/2025
X:\NCDOT\Green River Cove Rd Rehab\Roadway\Design\Switchbacks - USE THIS FOR SWB\XSC\GreenRiverCoveRdSWB_Rdy_xpl.dgn
User:smelvin

Docusign Envelope ID: 513AC8C6-13F4-453D-ADAE-0CD1406FA6BD

0 5 10	PROJ. REFERENCE NO.	SHEET NO.
	W03291	X-43

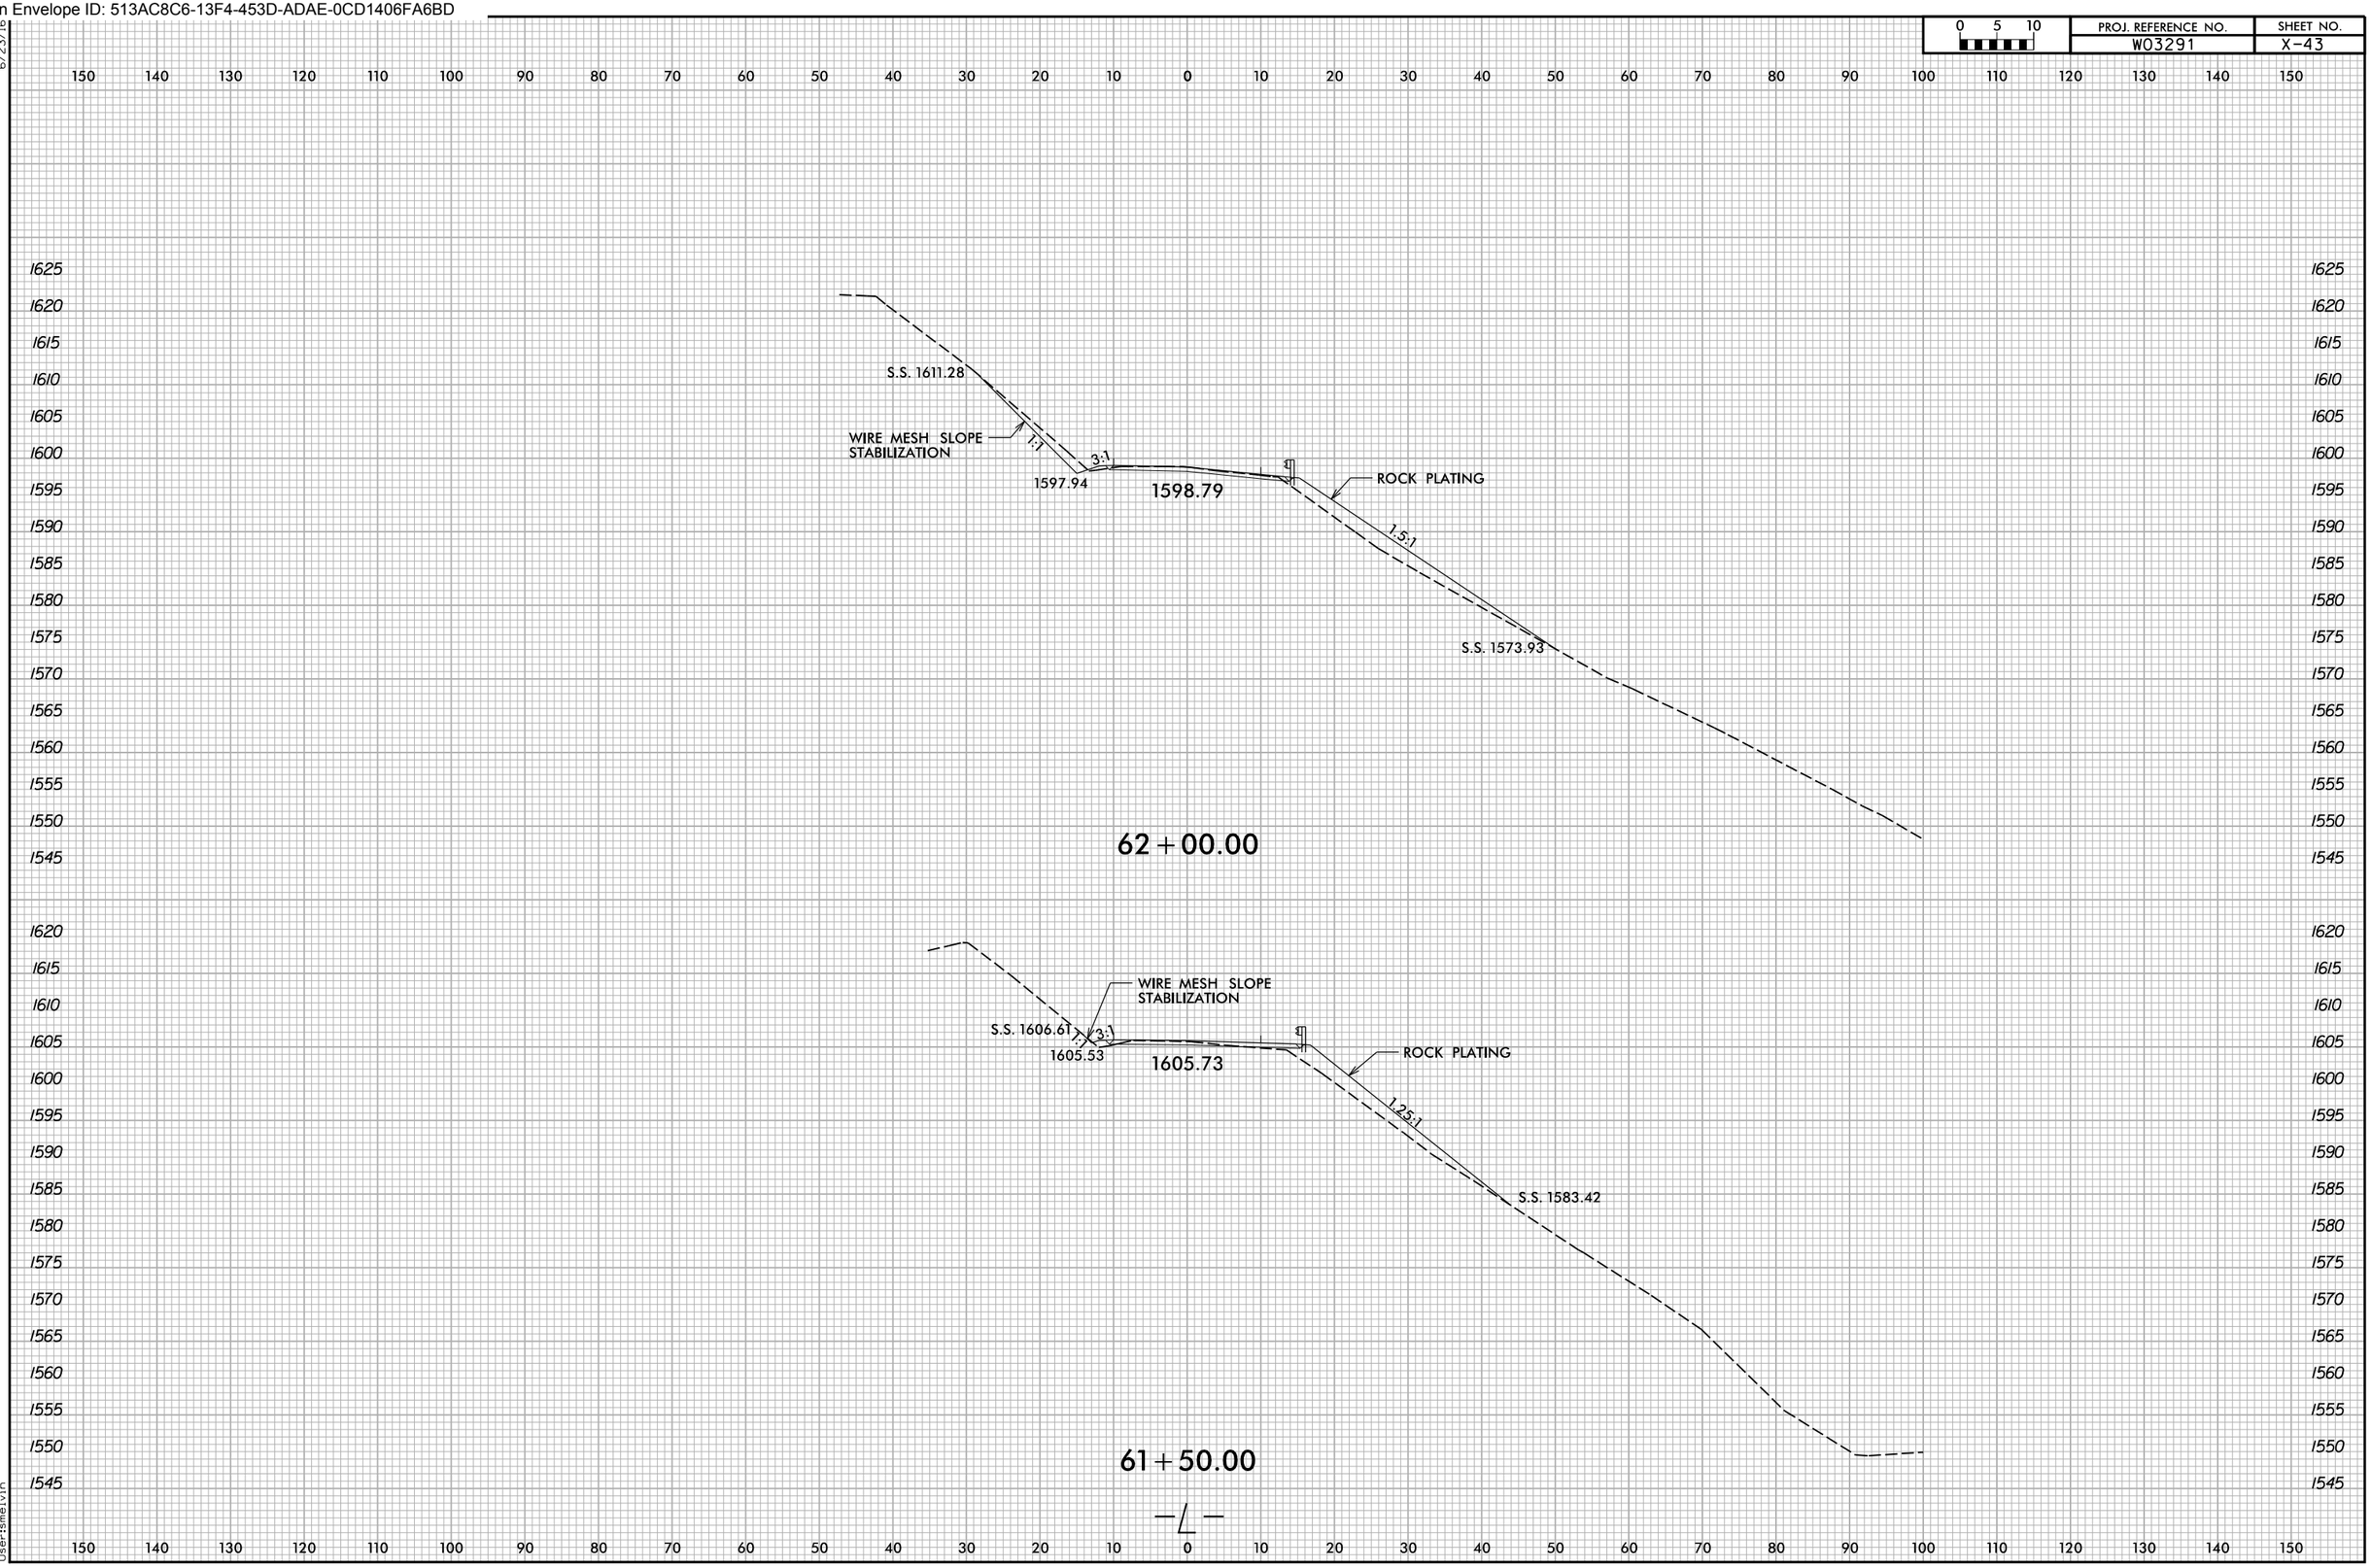

6/23/16
11/24/2025
X:\NCDOT\Green River Cove Rd Rehab\Roadway\Design\Switchbacks - USE THIS FOR SWB\XSC\GreenRiverCoveRdSWB_Rdy_xpl.dgn
User:smelvin

Docusign Envelope ID: 513AC8C6-13F4-453D-ADAE-0CD1406FA6BD

0 5 10	PROJ. REFERENCE NO.	SHEET NO.
	W03291	X-44

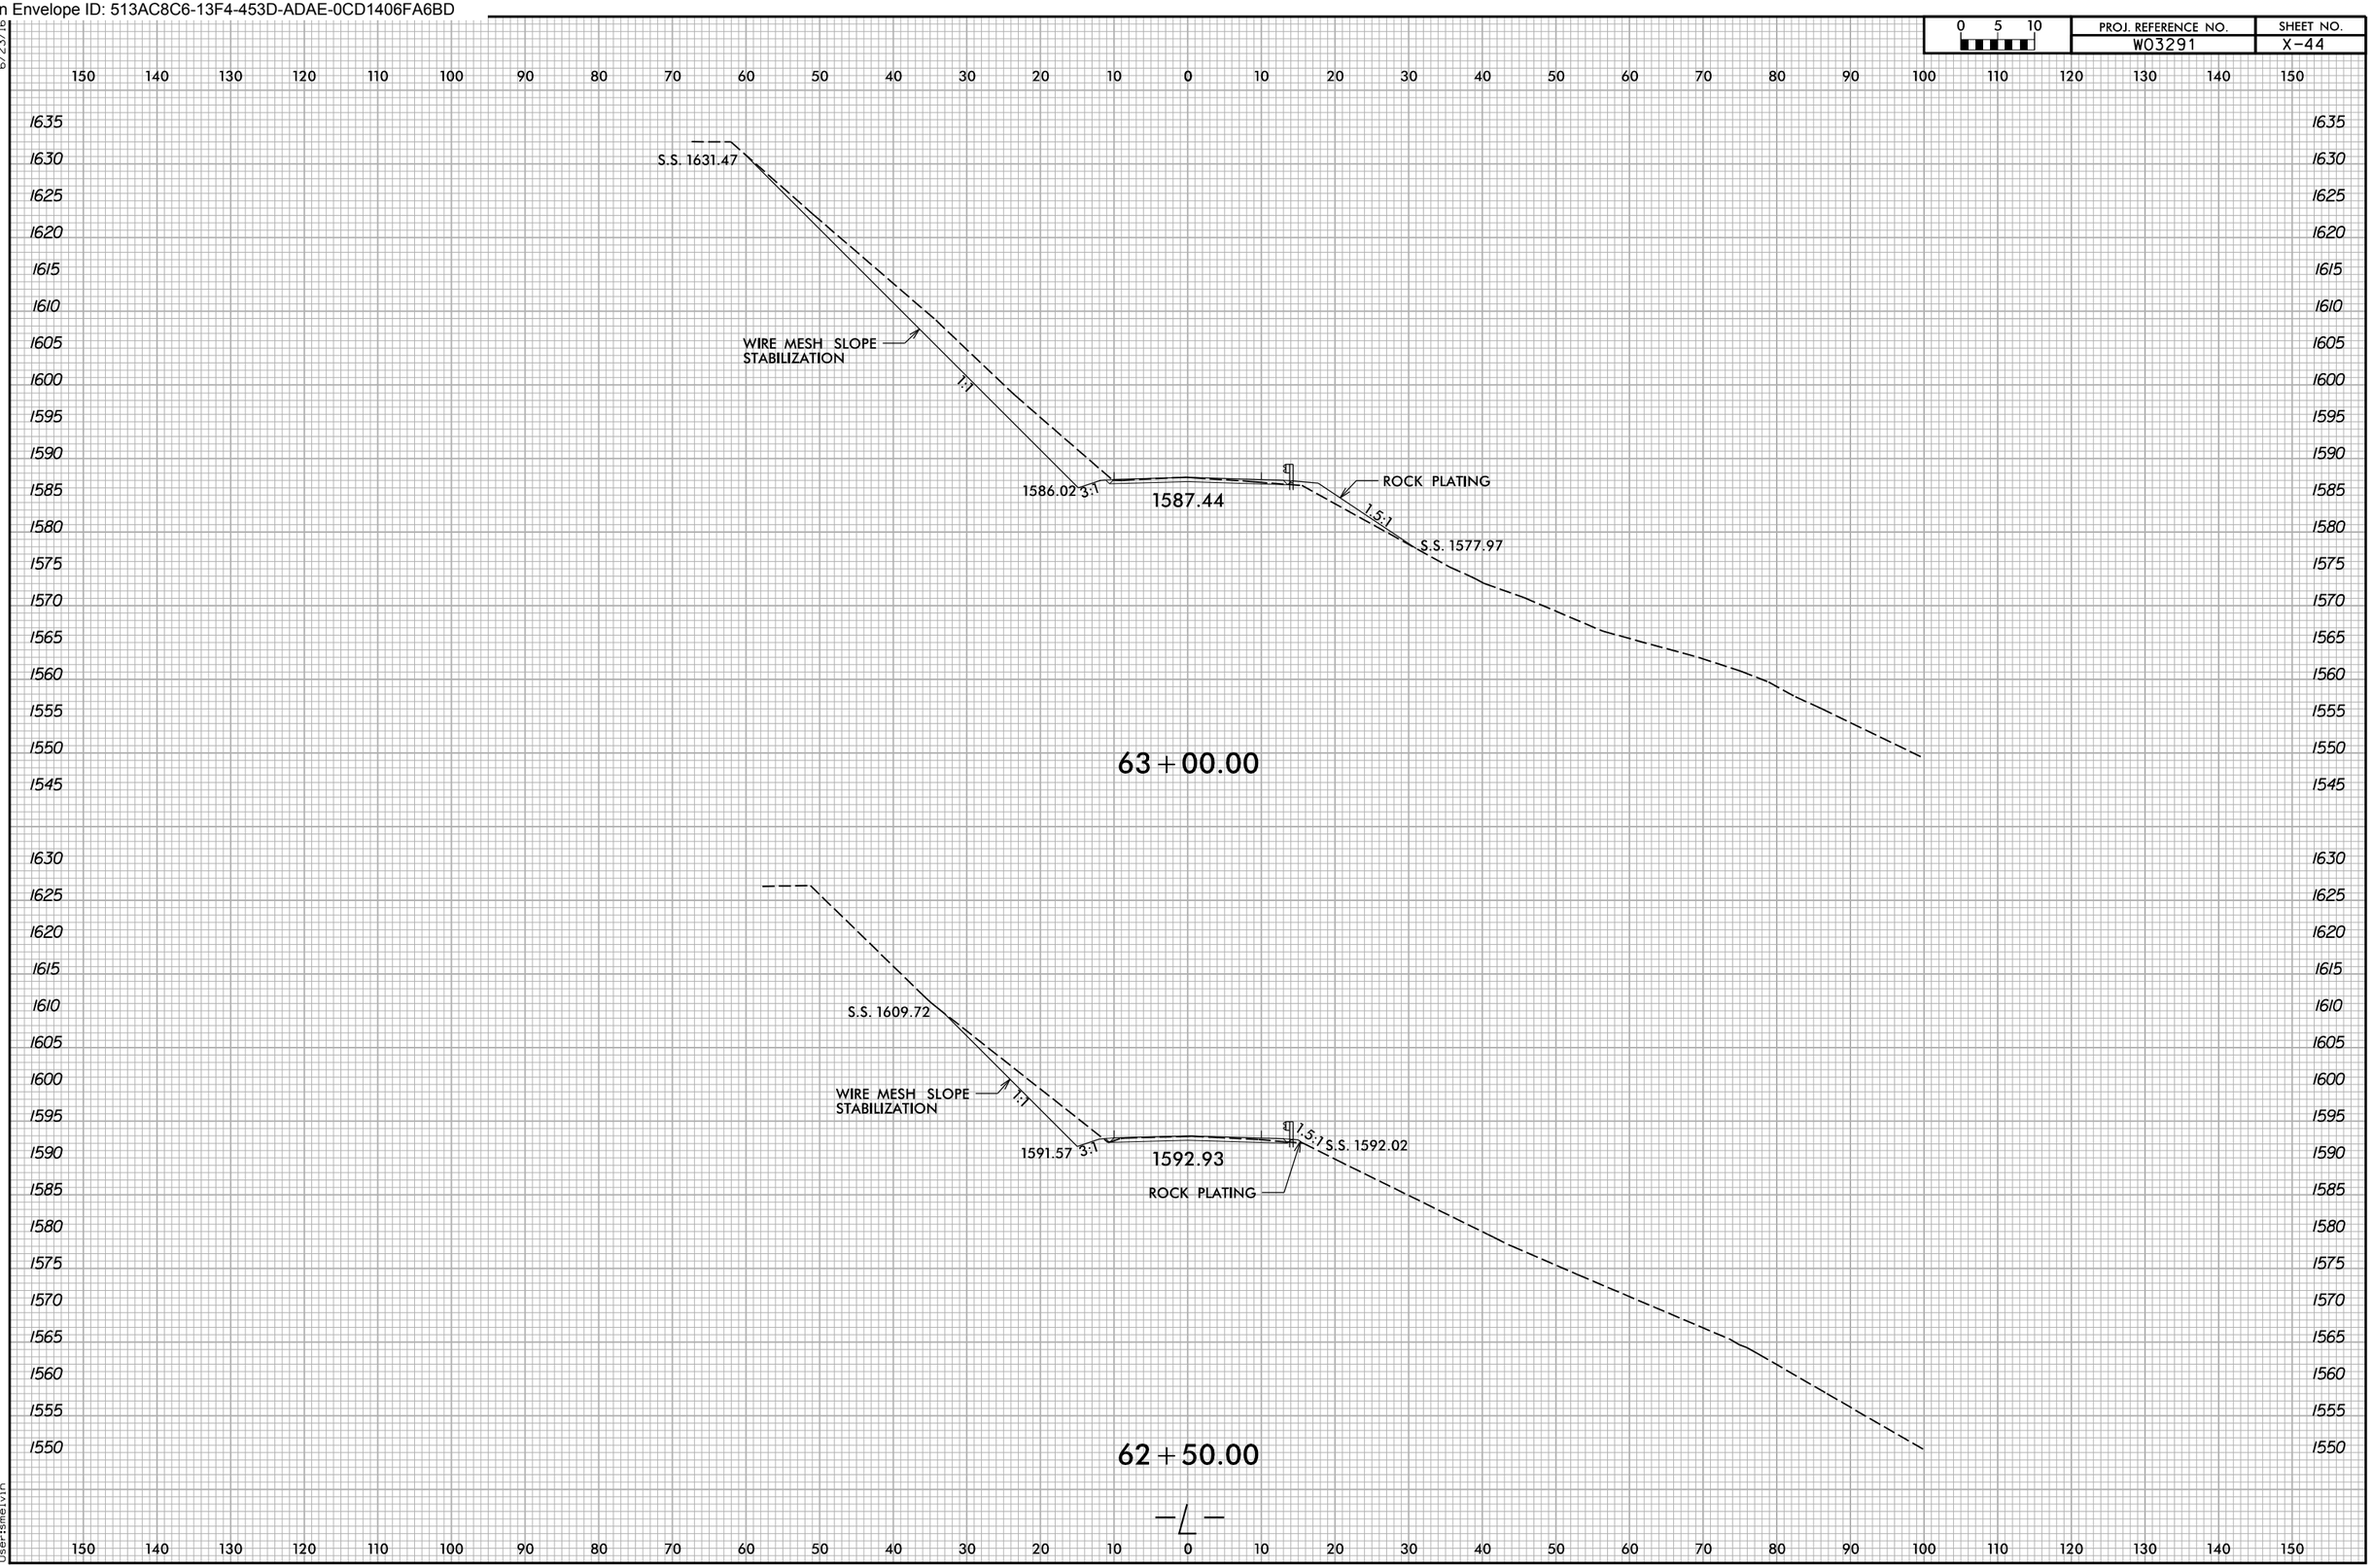

6/23/16
11/24/2025
X:\NCDOT\Green River Cove Rd Rehab\Roadway\Design\Switchbacks - USE THIS FOR SWB\XSC\GreenRiverCoveRdSWB_Rdy_xpl.dgn
Usersmelvin

Docusign Envelope ID: 513AC8C6-13F4-453D-ADAE-0CD1406FA6BD

0 5 10	PROJ. REFERENCE NO.	SHEET NO.
	W03291	X-45

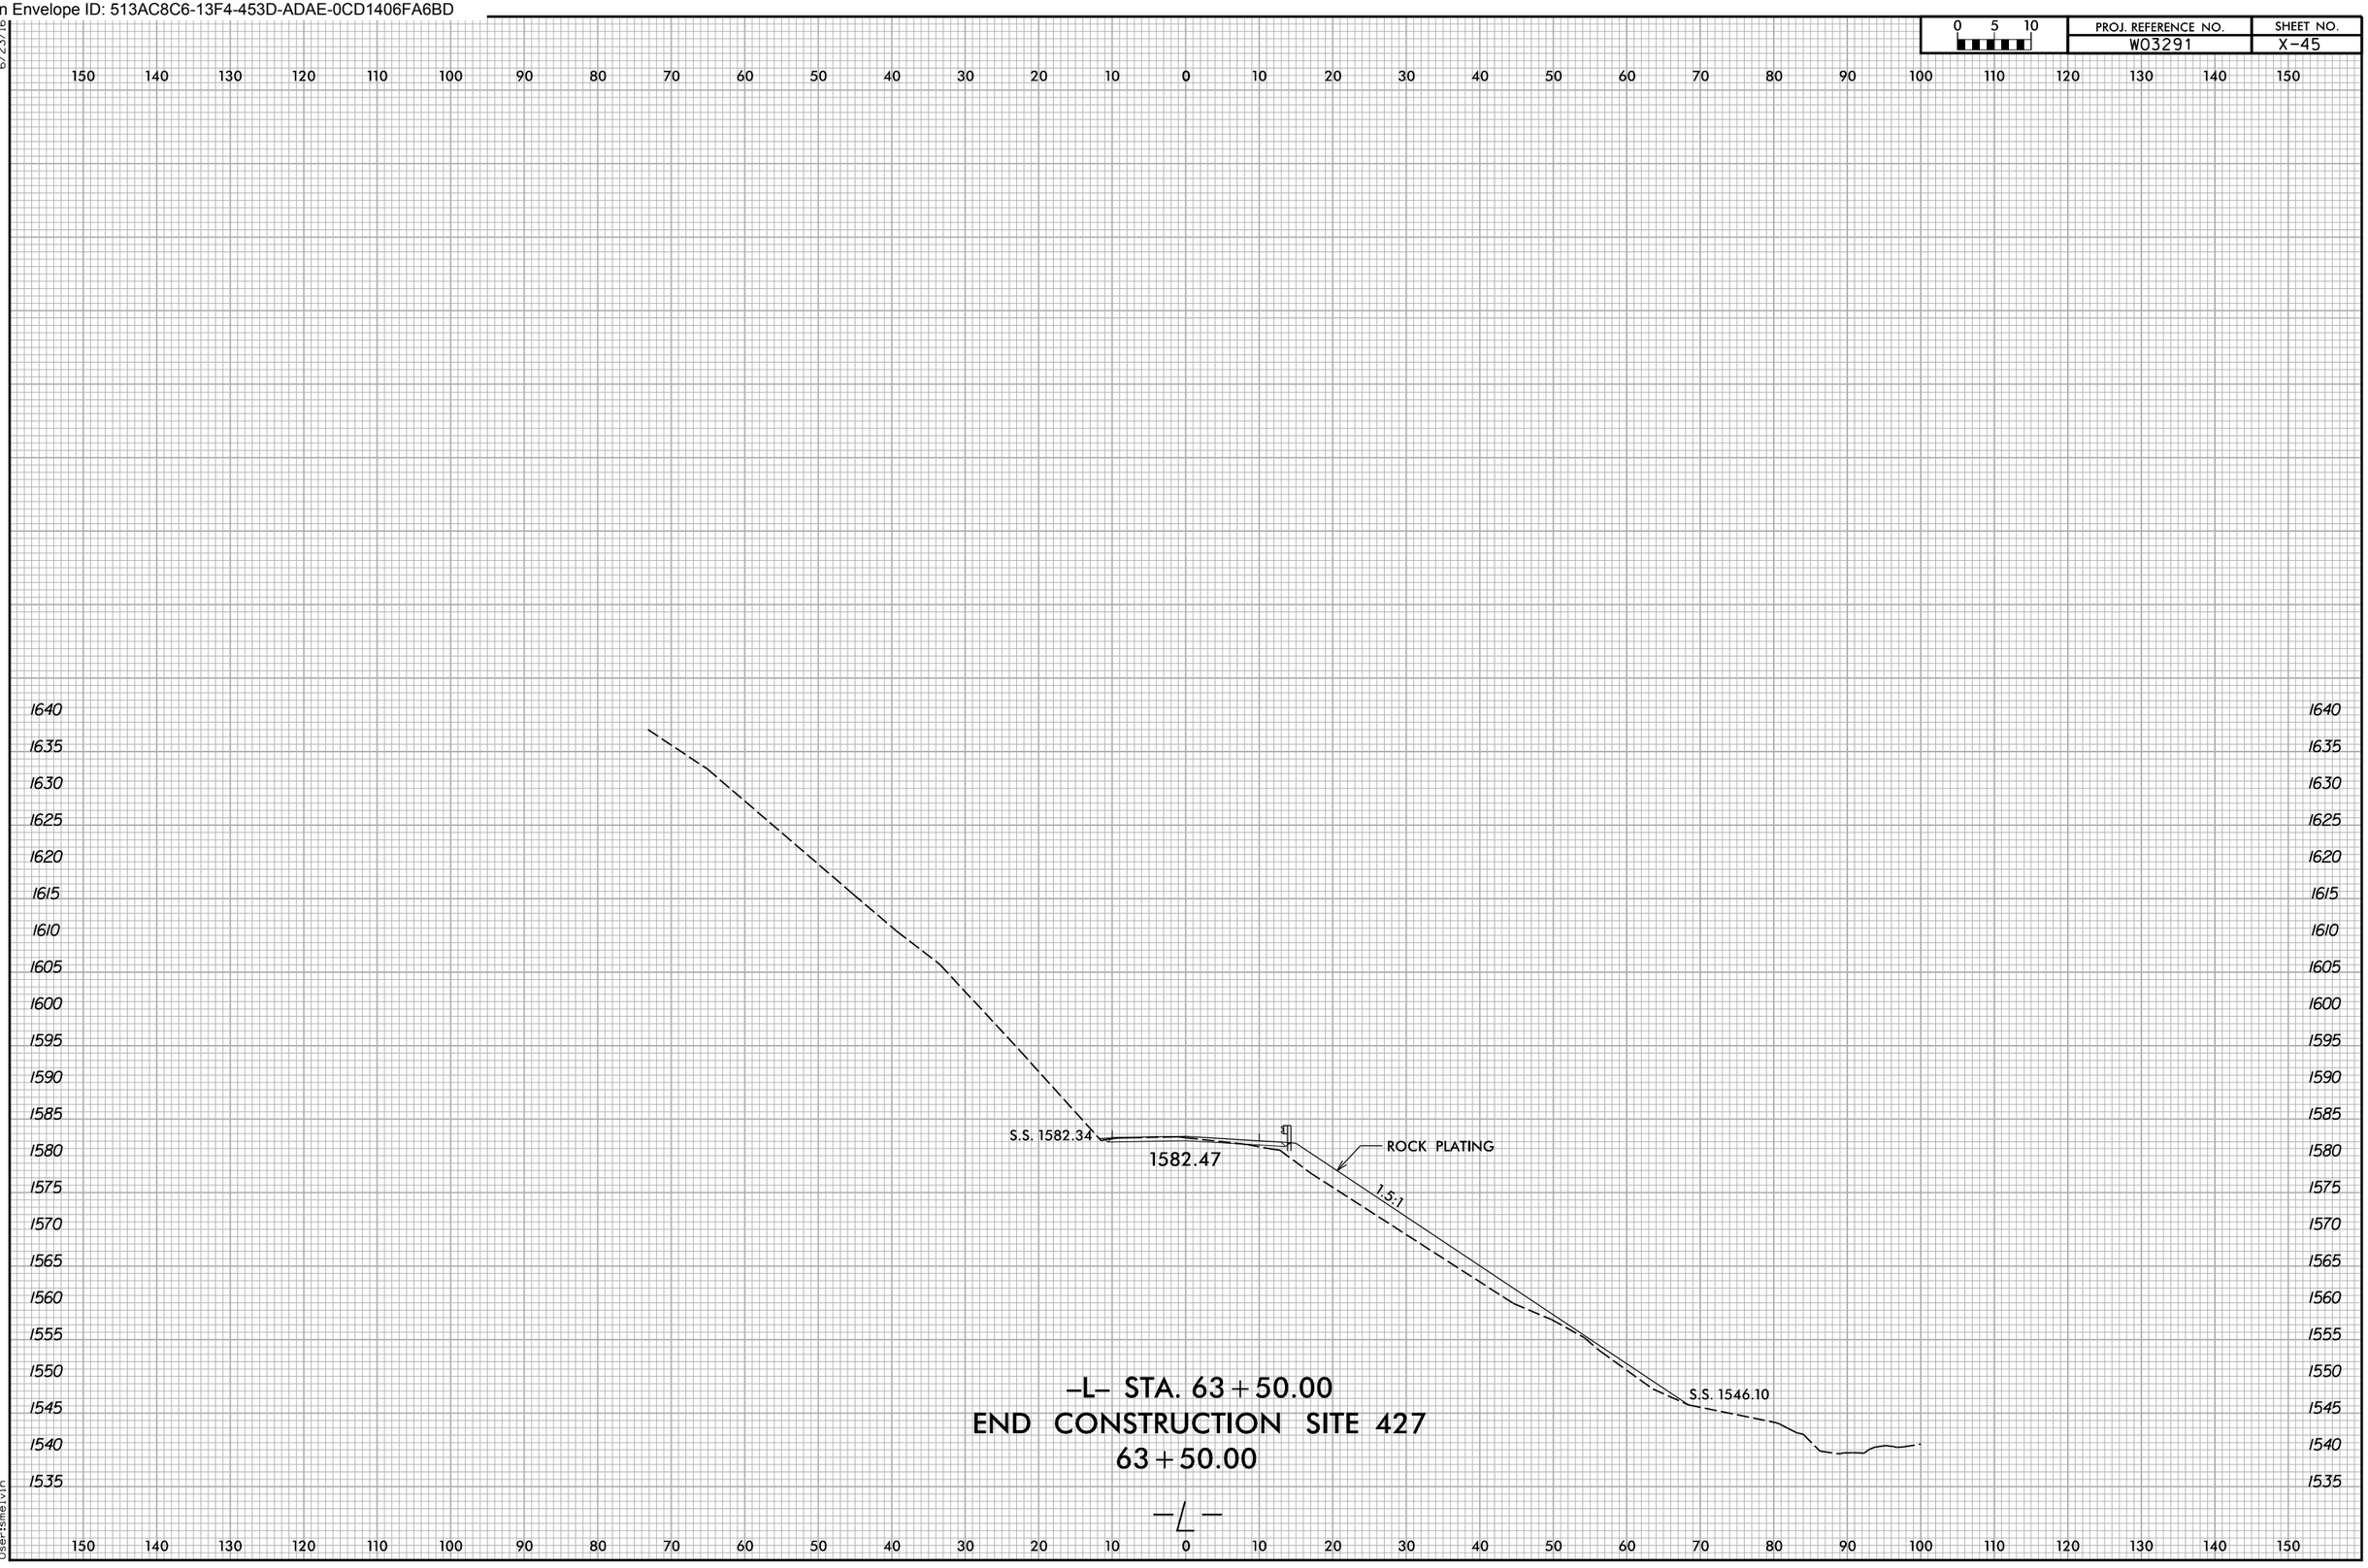

6/23/16

11/24/2025
X:\NCDOT\Green River Cove Rd Rehab\Roadway\Design\Switchbacks - USE THIS FOR SWB\XSC\GreenRiverCoveRdSWB_Rdy_xpl.dgn
User:smelvin

Docusign Envelope ID: 513AC8C6-13F4-453D-ADAE-0CD1406FA6BD

0 5 10	PROJ. REFERENCE NO.	SHEET NO.
	W03291	X-46

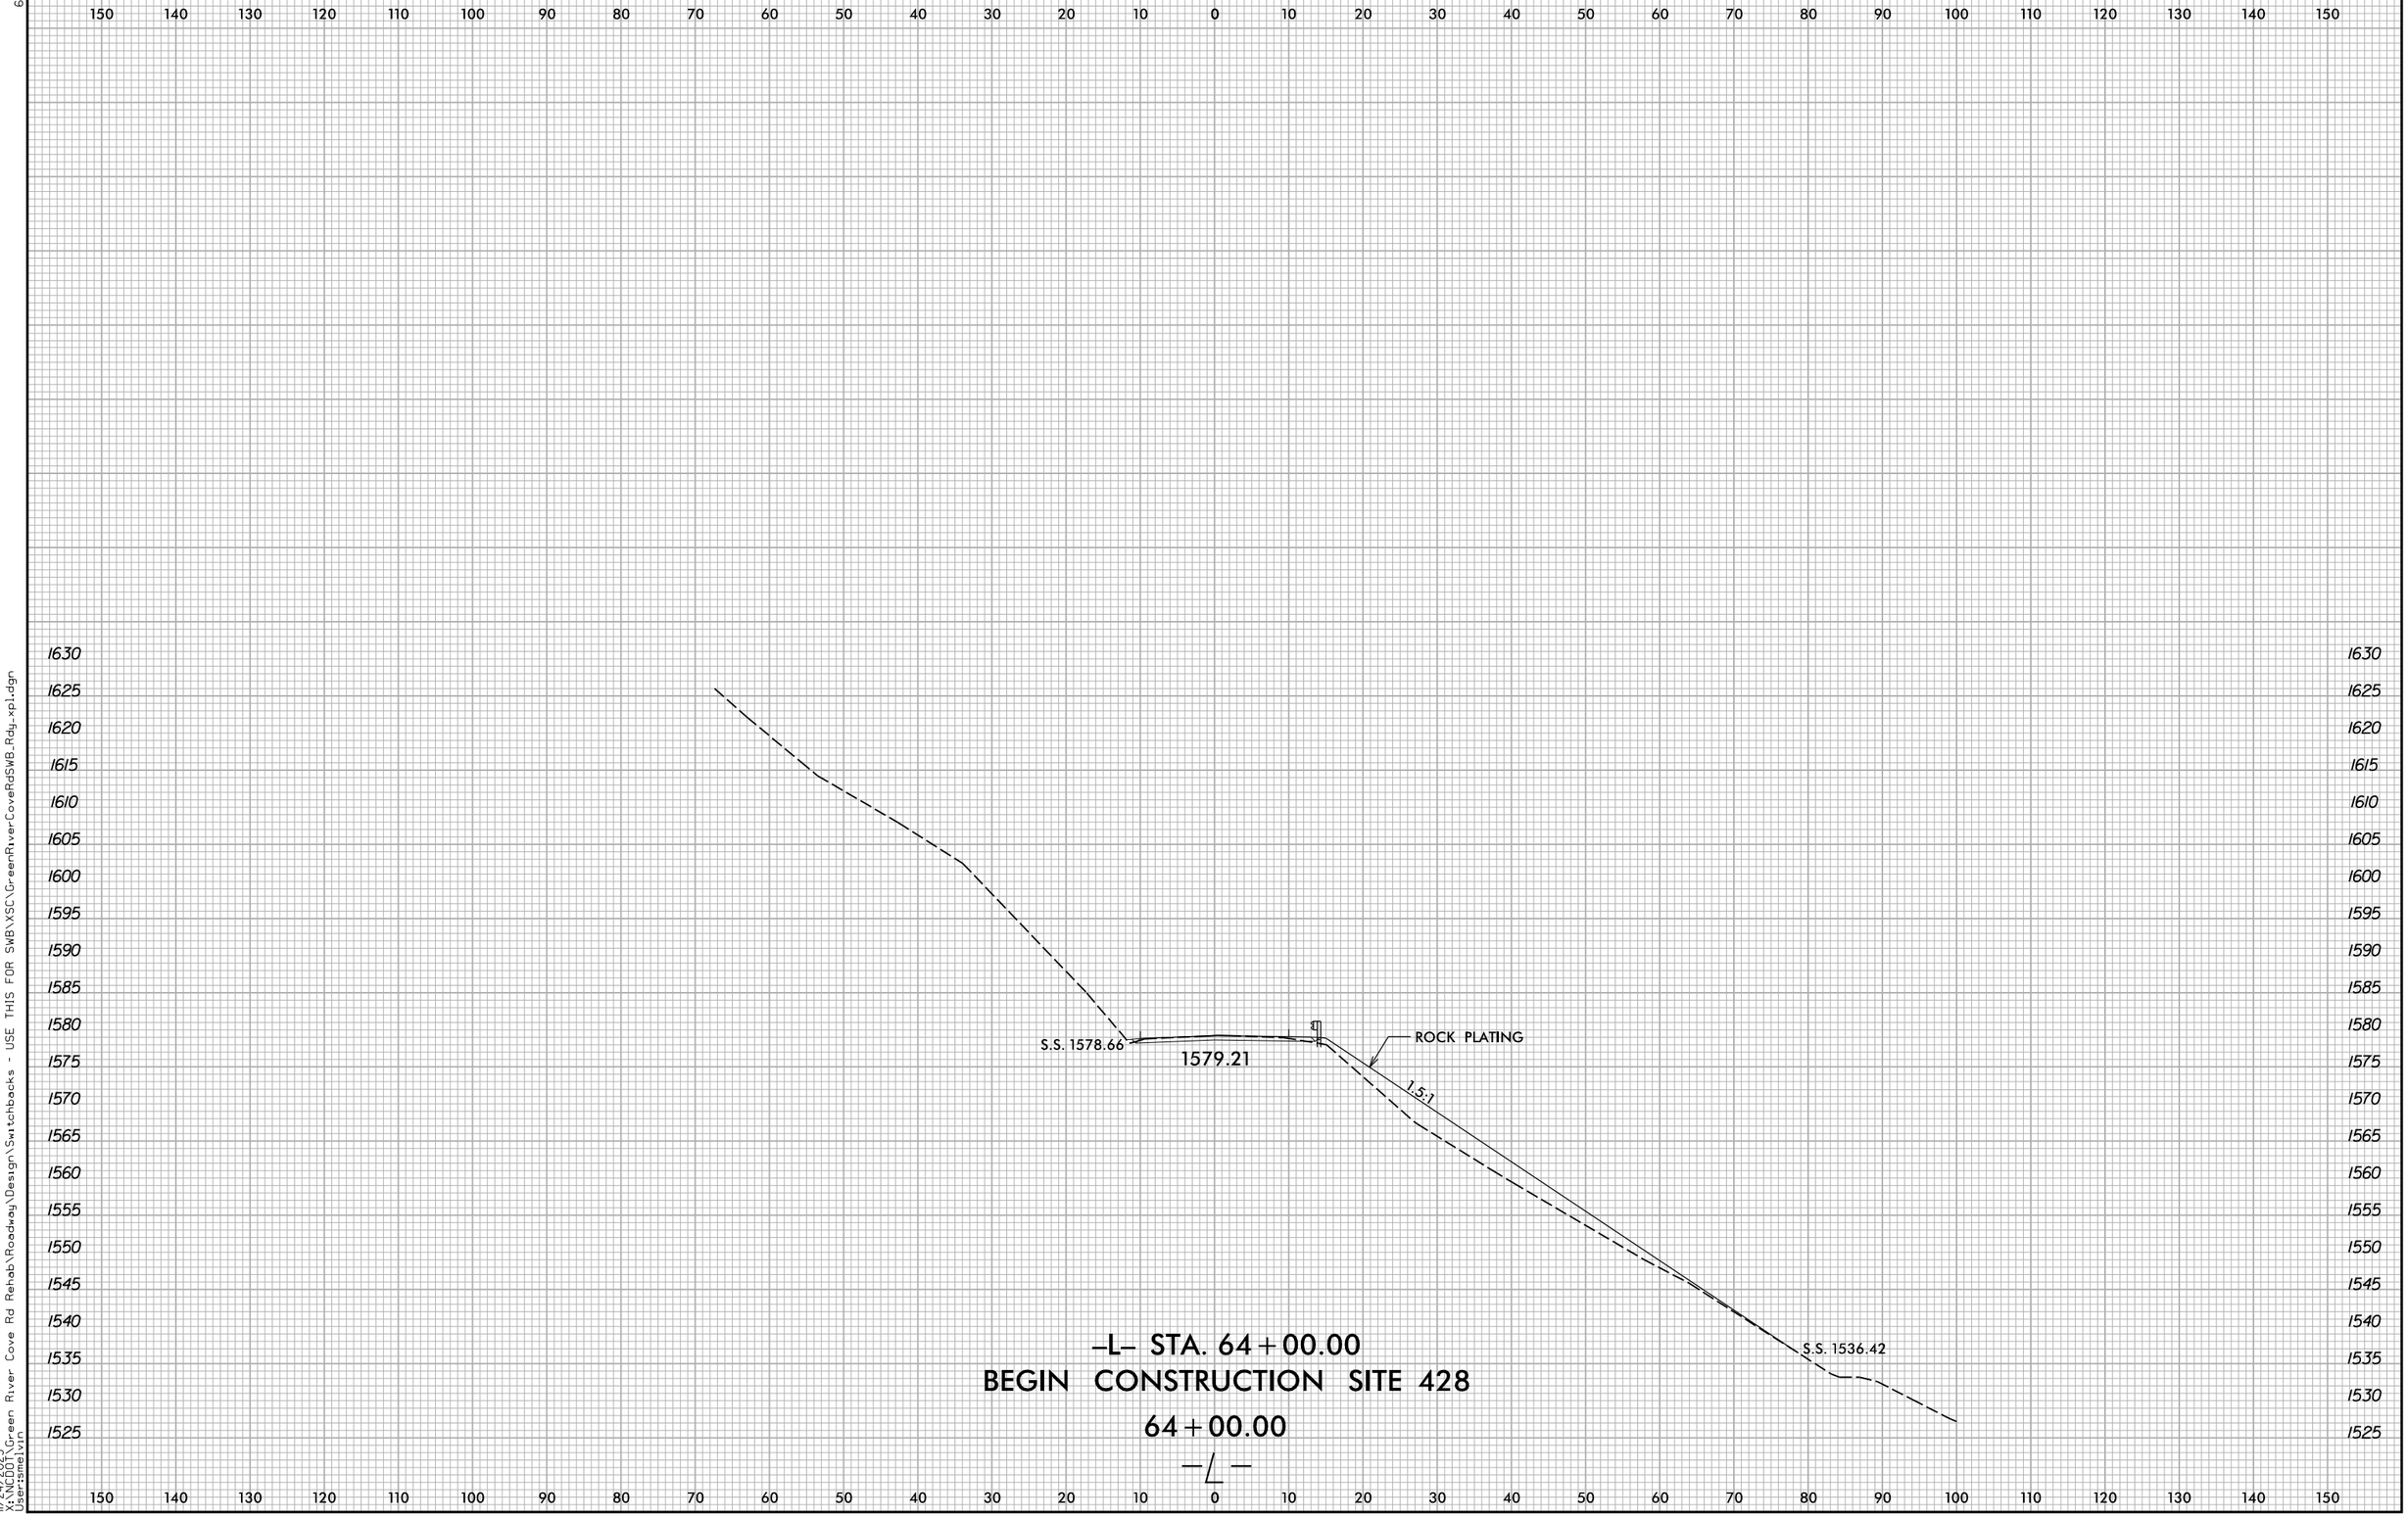

Docusign Envelope ID: 513AC8C6-13F4-453D-ADAE-0CD1406FA6BD

0 5 10	PROJ. REFERENCE NO.	SHEET NO.
	W03291	X-47

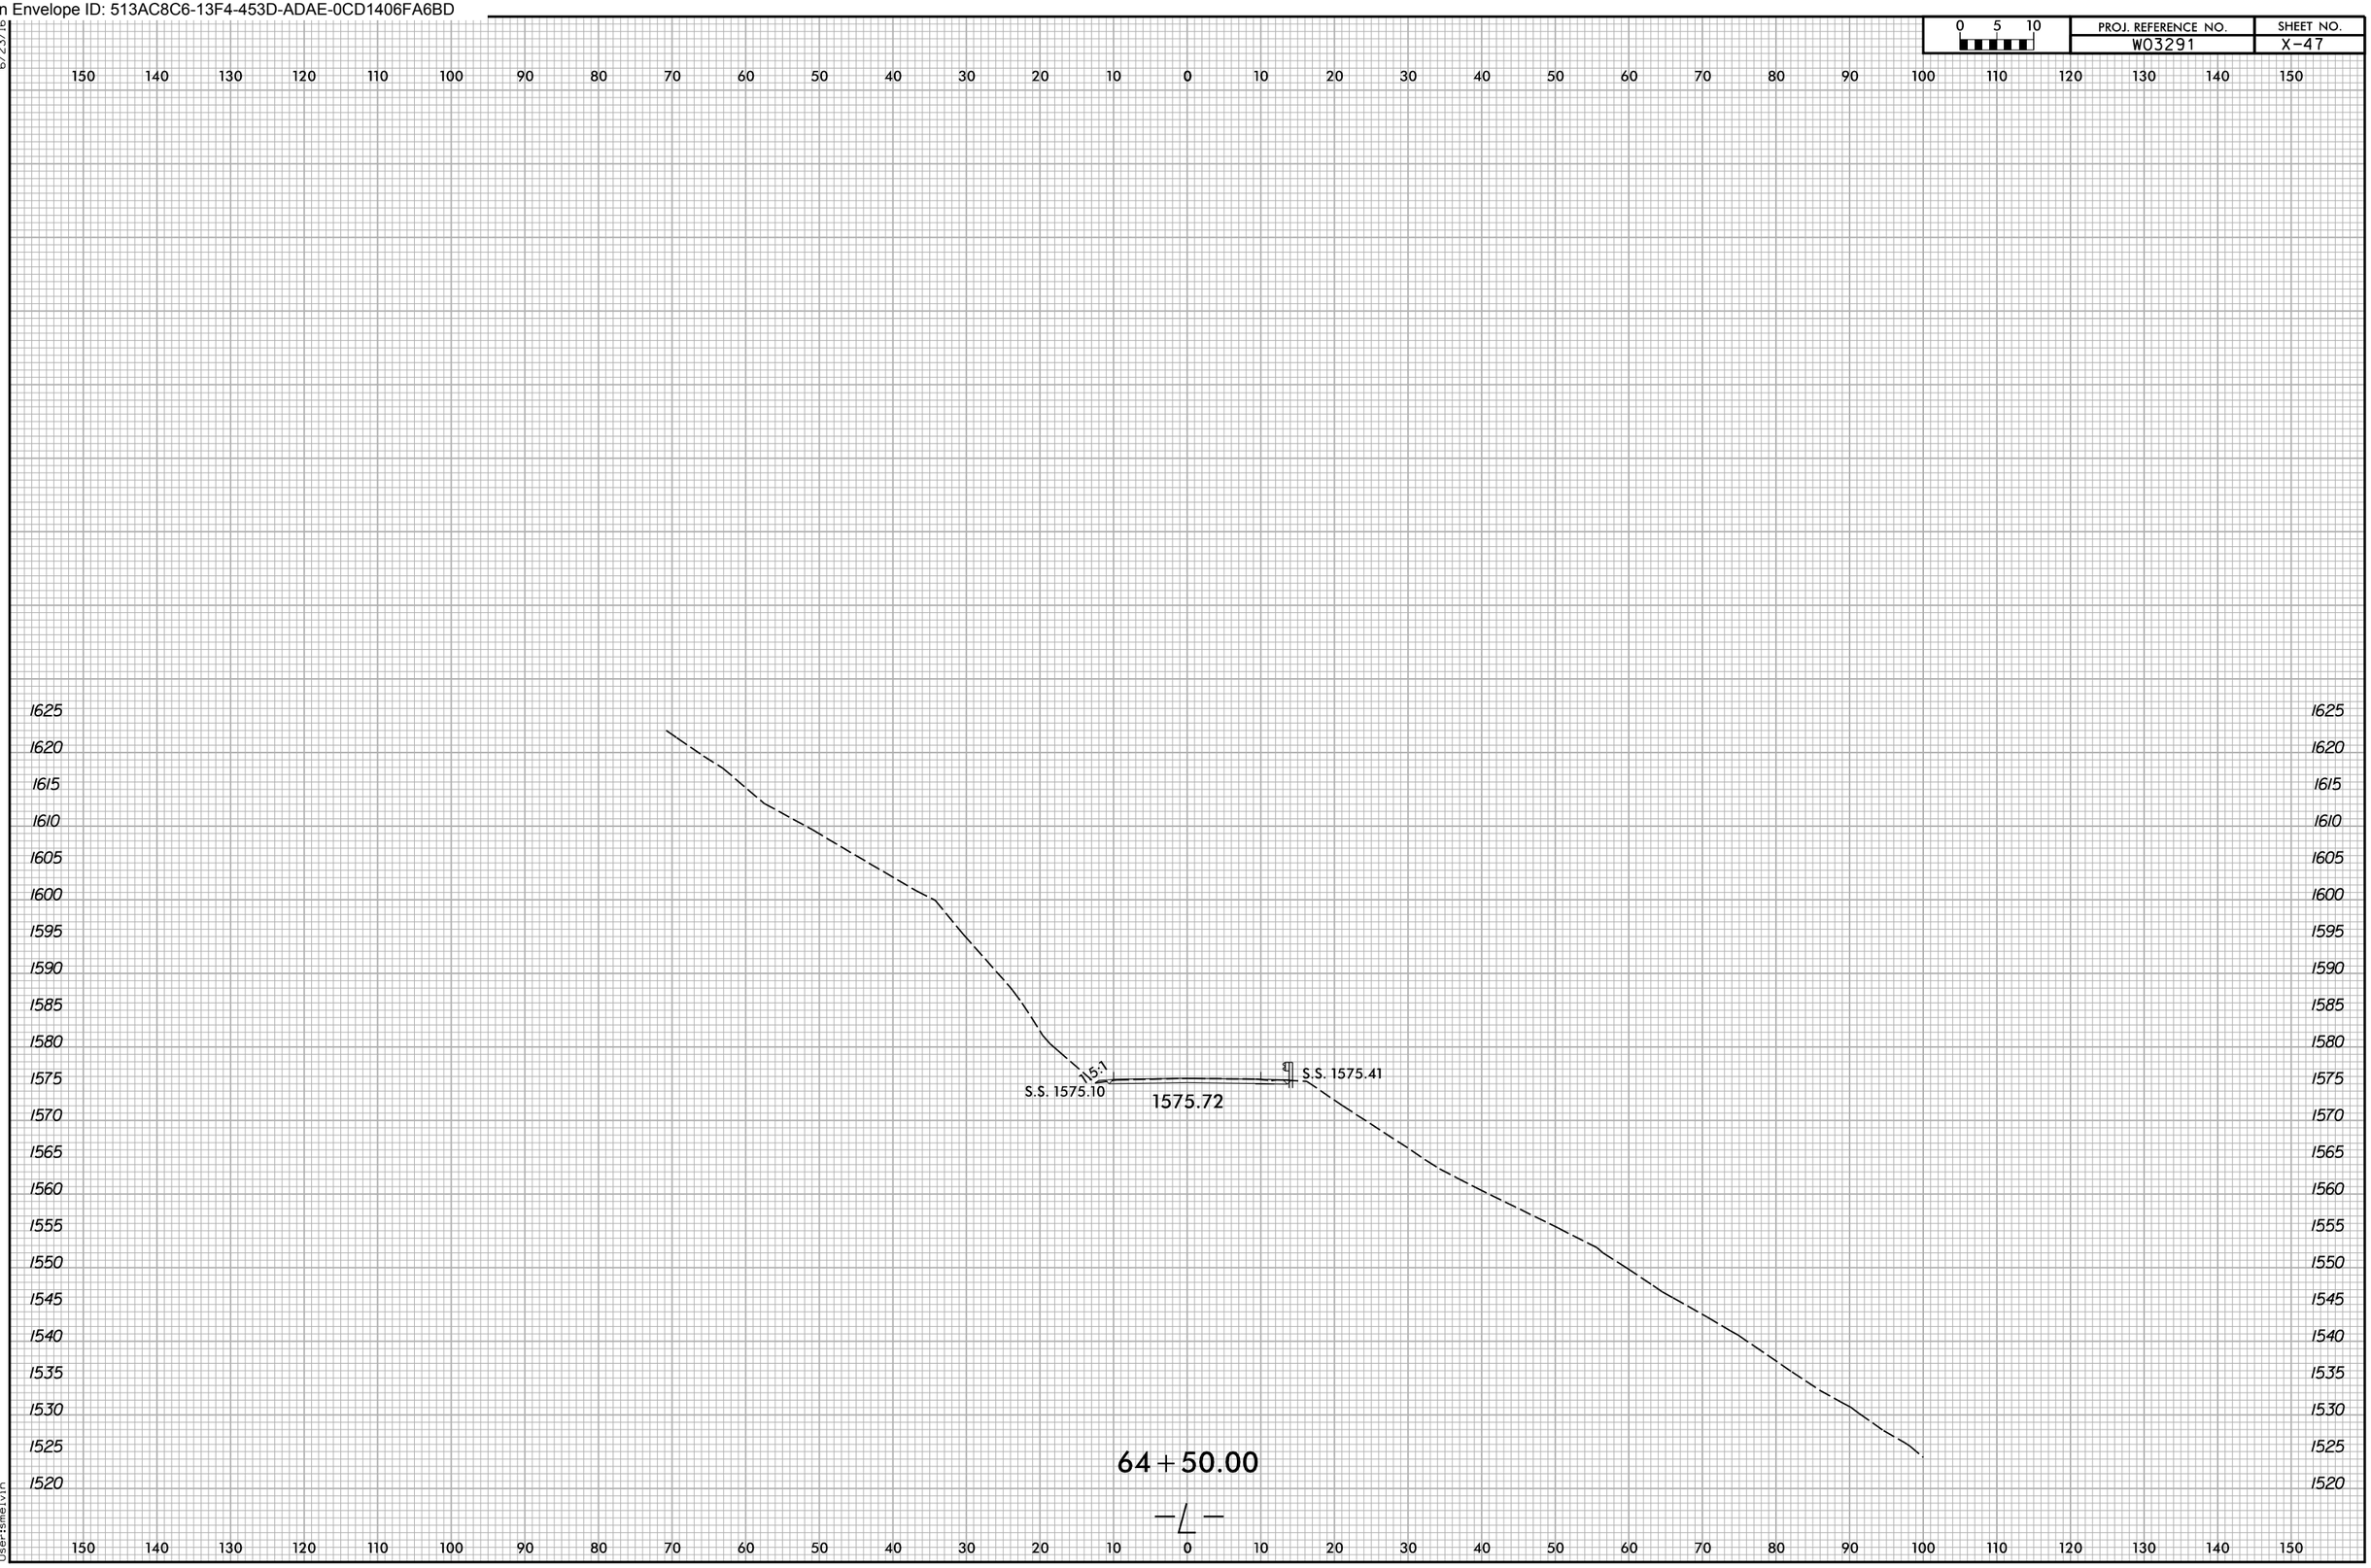

Docusign Envelope ID: 513AC8C6-13F4-453D-ADAE-0CD1406FA6BD

0 5 10	PROJ. REFERENCE NO.	SHEET NO.
	W03291	X-48

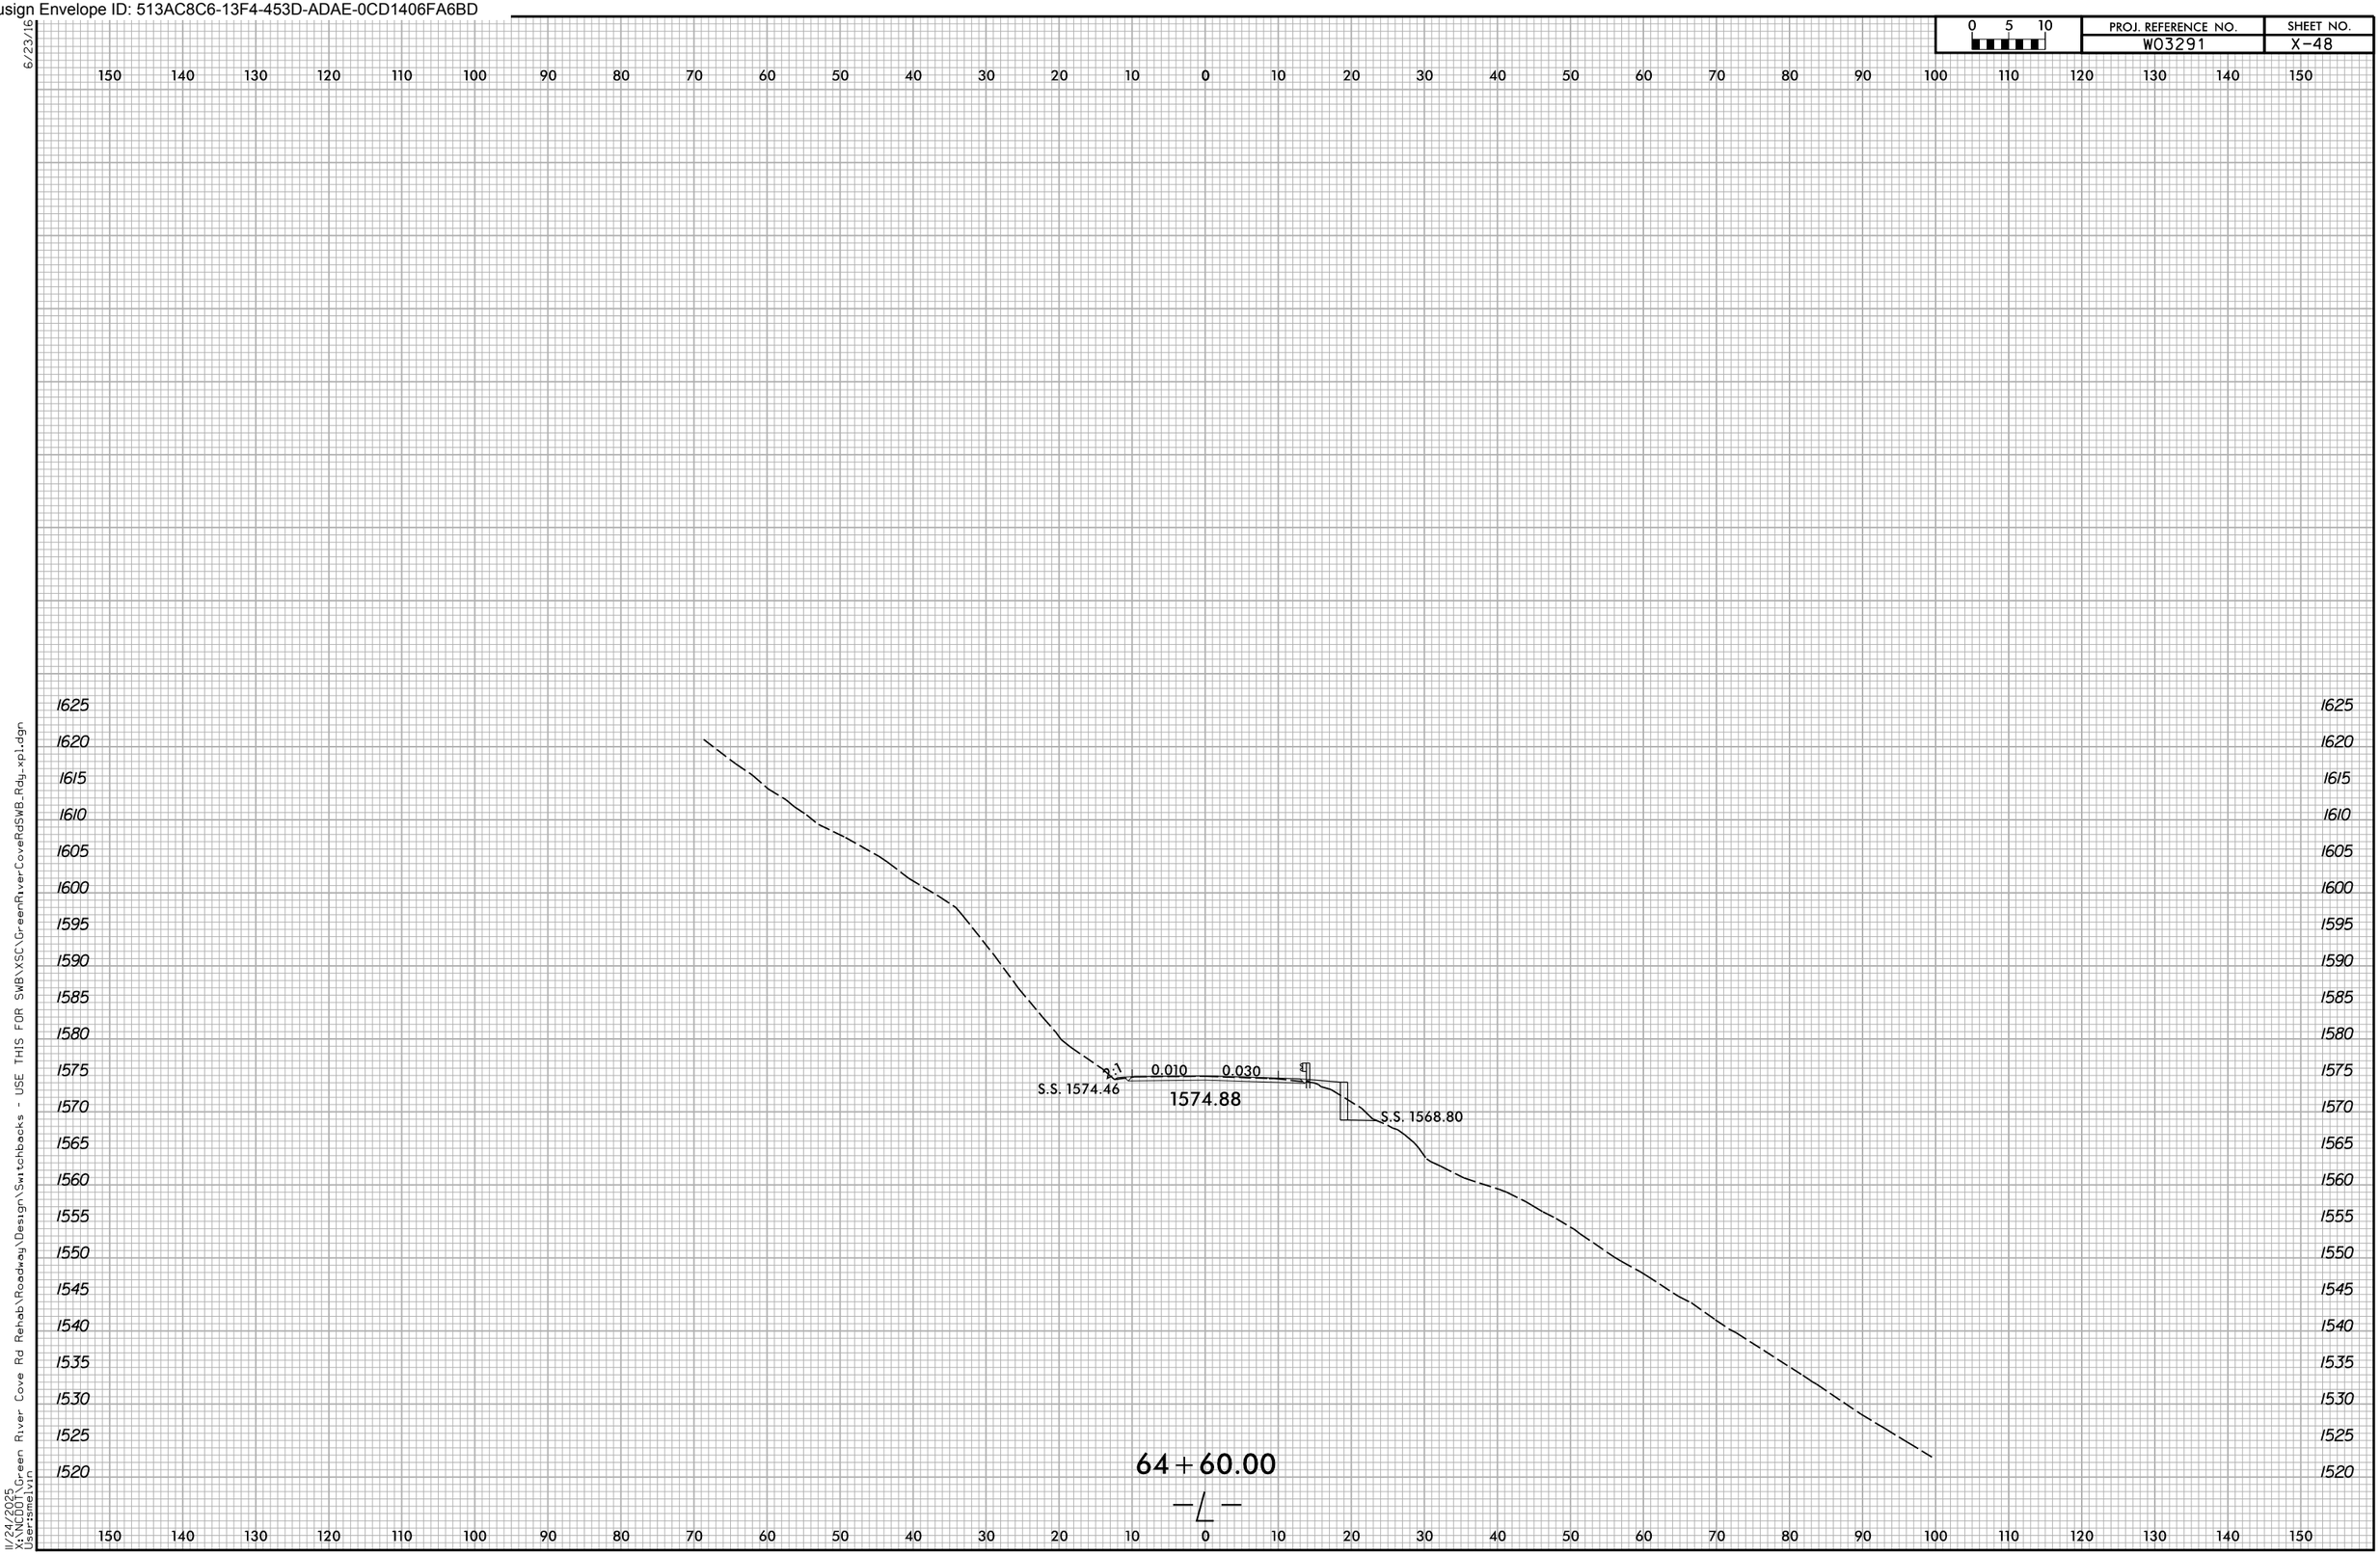

Docusign Envelope ID: 513AC8C6-13F4-453D-ADAE-0CD1406FA6BD

0 5 10	PROJ. REFERENCE NO.	SHEET NO.
	W03291	X-49

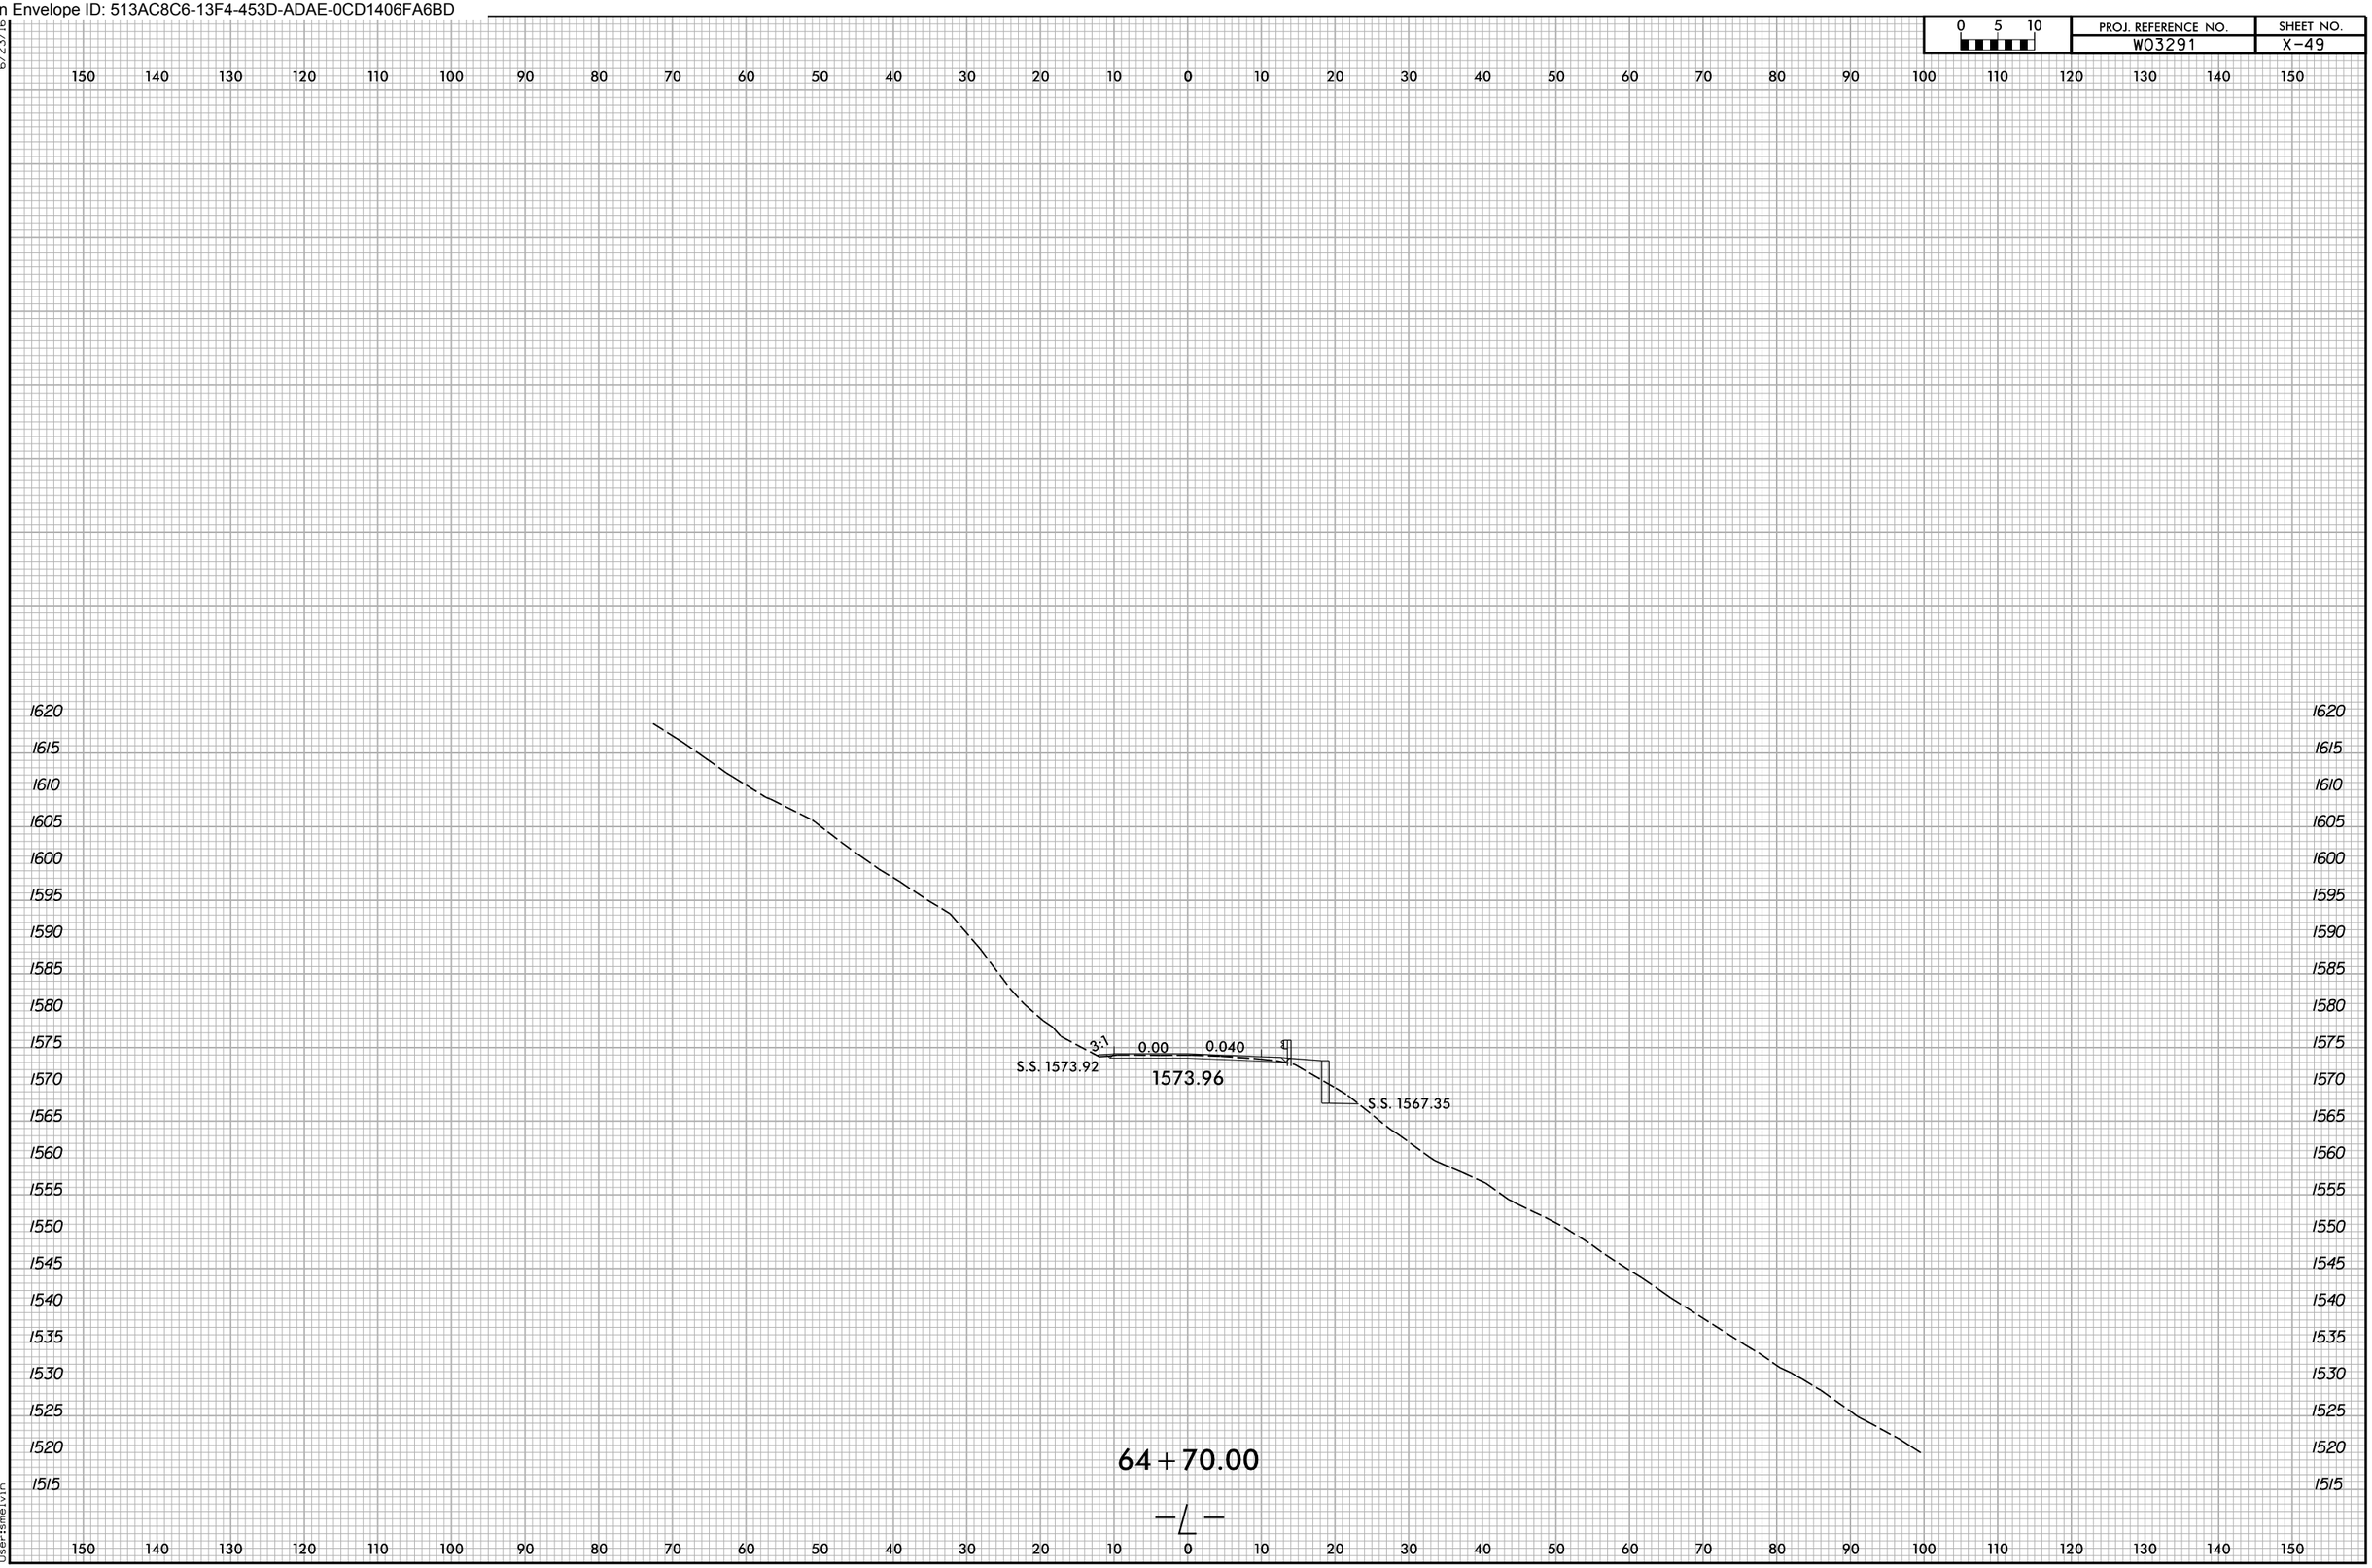

Docusign Envelope ID: 513AC8C6-13F4-453D-ADAE-0CD1406FA6BD

0 5 10	PROJ. REFERENCE NO.	SHEET NO.
	W03291	X-50

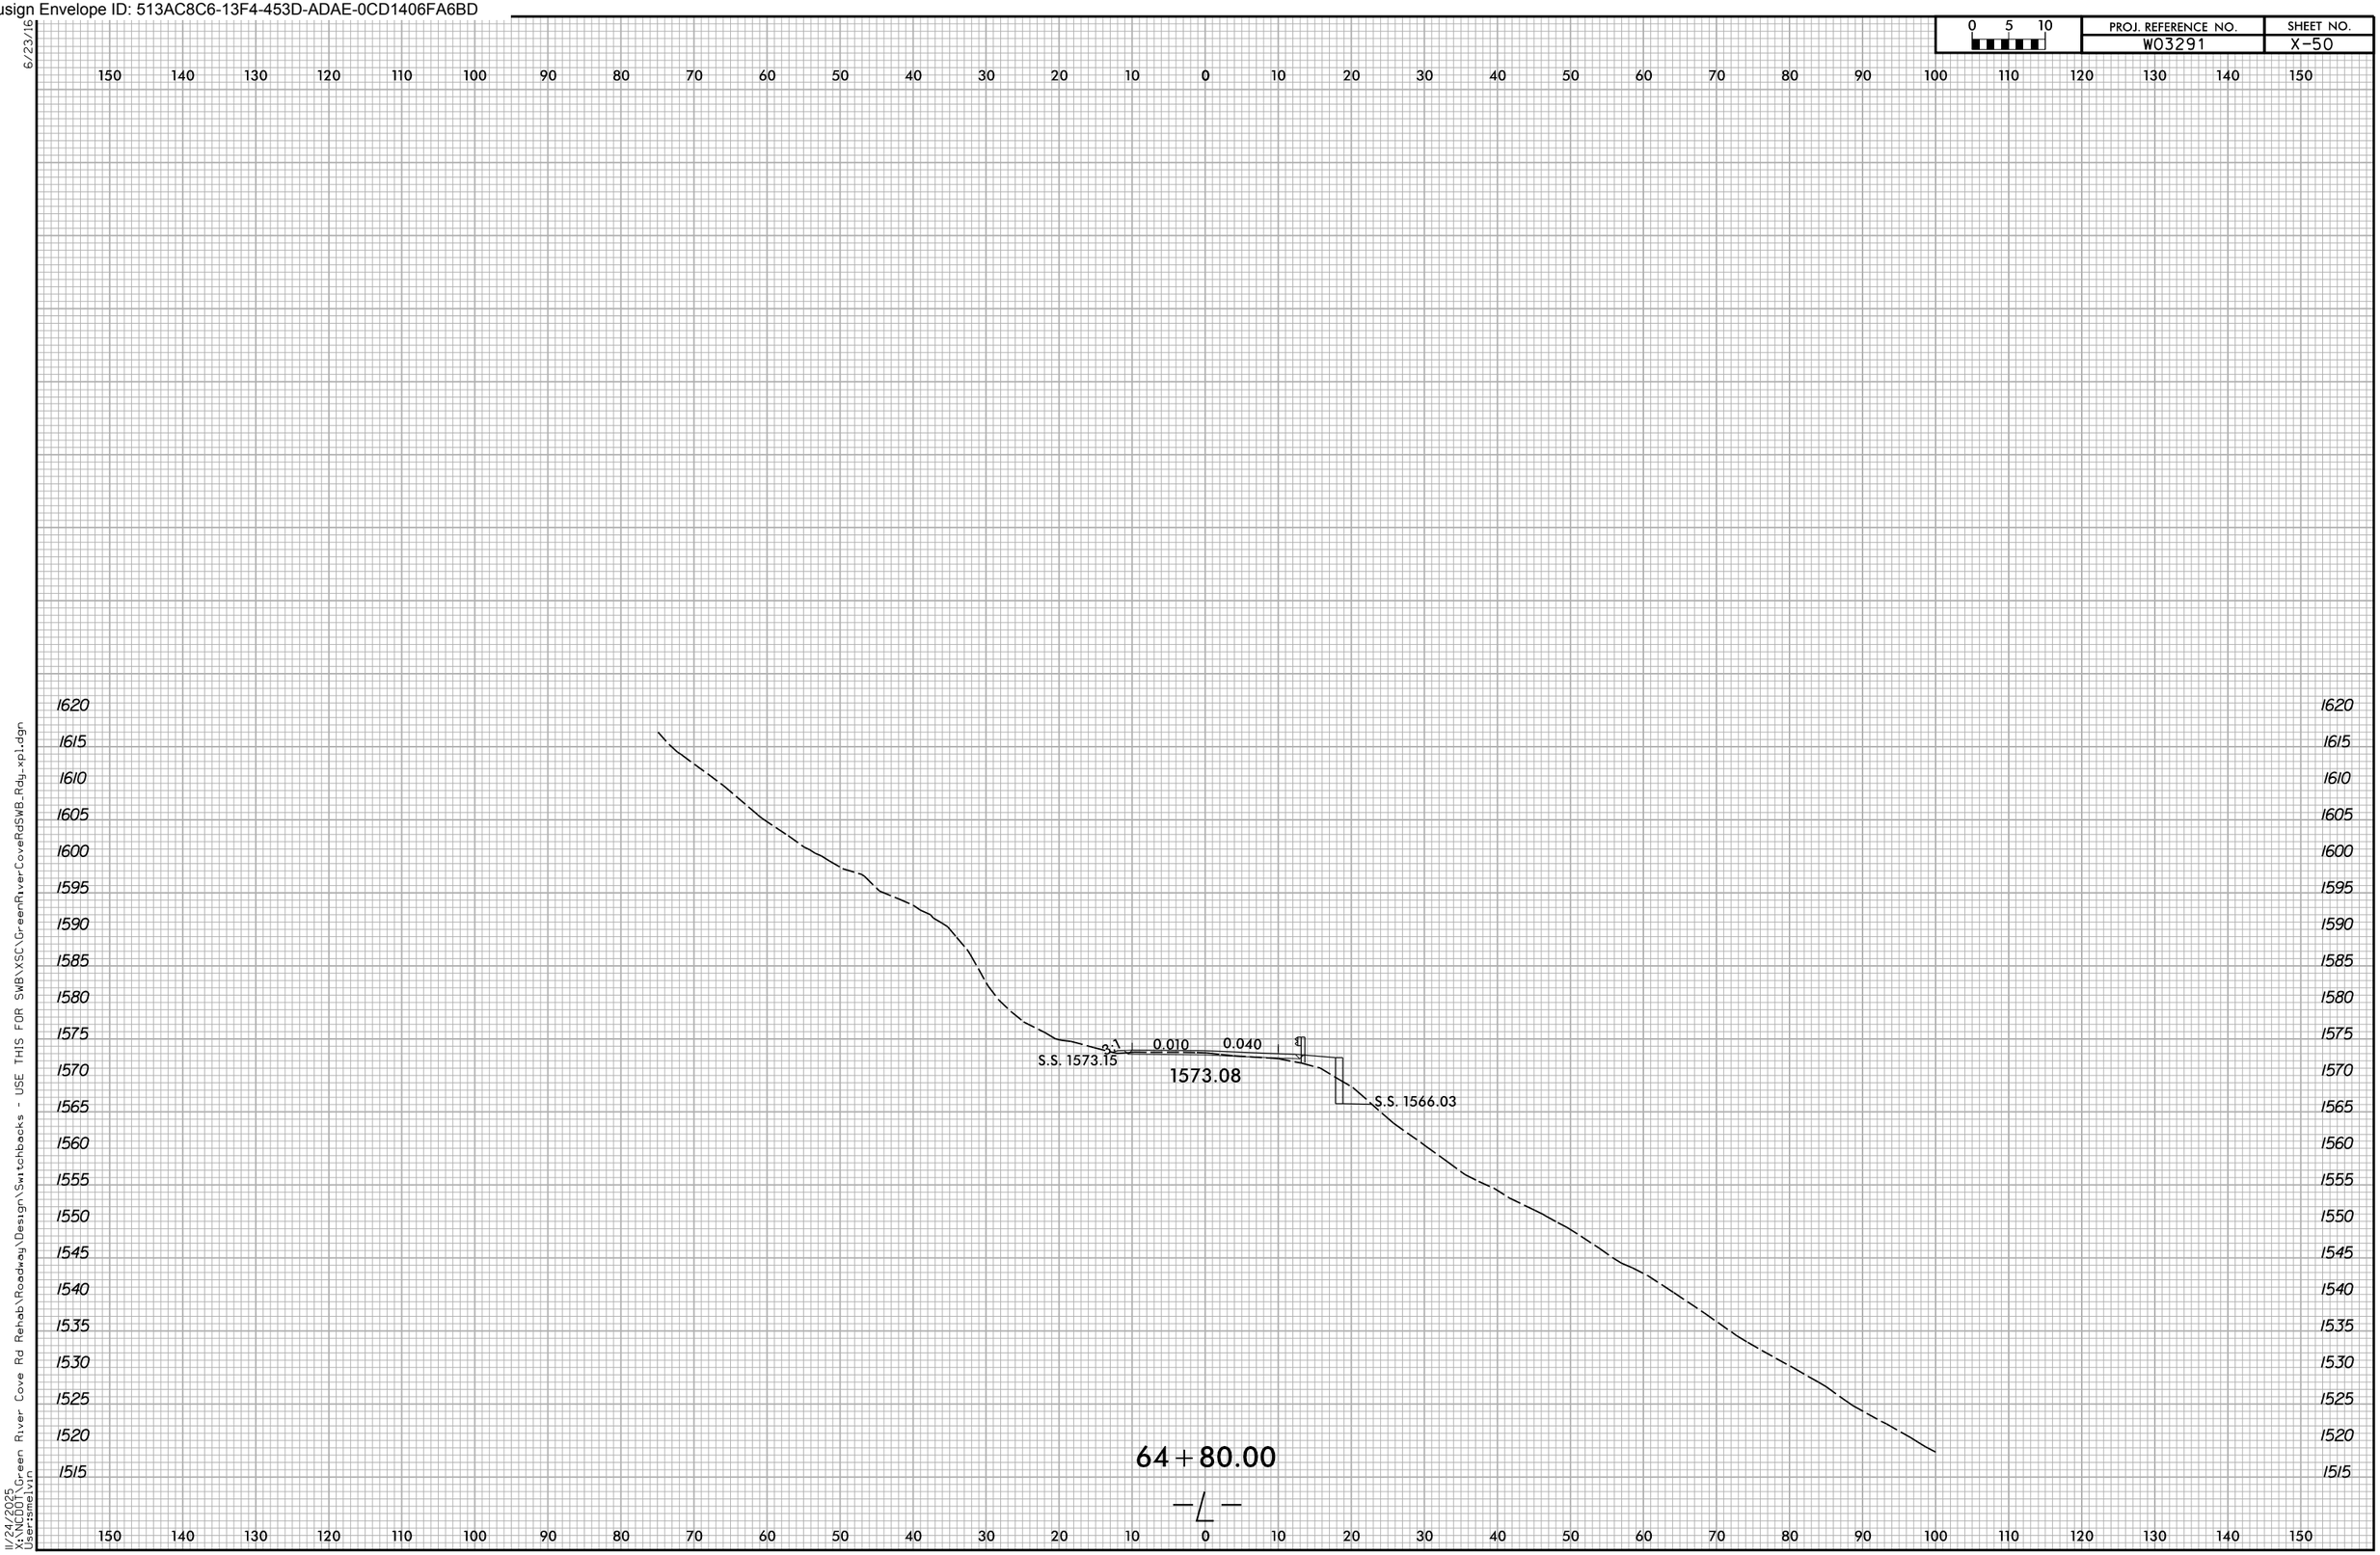

6/23/16
11/24/2025
X:\NCDOT\Green River Cove Rd Rehab\Roadway\Design\Switchbacks - USE THIS FOR SWB\XSC\GreenRiverCoveRdSWB_Rdy_xpl.dgn
User:smelvin

Docusign Envelope ID: 513AC8C6-13F4-453D-ADAE-0CD1406FA6BD

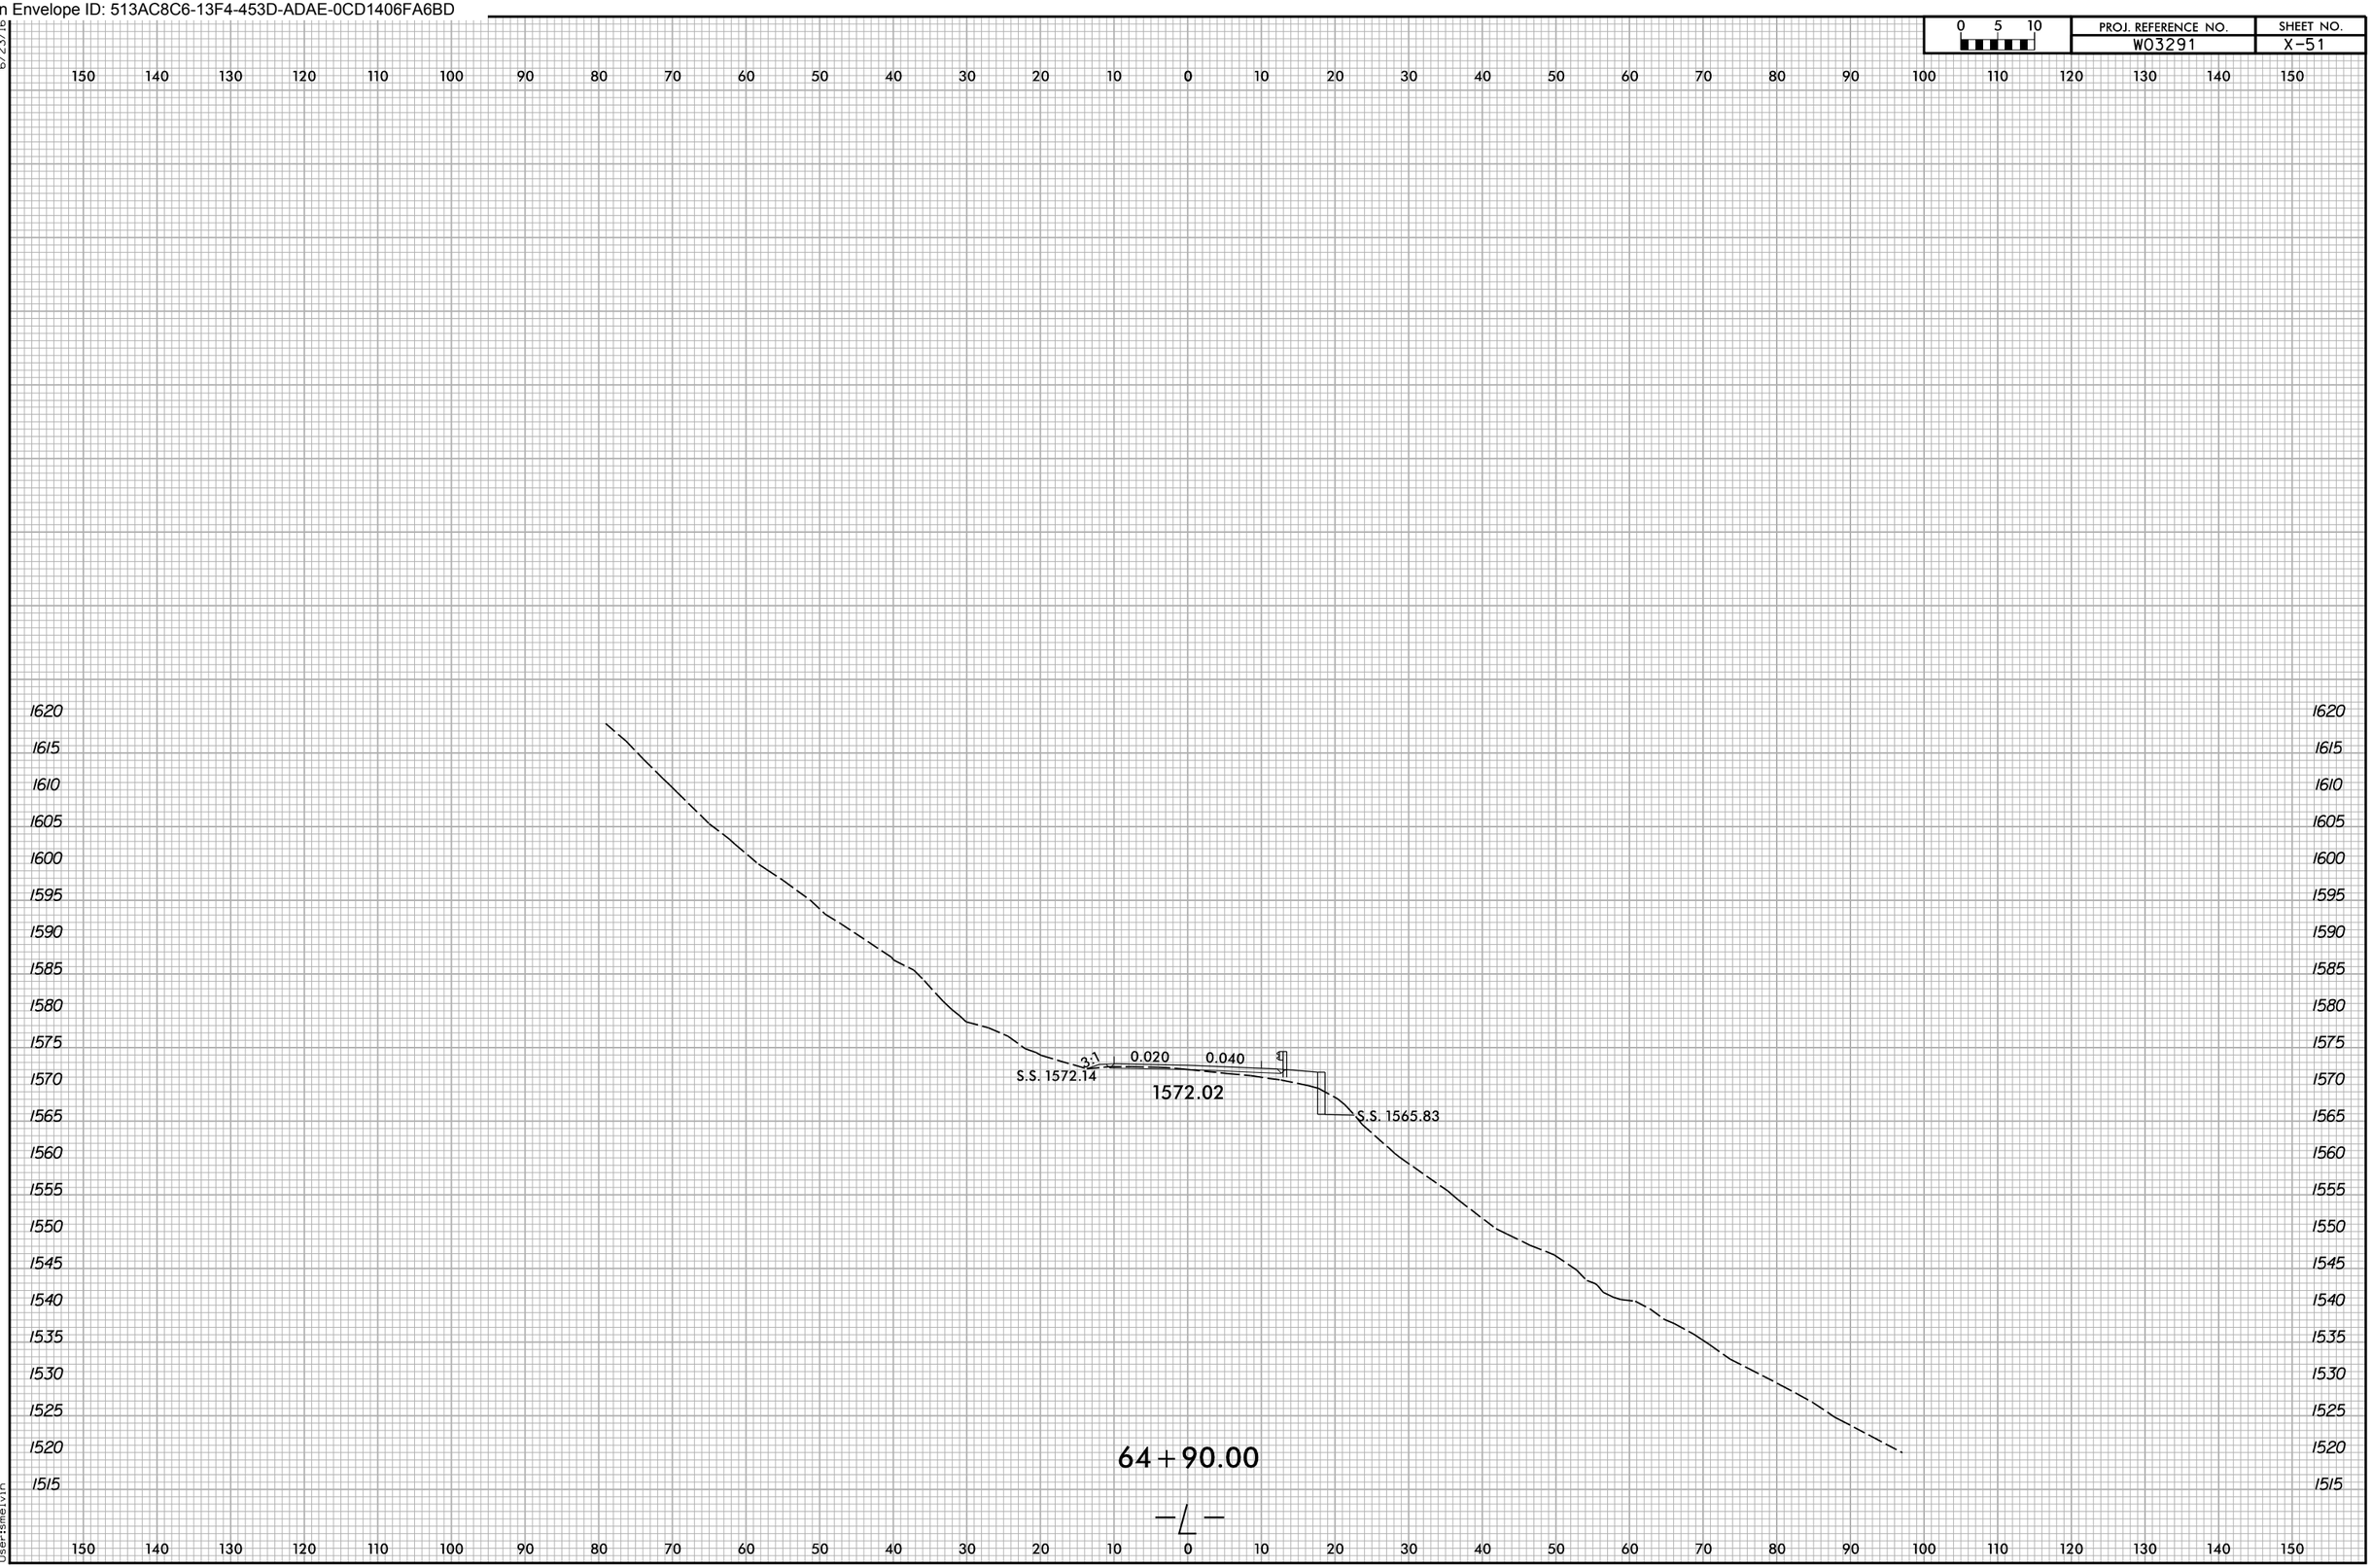

6/23/16
11/24/2025
X:\NCDOT\Green River Cove Rd Rehab\Roadway\Design\Switchbacks - USE THIS FOR SWB\XSC\GreenRiverCoveRdSWB_Rdy_xpl.dgn
Usersmelvin

Docusign Envelope ID: 513AC8C6-13F4-453D-ADAE-0CD1406FA6BD

0 5 10	PROJ. REFERENCE NO.	SHEET NO.
	W03291	X-52

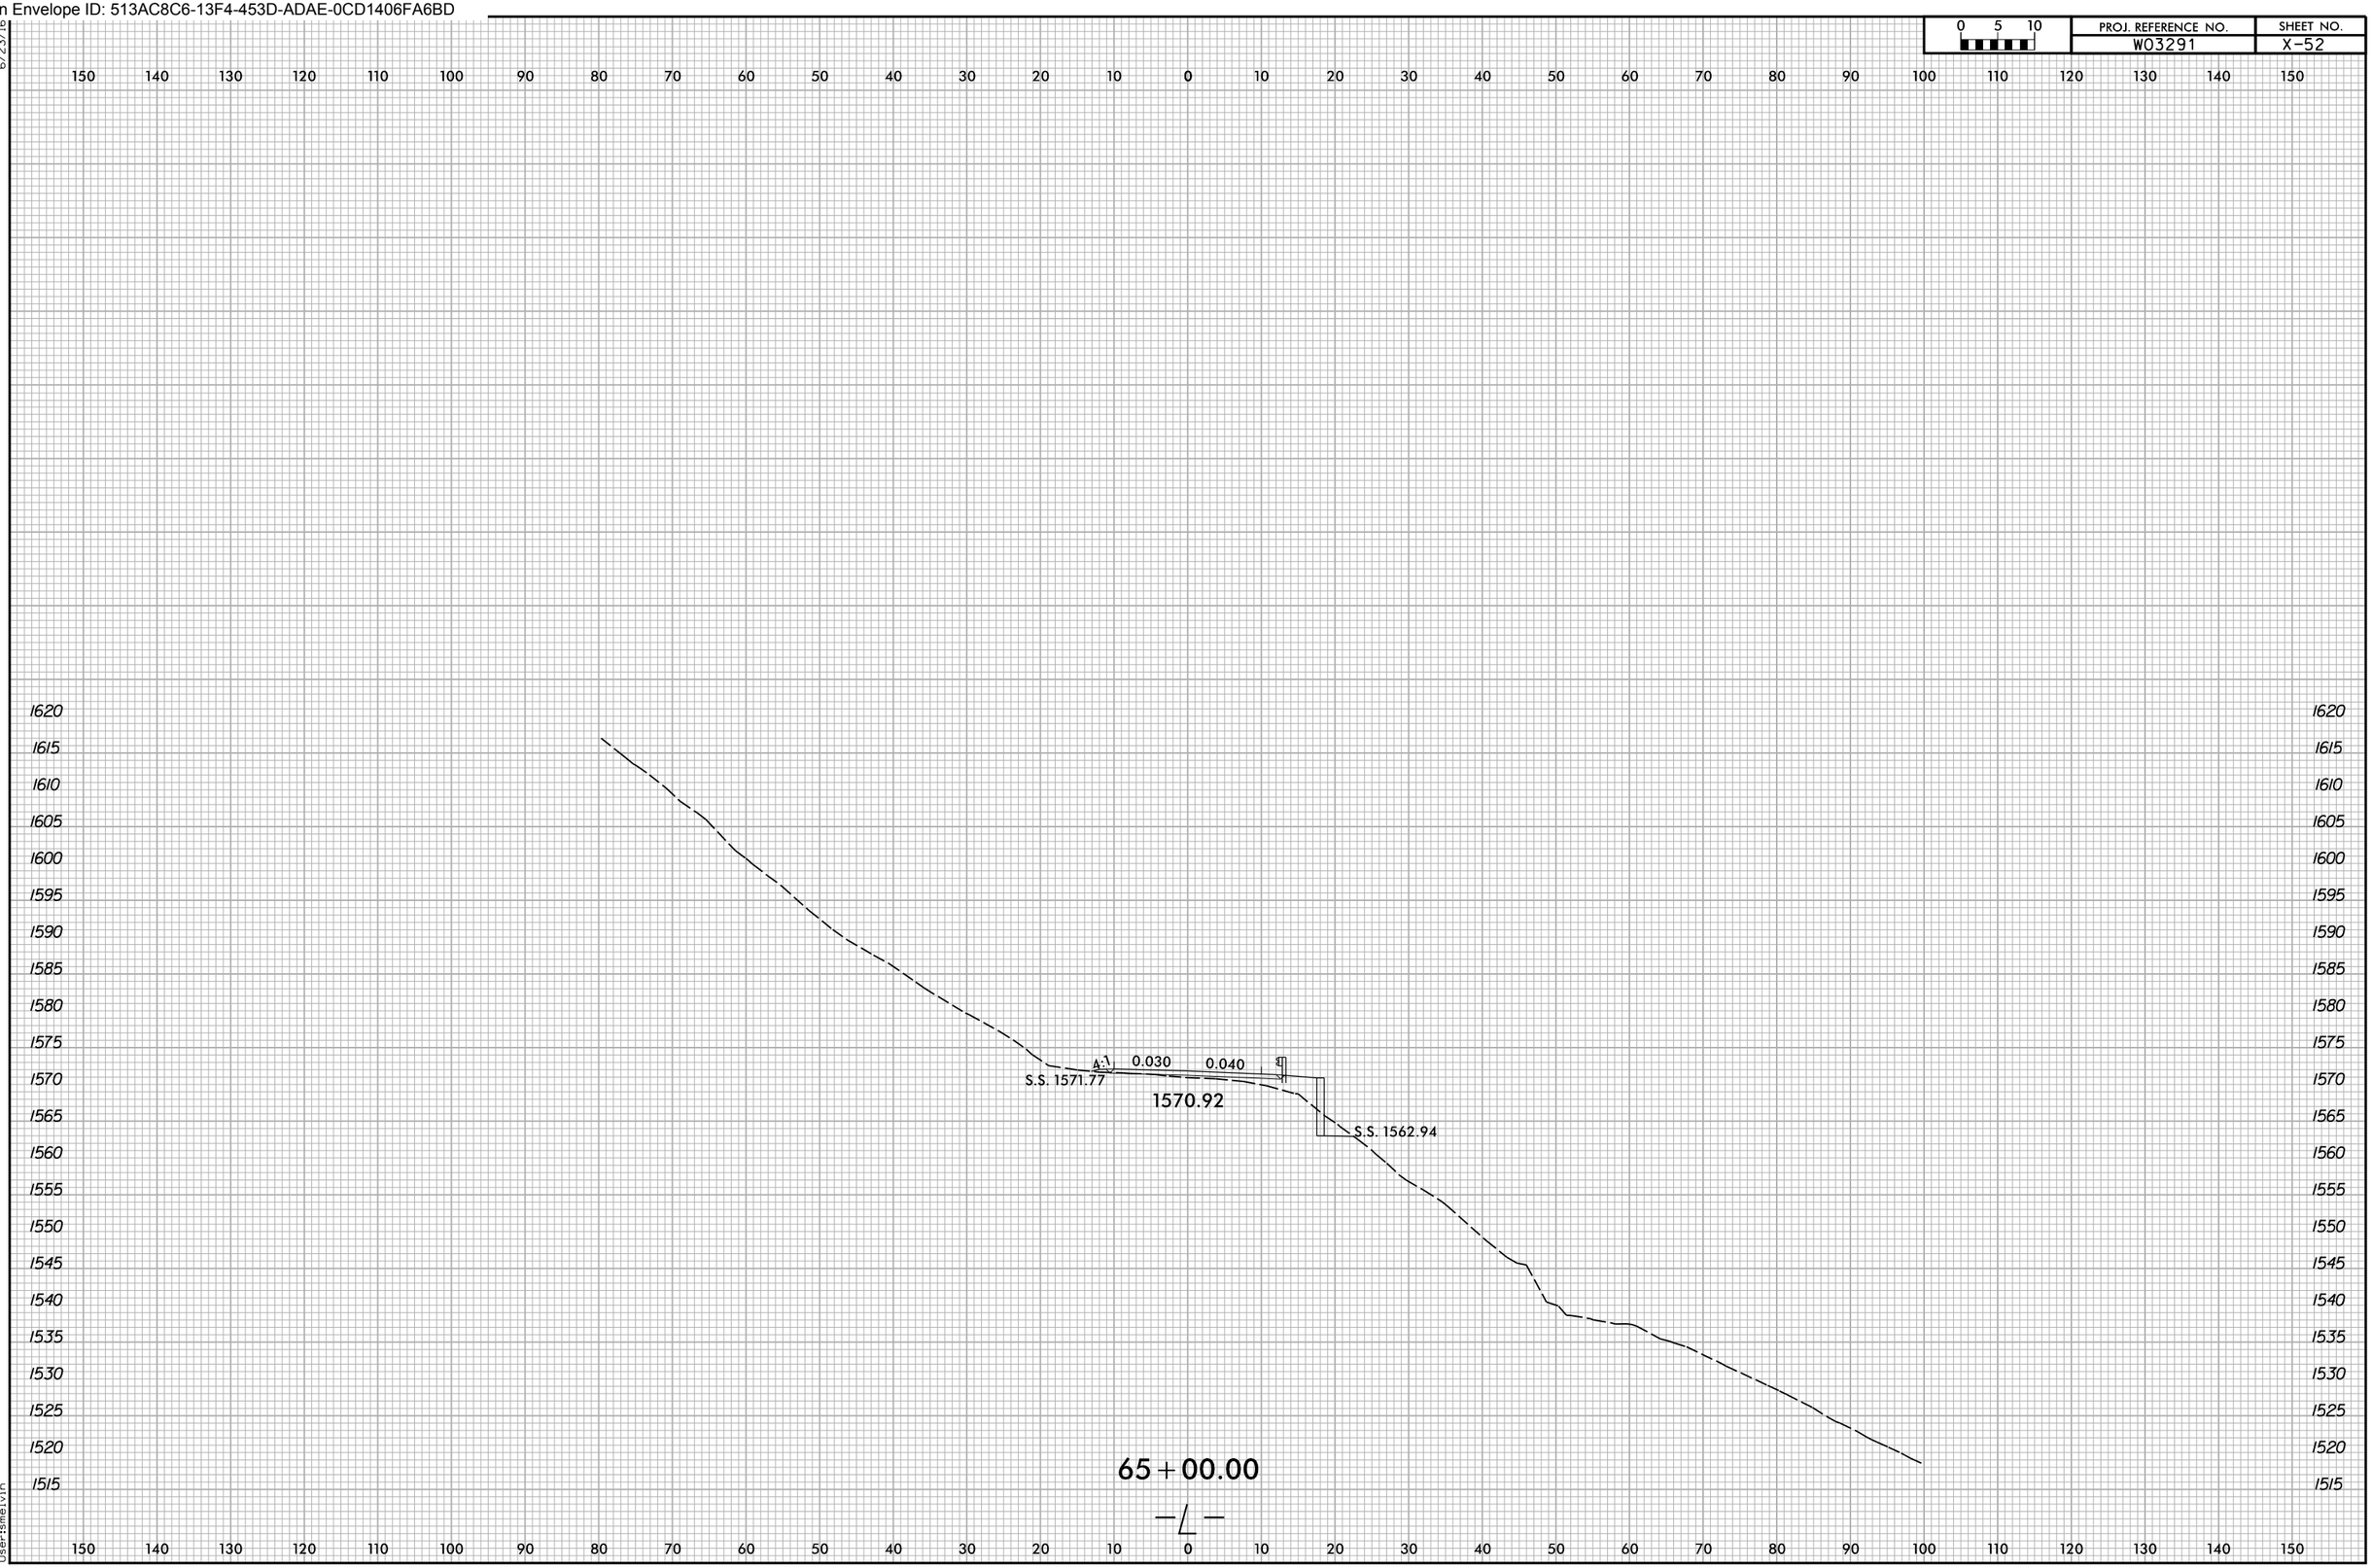

Docusign Envelope ID: 513AC8C6-13F4-453D-ADAE-0CD1406FA6BD

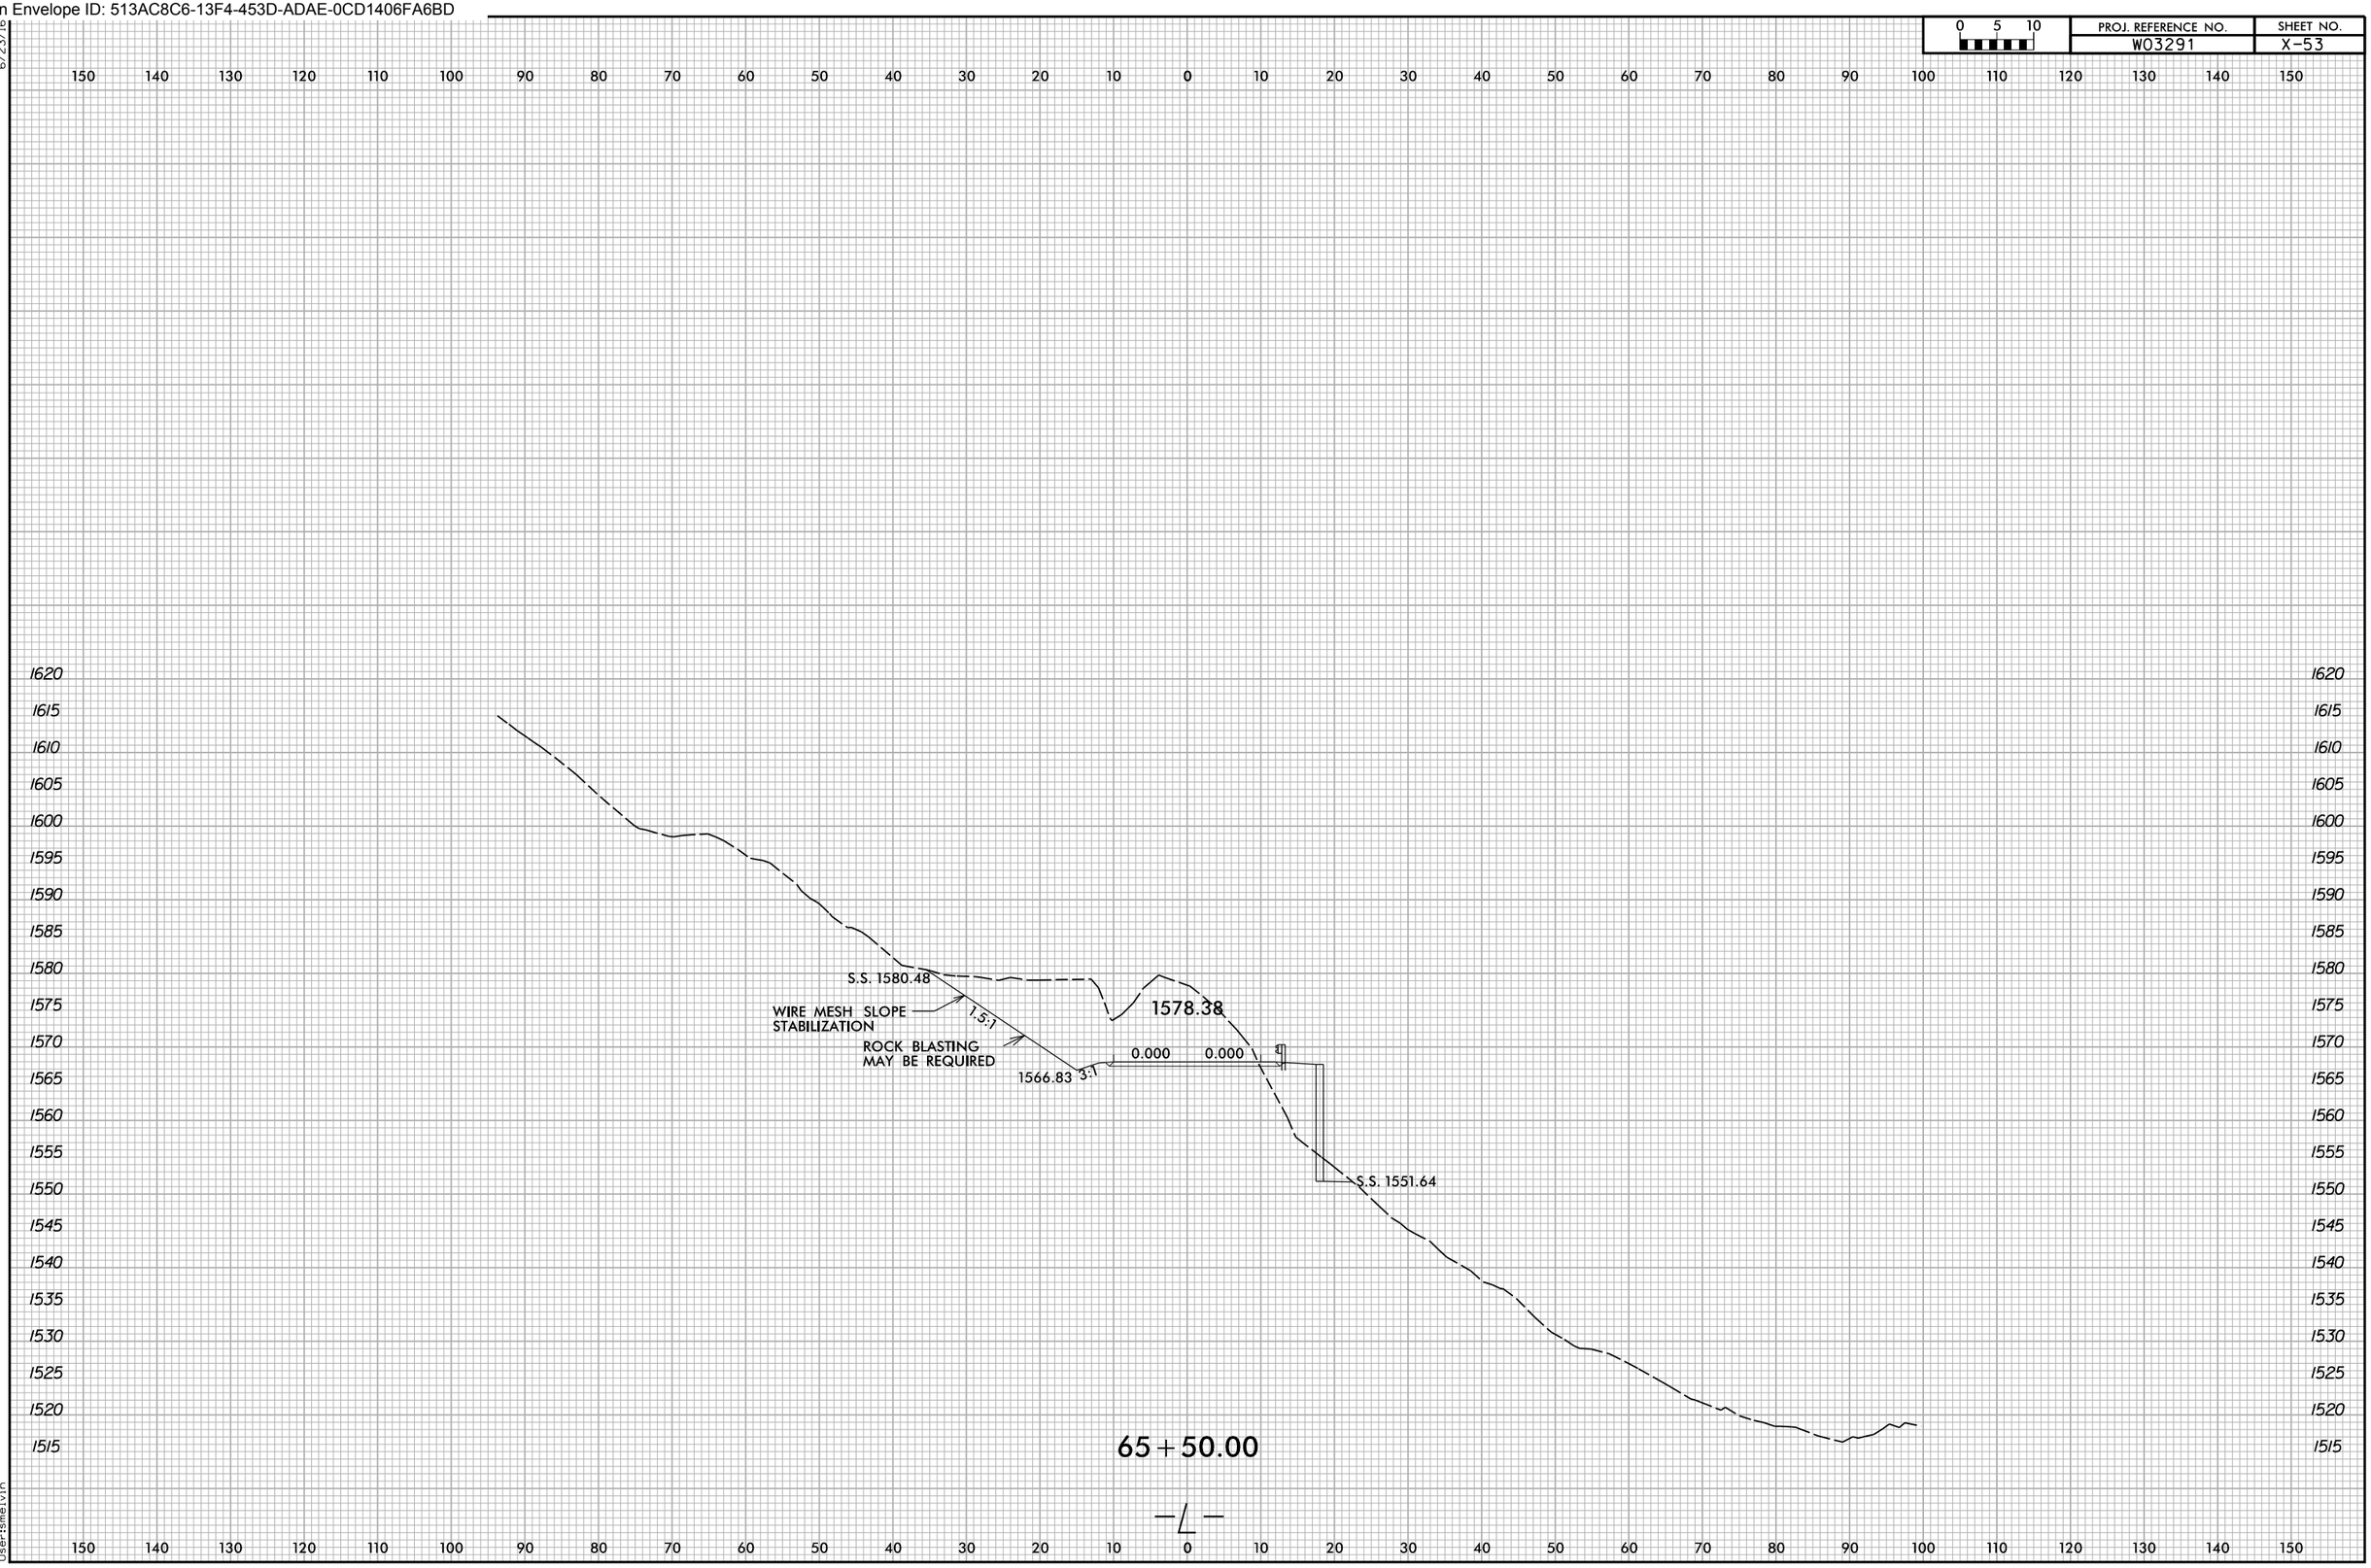

6/23/16
11/24/2025
X:\NCDOT\Green River Cove Rd Rehab\Roadway\Design\Switchbacks - USE THIS FOR SWB\XSC\GreenRiverCoveRdSWB_Rdy_xpl.dgn
User:smelvin

Docusign Envelope ID: 513AC8C6-13F4-453D-ADAE-0CD1406FA6BD

0 5 10	PROJ. REFERENCE NO.	SHEET NO.
	W03291	X-54

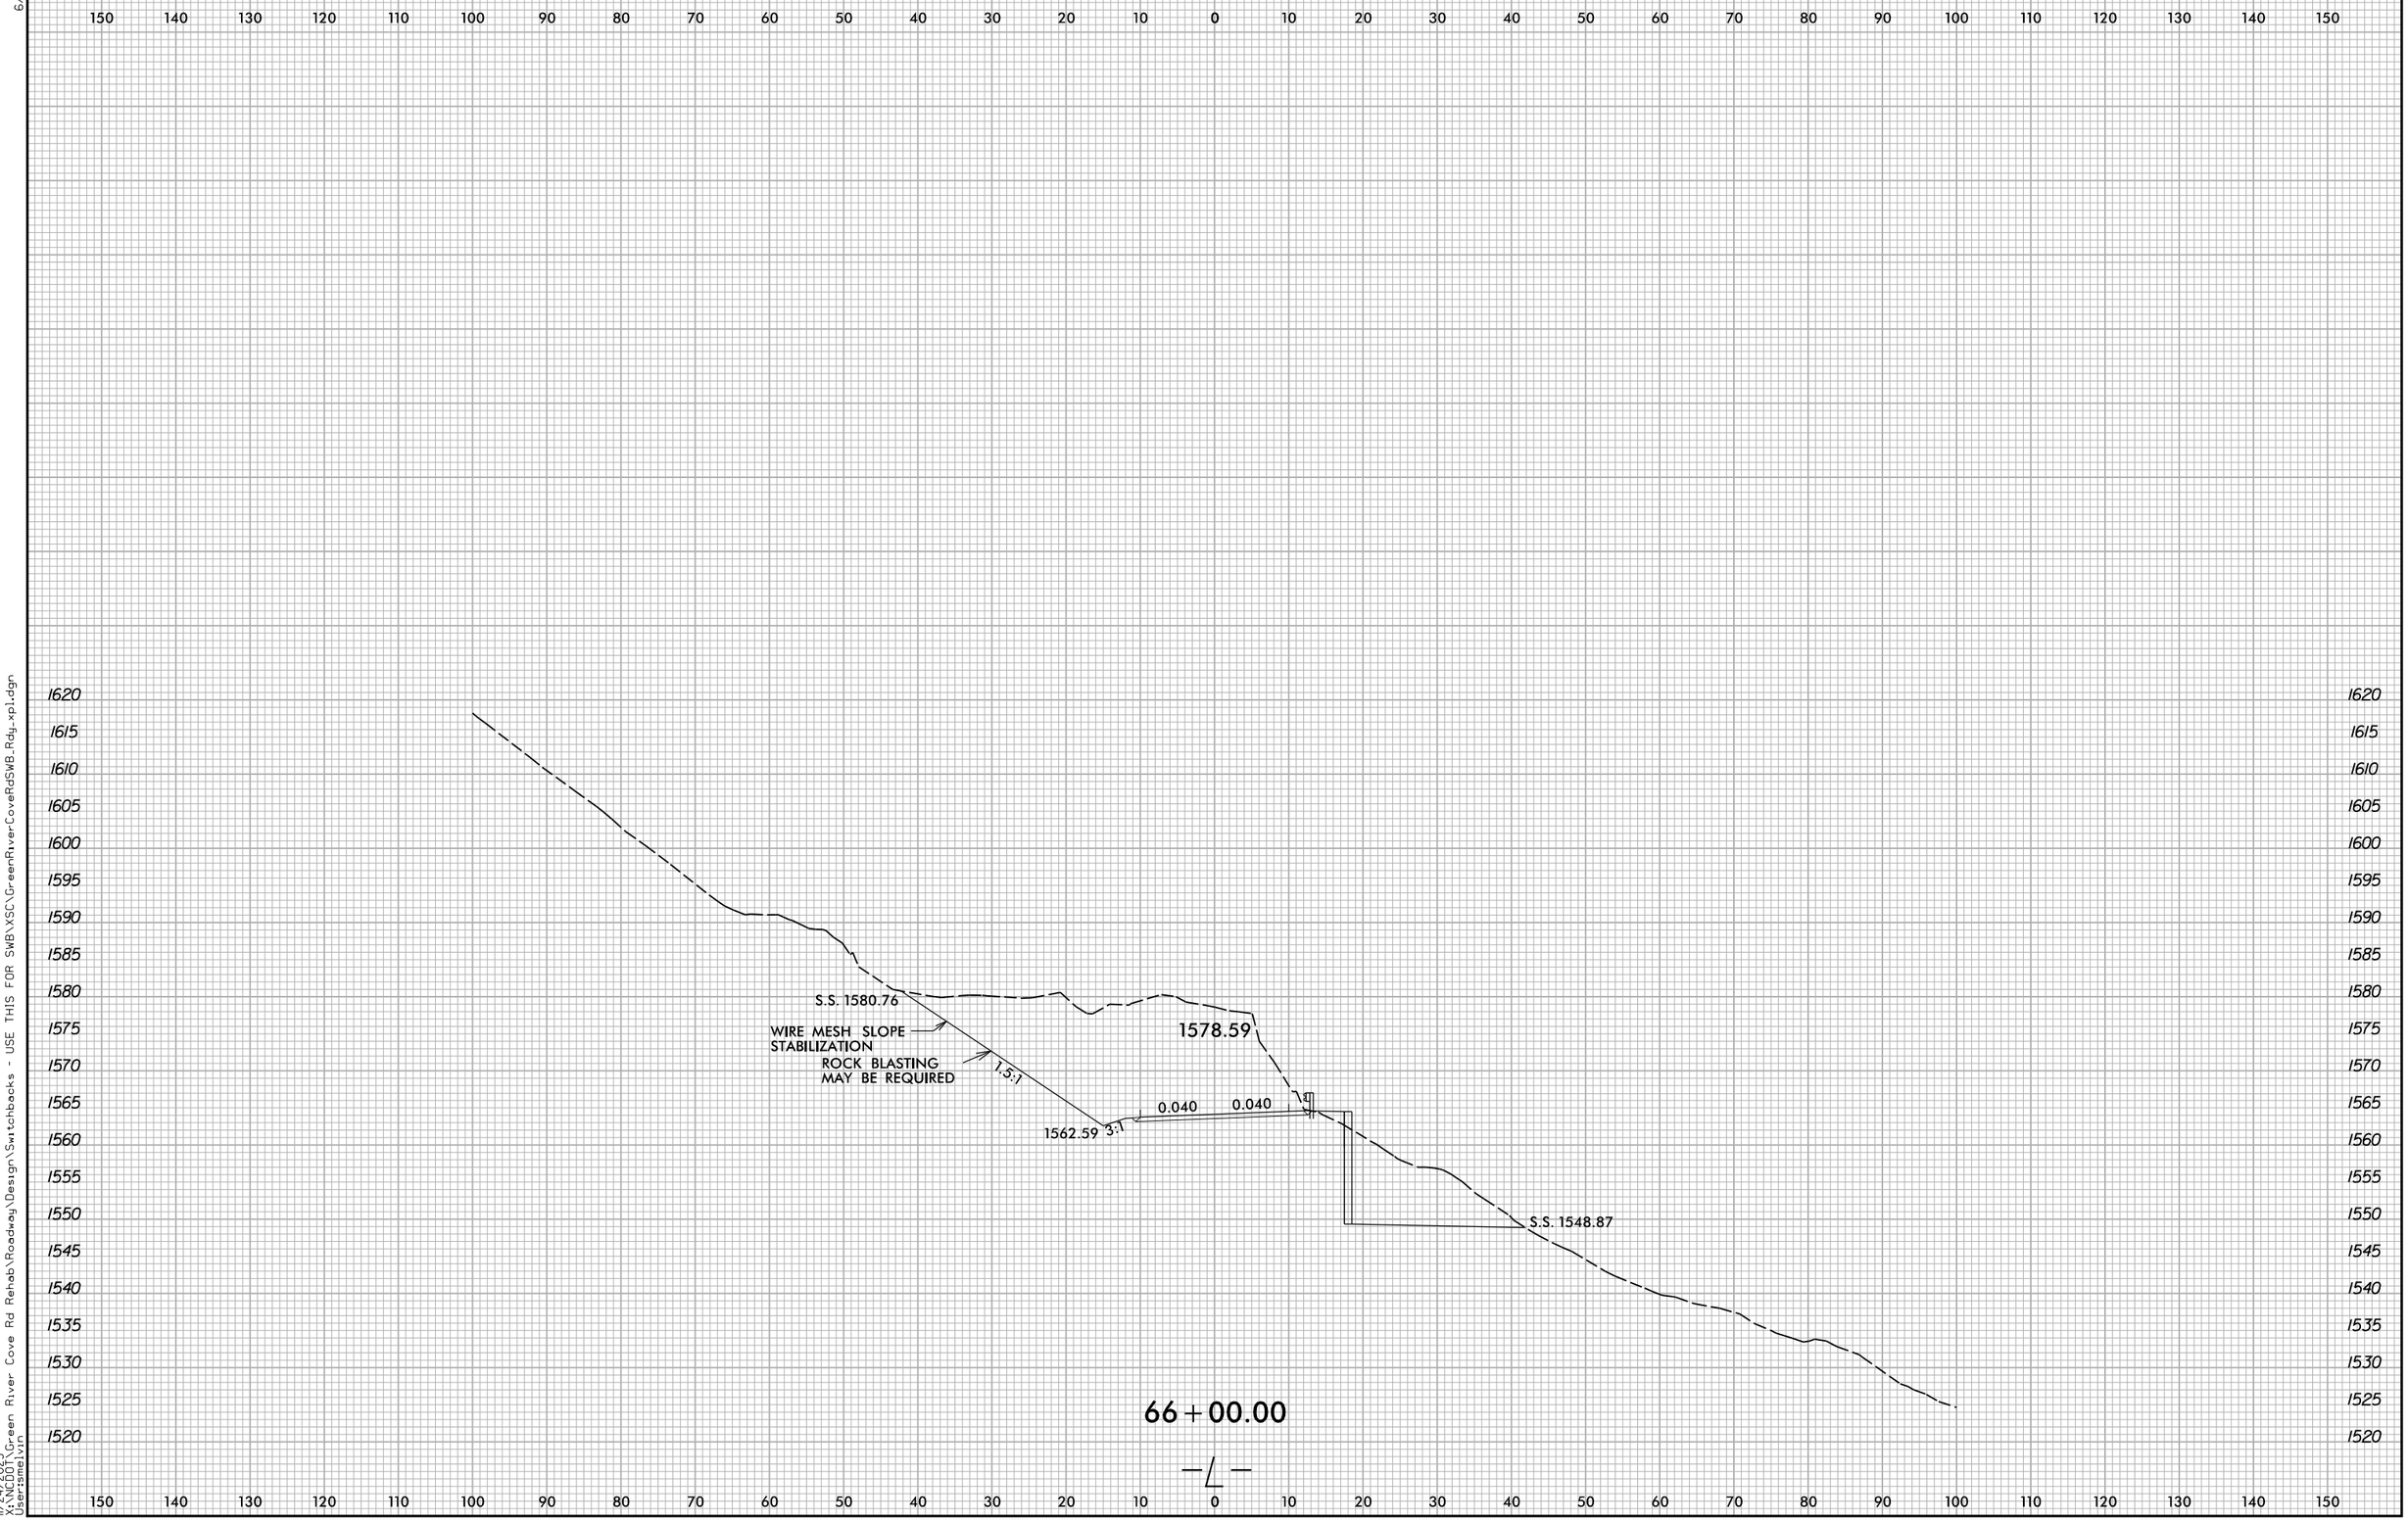

Docusign Envelope ID: 513AC8C6-13F4-453D-ADAE-0CD1406FA6BD

0 5 10	PROJ. REFERENCE NO.	SHEET NO.
	W03291	X-55

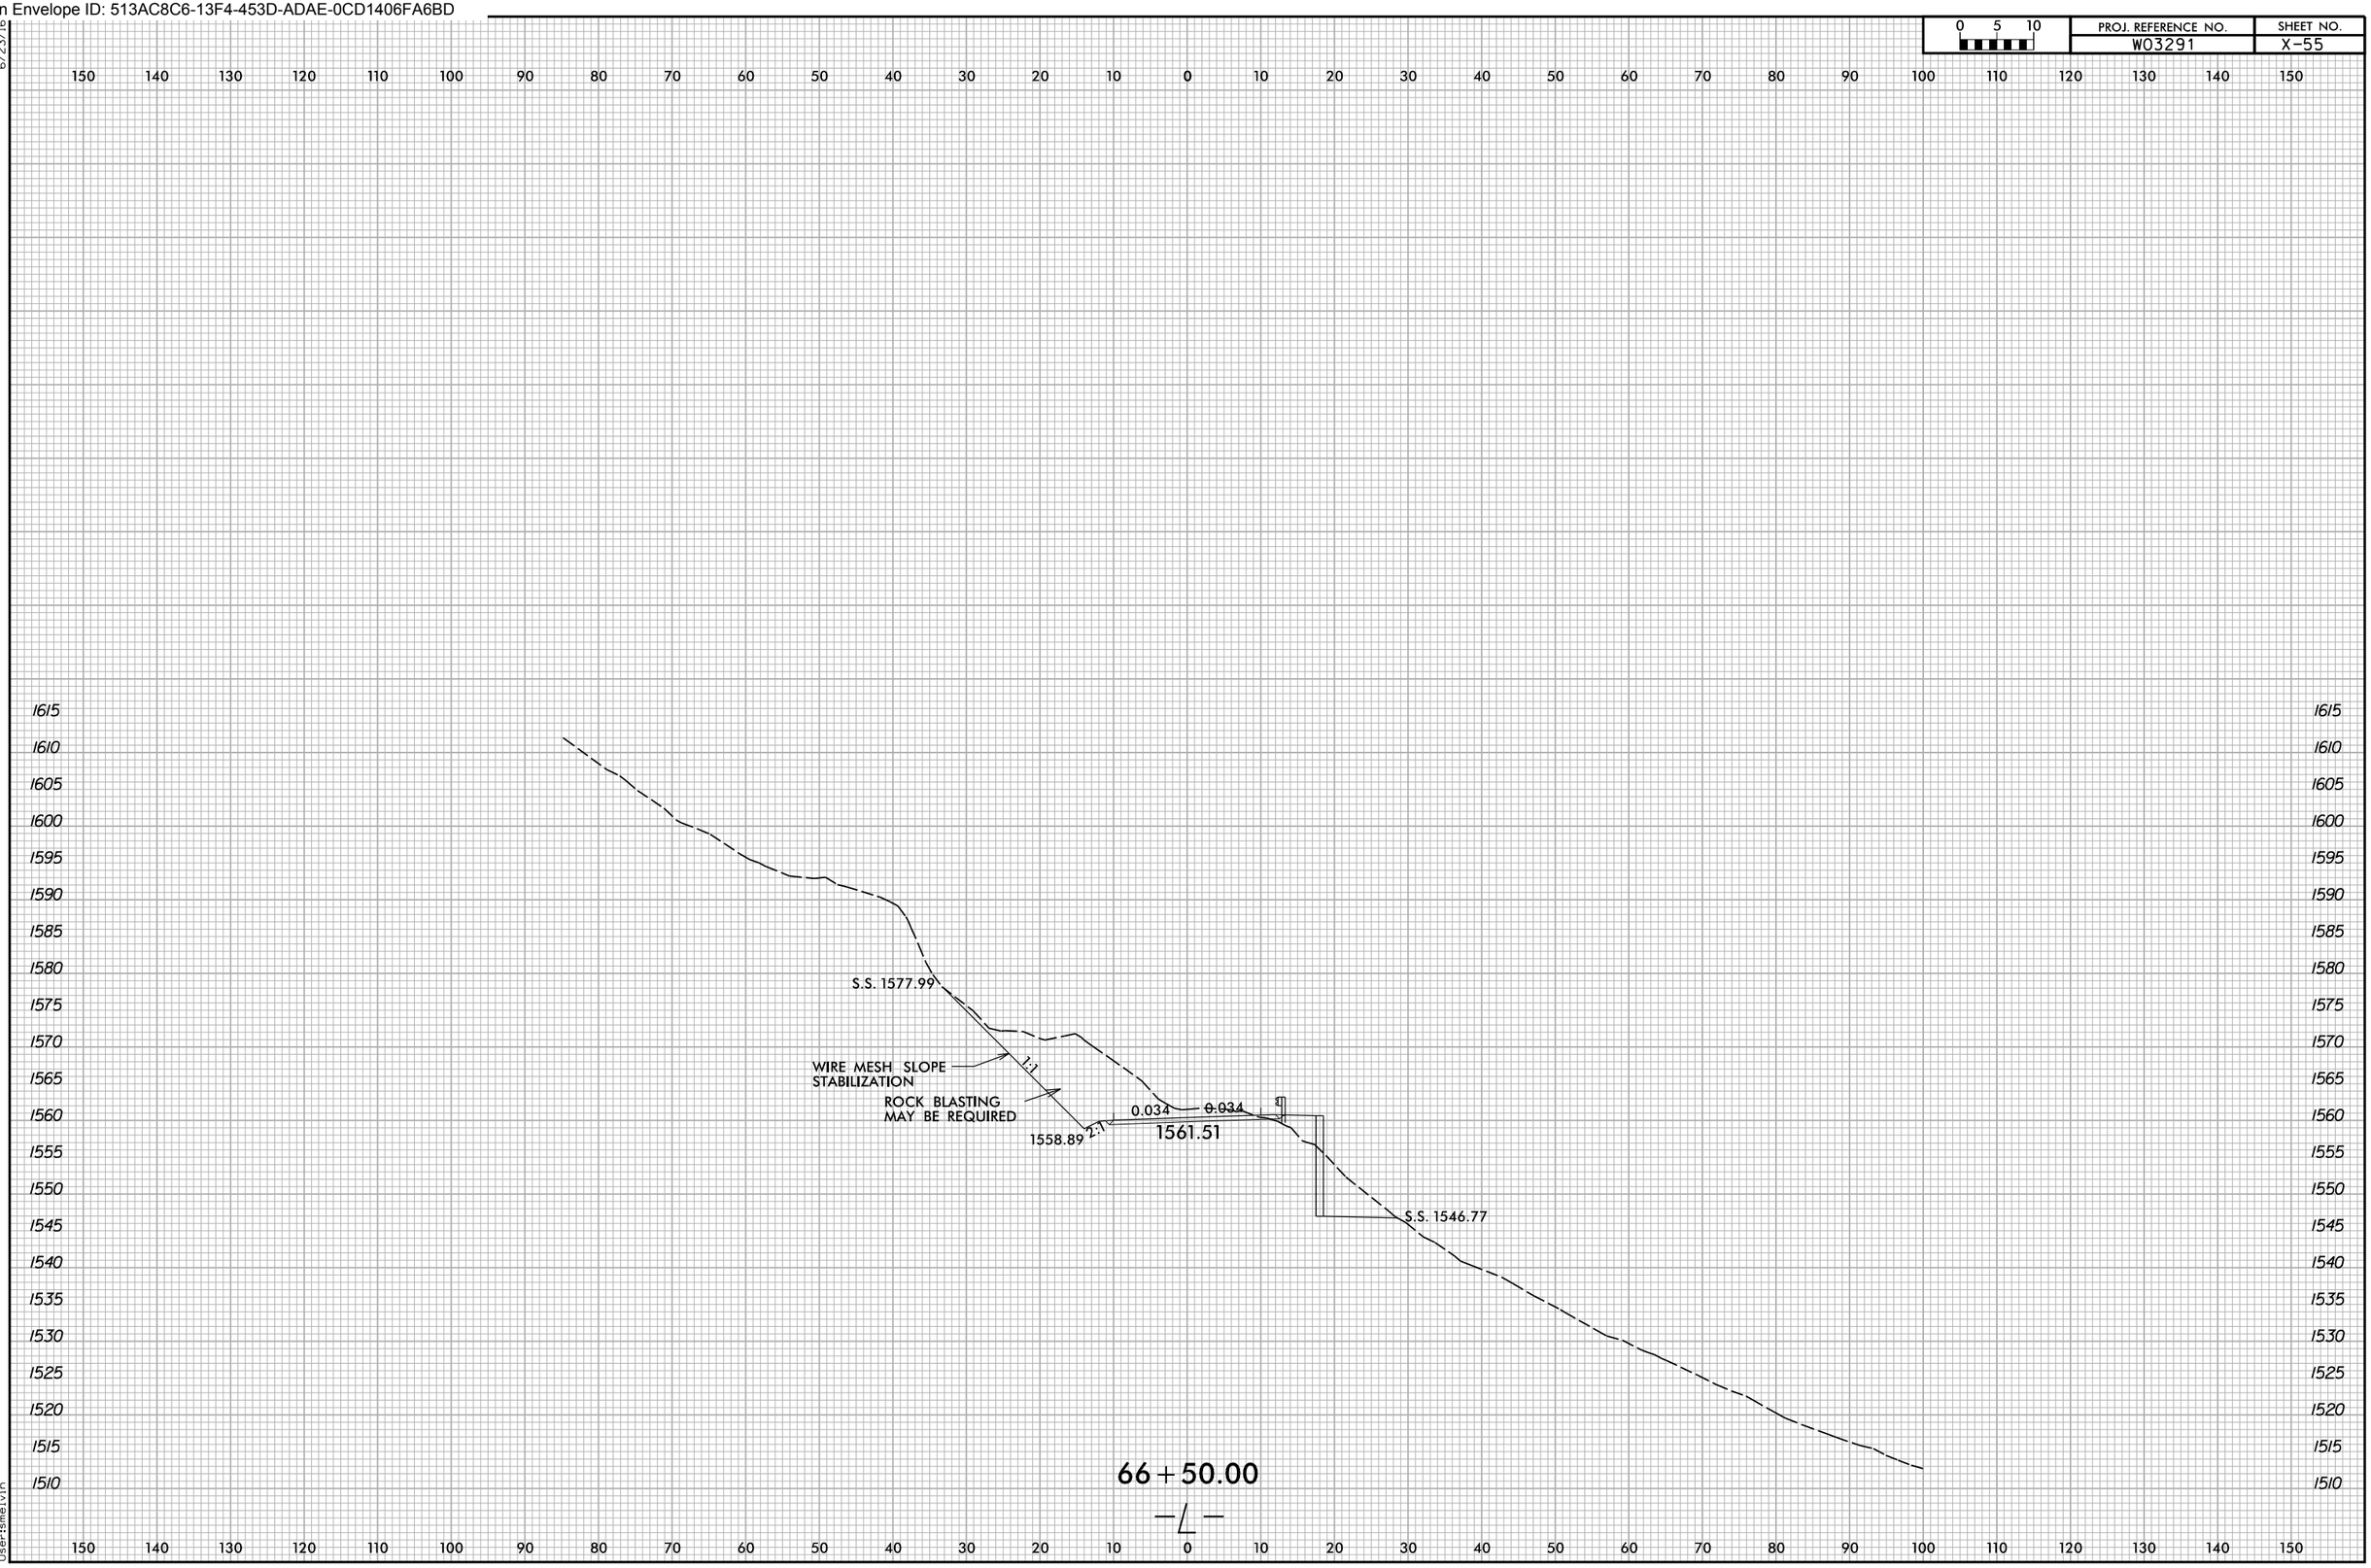

Docusign Envelope ID: 513AC8C6-13F4-453D-ADAE-0CD1406FA6BD

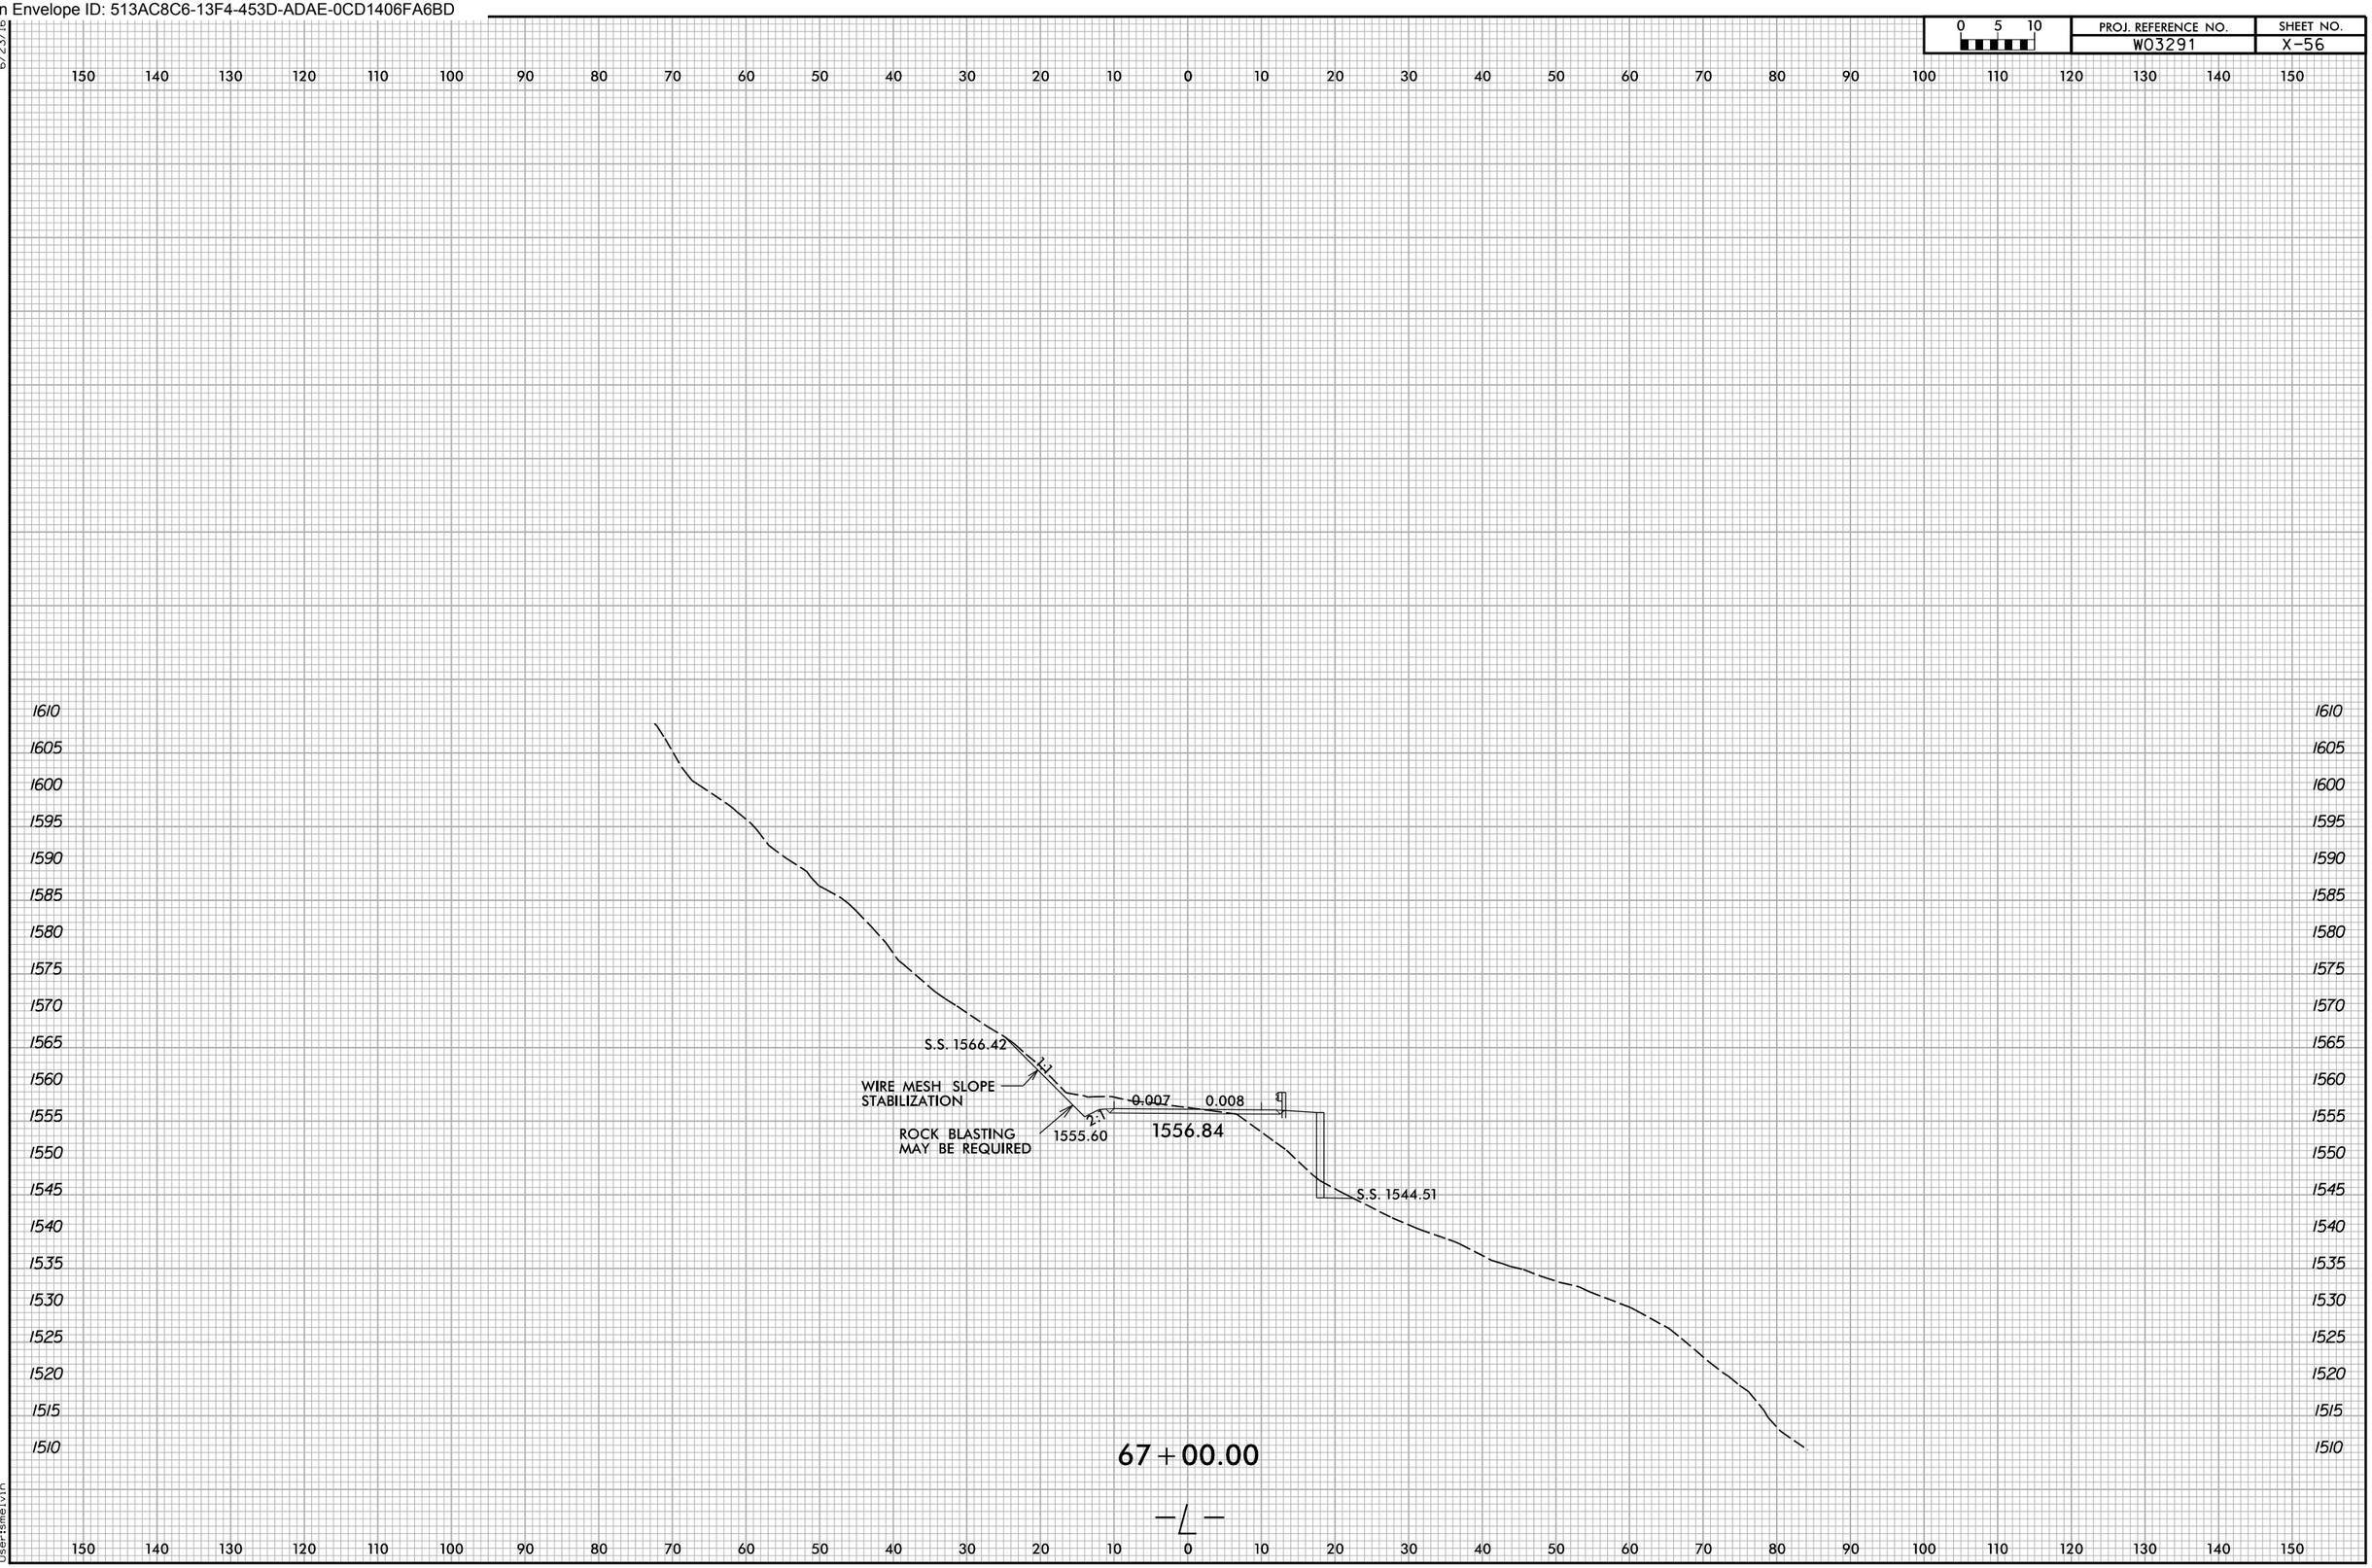

6/23/16
11/24/2025
X:\NCDOT\Green River Cove Rd Rehab\Roadway\Design\Switchbacks - USE THIS FOR SWB\XSC\GreenRiverCoveRdSWB_Rdy_xpl.dgn
Usersmelvin

Docusign Envelope ID: 513AC8C6-13F4-453D-ADAE-0CD1406FA6BD

0 5 10	PROJ. REFERENCE NO.	SHEET NO.
	W03291	X-57

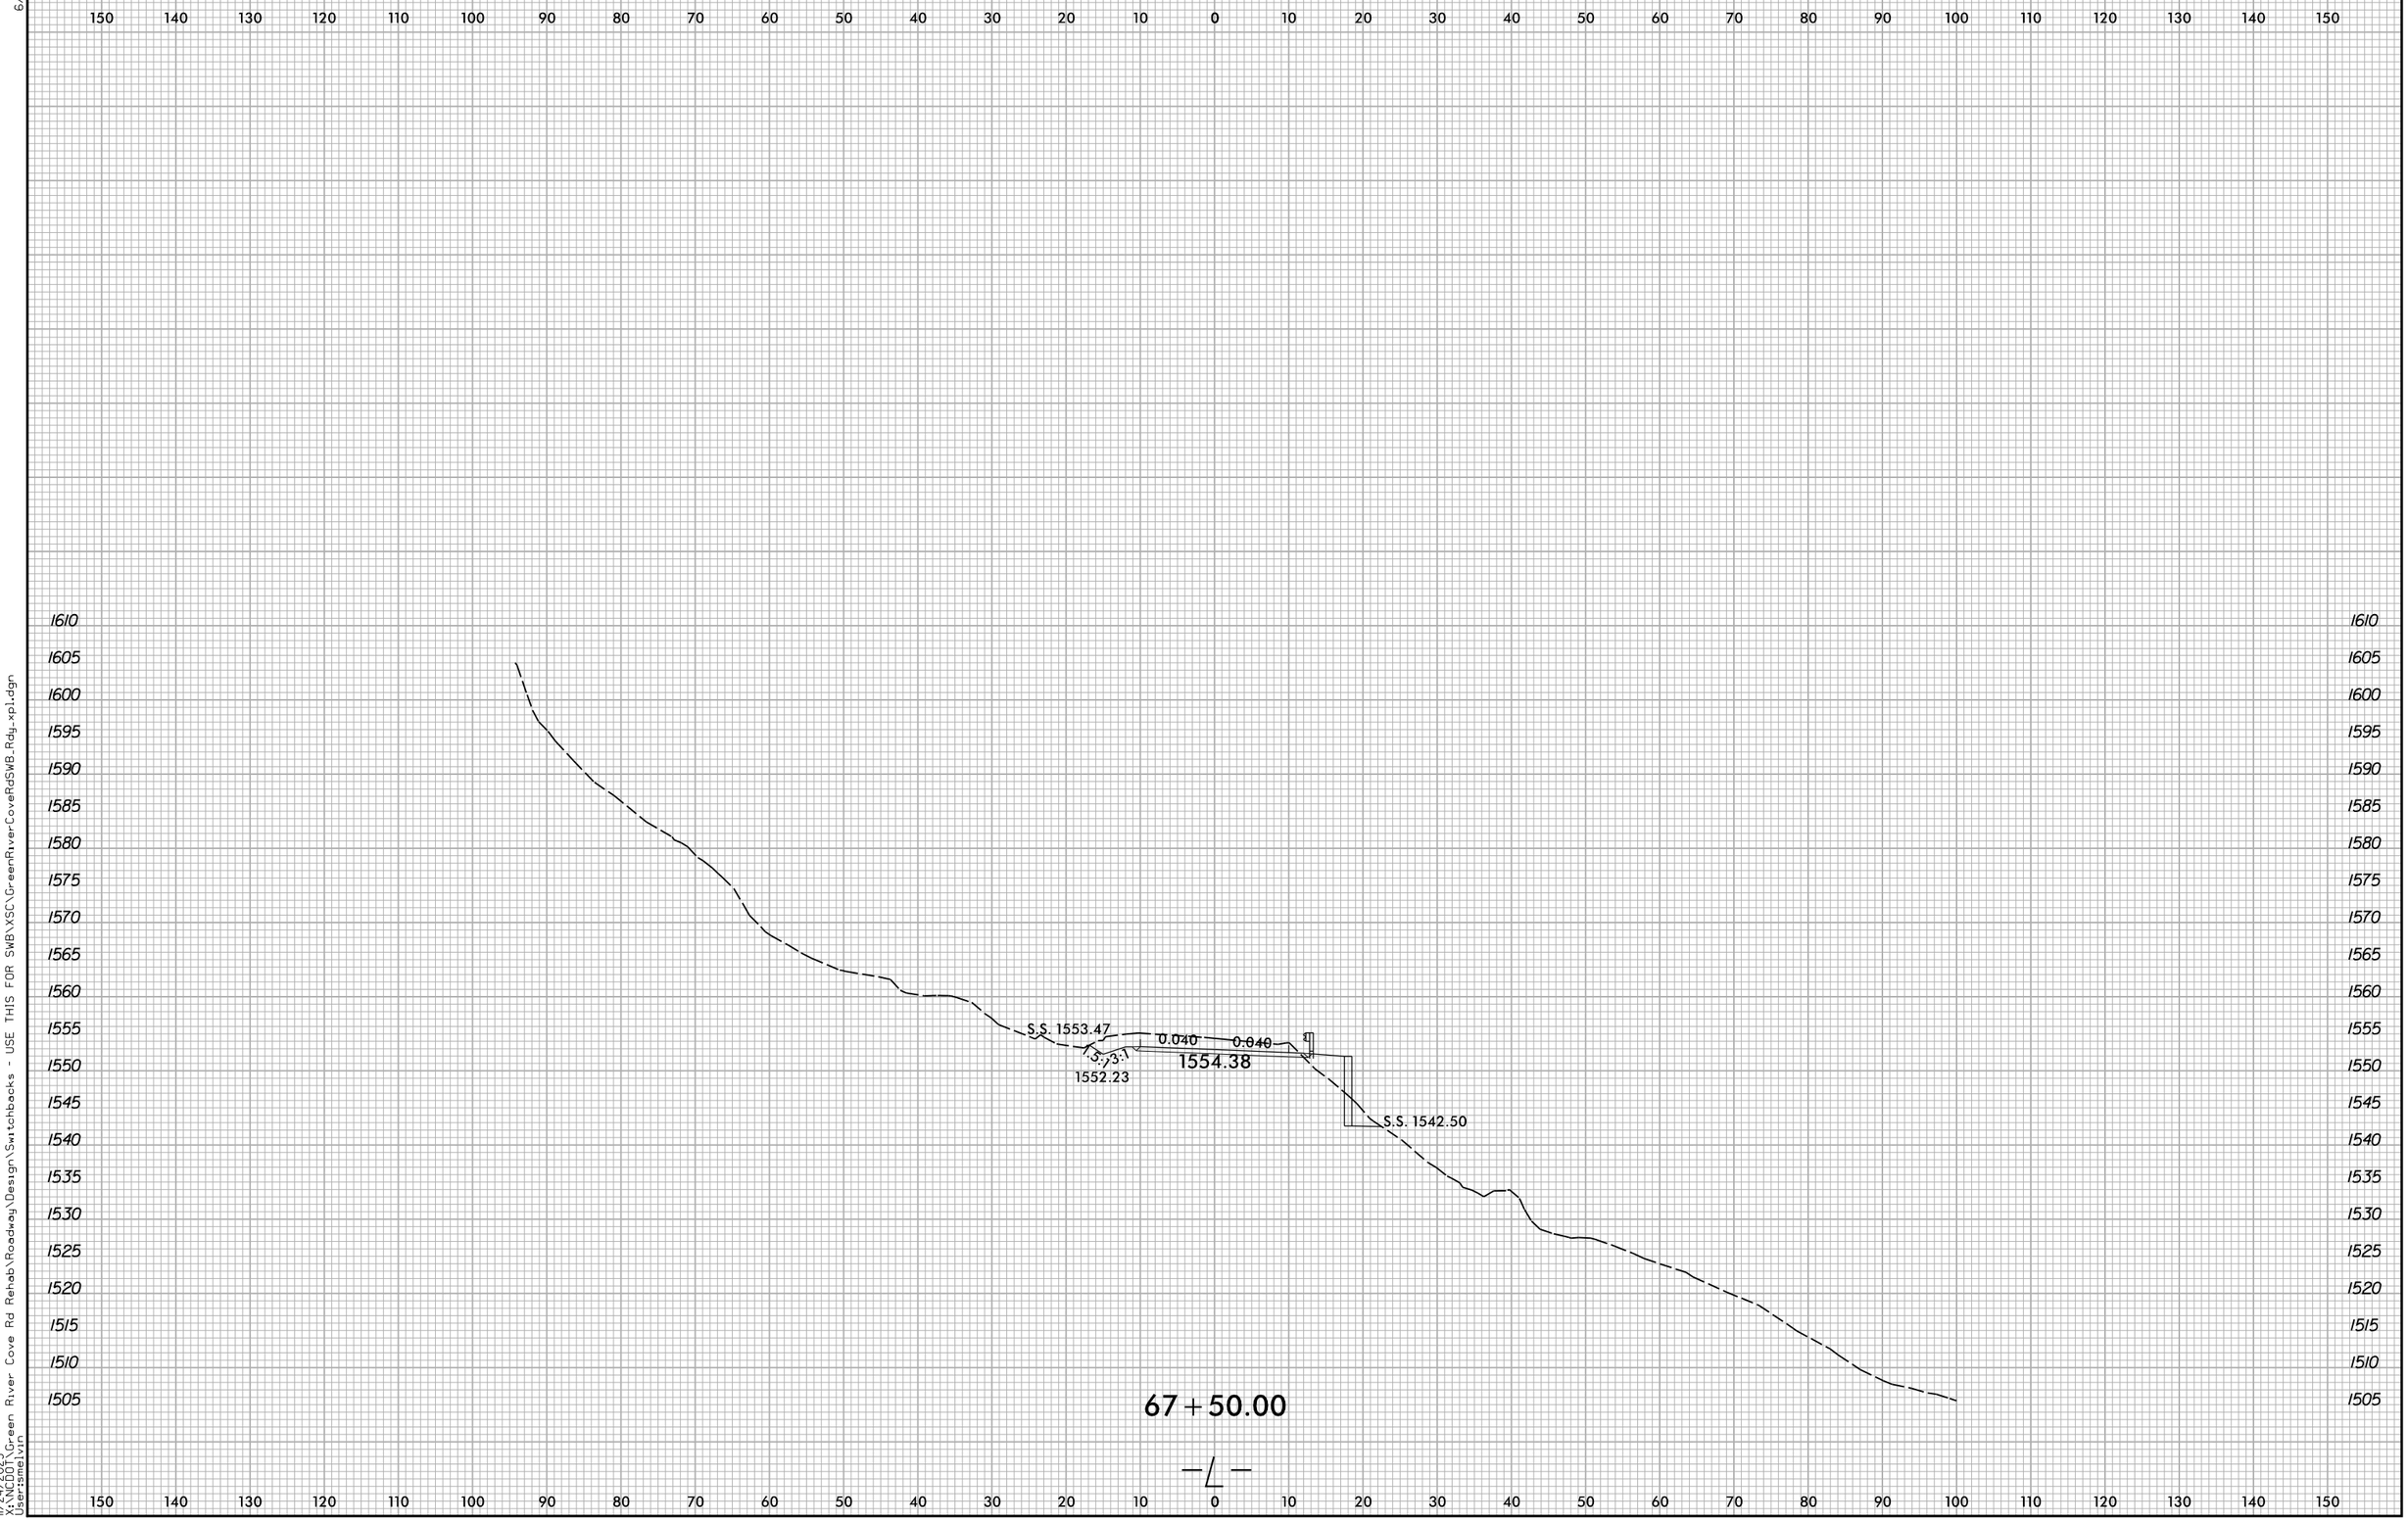

Docusign Envelope ID: 513AC8C6-13F4-453D-ADAE-0CD1406FA6BD

0 5 10	PROJ. REFERENCE NO.	SHEET NO.
	W03291	X-58

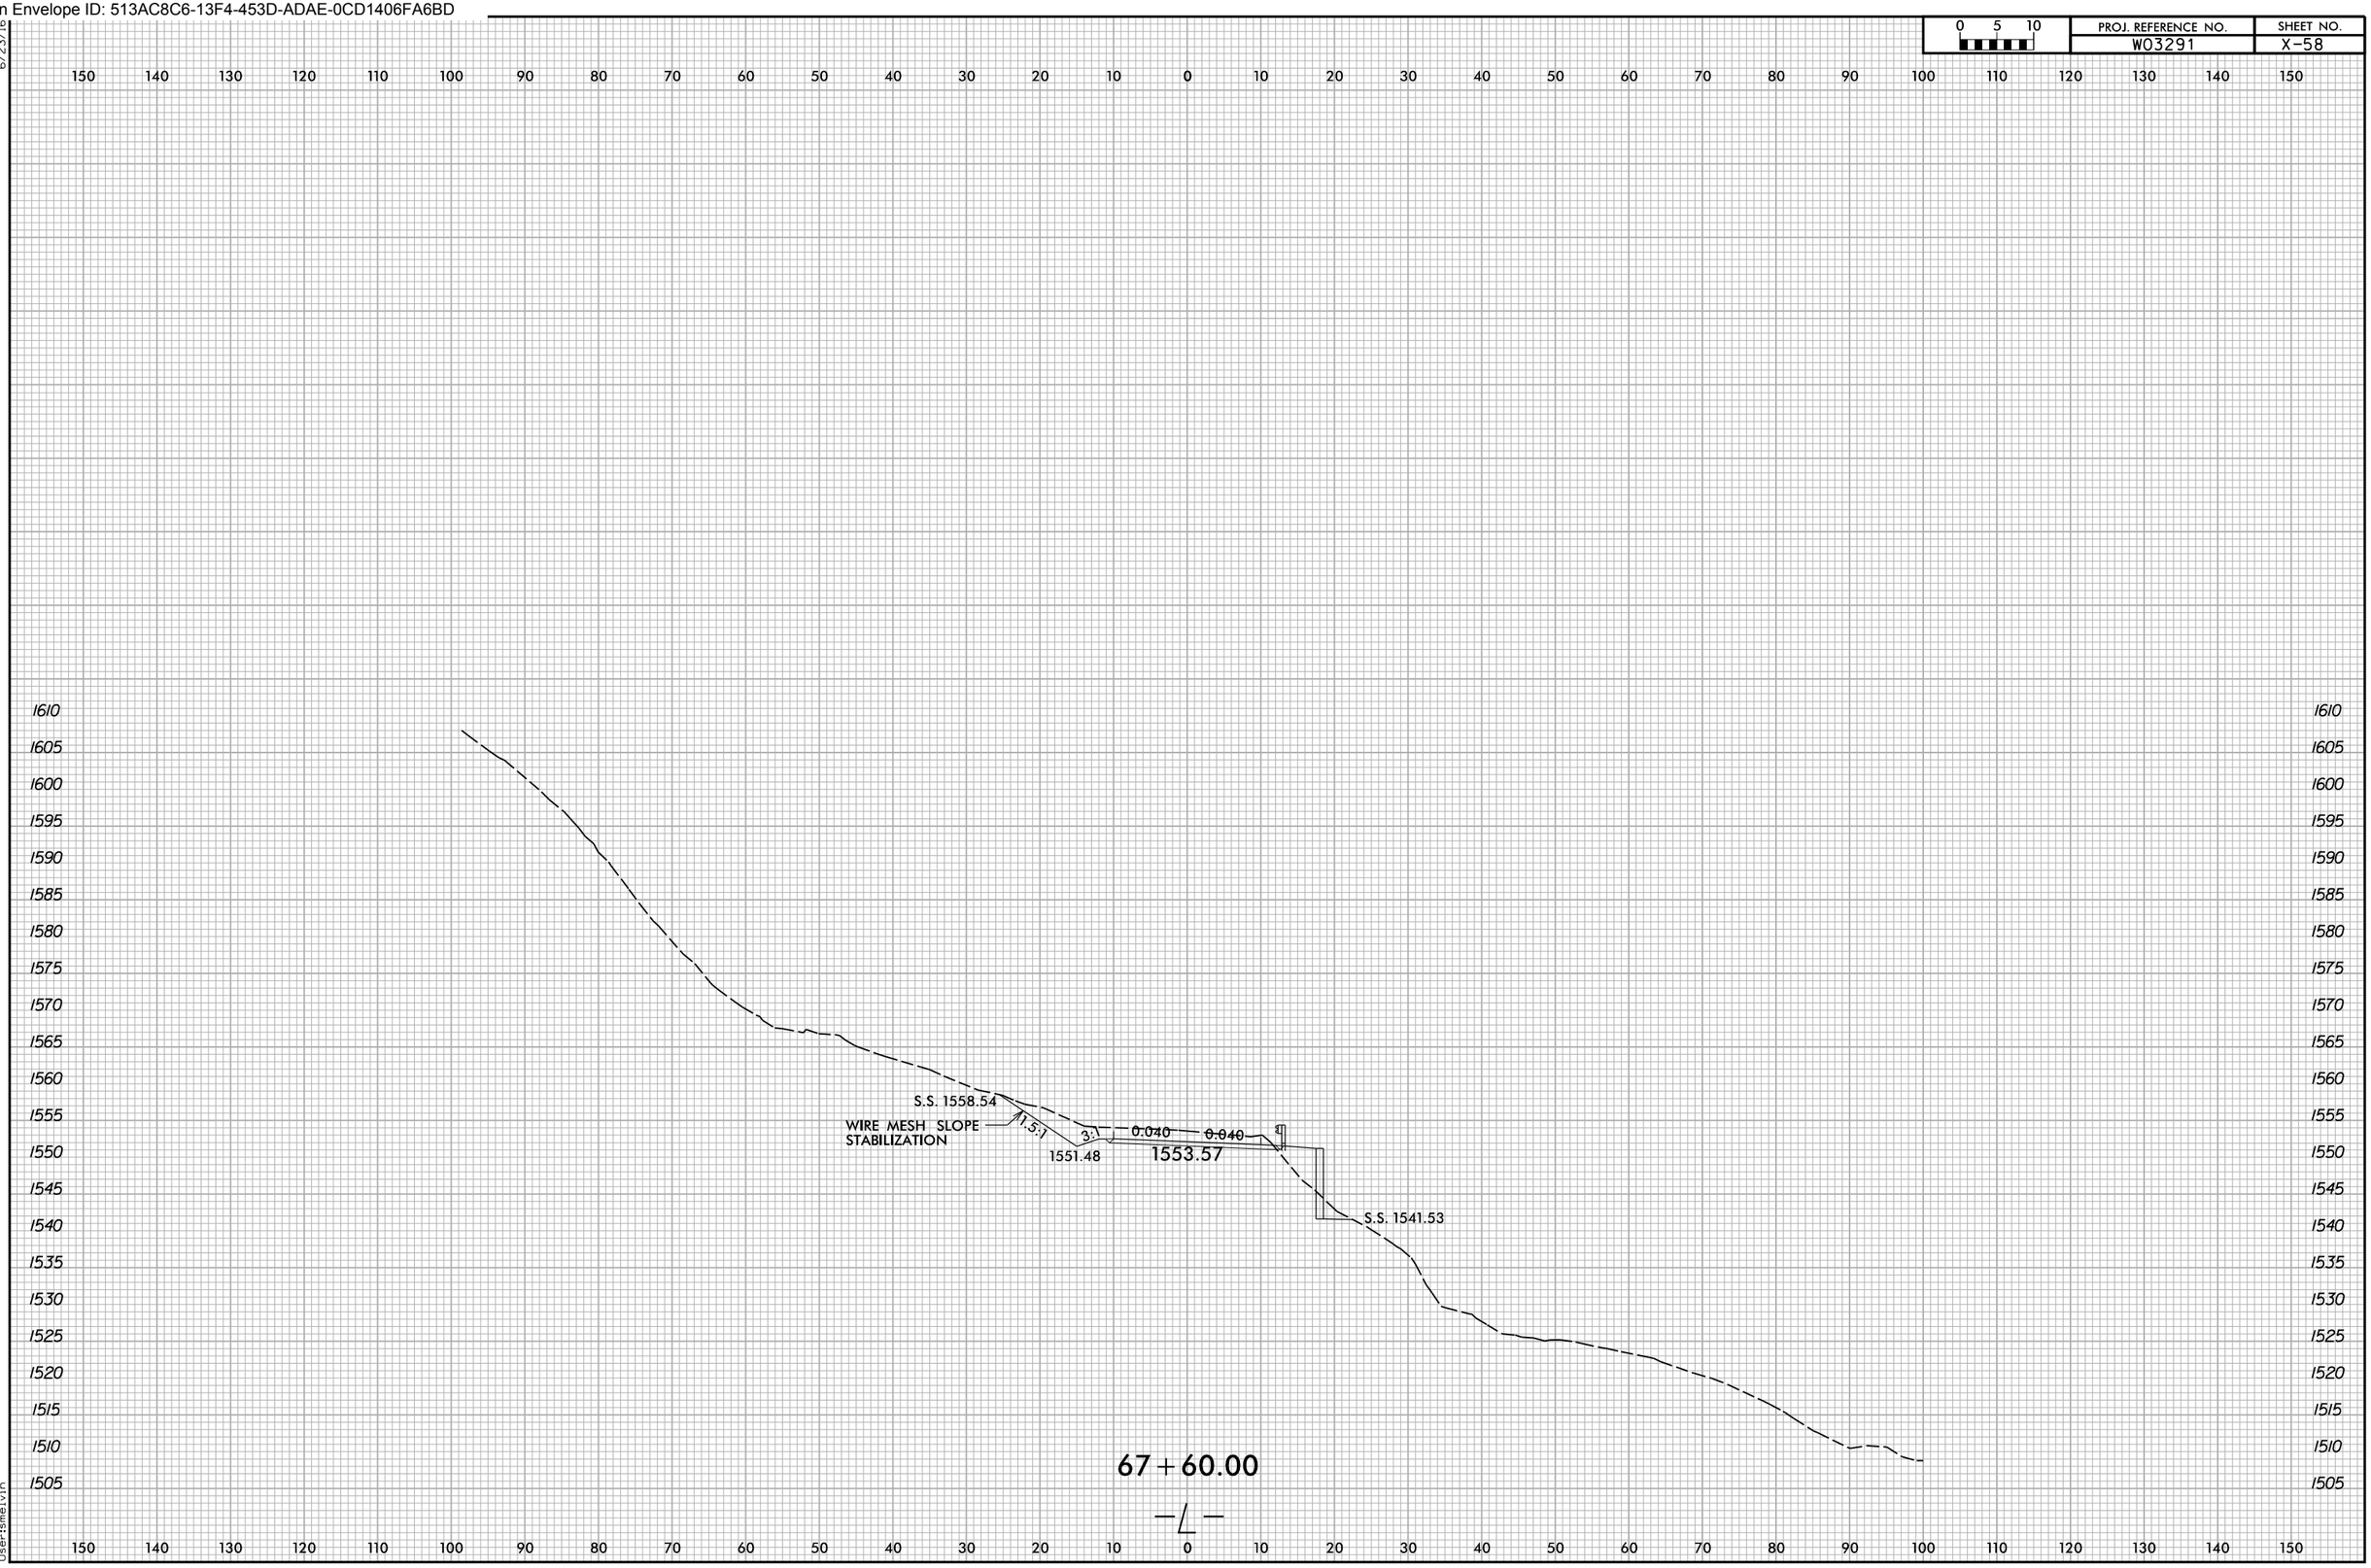

Docusign Envelope ID: 513AC8C6-13F4-453D-ADAE-0CD1406FA6BD

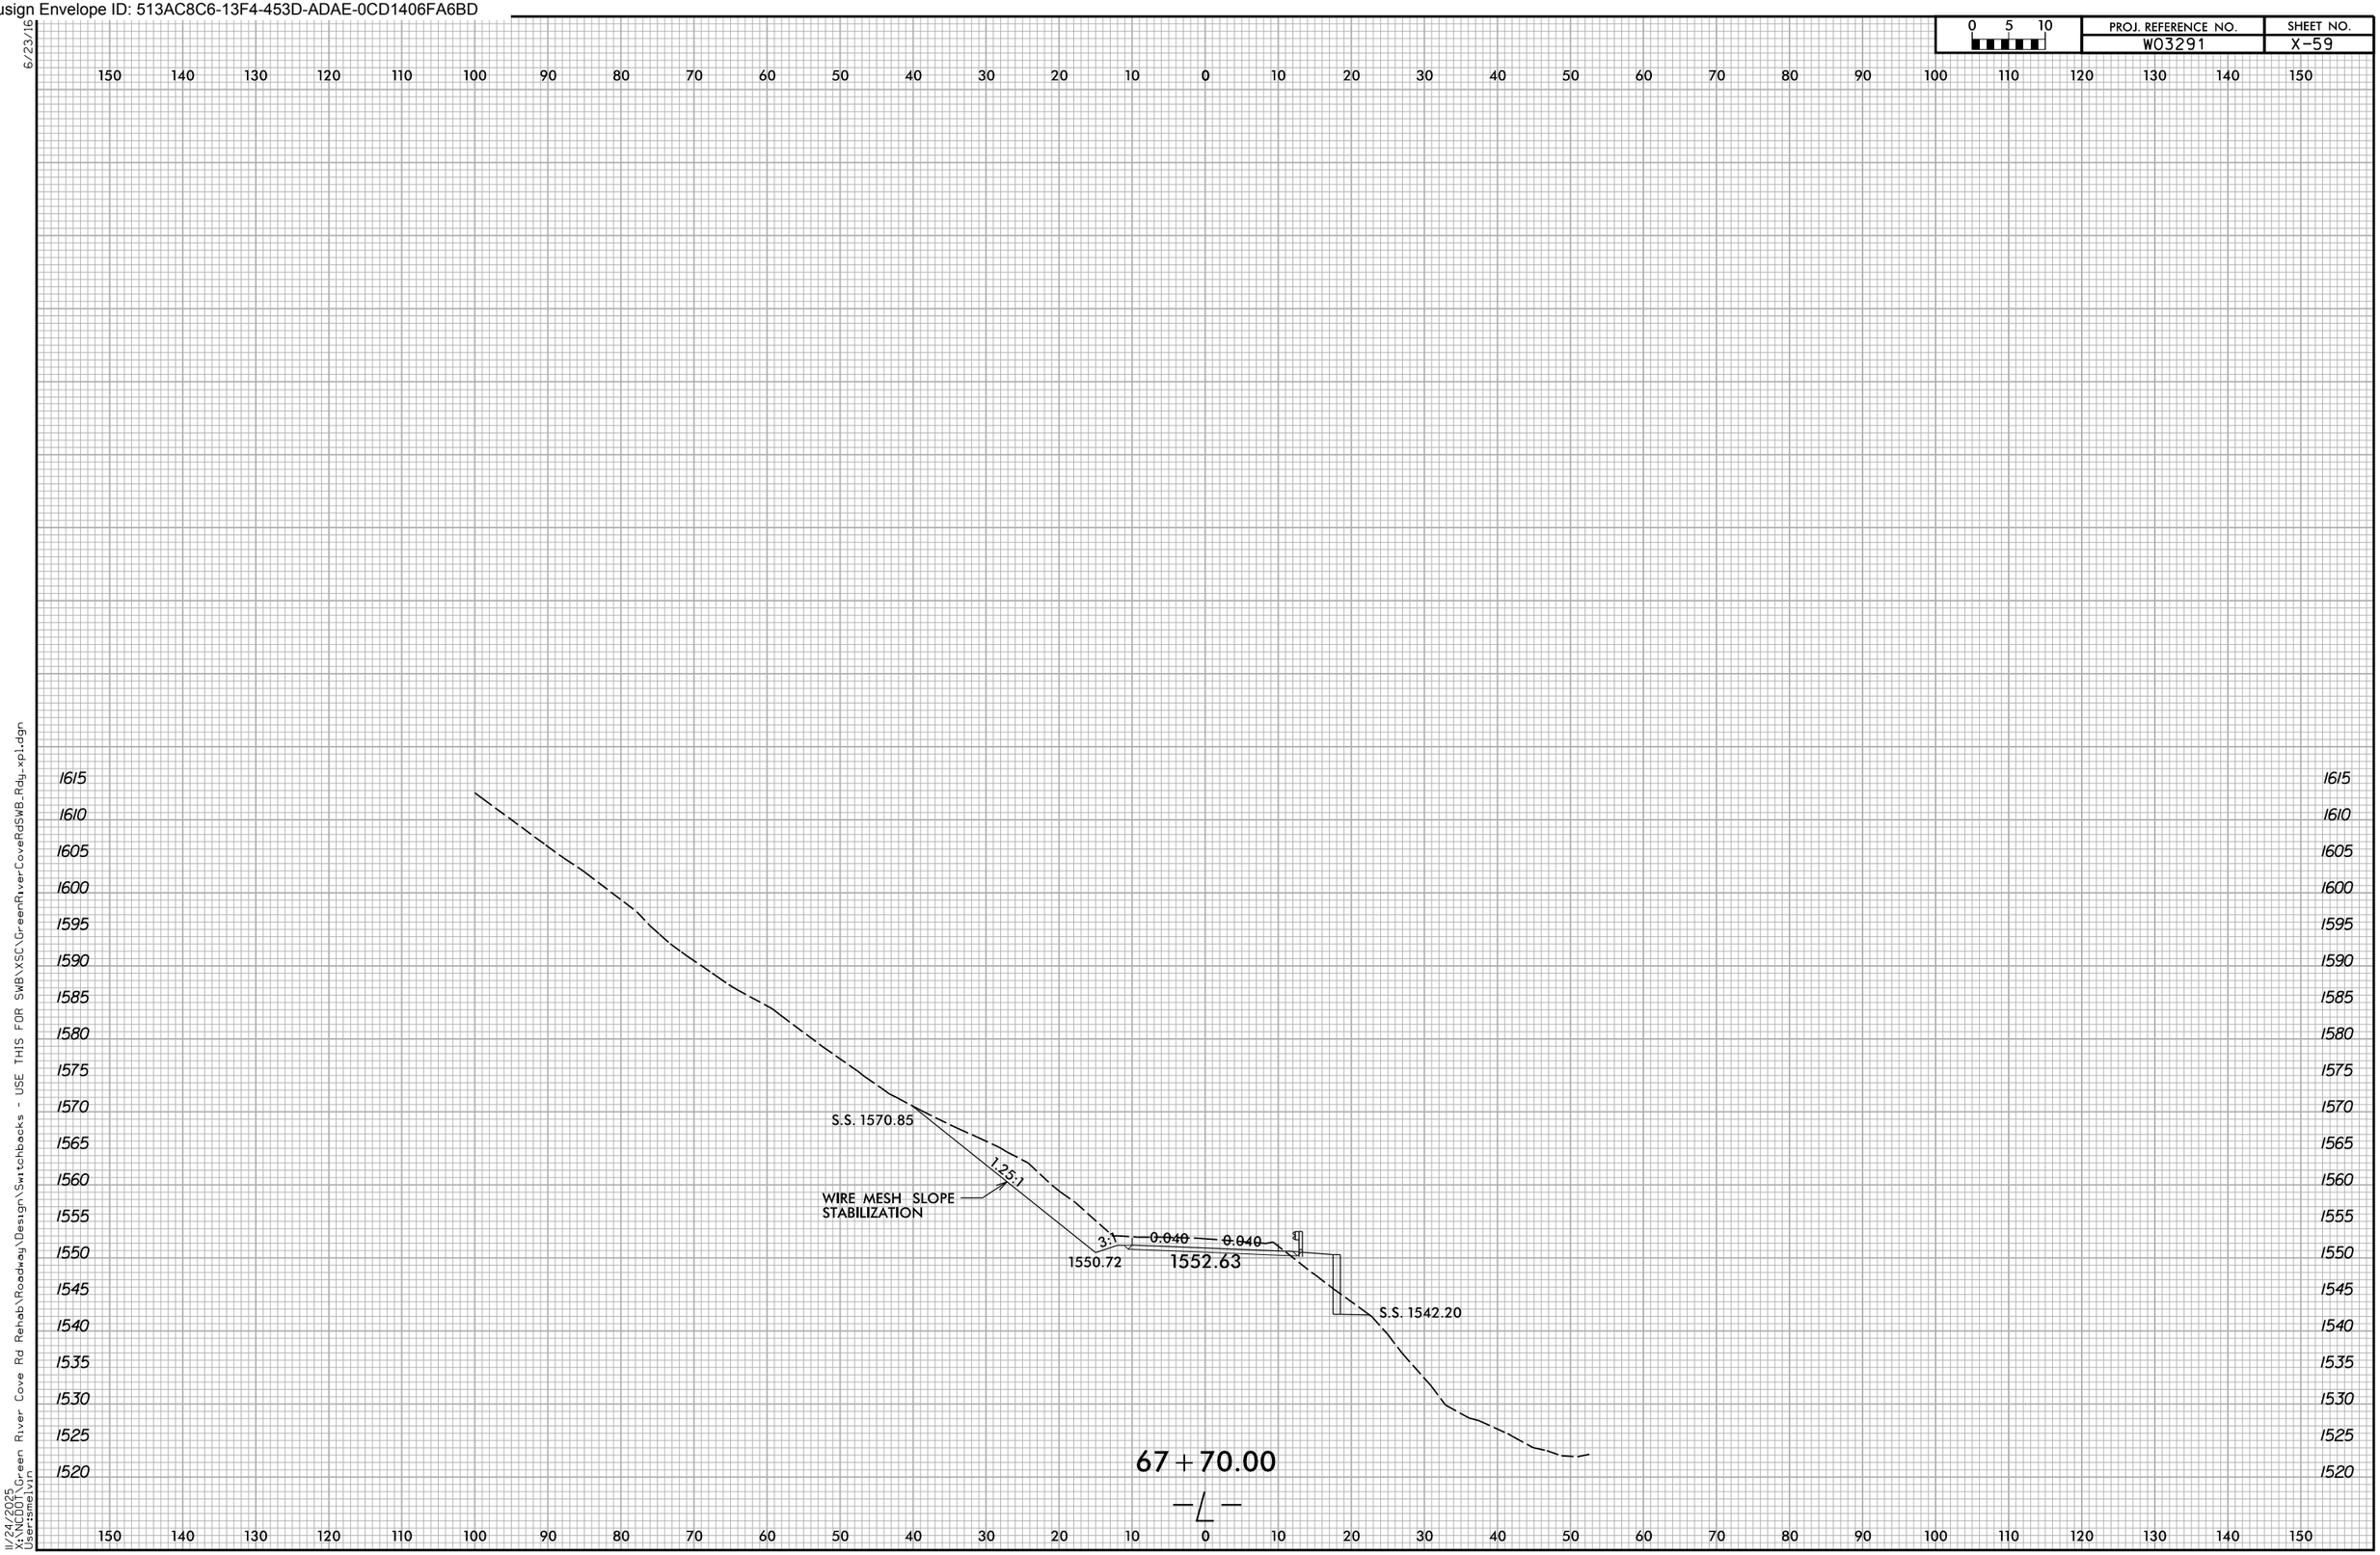

6/23/16
11/24/2025
X:\NCDOT\Green River Cove Rd Rehab\Roadway\Design\Switchbacks - USE THIS FOR SWB\XSC\GreenRiverCoveRdSWB_Rdy_xpl.dgn
Users\melvin

Docusign Envelope ID: 513AC8C6-13F4-453D-ADAE-0CD1406FA6BD

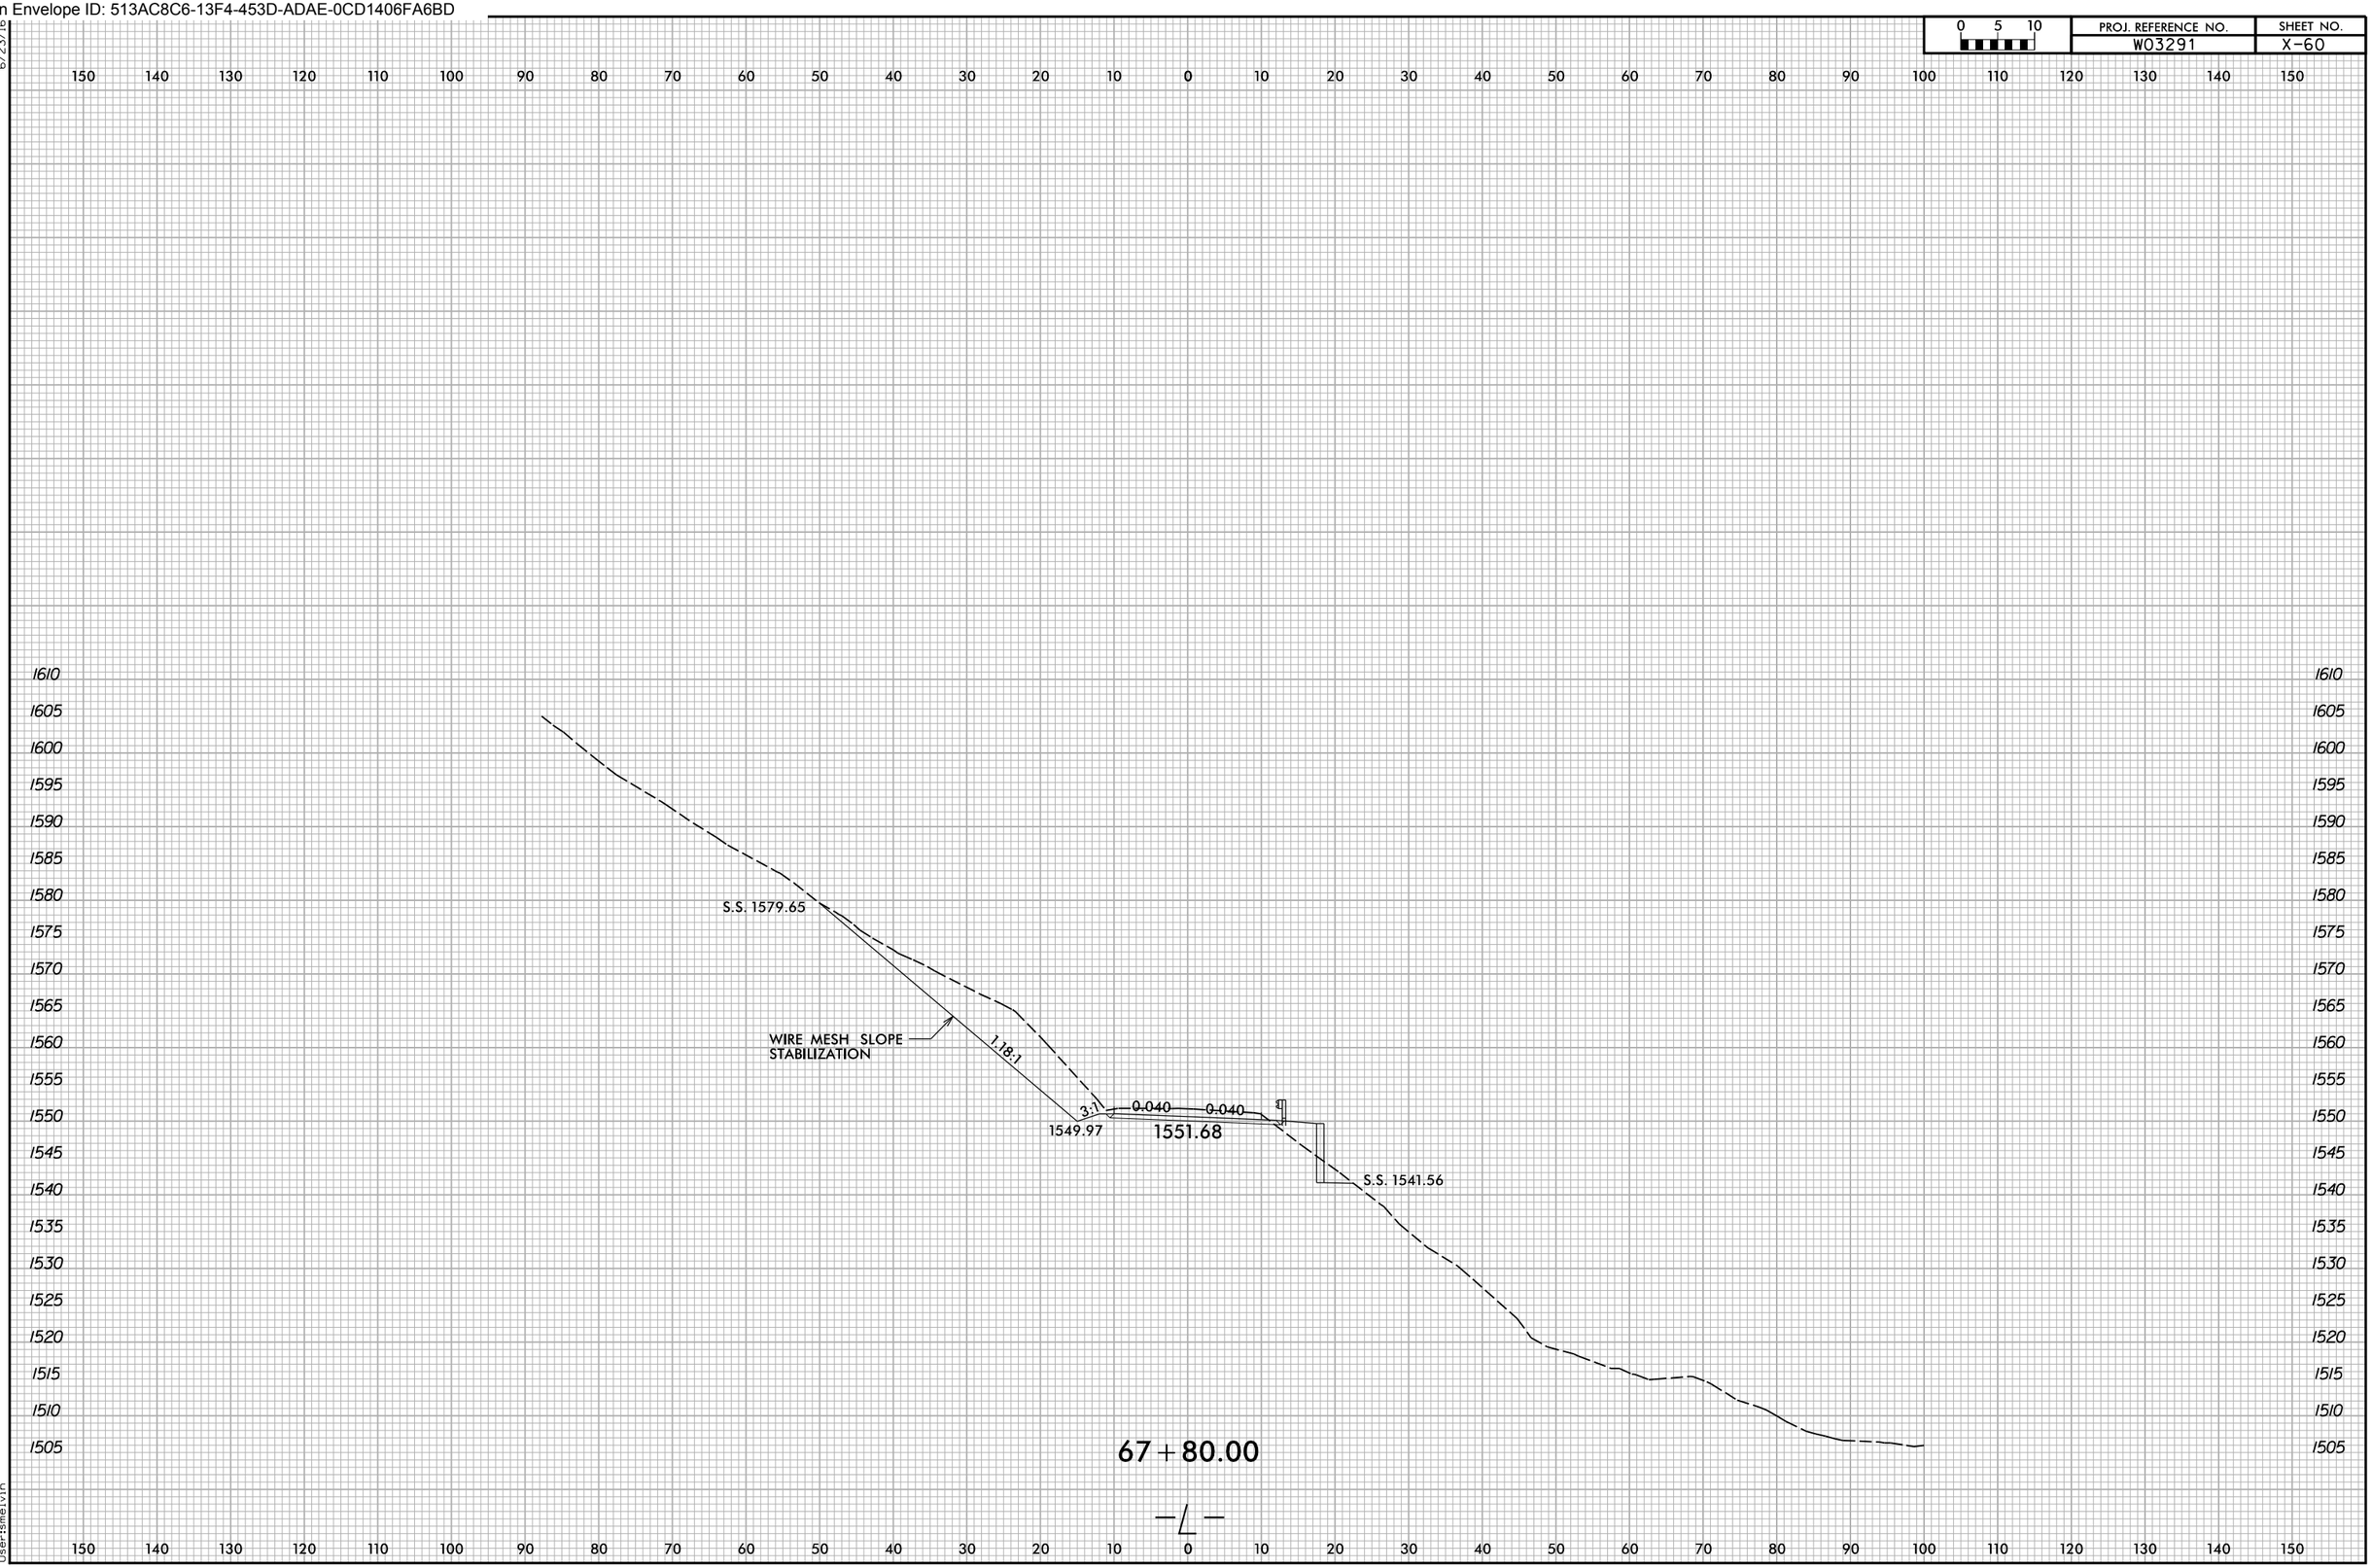

6/23/16
11/24/2025
X:\NCDOT\Green River Cove Rd Rehab\Roadway\Design\Switchbacks - USE THIS FOR SWB\XSC\GreenRiverCoveRdSWB_Rdy_xpl.dgn
User:smelvin

Docusign Envelope ID: 513AC8C6-13F4-453D-ADAE-0CD1406FA6BD

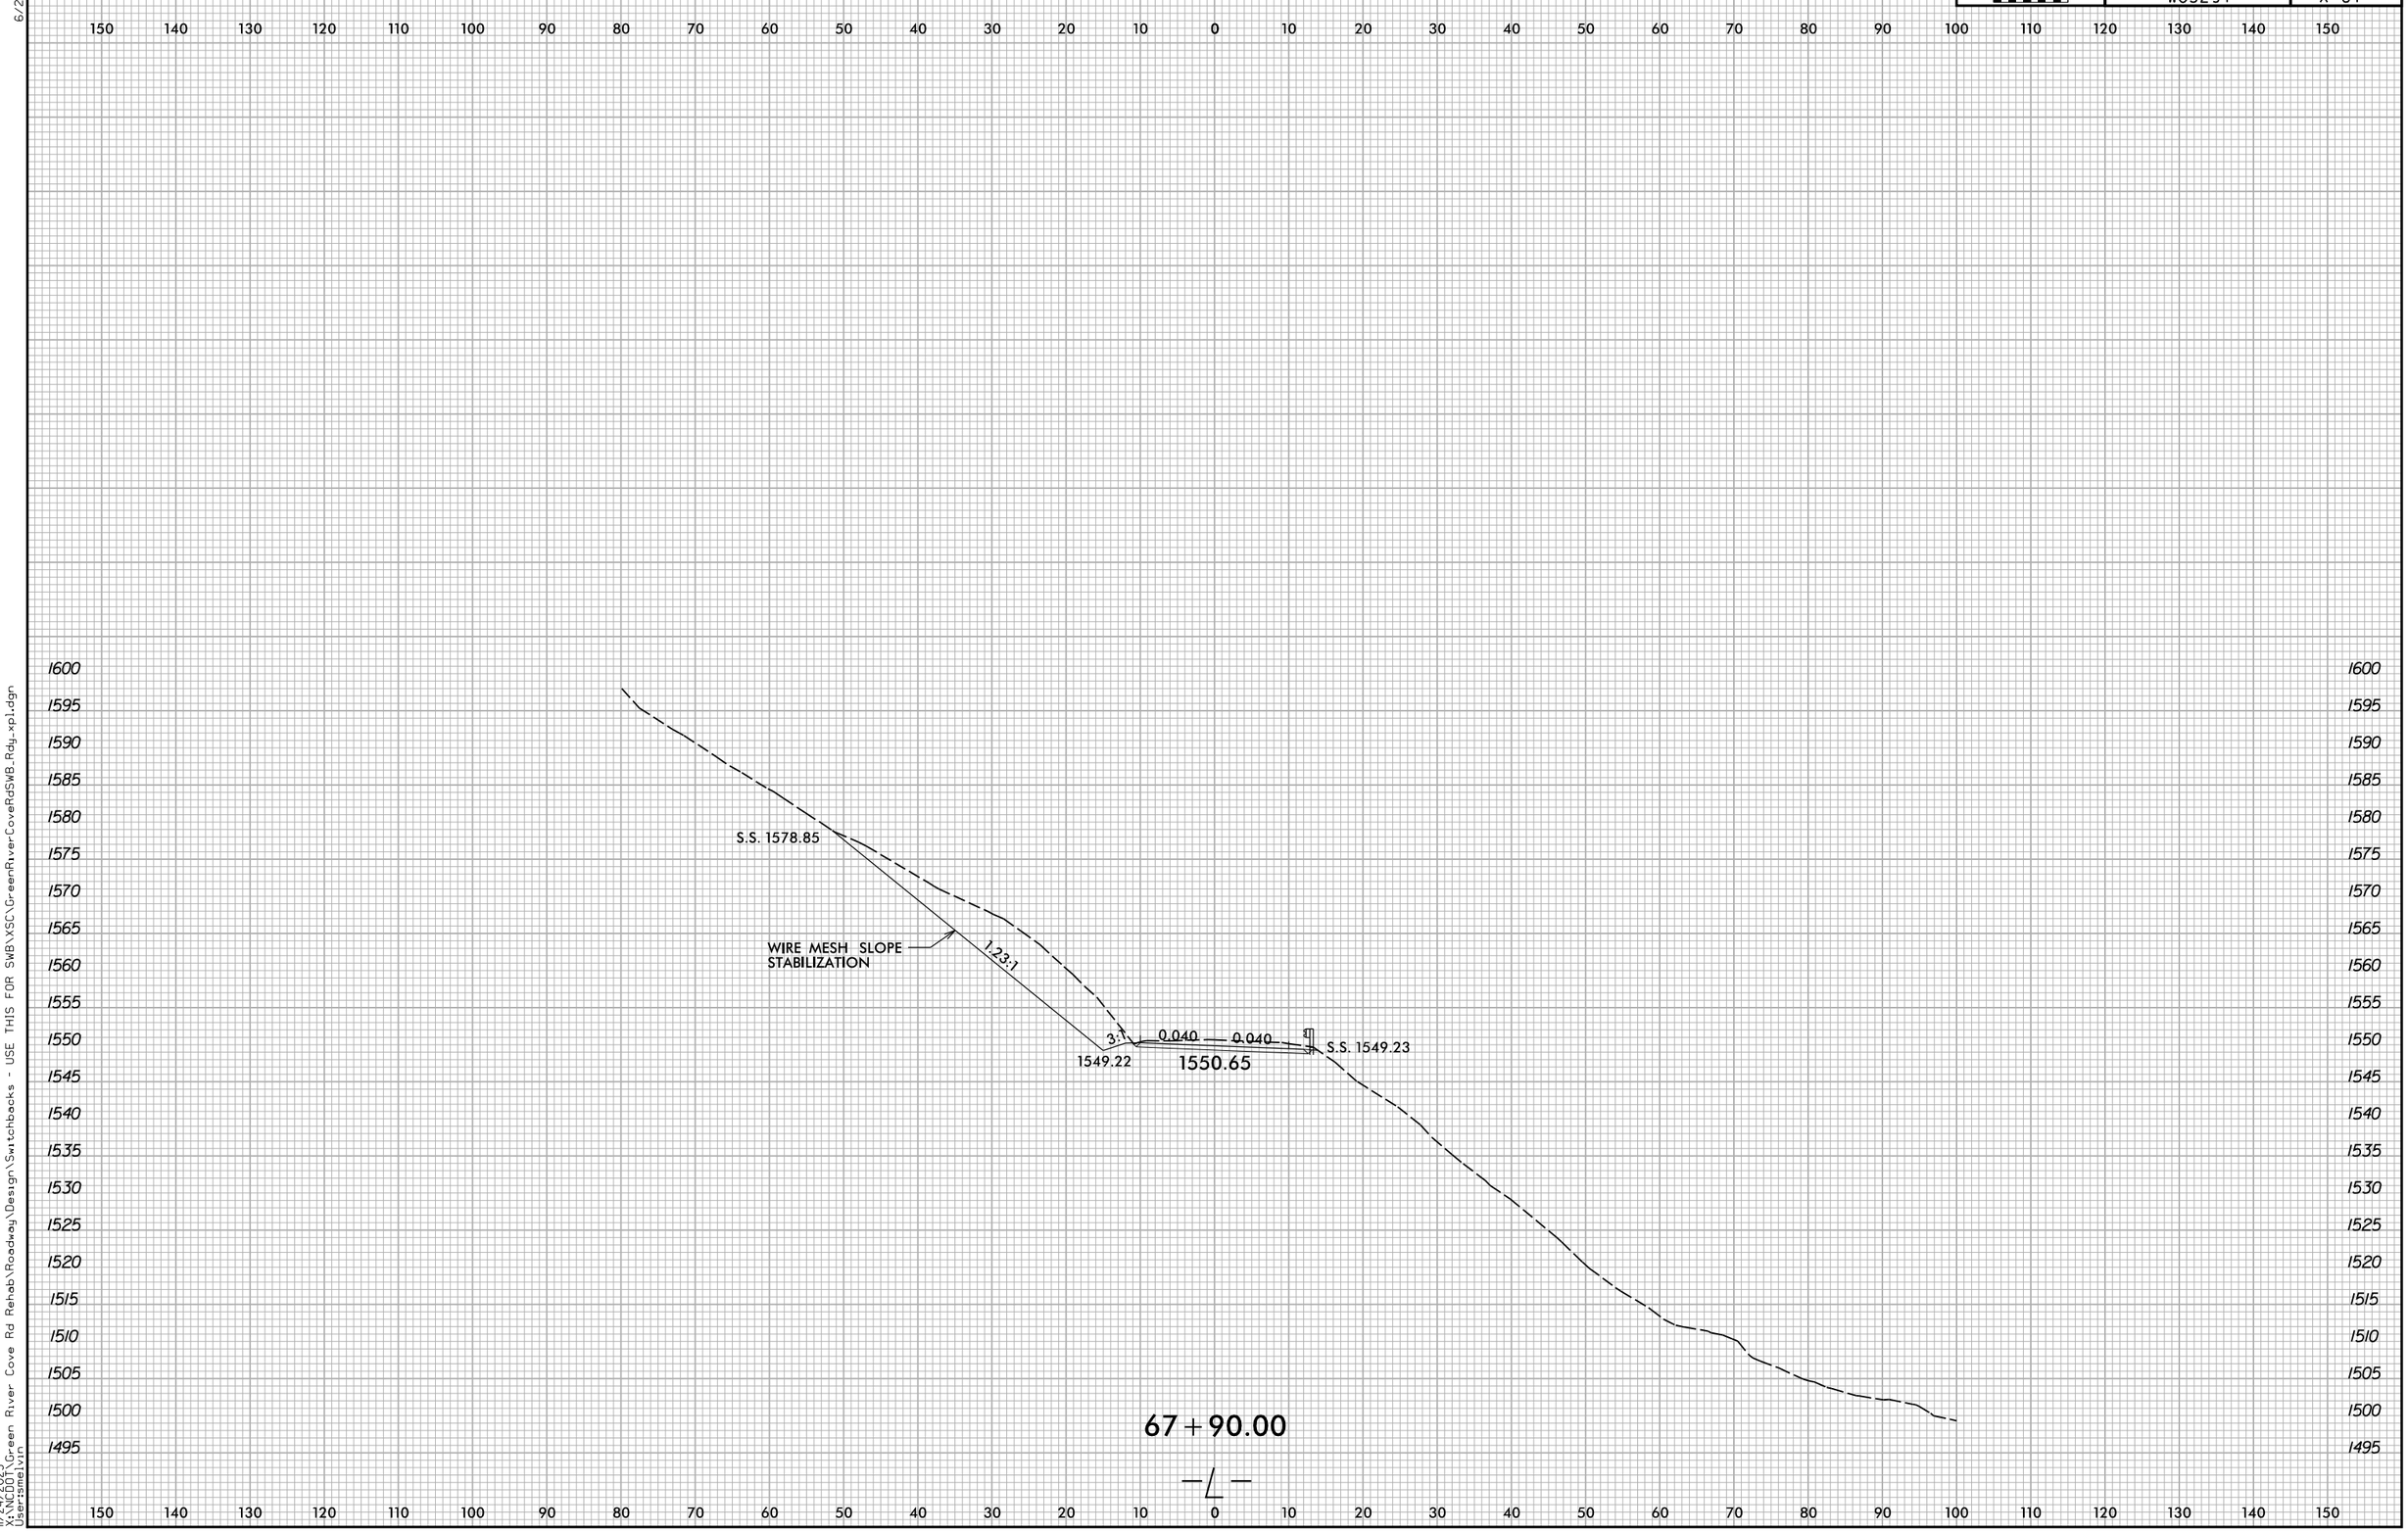

6/23/16
11/24/2025
X:\NCDOT\Green River Cove Rd Rehab\Roadway\Design\Switchbacks - USE THIS FOR SWB\XSC\GreenRiverCoveRdSWB_Rdy_xpl.dgn
User:smelvin

Docusign Envelope ID: 513AC8C6-13F4-453D-ADAE-0CD1406FA6BD

0 5 10	PROJ. REFERENCE NO.	SHEET NO.
	W03291	X-62

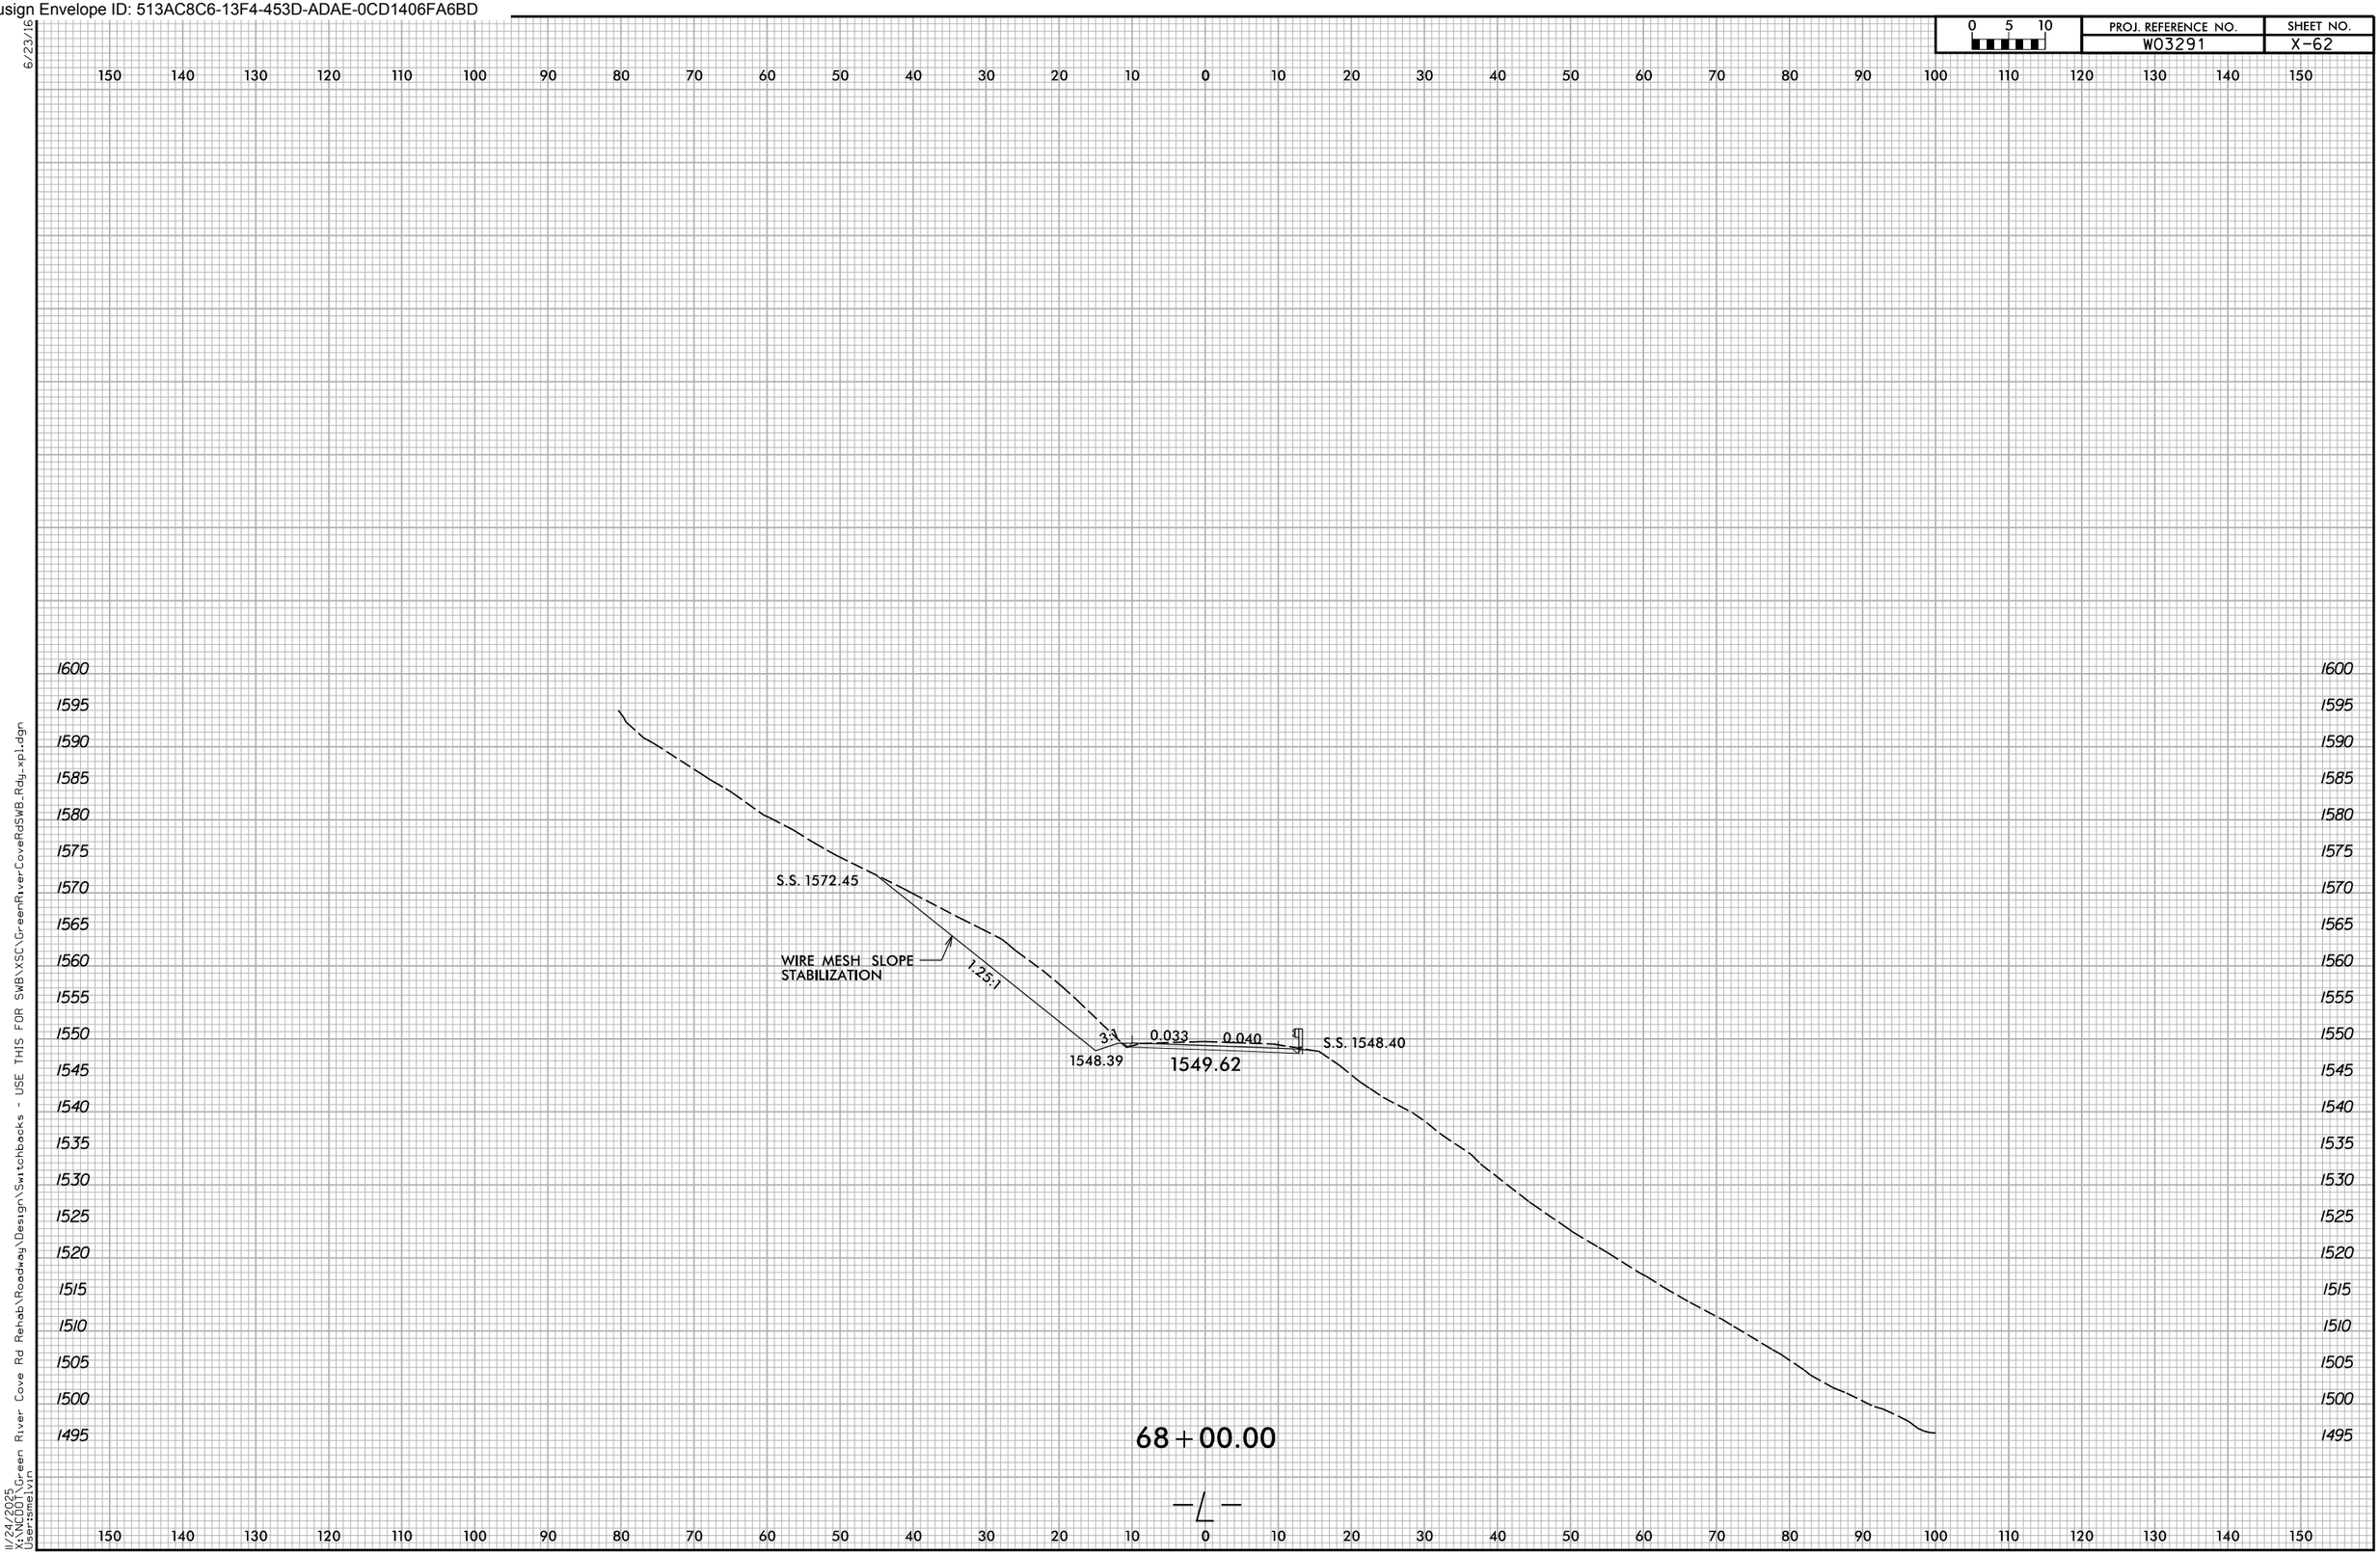

6/23/16

11/24/2025
X:\NCDOT\Green River Cove Rd Rehab\Roadway\Design\Switchbacks - USE THIS FOR SWB\XSC\GreenRiverCoveRdSWB_Rdy_xpl.dgn
Usersmelvin

Docusign Envelope ID: 513AC8C6-13F4-453D-ADAE-0CD1406FA6BD

0 5 10	PROJ. REFERENCE NO.	SHEET NO.
	W03291	X-63

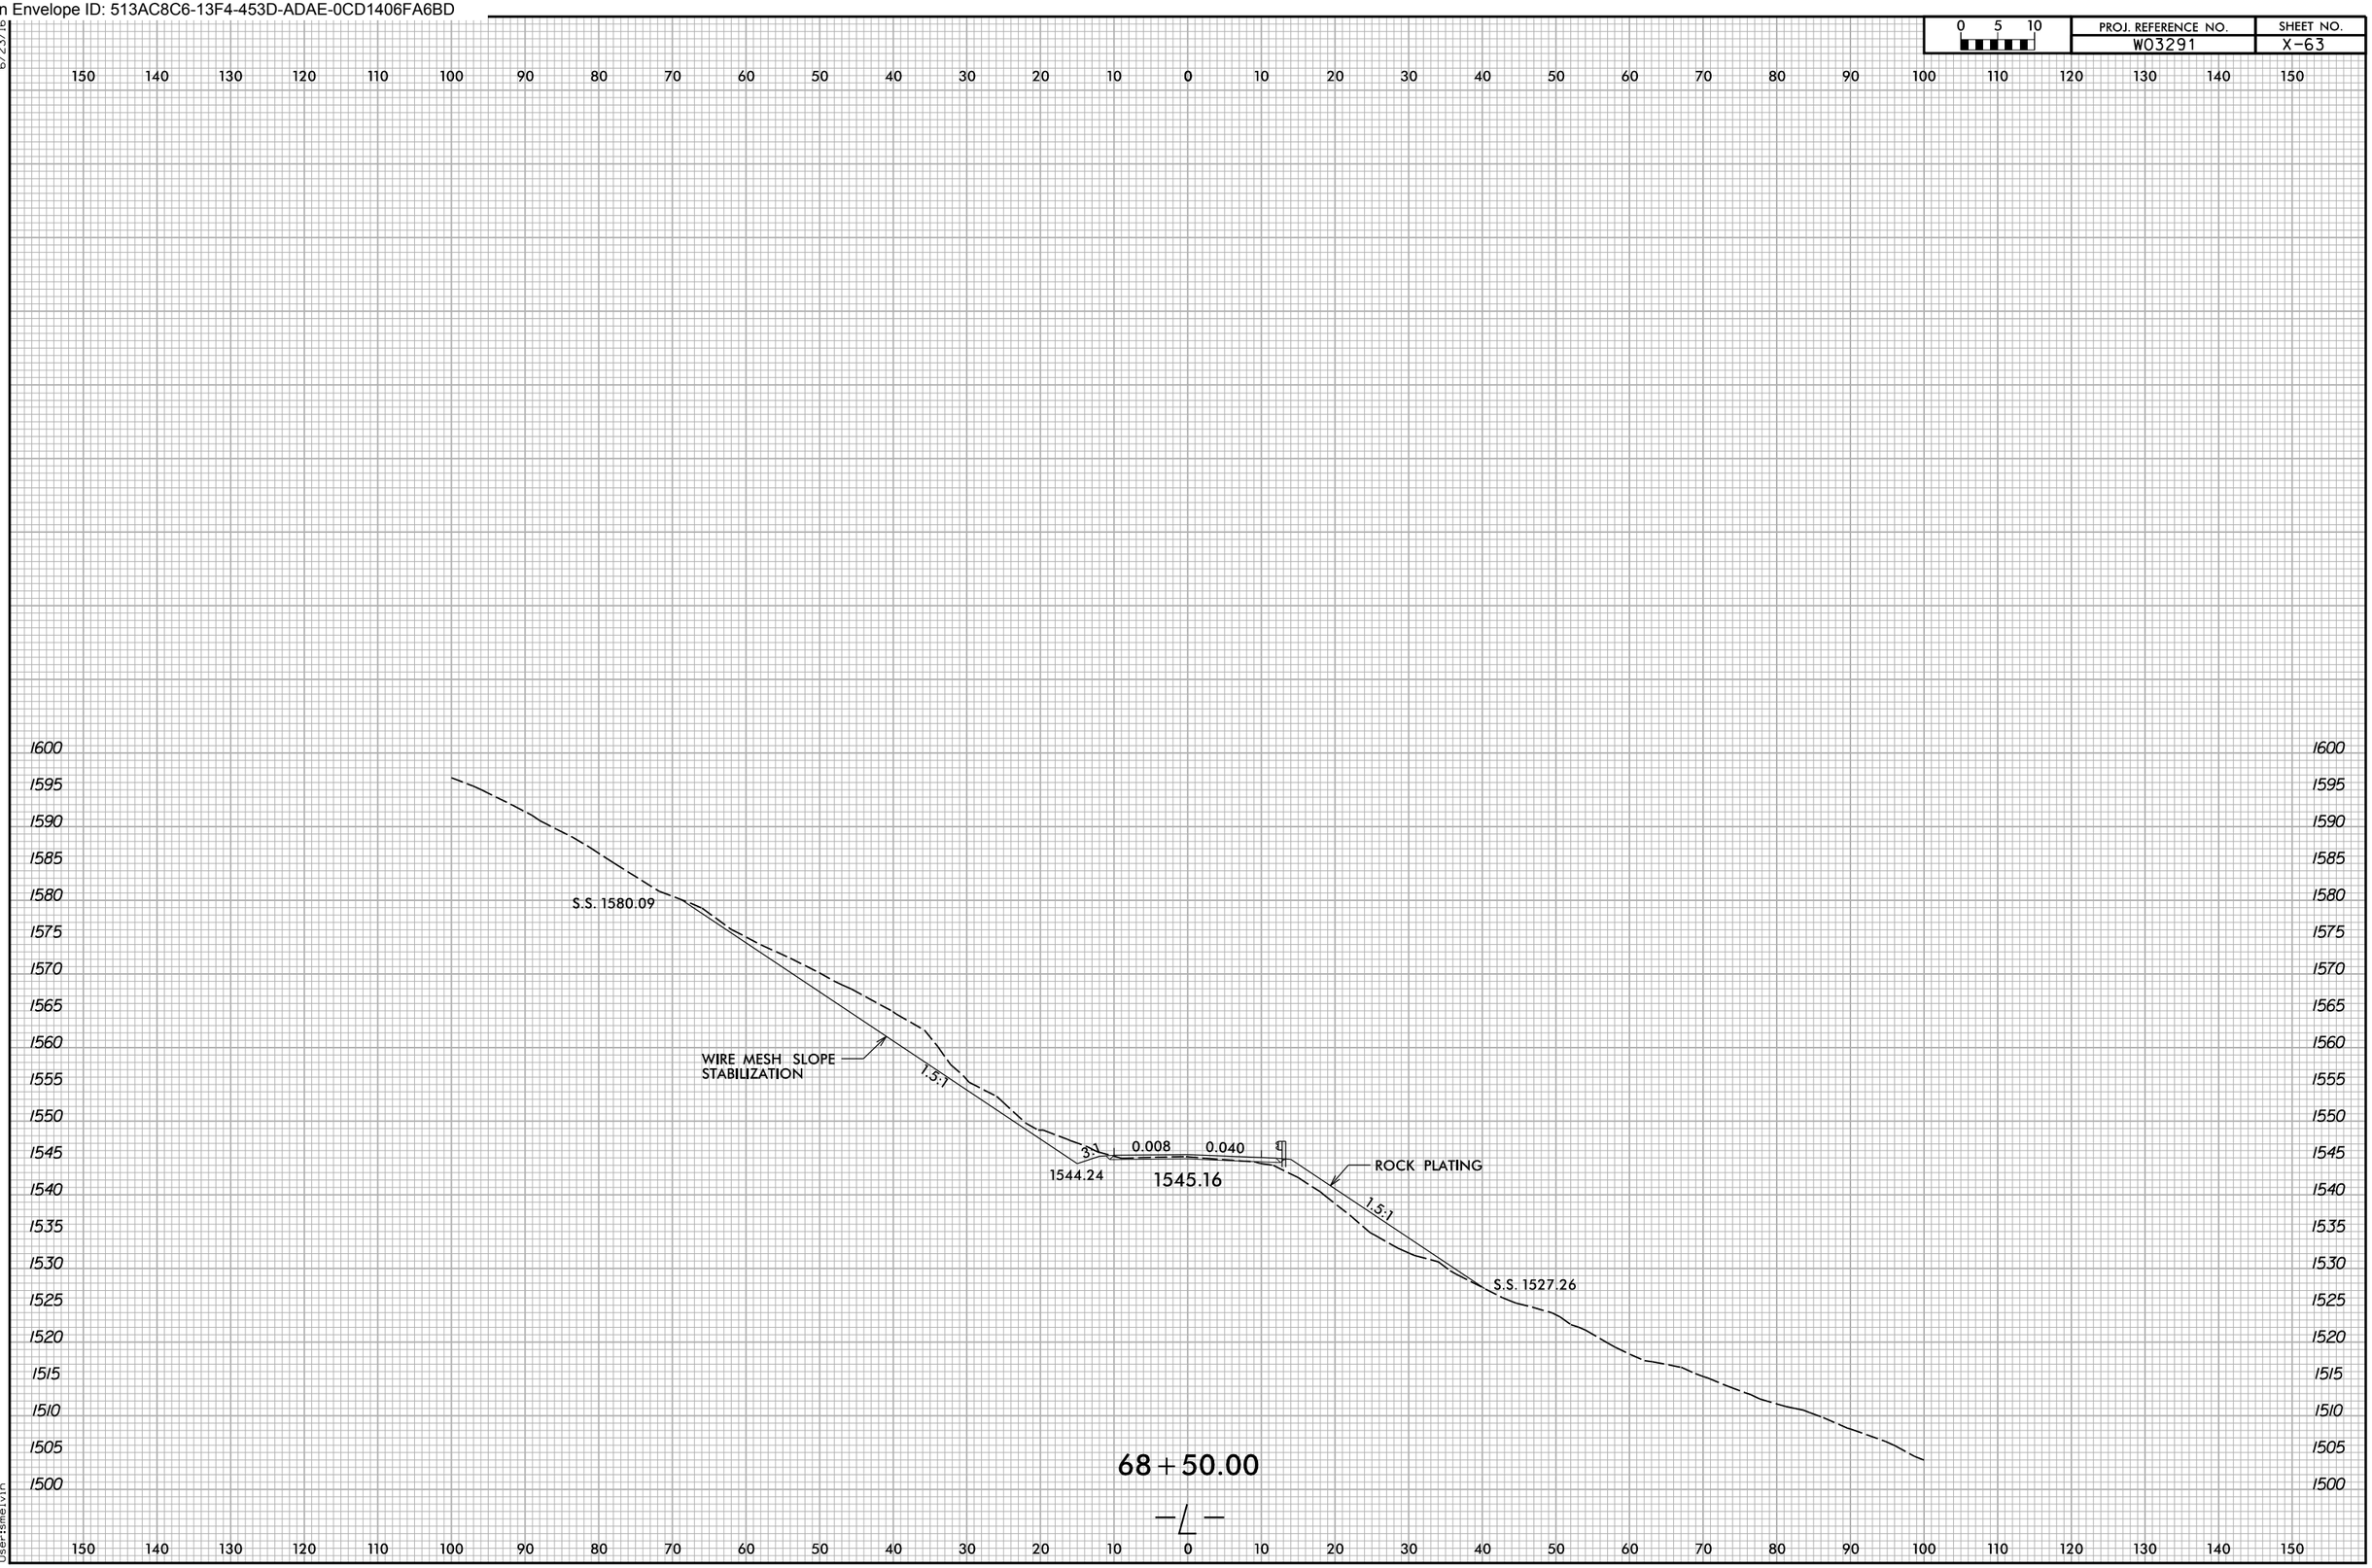

6/23/16
11/24/2025
X:\NCDOT\Green River Cove Rd Rehab\Roadway\Design\Switchbacks - USE THIS FOR SWB\XSC\GreenRiverCoveRdSWB_Rdy_xpl.dgn
Usersmelvin

Docusign Envelope ID: 513AC8C6-13F4-453D-ADAE-0CD1406FA6BD

0 5 10	PROJ. REFERENCE NO.	SHEET NO.
	W03291	X-64

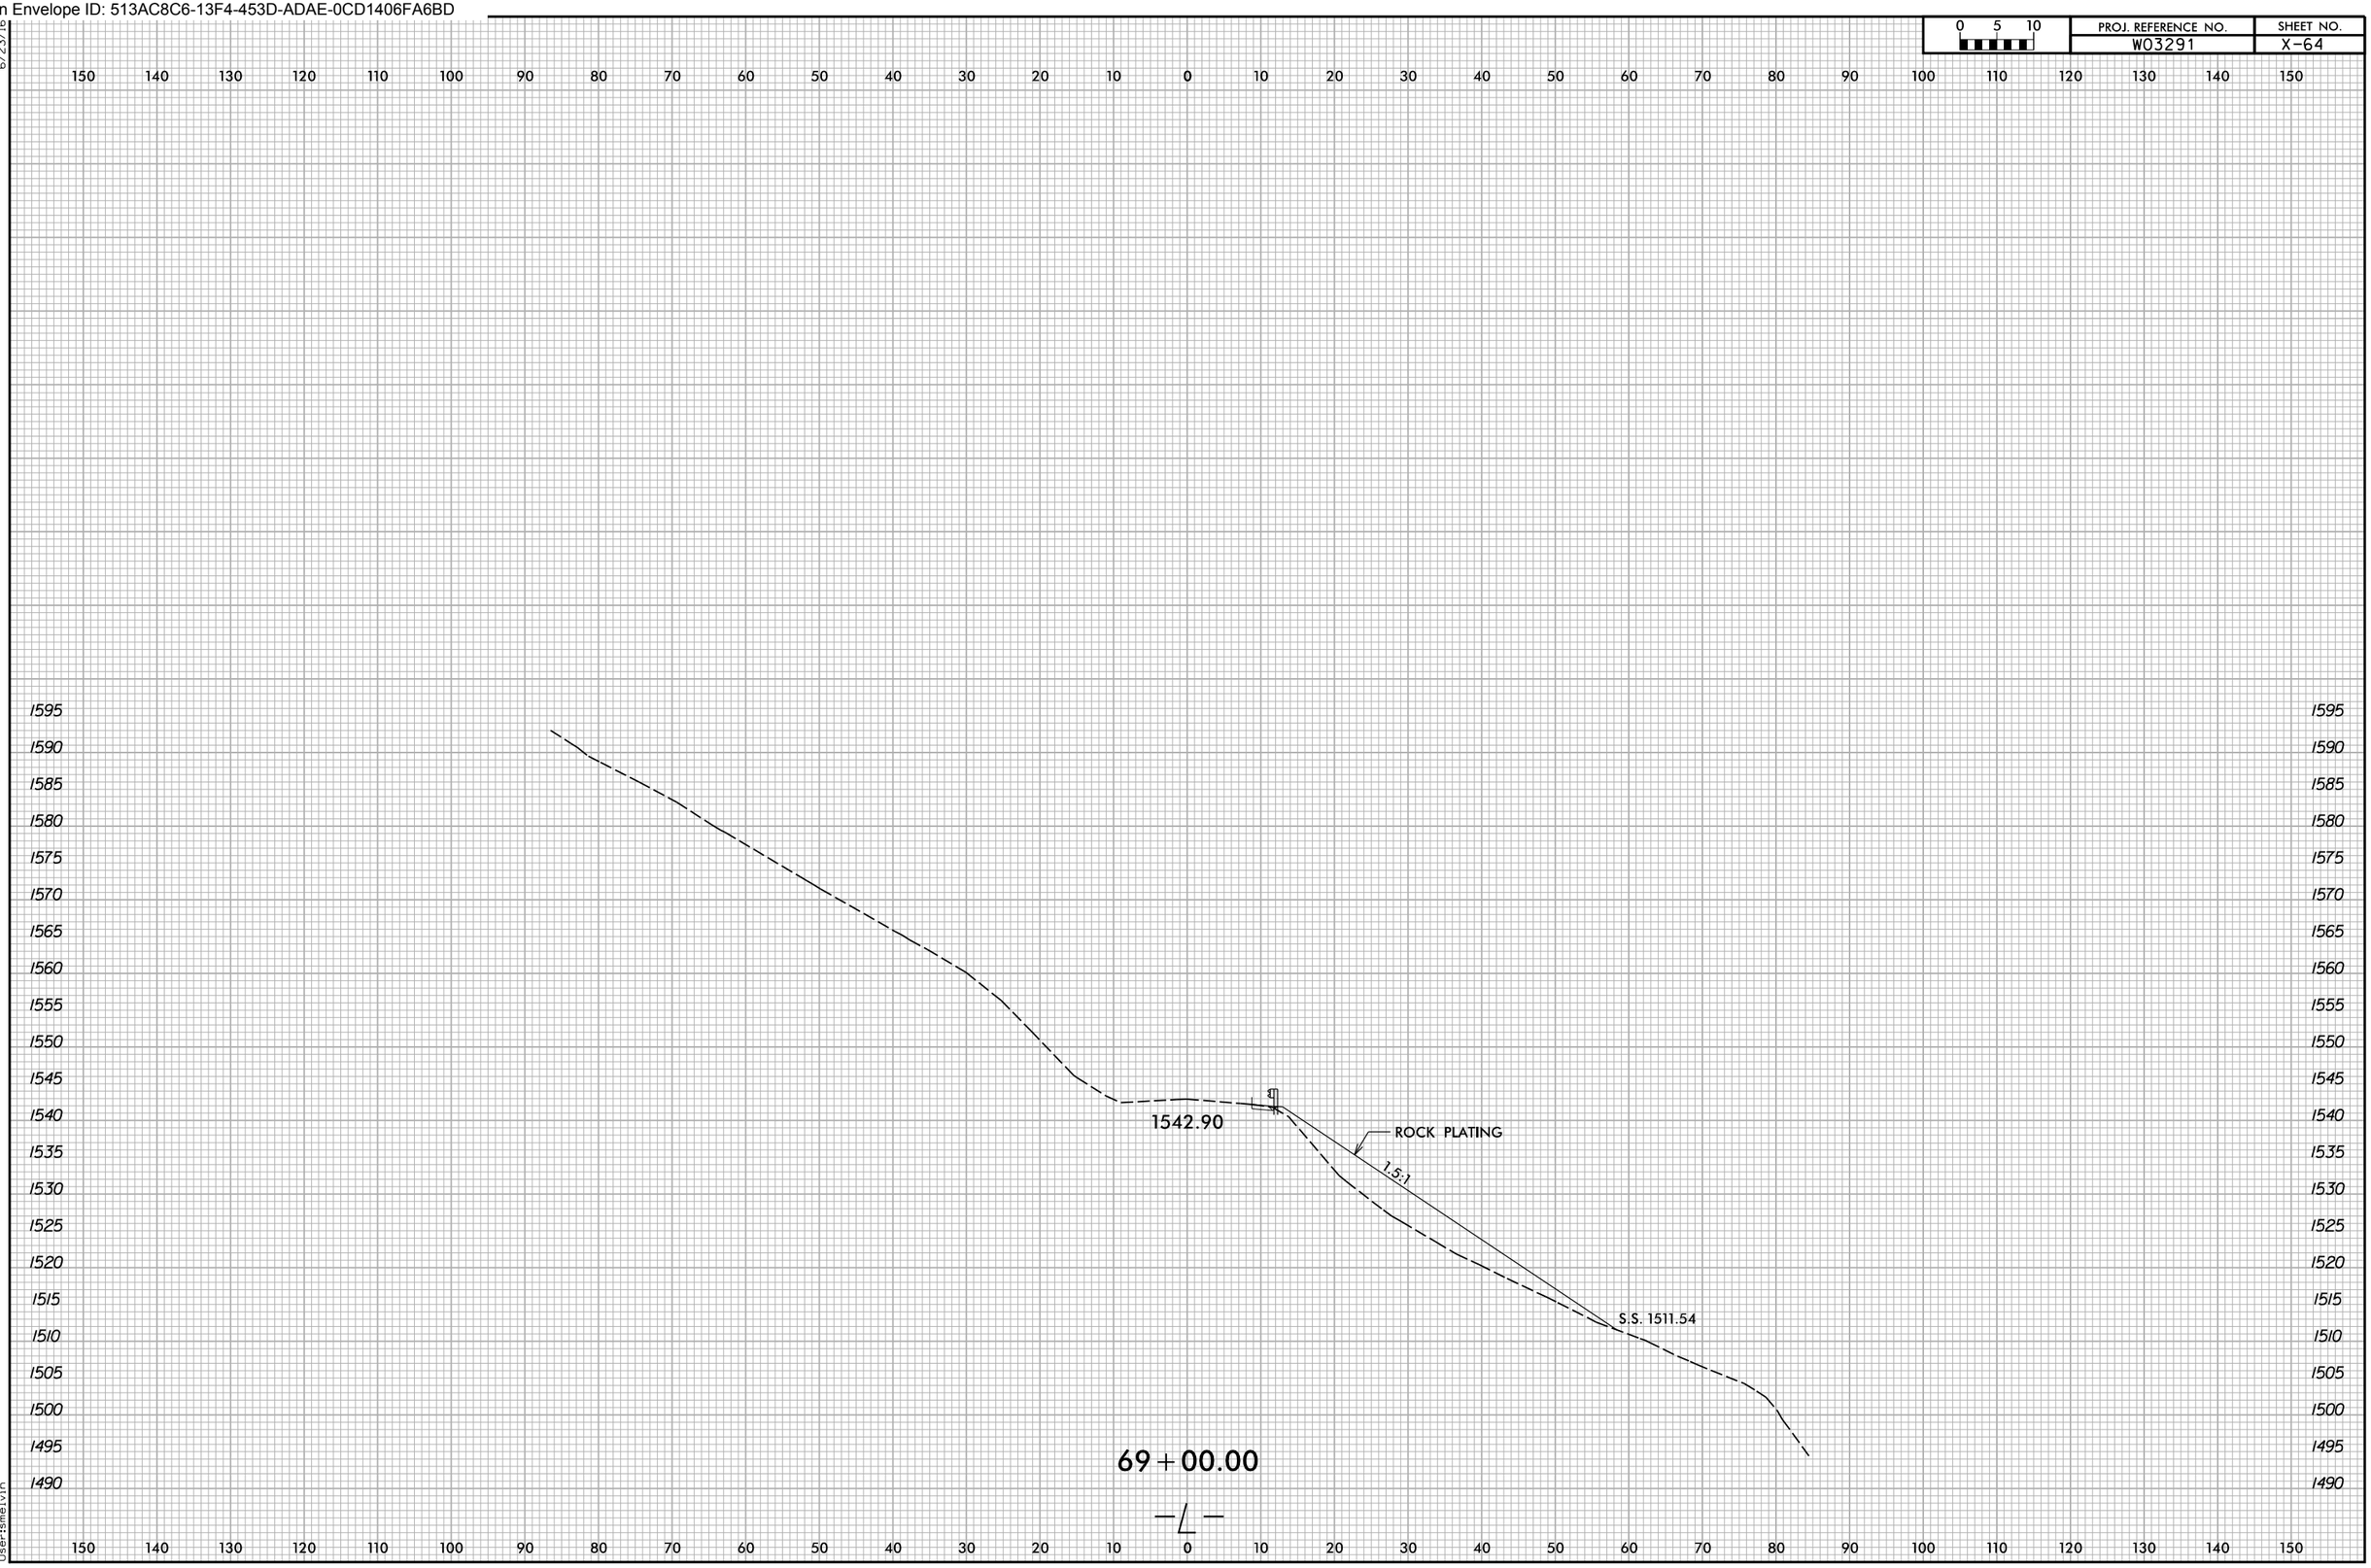

11/24/2025
X:\NCDOT\Green River Cove Rd Rehab\Roadway\Design\Switchbacks - USE THIS FOR SWB\XSC\GreenRiverCoveRdSWB_Rdg_xpl.dgn
User:smelvin

Docusign Envelope ID: 513AC8C6-13F4-453D-ADAE-0CD1406FA6BD

0 5 10	PROJ. REFERENCE NO.	SHEET NO.
	W03291	X-65

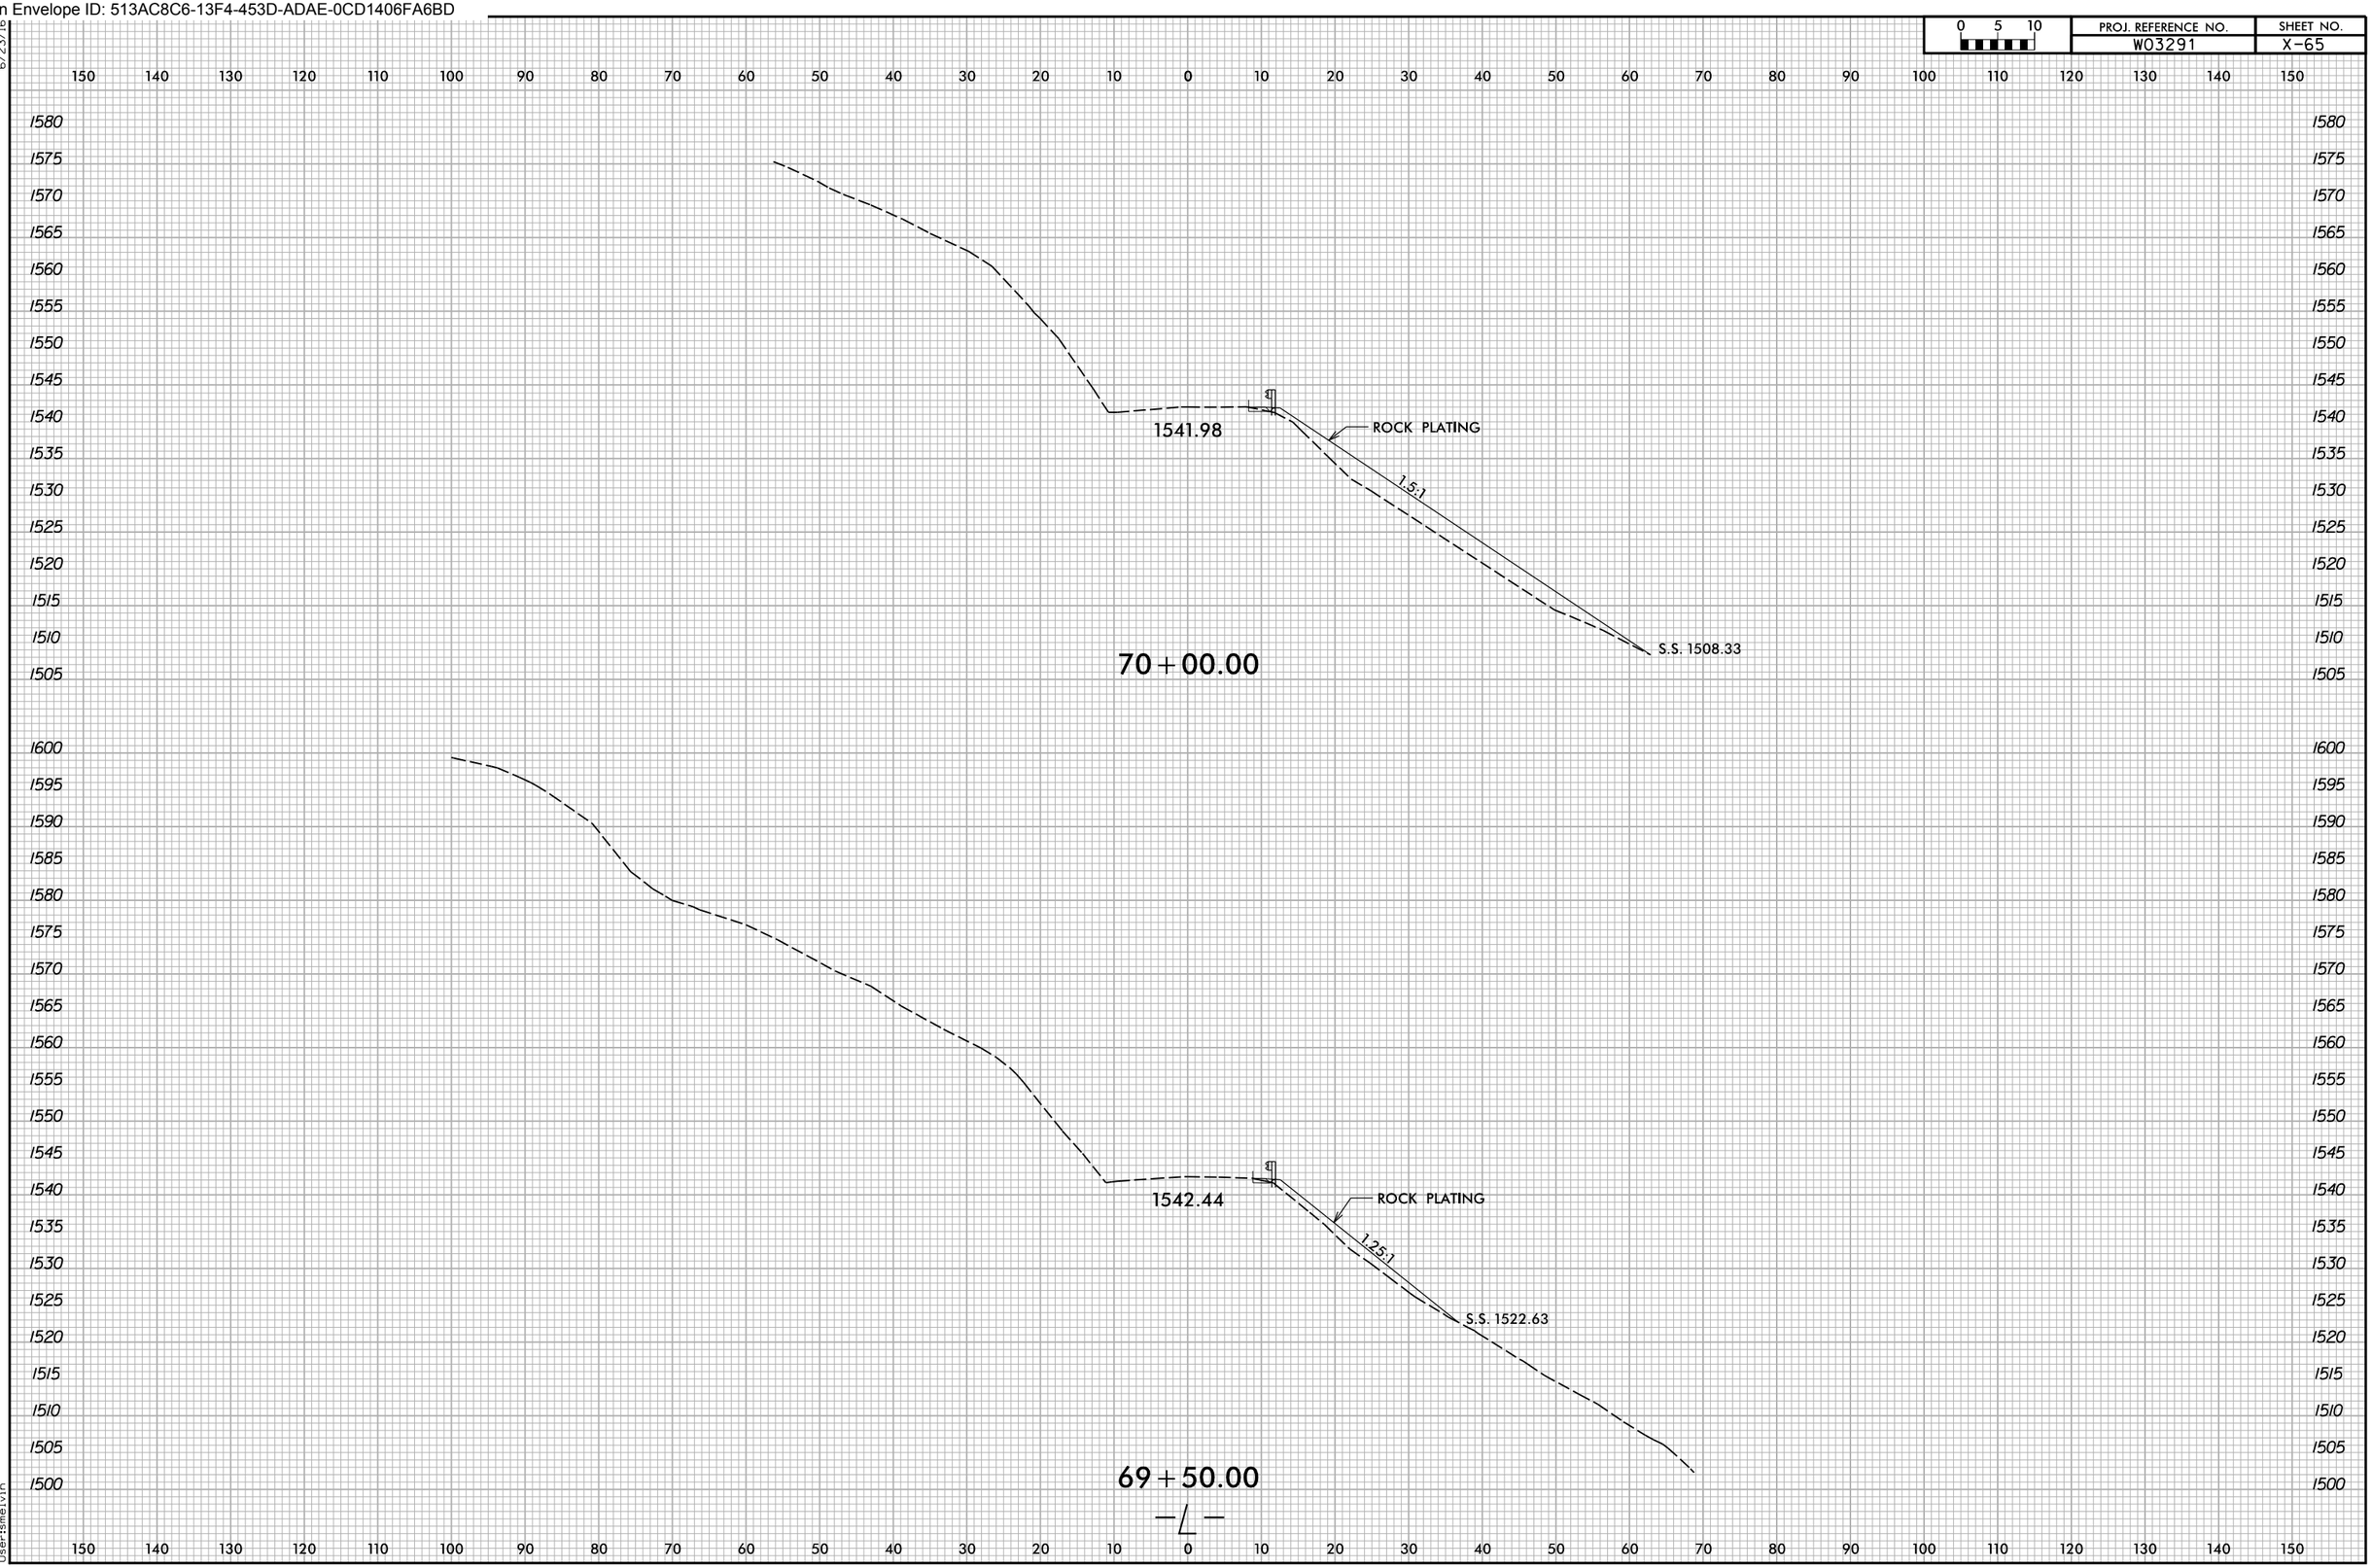

6/23/16
11/24/2025
X:\NCDOT\Green River Cove Rd Rehab\Roadway\Design\Switchbacks - USE THIS FOR SWB\XSC\GreenRiverCoveRdSWB_Rdy_xpl.dgn
User:smelvin

Docusign Envelope ID: 513AC8C6-13F4-453D-ADAE-0CD1406FA6BD

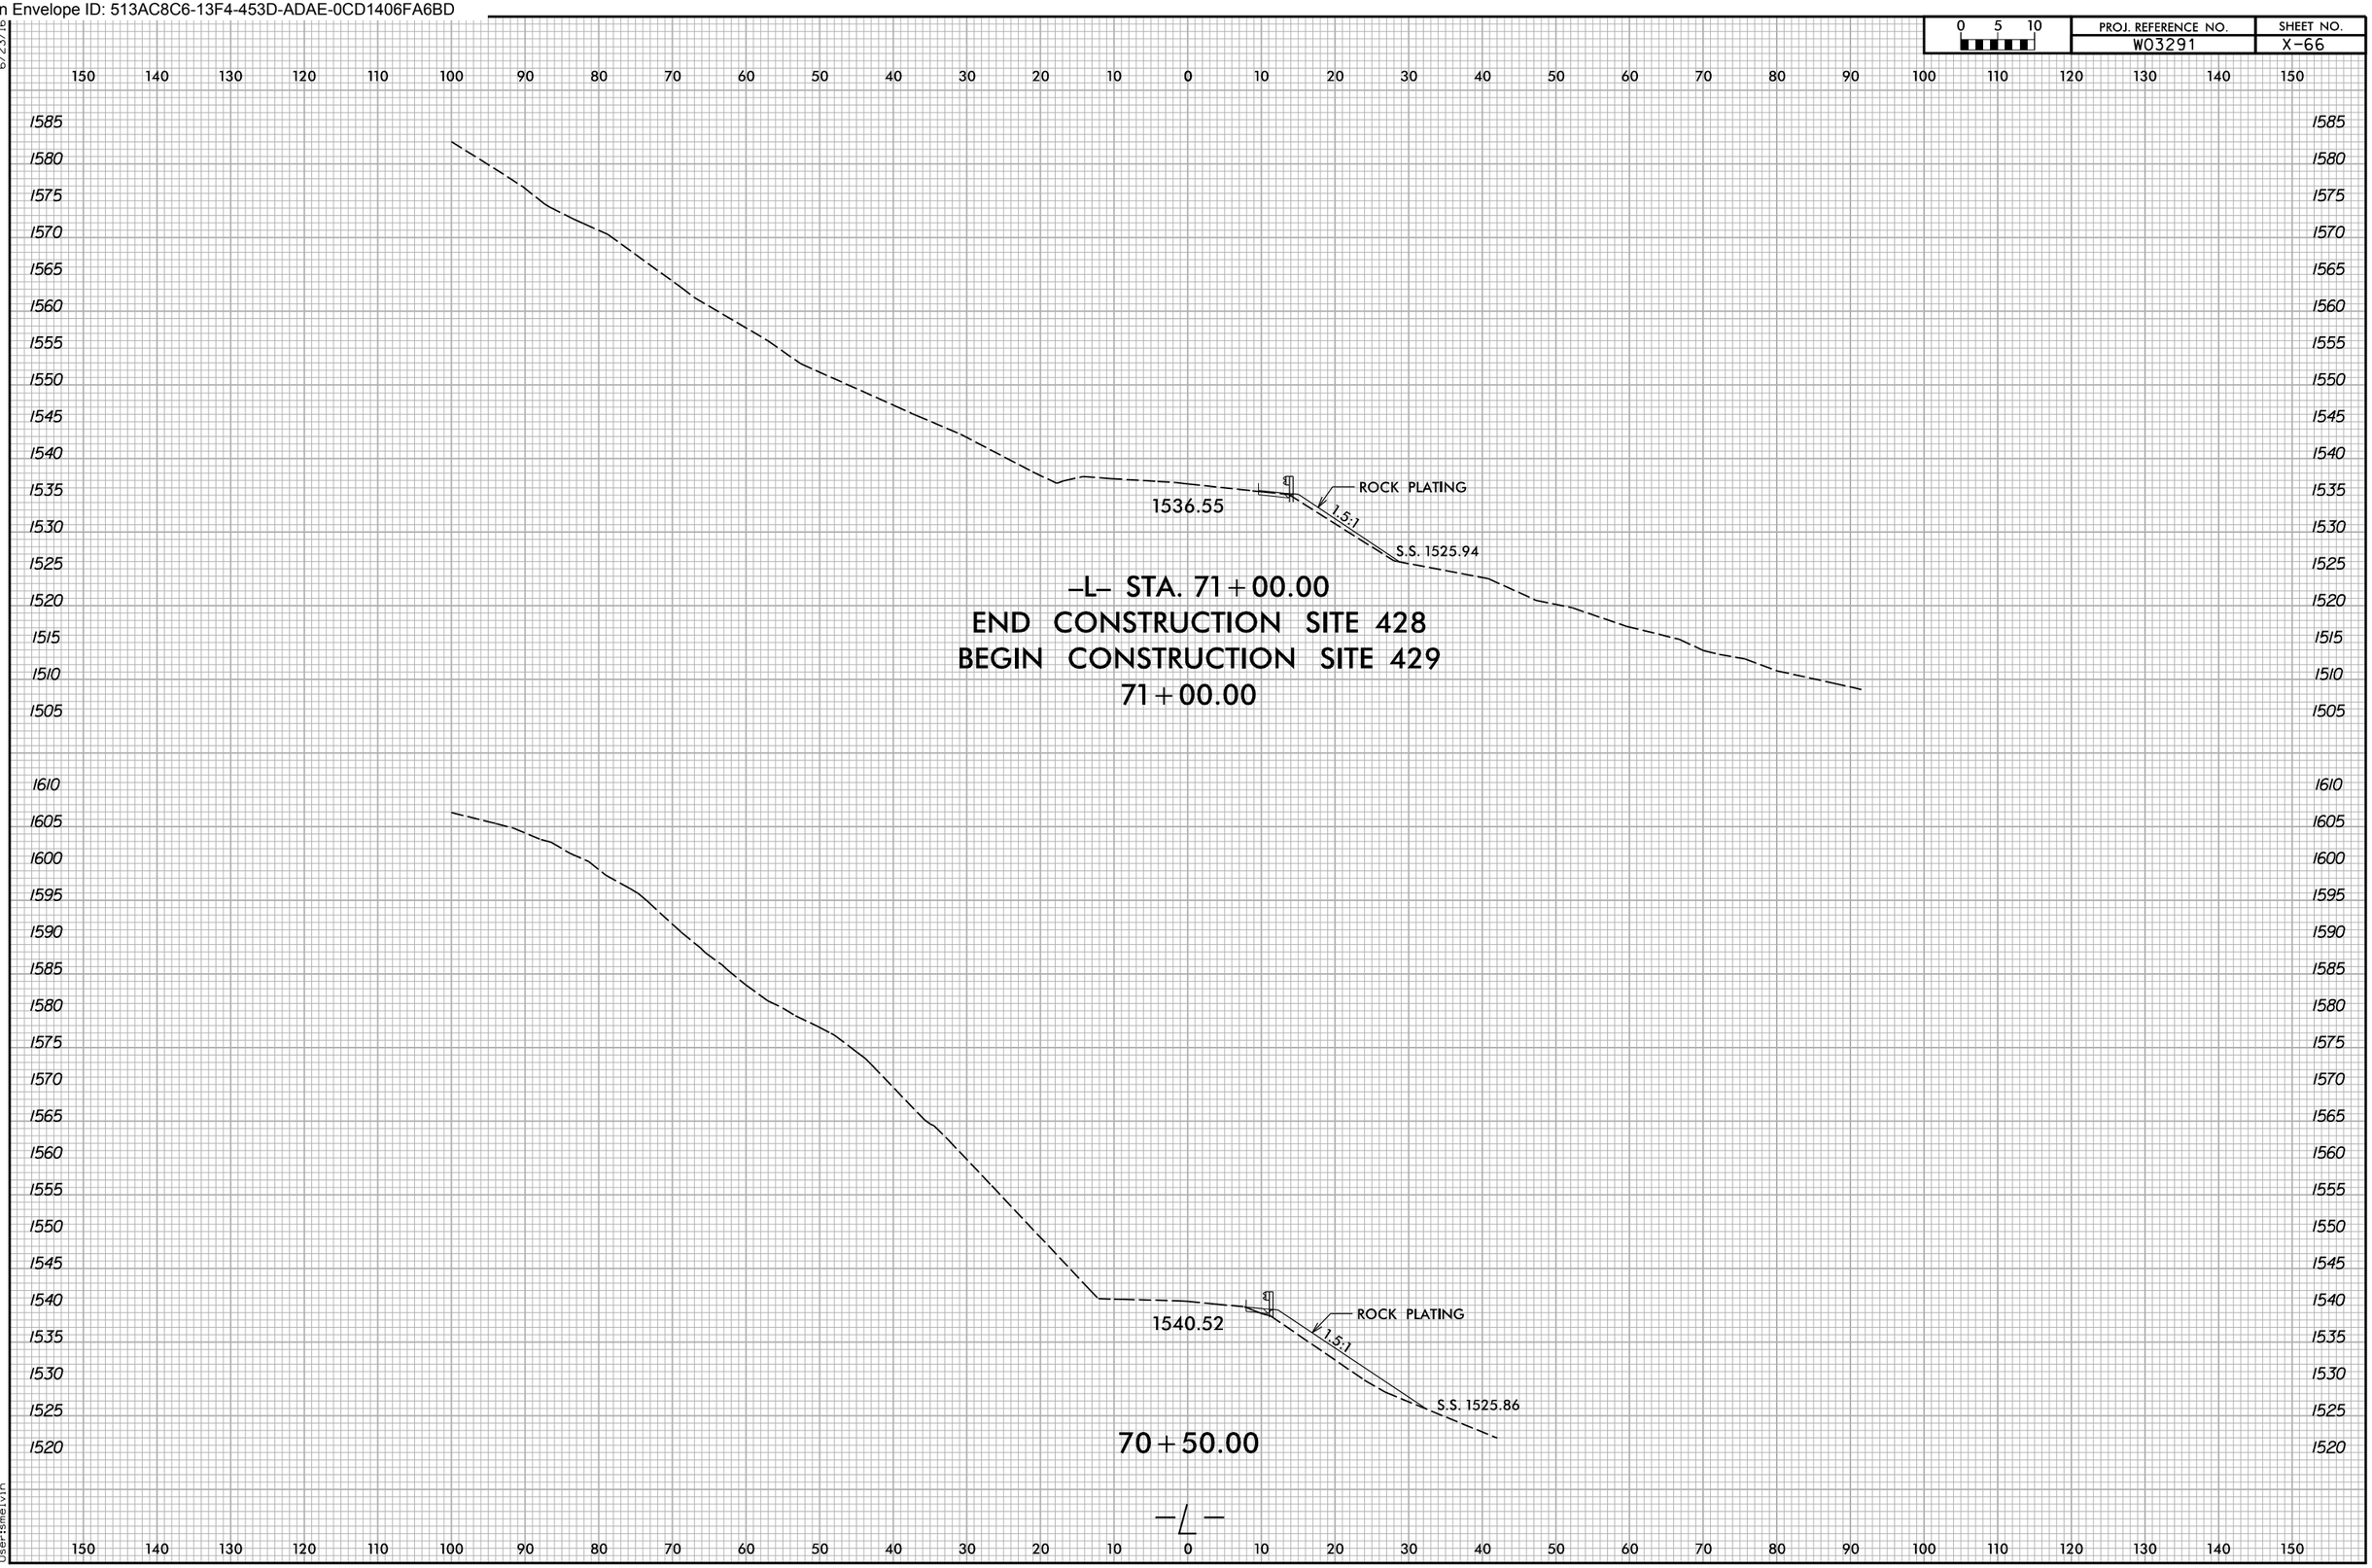

6/23/16
11/24/2025
X:\NCDOT\Green River Cove Rd Rehab\Roadway\Design\Switchbacks - USE THIS FOR SWB\XSC\GreenRiverCoveRdSWB_Rdy_xpl.dgn
Usersmelvin

Docusign Envelope ID: 513AC8C6-13F4-453D-ADAE-0CD1406FA6BD

0 5 10	PROJ. REFERENCE NO.	SHEET NO.
	W03291	X-67

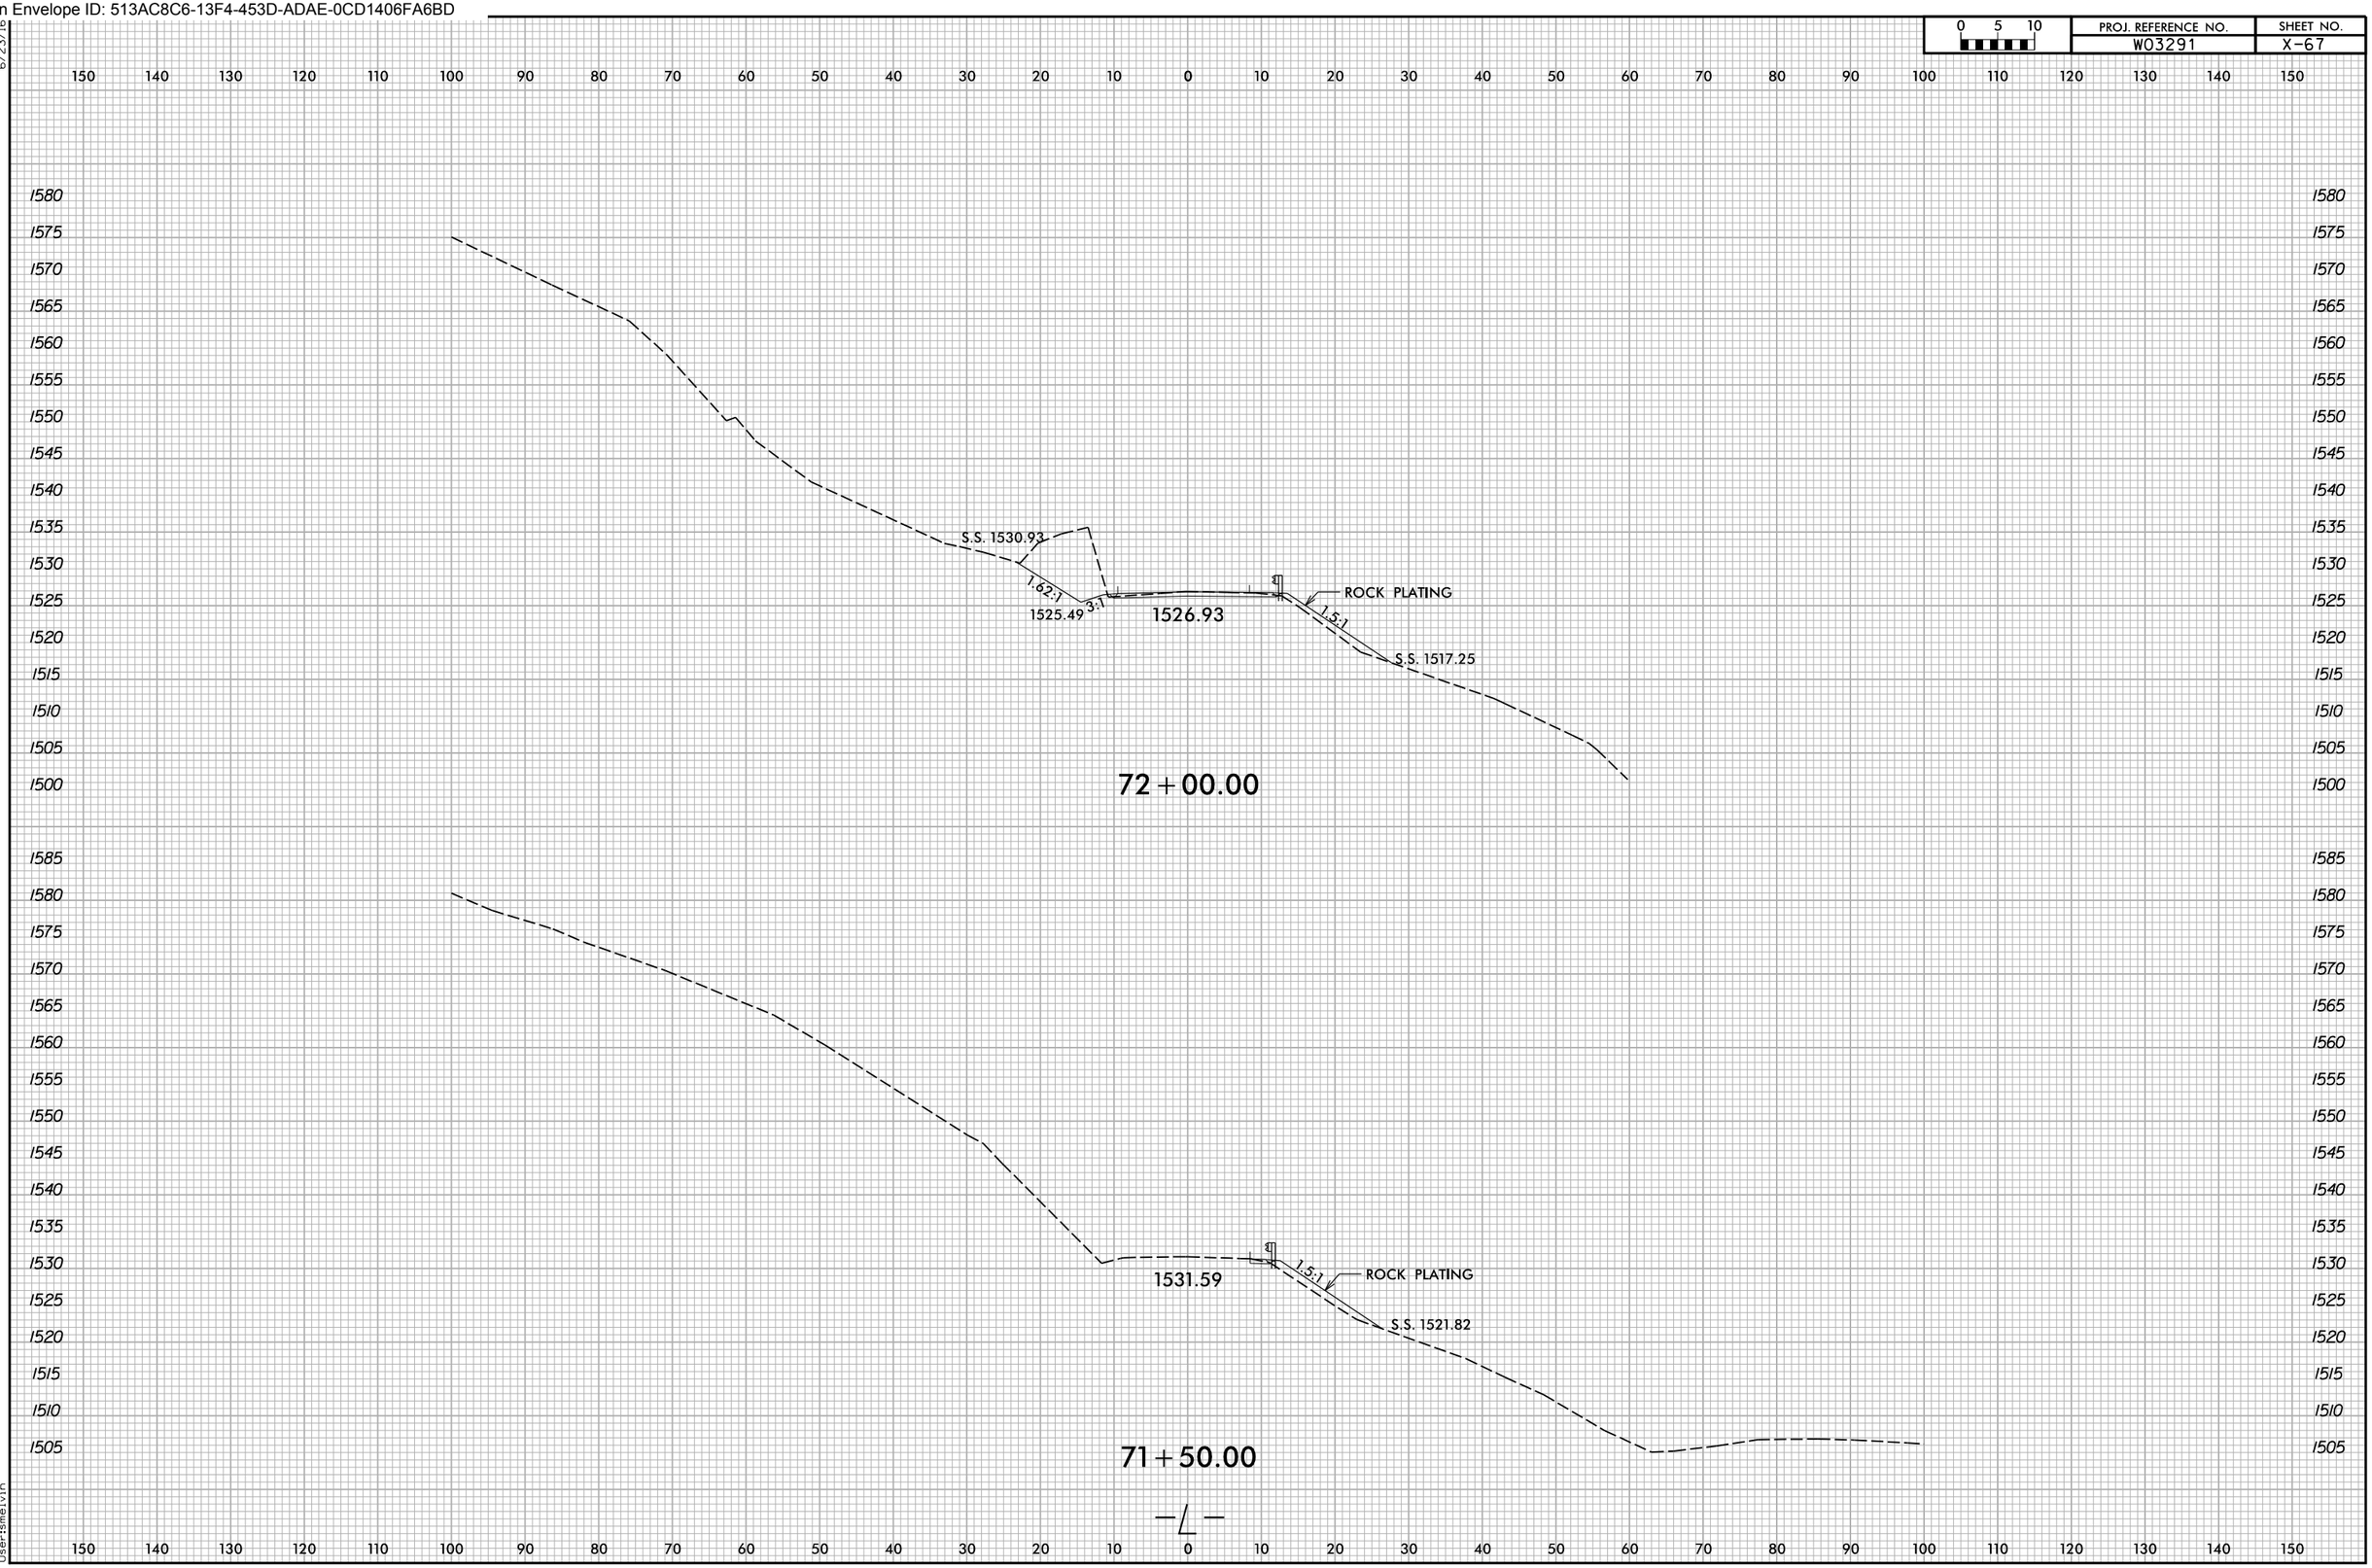

6/23/16
11/24/2025
X:\NCDOT\Green River Cove Rd Rehab\Roadway\Design\Switchbacks - USE THIS FOR SWB\XSC\GreenRiverCoveRdSWB_Rdy_xpl.dgn
User:smelvin

Docusign Envelope ID: 513AC8C6-13F4-453D-ADAE-0CD1406FA6BD

0 5 10	PROJ. REFERENCE NO.	SHEET NO.
	W03291	X-68

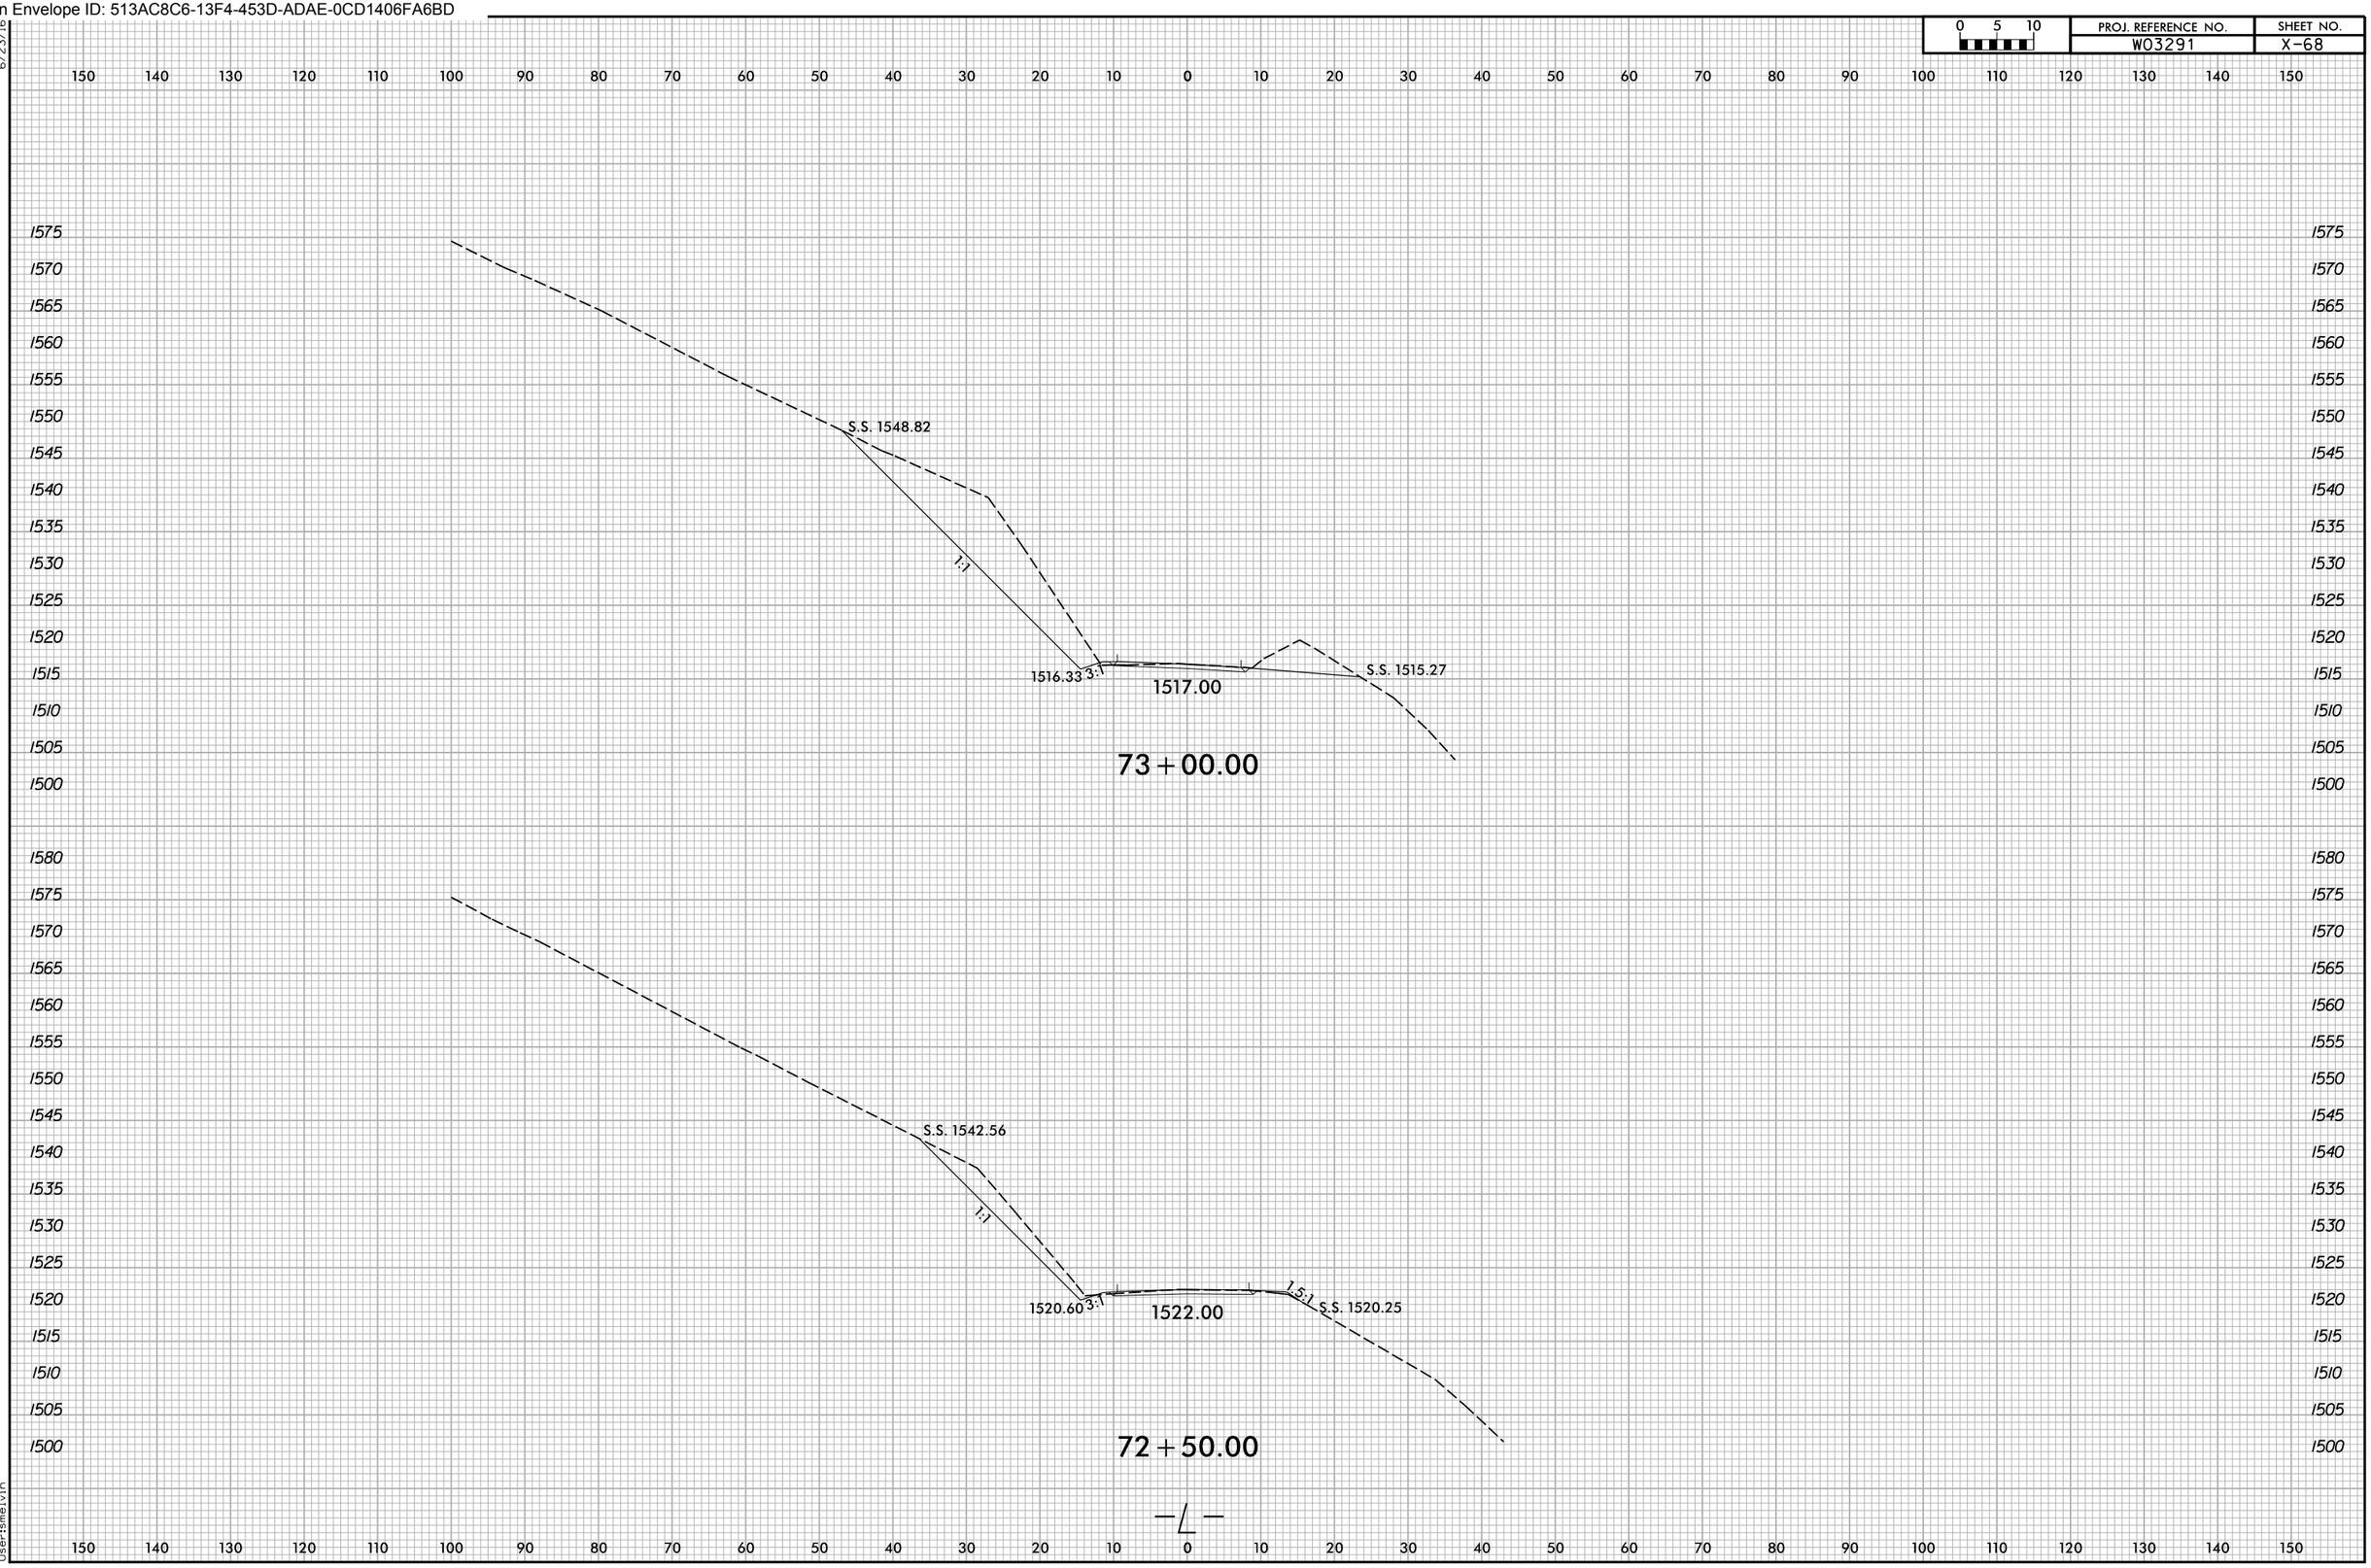

6/23/16
11/24/2025
X:\NCDOT\Green River Cove Rd Rehab\Roadway\Design\Switchbacks - USE THIS FOR SWB\XSC\GreenRiverCoveRdSWB_Rdy_xpl.dgn
User:smelvin

Docusign Envelope ID: 513AC8C6-13F4-453D-ADAE-0CD1406FA6BD

0 5 10	PROJ. REFERENCE NO.	SHEET NO.
	W03291	X-69

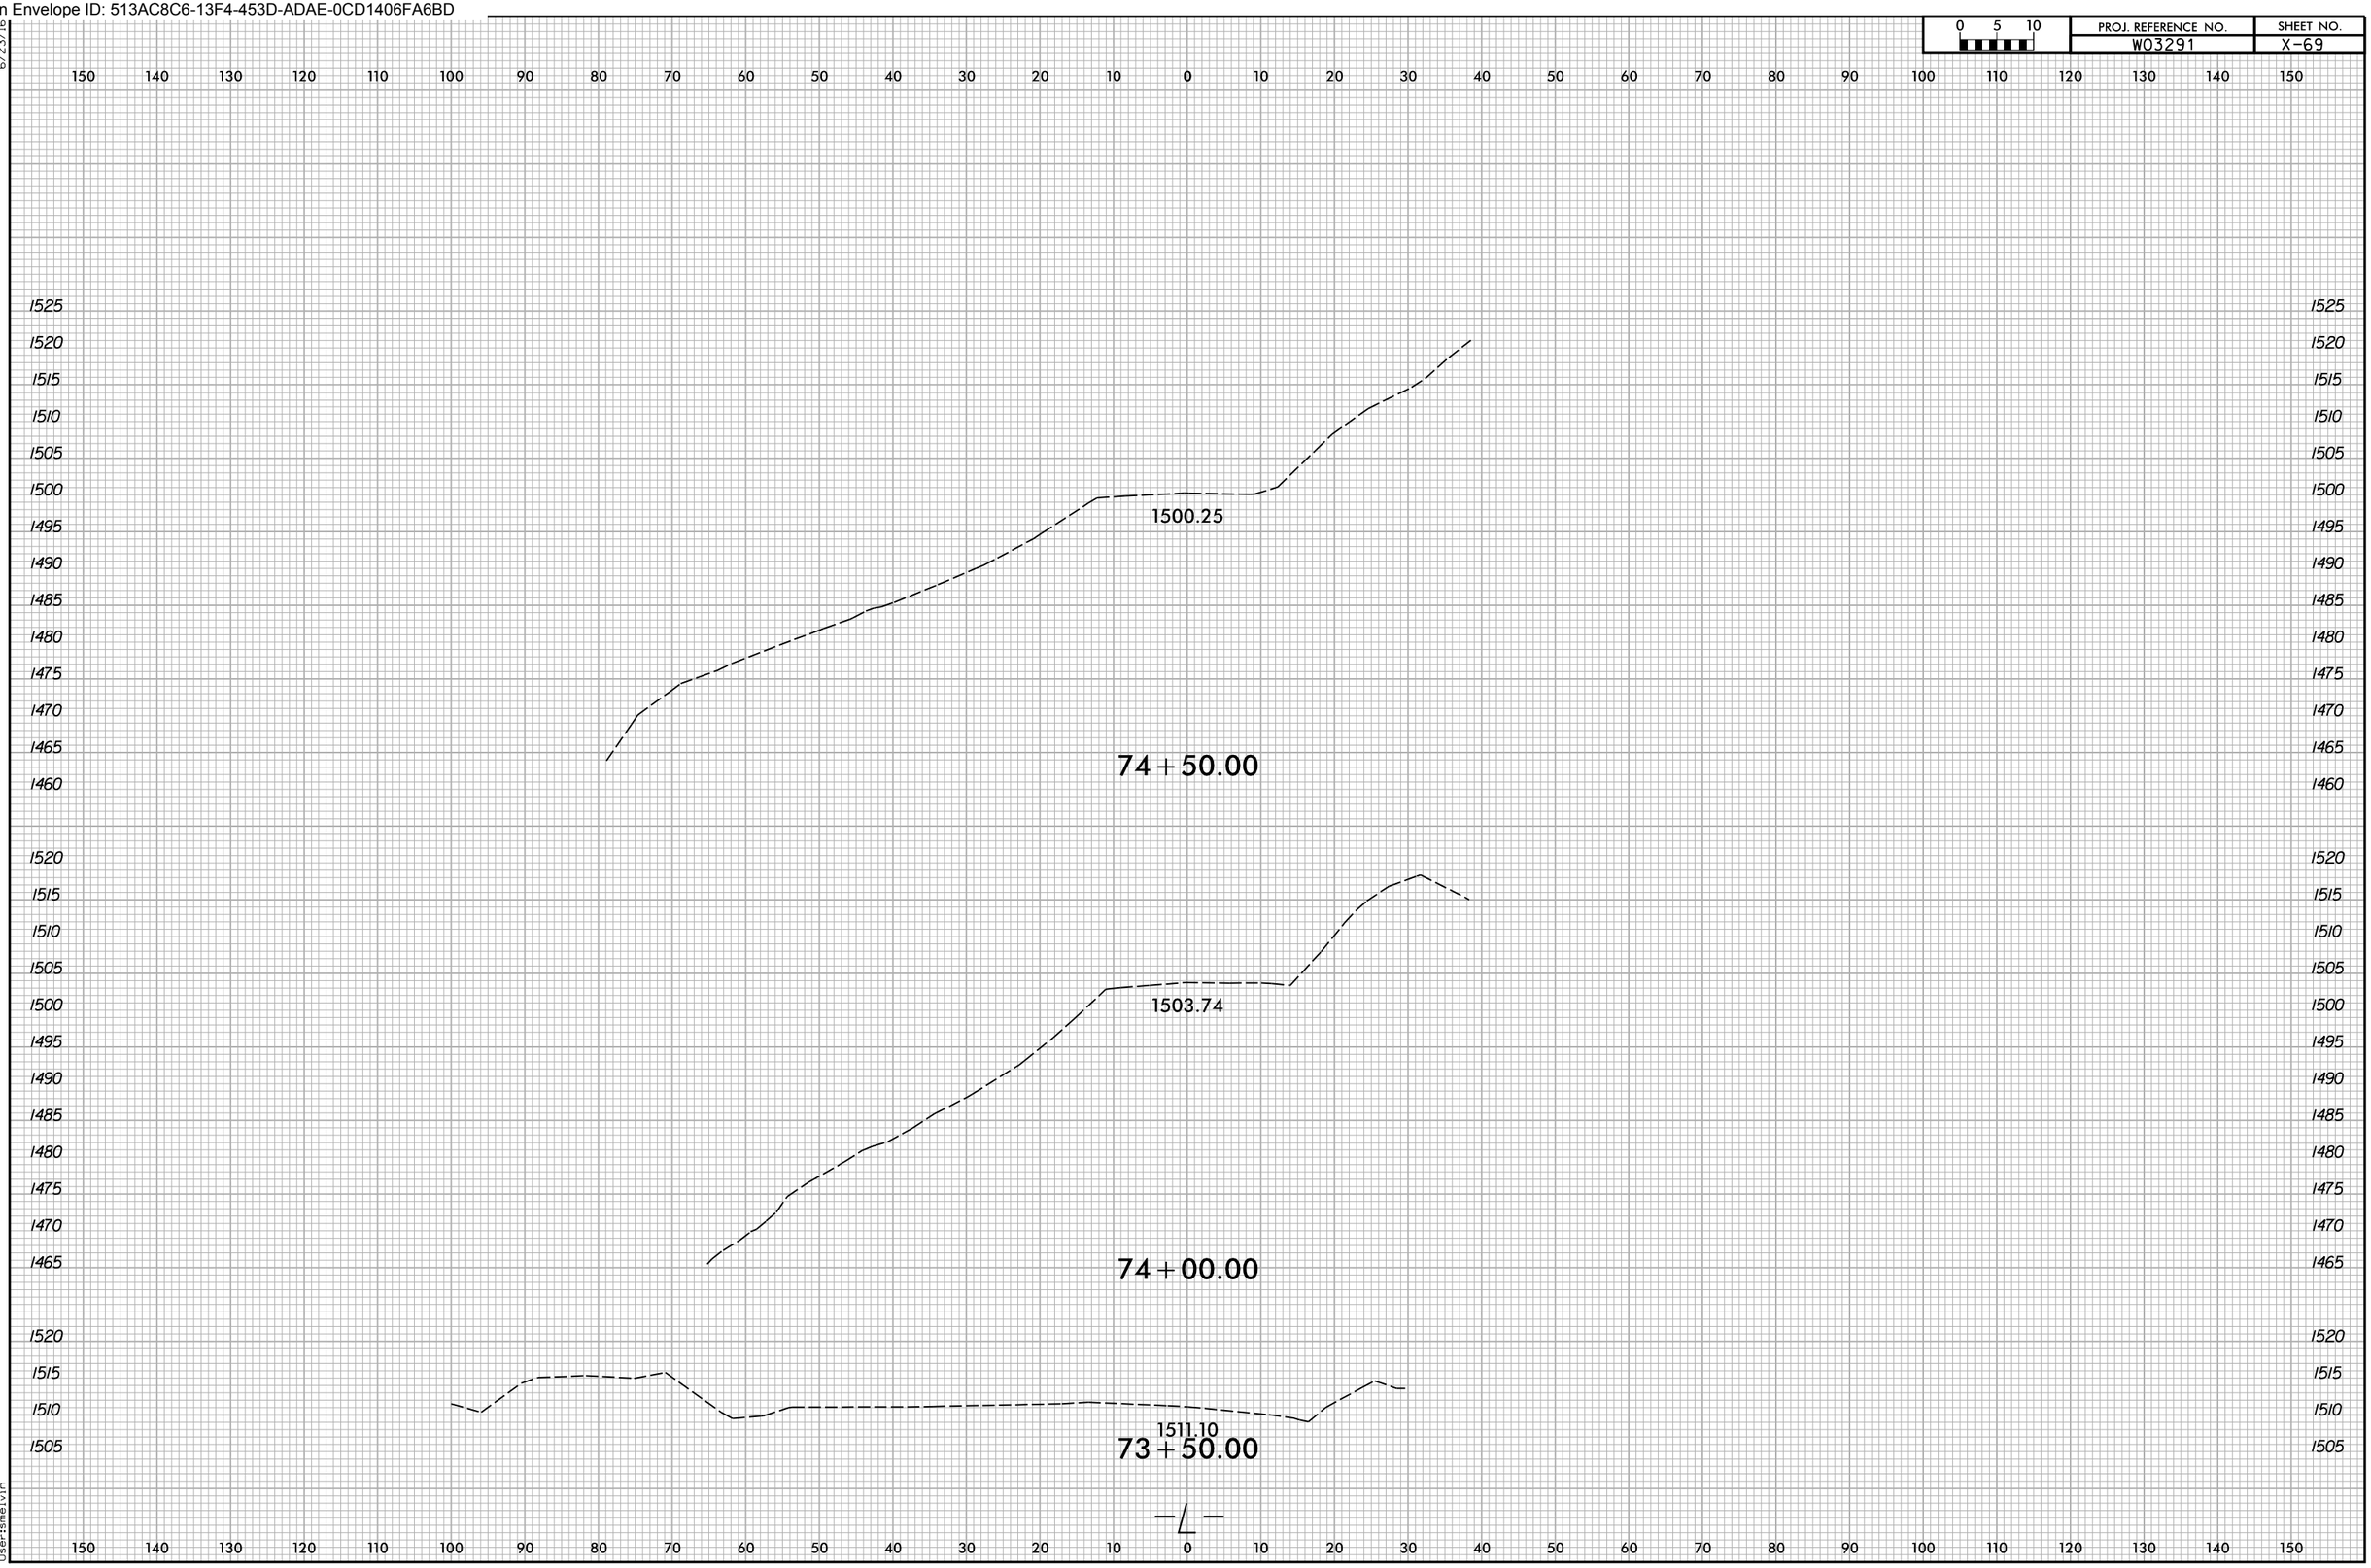

6/23/16

11/24/2025
X:\NCDOT\Green River Cove Rd Rehab\Roadway\Design\Switchbacks - USE THIS FOR SWB\XSC\GreenRiverCoveRdSWB_Rdy_xpl.dgn
User:smelvin

Docusign Envelope ID: 513AC8C6-13F4-453D-ADAE-0CD1406FA6BD

0 5 10	PROJ. REFERENCE NO.	SHEET NO.
	W03291	X-70

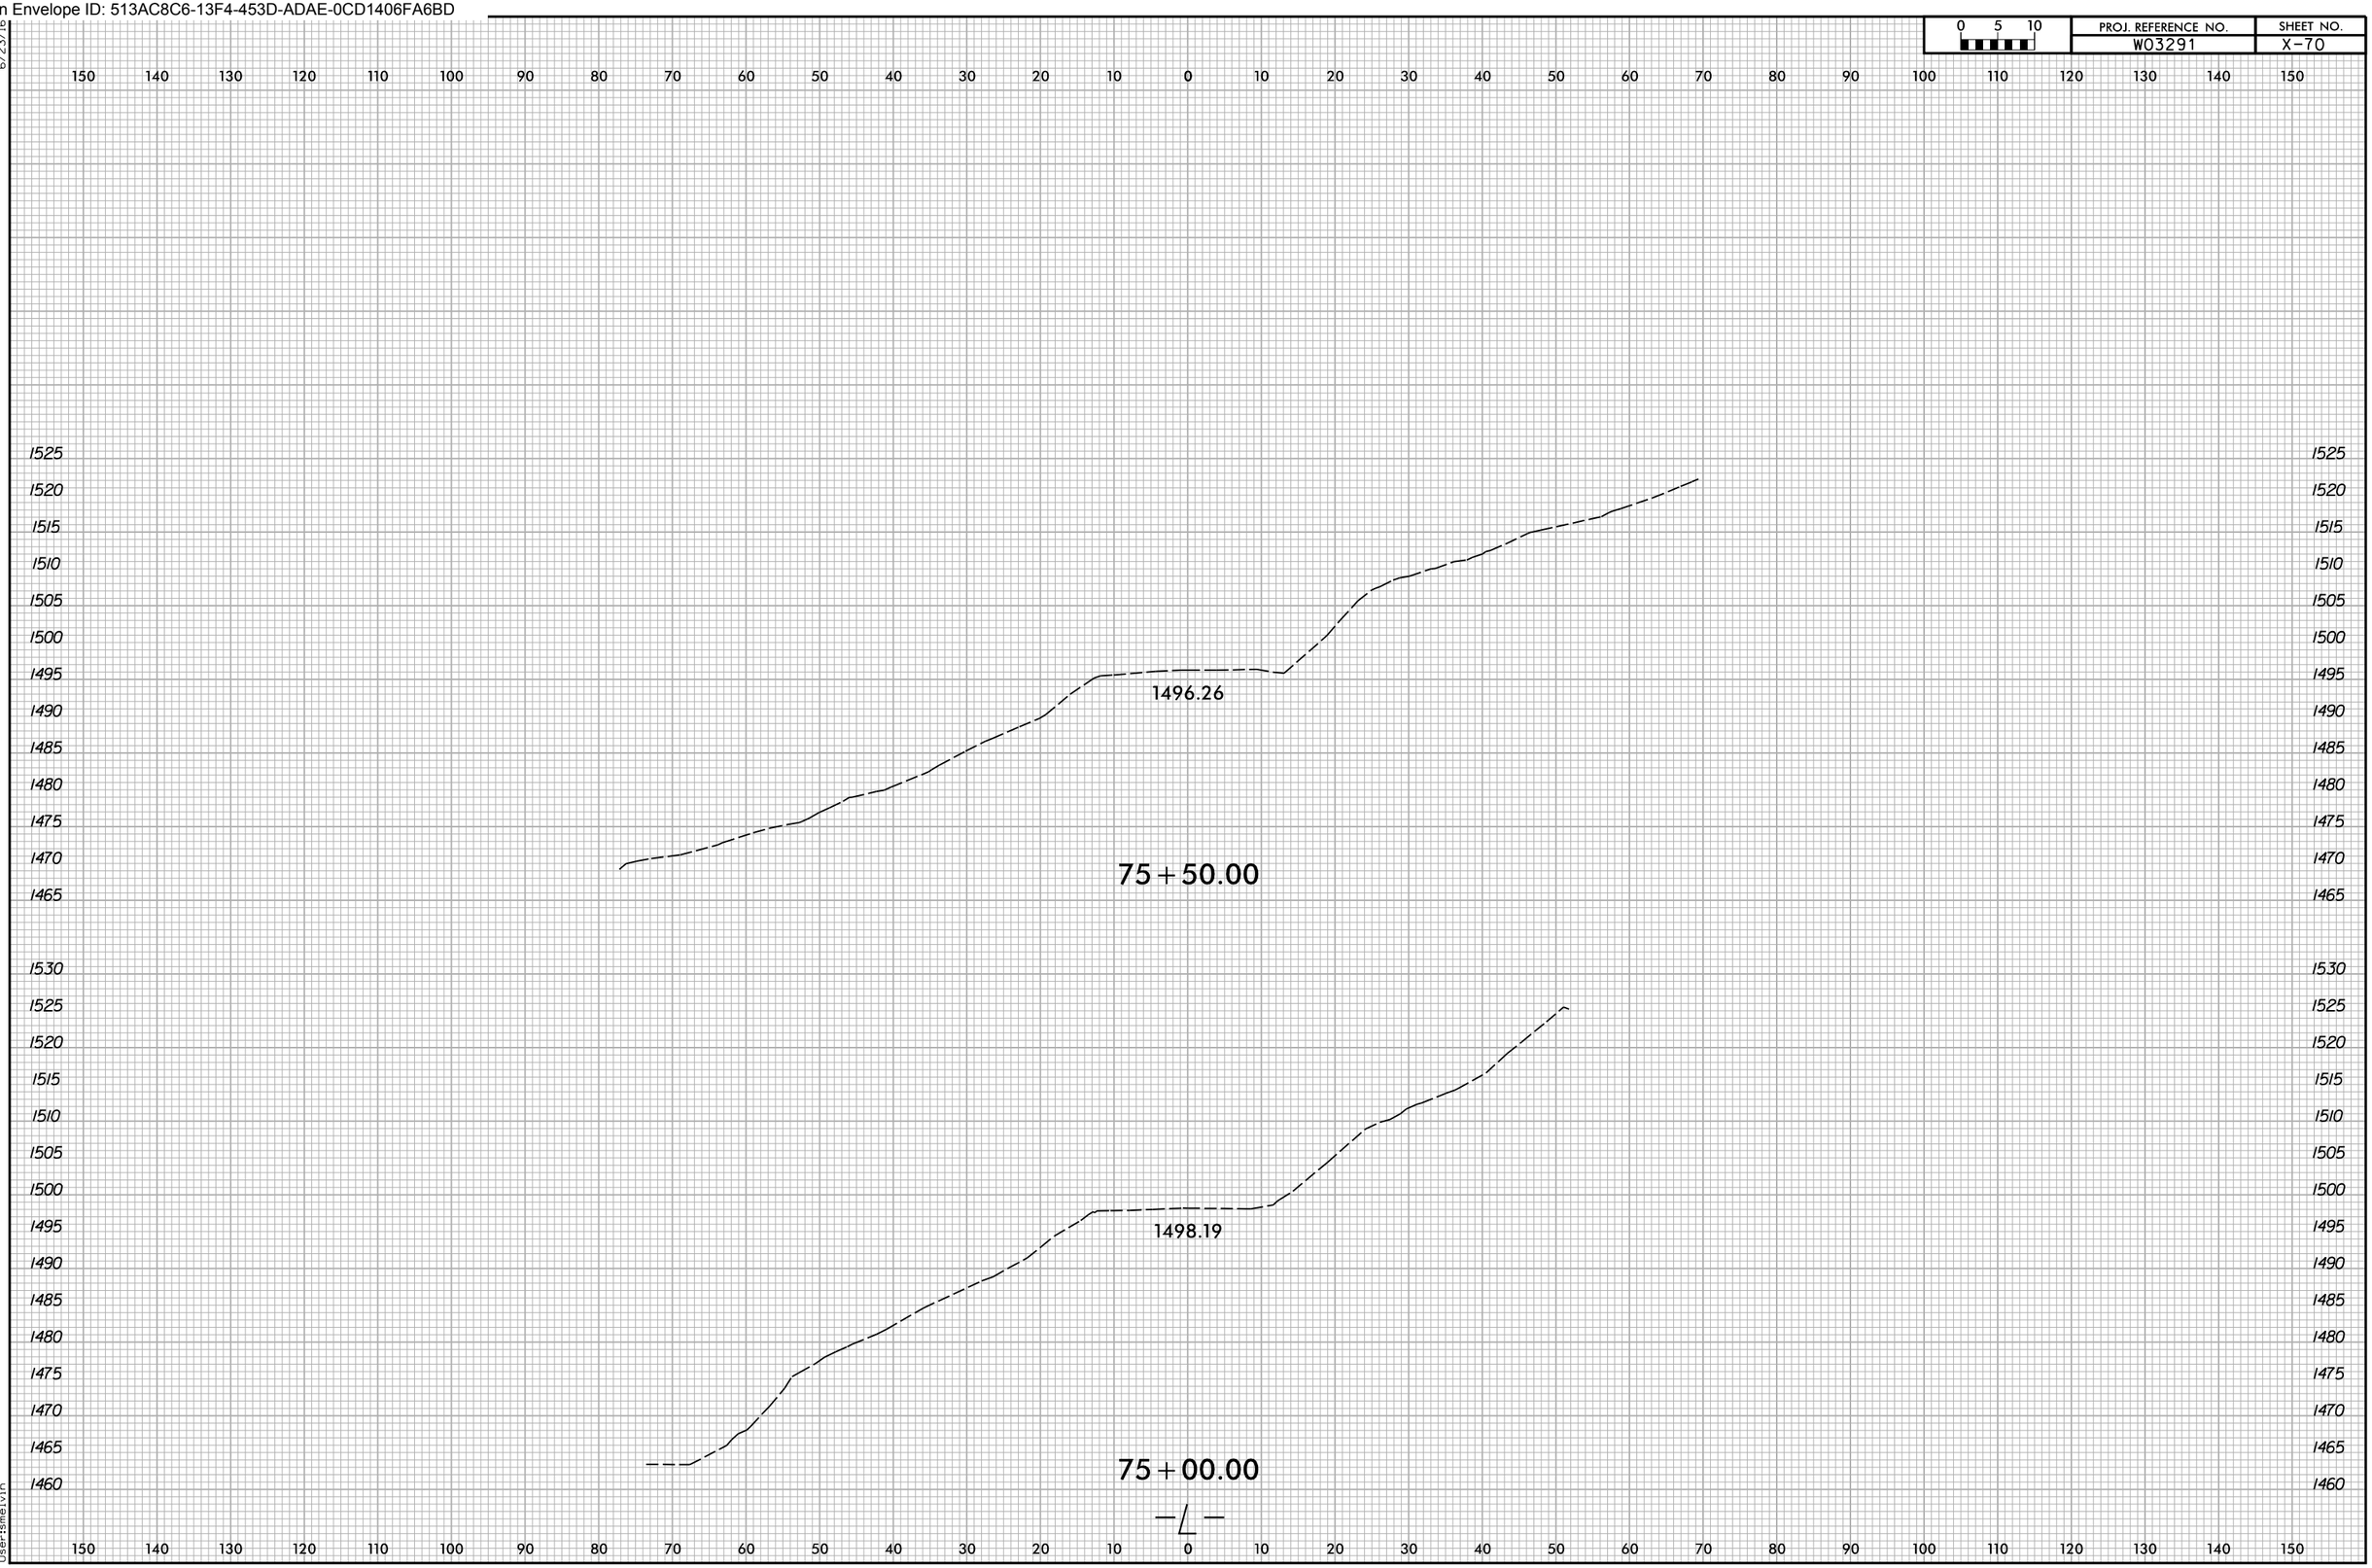

6/23/16
11/24/2025
X:\NCDOT\Green River Cove Rd Rehab\Roadway\Design\Switchbacks - USE THIS FOR SWB\XSC\GreenRiverCoveRdSWB_Rdy_xpl.dgn
Usersmelvin

Docusign Envelope ID: 513AC8C6-13F4-453D-ADAE-0CD1406FA6BD

0 5 10	PROJ. REFERENCE NO.	SHEET NO.
	W03291	X-71

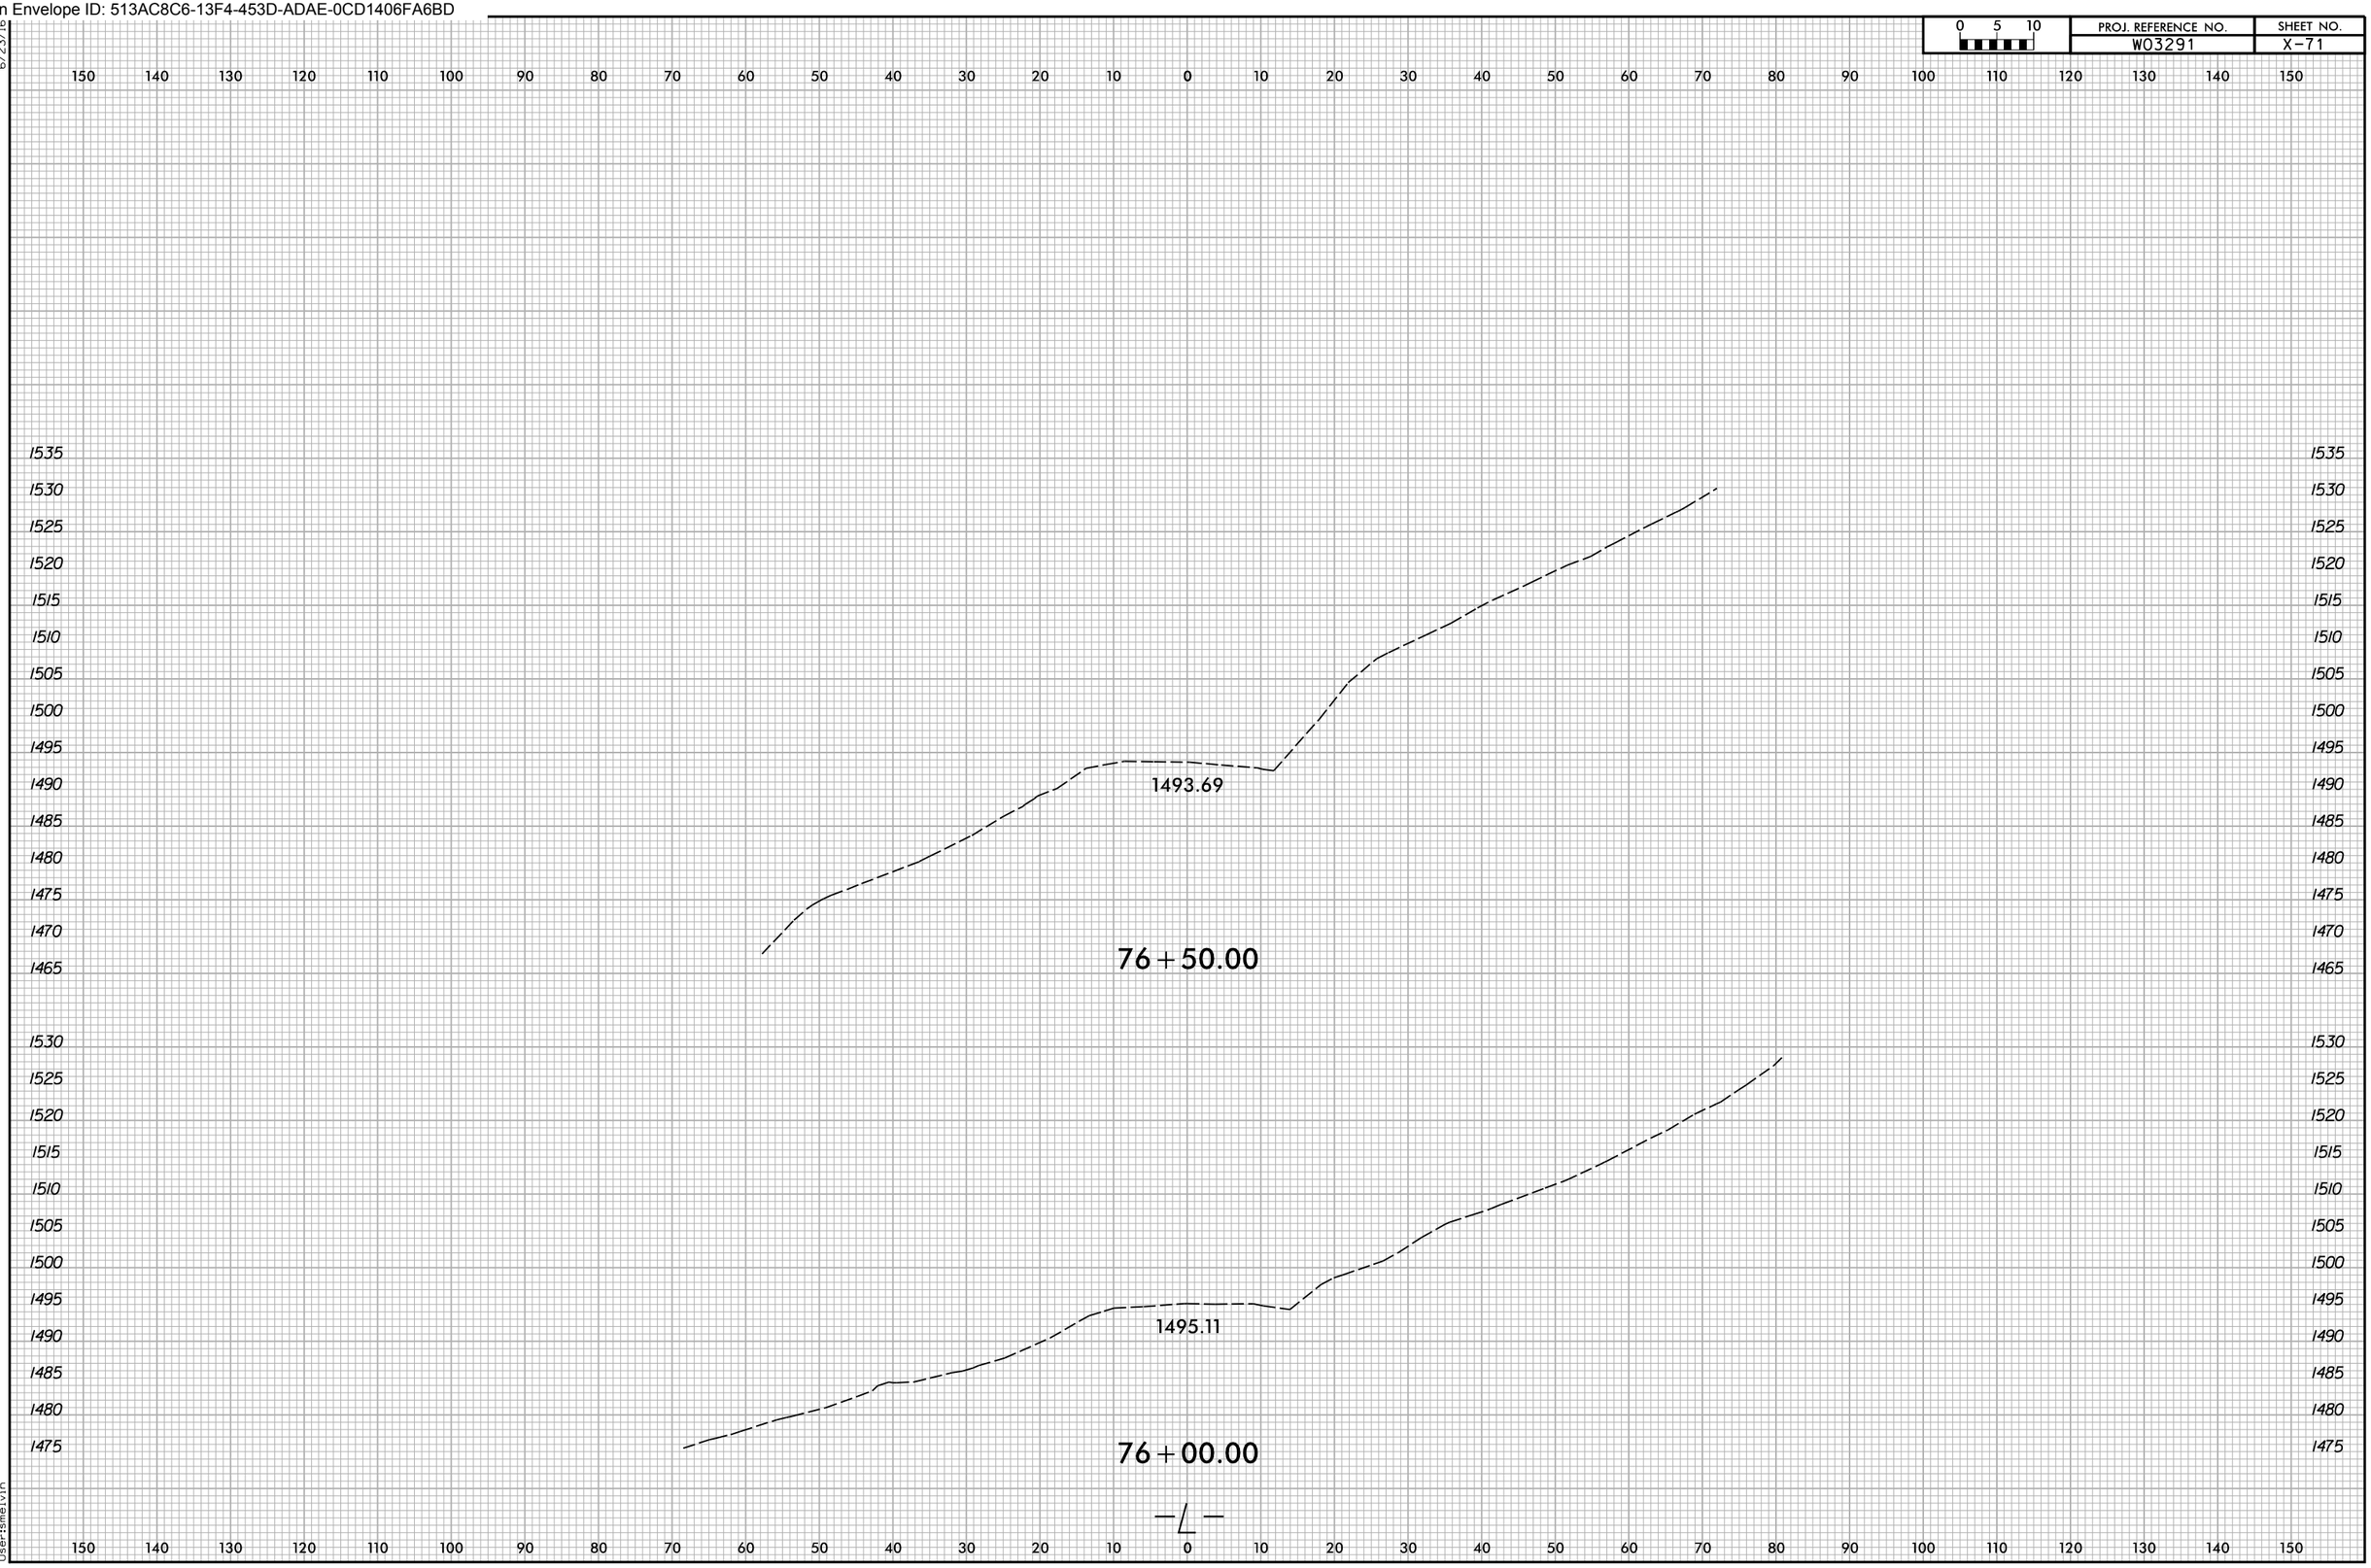

6/23/16
11/24/2025
X:\NCDOT\Green River Cove Rd Rehab\Roadway\Design\Switchbacks - USE THIS FOR SWB\XSC\GreenRiverCoveRdSWB_Rdy_xpl.dgn
User:smelvin

Docusign Envelope ID: 513AC8C6-13F4-453D-ADAE-0CD1406FA6BD

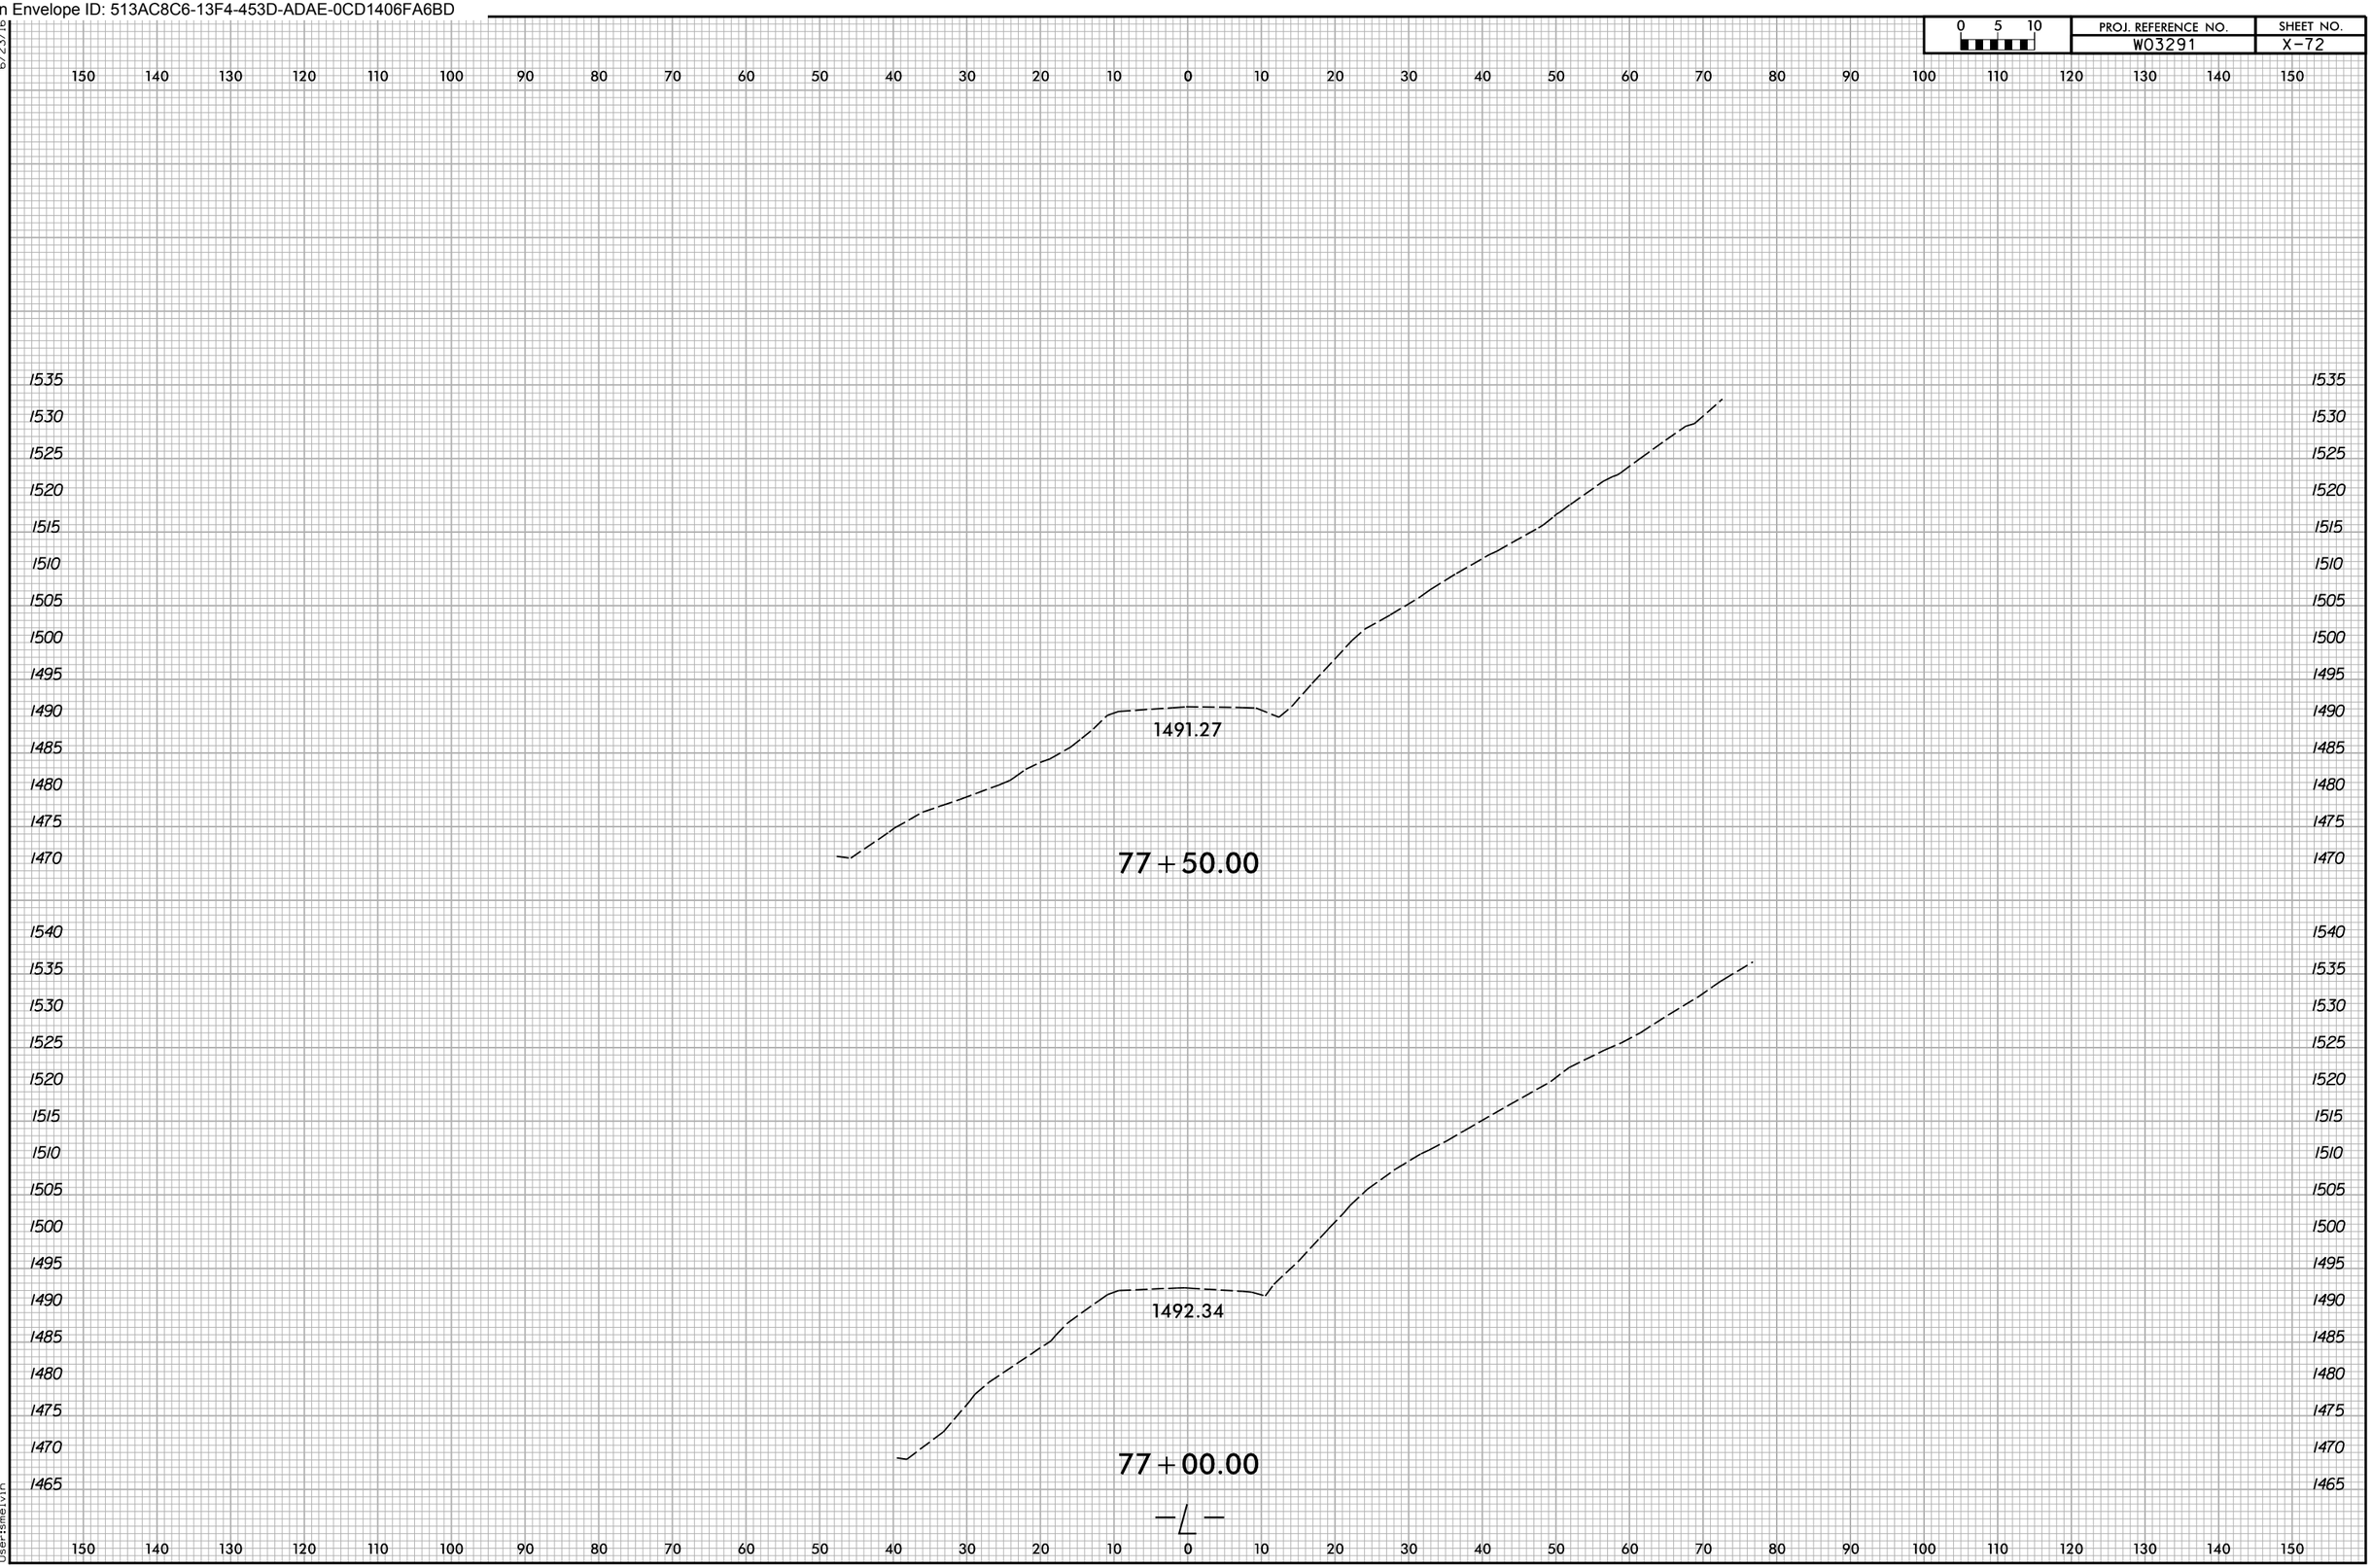

6/23/16
11/24/2025
X:\NCDOT\Green River Cove Rd Rehab\Roadway\Design\Switchbacks - USE THIS FOR SWB\XSC\GreenRiverCoveRdSWB_Rdy_xpl.dgn
Users\melvin

Docusign Envelope ID: 513AC8C6-13F4-453D-ADAE-0CD1406FA6BD

0 5 10	PROJ. REFERENCE NO.	SHEET NO.
	W03291	X-73

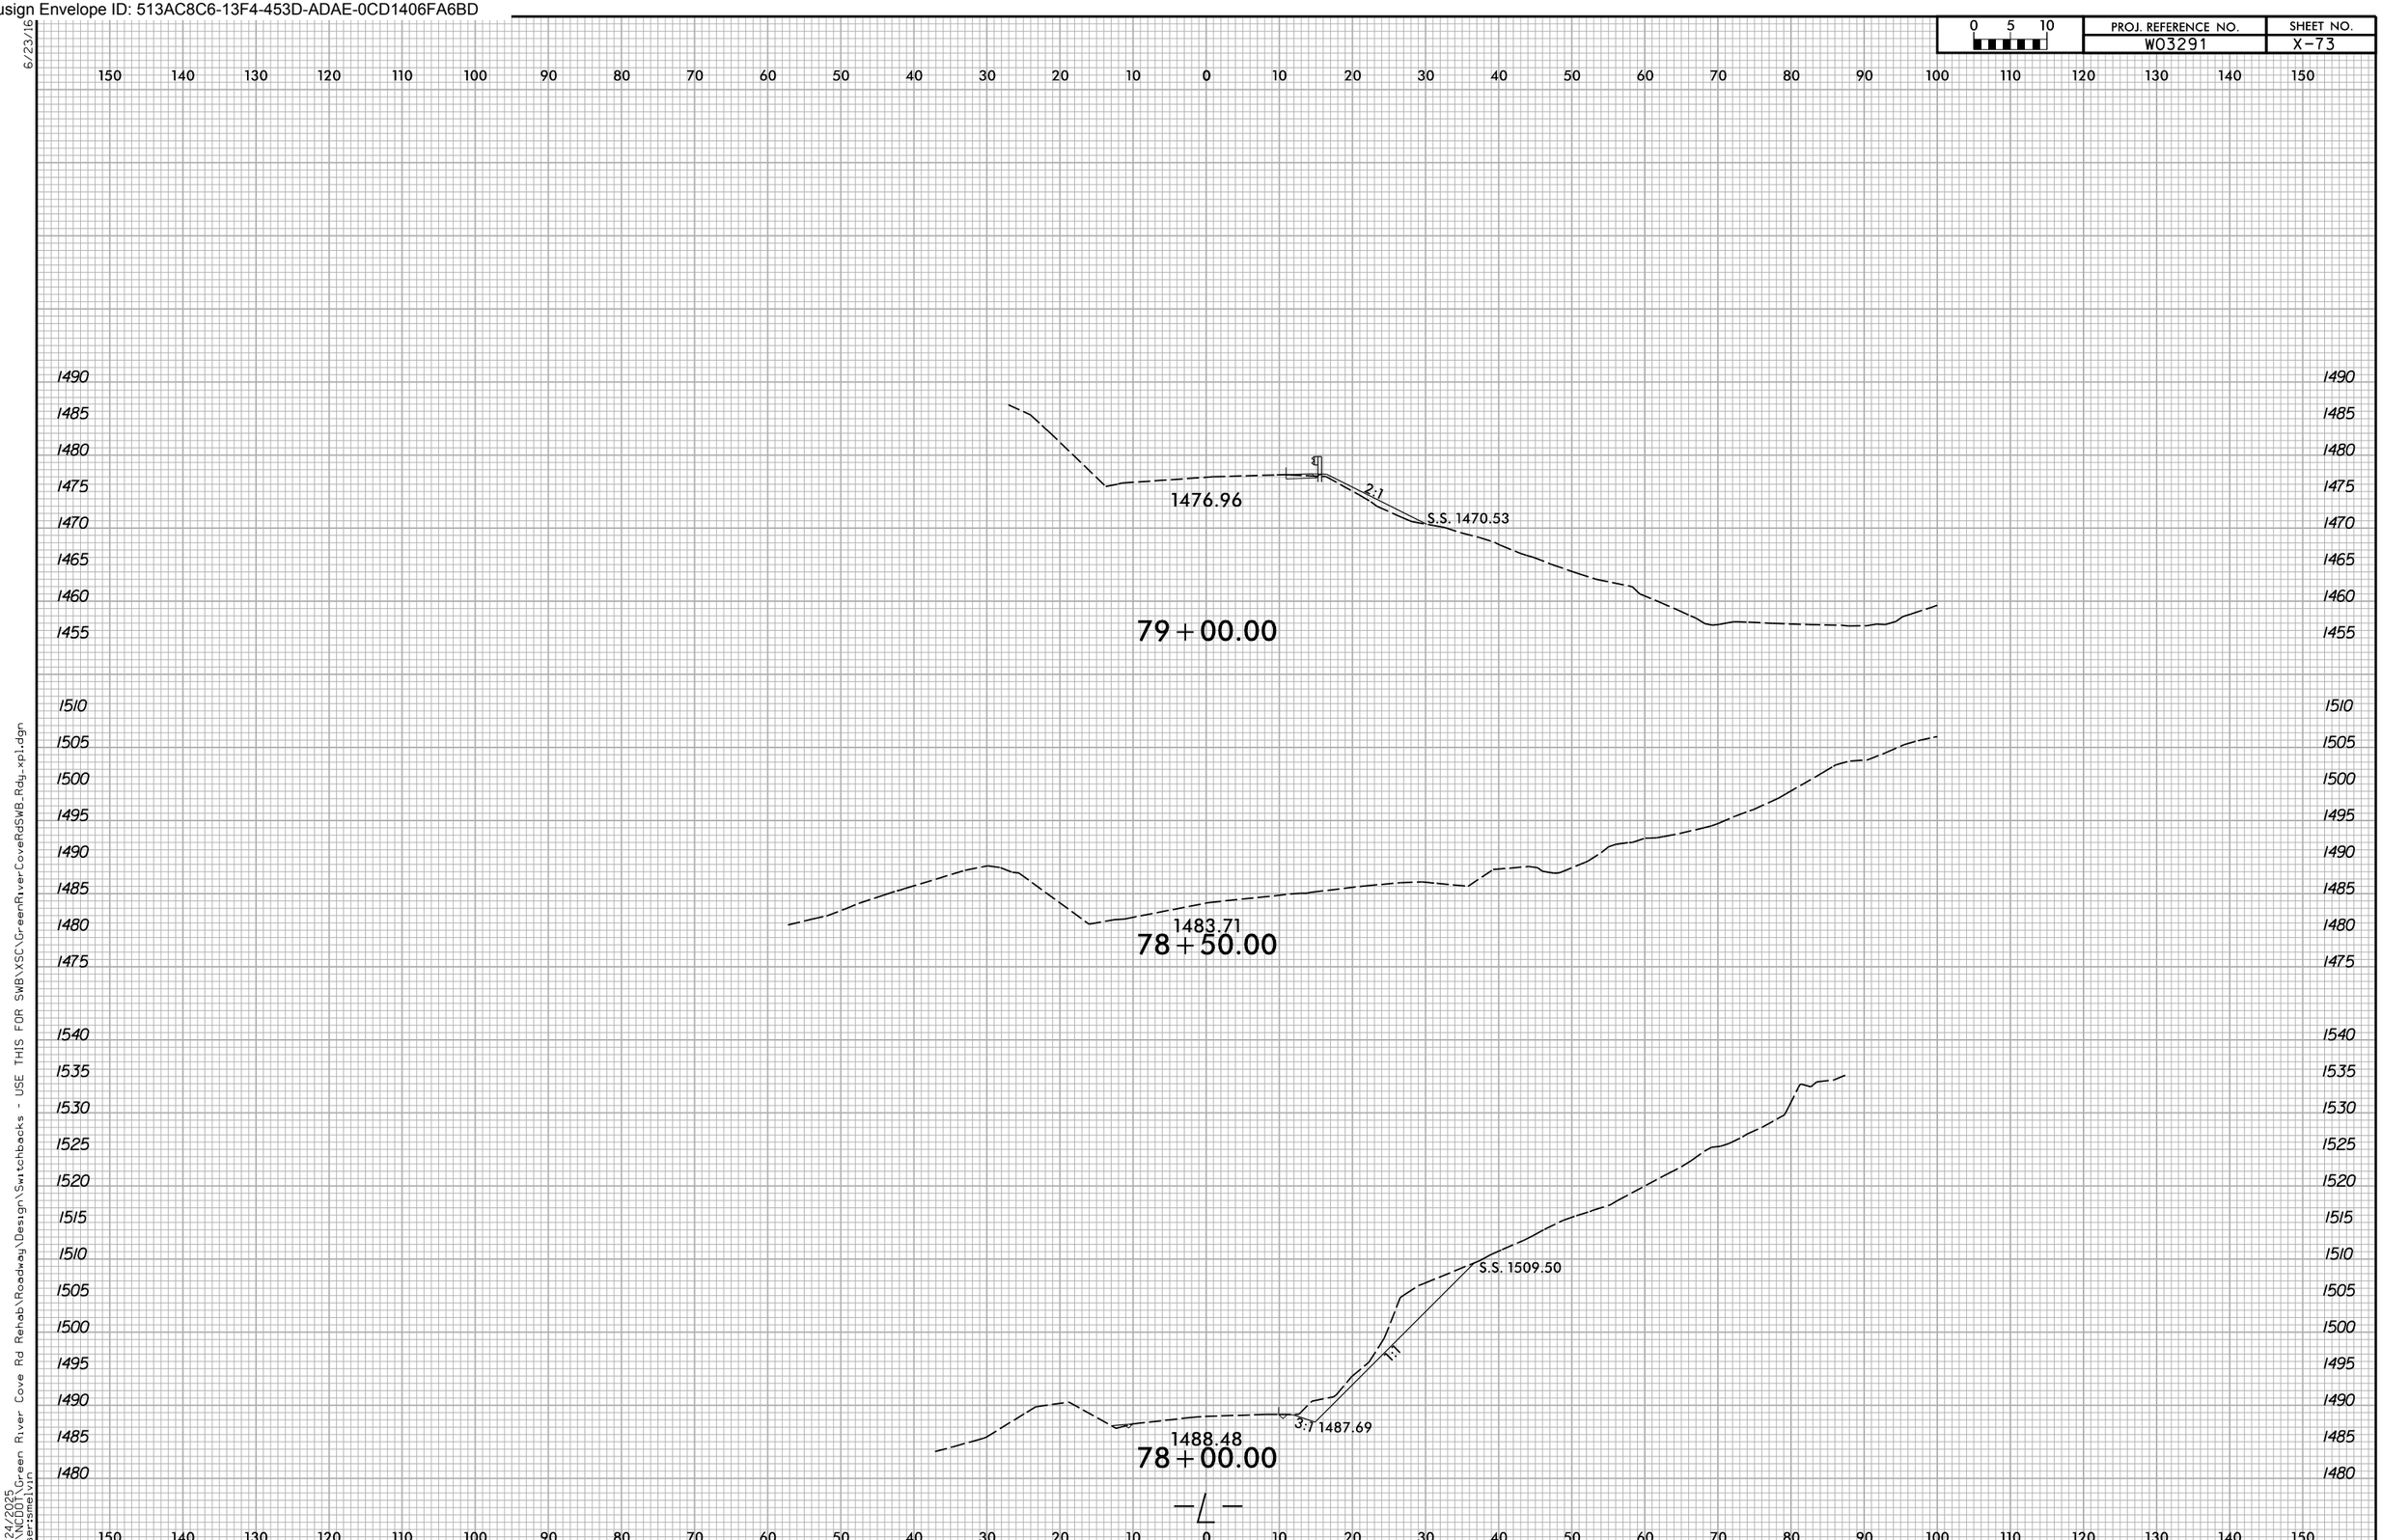

6/23/16
11/24/2025
X:\NCDOT\Green River Cove Rd Rehab\Roadway\Design\Switchbacks - USE THIS FOR SWB\XSC\GreenRiverCoveRdSWB_Rdy_xpl.dgn
User:smelvin

Docusign Envelope ID: 513AC8C6-13F4-453D-ADAE-0CD1406FA6BD

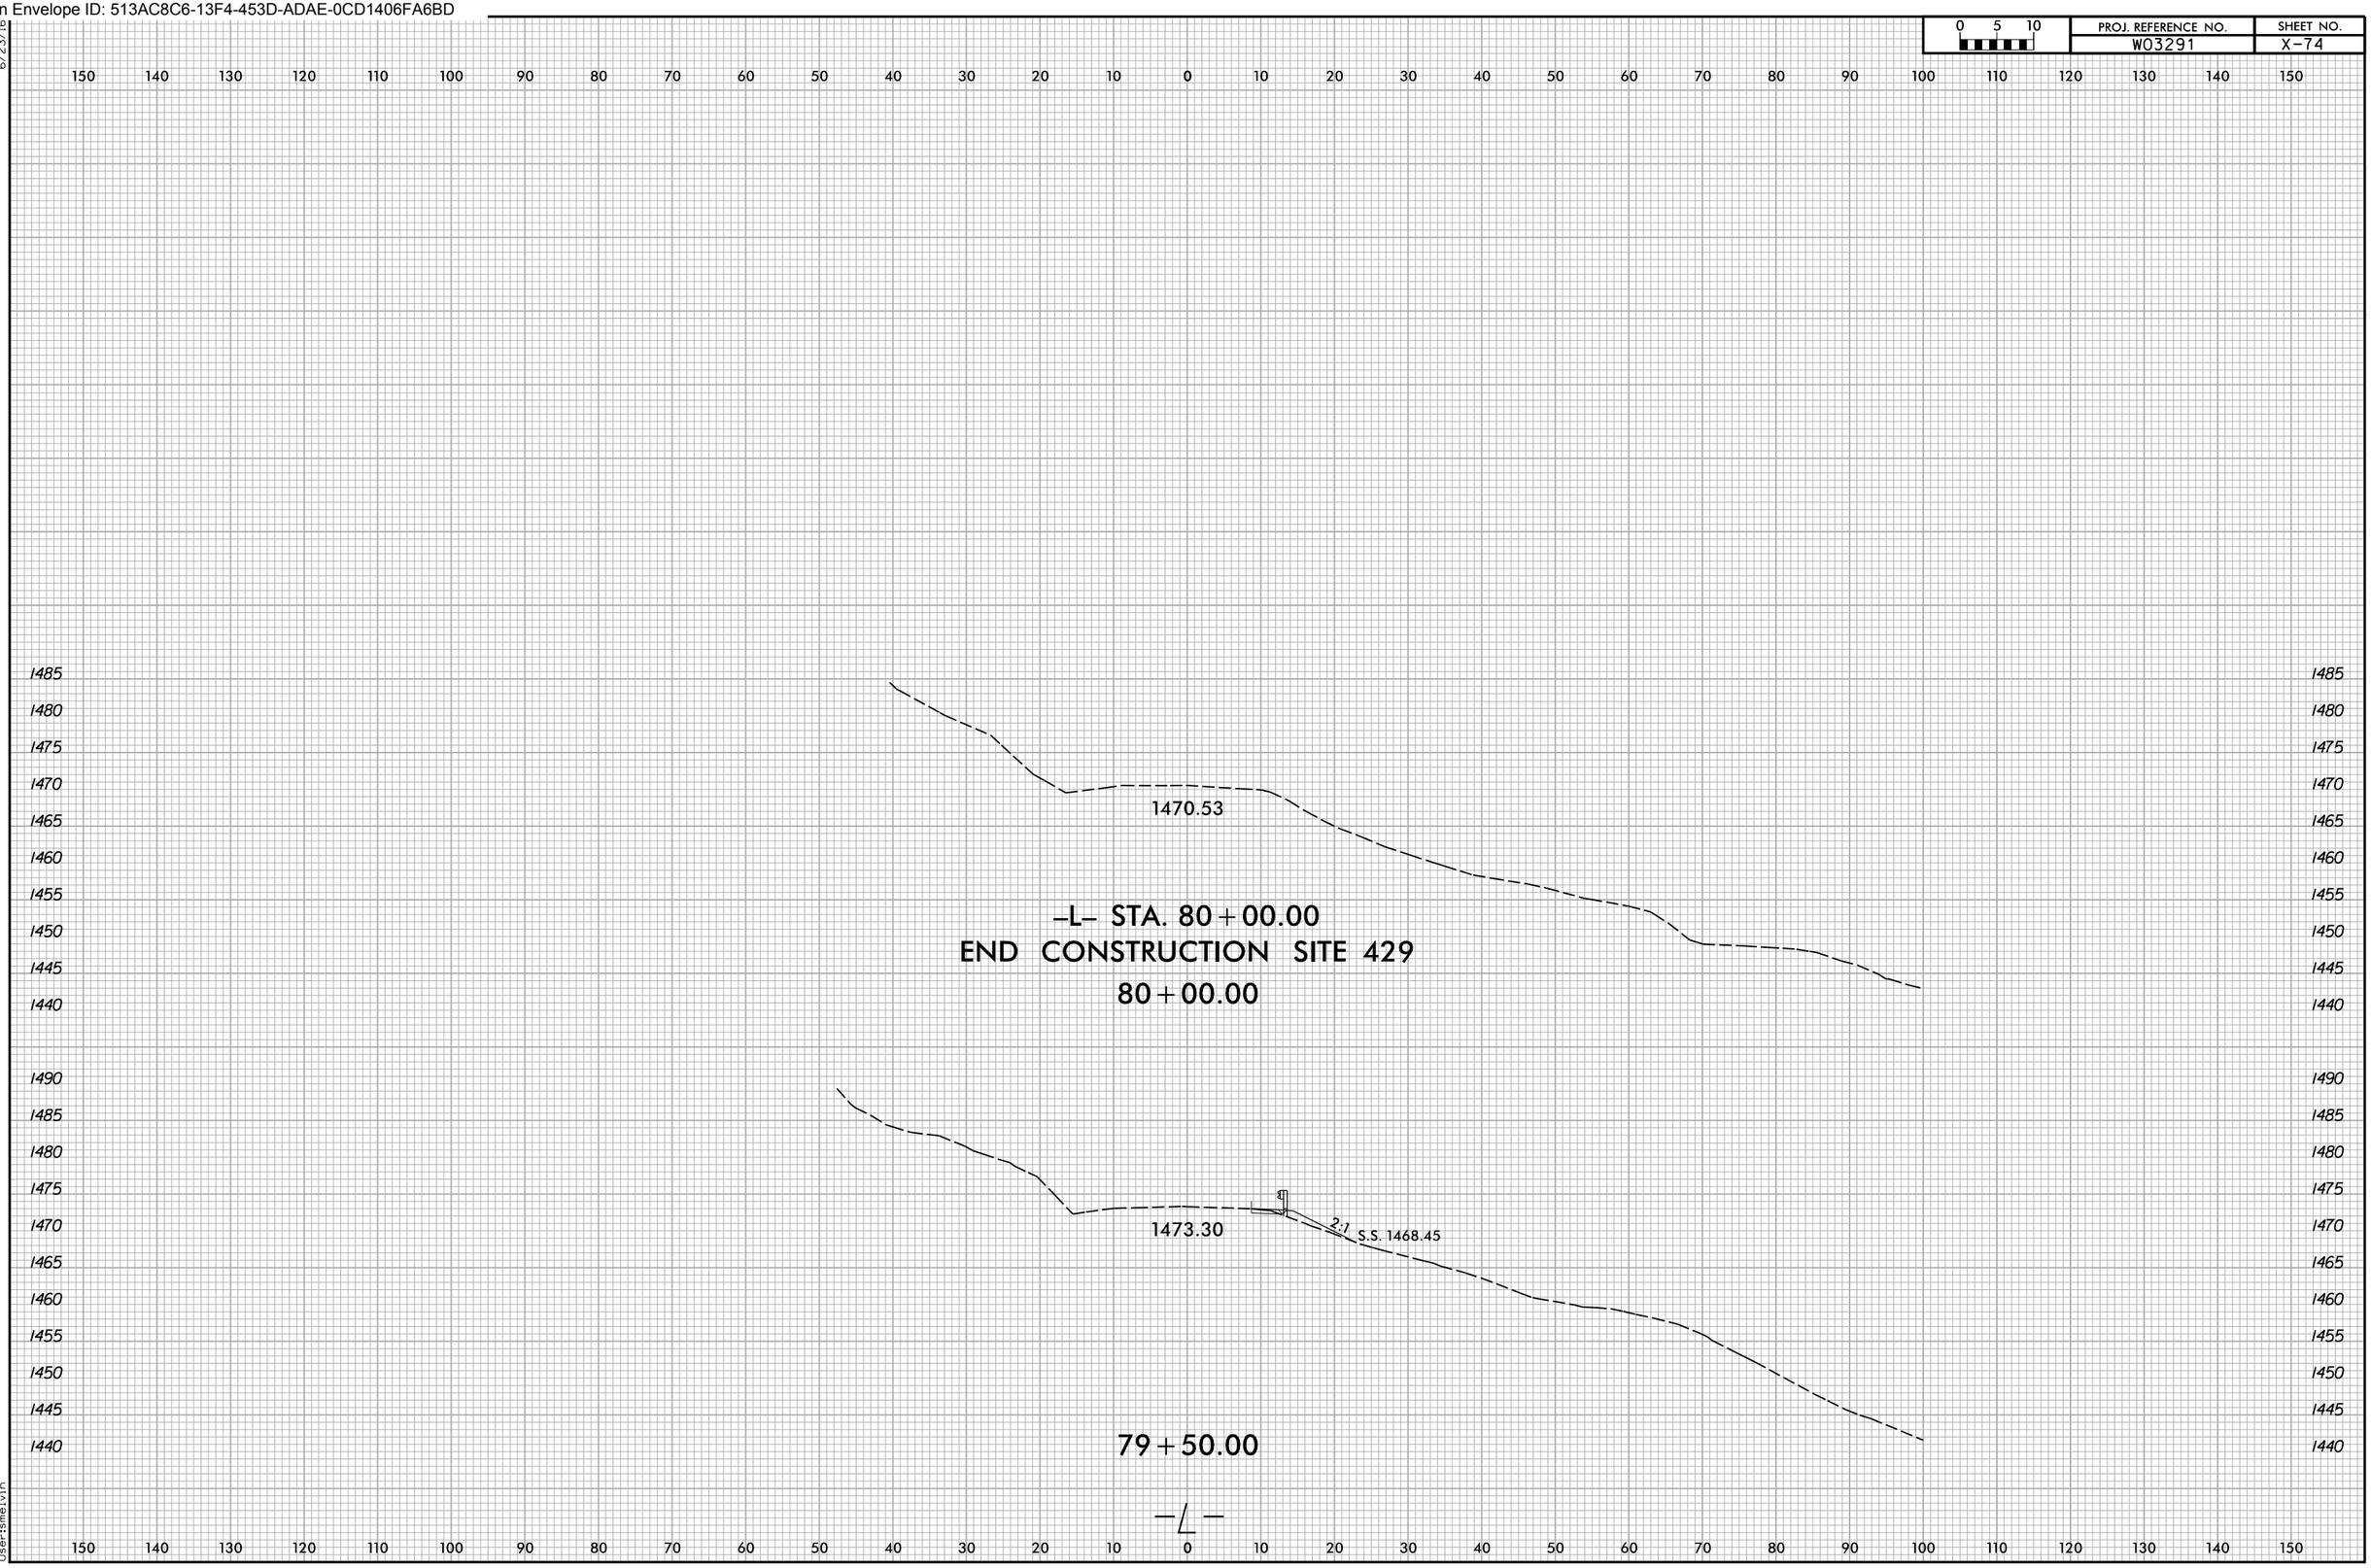

6/23/16
11/24/2025
X:\NCDOT\Green River Cove Rd Rehab\Roadway\Design\Switchbacks - USE THIS FOR SWB\XSC\GreenRiverCoveRdSWB_Rdy_xpl.dgn
User:smelvin

Docusign Envelope ID: 513AC8C6-13F4-453D-ADAE-0CD1406FA6BD

0 5 10	PROJ. REFERENCE NO.	SHEET NO.
	W03291	X-75

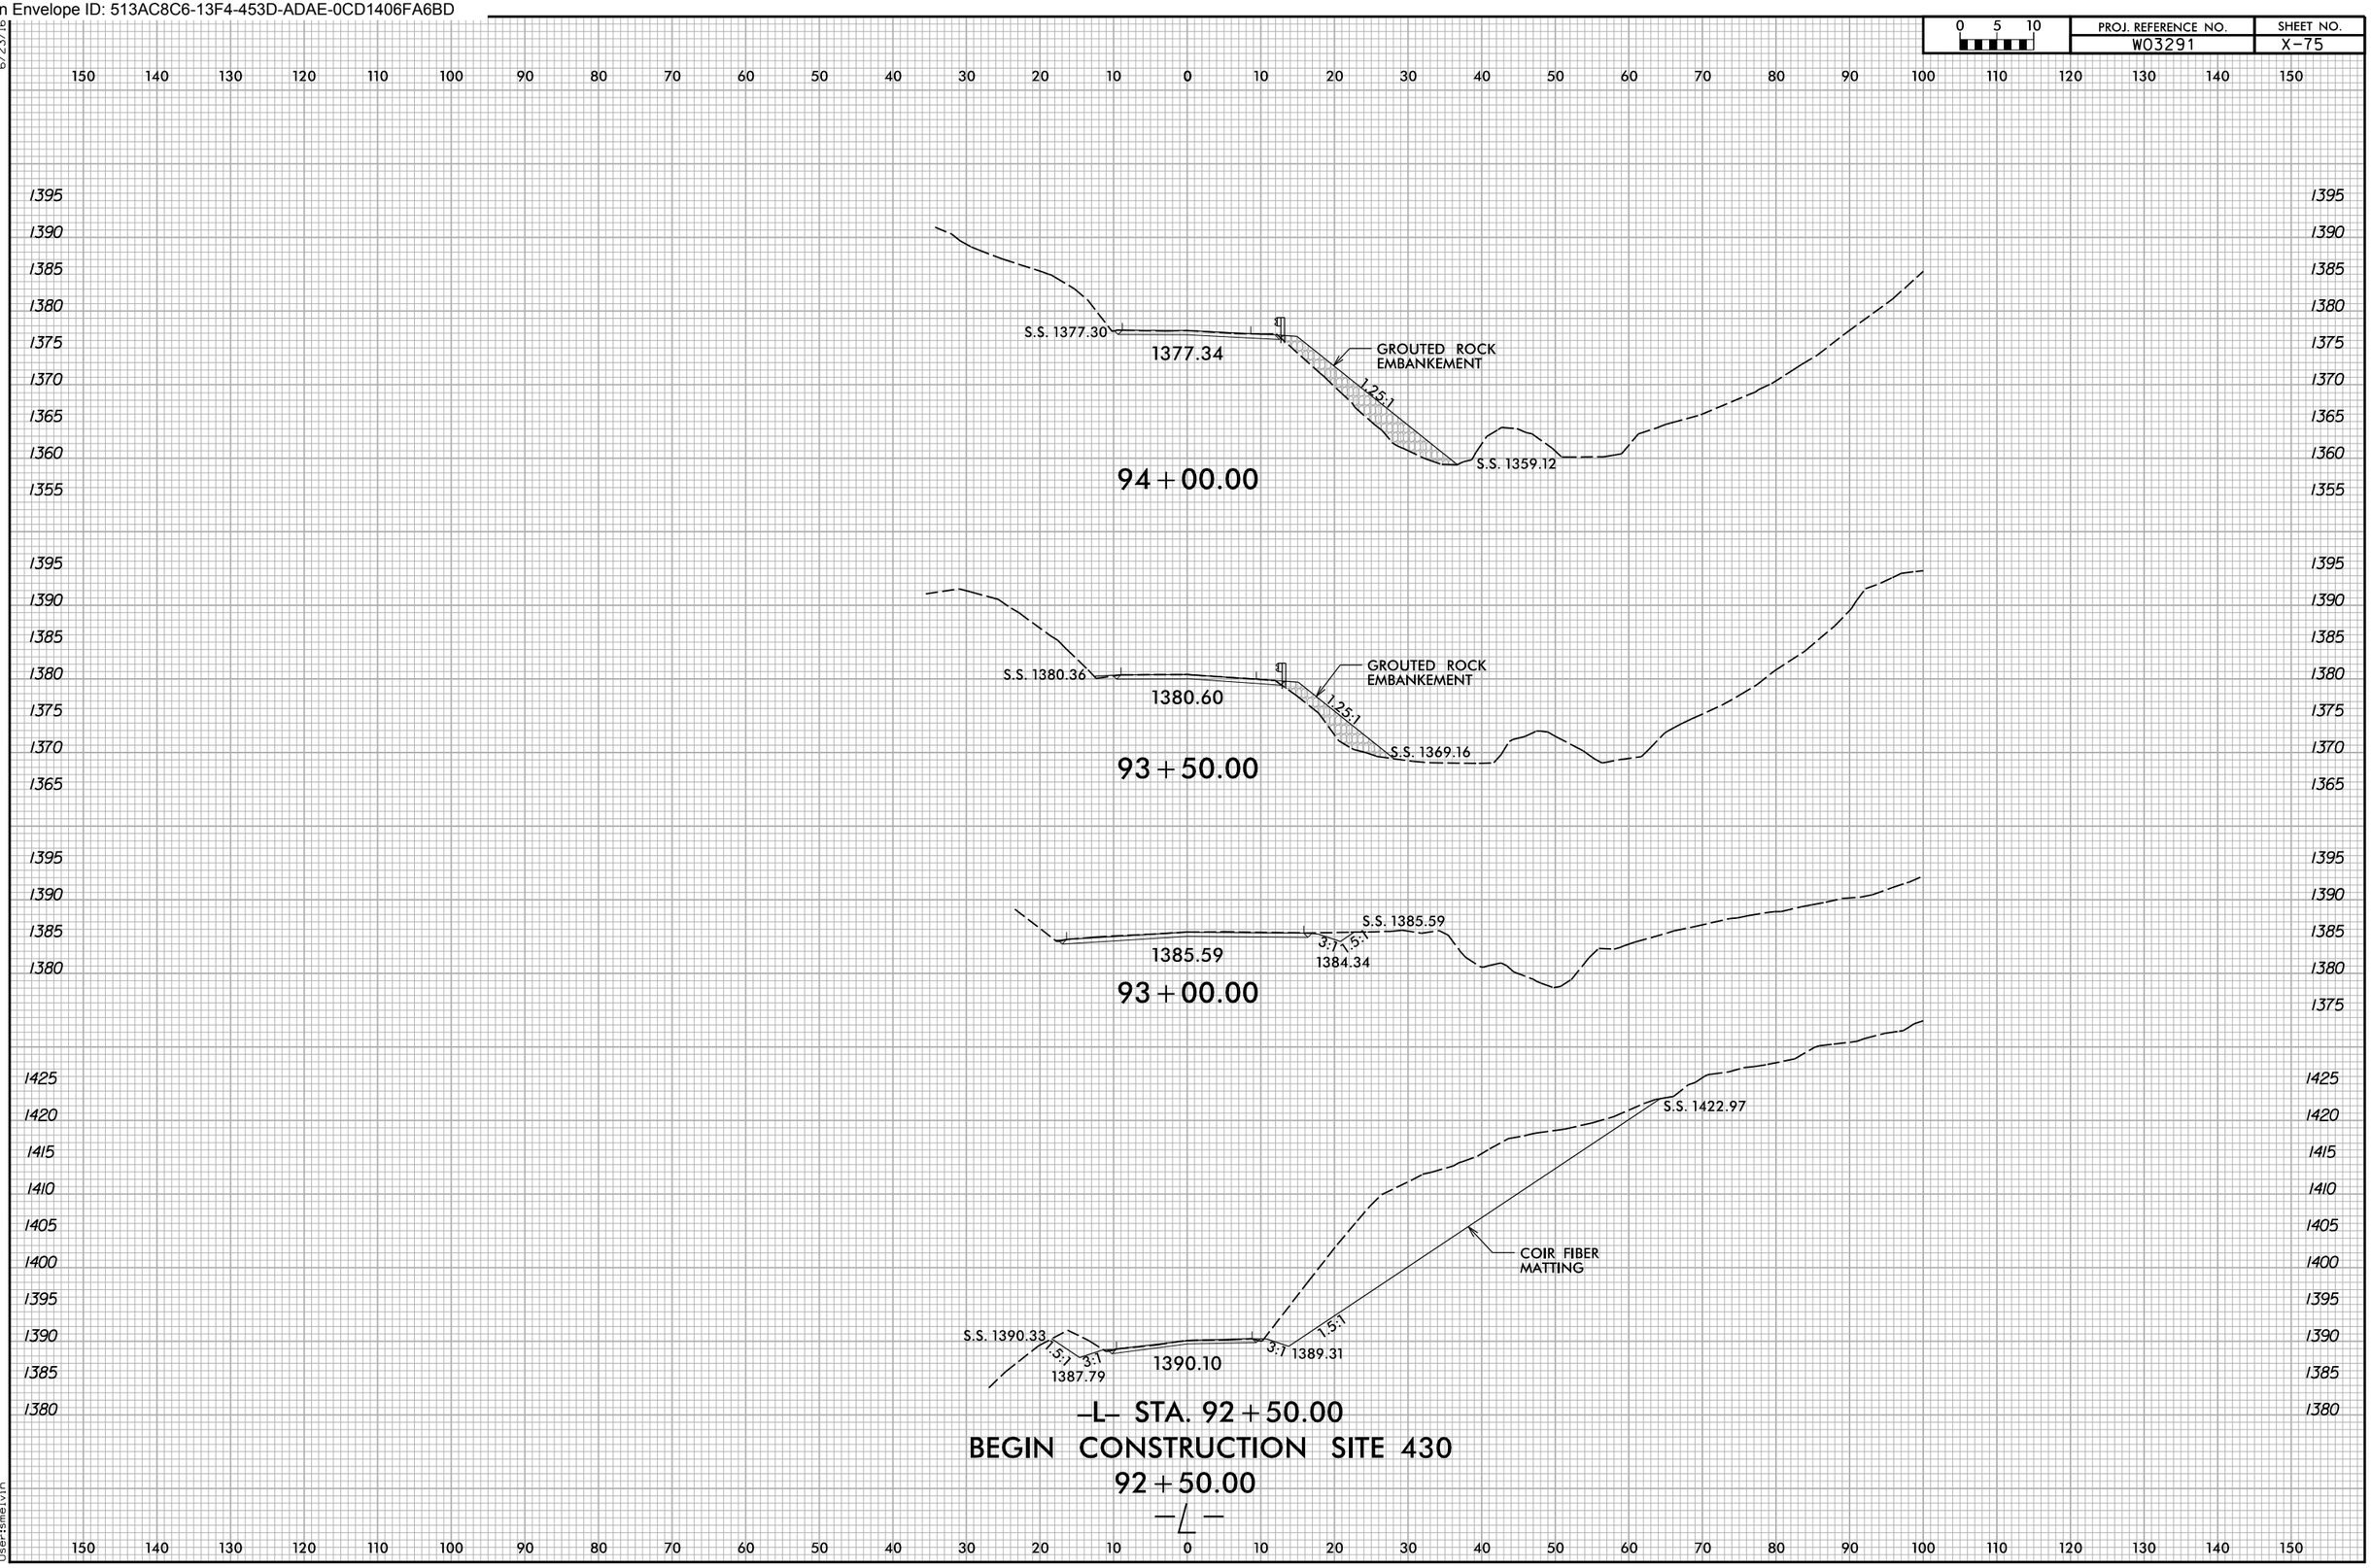

6/23/16
11/24/2025
X:\NCDOT\Green River Cove Rd Rehab\Roadway\Design\Switchbacks - USE THIS FOR SWB\XSC\GreenRiverCoveRdSWB_Rdy_xpl.dgn
User:smelvin

Docusign Envelope ID: 513AC8C6-13F4-453D-ADAE-0CD1406FA6BD

0 5 10	PROJ. REFERENCE NO.	SHEET NO.
	W03291	X-76

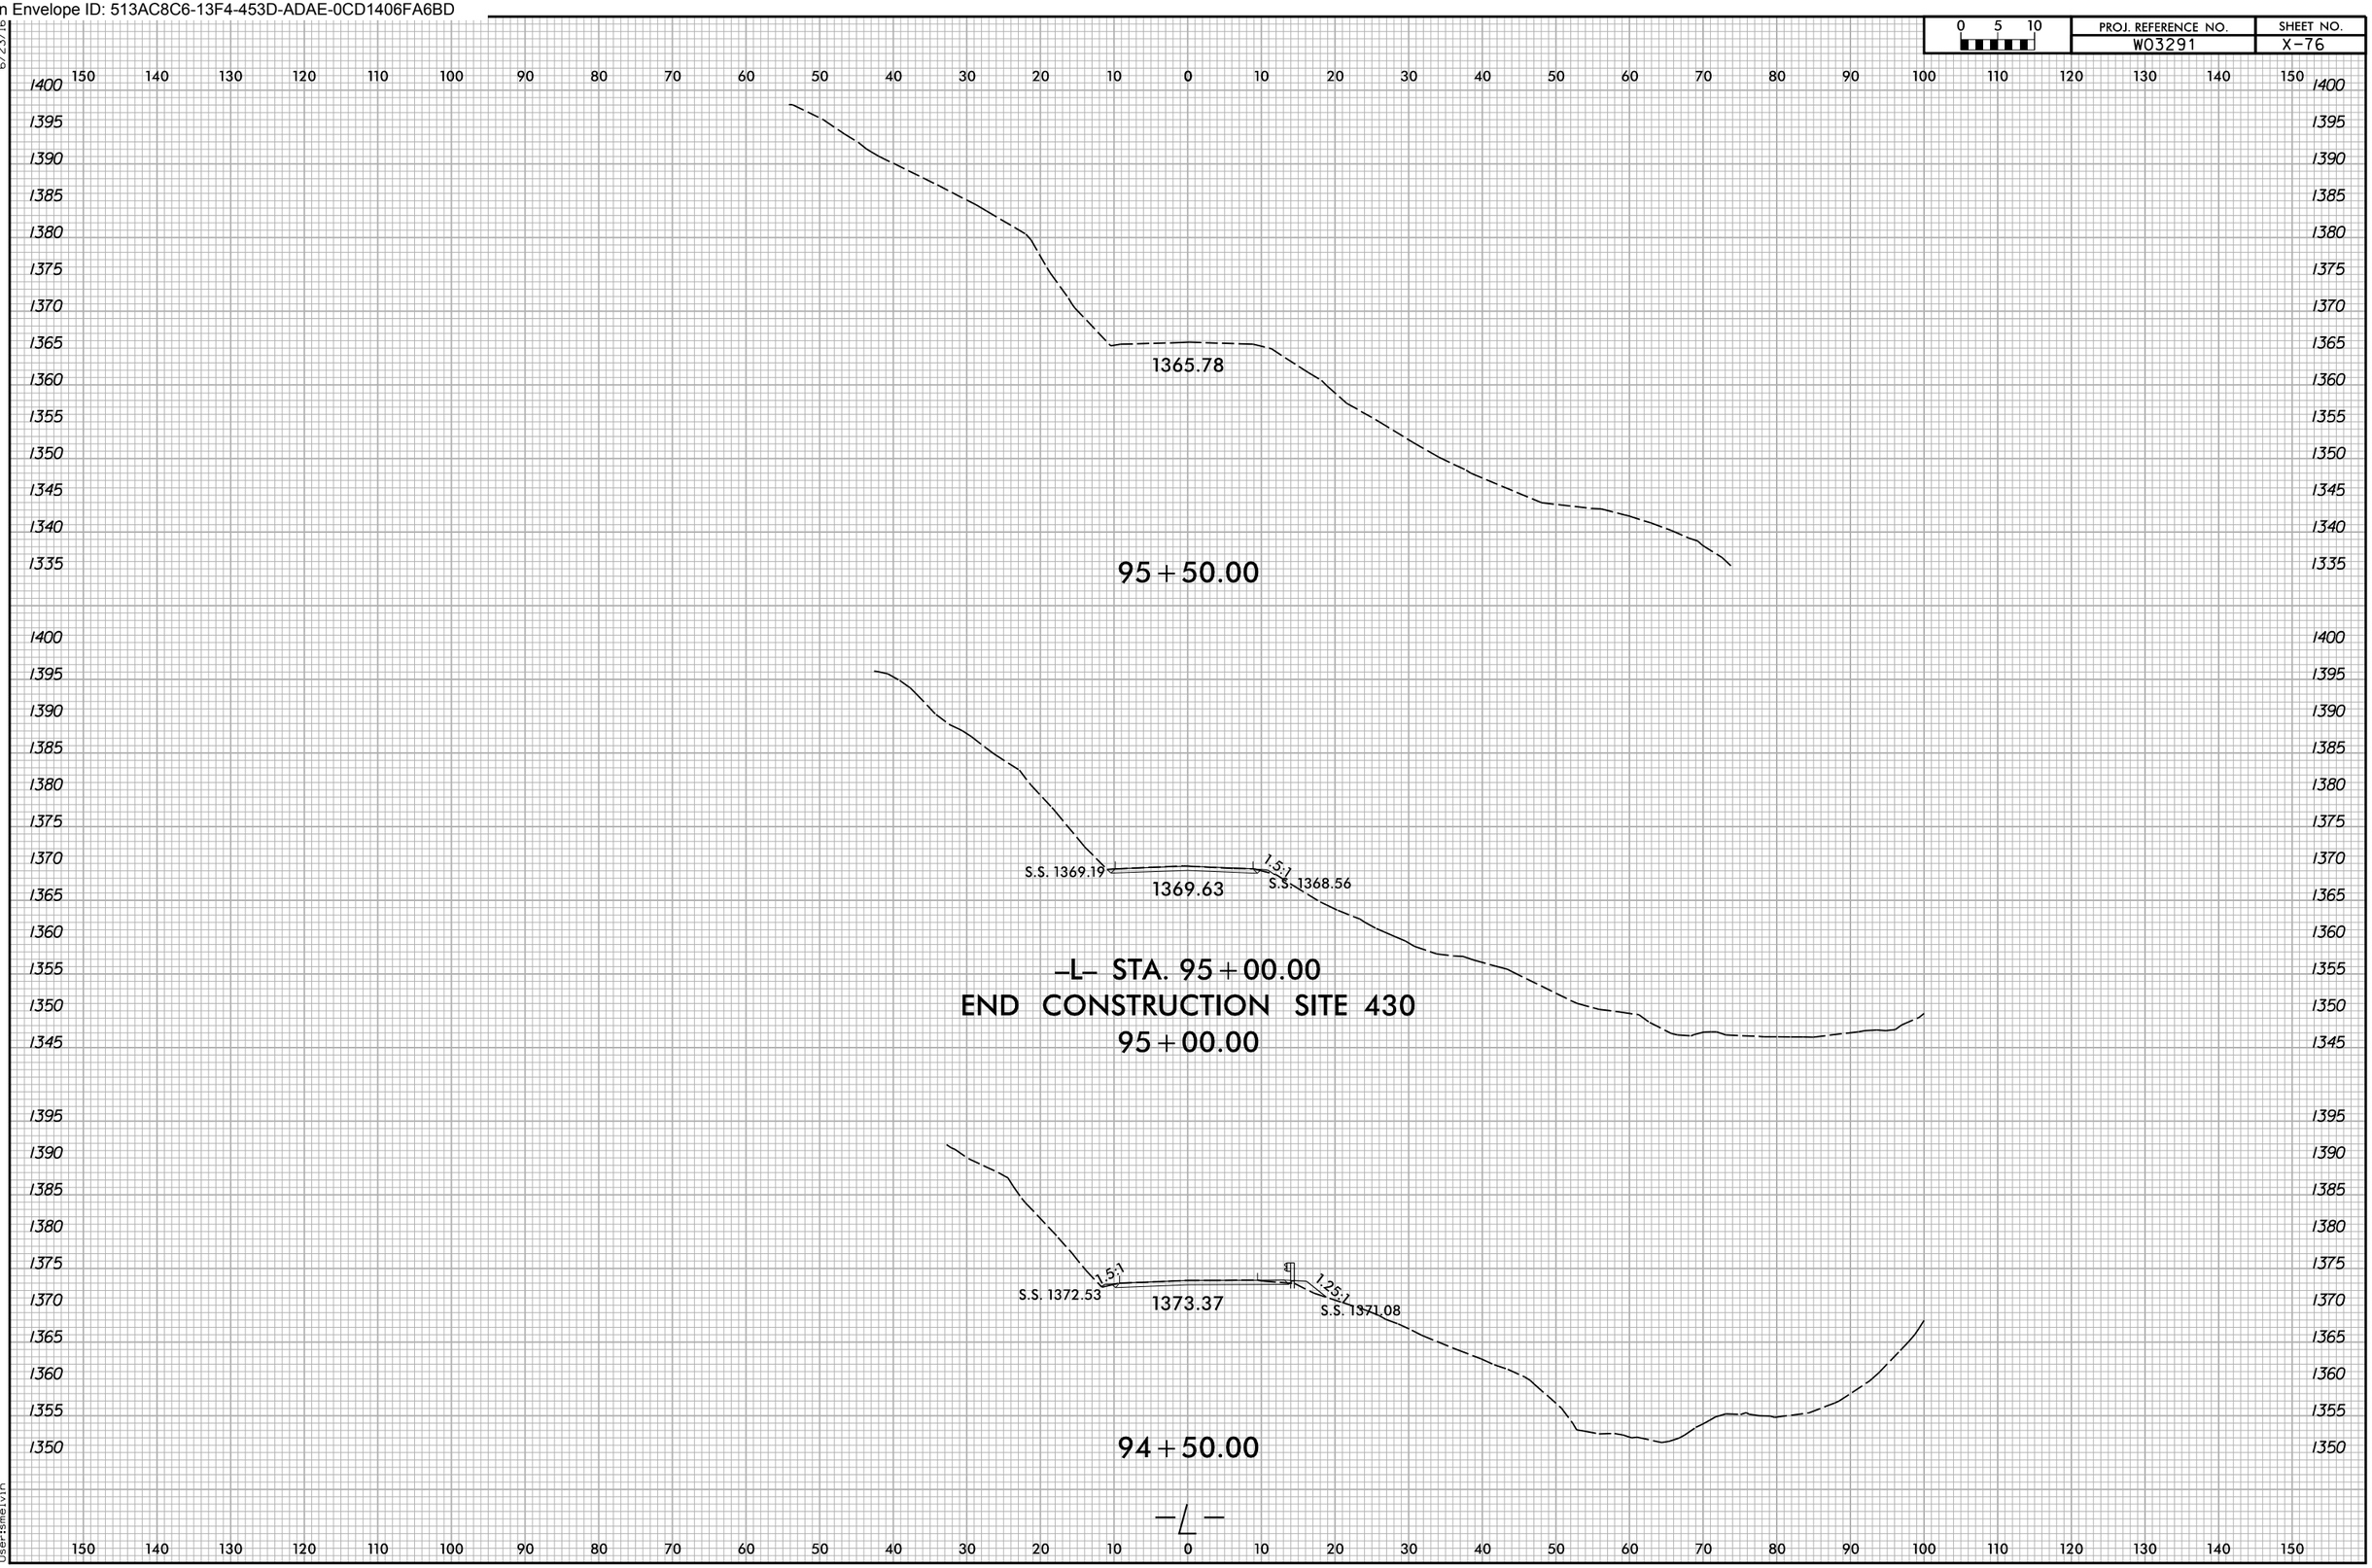

6/23/16
X:\NCDOT\Green River Cove Rd Rehab\Roadway\Design\Switchbacks - USE THIS FOR SWB\XSC\GreenRiverCoveRdSWB_Rdy_xpl.dgn
11/24/2025
User:smelvin

Docusign Envelope ID: 513AC8C6-13F4-453D-ADAE-0CD1406FA6BD

0 5 10	PROJ. REFERENCE NO.	SHEET NO.
	W03291	X-77

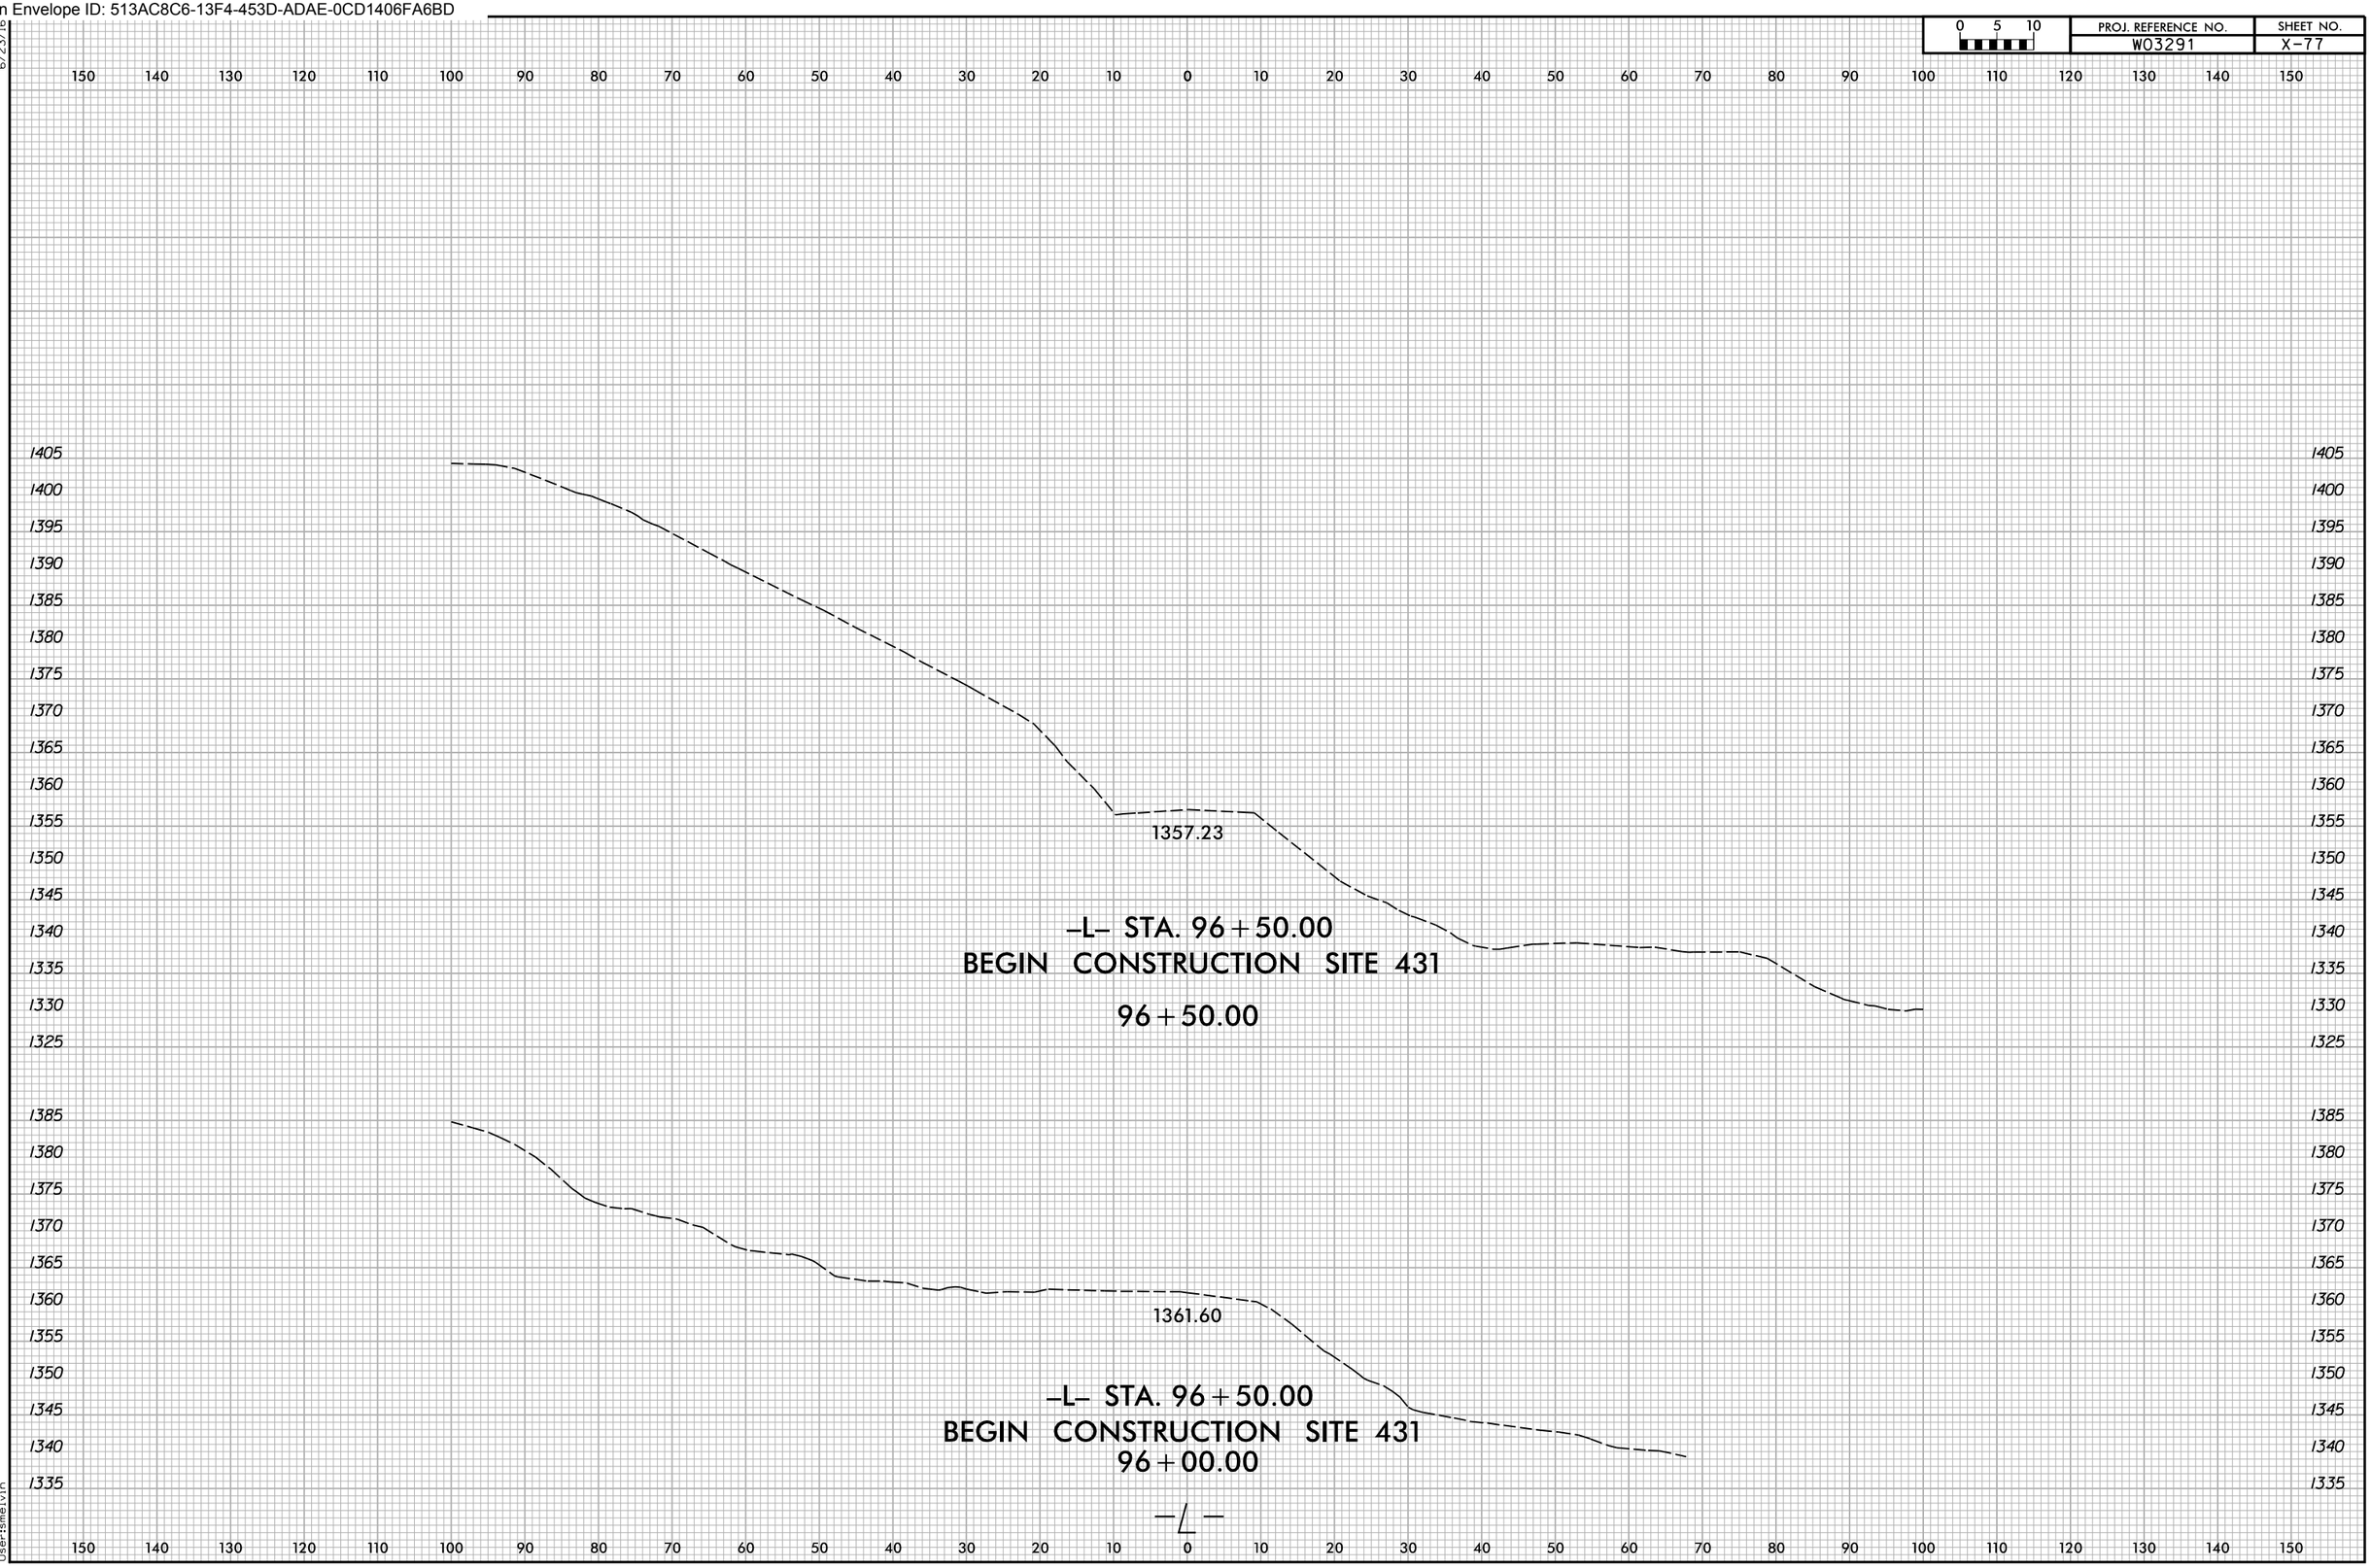

6/23/16

11/24/2025
X:\NCDOT\Green River Cove Rd Rehab\Roadway\Design\Switchbacks - USE THIS FOR SWB\XSC\GreenRiverCoveRdSWB_Rdy_xpl.dgn
User:smelvin

Docusign Envelope ID: 513AC8C6-13F4-453D-ADAE-0CD1406FA6BD

0 5 10	PROJ. REFERENCE NO.	SHEET NO.
	W03291	X-78

6/23/16
11/24/2025
X:\NCDOT\Green River Cove Rd Rehab\Roadway\Design\Switchbacks - USE THIS FOR SWB\XSC\GreenRiverCoveRdSWB_Rdy_xpl.dgn
Users\melvin

Docusign Envelope ID: 513AC8C6-13F4-453D-ADAE-0CD1406FA6BD

0 5 10	PROJ. REFERENCE NO.	SHEET NO.
	W03291	X-79

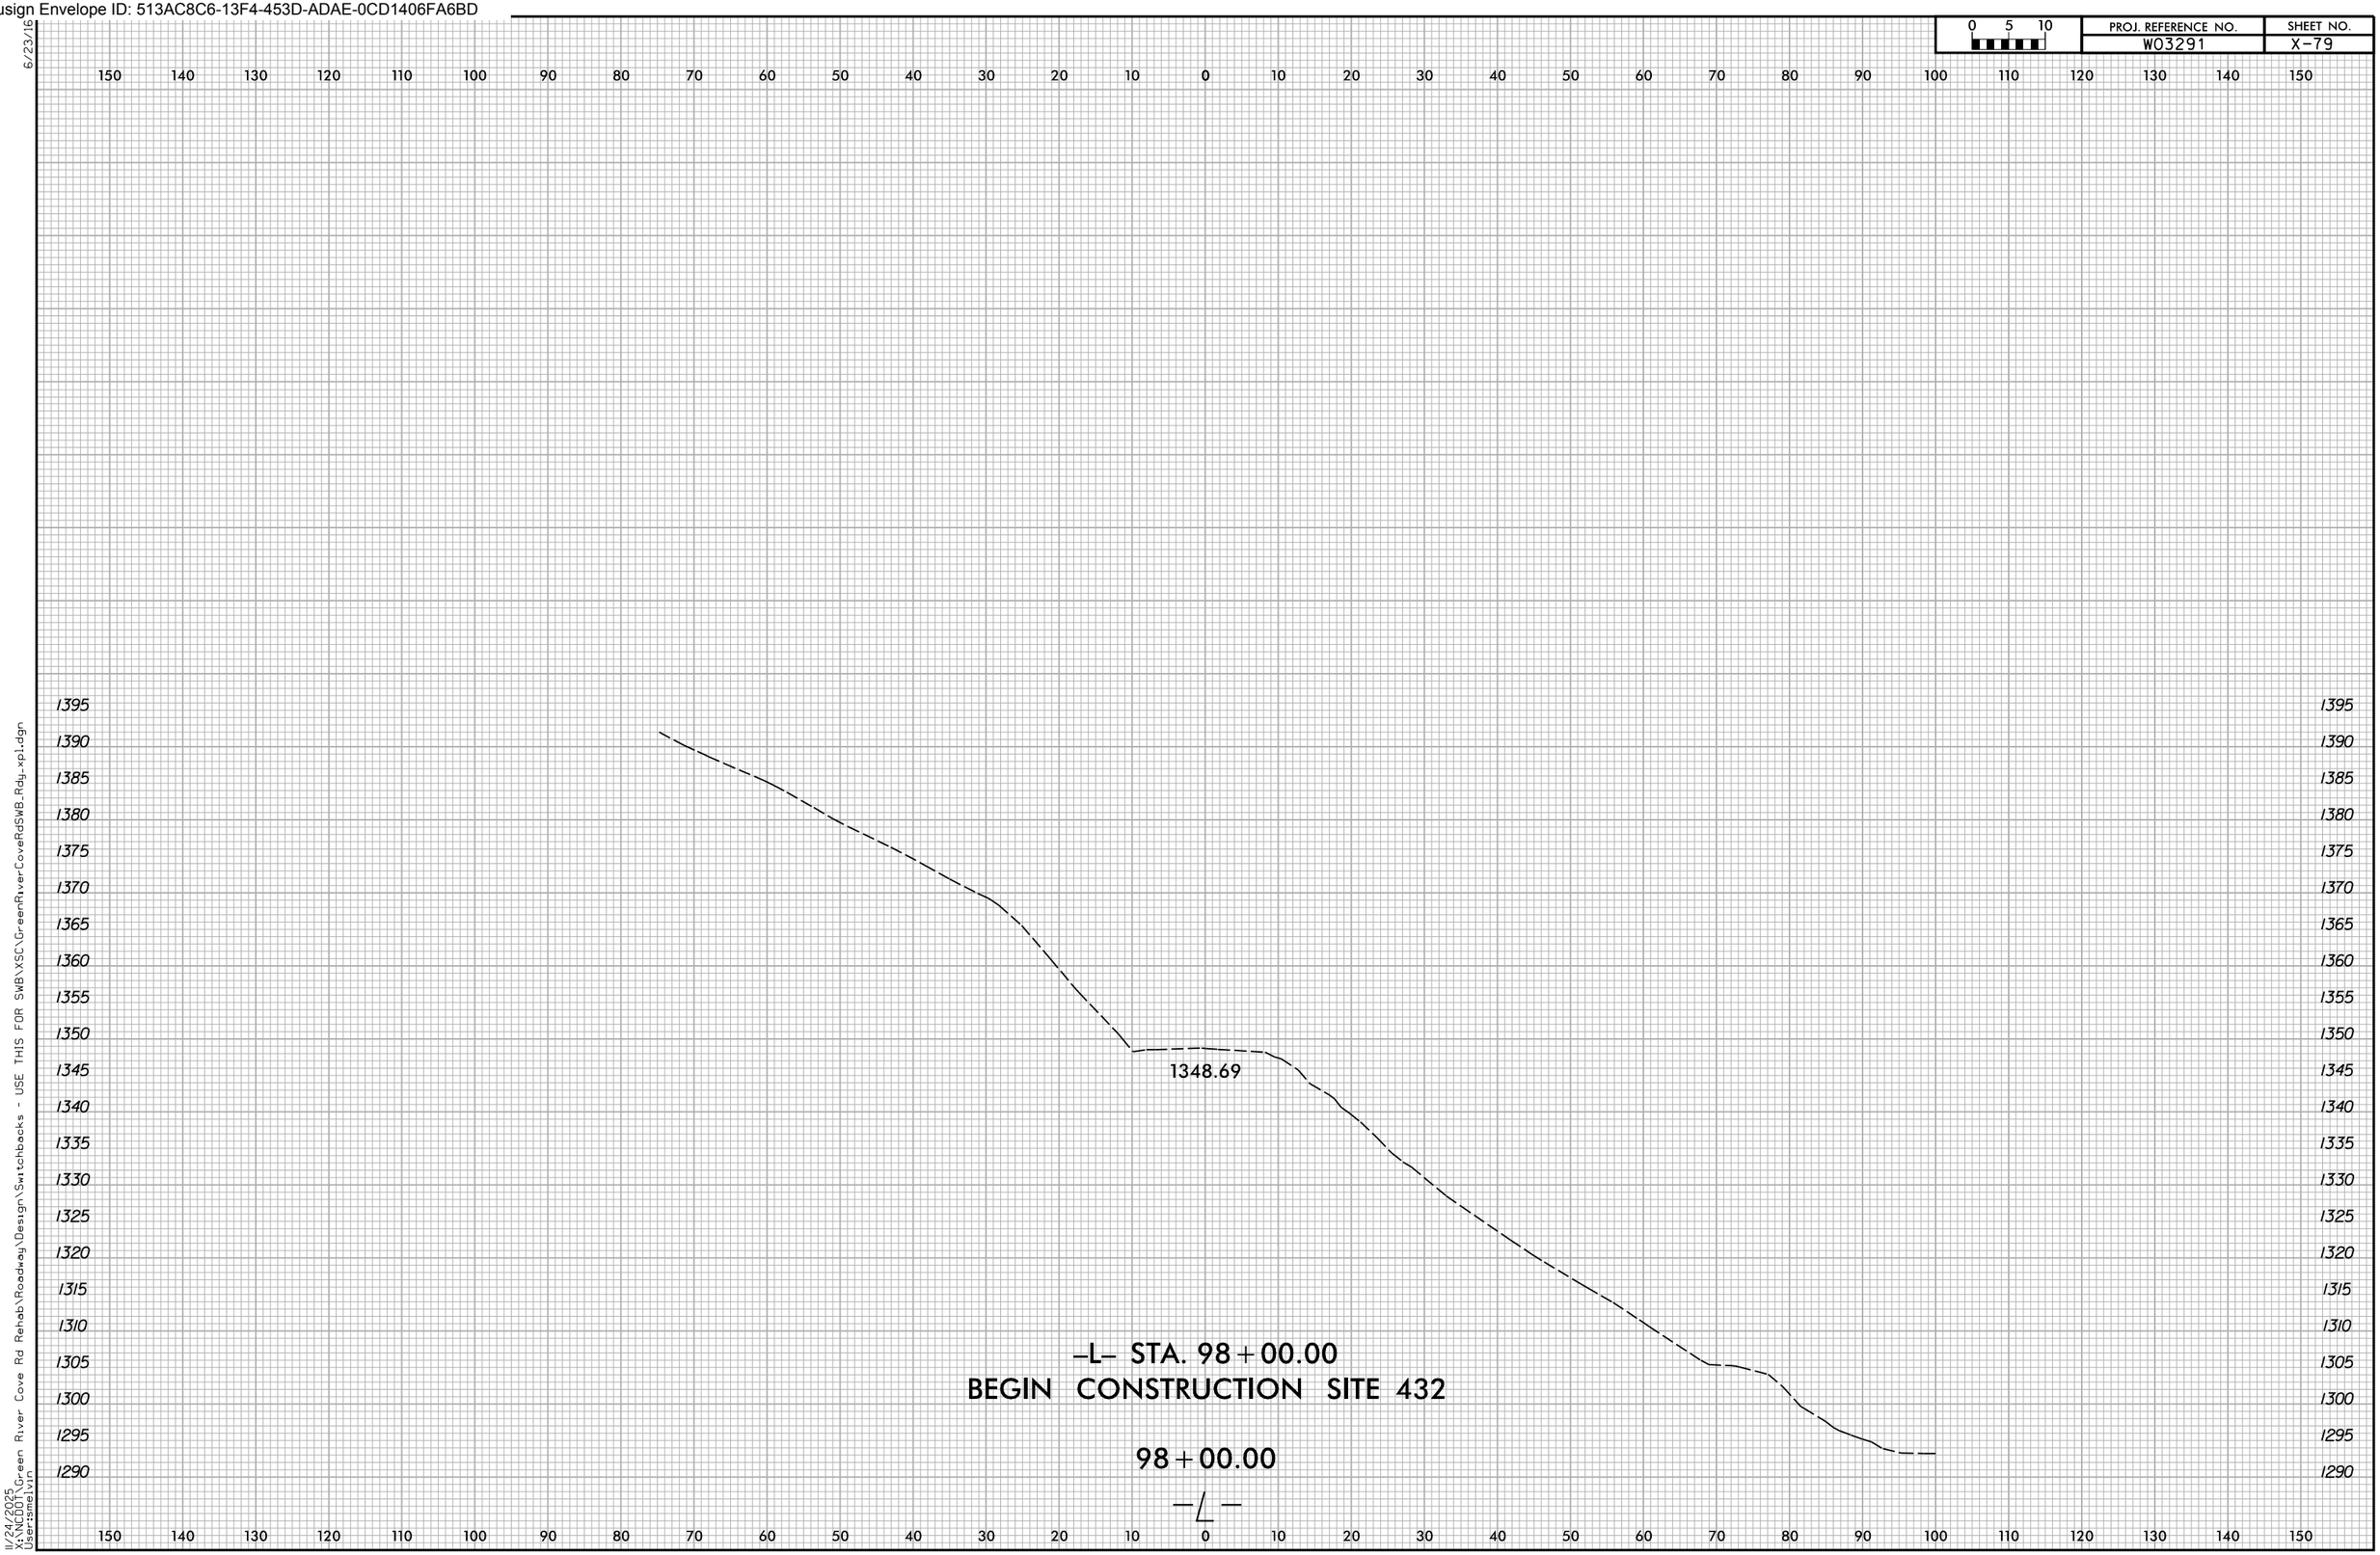

6/23/16
11/24/2025
X:\NCDOT\Green River Cove Rd Rehab\Roadway\Design\Switchbacks - USE THIS FOR SWB\XSC\GreenRiverCoveRdSWB_Rdy_xpl.dgn
Usersmelvin

Docusign Envelope ID: 513AC8C6-13F4-453D-ADAE-0CD1406FA6BD

0 5 10	PROJ. REFERENCE NO.	SHEET NO.
	W03291	X-80

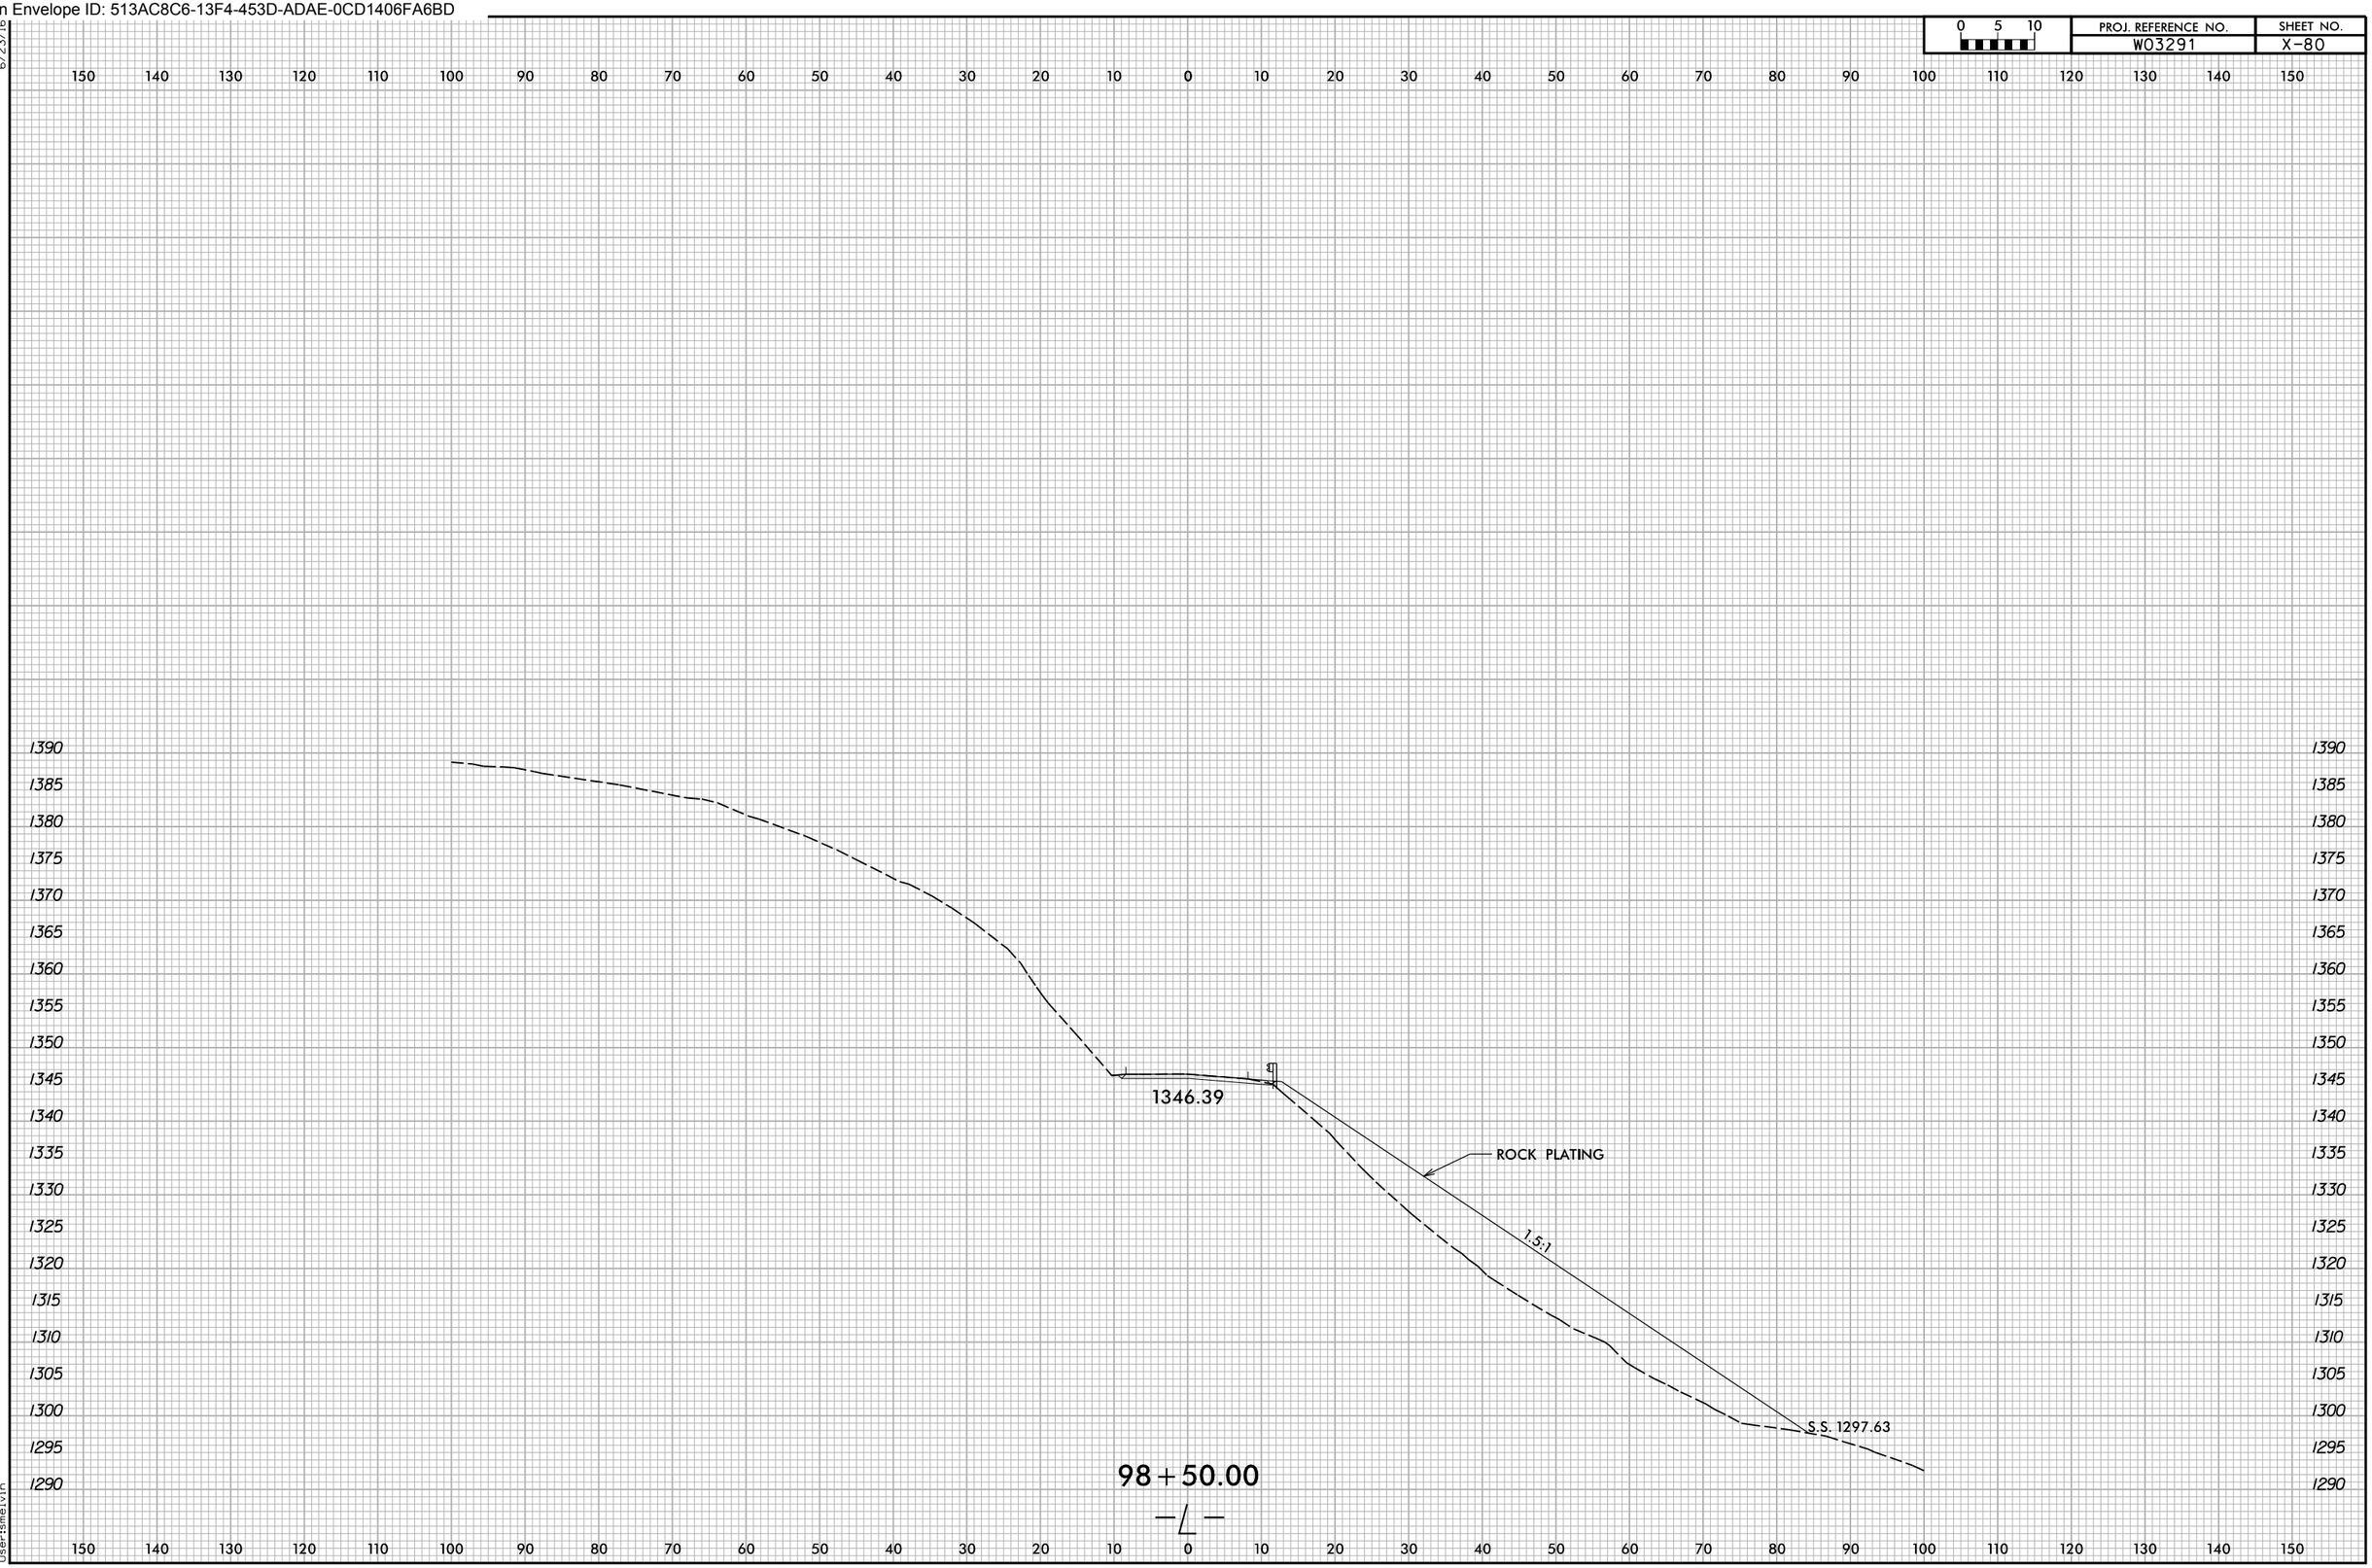

Docusign Envelope ID: 513AC8C6-13F4-453D-ADAE-0CD1406FA6BD

0 5 10	PROJ. REFERENCE NO.	SHEET NO.
	W03291	X-81

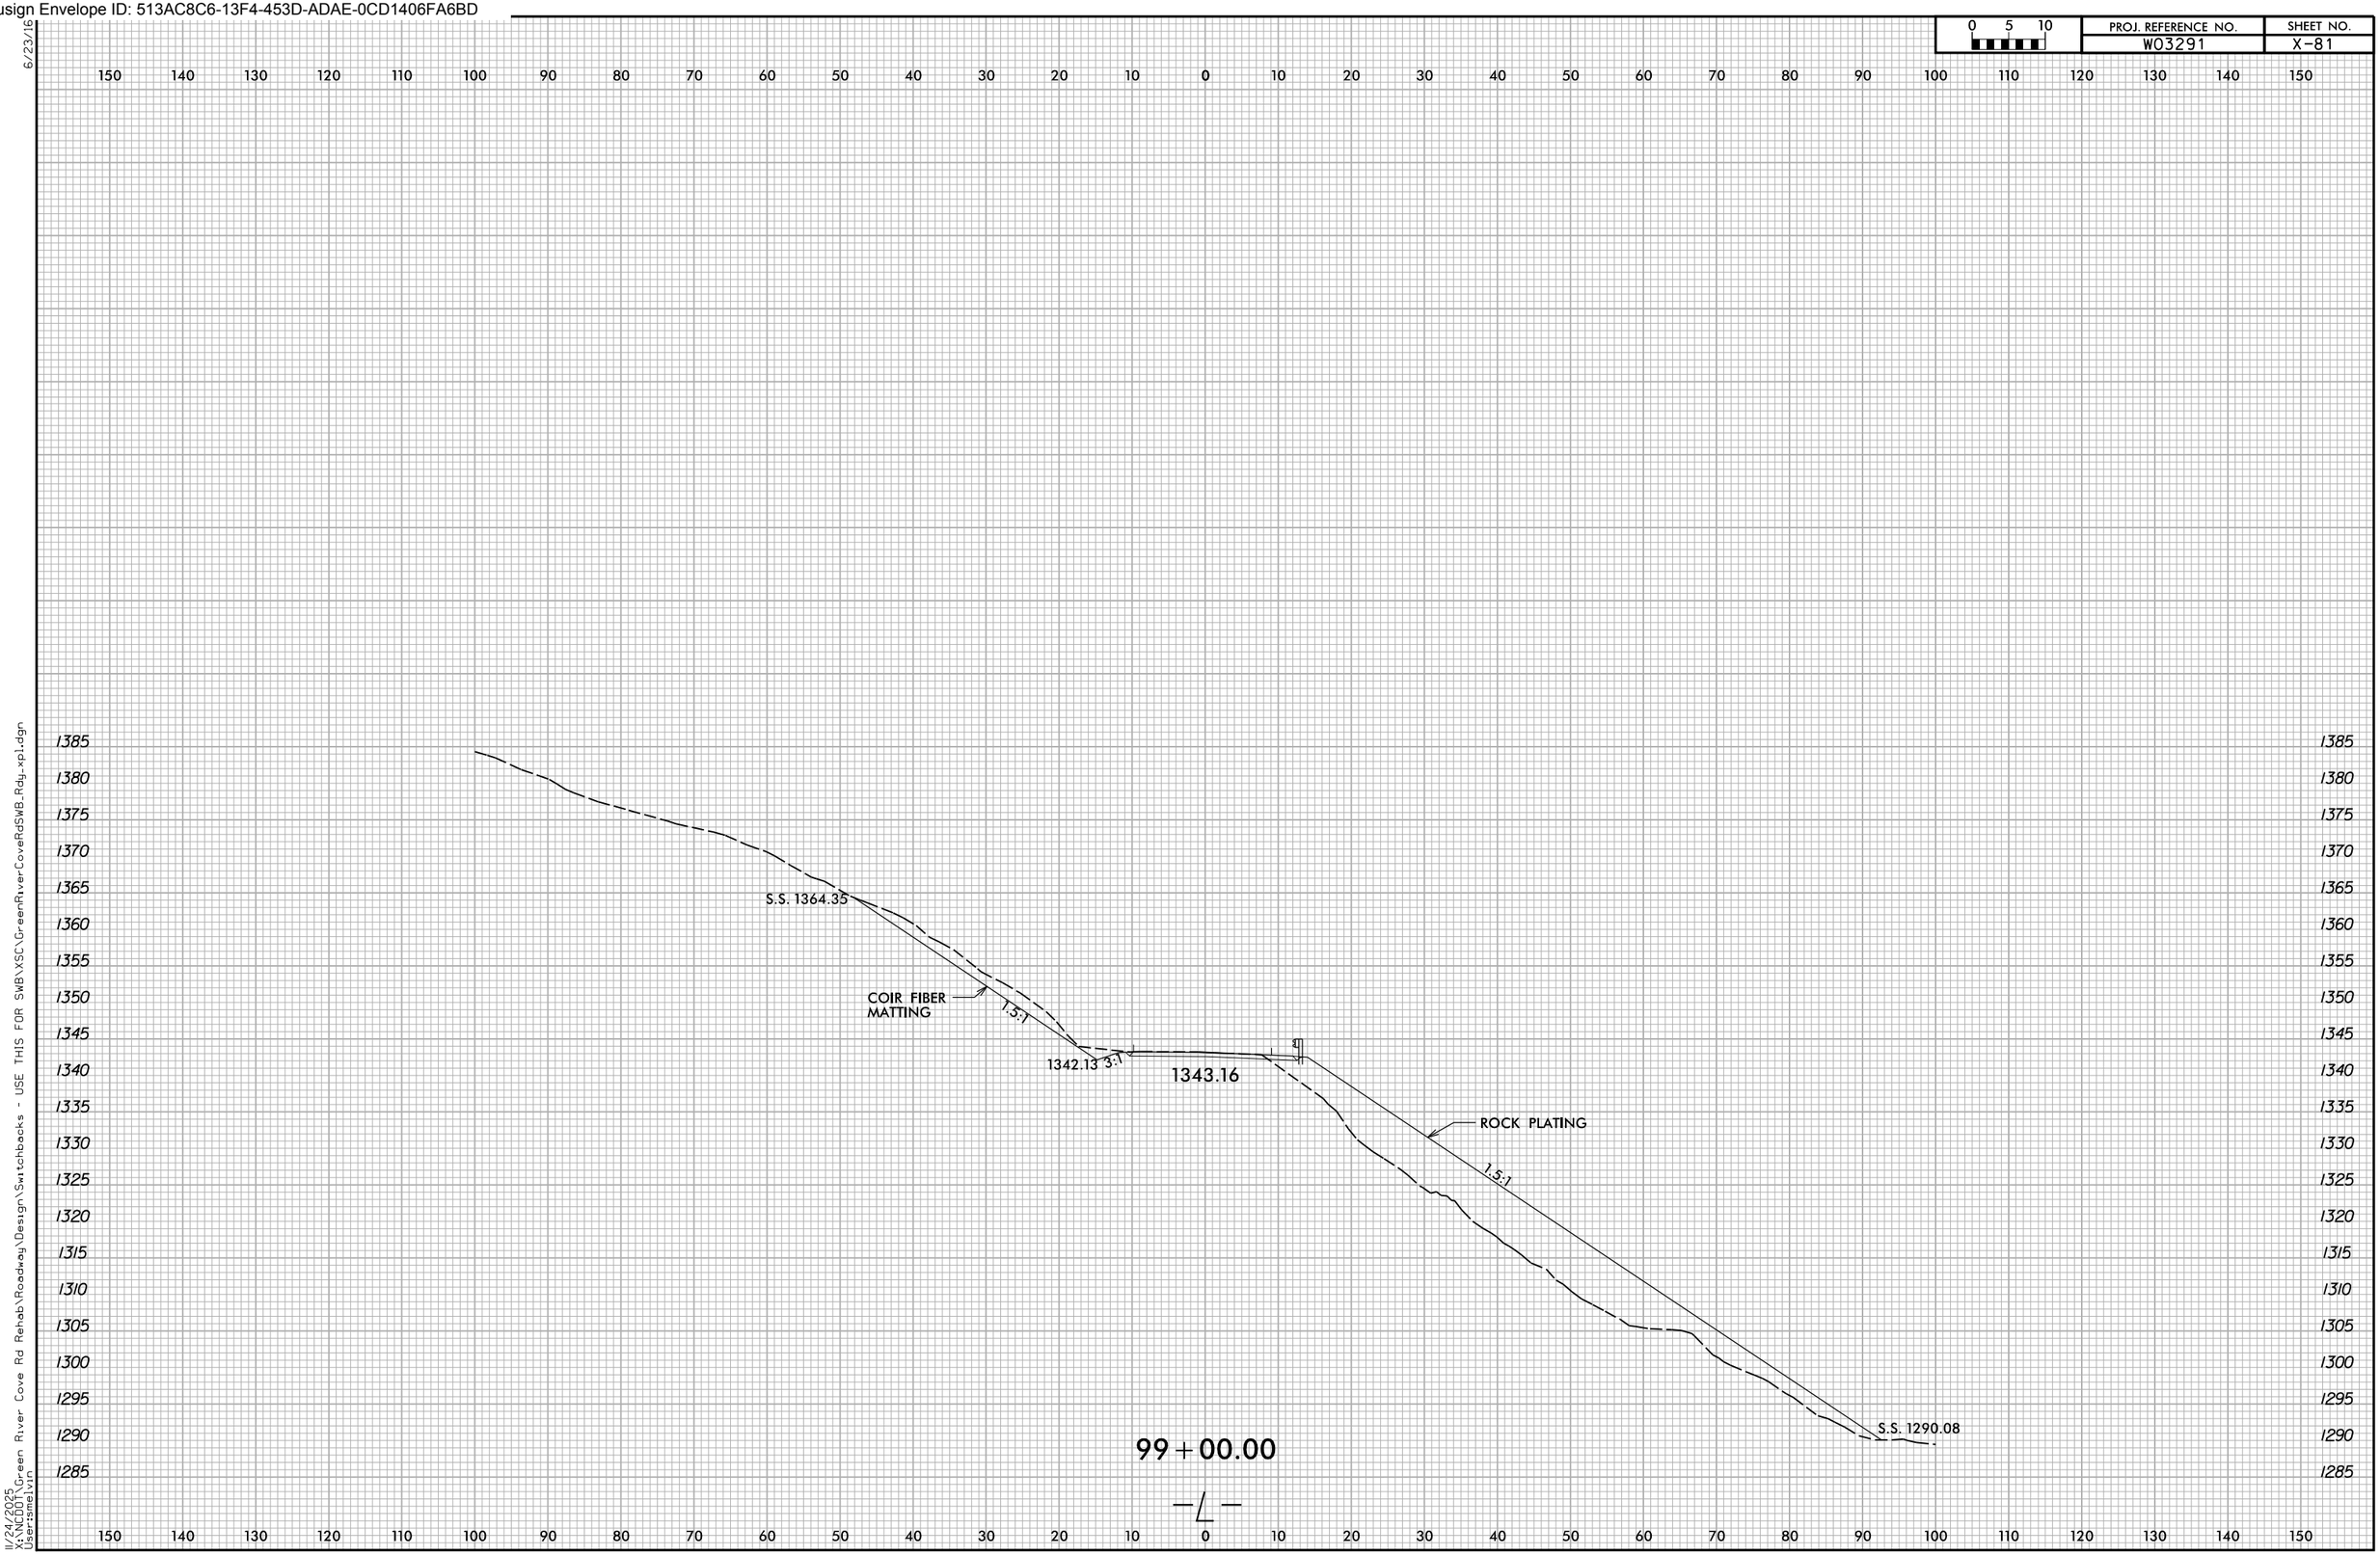

Docusign Envelope ID: 513AC8C6-13F4-453D-ADAE-0CD1406FA6BD

0 5 10	PROJ. REFERENCE NO.	SHEET NO.
	W03291	X-82

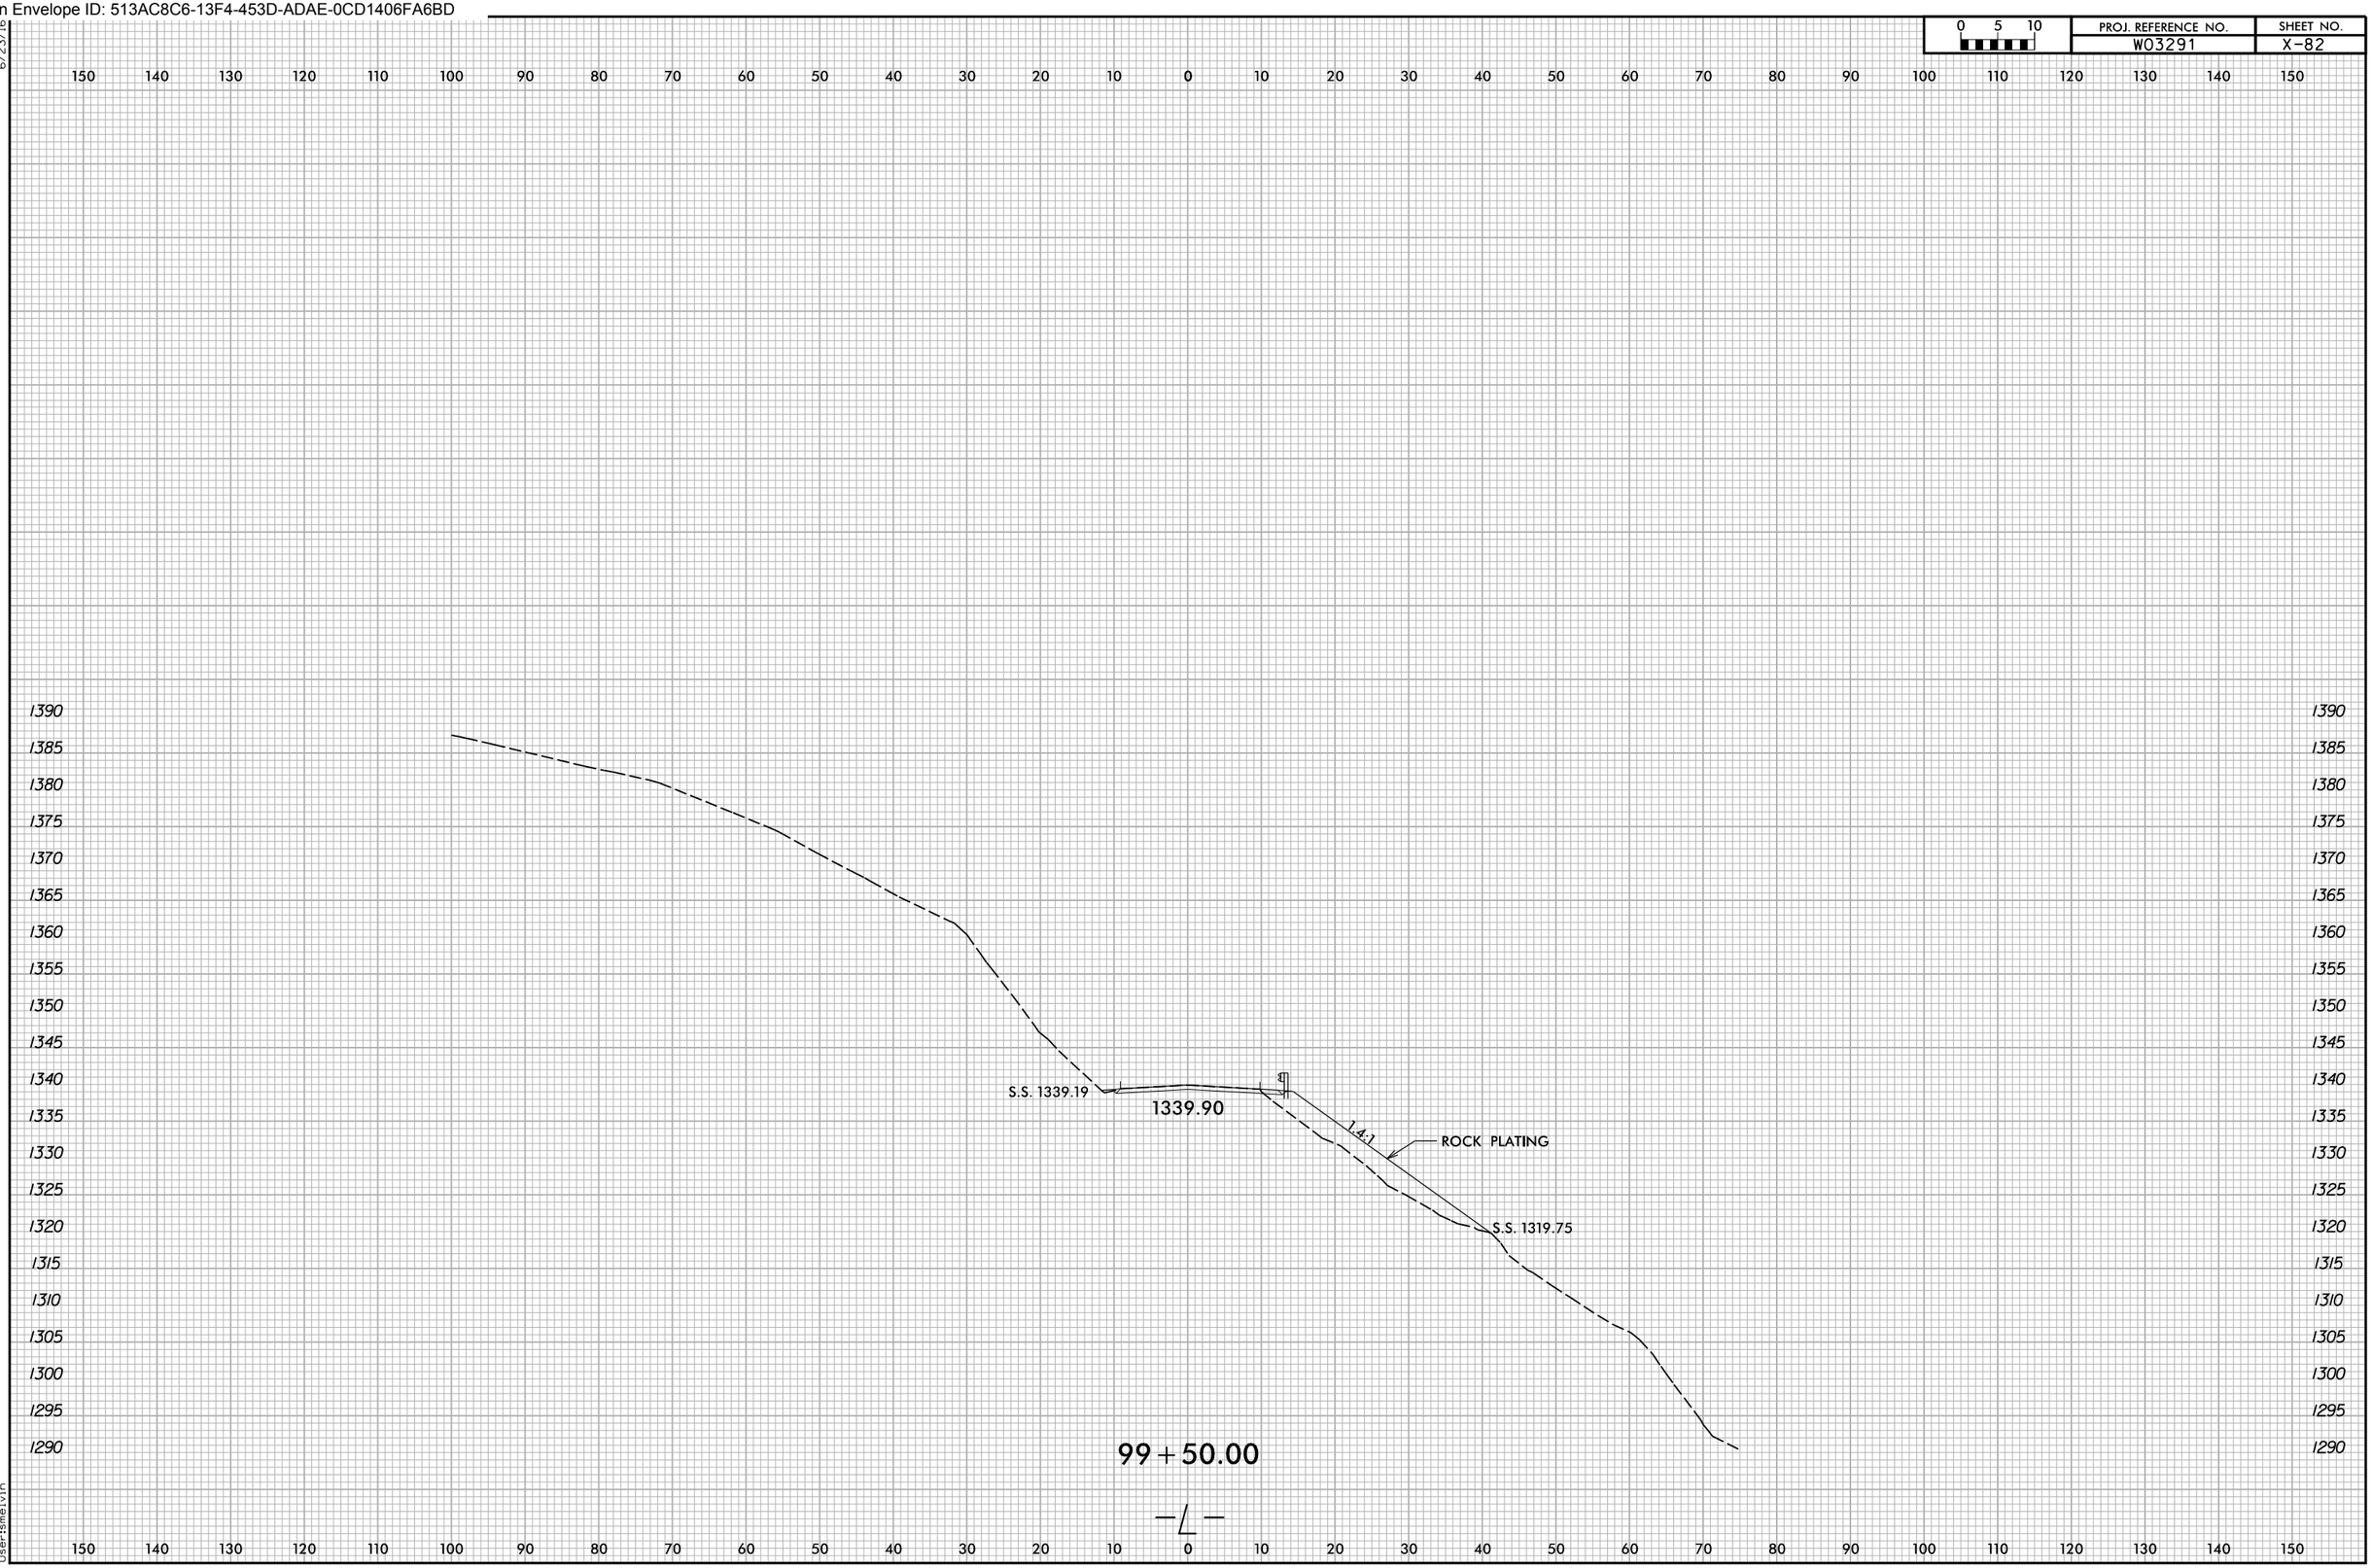

Docusign Envelope ID: 513AC8C6-13F4-453D-ADAE-0CD1406FA6BD

0 5 10	PROJ. REFERENCE NO.	SHEET NO.
	W03291	X-83

Docusign Envelope ID: 513AC8C6-13F4-453D-ADAE-0CD1406FA6BD

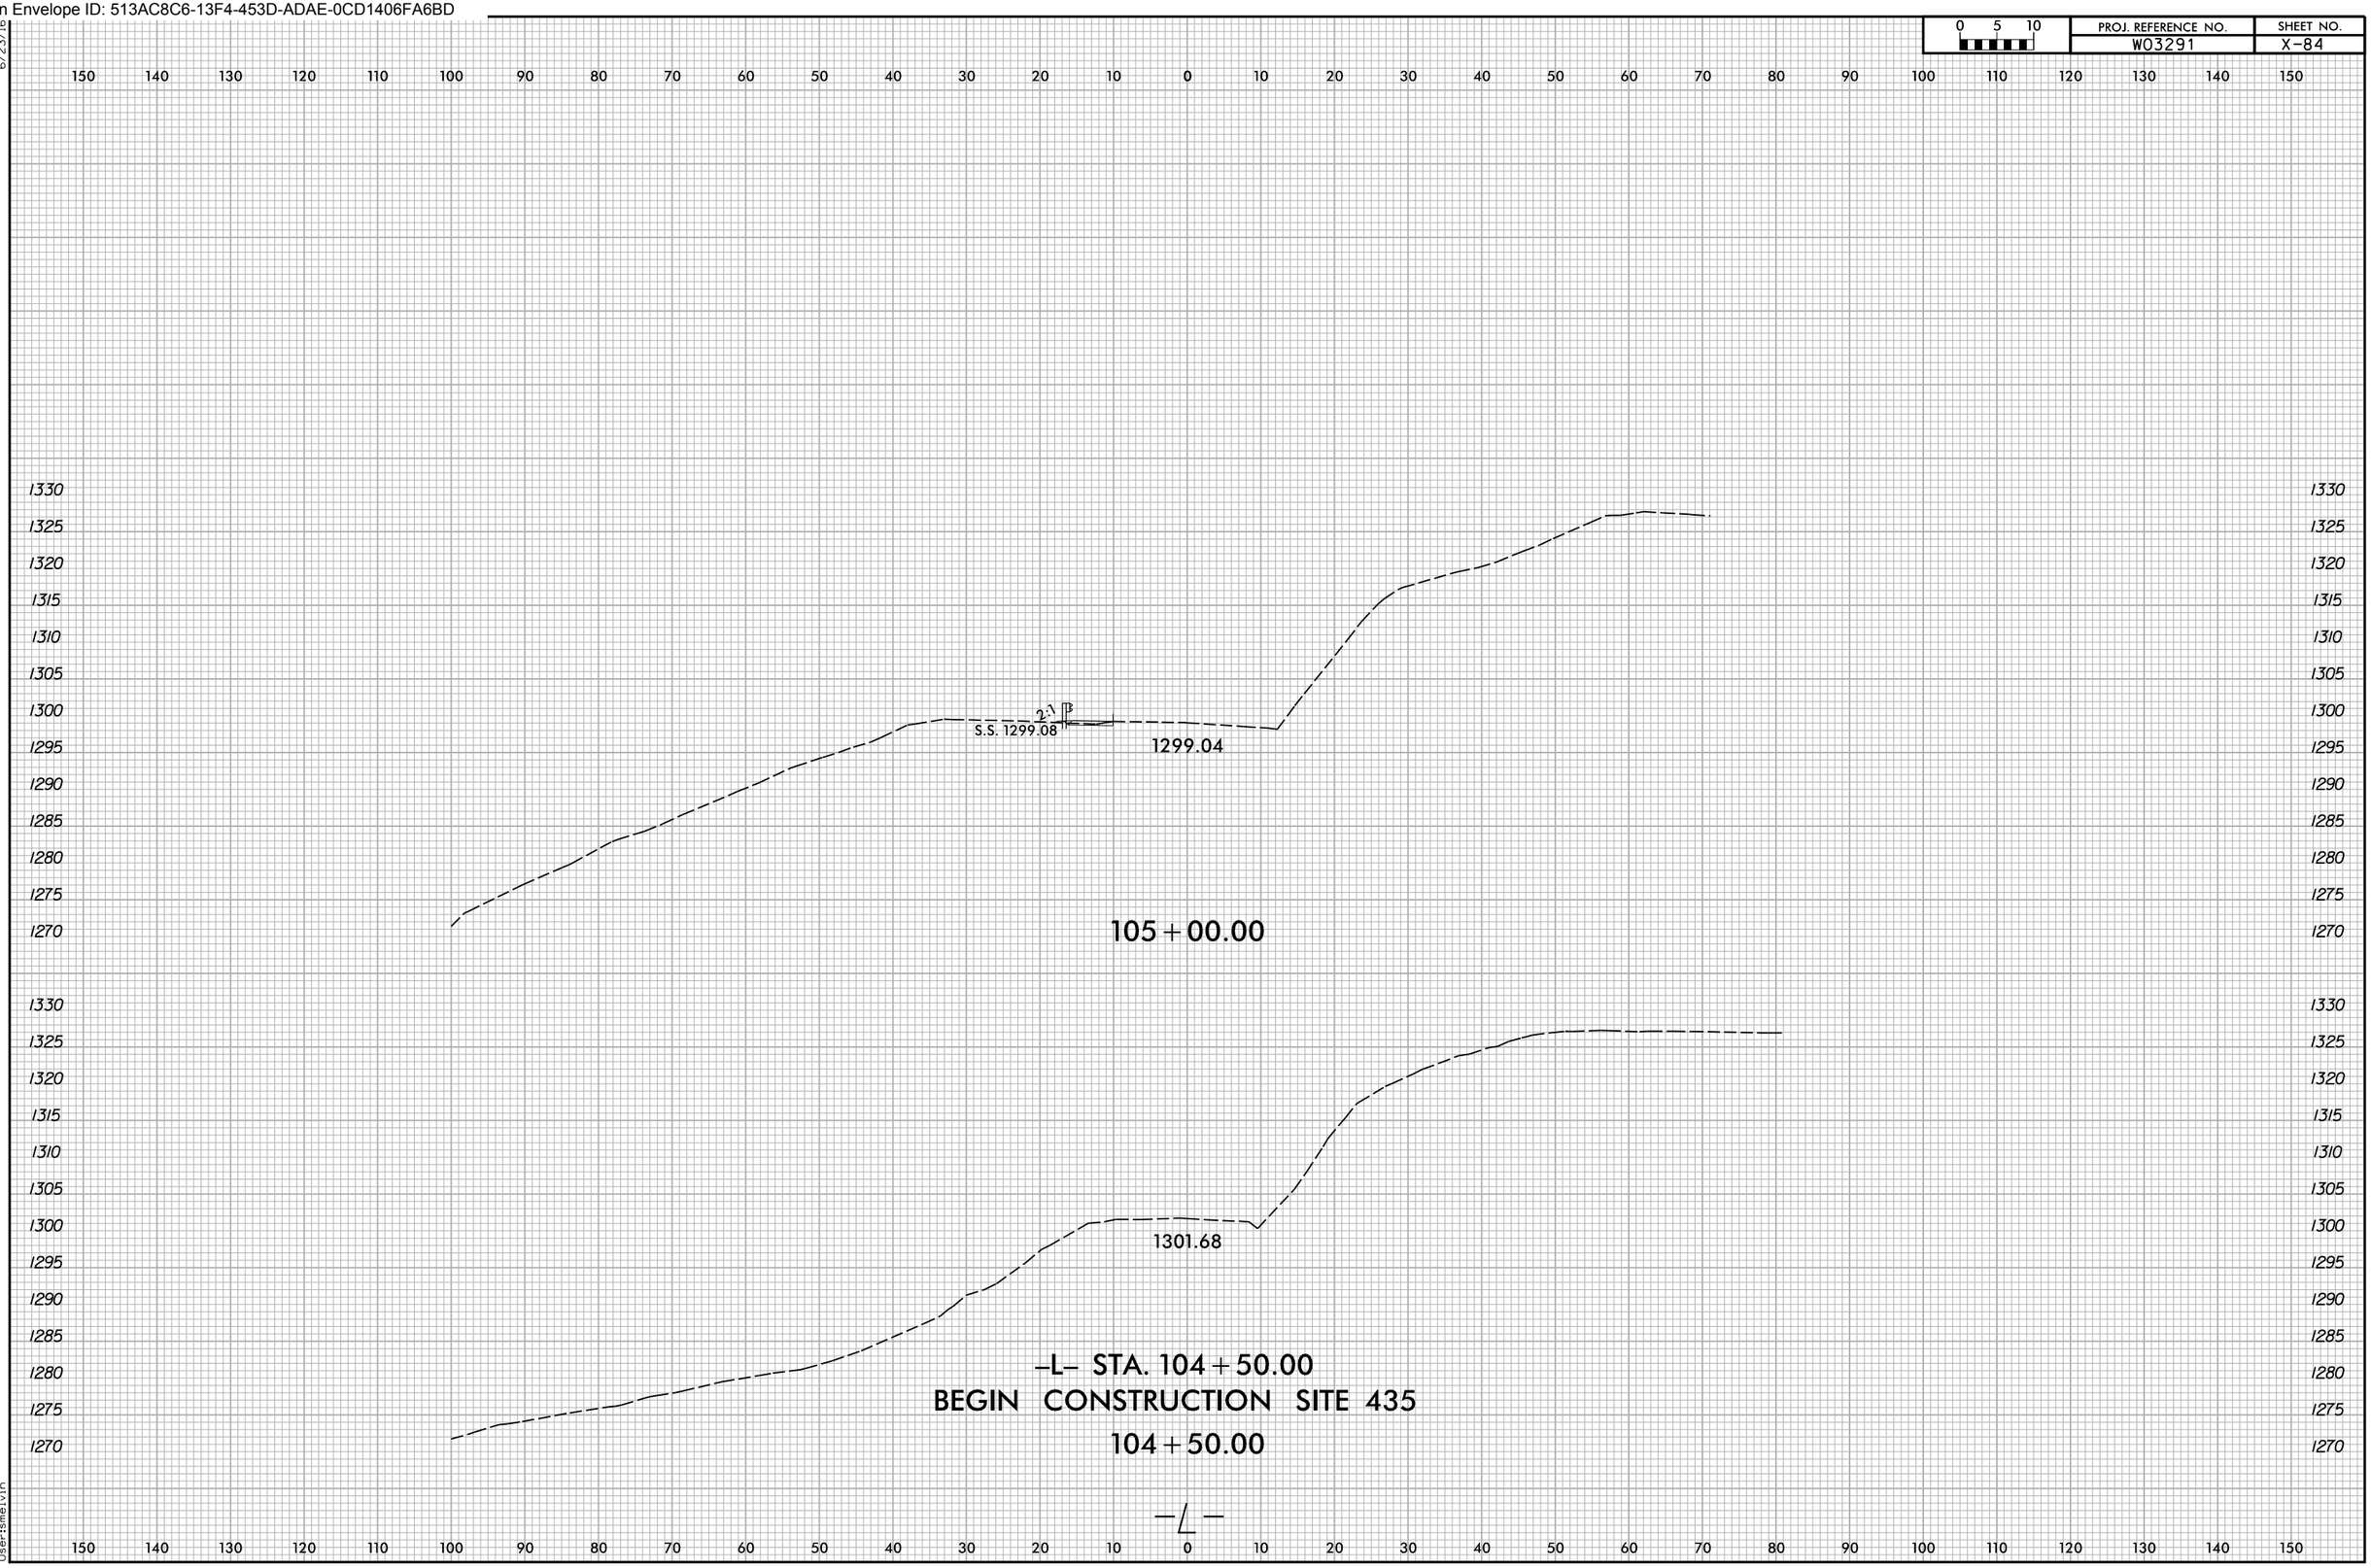

6/23/16
11/24/2025
X:\NCDOT\Green River Cove Rd Rehab\Roadway\Design\Switchbacks - USE THIS FOR SWB\XSC\GreenRiverCoveRdSWB_Rdy_xpl.dgn
User:smelvin

Docusign Envelope ID: 513AC8C6-13F4-453D-ADAE-0CD1406FA6BD

0 5 10	PROJ. REFERENCE NO.	SHEET NO.
	W03291	X-85

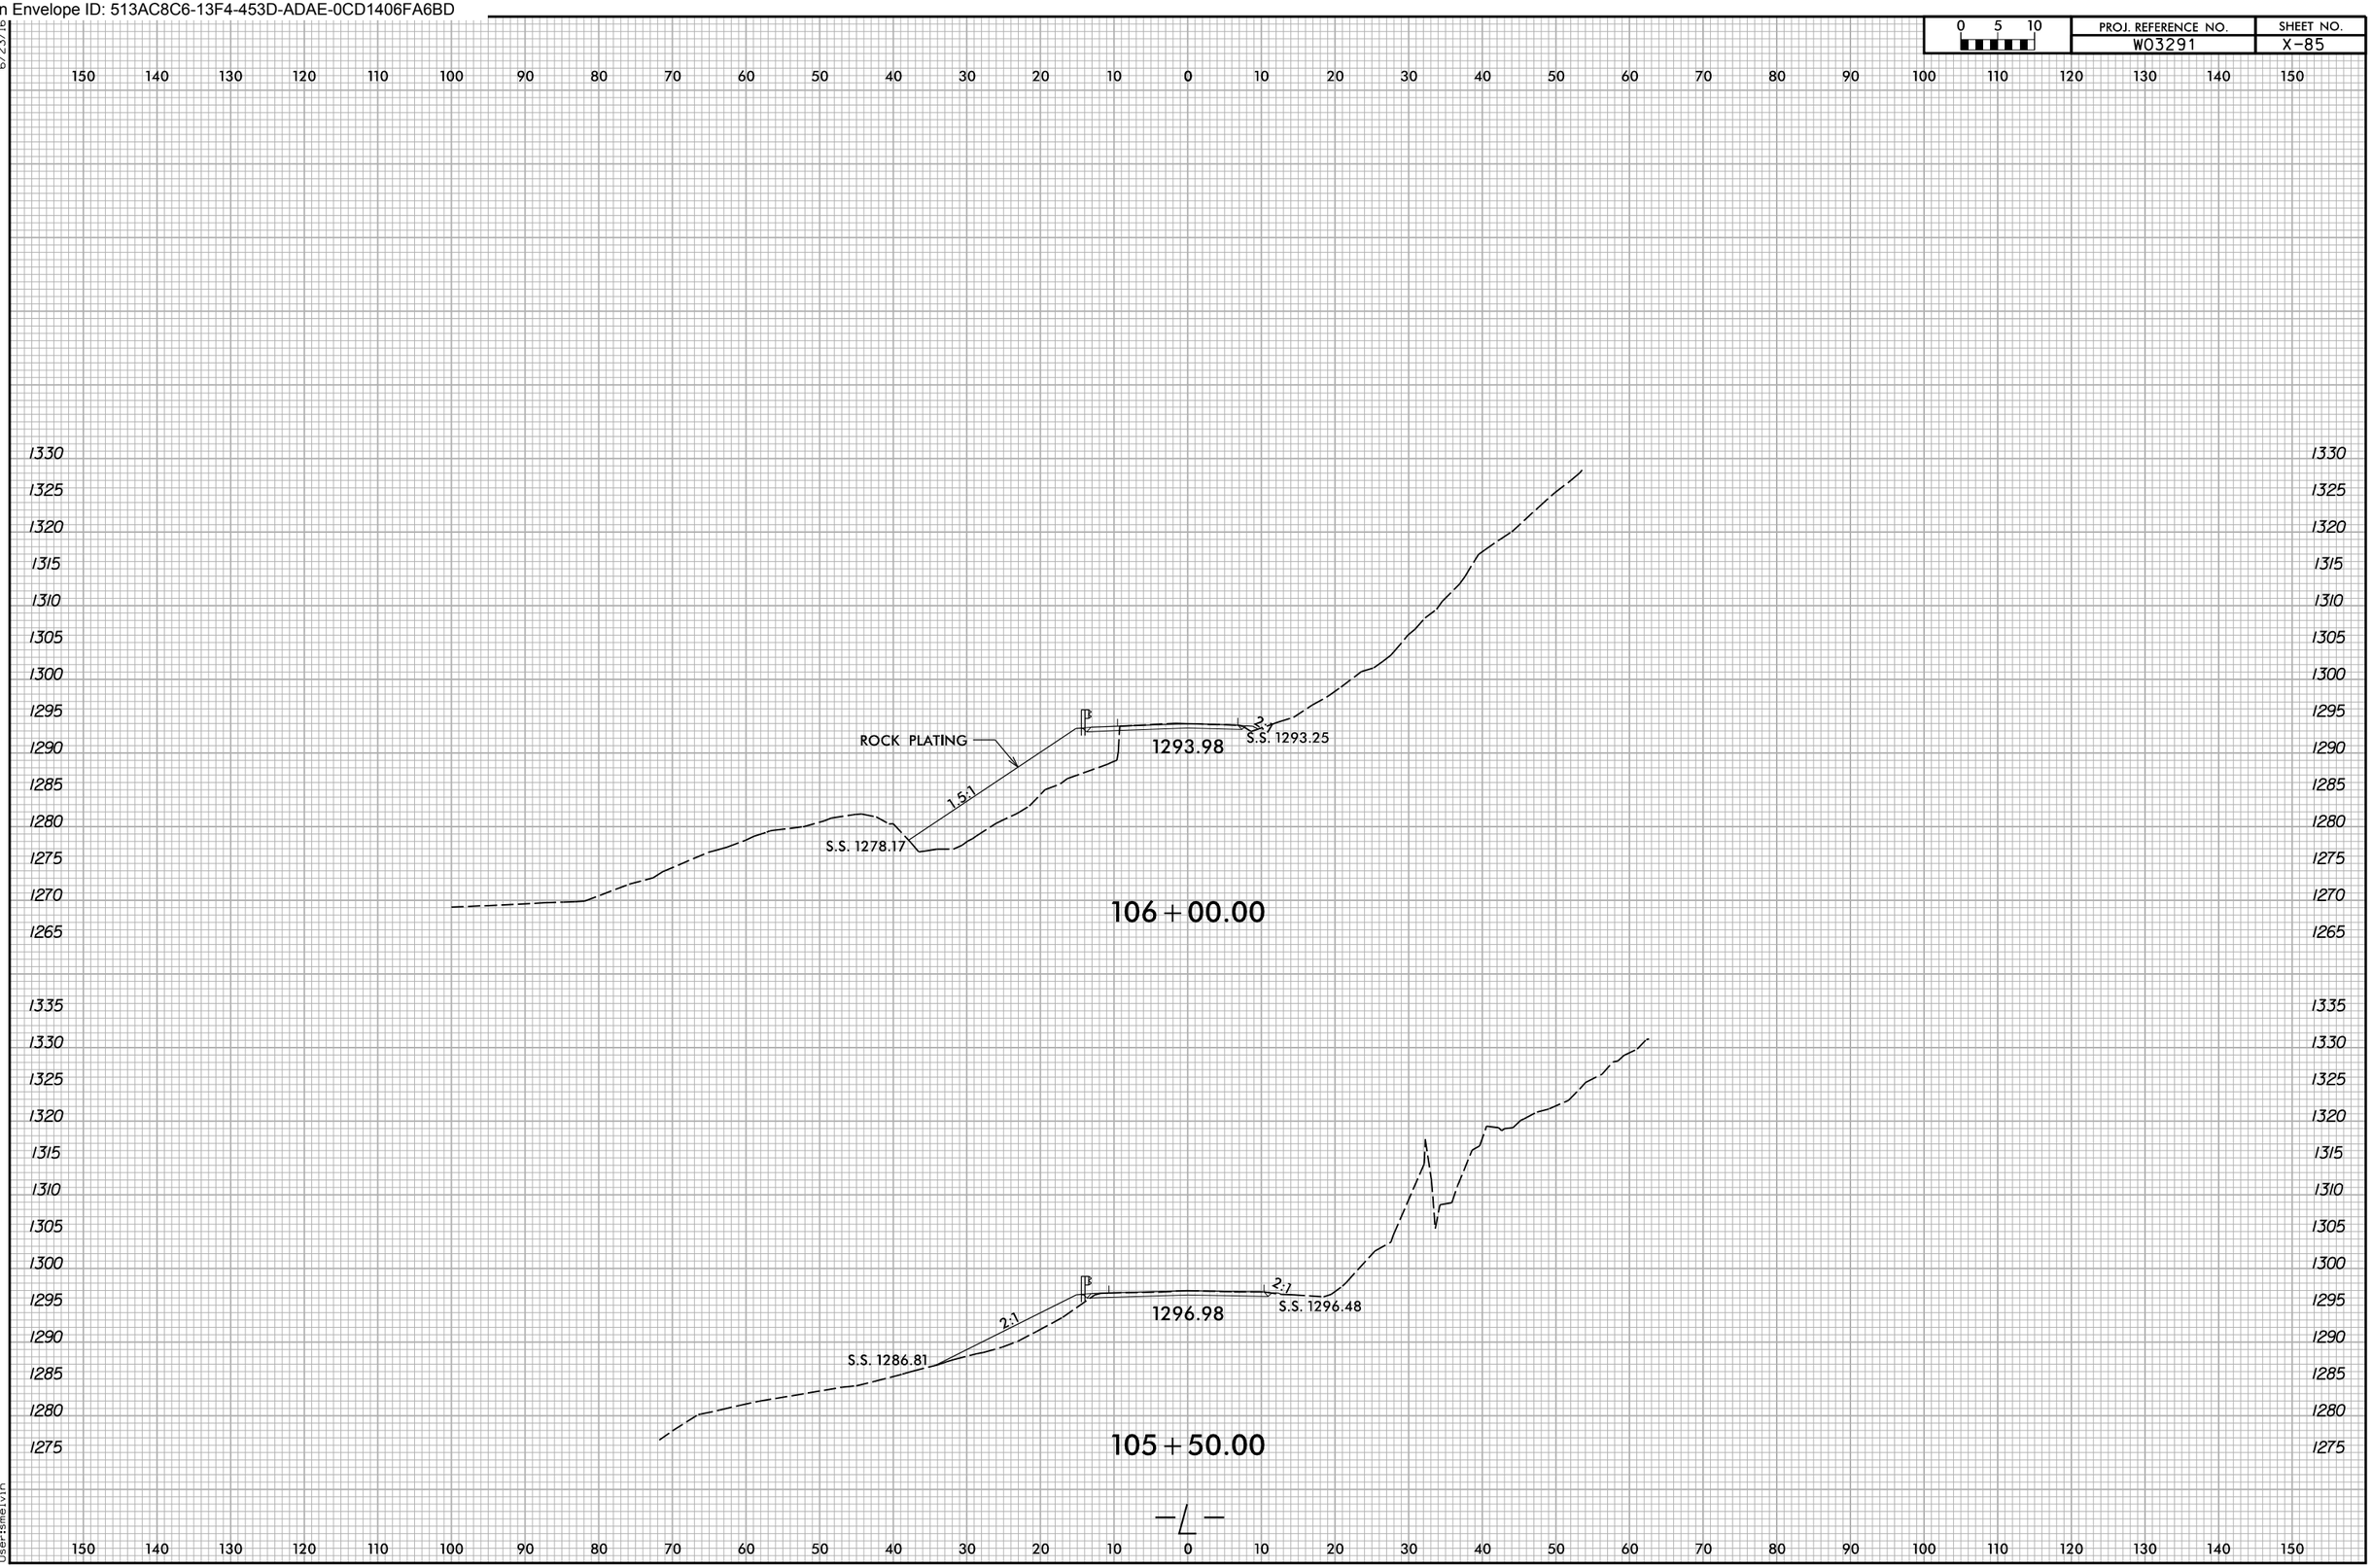

Docusign Envelope ID: 513AC8C6-13F4-453D-ADAE-0CD1406FA6BD

0 5 10	PROJ. REFERENCE NO.	SHEET NO.
	W03291	X-86

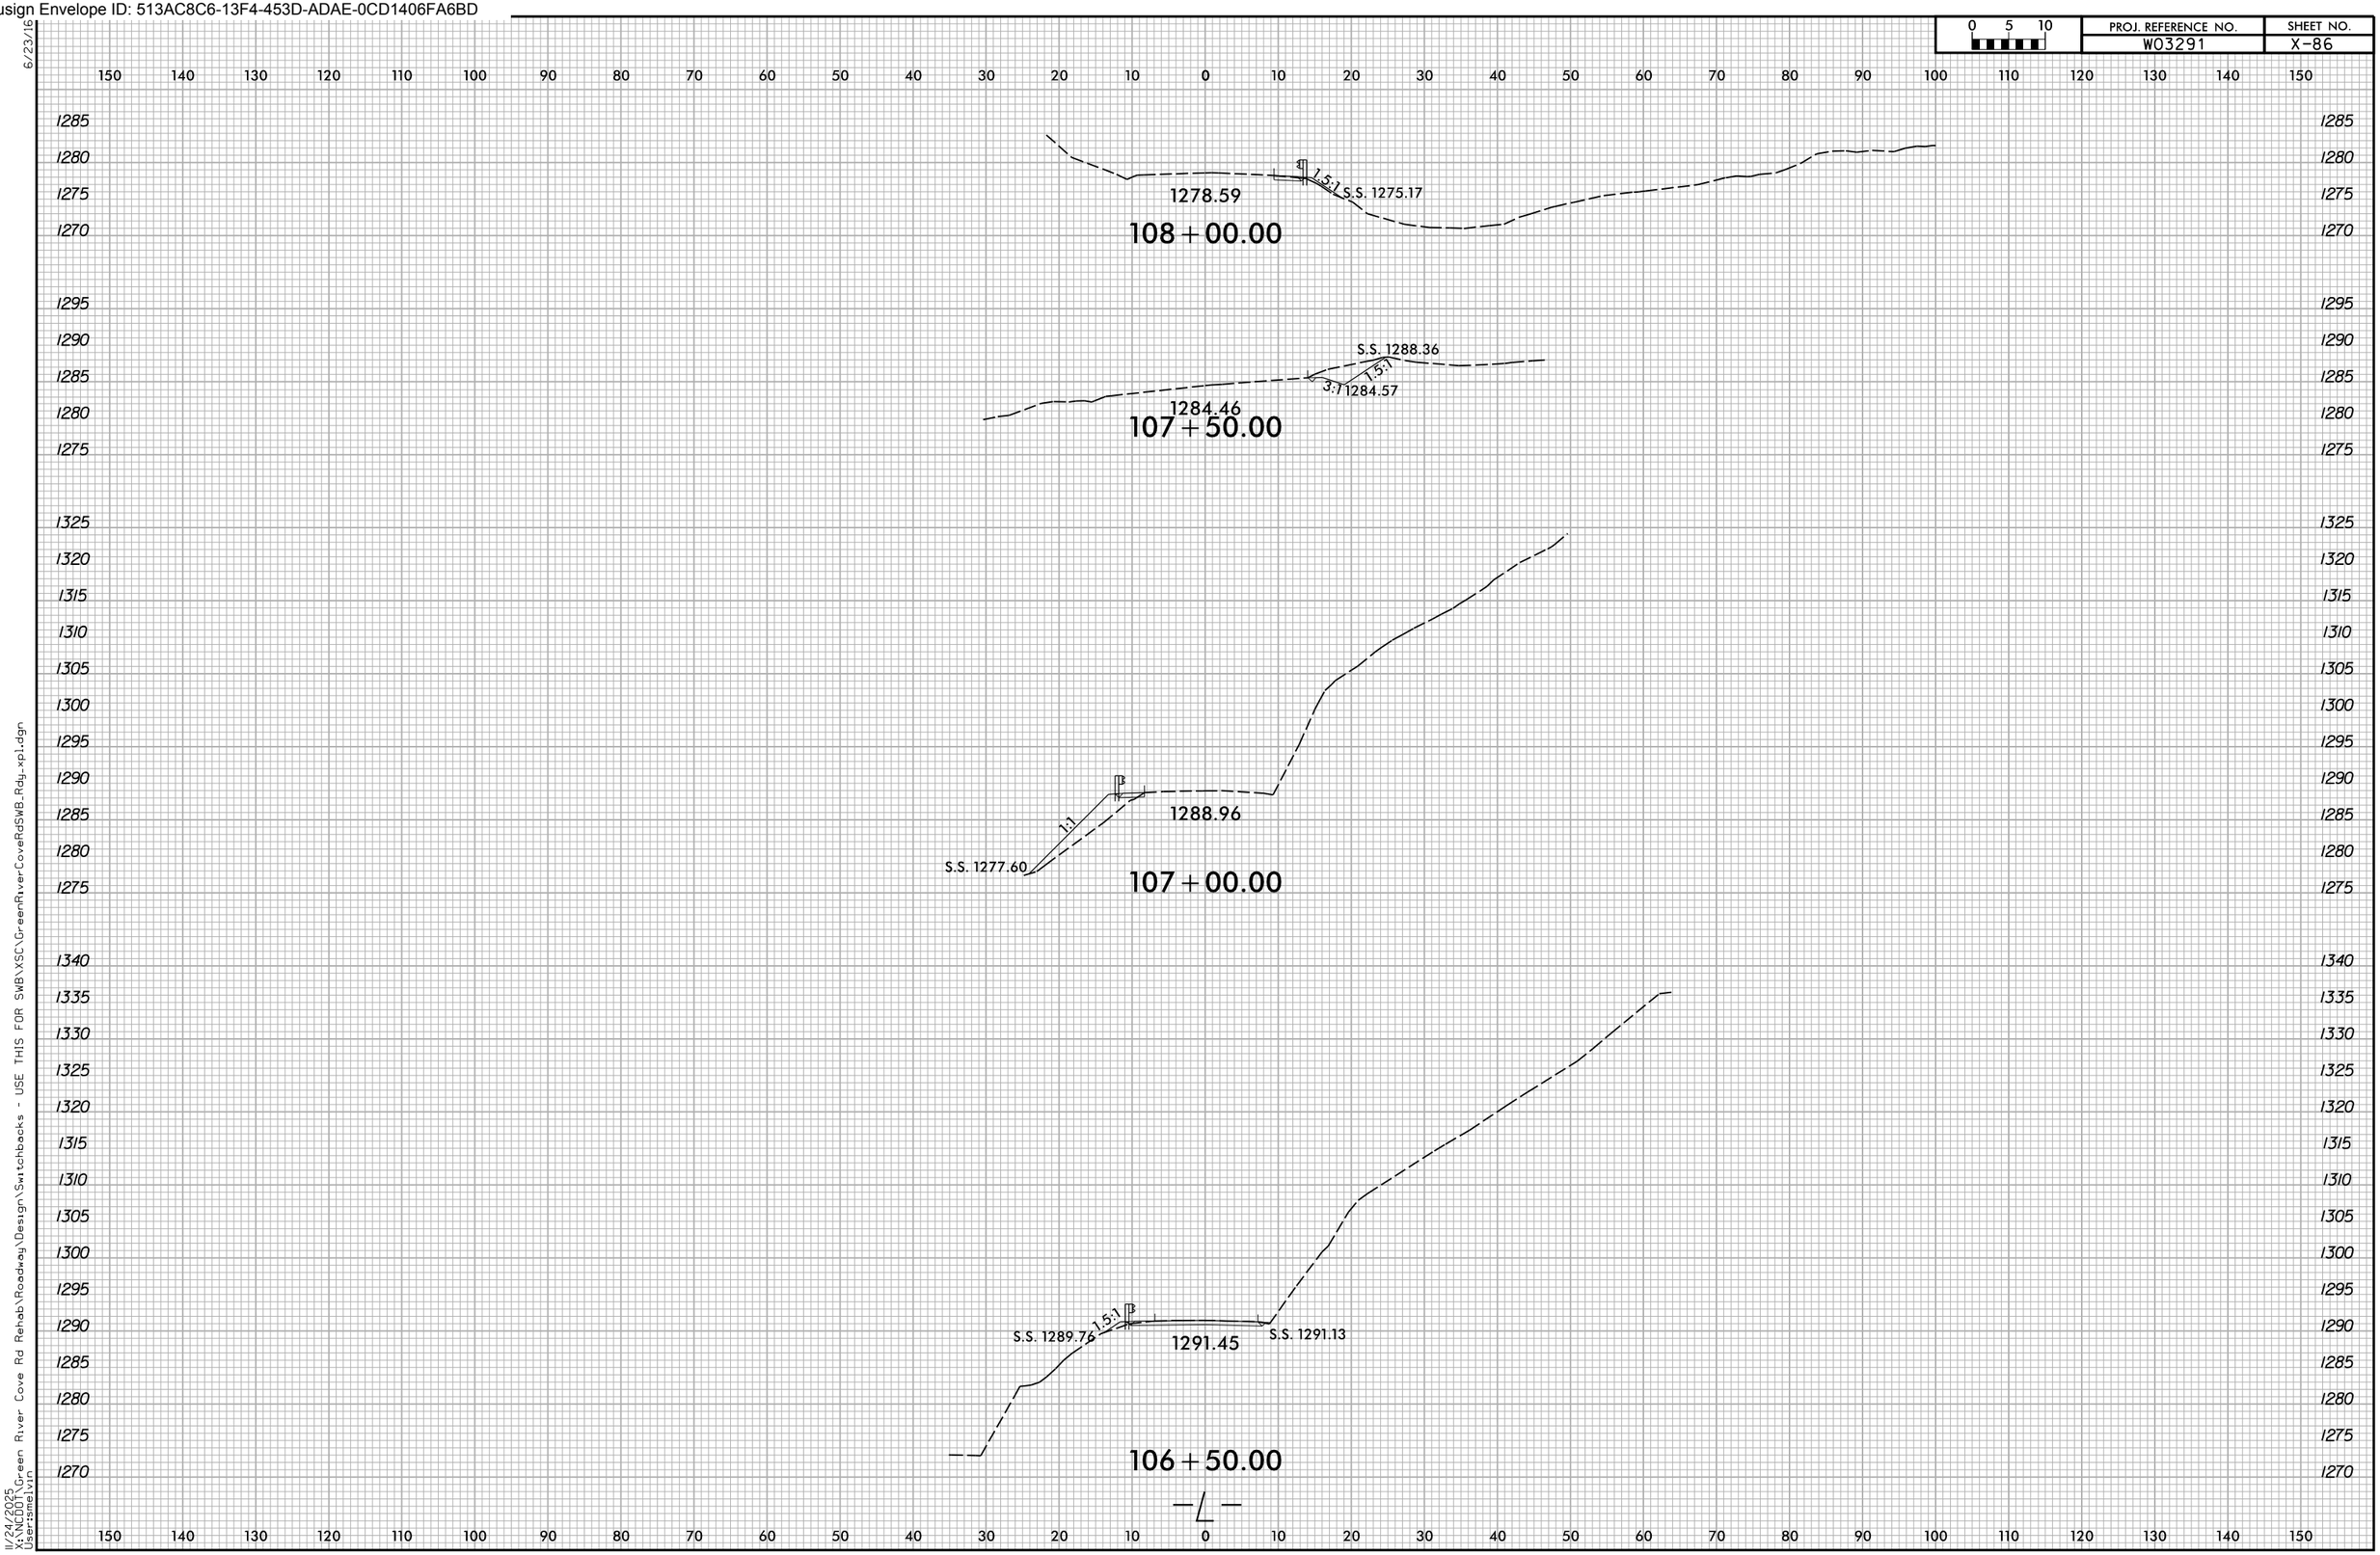

6/23/16
11/24/2025
X:\NCDOT\Green River Cove Rd Rehab\Roadway\Design\Switchbacks - USE THIS FOR SWB\XSC\GreenRiverCoveRdSWB_Rdy_xpl.dgn
Usersmelvin

Docusign Envelope ID: 513AC8C6-13F4-453D-ADAE-0CD1406FA6BD

0 5 10	PROJ. REFERENCE NO.	SHEET NO.
	W03291	X-87

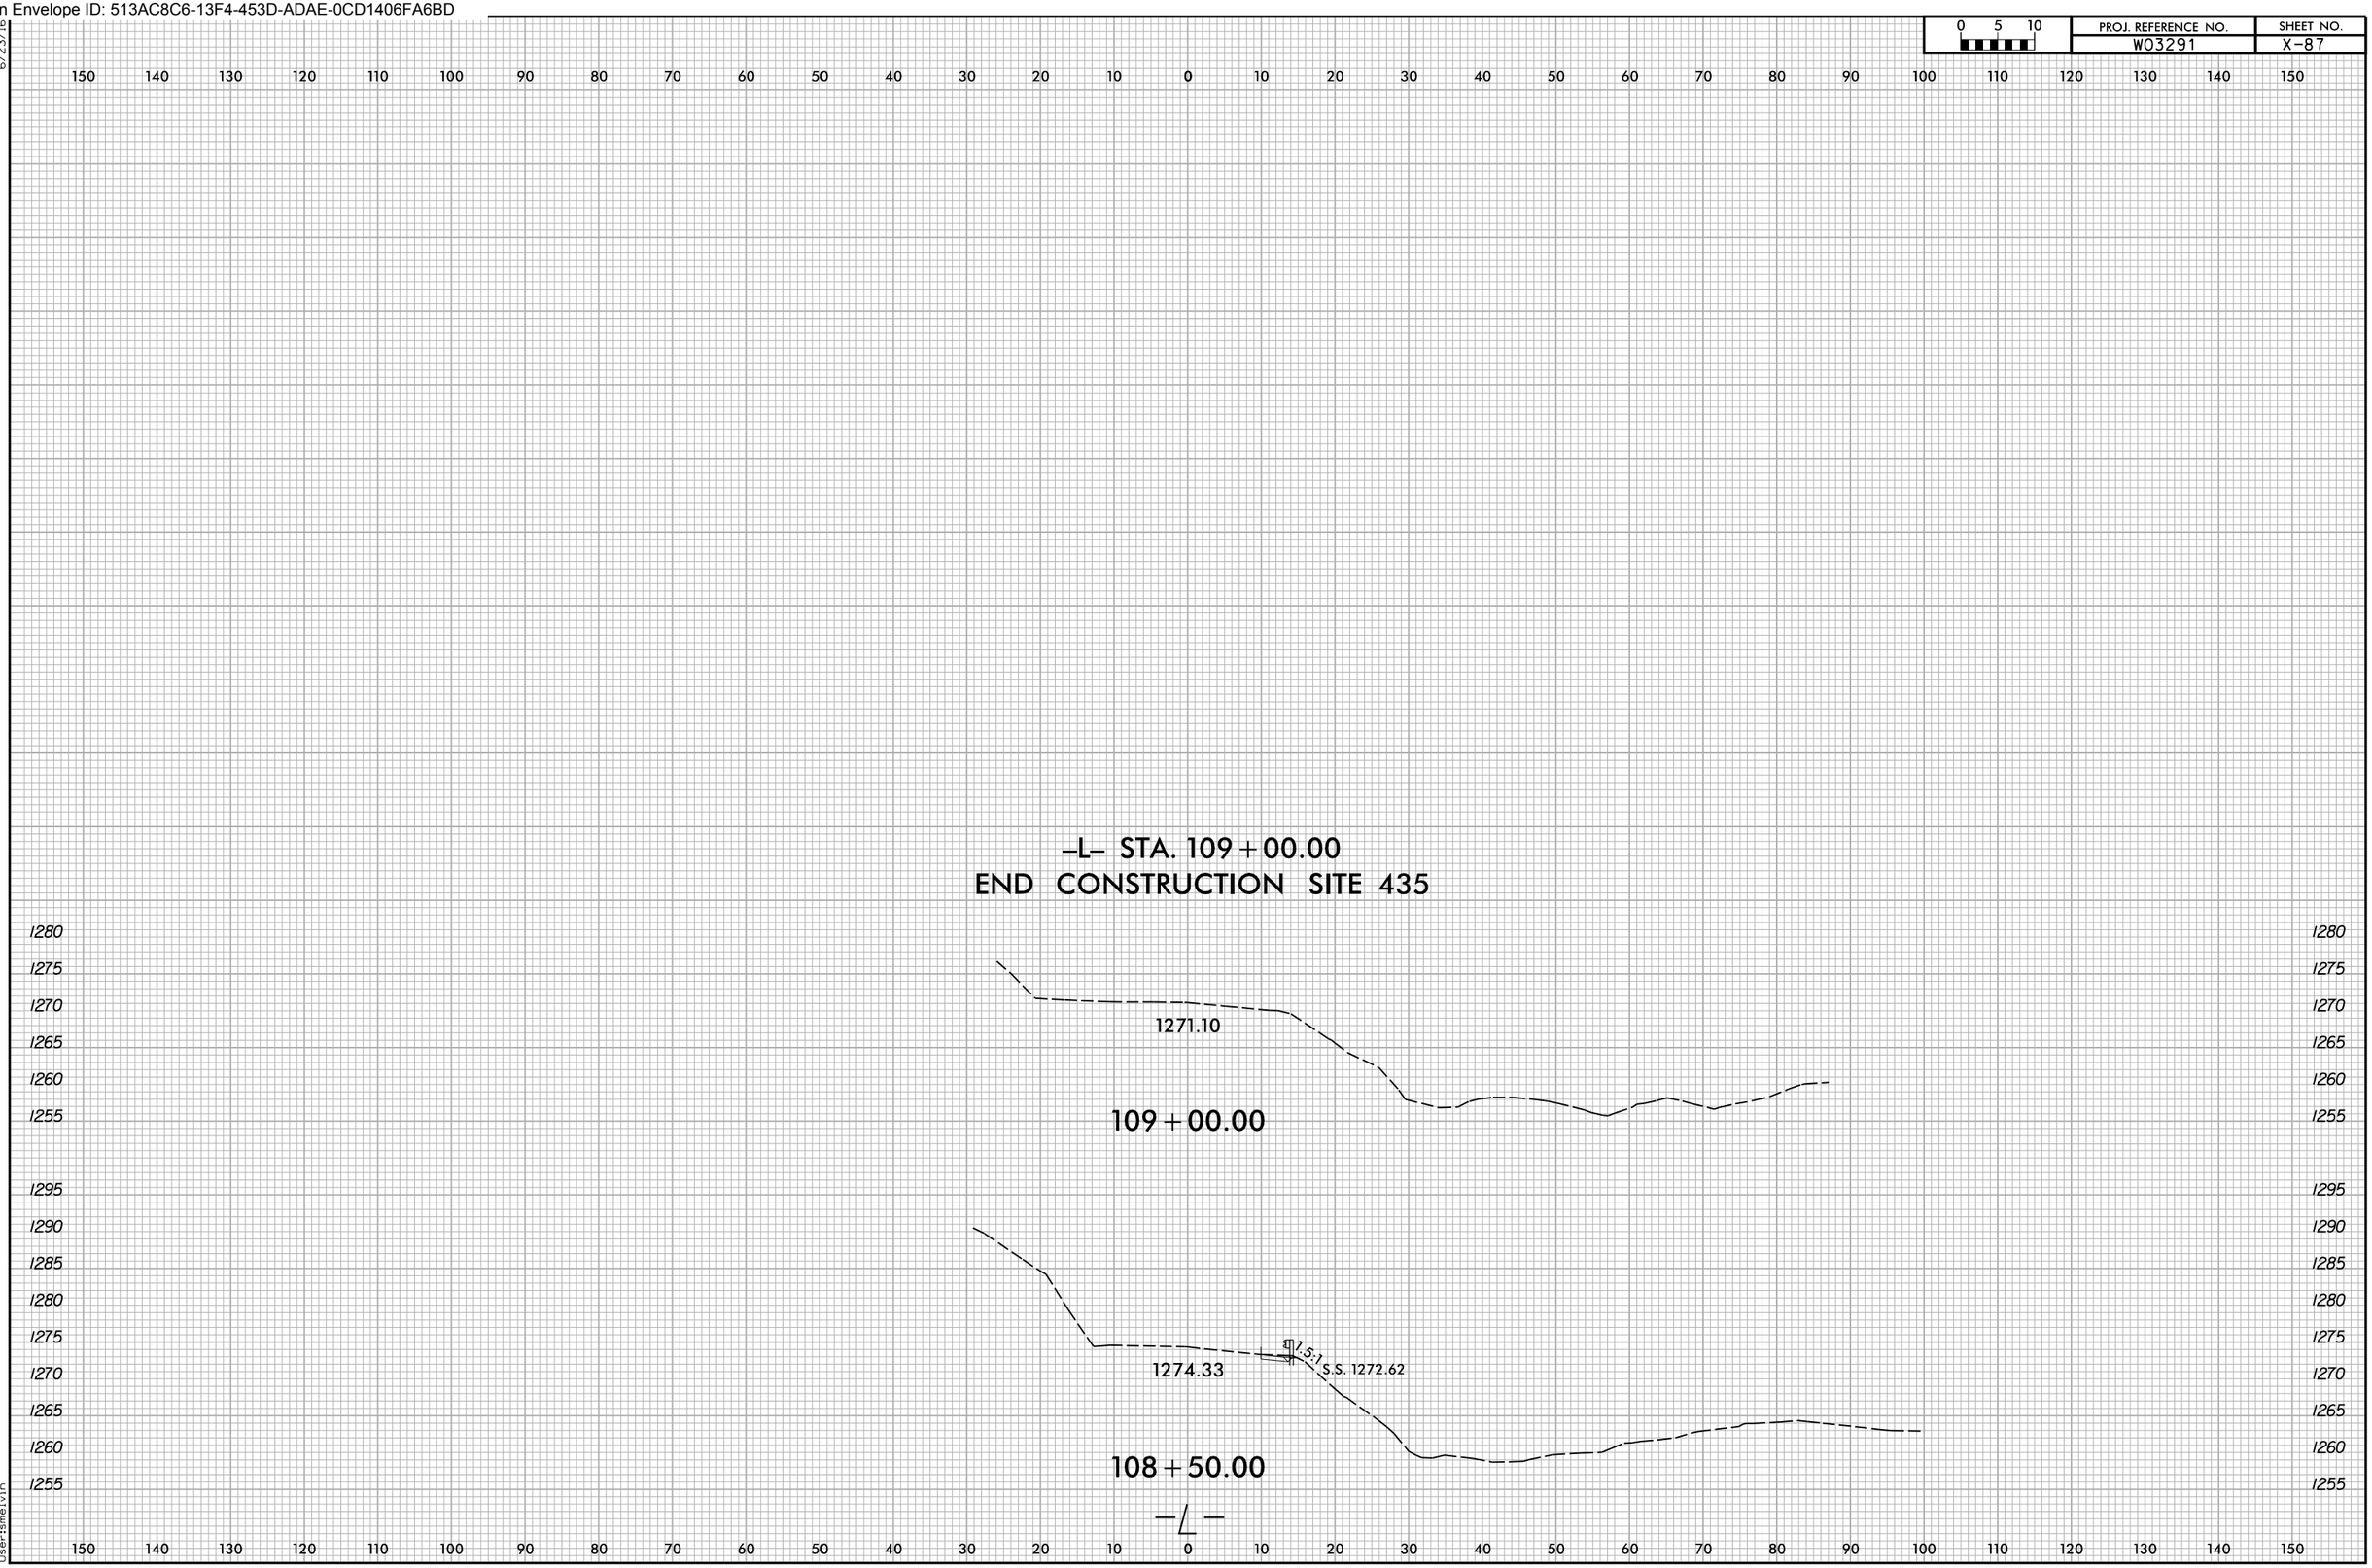

6/23/16
11/24/2025
X:\NCDOT\Green River Cove Rd Rehab\Roadway\Design\Switchbacks - USE THIS FOR SWB\XSC\GreenRiverCoveRdSWB_Rdy_xpl.dgn
Usersmelvin

Docusign Envelope ID: 513AC8C6-13F4-453D-ADAE-0CD1406FA6BD

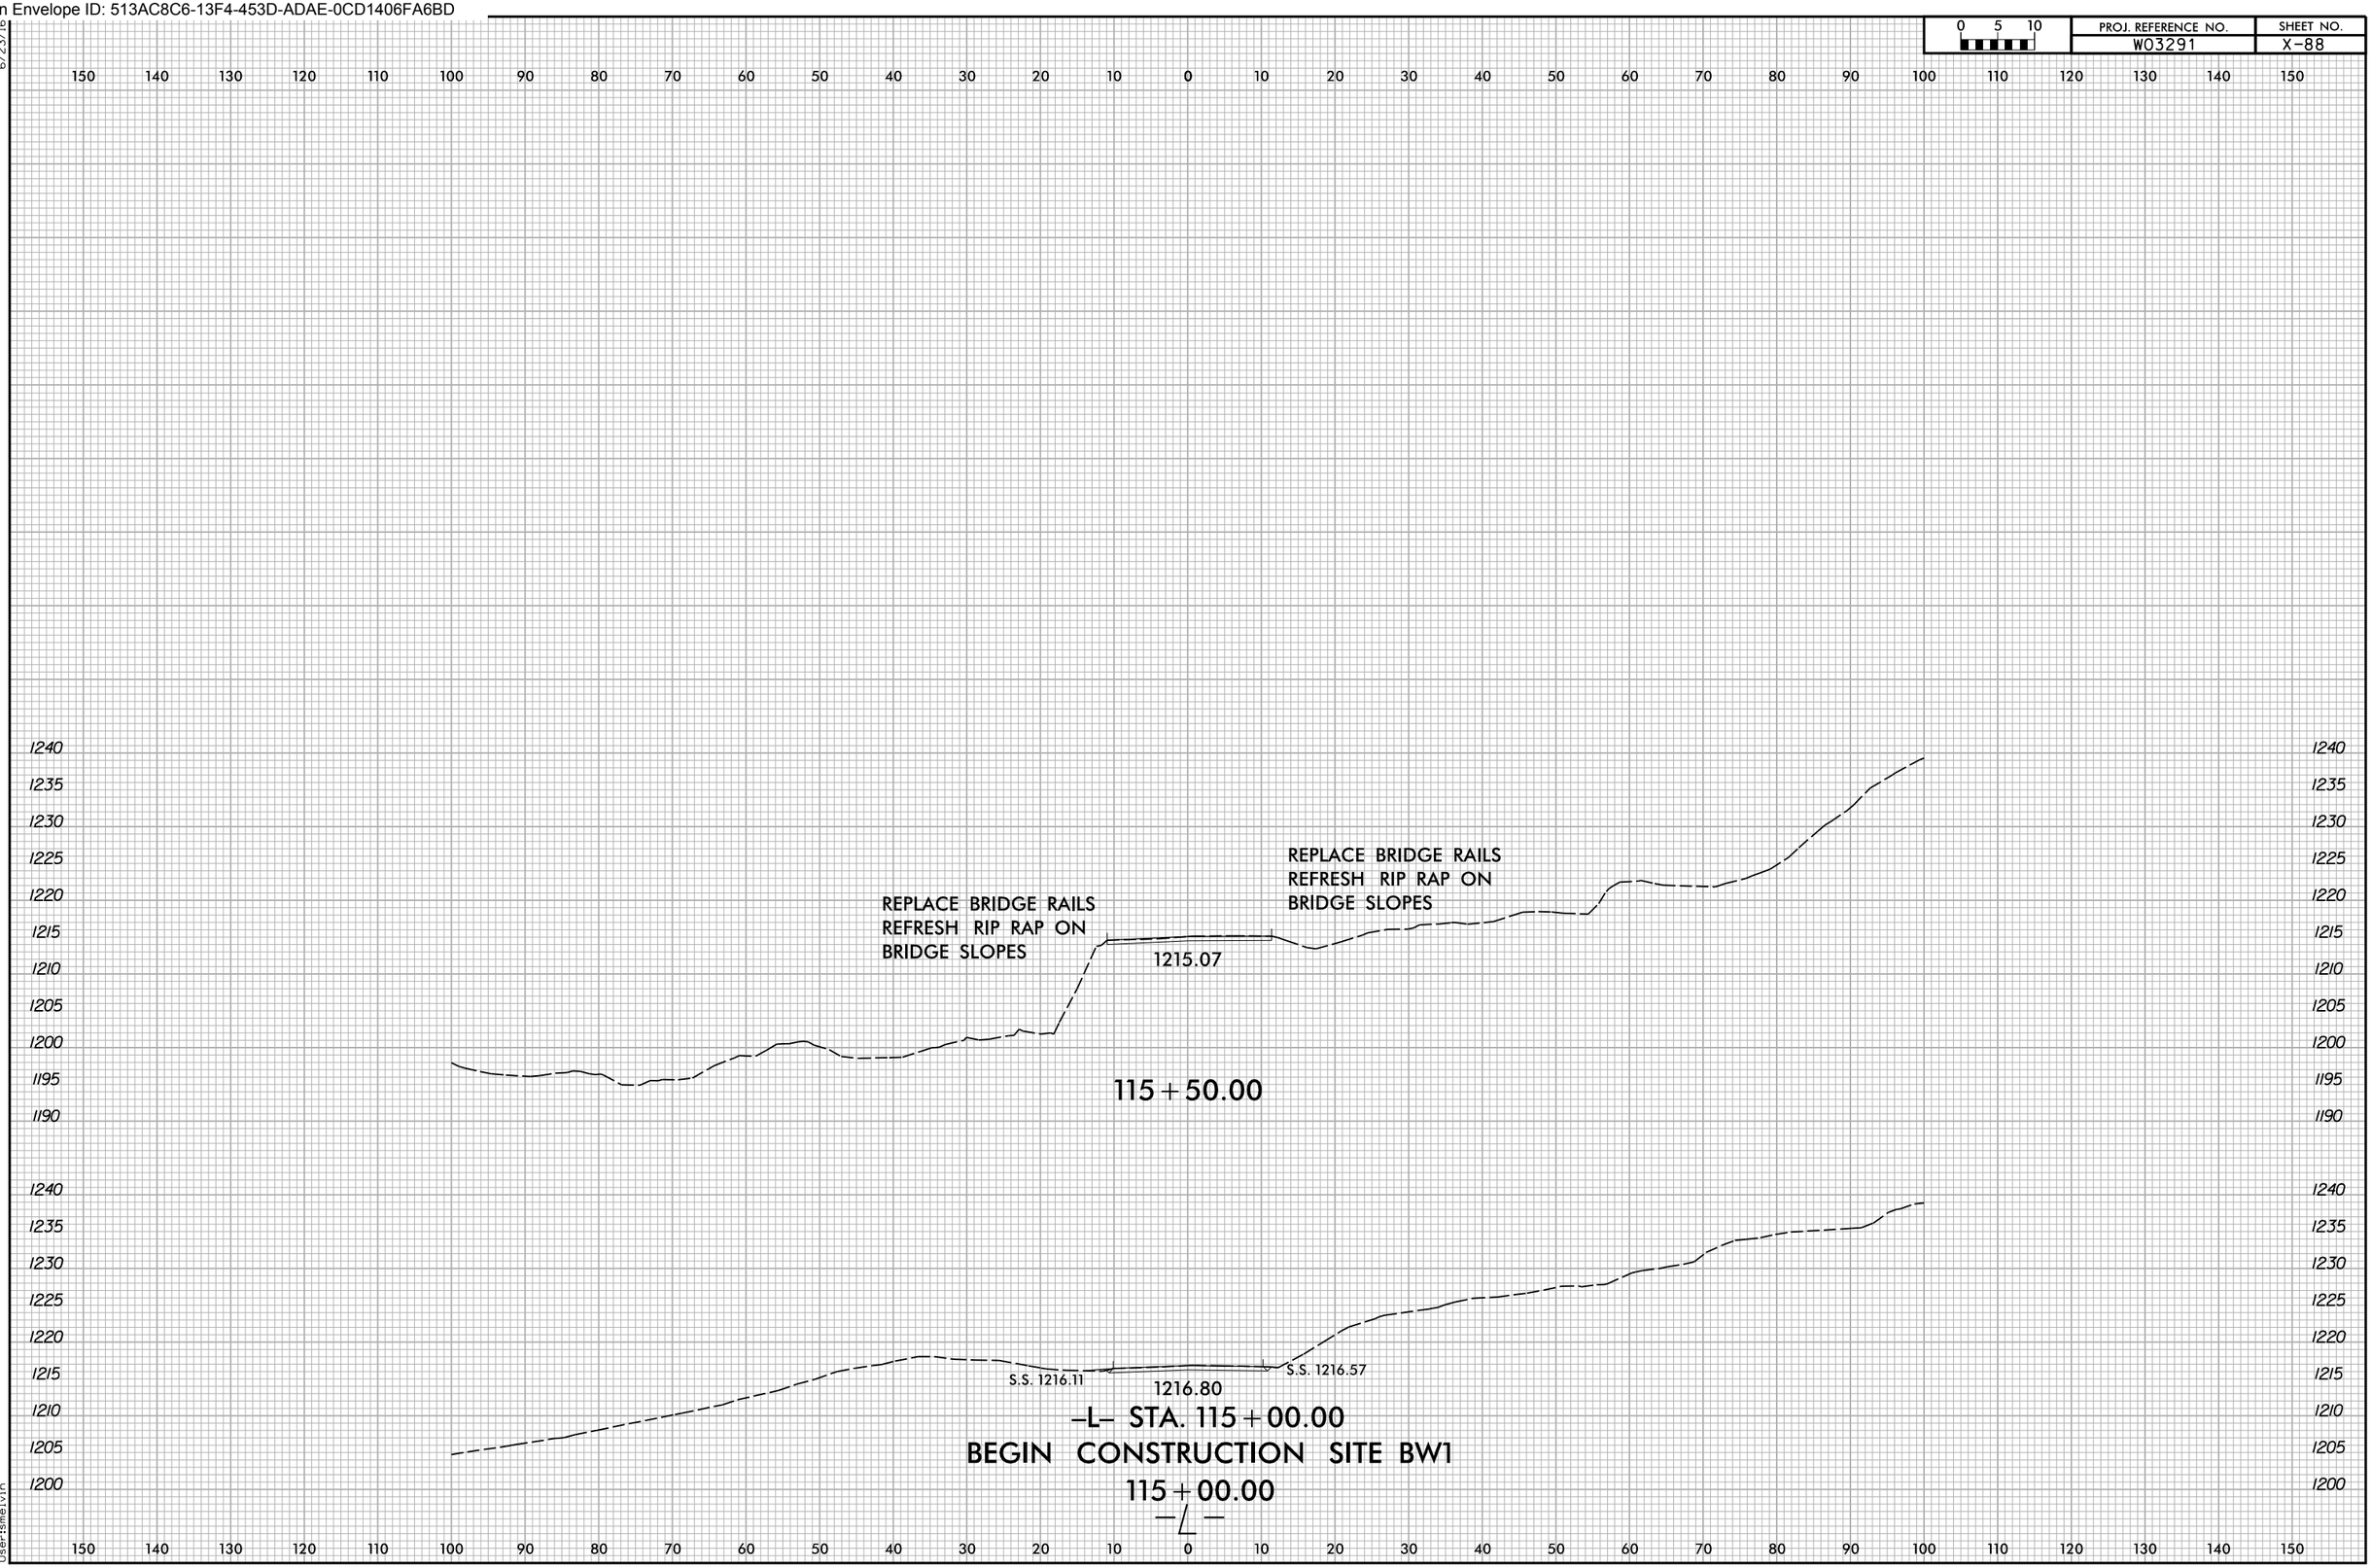

6/23/16
12/11/2025
X:\NCDOT\Green River Cove Rd Rehab\Roadway\Design\Switchbacks - USE THIS FOR SWB\XSC\GreenRiverCoveRdSWB_Rdy_xpl.dgn
User:smelvin

Docusign Envelope ID: 513AC8C6-13F4-453D-ADAE-0CD1406FA6BD

0 5 10	PROJ. REFERENCE NO.	SHEET NO.
	W03291	X-89

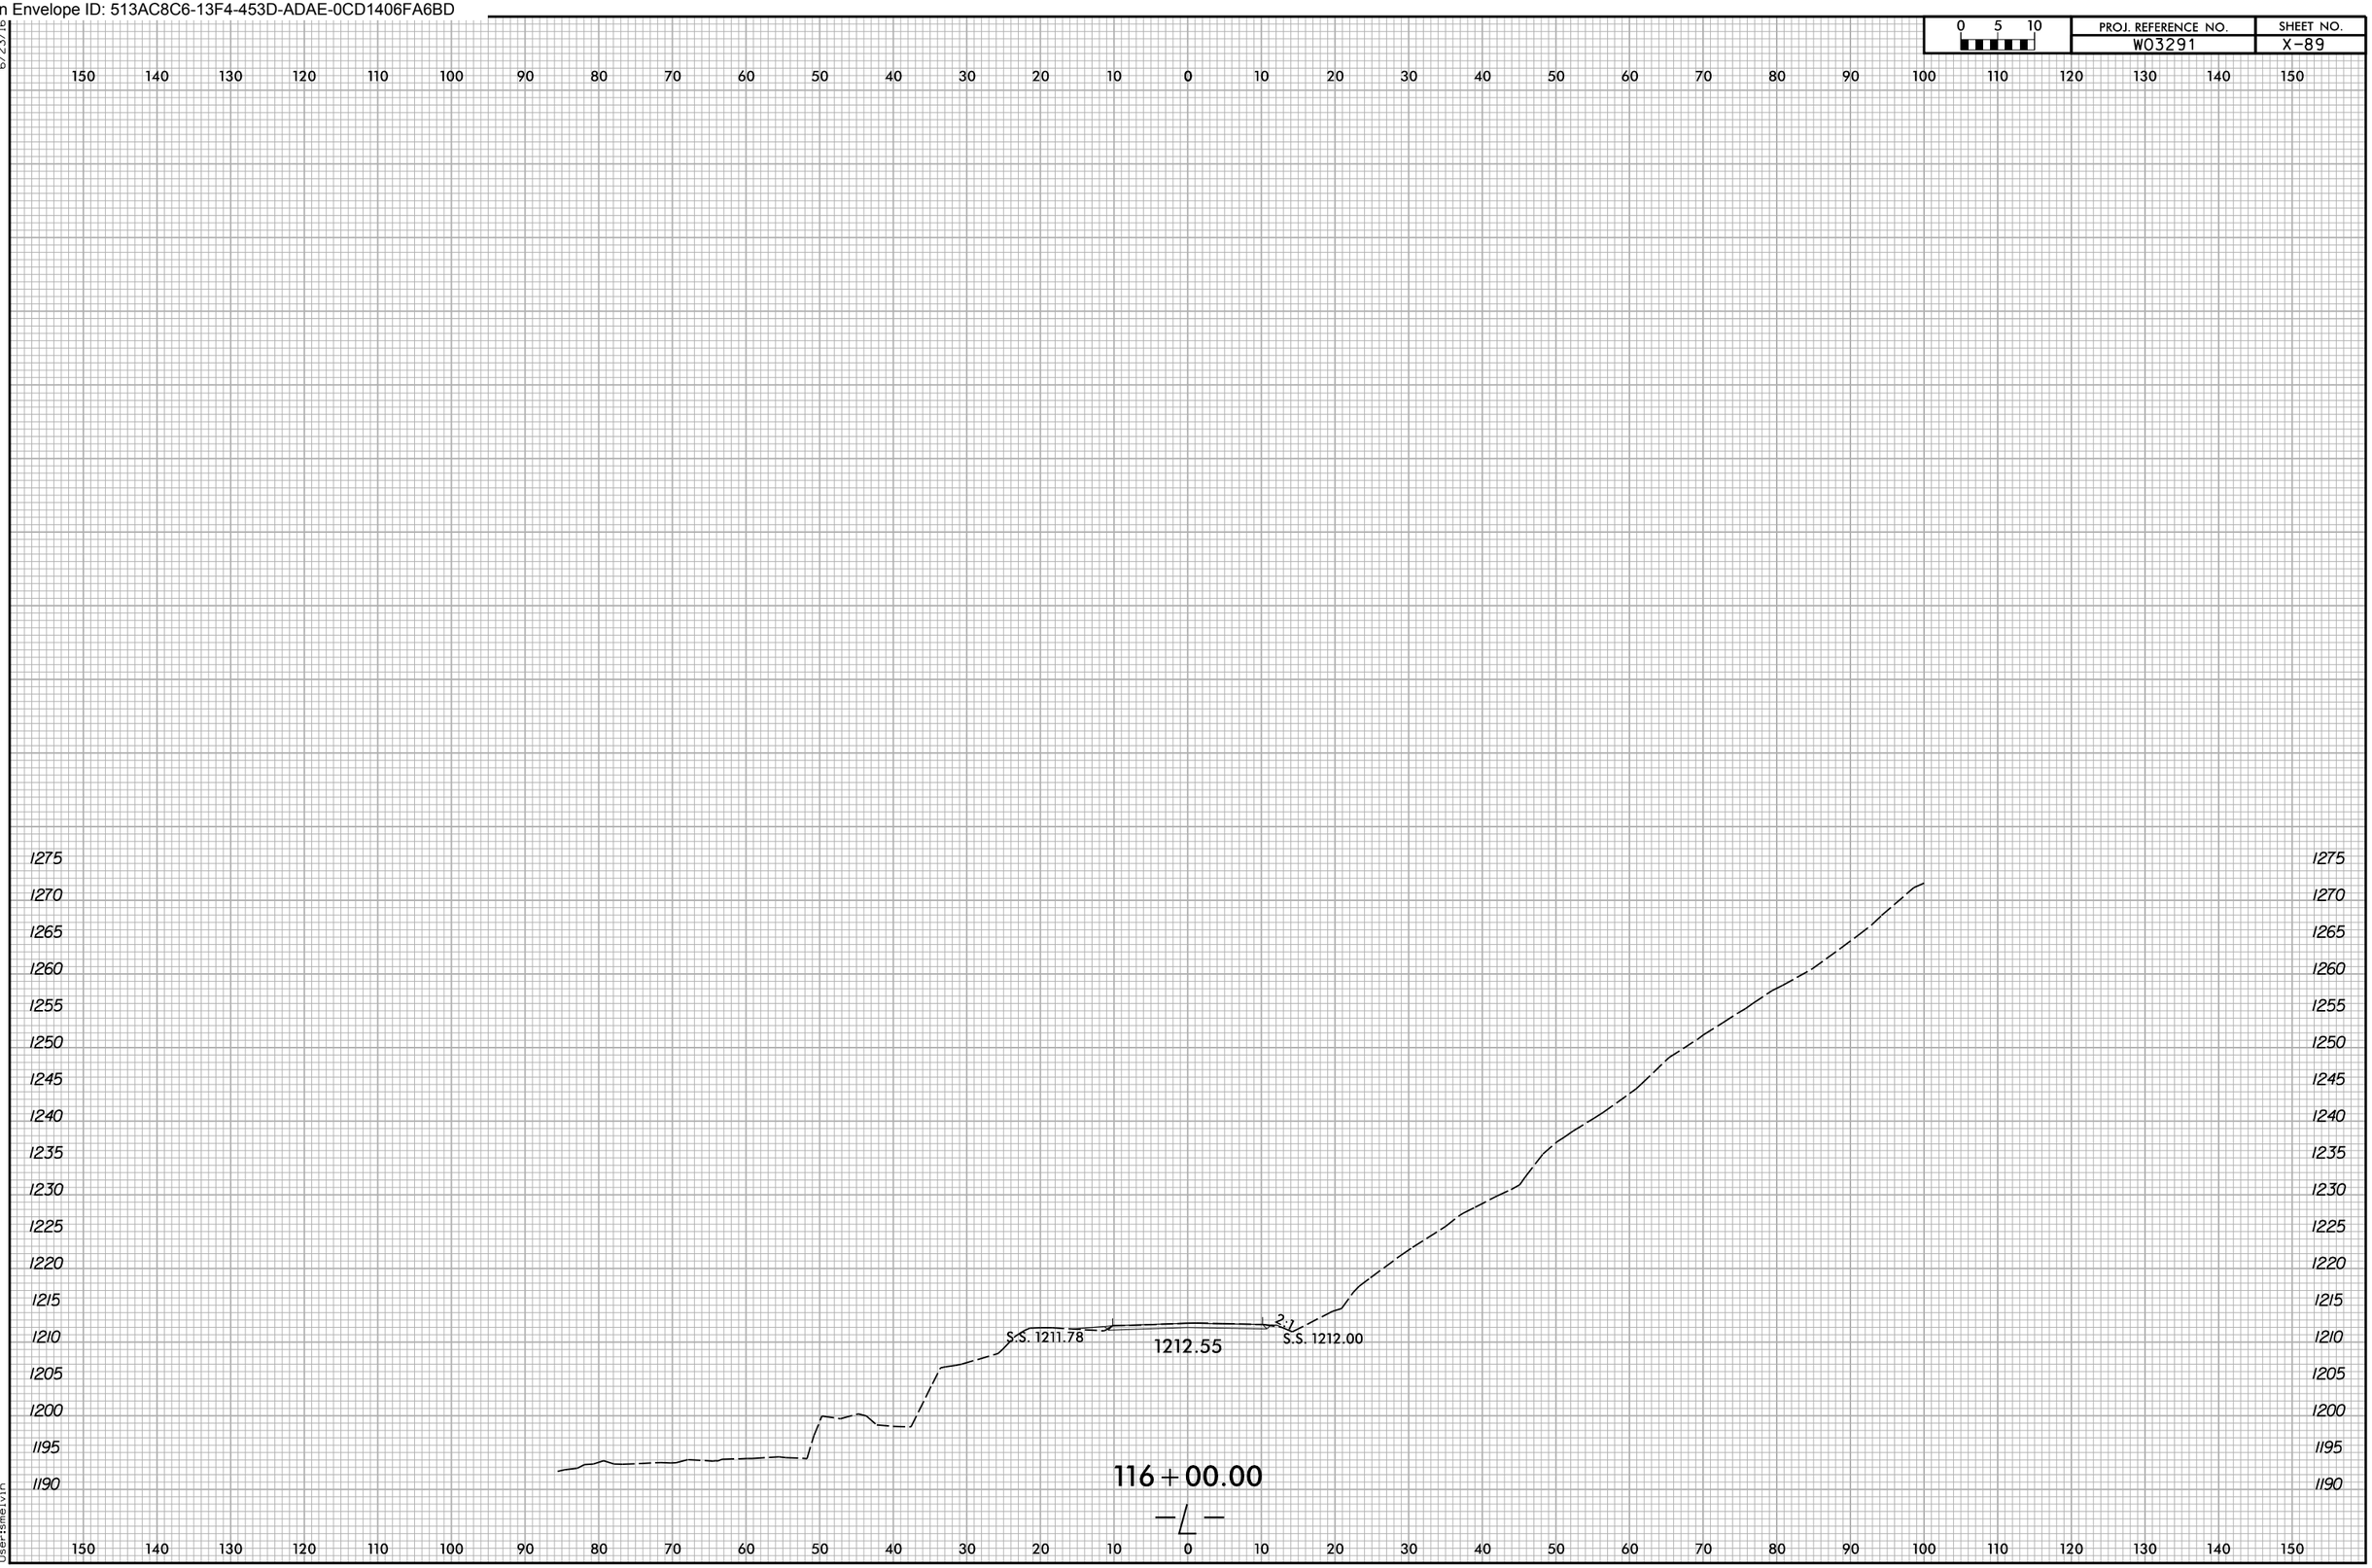

Docusign Envelope ID: 513AC8C6-13F4-453D-ADAE-0CD1406FA6BD

0 5 10	PROJ. REFERENCE NO.	SHEET NO.
	W03291	X-90

6/23/16
11/24/2025
X:\NCDOT\Green River Cove Rd Rehab\Roadway\Design\Switchbacks - USE THIS FOR SWB\XSC\GreenRiverCoveRdSWB_Rdy_xpl.dgn
User:smelvin

Docusign Envelope ID: 513AC8C6-13F4-453D-ADAE-0CD1406FA6BD

0 5 10	PROJ. REFERENCE NO.	SHEET NO.
	W03291	X-91

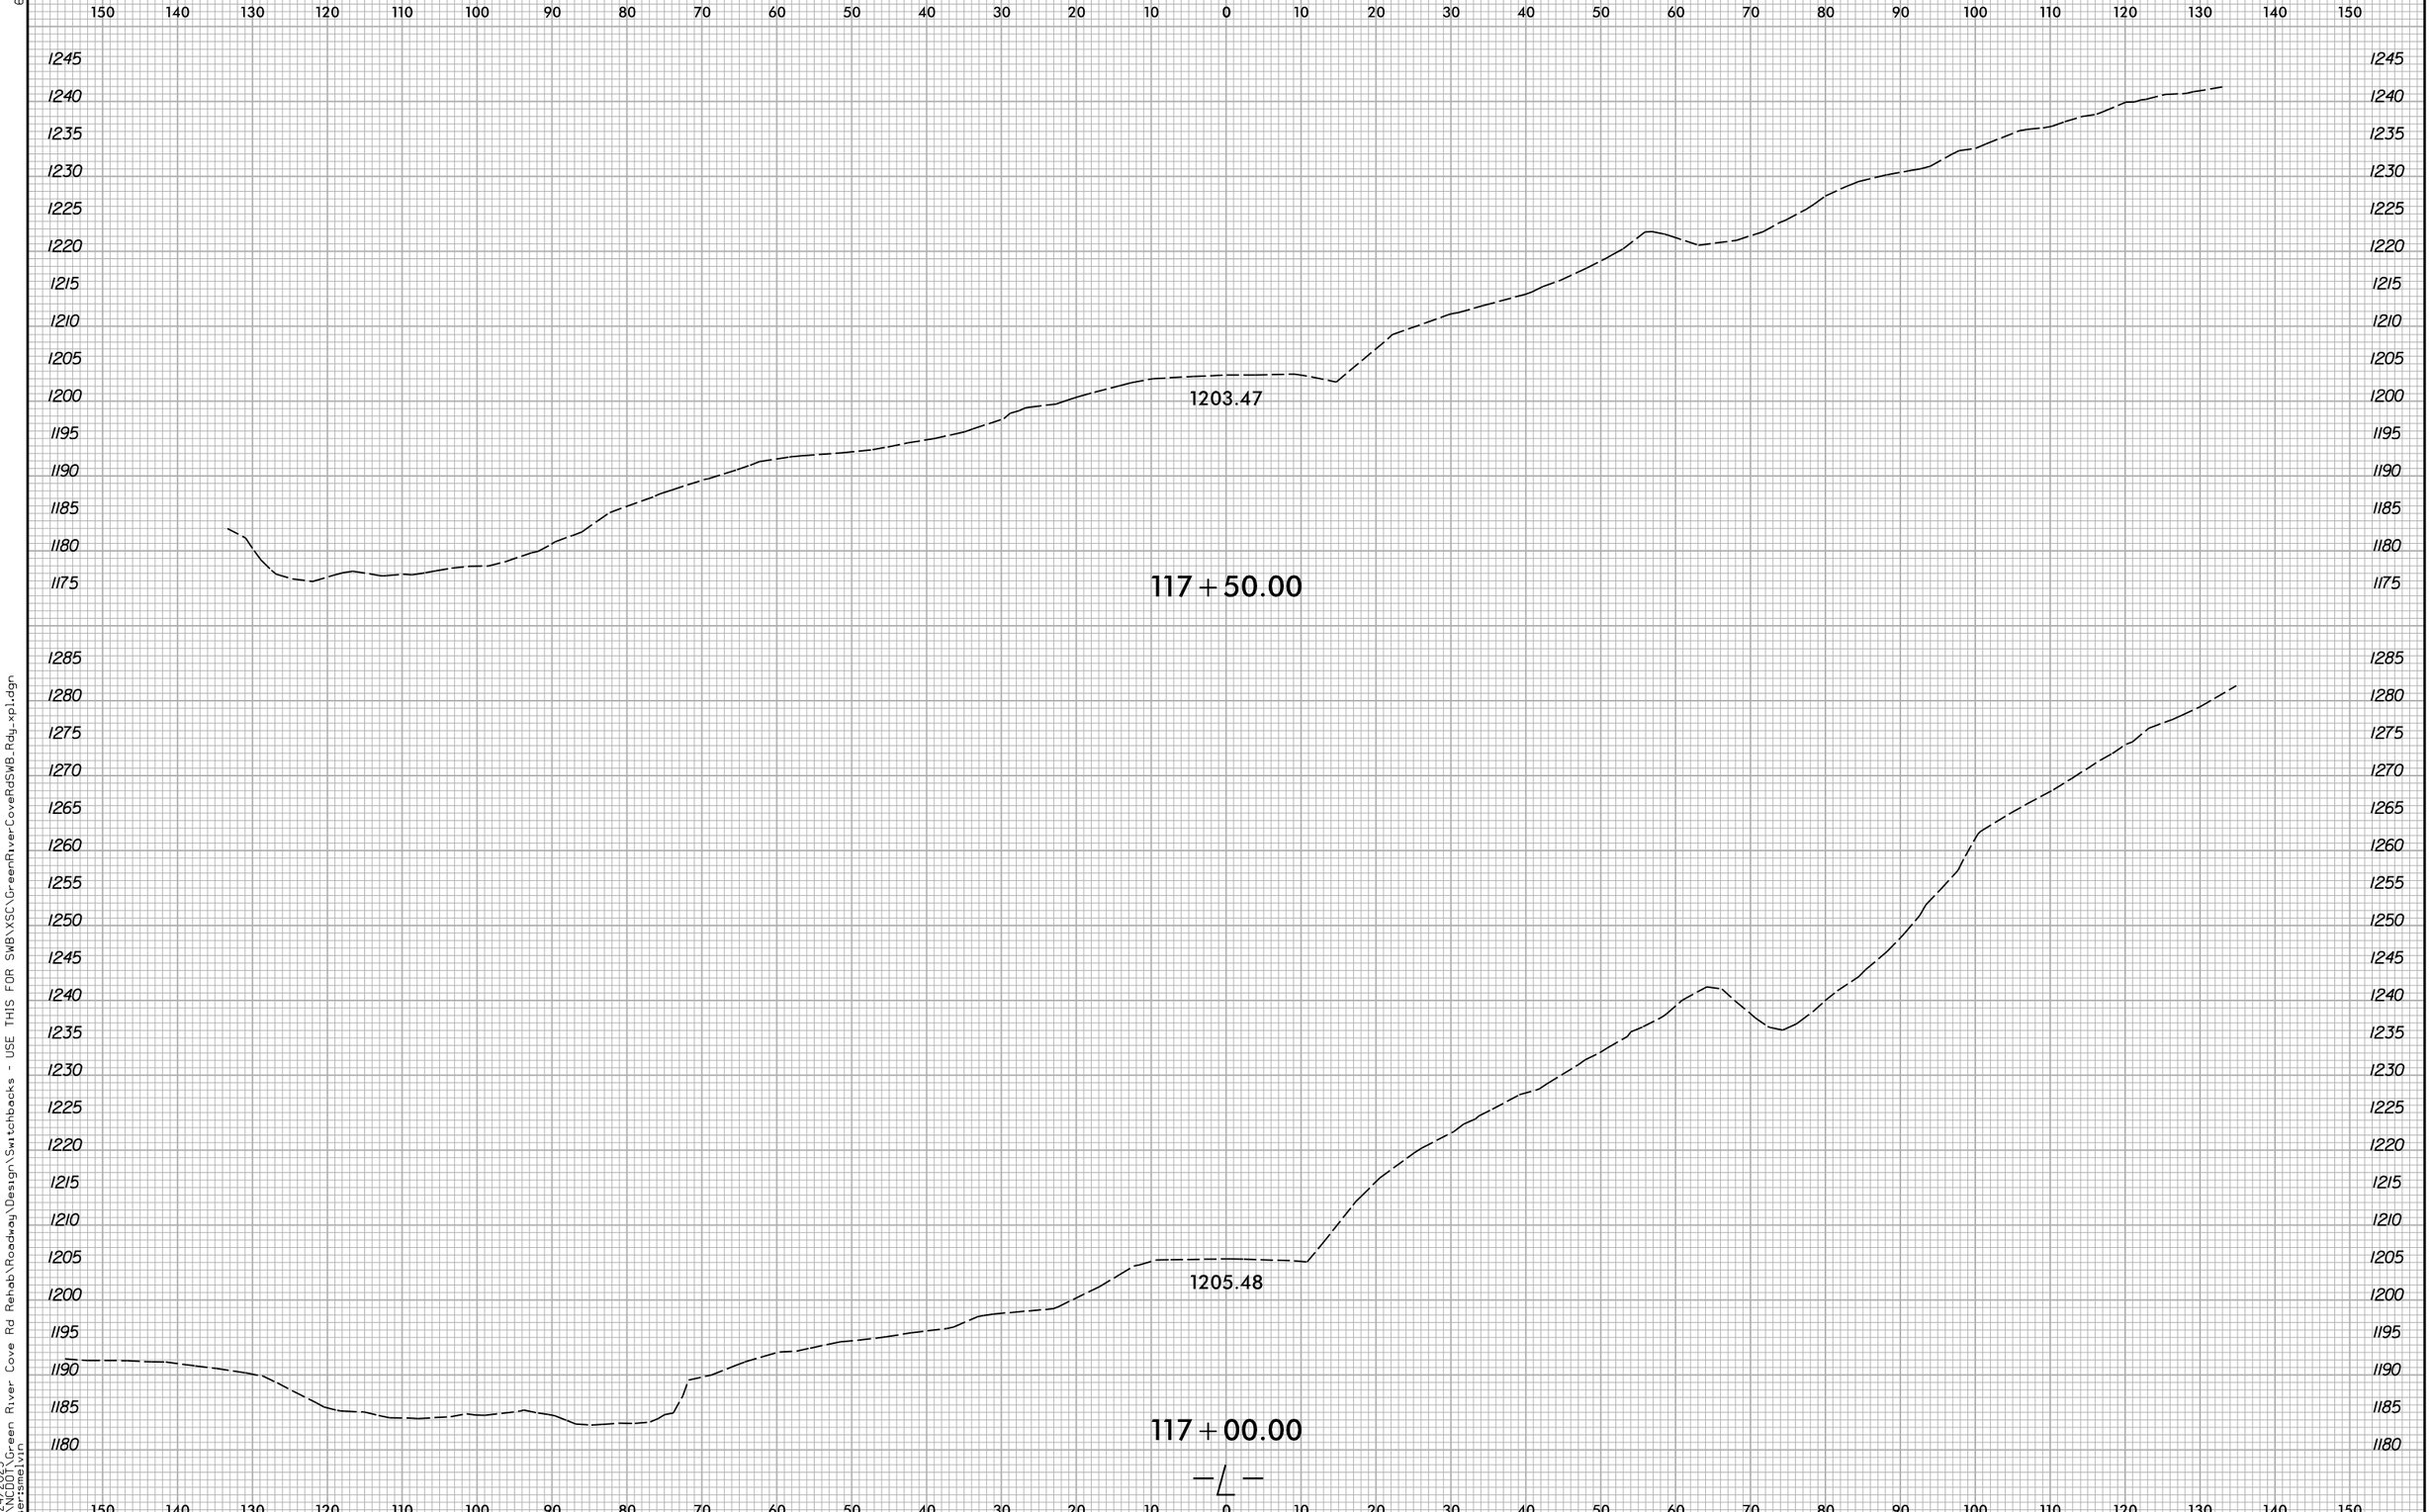

6/23/16
11/24/2025
X:\NCDOT\Green River Cove Rd Rehab\Roadway\Design\Switchbacks - USE THIS FOR SWB\XSC\GreenRiverCoveRdSWB_Rdy_xpl.dgn
User:smelvin

Docusign Envelope ID: 513AC8C6-13F4-453D-ADAE-0CD1406FA6BD
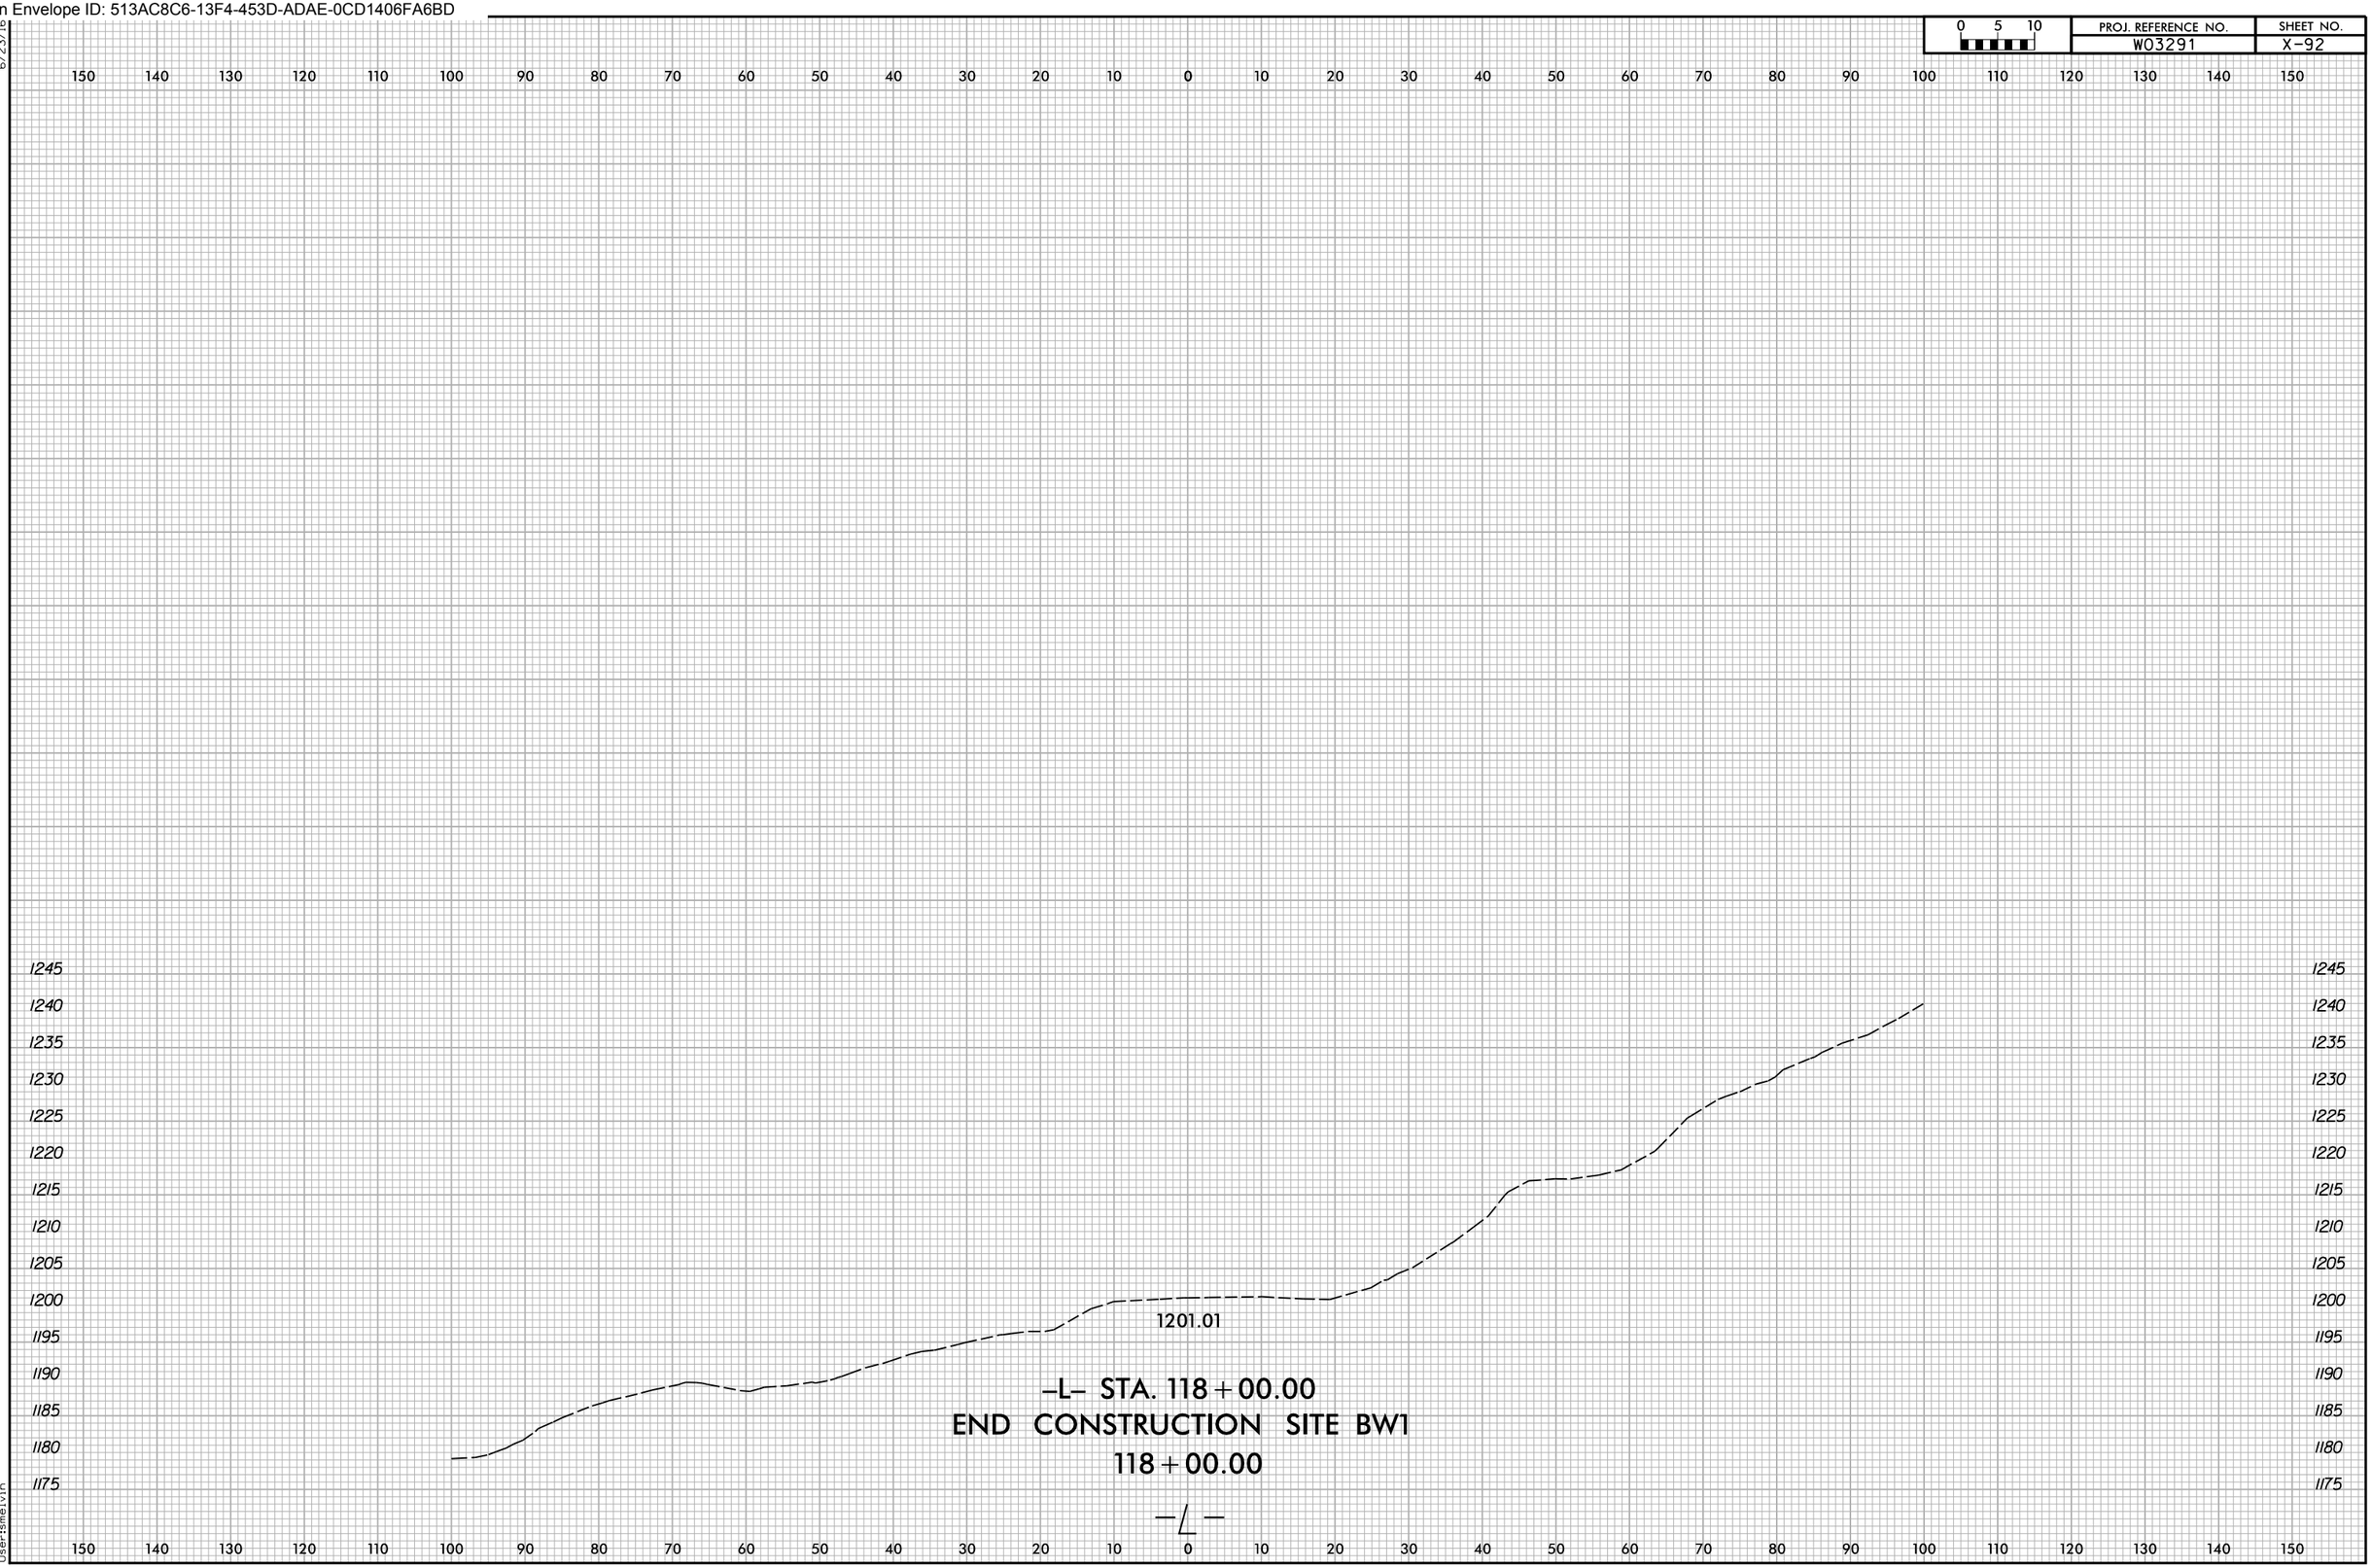
0 5 10	PROJ. REFERENCE NO.	SHEET NO.
	W03291	X-92