DocuSign Envelope ID: 8FC3F884-5A67-4B92-88BF-CE6153F638F7

PROJECT REFERENCE NO.	SHEET NO.
U-4753	RW07

Location and Surveys

ETHERILL ENGINEERING
1223 Jones Franklin Rd.
Raleigh, N.C. 27606
License No. F-0377
Bus: 919 851 8077
Fax: 919 851 8107
TRANSPORTATION PLANNING/DESIGN - BRIDGE/STRUCTURE DESIGN
CIVIL/SITE DESIGN - SURVEYING - CONSTRUCTION OBSERVATION

PROJECT SURVEYOR

NORTH CAROLINA PROFESSIONAL SEAL L-4372 LAND SURVEYOR ANTHONY K. ALFORD

DOCUMENT NOT CONSIDERED FINAL UNLESS ALL SIGNATURES COMPLETED

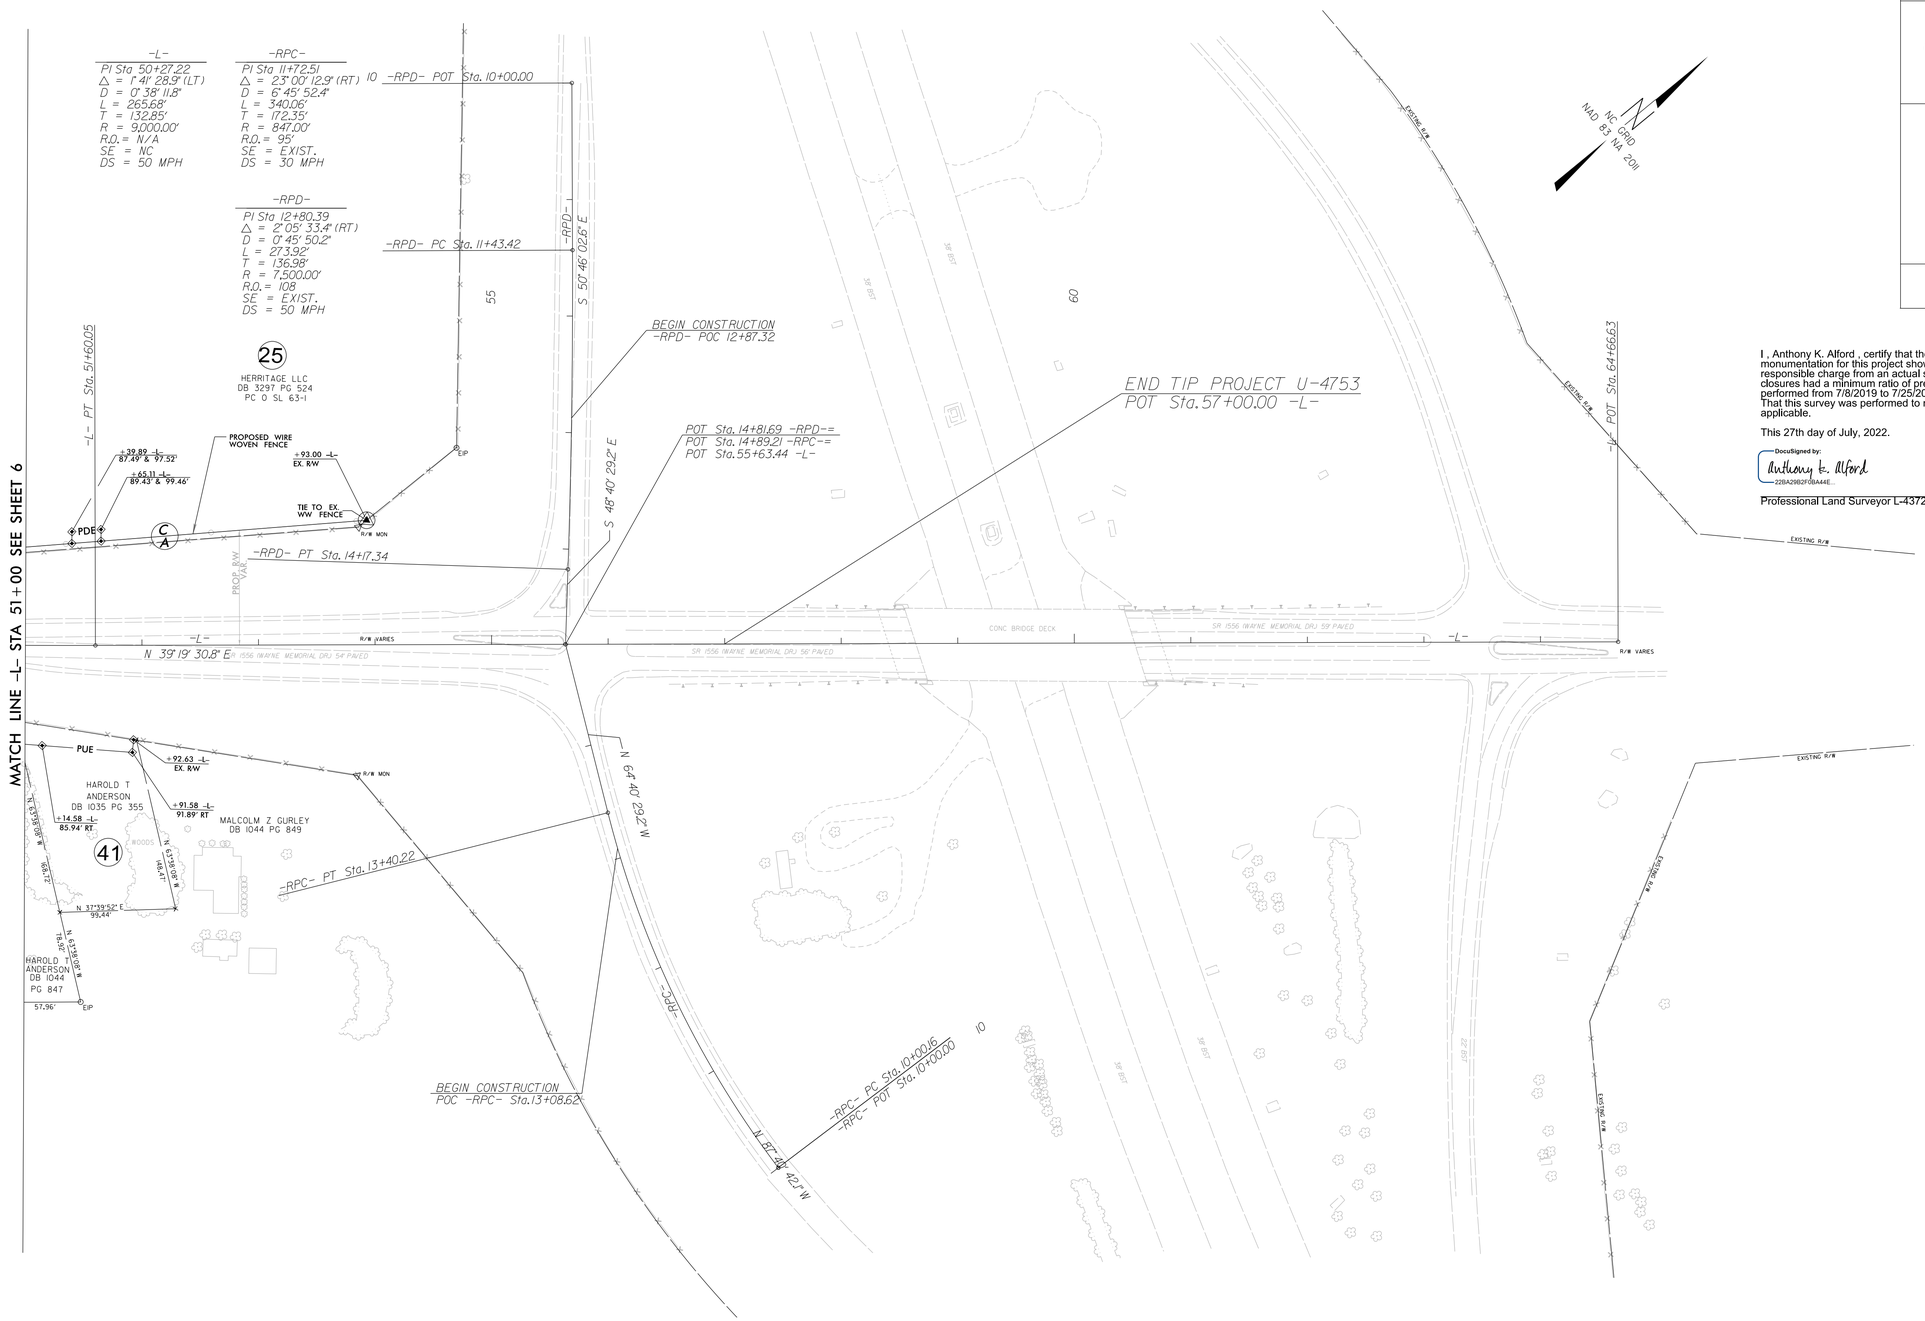

I , Anthony K. Alford , certify that the right of way and permanent easement monumentation for this project shown herein was completed under my direct and responsible charge from an actual survey made under my supervision; that all horizontal closures had a minimum ratio of precision of 1:10,000 (Class A). Field work was performed from 7/8/2019 to 7/25/2022, and all coordinates are based on NAD83/2011; That this survey was performed to meet the requirements of 21NCAC 56.1600 as applicable.

This 27th day of July, 2022.

DocuSigned by:
Anthony K. Alford
22BA29B2F0BA44E...

Professional Land Surveyor L-4372

NOTES:

1. IF FURTHER INFORMATION REGARDING PROJECT CONTROL IS NEEDED PLEASE CONTACT THE LOCATION AND SURVEYS UNIT.
2. PROJECT CONTROL WAS ESTABLISHED USING GNSS, THE GLOBAL NAVIGATION SATELLITE SYSTEM.
3. RIGHT OF WAY MONUMENTATION ESTABLISHED 7/8/2019 TO 7/25/2022.
4. ALL RIGHT OF WAY MONUMENTATION SET WERE REBAR AND CAP.

REVISIONS

6/2/99

27-JUL-2022 15:29
R:\2021\NCDOT\Location and Surveys\U-4753 Additional June22 22145.30\00-Drawings\FOR REVIEW\u4753_ls_rw07_220727.dgn
emoore AT RAL-WS094