DocuSign Envelope ID: EDCB4422-FA20-44F7-B9D0-85A926551FFD

PROJECT REFERENCE NO.	SHEET NO.
U-4753	RW08

Location and Surveys

ETHERILL ENGINEERING
1223 Jones Franklin Rd.
Raleigh, N.C. 27606
License No. F-0377
Bus: 919 851 8077
Fax: 919 851 8107
TRANSPORTATION PLANNING/DESIGN - BRIDGE/STRUCTURE DESIGN
CIVIL/SITE DESIGN - SURVEYING - CONSTRUCTION OBSERVATION

PROJECT SURVEYOR

NORTH CAROLINA PROFESSIONAL SEAL L-4372 LAND SURVEYOR ANTHONY K. ALFORD

DOCUMENT NOT CONSIDERED FINAL UNLESS ALL SIGNATURES COMPLETED

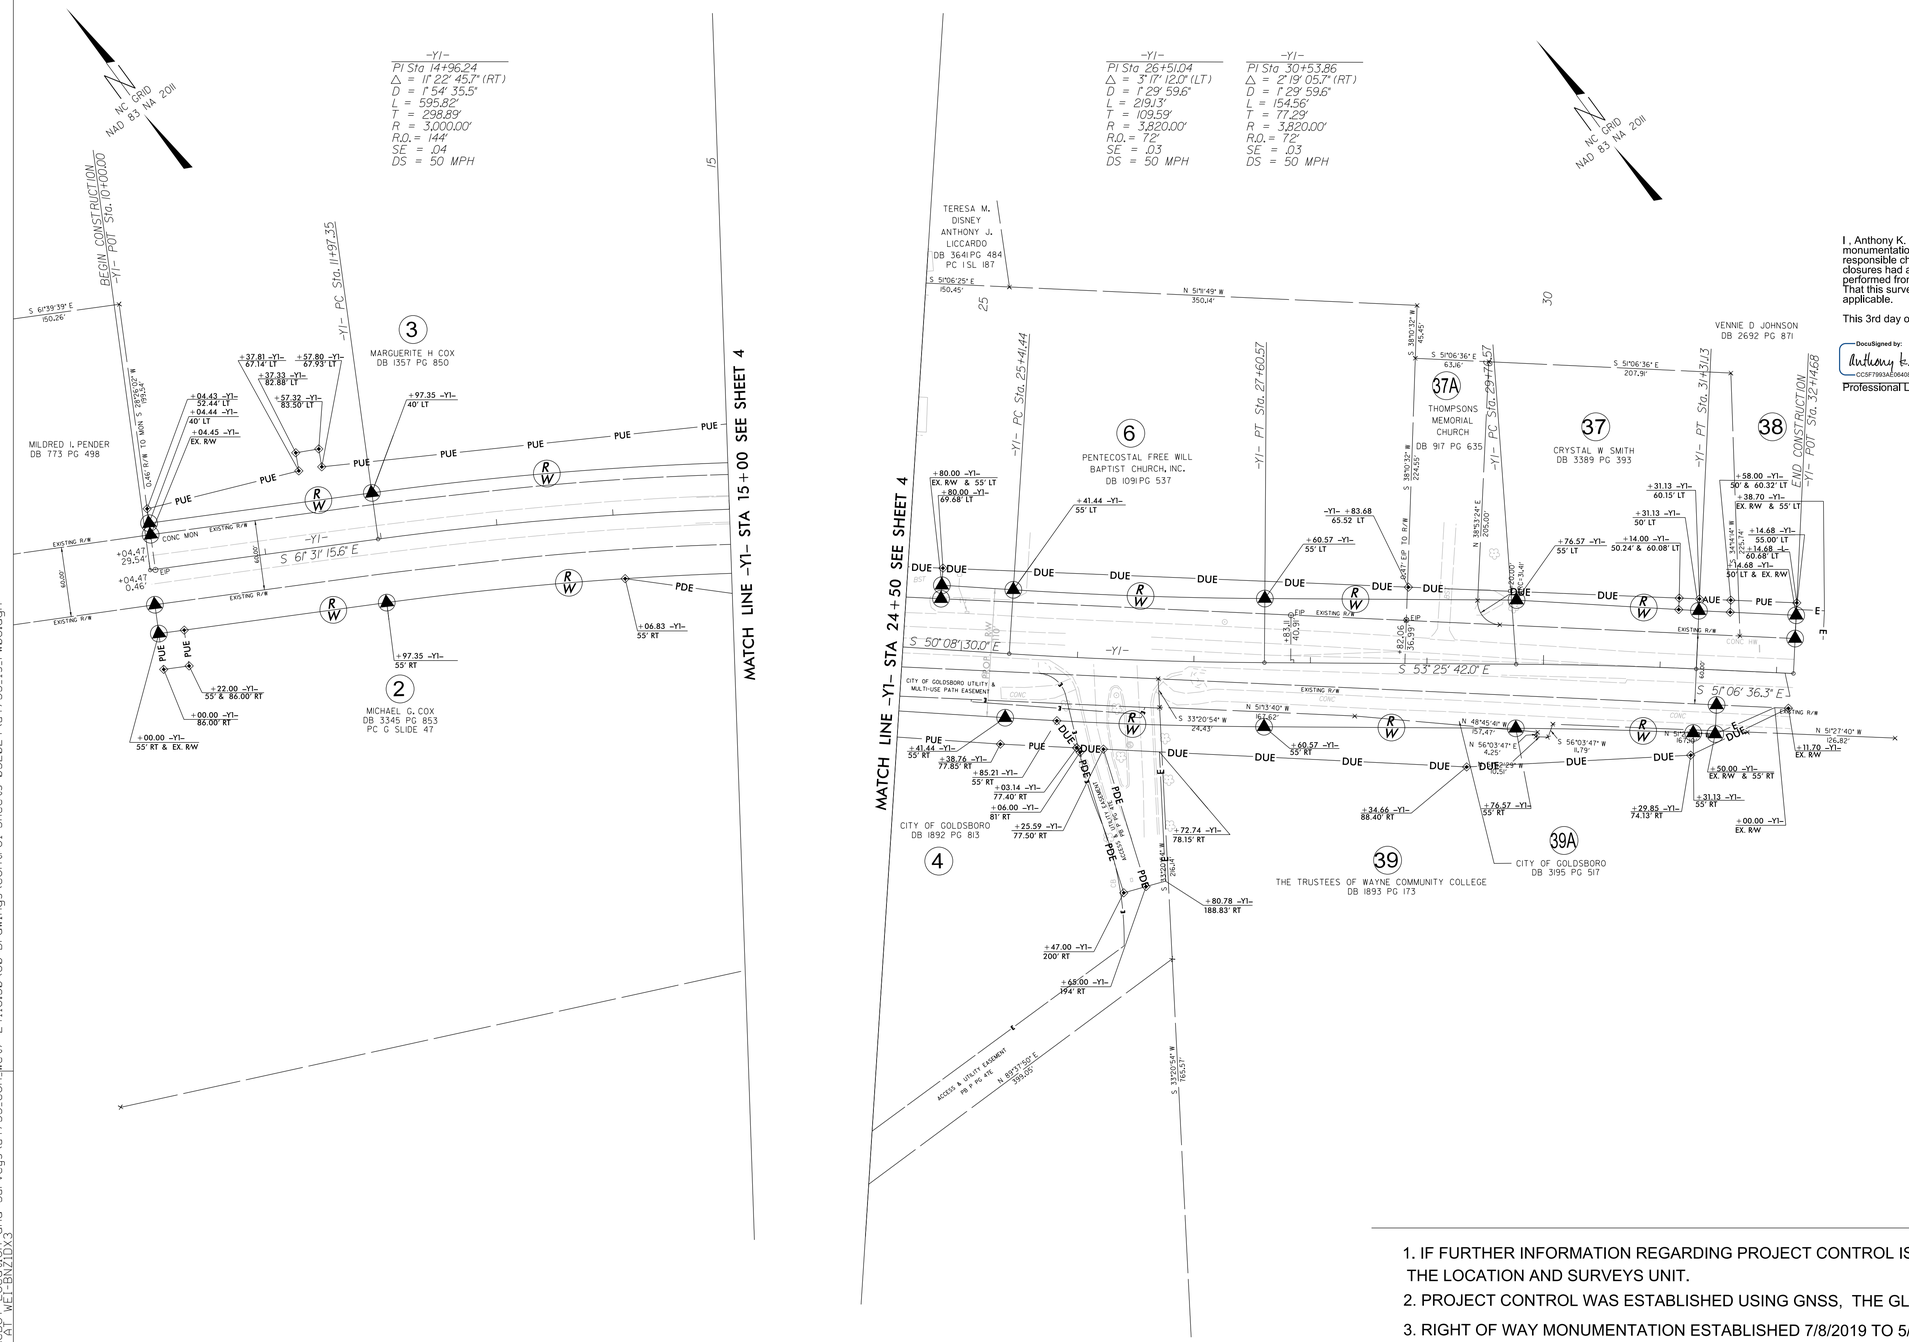

I , Anthony K. Alford , certify that the right of way and permanent easement monumentation for this project shown herein was completed under my direct and responsible charge from an actual survey made under my supervision; that all horizontal closures had a minimum ratio of precision of 1:10,000 (Class A). Field work was performed from 7/8/2019 to 5/20/2024, and all coordinates are based on NAD83/2011; That this survey was performed to meet the requirements of 21NCAC 56.1600 as applicable.

This 3rd day of June, 2024.

DocuSigned by:
Anthony K. Alford
CC5F7993AE06408...
Professional Land Surveyor L-4372

1. IF FURTHER INFORMATION REGARDING PROJECT CONTROL IS NEEDED PLEASE CONTACT THE LOCATION AND SURVEYS UNIT.
2. PROJECT CONTROL WAS ESTABLISHED USING GNSS, THE GLOBAL NAVIGATION SATELLITE SYSTEM.
3. RIGHT OF WAY MONUMENTATION ESTABLISHED 7/8/2019 TO 5/20/2024.
4. ALL RIGHT OF WAY MONUMENTATION SET WERE REBAR AND CAP.

03-JUN-2024 16:42
P:\2023\NCDOT\Location and Surveys\u4753.con_wet7 24118.30\80-Drawings\Control Sheets 052024\u4753.ls_rw08.dgn
amoore AT WET-BNZIDX3