TIP NO.	SHEET NO.
U-4753	PMP-7

APPROVED: DocuSigned by: John Bauman 7FFD5B4C37984D1...

DATE: 1/27/2026

SEAL

NORTH CAROLINA PROFESSIONAL SEAL 052428 ENGINEER JOHN BAUMAN

DOCUMENT NOT CONSIDERED FINAL UNLESS ALL SIGNATURES COMPLETED

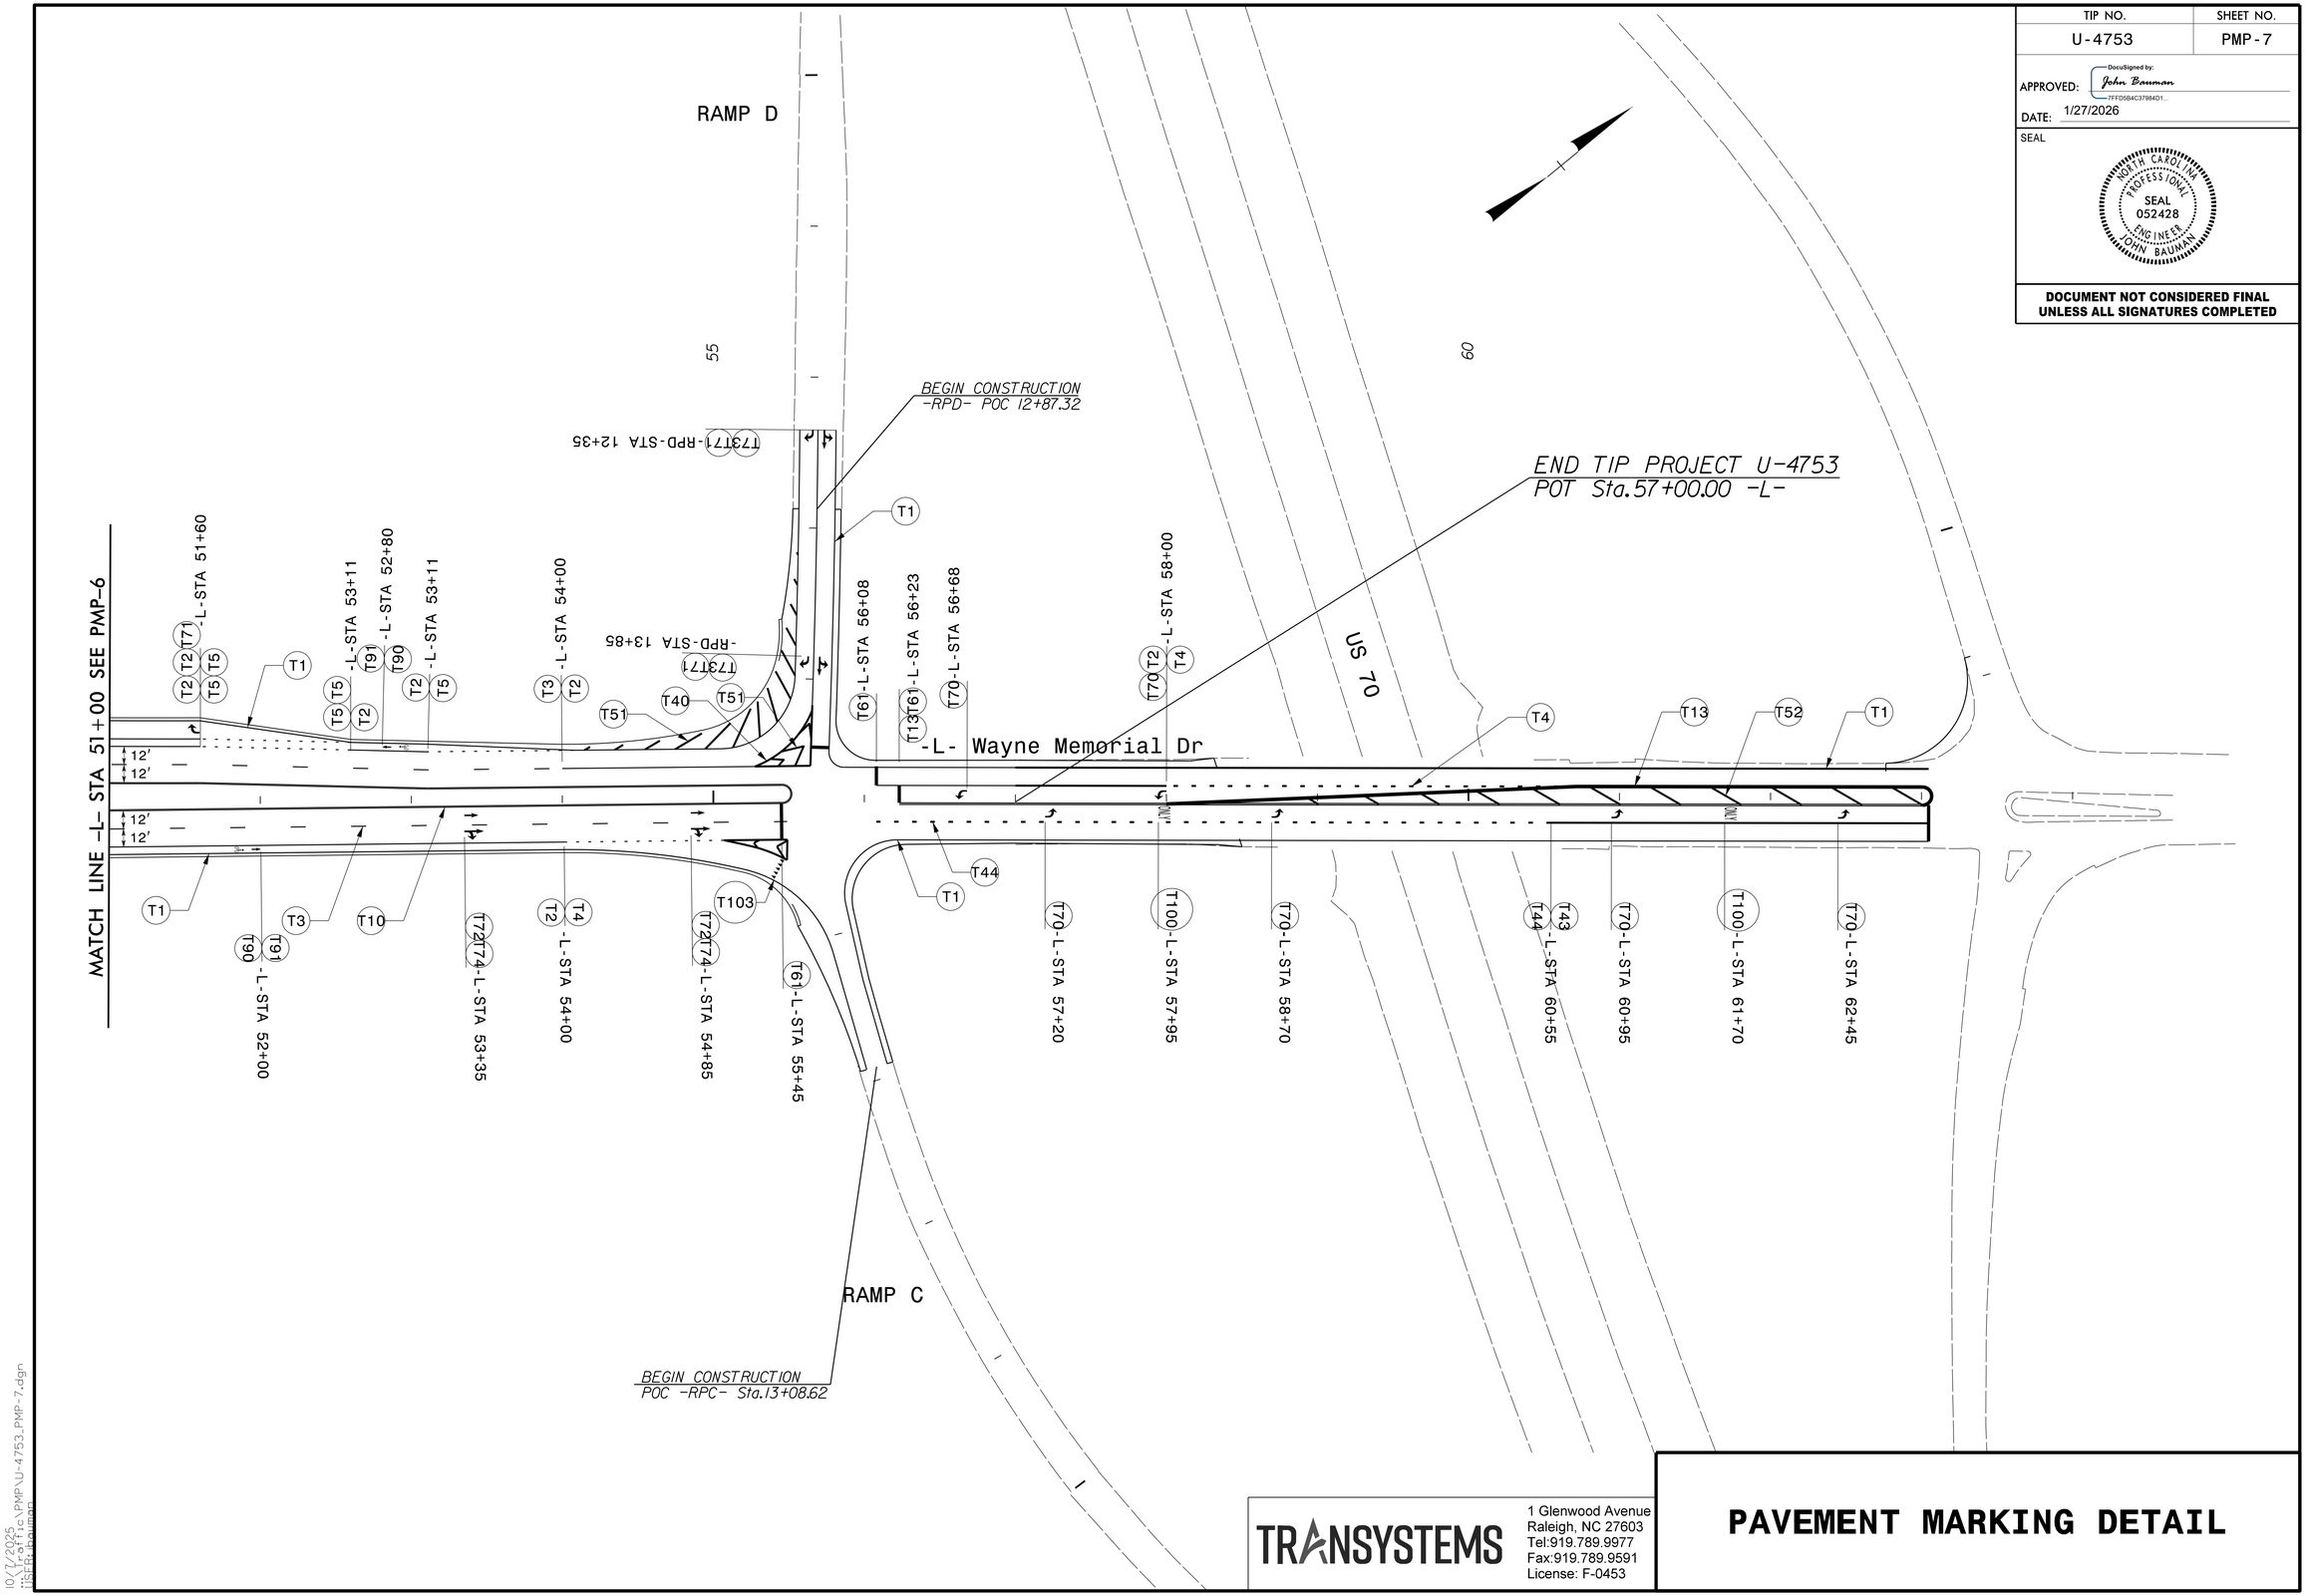

TRANSYSTEMS

1 Glenwood Avenue
Raleigh, NC 27603
Tel:919.789.9977
Fax:919.789.9591
License: F-0453

PAVEMENT MARKING DETAIL

10/7/2025
U:\projects\PMP\U-4753_PMP-7.dgn
USER:bauman