Docusign Envelope ID: BDDAD7F1-B566-8510-81FA-910C5EC4A595

–RAB– DETAIL & R/W SHEET

NOTE:
CONTRACTOR SHALL PROVIDE JOINT LAYOUT FOR ISLANDS AND APRONS FOR ENGINEERS REVIEW AND APPROVAL PRIOR TO CONSTRUCTION.

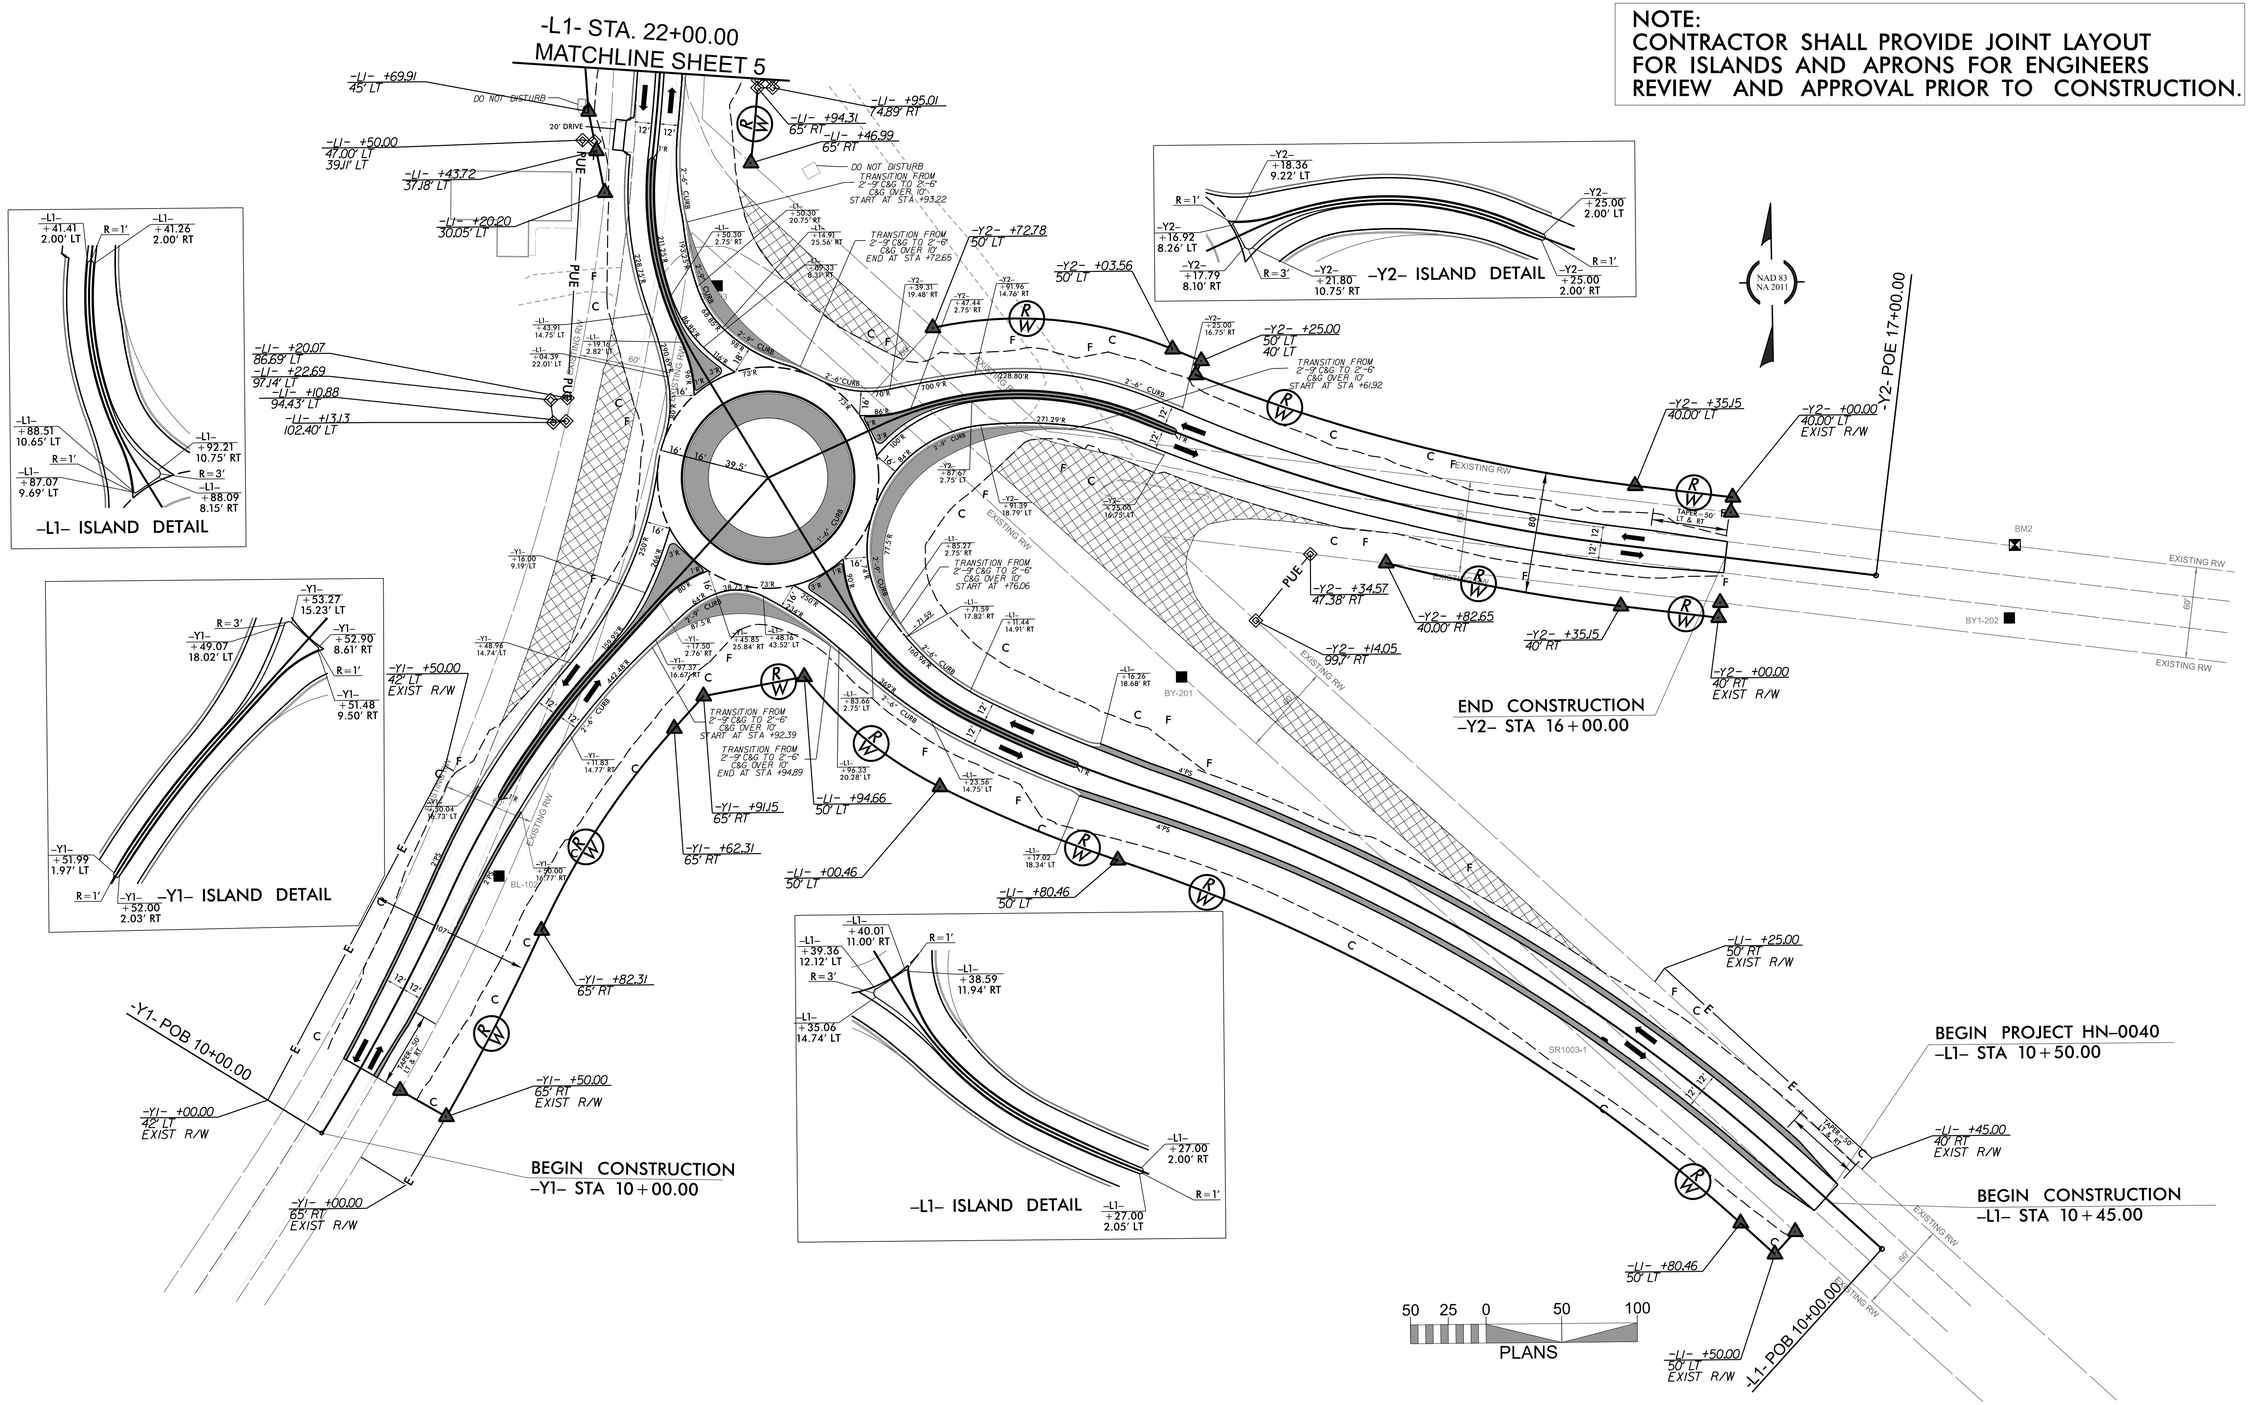

HN-0040

2B-1

NORTH CAROLINA
DEPARTMENT OF TRANSPORTATION
JOHNSTON COUNTY

ROADWAY DESIGN UNIT

ROADWAY DESIGN ENGINEER
7/6/2023 (8:33:40 AM EDT)
NORTH CAROLINA PROFESSIONAL SEAL 054788 ENGINEER JOSHUA D. QUERNER
DOCUSIGNED BY: Joshua D. Querner

HYDRAULIC DESIGN ENGINEER
7/14/2023 (8:33:40 AM EDT)
NORTH CAROLINA PROFESSIONAL SEAL 035700 ENGINEER KEVIN E. HOGGARD
DOCUSIGNED BY: Kevin E. Hoggard

JMT
Johnson, Mirmiran, & Thompson Inc.
4700 Falls of Neuse Rd, Suite 100,
Raleigh, NC 27609
License No: C-3097

DOCUMENT NOT CONSIDERED FINAL UNLESS ALL SIGNATURES COMPLETED