Docusign Envelope ID: 5CD0ECEA-DEEF-8043-8193-599F41E135DE

8/17/99

REVISIONS

THE ESTIMATED QUANTITY OF DUCTILE IRON WATER PIPE FITTINGS ON THIS PLAN SHEET IS 18,815 POUNDS. THE ACTUAL QUANTITY AND TYPE OF FITTINGS WILL VARY BASED ON FIELD CONDITIONS.

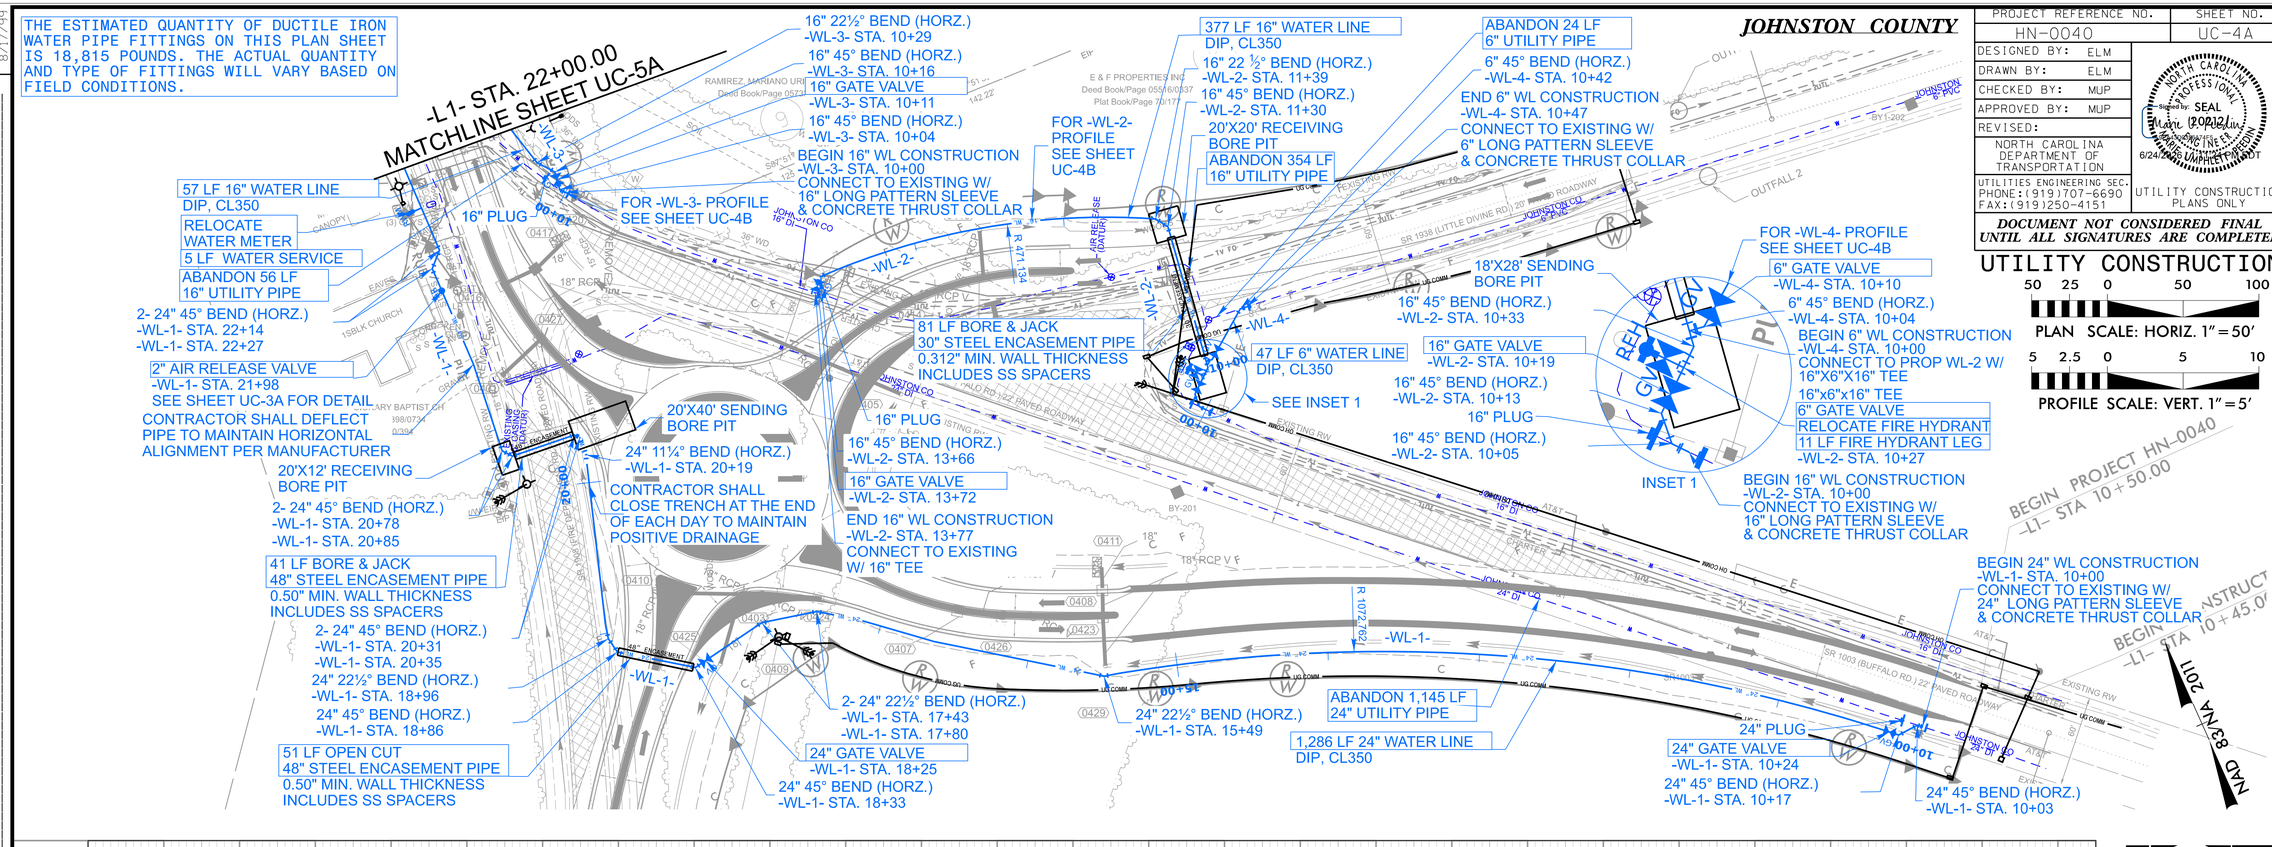

PROJECT REFERENCE NO.	SHEET NO.
HN-0040	UC-4A
DESIGNED BY: ELM	
DRAWN BY: ELM	
CHECKED BY: MUP	
APPROVED BY: MUP	
REVISED:	
NORTH CAROLINA DEPARTMENT OF TRANSPORTATION	
UTILITIES ENGINEERING SEC. PHONE:(919)707-6690 FAX:(919)250-4151	UTILITY CONSTRUCTION PLANS ONLY

NORTH CAROLINA PROFESSIONAL SEAL 042192 ENGINEER MARK UMPHLETT HOUT 6/24/2020

DOCUMENT NOT CONSIDERED FINAL UNTIL ALL SIGNATURES ARE COMPLETED

UTILITY CONSTRUCTION

50 25 0 50 100

PLAN SCALE: HORIZ. 1" = 50'

5 2.5 0 5 10
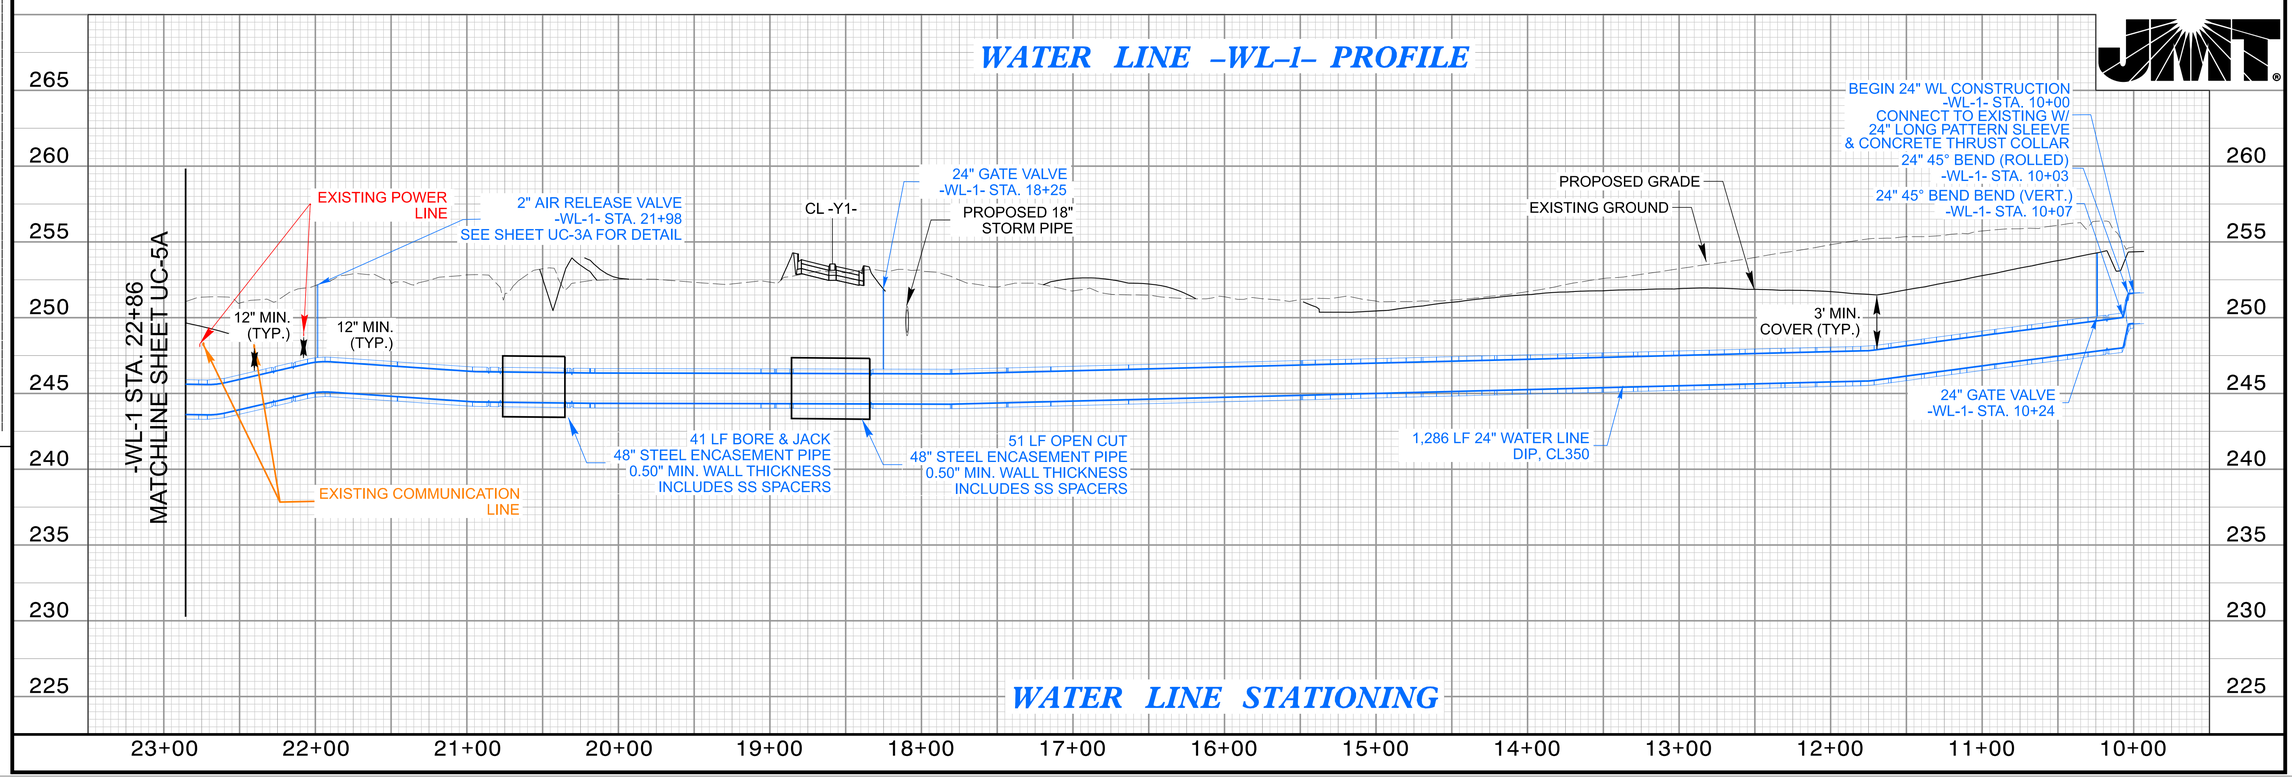
PROFILE SCALE: VERT. 1" = 5'