Docusign Envelope ID: 92786D27-4EF7-8979-813B-8E7EDBAD6181

8/17/99

REVISIONS

THE ESTIMATED QUANTITY OF DUCTILE IRON WATER PIPE FITTINGS ON THIS PLAN SHEET IS 4,430 POUNDS. THE ACTUAL QUANTITY AND TYPE OF FITTINGS WILL VARY BASED ON FIELD CONDITIONS.

JOHNSTON COUNTY

PROJECT REFERENCE NO.	SHEET NO.
HN-0040	UC-5A
DESIGNED BY: ELM	
DRAWN BY: ELM	
CHECKED BY: MUP	
APPROVED BY: MUP	
REVISED:	
NORTH CAROLINA DEPARTMENT OF TRANSPORTATION	
UTILITIES ENGINEERING SEC. PHONE:(919)707-6690 FAX:(919)250-4151	UTILITY CONSTRUCTION PLANS ONLY

NORTH CAROLINA PROFESSIONAL SEAL 20212 ENGINEER MARK LEE UMBHLETT, JR.
Signed by:
5/11/2021 | 1:17 PM EDT

DOCUMENT NOT CONSIDERED FINAL UNTIL ALL SIGNATURES ARE COMPLETED

UTILITY CONSTRUCTION

NAD 83/NA 2011

PLAN SCALE: HORIZ. 1" = 50'

PROFILE SCALE: VERT. 1" = 5'

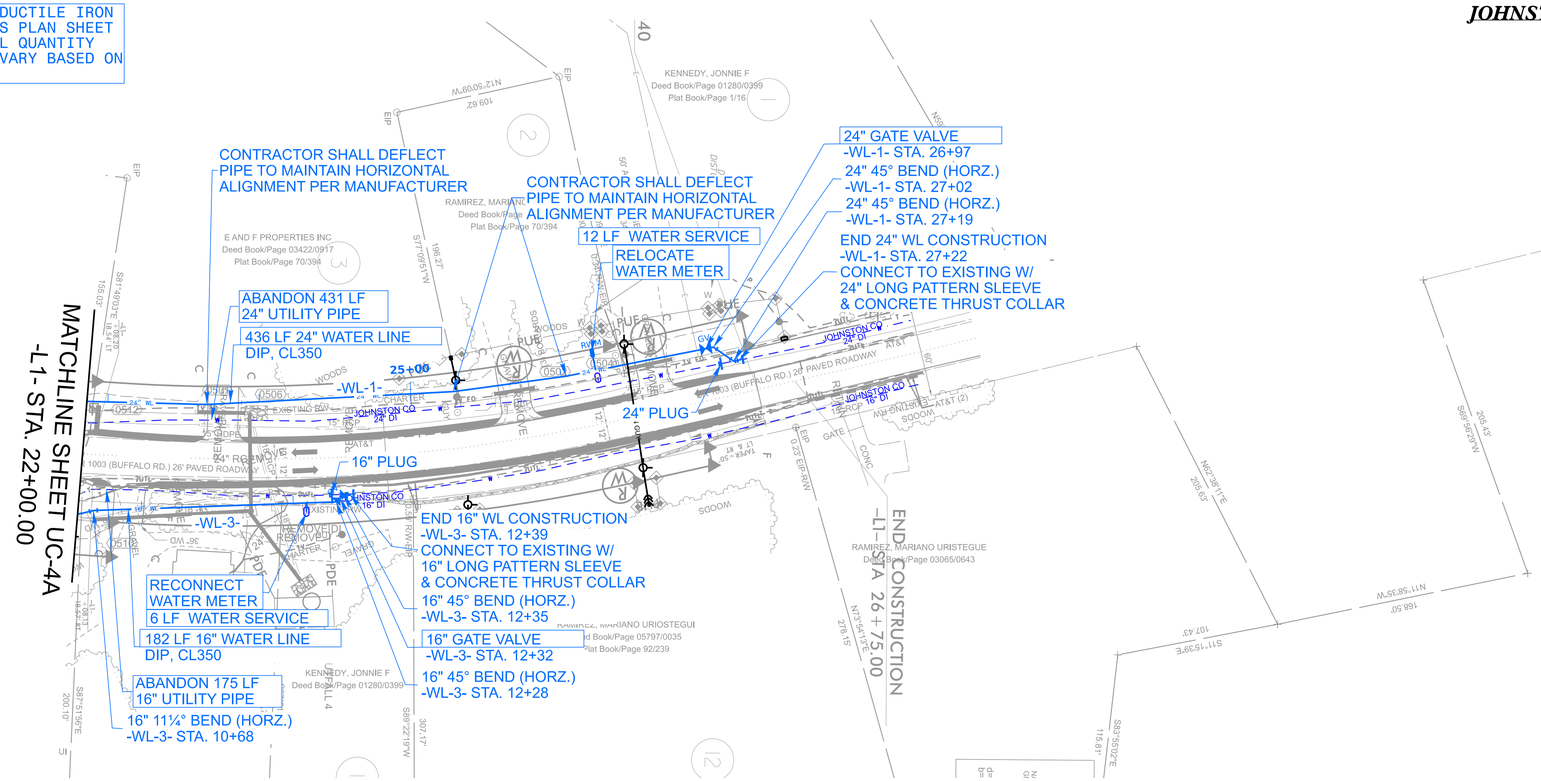

WATER LINE –WL–1– PROFILE

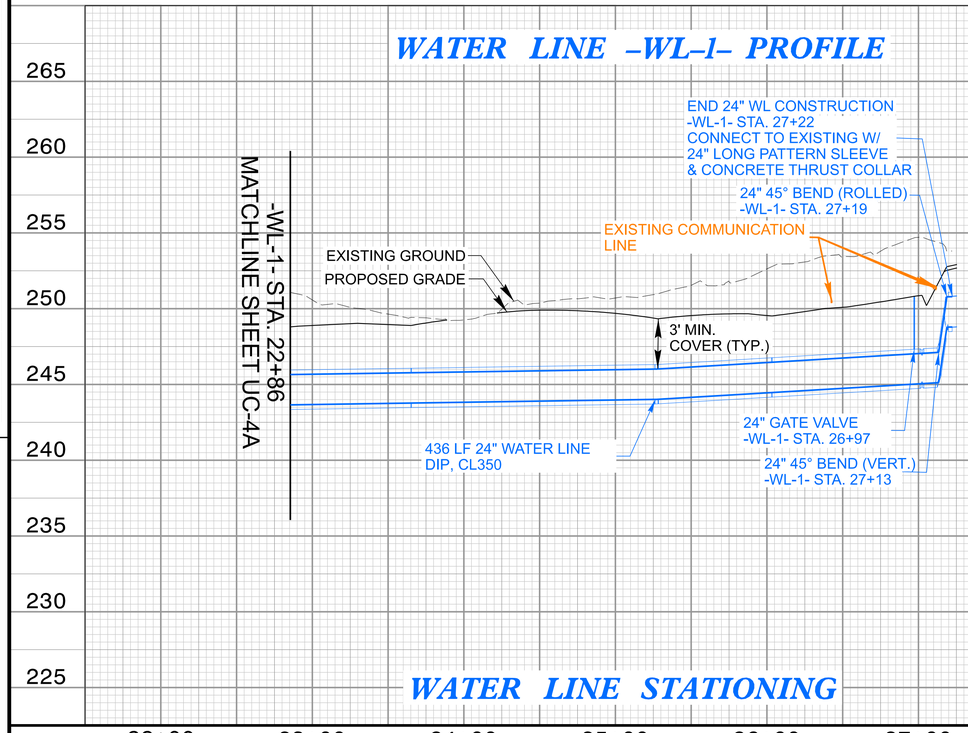
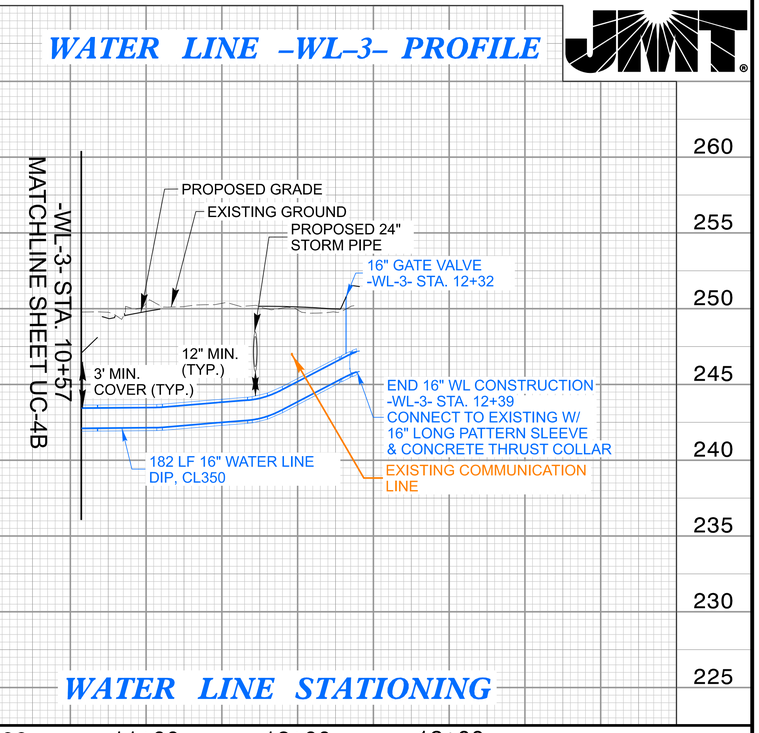
WATER LINE –WL–3– PROFILE