PROJECT REFERENCE NO.	SHEET NO.
U-5728	RW06A

Location and Surveys

LOCATION AND SURVEYS
DIVISION 2

PROJECT SURVEYOR

NORTH CAROLINA PROFESSIONAL SEAL L-3726 LAND SURVEYOR MICHAEL W. STAHL

DocuSigned by: Michael Stahl 3A8CF22A5F72430...

04/09/2026

DOCUMENT NOT CONSIDERED FINAL UNLESS ALL SIGNATURES COMPLETED

NOTES:

1. IF FURTHER INFORMATION REGARDING PROJECT CONTROL IS NEEDED PLEASE CONTACT THE LOCATION AND SURVEYS UNIT.
2. PROJECT CONTROL WAS ESTABLISHED USING GNSS, THE GLOBAL NAVIGATION SATELLITE SYSTEM.
3. RIGHT OF WAY MONUMENTATION ESTABLISHED JANUARY 7TH TO MARCH 24TH, 2026.

I , Michael W. Stahl, certify that the right of way and permanent easement monumentation for this project shown herein was completed under my direct and responsible charge from an actual survey made under my supervision; that all horizontal closures had a minimum ratio of precision of 1:10,000 (Class A). Field work was performed from January 7th to March 24th, 2026and all coordinates are based on NAD83/2001; That this survey was performed to meet the requirements of 21NCAC 56.1600 as applicable.

This 9th day of April, 2026.

DocuSigned by: Michael Stahl 3A8CF22A5F72430...

Professional Land Surveyor L-3726

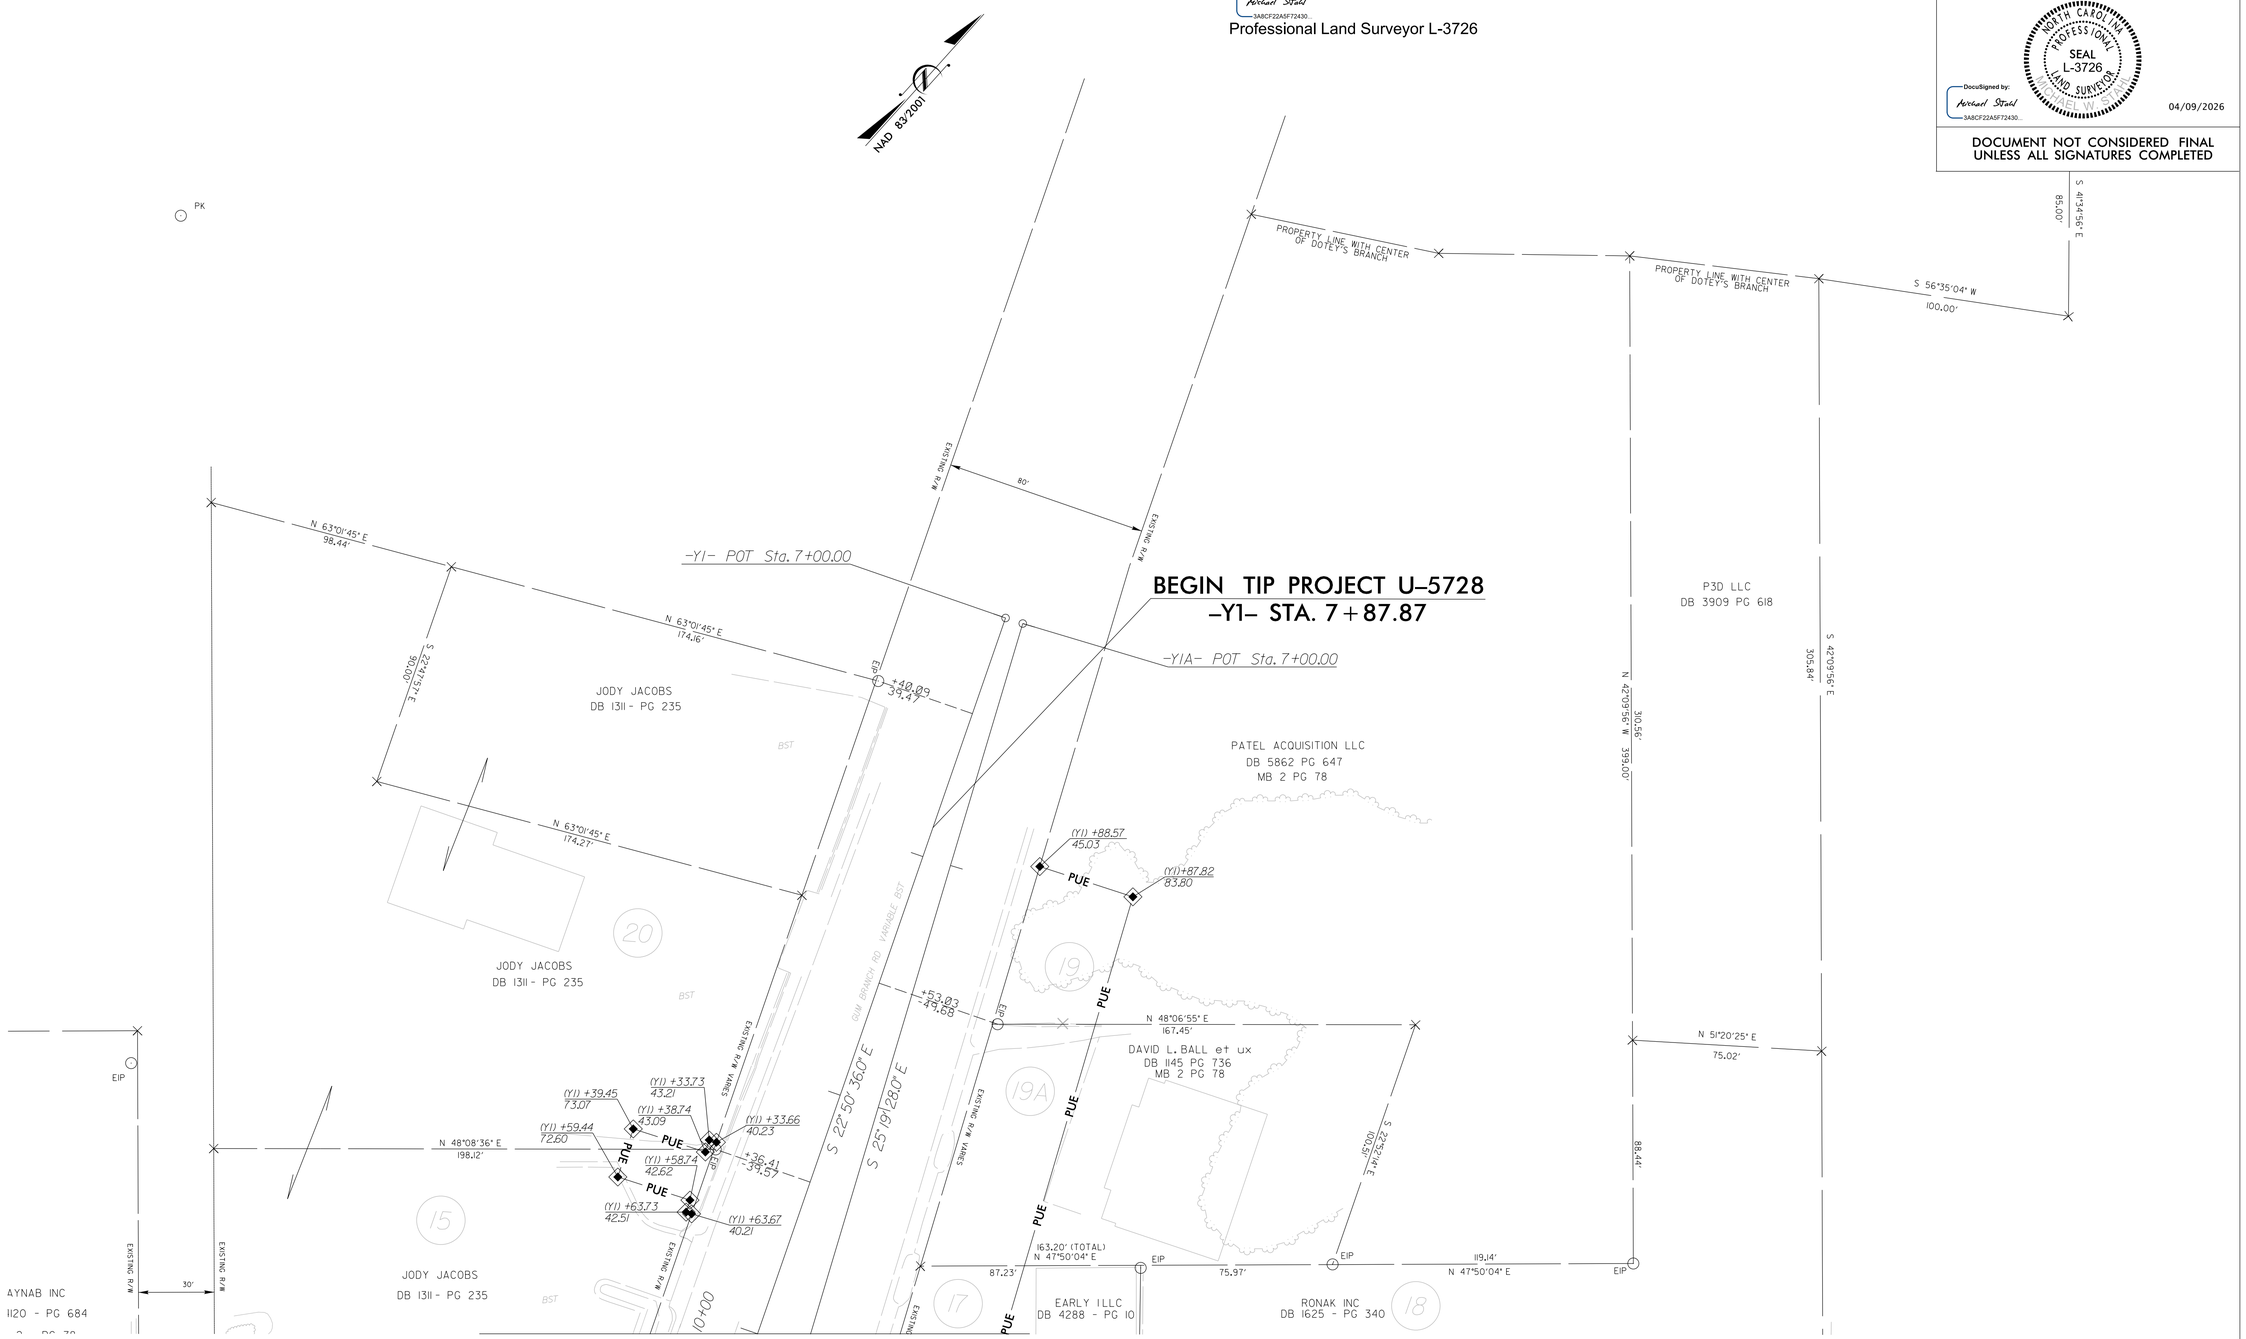

MATCHLINE SEE SHEET 6 -Y1- STA. 10+00.00

REVISIONS

6/2/99

08-APR-2026 09:59
N:\URBAN\OBS\U5728\RW_Hardstake 1-2026\MARCH 2026 ROW SHEETS\Current FS Roadway PlanSheets\U5728_ls_RW06A.dgn
tpeoples AT LS-346077L