PROJECT REFERENCE NO.	SHEET NO.
U-5728	EC-7/ CONST.7

TRANSYSTEMS
1 Glenwood Avenue
Raleigh, NC 27603
Tel:919.789.9977
Fax:919.789.9591
License: F-0453

GRAPHIC SCALES
30 15 0 30 60
PLANS

CLEARING AND GRUBBING
EROSION CONTROL FOR
CONSTRUCTION SHEET 7

NOTE:
PLACE TEMPORARY ROCK SEDIMENT DAMS TYPE – B AND TEMPORARY ROCK SILT CHECKS TYPE – A AT DRAINAGE OUTLETS.

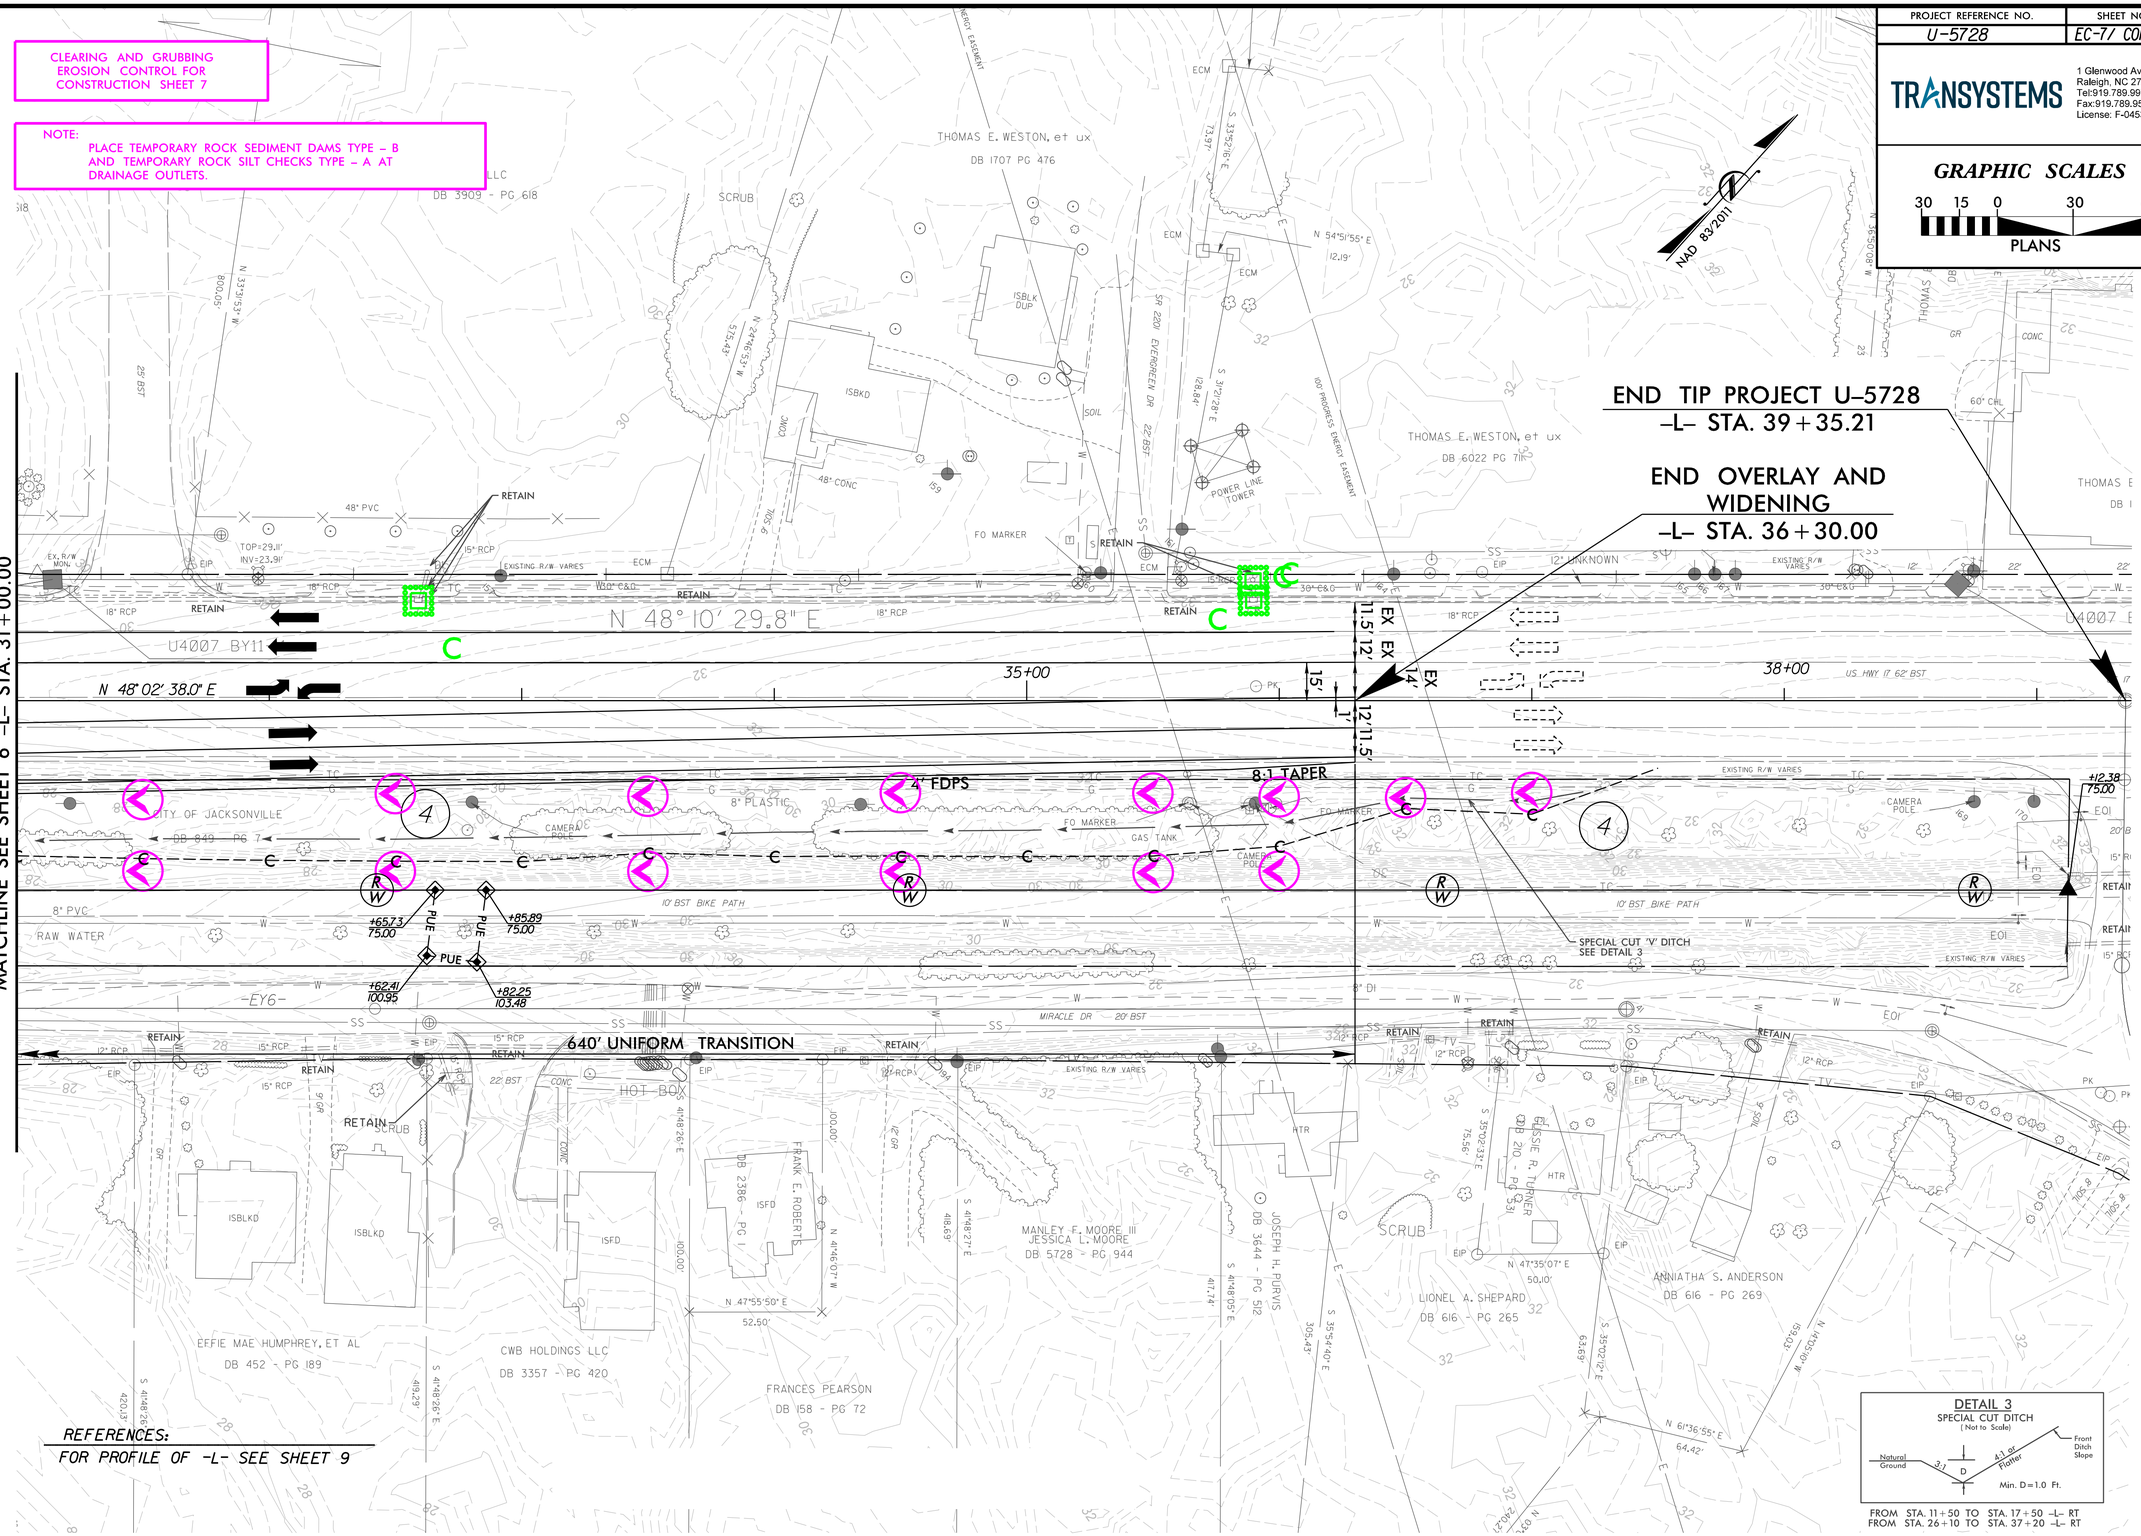

DETAIL 3
SPECIAL CUT DITCH
(Not to Scale)
Natural Ground
3:1
D
4:1 or Flatter
Front Ditch Slope
Min. D=1.0 Ft.

FROM STA. 11+50 TO STA. 17+50 -L- RT
FROM STA. 26+10 TO STA. 37+20 -L- RT

8/17/99