8/17/99

PROJECT REFERENCE NO.	SHEET NO.
U-5728	EC-11/CONST.6

TRANSYSTEMS
1 Glenwood Avenue
Raleigh, NC 27603
Tel:919.789.9977
Fax:919.789.9591
License: F-0453

GRAPHIC SCALES
30 15 0 30 60
PLANS

FINAL PHASE EROSION CONTROL FOR CONSTRUCTION SHEET 6

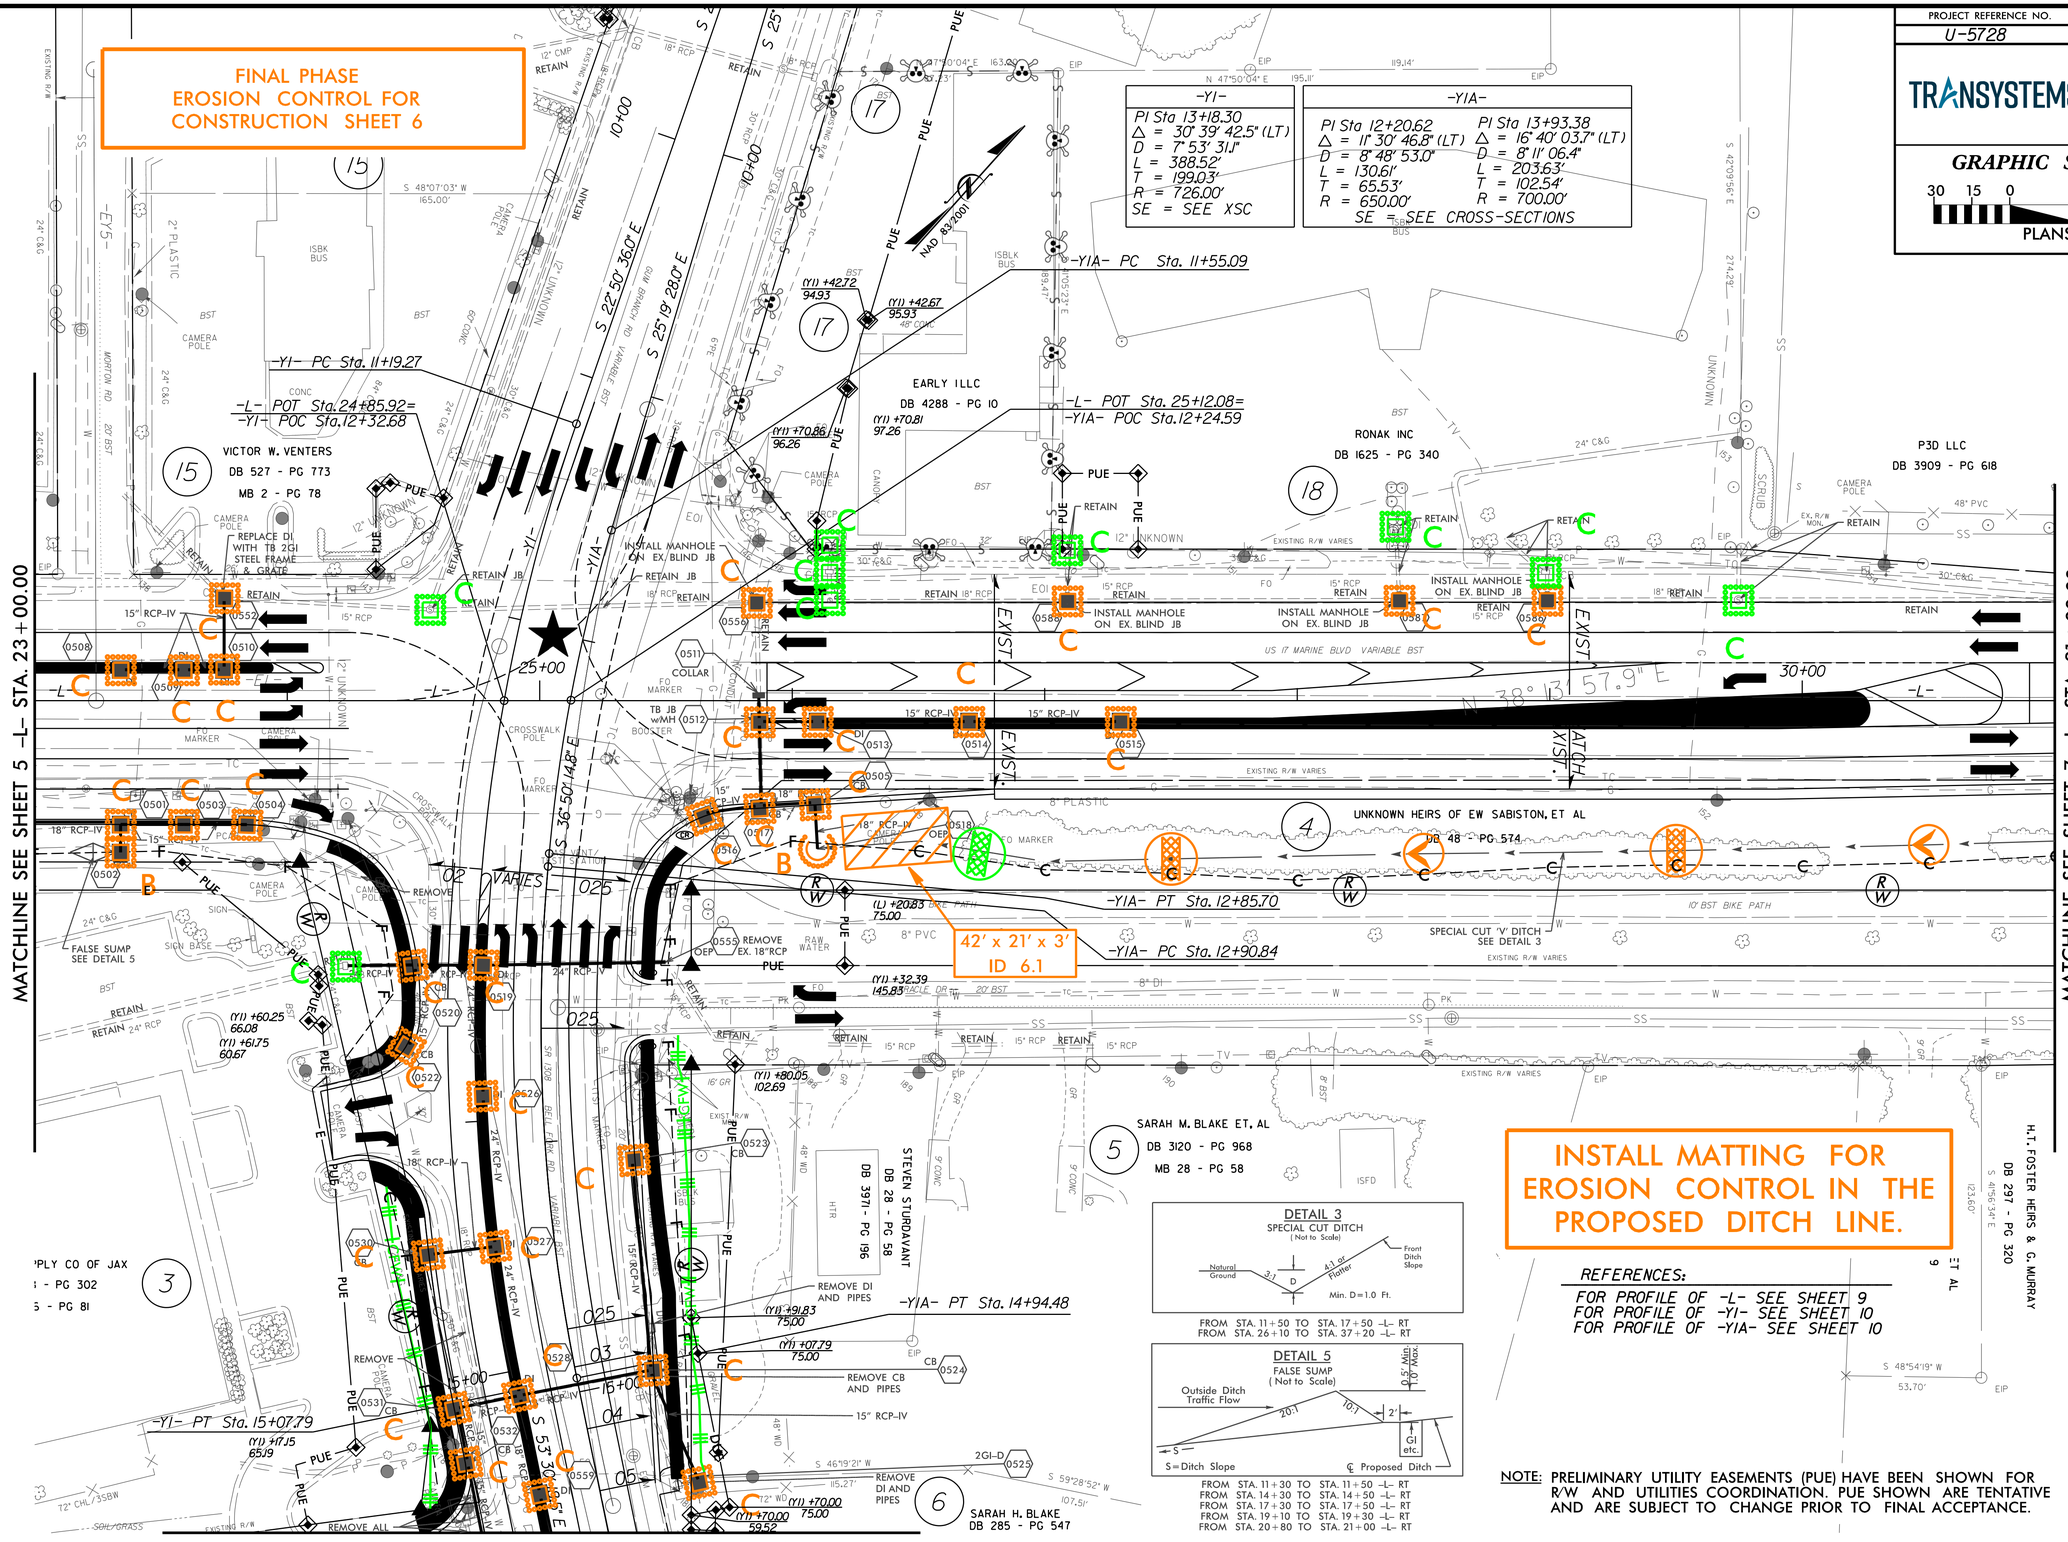

DETAIL 3
SPECIAL CUT DITCH
(Not to Scale)

FROM STA. 11+50 TO STA. 17+50 -L- RT
FROM STA. 26+10 TO STA. 37+20 -L- RT

DETAIL 5
FALSE SUMP
(Not to Scale)

FROM STA. 11+30 TO STA. 11+50 -L- RT
FROM STA. 14+30 TO STA. 14+50 -L- RT
FROM STA. 17+30 TO STA. 17+50 -L- RT
FROM STA. 19+10 TO STA. 19+30 -L- RT
FROM STA. 20+80 TO STA. 21+00 -L- RT

INSTALL MATTING FOR EROSION CONTROL IN THE PROPOSED DITCH LINE.

REFERENCES:
FOR PROFILE OF -L- SEE SHEET 9
FOR PROFILE OF -Y1- SEE SHEET 10
FOR PROFILE OF -Y1A- SEE SHEET 10

NOTE: PRELIMINARY UTILITY EASEMENTS (PUE) HAVE BEEN SHOWN FOR R/W AND UTILITIES COORDINATION. PUE SHOWN ARE TENTATIVE AND ARE SUBJECT TO CHANGE PRIOR TO FINAL ACCEPTANCE.