2028 East Wake - Wake County	
PROJECT REFERENCE NO.	SHEET NO.
2027CPT.05.02.10921, ETC.	1

Map 1 US-64 BUS
Westbound Lanes From Picayune Lane
to Morning Flyer Way

Map 2 US-64 BUS
Eastbound Lanes From Morning Flyer Way
to 70 ft East of Old Home Place Circle

Bridge 910990

Bridge 910991

Bridge 910992

Bridge 910149

Bridge 910150

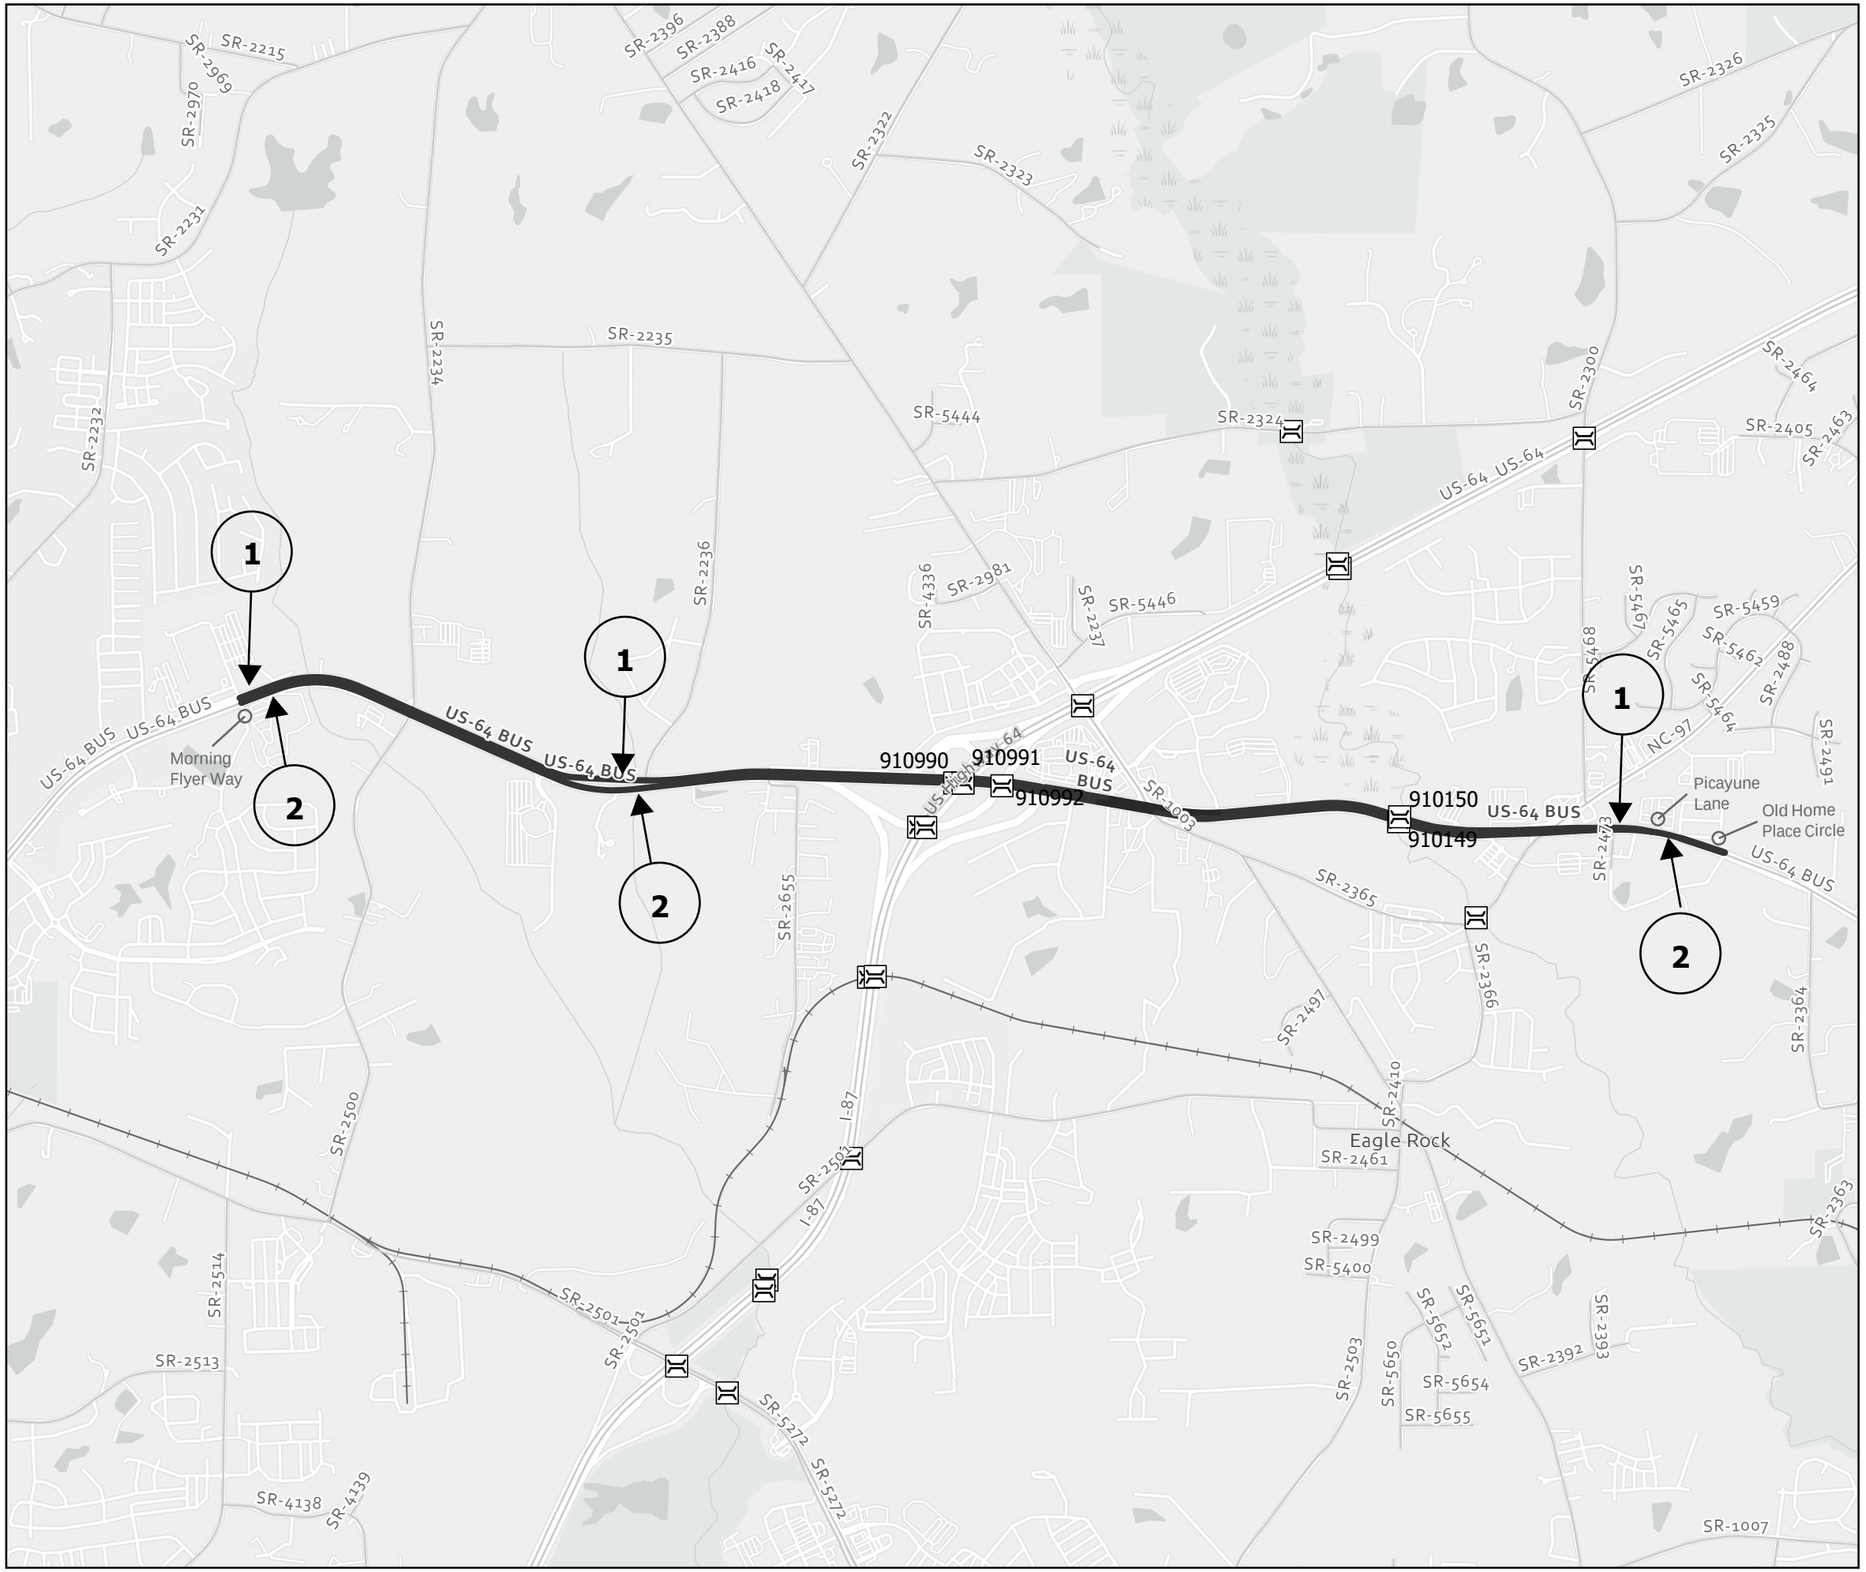

N