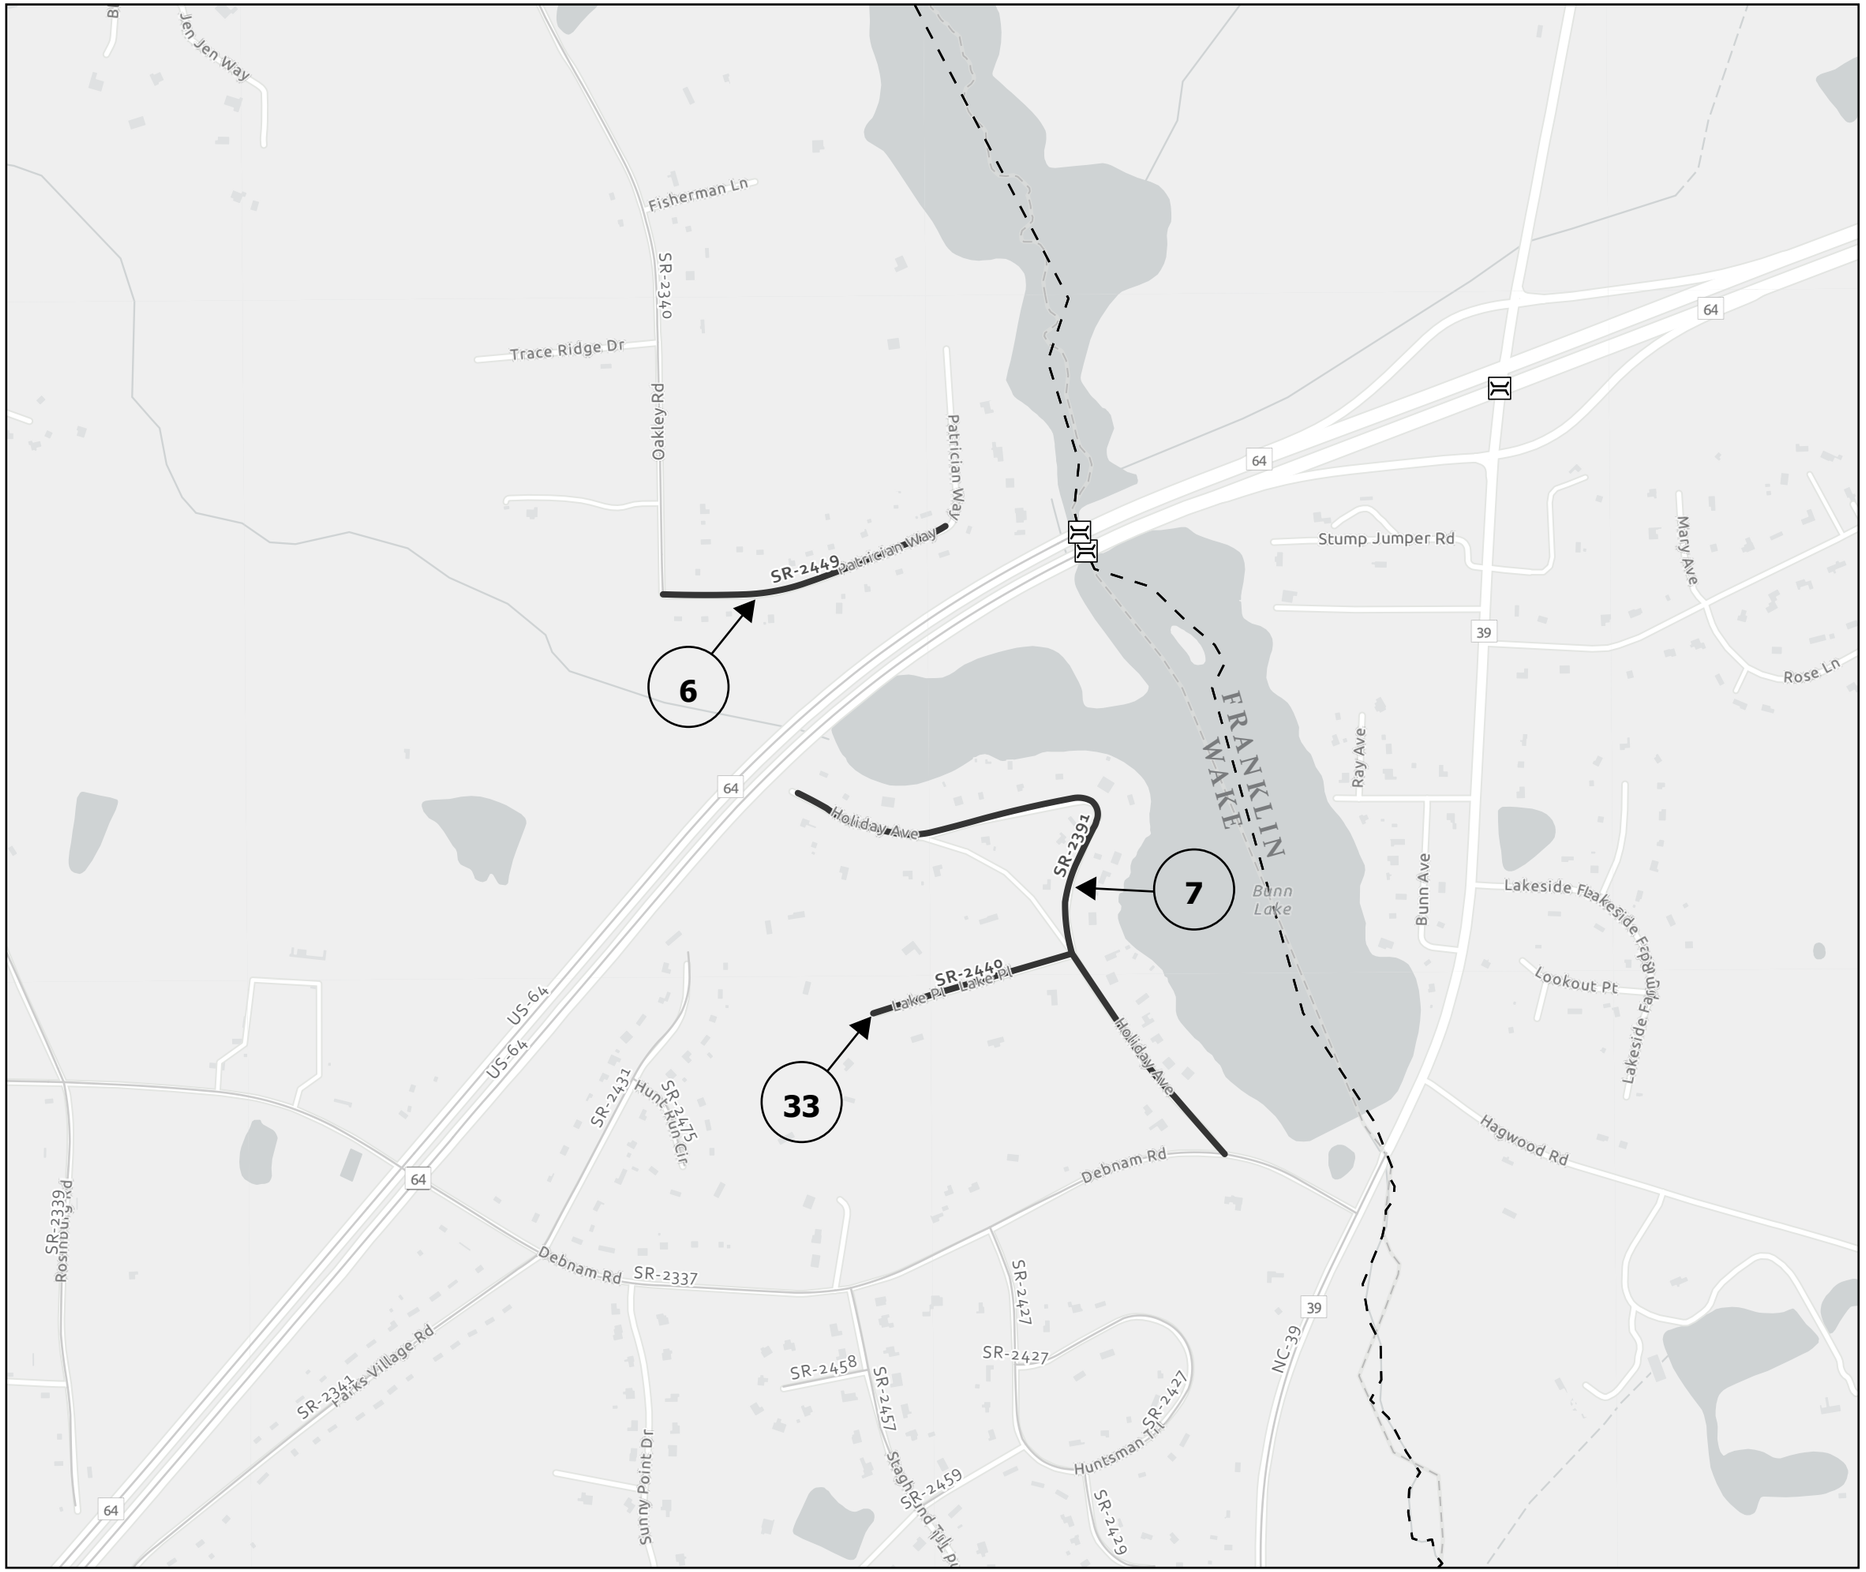

2028 East Wake - Wake County	
PROJECT REFERENCE NO.	SHEET NO.
2027CPT.05.02.10921,ETC.	5

Map 6 SR 2449 (Patrician Way)
From SR 2340 (Oakley Rd) to End Maintenance

Map 7 SR-2391 (Holiday Ave)
From SR-2337 (Debnam Rd) to Dead End

Map 33 SR-2440 (Lake Pl)
From SR 2391 (Holiday Ave) to Cul-de-sac

N