2028 East Wake - Wake County	
PROJECT REFERENCE NO.	SHEET NO.
2027CPT.05.02.10921, ETC.	8

Map 12 SR-2697 (S New Hope Rd)
From End Divided, Approximately 350' South of US-64 BUS, to SR-1007 (Poole Rd)

Map 15 SR-2697 (S New Hope Rd)
From Begin Divided Hwy to SR-1007 (Poole Rd)

Bridge 910685

Bridge 910952

Bridge 910953

Active Grade-Separated Norfolk Southern RR Runs Below Map 12

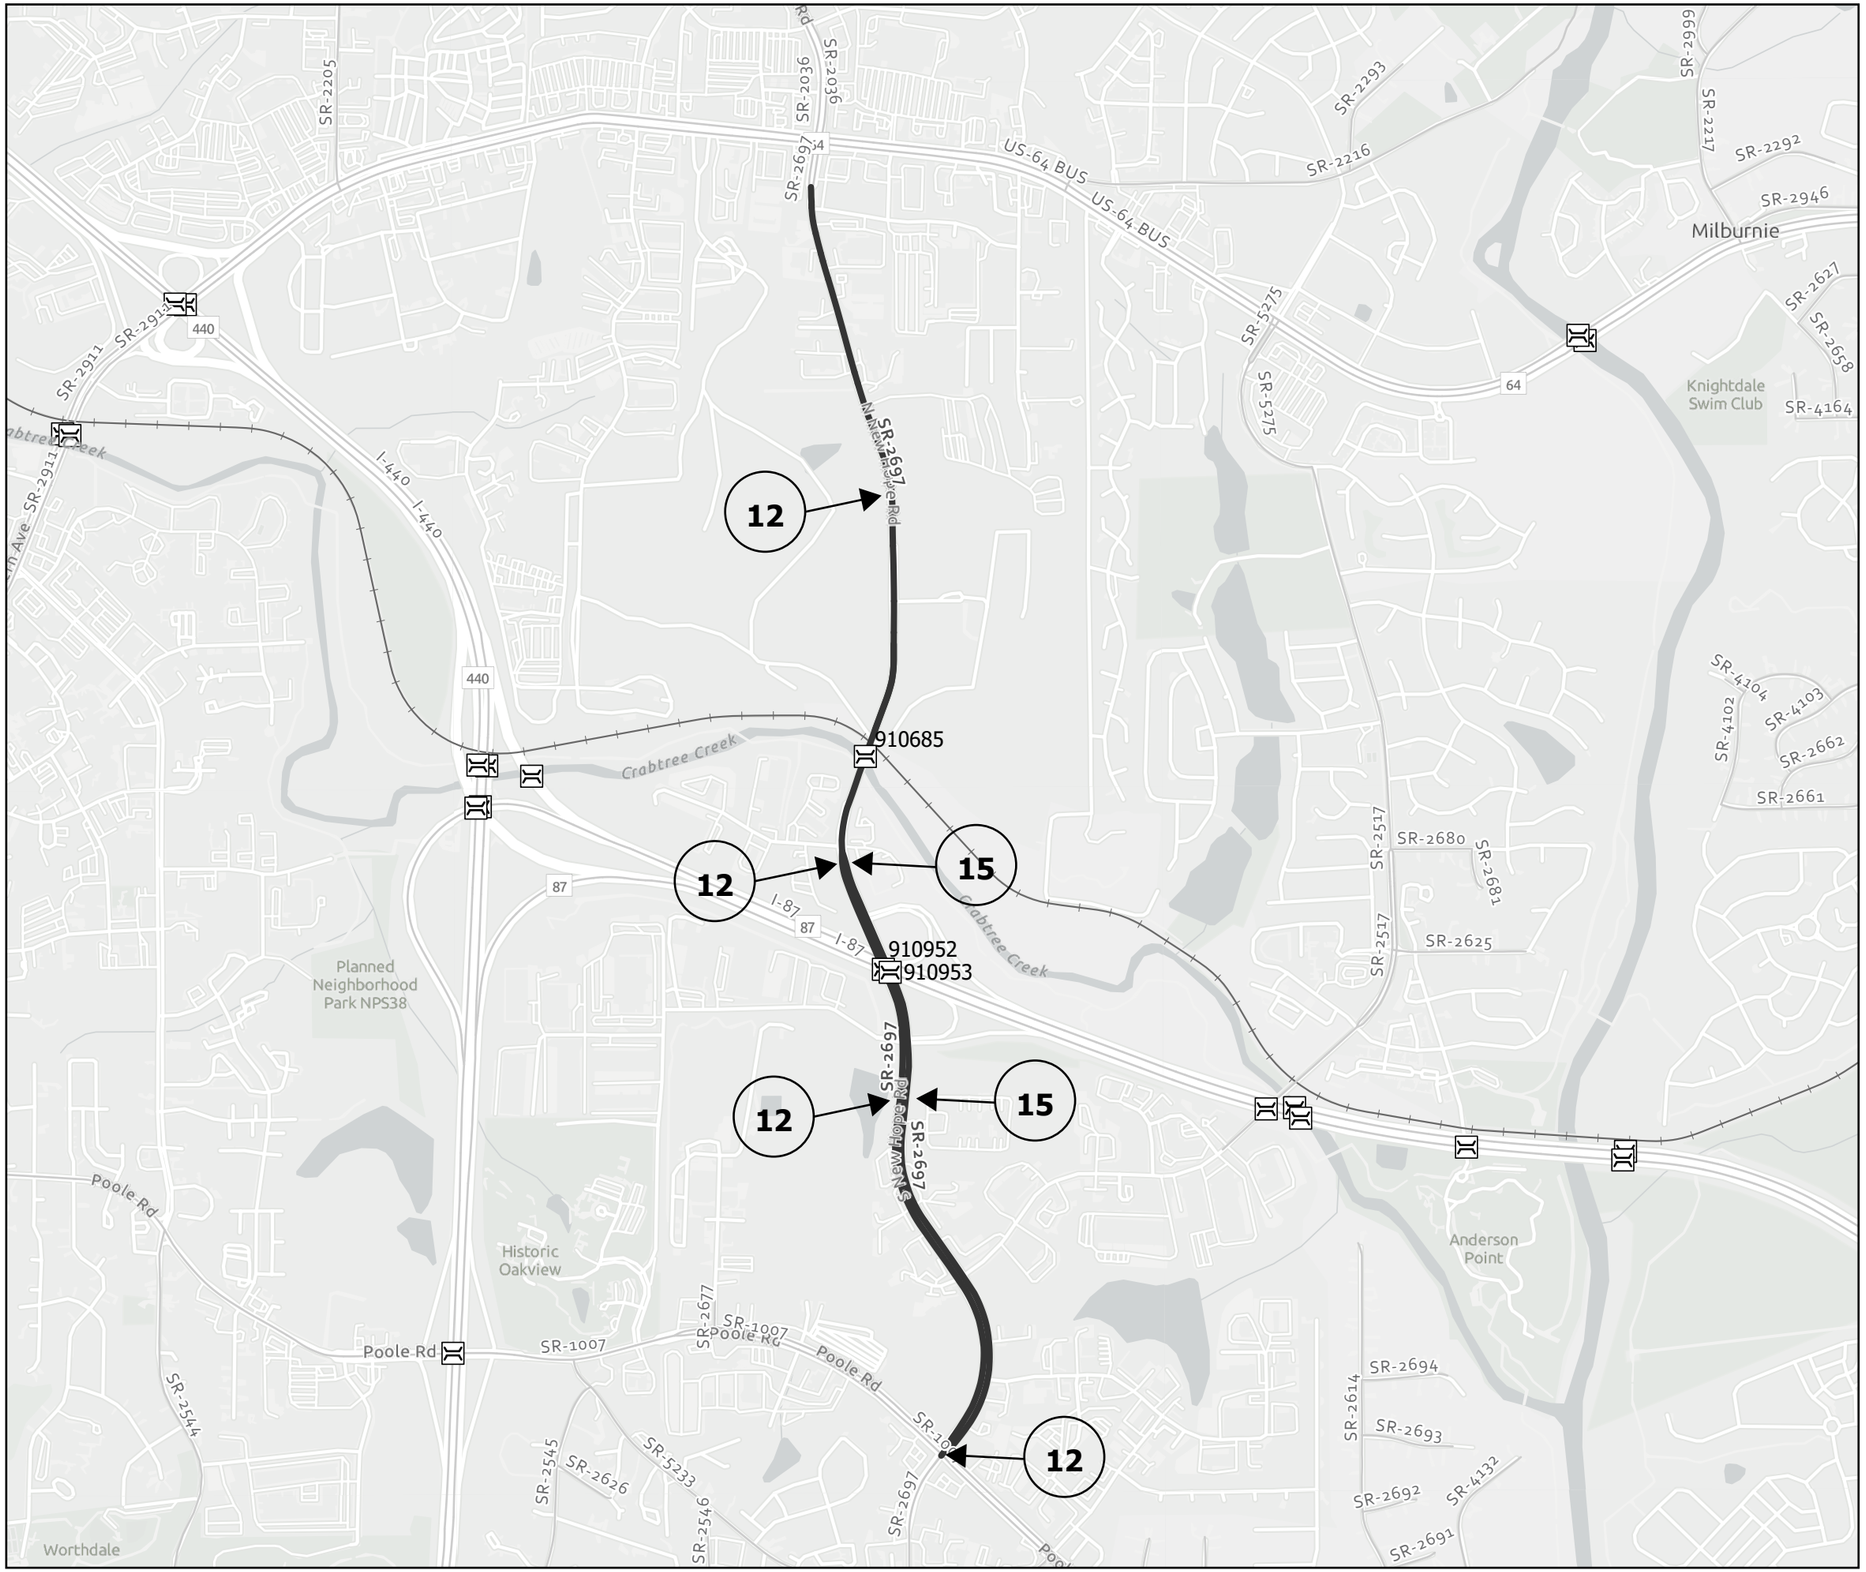

N