


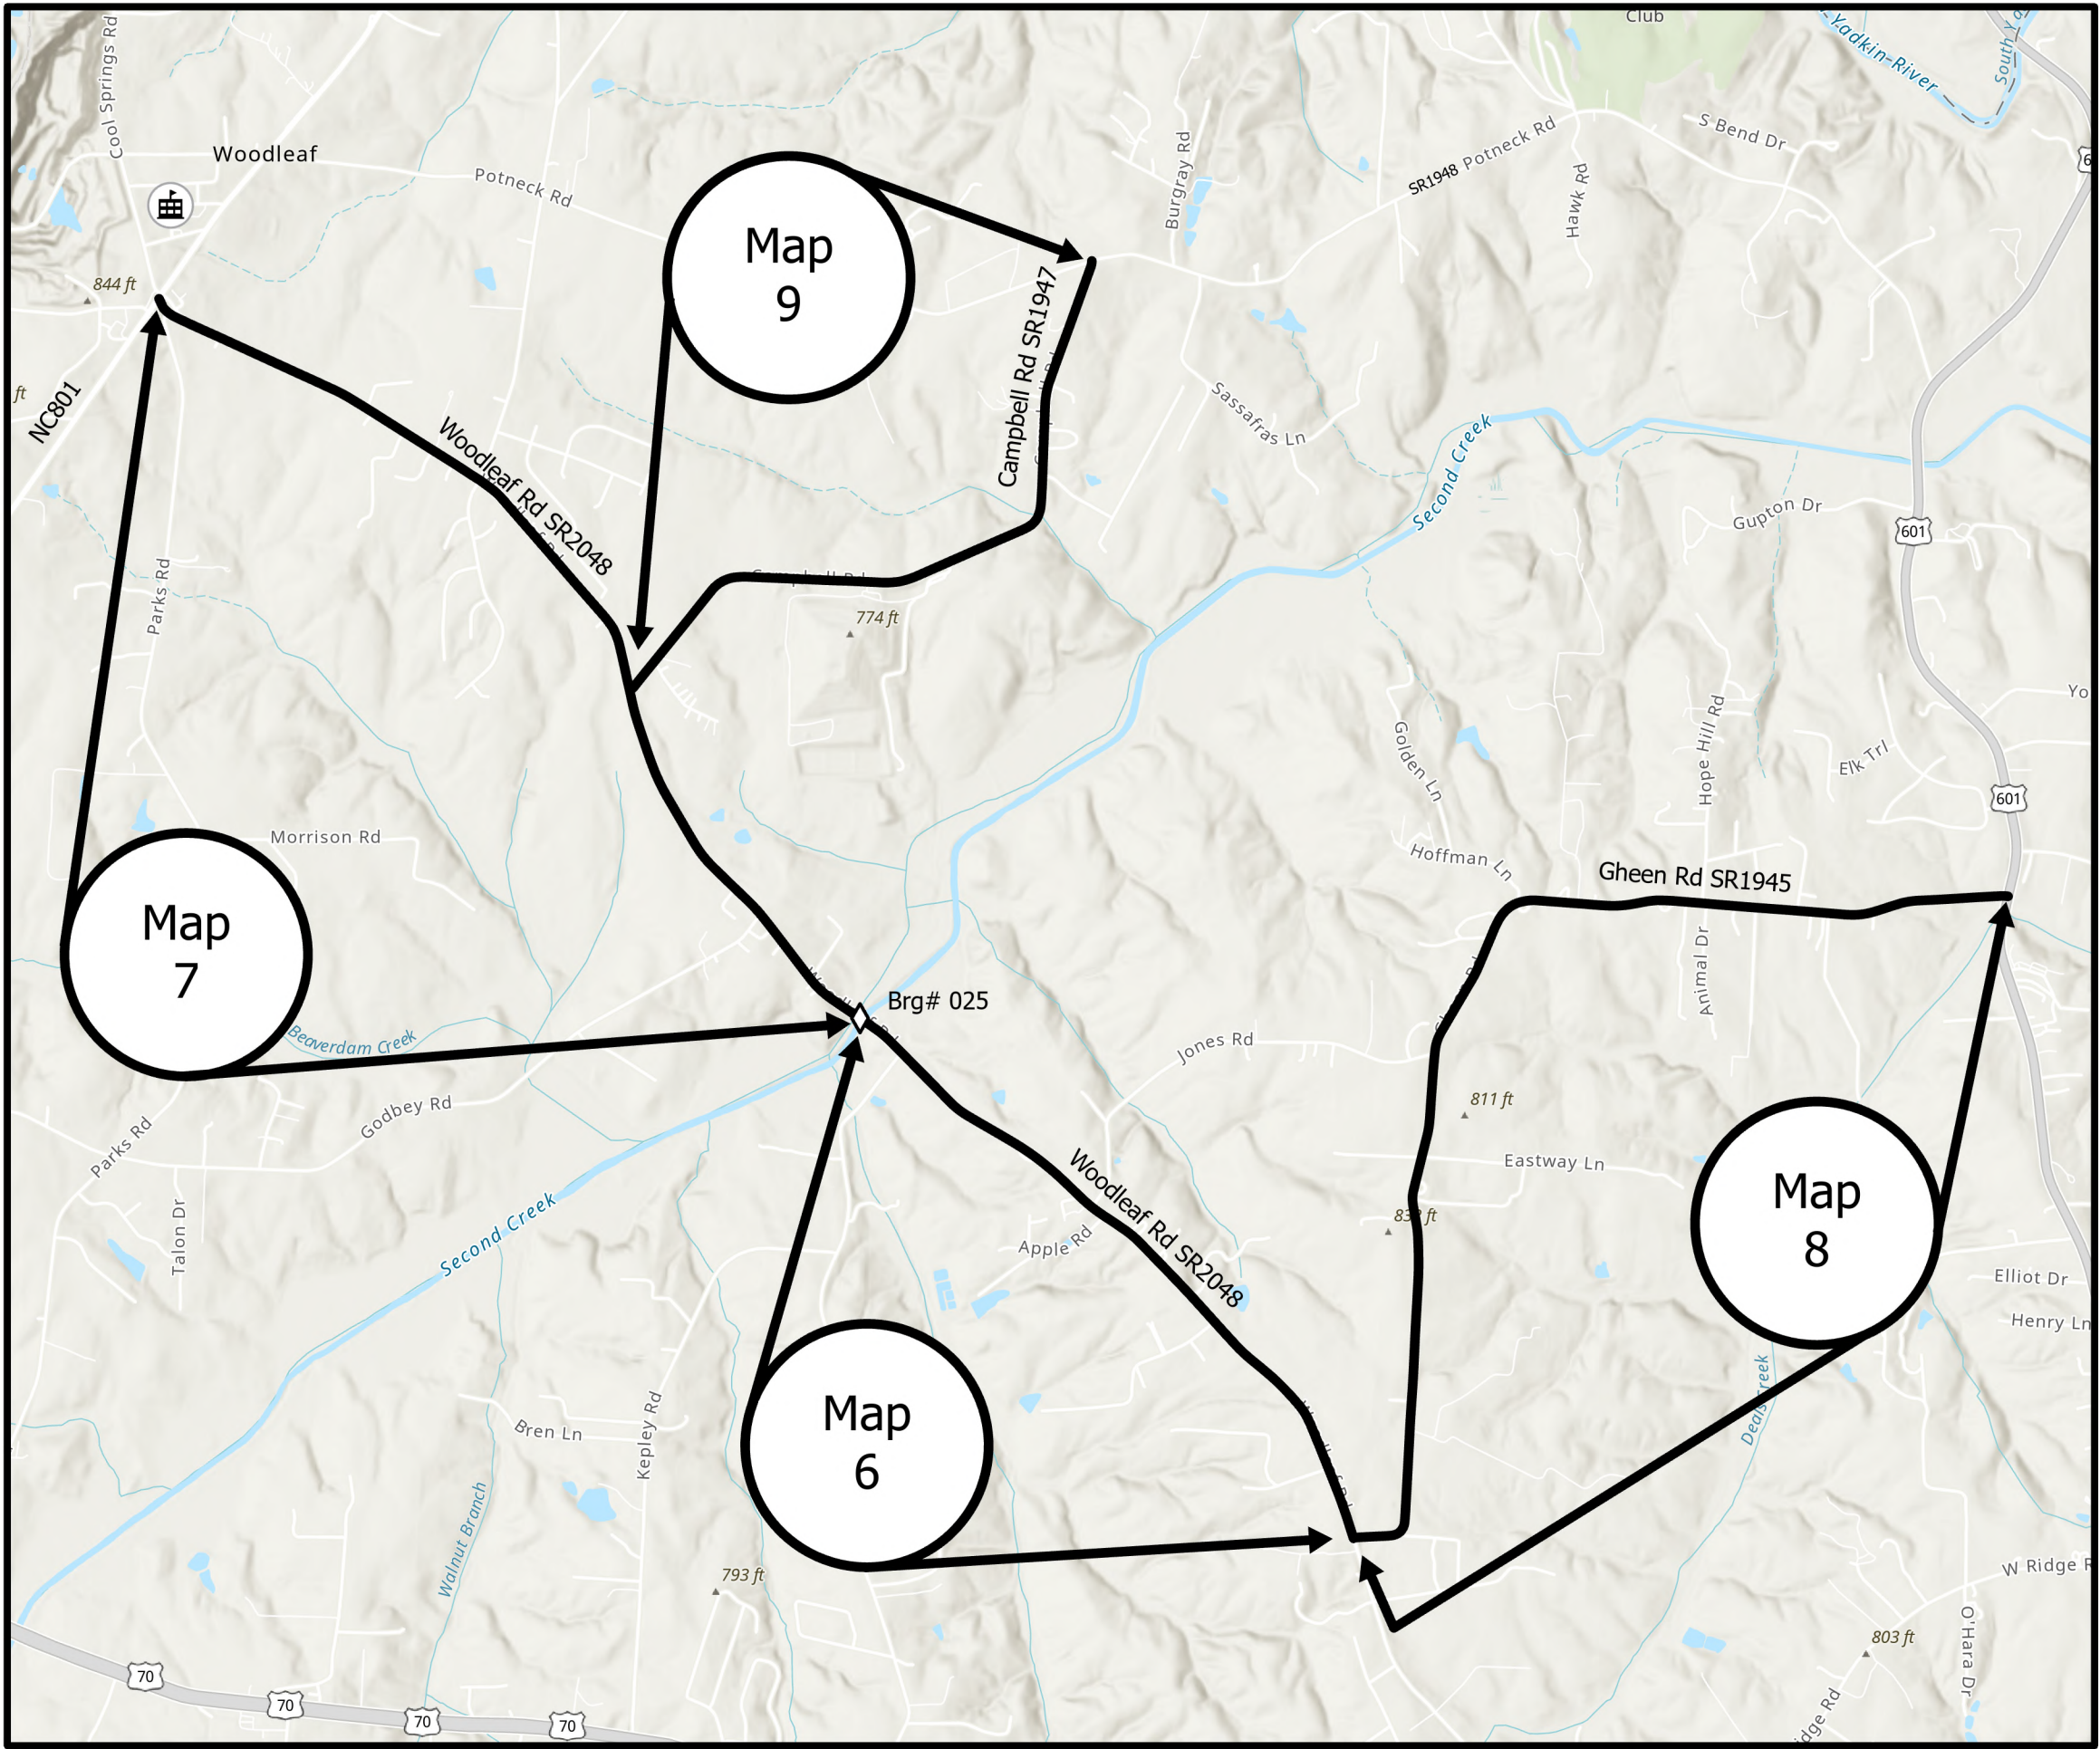

PROJECT REFERENCE NO.	SHEET NO.
2027CPT.09.07.10801 2027CPT.09.07.20801	5

Map 6 SR2048 Woodleaf Rd from pvt joint
at Gheen Rd SR1945 to Brg#025
Mill 1 1/2" entire width
Pave 1 1/2" S9.5B

Map 7 SR2048 Woodleaf Rd from Brg#
025 to NC801
Mill 1 1/2" entire width
Pave 1 1/2" S9.5B

Map 8 SR1945 Gheen from Woodleaf Rd
SR2048 to US601
Mill 0-1 1/2" incidental milling beginning,
end and a all SR intersections
Matcoat #67 Stone (all matcoat placed to
be covered with asphalt pavement by the
end of each workday)
Pave 1 1/2" S9.5B

Map 9 SR1947 Campbell Rd from
Woodleaf Rd SR2048 to Potneck Rd
SR1948
Mill 0-1 1/2" incidental milling beginning,
end and at all SR intersections
Pave 1 1/2" S9.5B

Legend

Rowan

-  Bridges
-  Schools
-  Roads 2027

