


PROJECT REFERENCE NO.	SHEET NO.
2027CPT.09.07.10801 2027CPT.09.07.20801	7

Map 11 SR2339 Gold Hill Ave from end of
curb and gutter at Oak Creek Dr. to Sides
Rd SR2340
Mill 1 1/2" entire width
Pave 1 1/2" S9.5B

Map 12 SR2375 Gold Knob Rd from Sides
Rd SR2344 to St Peters Church Rd SR2370
Mill 1 1/2" entire width
Pave 1 1/2" S9.5B

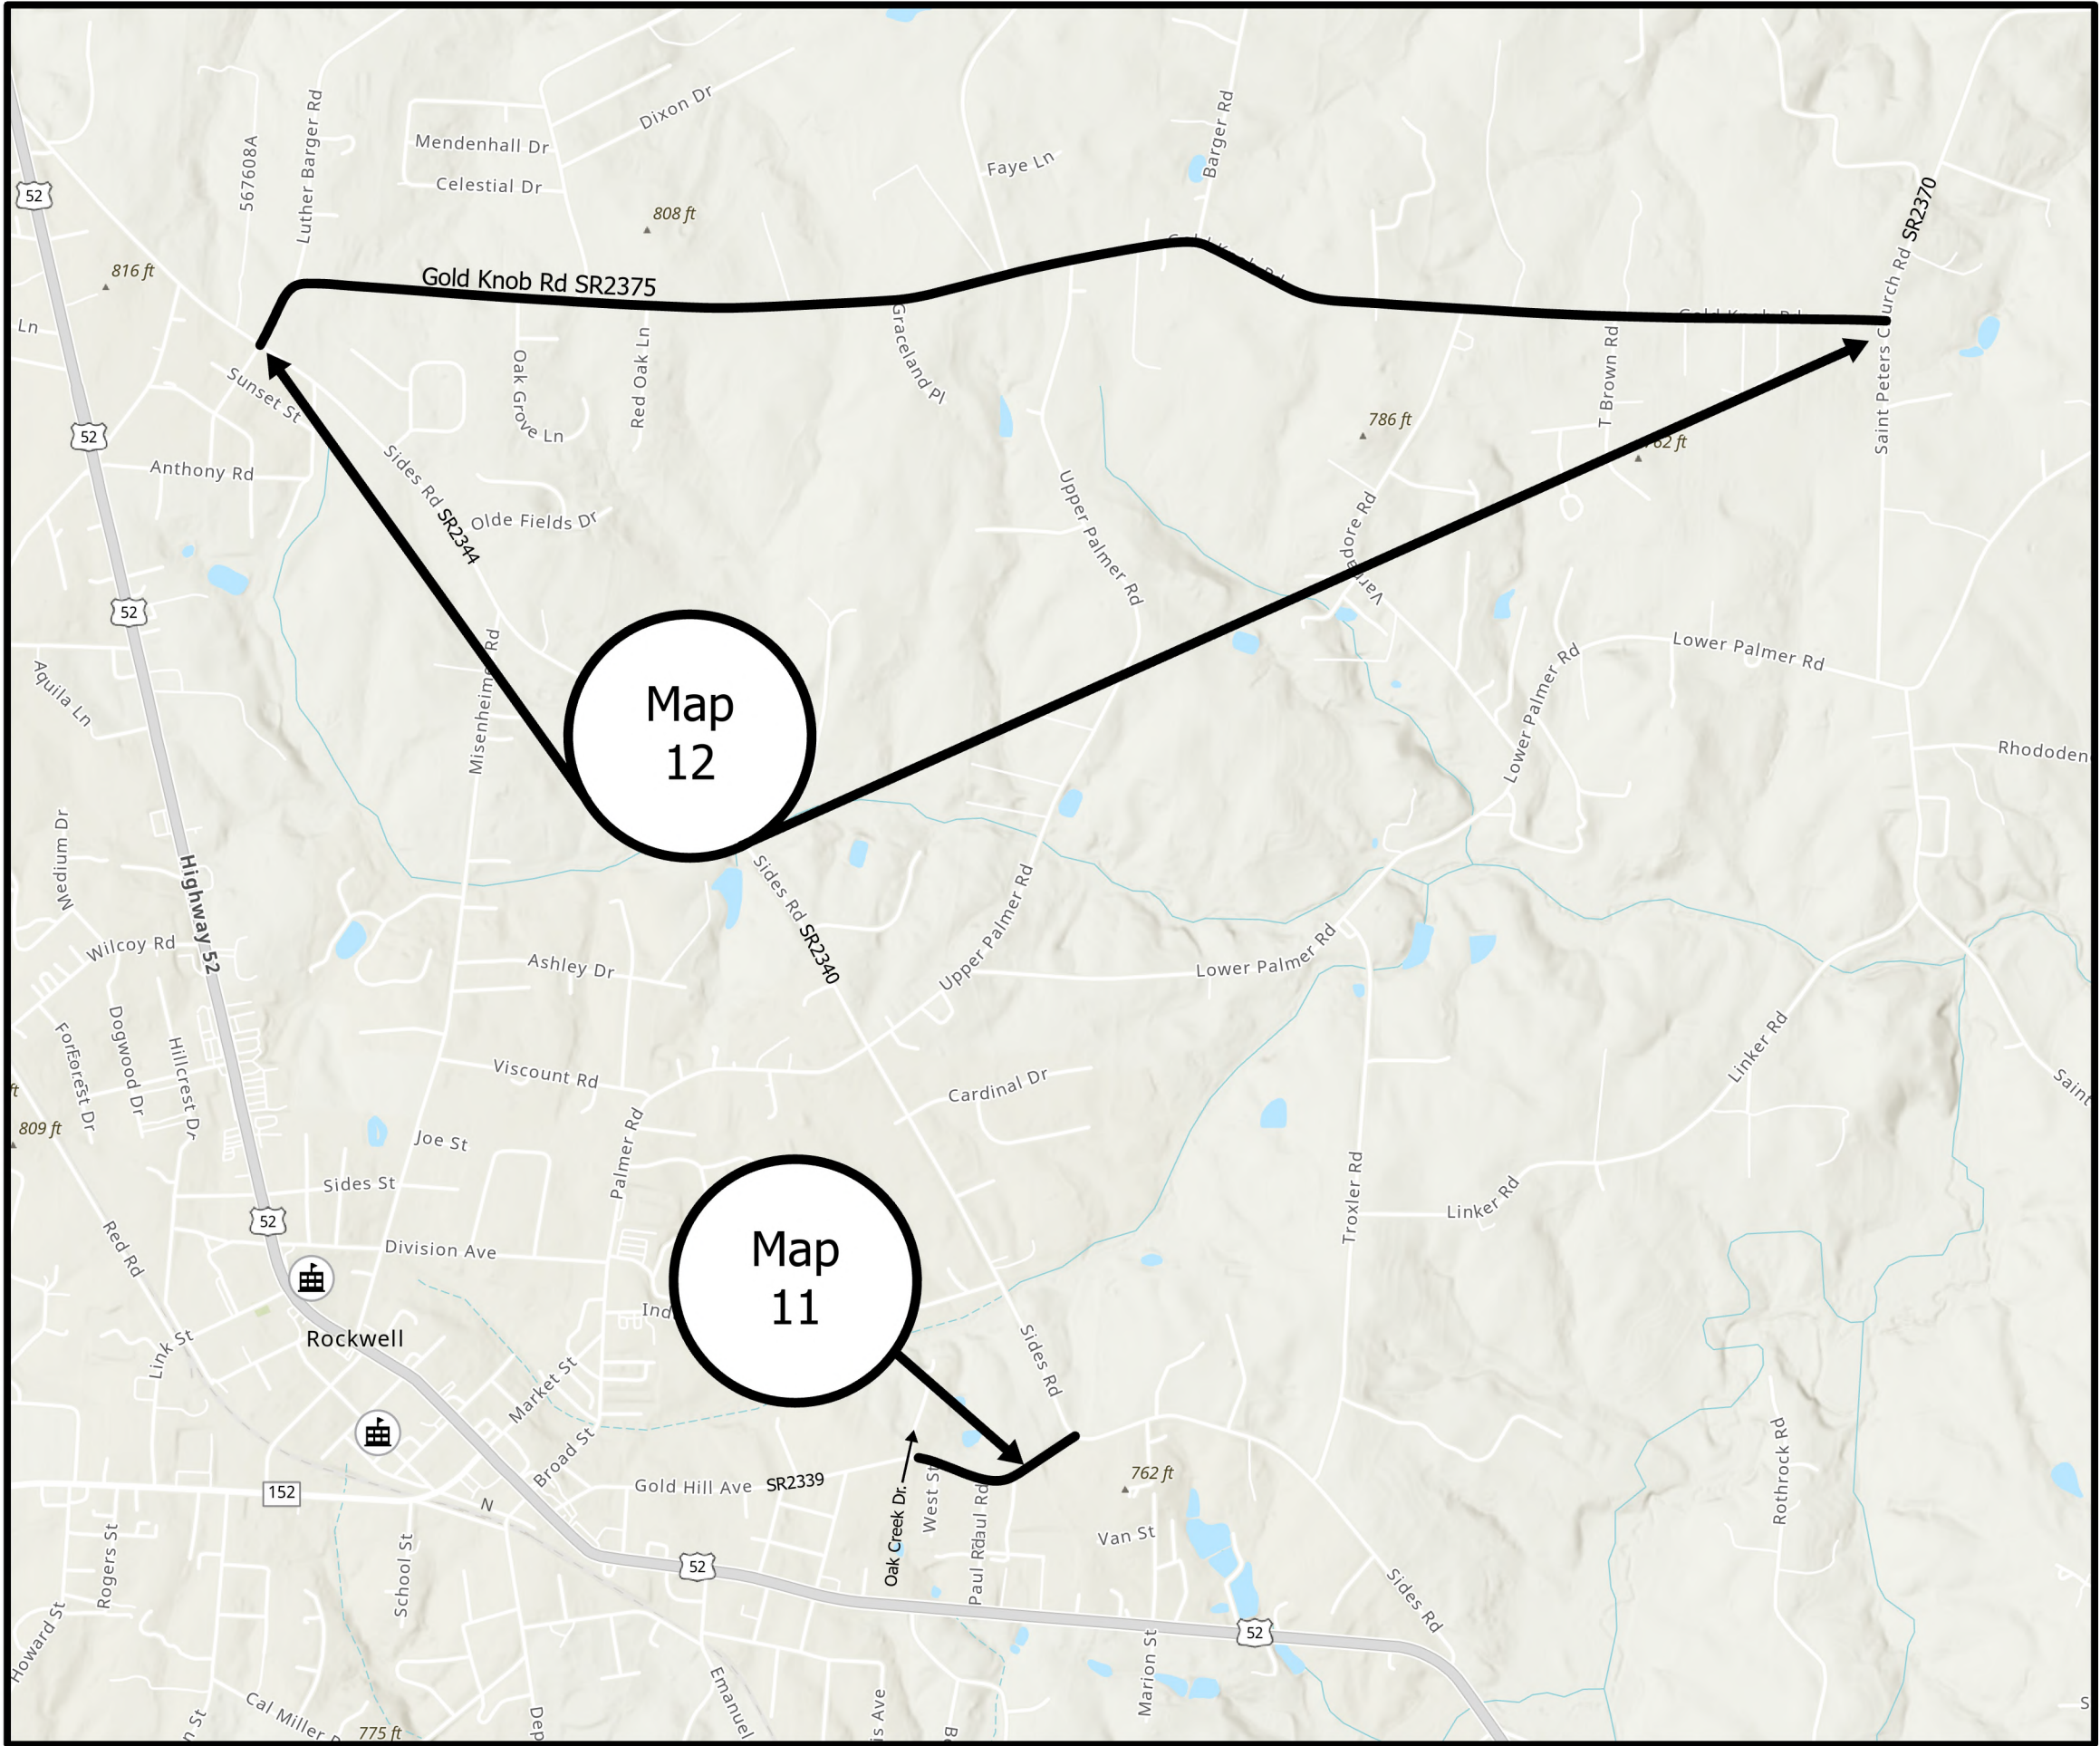

Legend

Rowan

- Bridges
- Schools
- Roads 2027

