


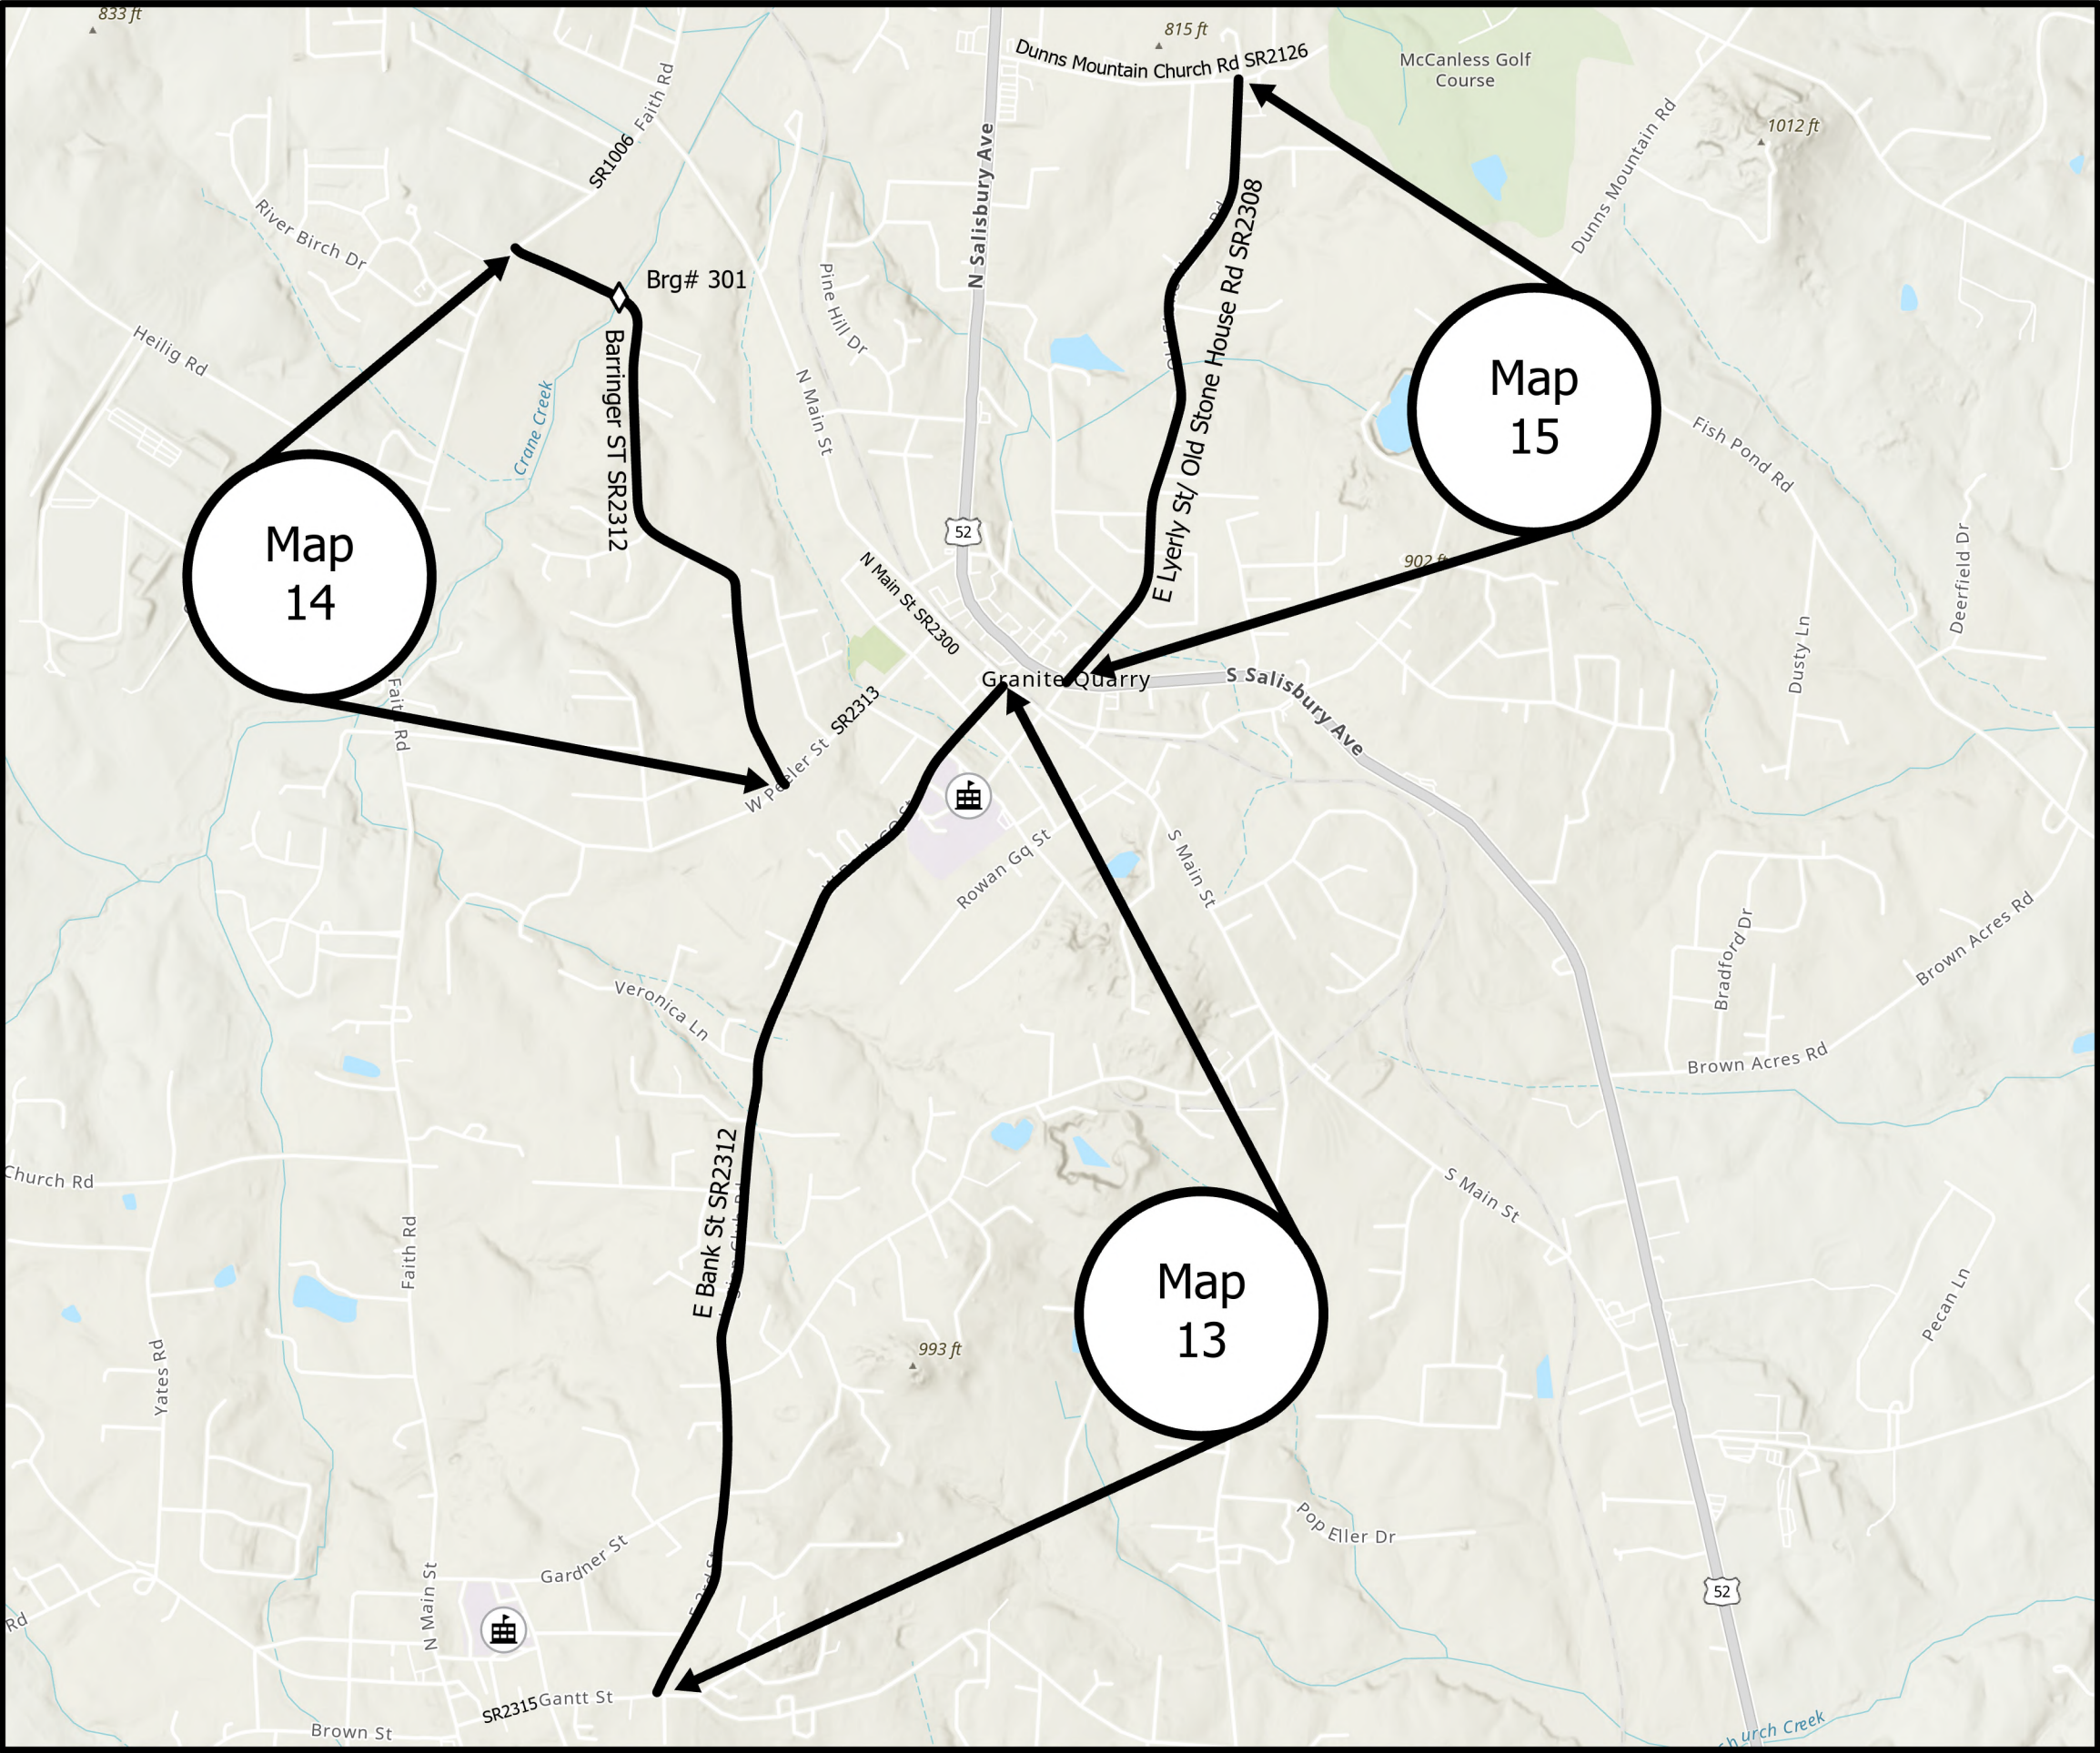

PROJECT REFERENCE NO.	SHEET NO.
2027CPT.09.07.10801 2027CPT.09.07.20801	8

Map 13 SR2314 E Bank St from Main St SR2300 to Gantt St SR2315
Mill 1 1/2" entire width (ONLY Curb and Gutter Section)
Mill 0- 1 1/2" incidental milling beginning, end and at all SR intersections (ONLY ribbon Paving Section)
Pave 2" I19C intermediate leveling course (ONLY Ribbon Paving Section)
Pave 1 1/2" S9.5B (entire map)

Map 14 SR2312 Barringer St from Faith Rd SR1006 to W Peeler St SR2313
Mill 0-1 1/2" incidental milling beginning, end and at all SR intersections
Matcoat #67 stone (all matcoat placed to be covered with asphalt pavement by the end of each workday)
Pave 1 1/2" S9.5B

Map 15 SR2308 E Lyerly St/ Old Stone House Rd from US52 to Dunns Mountain Rd SR2126
Mill 0-1 1/2" incident milling beginning, end and at all SR intersections
Matcoat #67 stone (all matcoat placed to be covered with asphalt pavement by the end of each workday)
Pave 1 1/2" S9.5B

Legend

Rowan

◊ Bridges

🏫 Schools

— Roads 2027



ROWAN COUNTY
NORTH CAROLINA