

T.I.P.: BR-0140

**LOCATION: REPLACE BRIDGES #87 AND 89 ON US 29/64/70
OVER WSSB RAILWAY**

THE FOLLOWING ROADWAY STANDARDS AS APPEAR IN "ROADWAY STANDARD DRAWINGS" - PROJECT SERVICES UNIT - N.C. DEPARTMENT OF TRANSPORTATION - RALEIGH, N.C., DATED JANUARY 2024 ARE APPLICABLE TO THIS PROJECT AND BY REFERENCE HEREBY ARE CONSIDERED A PART OF THESE PLANS:

RAISED PAVEMENT MARKERS - INSTALLATION SPACING (EXCEPT SHEET 2 OF 3)

<u>SHEET NO.</u>	<u>DESCRIPTION</u>
PMP-1	PAVEMENT MARKING PLAN TITLE
PMP-1A	REVISED ROADWAY STANDARD DRAWING
PMP-2	PAVEMENT MARKING DETAIL
PMP-3	PAVEMENT MARKING DETAIL


THE FOLLOWING GENERAL NOTES APPLY AT ALL TIMES FOR THE DURATION OF THE CONSTRUCTION PROJECT, EXCEPT WHEN OTHERWISE NOTED IN THE PLAN, OR DIRECTED BY THE ENGINEER.

ROAD NAME	MARKING	MARKER
US 29/64/70	IMP	POLYCARBONATE H-SHAPED
BRIDGE DECK	IMP	RAISED MARKERS


C) REMOVE/REPLACE ANY CONFLICTING/DAMAGED PAVEMENT MARKINGS AND MARKERS.

<u>SYMBOL</u>	<u>DESCRIPTION</u>
IM20	WHITE EDGELINE (6", 90 MIL)
IM22	10FT. WHITE SKIP (6", 90 MIL)
IM23	3FT. - 9FT./SP WHITE MINISKIP (6", 90 MIL)
IM30	YELLOW EDGELINE (6", 90 MIL)
IM79	MERGE ARROW (90 MIL)

MATTHEW FERGUSON, PE DELINEATION PROJECT ENGINEER

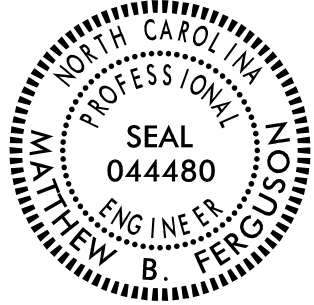


**DOCUMENT NOT CONSIDERED FINAL
UNLESS ALL SIGNATURES COMPLETED**

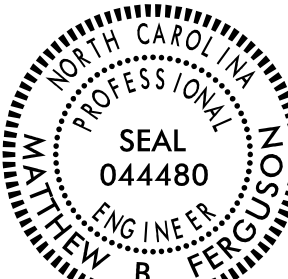TIP NO.	SHEET NO.
BR-0140	PMP-1
Signed by: <u>Michelle F. Ferguson</u> 9F42681E1D1489...	
APPROVED: _____ DATE: 8/30/2026 _____	
SEAL 	
DOCUMENT NOT CONSIDERED FINAL UNLESS ALL SIGNATURES COMPLETED	


TIP NO.	SHEET NO.
BR -0140	PMP -1A
DOCUMENT NOT CONSIDERED FINAL UNLESS ALL SIGNATURES COMPLETED	

PROJECT REFERENCE NO.	SHEET NO.

10'-30'/SP SKIP LINE

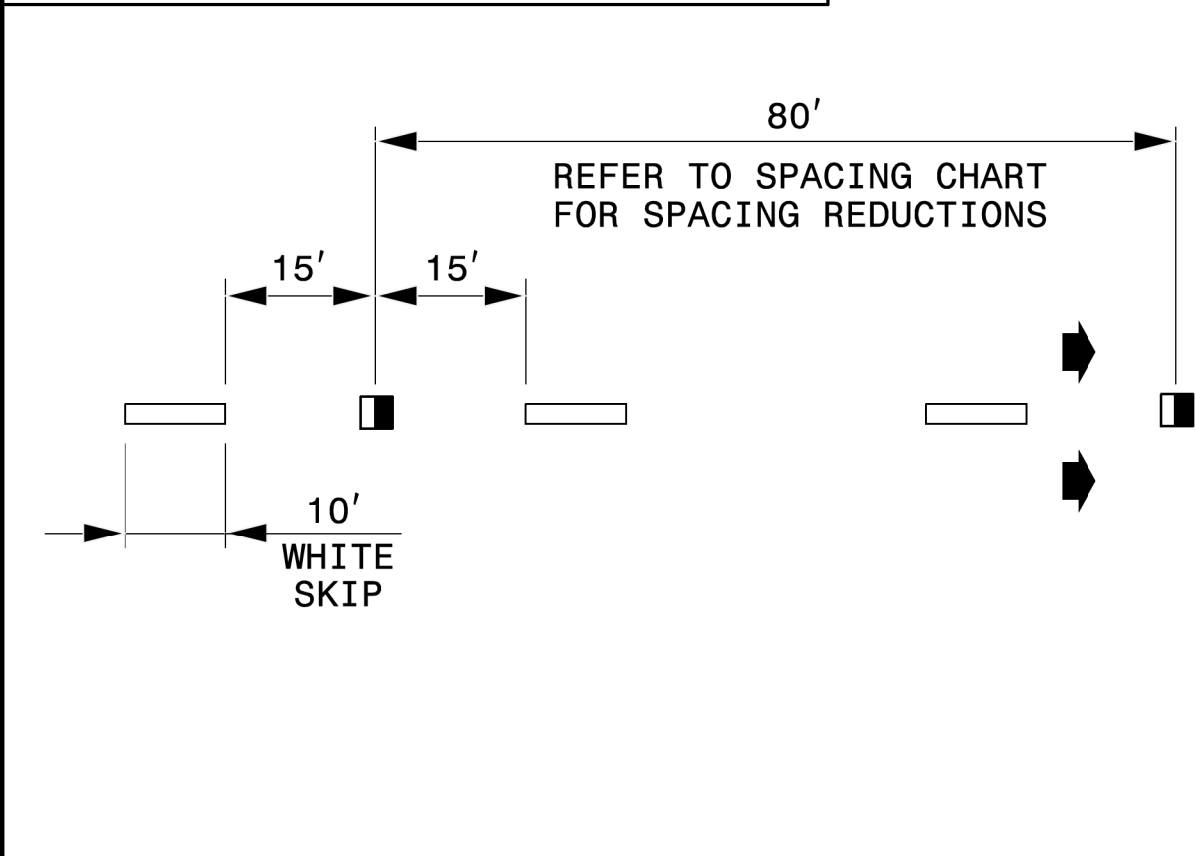

3'-9'/SP MINI-SKIP LINE

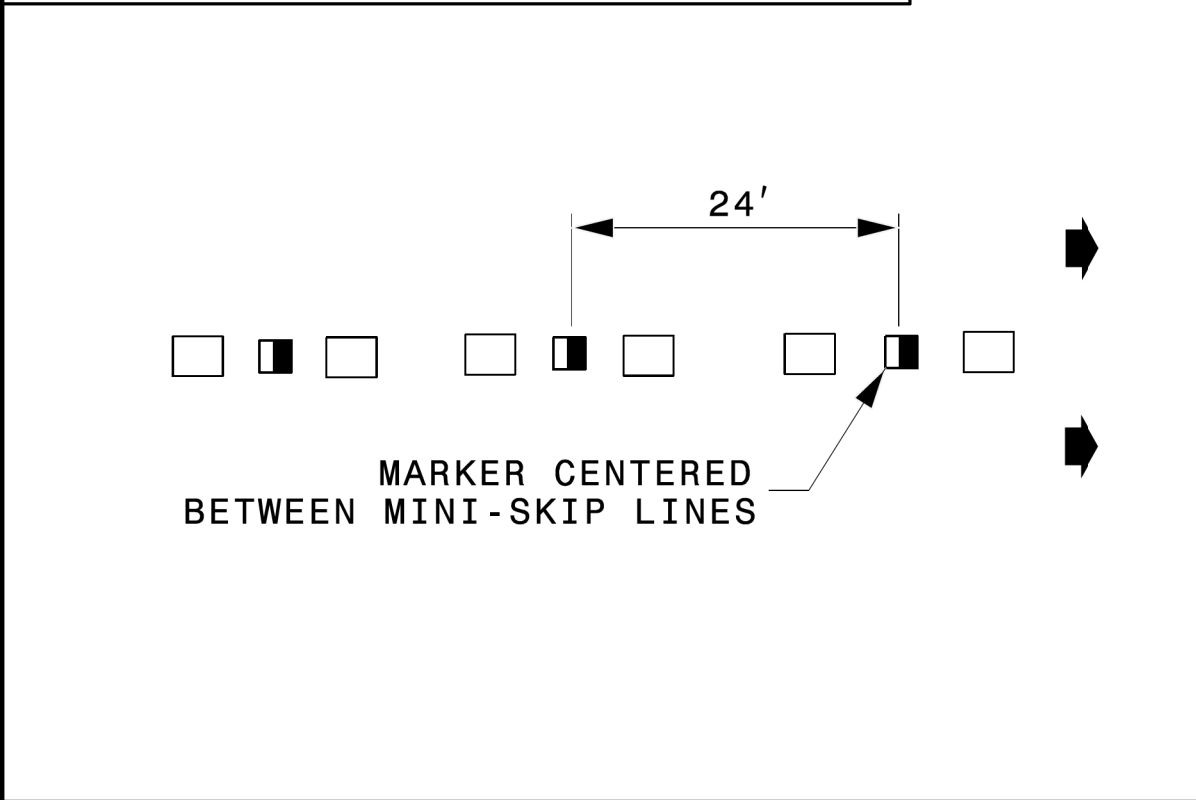


LEGEND

CRYSTAL/RED PAVEMENT MARKER


YELLOW/YELLOW PAVEMENT MARKER

DIRECTION OF TRAFFIC FLOW


GORE LINES

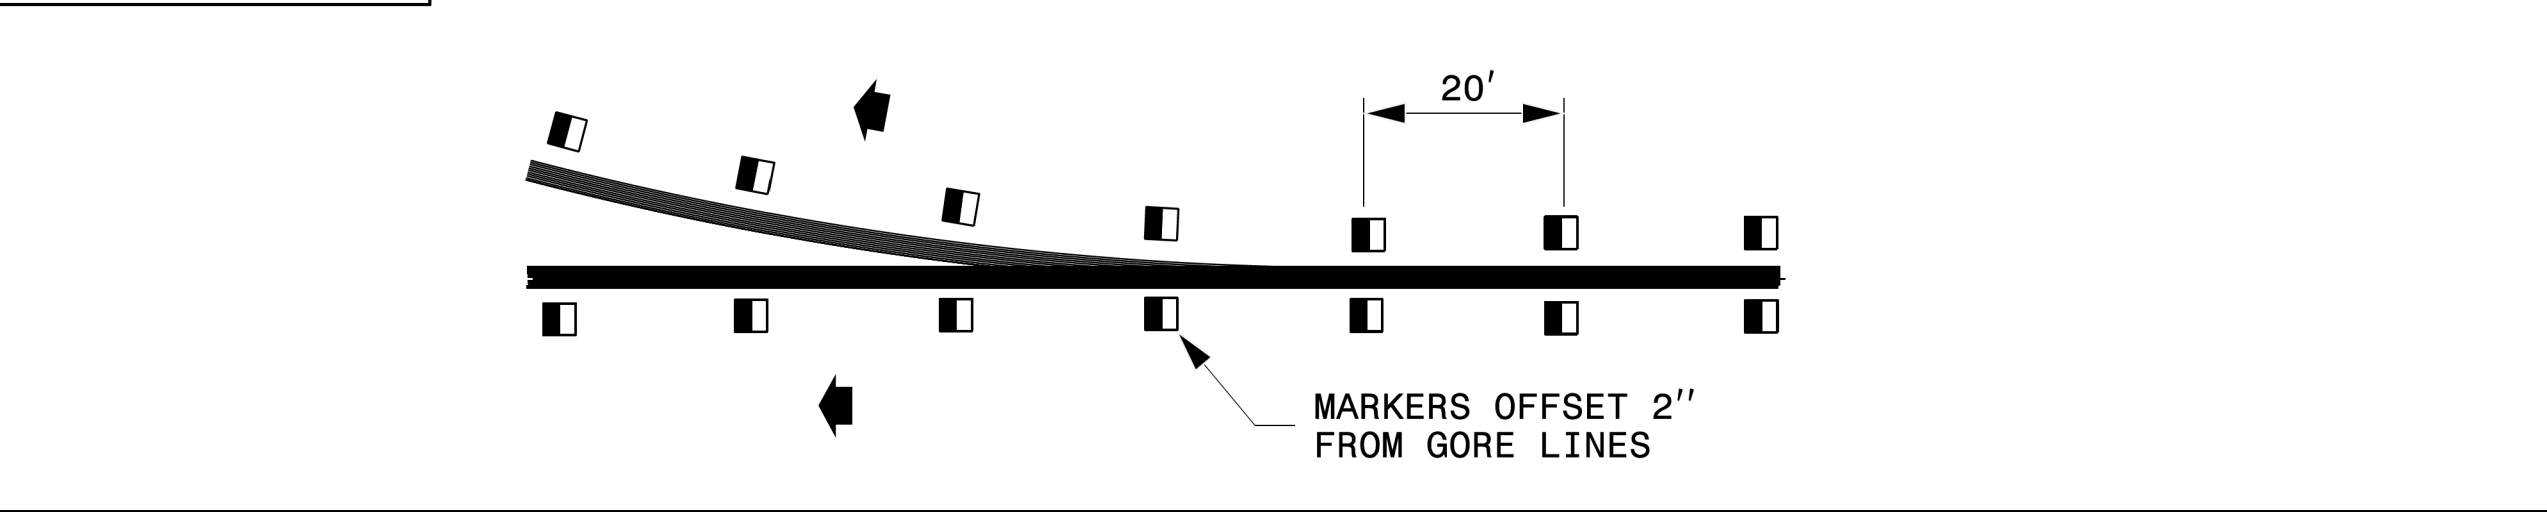

YELLOW CENTER LINES

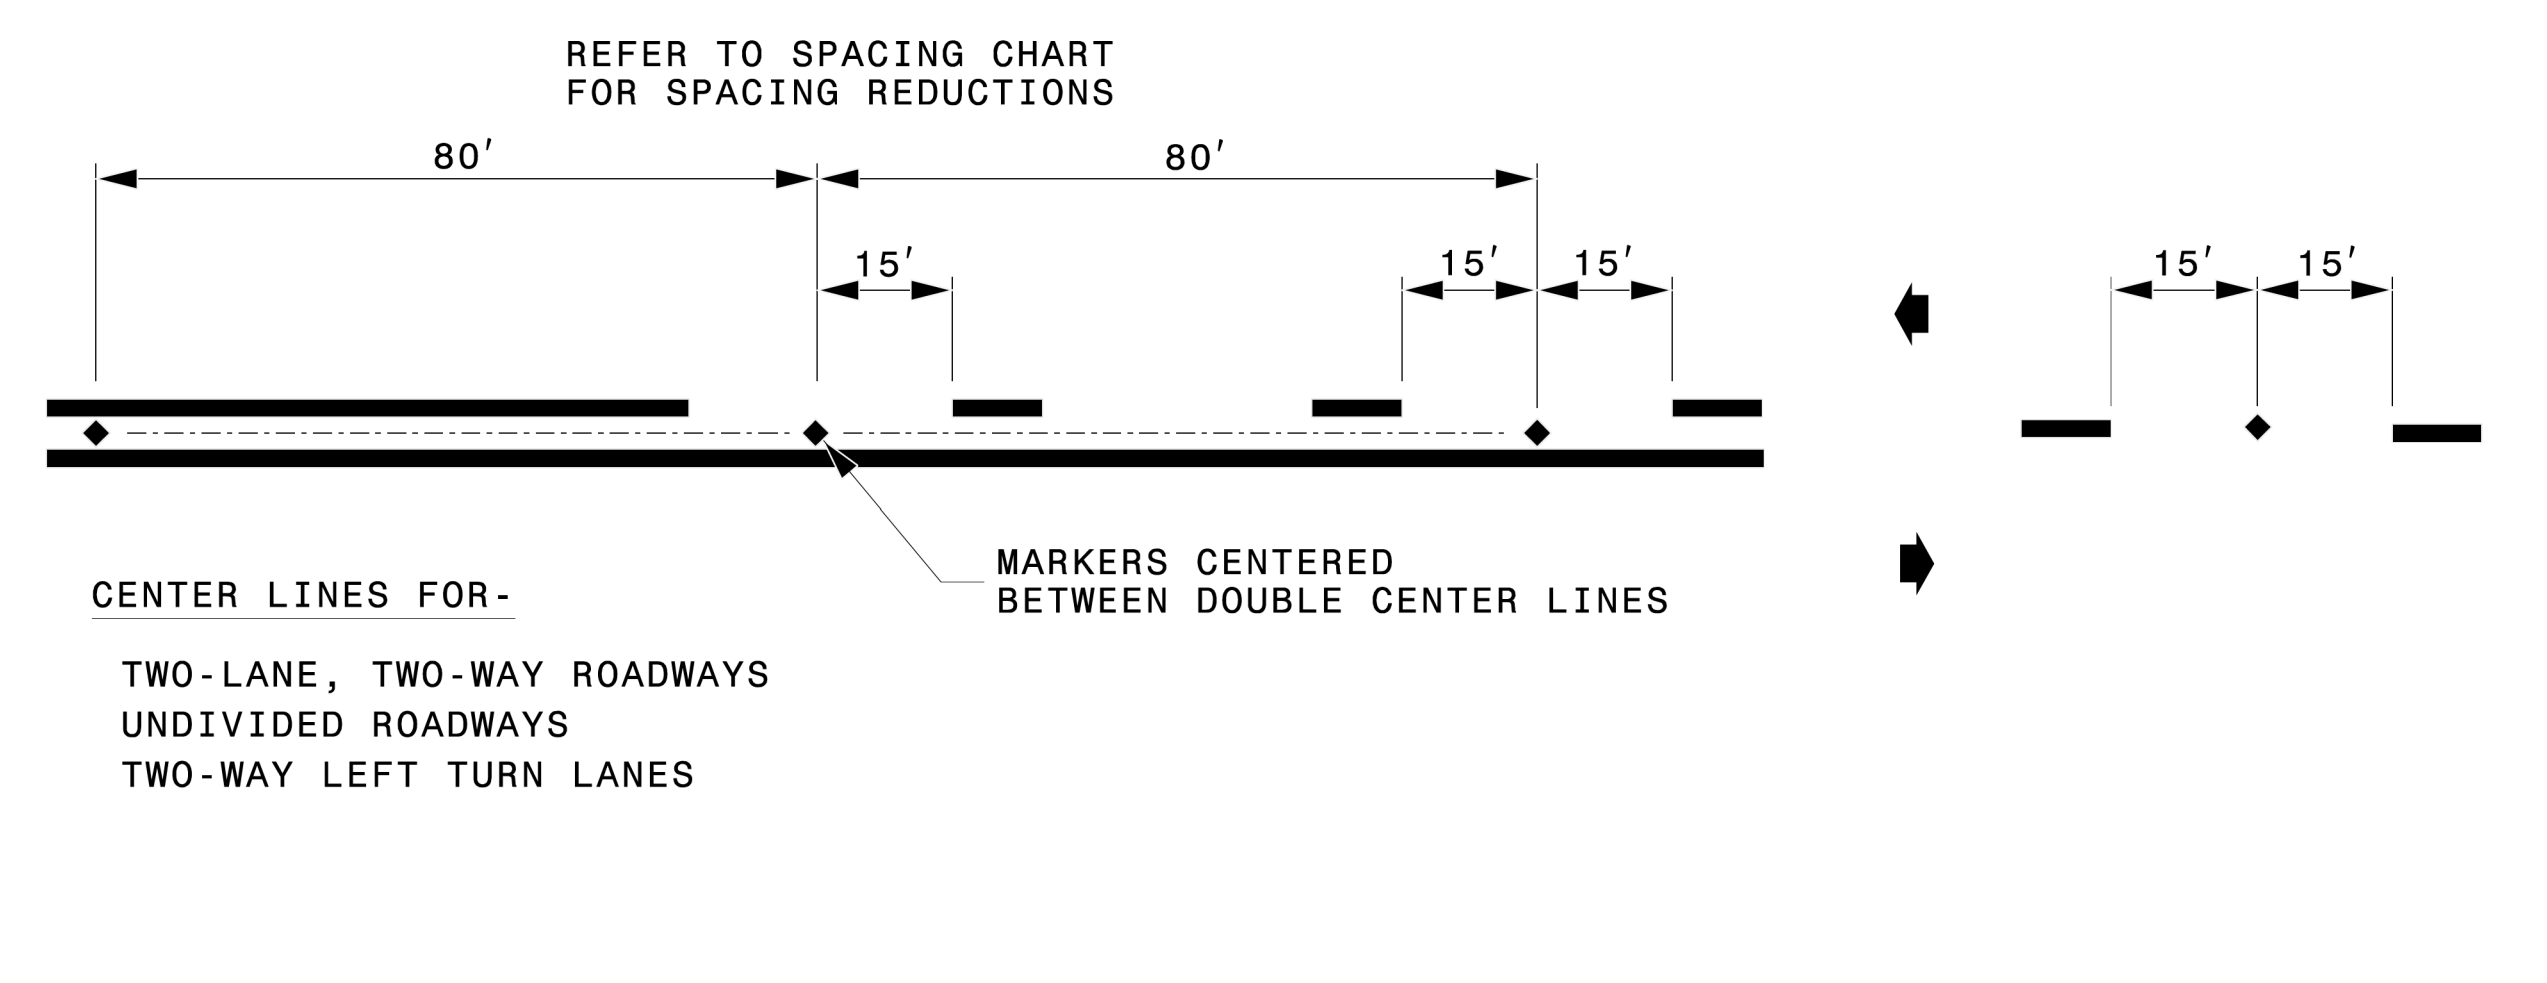

DETAIL OF PAVEMENT MARKER PLACEMENT

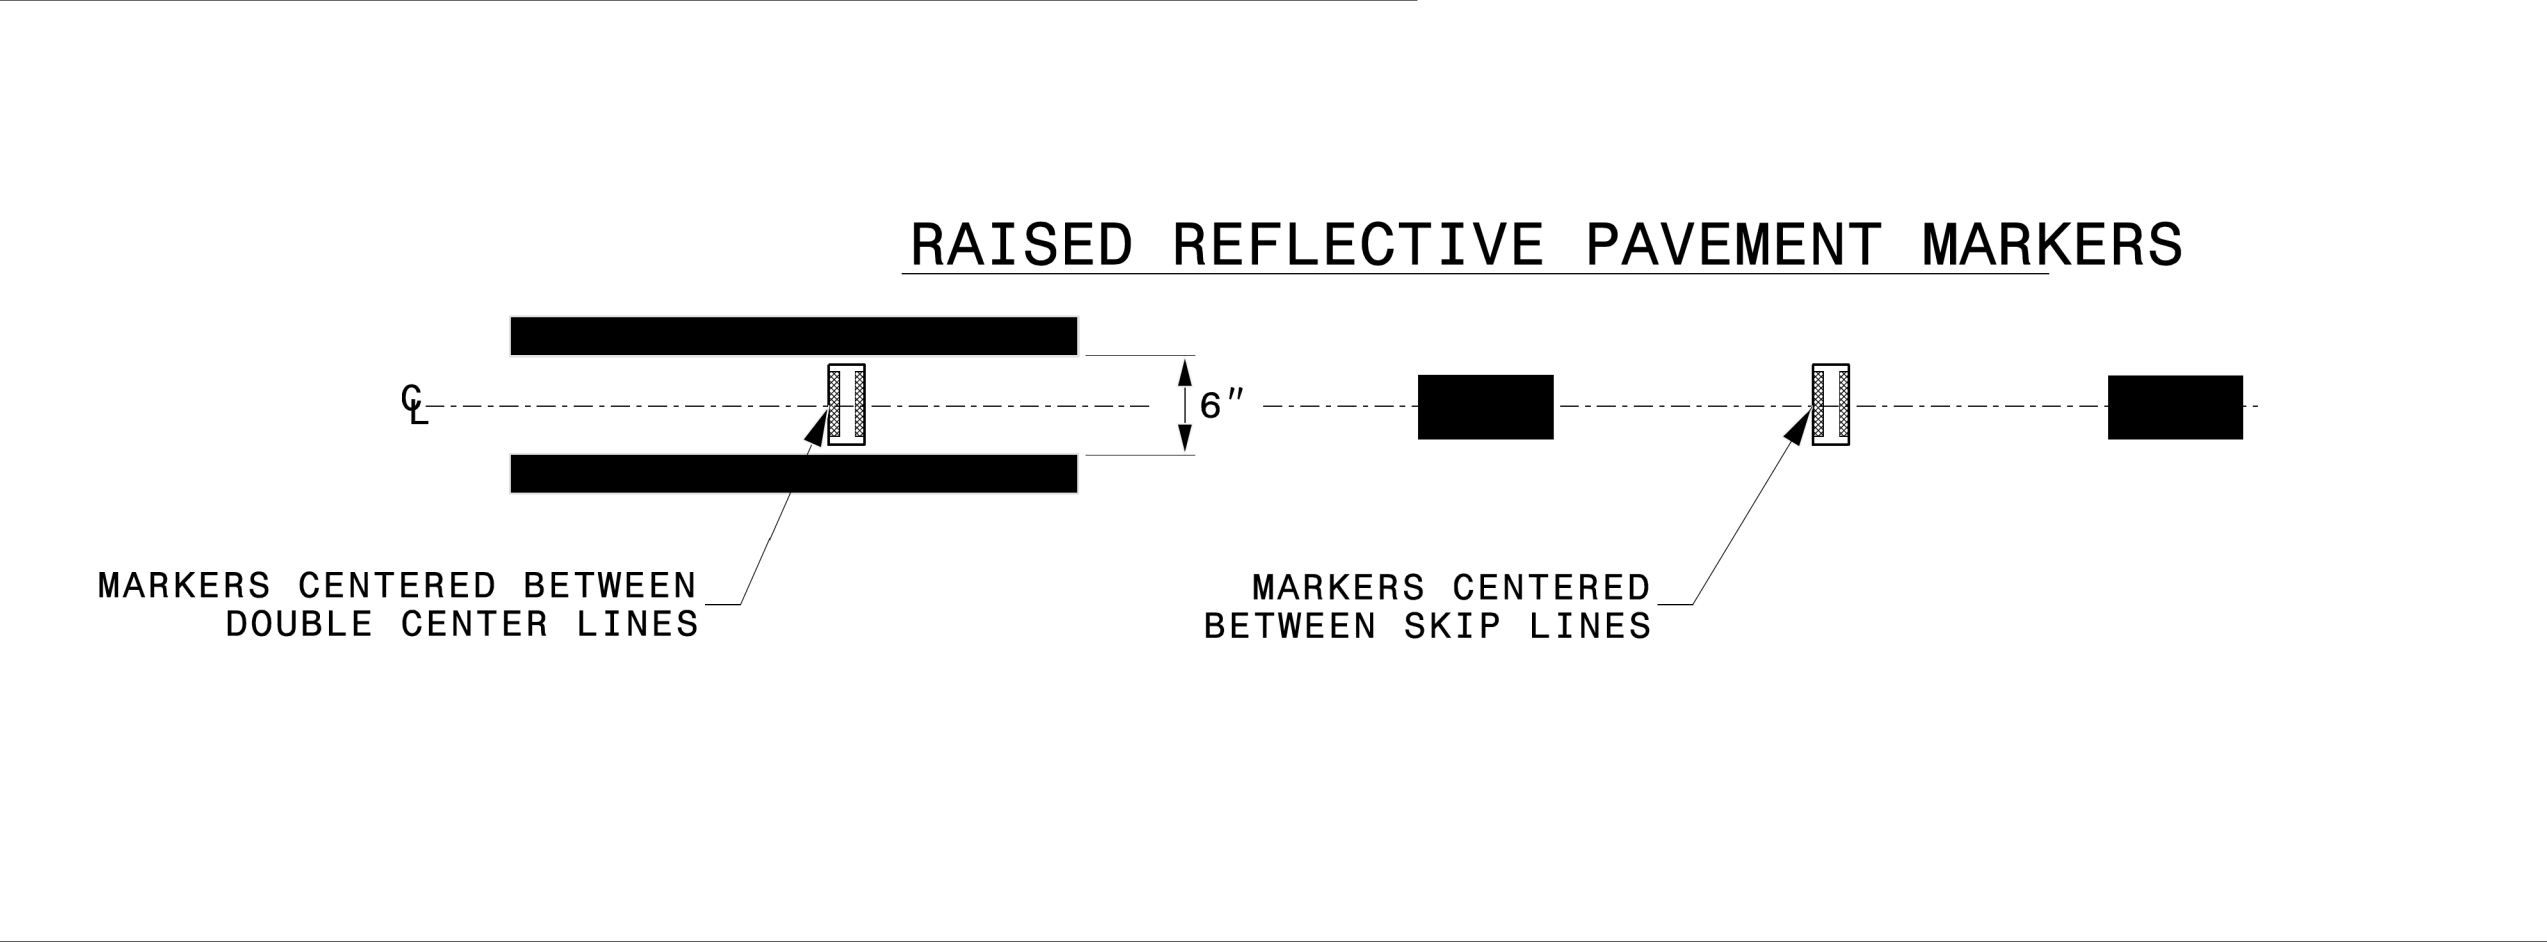

STATE OF
NORTH CAROLINA
DEPT. OF TRANSPORTATION
DIVISION OF HIGHWAYS
RALEIGH, N.C.

ROADWAY DETAIL DRAWING FOR
RAISED PAVEMENT MARKERS
INSTALLATION SPACING

SHEET 2 OF 3
1250D01



1/28/2026

CONTRACTS STANDARDS
AND DEVELOPMENT UNIT
Office 919-707-8950 FAX 919-250-4119

SEE TITLE BLOCK

ORIGINAL BY: M.V. SPRINGER DATE: 2-15-24
MODIFIED BY: DATE:
CHECKED BY: DATE:
FILE SPEC.:

TIP NO.
BR - 0140

SHEET NO.
PMP - 2


Signed by:
Matthew Ferguson
APPROVED: 0442261E2014B9

DATE: 2/5/2026

SEAL

SEAL
NORTH CAROLINA
PROFESSIONAL
ENGINEER
044480
MATTHEW B. FERGUSON

DOCUMENT NOT CONSIDERED FINAL
UNLESS ALL SIGNATURES COMPLETED

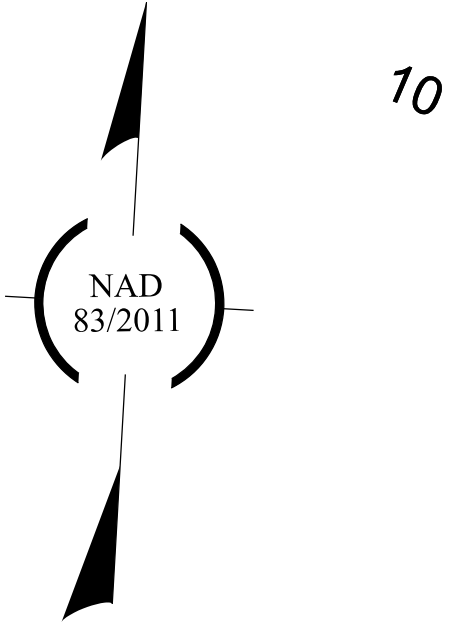


40

WSSB RAILWAY

MATCHLINE -L- STA. 42+50 SEE SHEET PMP-3

PROJECT NOTE

LOCATE PROPOSED MARKINGS FROM -L- STA 27+79+/- TO -L- STA 30+11+/- AT EXISTING LOCATION

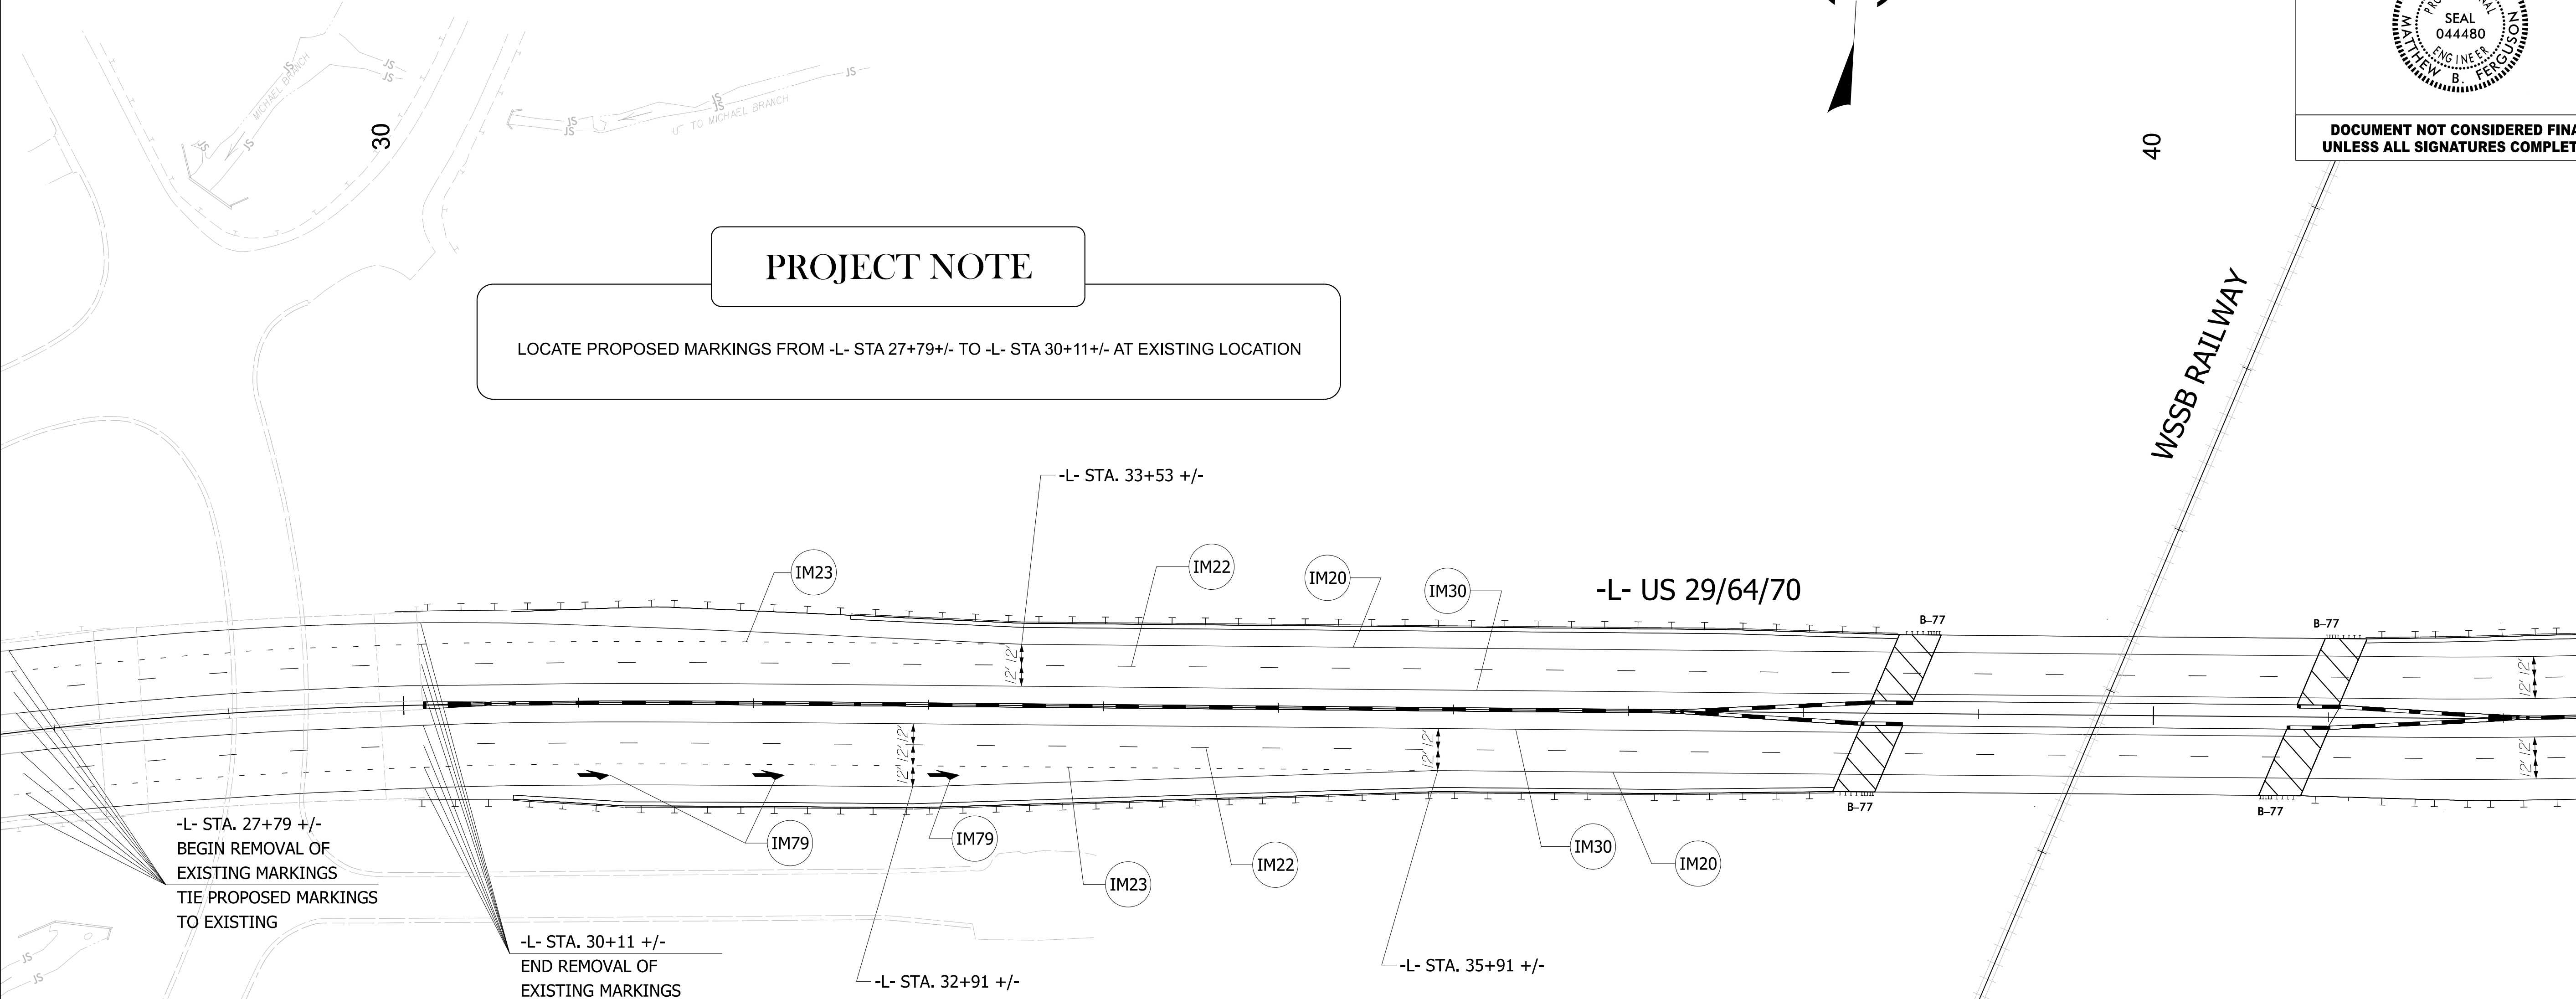

PAVEMENT MARKING SCHEDULE

SYMBOL	DESCRIPTION
IM20	WHITE EDGELINE (6", 90 MIL)
IM22	10FT. WHITE SKIP (6", 90 MIL)
IM23	3FT. - 9FT./SP WHITE MINISKIP (6", 90 MIL)
IM30	YELLOW EDGELINE (6", 90 MIL)
IM79	MERGE ARROW (90 MIL)



PAVEMENT MARKING DETAIL



```
$SYTIME$$$$$DGN$$$$$
```

```
$USERNAME$$$$$
```

